



# STELLENBOSCH

STELLENBOSCH • PNIEL • FRANSCHHOEK

MUNISIPALITEIT • UMASIPALA • MUNICIPALITY

Application Number: LU/17451 (TP835/2024)

Our File Reference Number: Erf 1367, Klapmuts

Your Reference Number:

Enquiries: Ulrich von Molendorff

Contact No: 021 – 808 8682

Email address: [Ulrich.Vonmolendorff@stellenbosch.gov.za](mailto:Ulrich.Vonmolendorff@stellenbosch.gov.za)

**PER E-MAIL:** [REDACTED]

Sir / Madam

## **APPLICATION FOR PERMANENT DEPARTURE: ERF 1367, ROZENMEER ESTATE, KLAPMUTS**

1. The above application refers.
2. The duly authorised decision maker has decided on the above application as follows:
  - 2.1 That the following application in terms of Section 15(2) of the Stellenbosch Municipal Land Use Planning Bylaw, 2023 on Erf 1367, Klapmuts for:
    - 2.1.1 A Permanent Departure in terms of Section 15(2)(b) of the said bylaw in order to permit:
      - a) The relaxation of the development rules of the Rezonmeer Design Guidelines to permit the garage to be 2.7m in lieu of 4m from the street building line (Rozenmeer Street)

**BE APPROVED** in terms of Section 60 of the said Bylaw and subject to conditions of approval.

- 2.2 The approval is subject to the following **conditions** imposed in terms of Section 66 of said Bylaw:
  - 2.2.1 The approval only applies to the applications under consideration and shall not be construed as authority to depart from any other legal prescriptions or requirements from the Municipality or other legislation or By-laws or Regulations that may be applicable.
  - 2.2.2 The development and building plans be generally in accordance with the site plans as referenced on drawing No KLM 1367 001 (Plan & Site Plan), drawing No KLM 1367 002

(Elevations) & drawing No. KLM 1367 003 (Section A-A) all dated 04/06/2024 and drawn by Isebeau Marais, attached as **Annexure A**.

2.2.3 Building plans must be submitted for all work, as well as changes of use of the existing buildings / structures and which building plan(s) must be approved and related occupancy certificates be issued prior to the vesting of any of the related approvals.

2.2.4 The approval granted shall not exempt the applicant from complying with any other legal prescriptions or requirements that might have a bearing on the proposed use.

3. The **reasons** for the above decision are as follows:

3.1. The encroachment of the building line does not undermine the character of the area

3.2 The relaxation of the applicable building lines will not undermine, or be detrimental to the character of the surrounding residential area


4. You are hereby informed in terms of section 79(2) of the Stellenbosch Municipal Land Use Planning Bylaw of your right to appeal the above decision to the Appeal Authority within 21 days from the date of notification of the above decision. Please note that no late appeals or an extension of time for the submission of appeals are permitted in terms of Section 80(1)(a) of the said By-Law.
5. Appeals must be submitted by completing the required form with the prescribed information to satisfy the requirements of Section 80(2) of the said By-law, failing which the appeal will be invalid in terms of Section 81(1)(b) of the said By-Law.
6. **Appeals must be addressed to the Municipal Manager and submitted to his/ her designated official by means of e-mail at the following address: [landuse.appeals@ Stellenbosch.gov.za](mailto:landuse.appeals@ Stellenbosch.gov.za)**
7. Any party (applicant or other) who lodges an appeal must pay the applicable appeal fee in terms of the approved municipal tariffs and submit the proof of payment together with the appeal. The **LU** Reference number on this correspondence, or the applicable Erf/ Farm Number must be used as the reference for the payment of the appeal fee.
8. The appeal form and approved tariff structure and the banking details for the General Account can be accessed and viewed on the municipal website. For any enquiries the office can be contacted at [landuse.appeals@ Stellenbosch.gov.za](mailto:landuse.appeals@ Stellenbosch.gov.za) or 021 – 808 8684.
9. An applicant who lodges an appeal must also adhere to the following requirements stipulated in terms of section 80(3) to (7) of the said By-law:

- (a) Simultaneously serve the appeal on any person who commented on the application concerned and any other person as the municipality may determine.
- (b) The notice by the applicant must invite persons to comment on the appeal within 21 days from date of notification of the appeal.
- (c) The notice must be served in accordance with section 35 of the said legislation and in accordance with the prescripts or such additional requirements as may be determined by the Municipality.
- (d) Proof of serving the notification must be submitted to the Municipality at the above E-mail address within 14 days of serving the notification.

10. Kindly note that no appeal right exists in terms of Section 62 of the Local Government Municipal Systems Act, No 32 of 2000.

11. Kindly note the above decision in the case of any approval, is suspended, and may therefore not be acted on, until such time as the period for lodging appeals has lapsed, any appeal has been finalised and you've been advised accordingly.

Yours faithfully

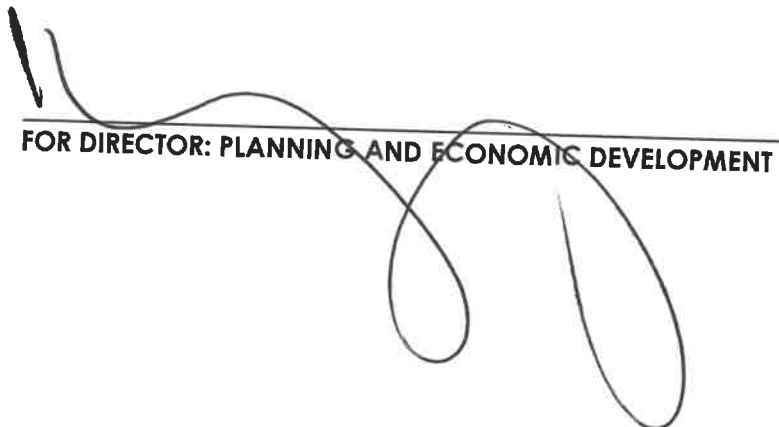

FOR DIRECTOR: PLANNING AND ECONOMIC DEVELOPMENT

18/9/2024  
DATE





**STELLENBOSCH**  
STELLENBOSCH • PNIEL • FRANSCHHOEK

MUNICIPALITY • UMASIPALA • MUNISIPALITEIT

## **ANNEXURE A**

### **SITE PLAN**

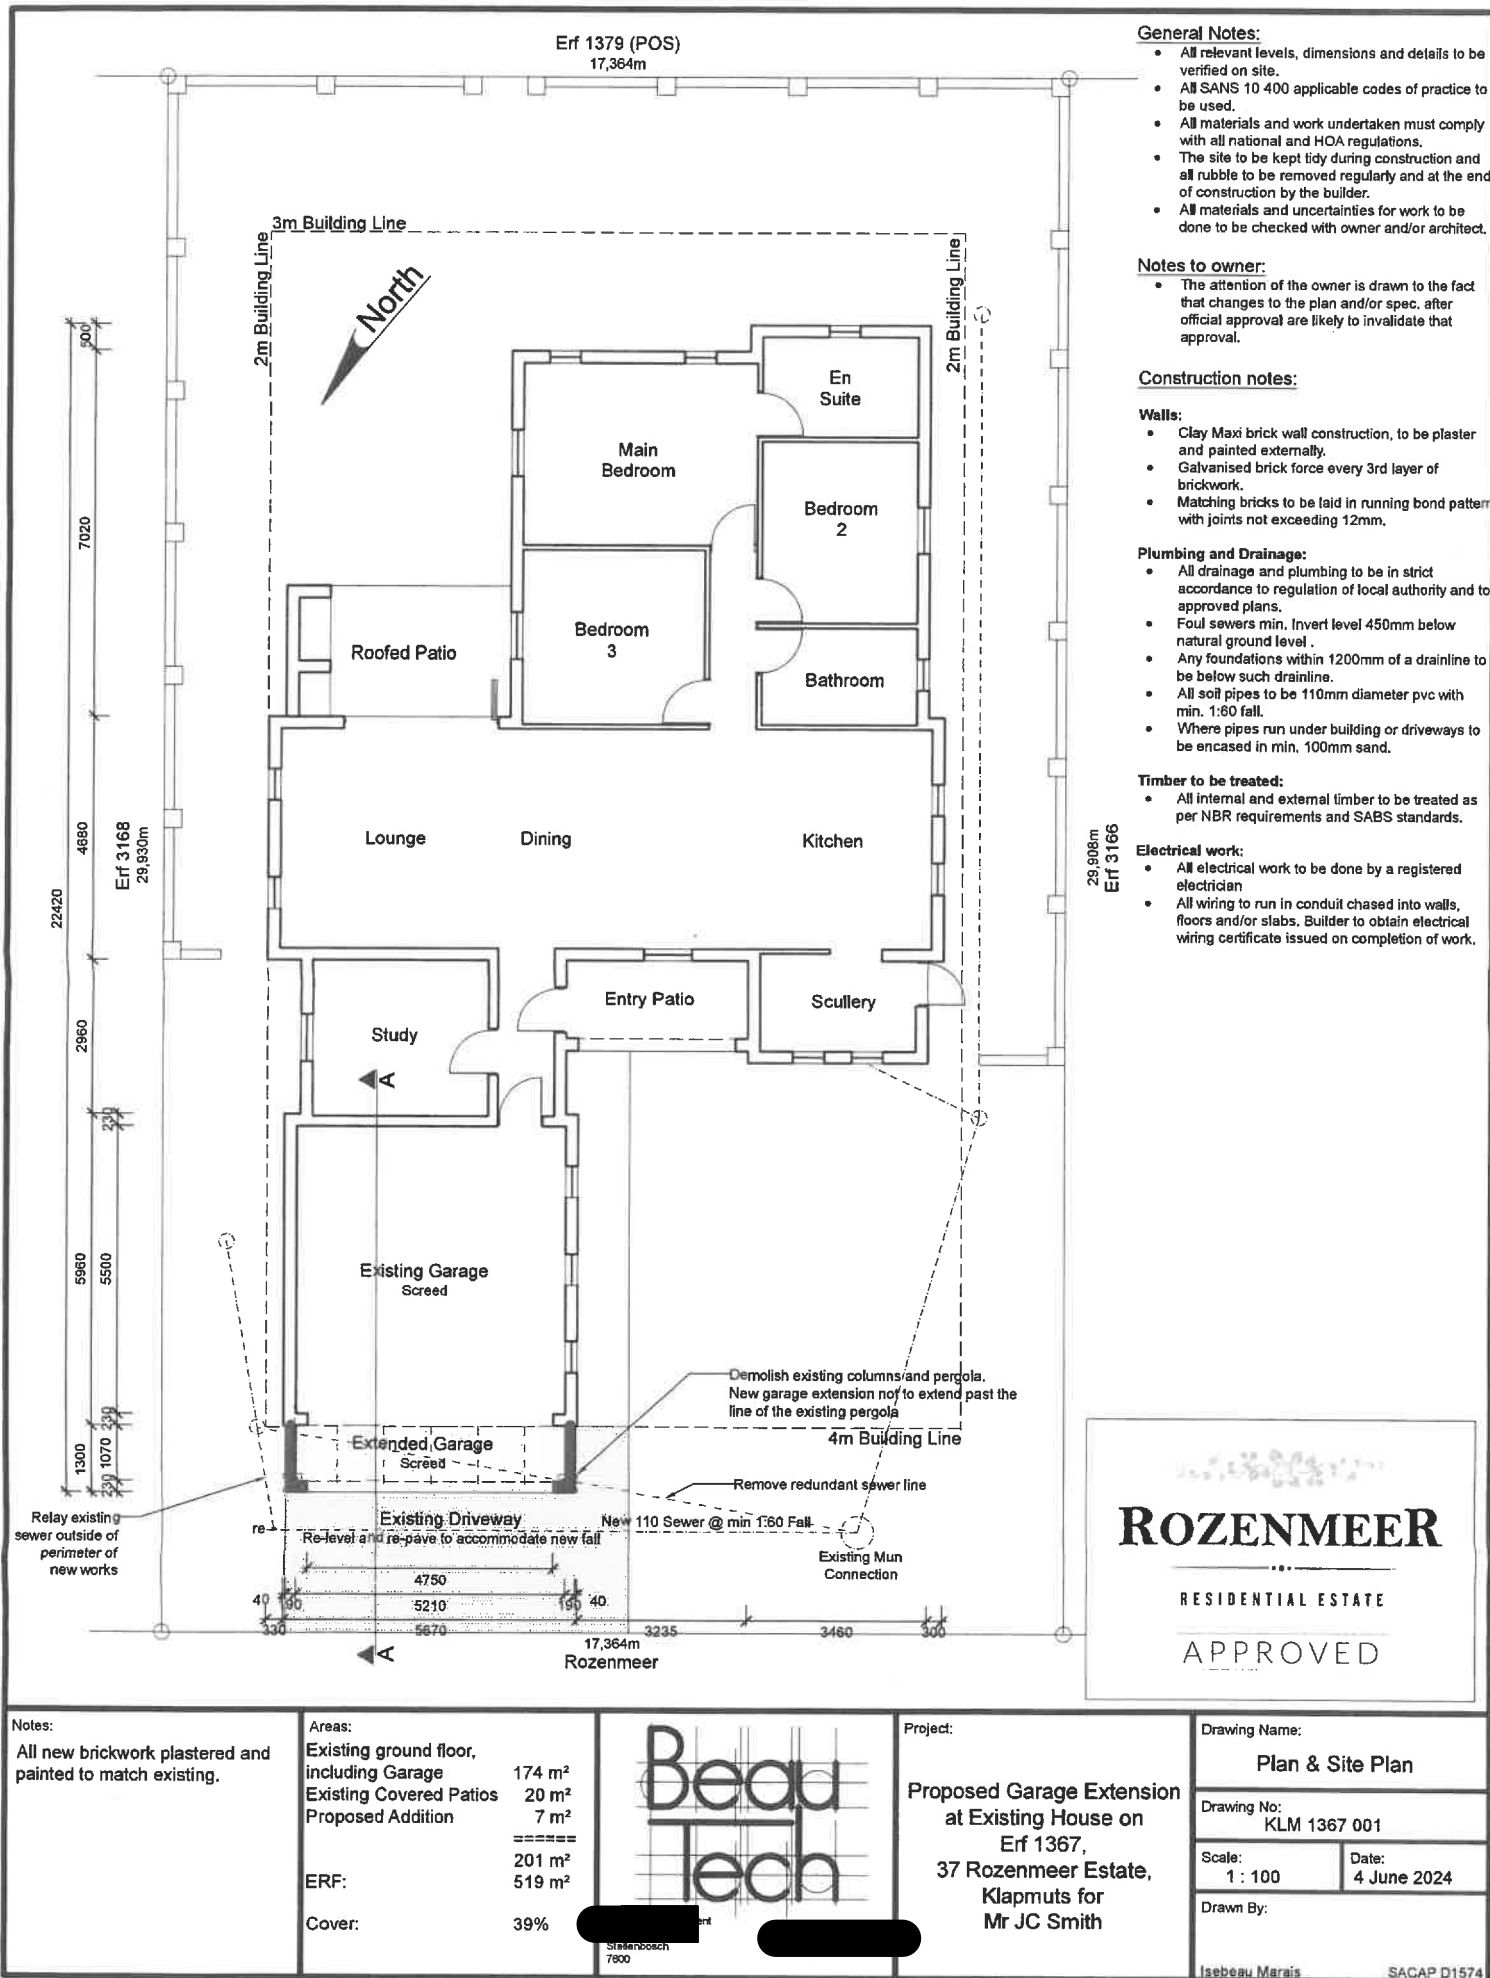


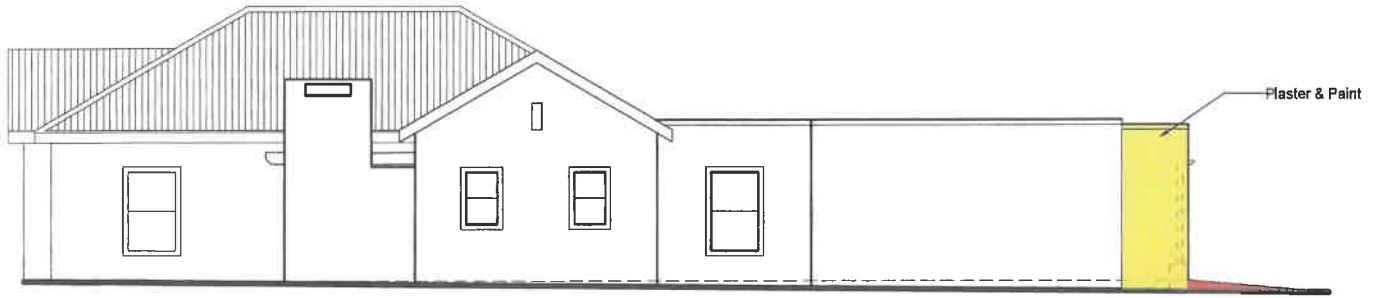

East Elevation



West Elevation

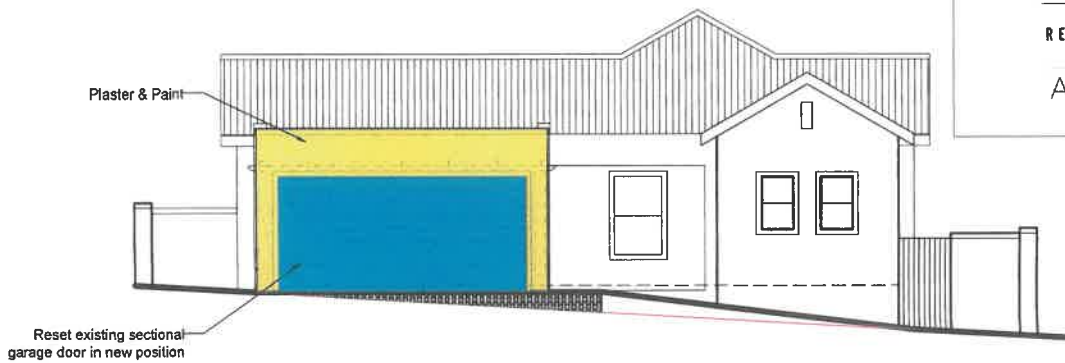

North Elevation

**ROZENMEER**

RESIDENTIAL ESTATE

APPROVED

Beau  
Tech

Project:

Proposed Garage Extension  
at Existing House on  
Erf 1367,  
37 Rozenmeer Estate,  
Klapmuts for  
Mr JC Smith

Drawing Name:

Elevations

Drawing No:

KLM 1367 002

Scale:

1 : 100

Date:

4 June 2024

Drawn By:


Isebeu Marais

SACAP D1574

ROZENMEER

RESIDENTIAL ESTATE

APPROVED

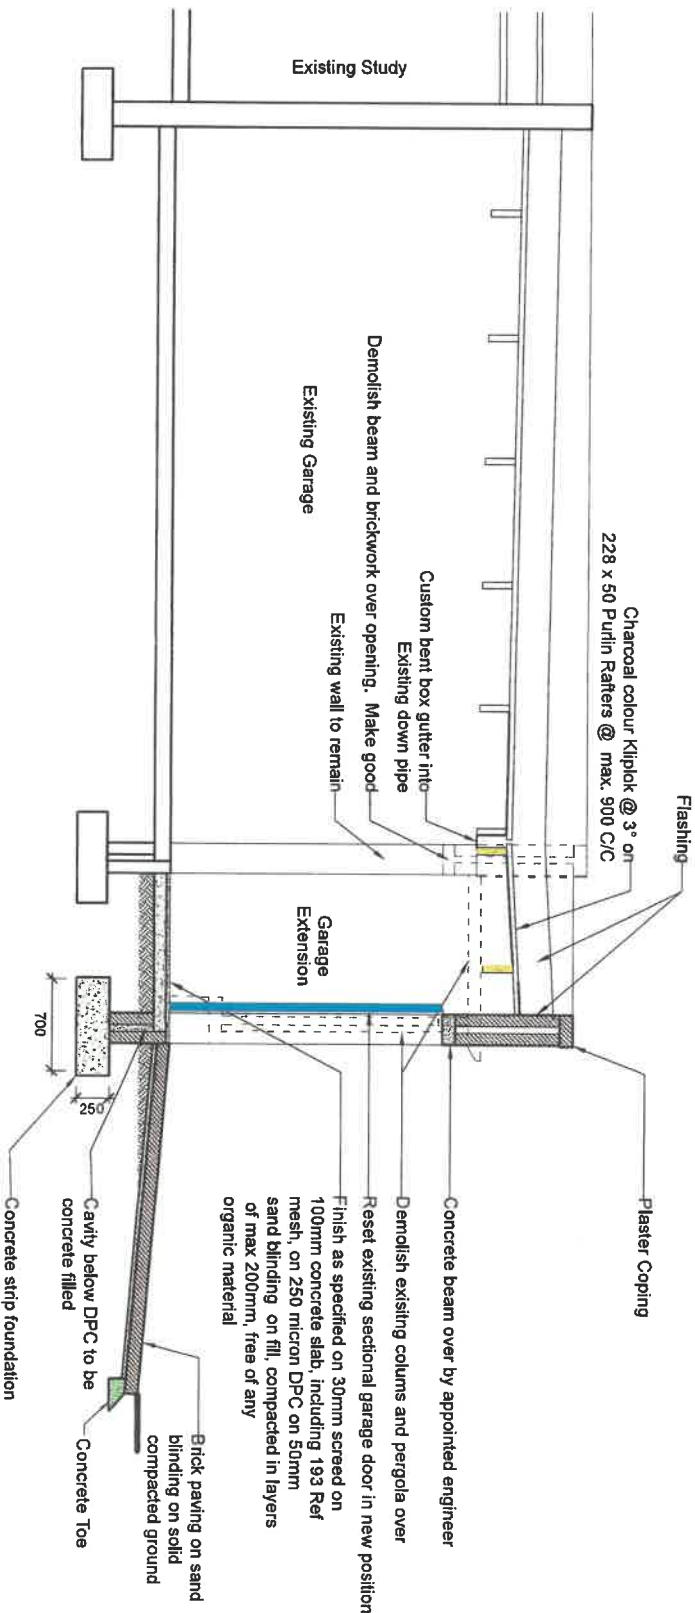

Project:

Drawing Name:

Section A-A

Proposed Garage Extension

at Existing House on

Erf 1367,

37 Rozenmeer Estate,

Klapmuts for

Mr JC Smith

Drawing No: KLM 1367 003

Scale:

1 : 40

Date:


4 June 2024

Drawn By:

Isabelle Marais

SA-CAP D1574

Beau Tech

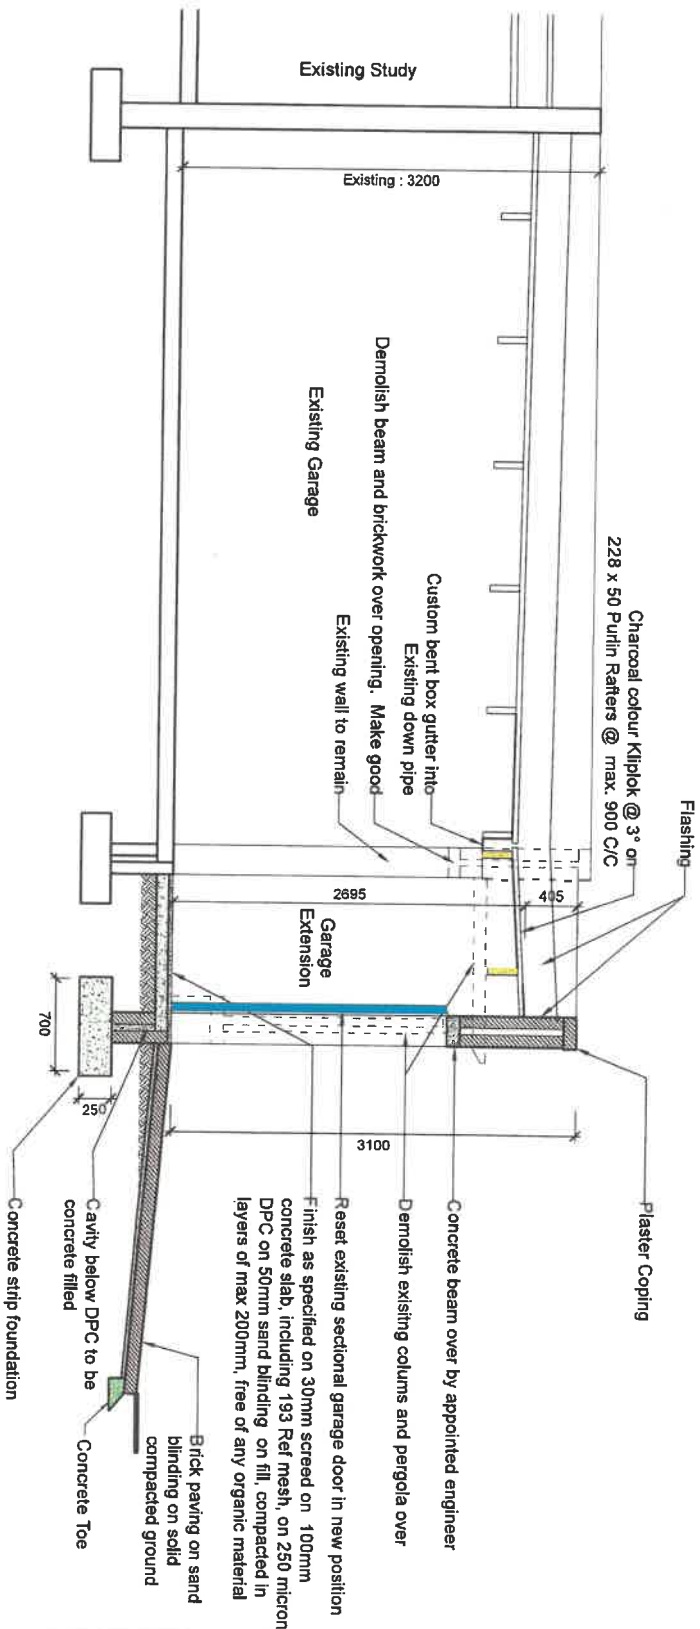

Project:

Drawing Name:

Section A-A

Proposed Garage Extension

at Existing House on

Erf 1367,

37 Rozenmeer Estate,

Klappmuts for

Mr JC Smith

Drawing No: KLM 1367 003 Rev. 1

Scale: 1 : 40 Date: 14 August 2024

Drawn By:

Leopold Marais

SACAP D1574