



STELLENBOSCH

STELLENBOSCH • PNIEL • FRANSCHHOEK

MUNISIPALITEIT • UMASIPALA • MUNICIPALITY

Application Number: LU/17222 (TP747/2024)

Our File Reference Number: Erf 236, Stellenbosch

Your Reference Number:

Enquiries: Ulrich von Molendorff

Contact No: 021 – 808 8682

Email address: Ulrich.Vonmolendorff@stellenbosch.gov.za

PER E-MAIL [REDACTED]

Sir / Madam

APPLICATION FOR PERMANENT DEPARTURE: ERF 236, LA MOTTE

1. The above application refers.
 2. The duly authorised decision maker has decided on the above application as follows:
 - 2.1 That the following application(s) in terms of Section 15(2) of the Stellenbosch Municipal Land Use Planning Bylaw 2023, on Erf 236, La Motte for:
 - 2.1.1 A departure in terms of Section 15(2)(b) of the by-law to relax the common building line from 2.5m to 1.039m and the street building line from 4m to 3m for the proposed additions to the existing dwelling house.
- BE APPROVED** in terms of Section 60 of the said Bylaw and subject to conditions of approval.
3. The approval is subject to the following **conditions** imposed in terms of Section 66 of said Bylaw:
 - 3.1. The approval only applies to the proposed departure under consideration and shall not be construed as authority to depart from any other legal prescriptions or requirements from Council or other legislation or Bylaws or Regulations that may be applicable.
 - 3.2. The development and building plans be generally in accordance with the site plan/floor layout plans as referenced in Drawing No. 236/02/01 A, Drawn By Masterplan Projects Architecture, Dated 21 Feb 2022, and attached as **Annexure B**.


- 3.3. The approval granted shall not exempt the applicant from complying with any other legal prescriptions or requirements that might have a bearing on the proposed use.
4. The **reasons** for the above decision are as follows:
- 1.1 The encroachment of the building lines does not undermine the character of the area due to the use and the small scale thereof.
- 1.2 The proposed development would not negatively affect the aesthetic appearance of the structure, property, or surrounding environment and the primary use of the property will remain residential.
5. You are hereby informed in terms of section 79(2) of the Stellenbosch Municipal Land Use Planning Bylaw of your right to appeal the above decision to the Appeal Authority within 21 days from the date of notification of the above decision. Please note that no late appeals or an extension of time for the submission of appeals are permitted in terms of Section 80(1)(a) of the said By-Law.
6. Appeals must be submitted by completing the required form with the prescribed information to satisfy the requirements of Section 80(2) of the said By-law, failing which the appeal will be invalid in terms of Section 81(1)(b) of the said By-Law.
7. **Appeals must be addressed to the Municipal Manager and submitted to his/ her designated official by means of e-mail at the following address: landuse.appeals@stellenbosch.gov.za**
8. Any party (applicant or other) who lodges an appeal must pay the applicable appeal fee in terms of the approved municipal tariffs and submit the proof of payment together with the appeal. The **LU** Reference number on this correspondence, or the applicable Erf/ Farm Number must be used as the reference for the payment of the appeal fee.
9. The appeal form and approved tariff structure and the banking details for the General Account can be accessed and viewed on the municipal website. For any enquiries the office can be contacted at landuse.appeals@stellenbosch.gov.za or 021- 808 8684.
10. An applicant who lodges an appeal must also adhere to the following requirements stipulated in terms of section 80(3) to (7) of the said By-law:
- (a) Simultaneously serve the appeal on any person who commented on the application concerned and any other person as the municipality may determine.
- (b) The notice by the applicant must invite persons to comment on the appeal within 21 days from date of notification of the appeal.

- (c) The notice must be served in accordance with section 35 of the said legislation and in accordance with the prescripts or such additional requirements as may be determined by the Municipality.
- (d) Proof of serving the notification must be submitted to the Municipality at the above E-mail address within 14 days of serving the notification.

11. Kindly note that no appeal right exists in terms of Section 62 of the Local Government Municipal Systems Act, No 32 of 2000.

12. Kindly note the above decision in the case of any approval, is suspended, and may therefore not be acted on, until such time as the period for lodging appeals has lapsed, any appeal has been finalised and you've been advised accordingly.

Yours faithfully

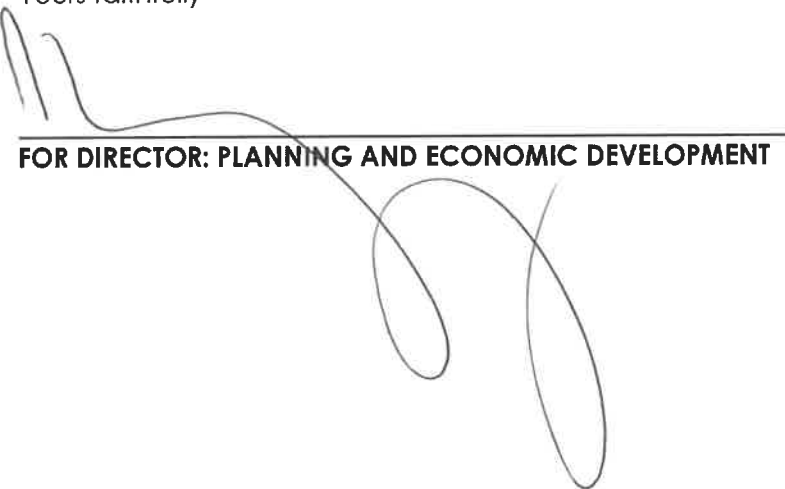


FOR DIRECTOR: PLANNING AND ECONOMIC DEVELOPMENT


13/5/2025

DATE


MASTERPLAN PROJECTS ARCHITECTURE

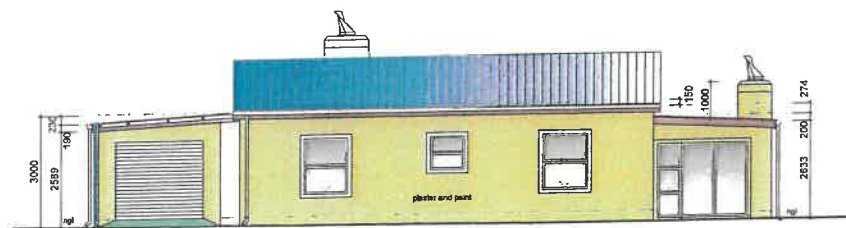


NORTH ELEVATION
1:100

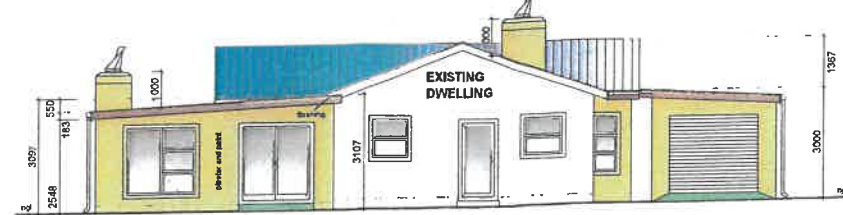


SOUTH ELEVATION
1:100

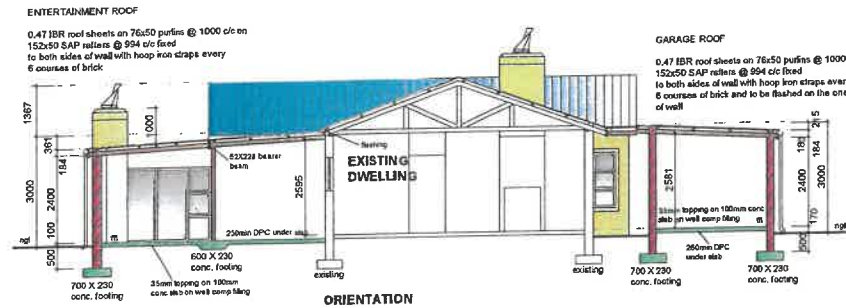

SECTION A-A
1:100

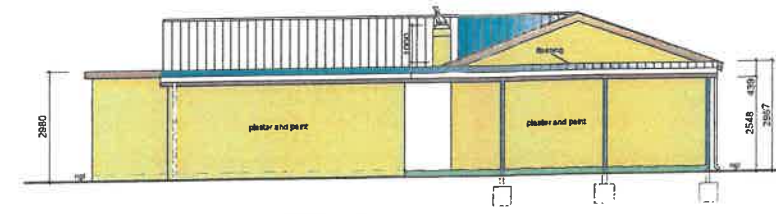


EAST ELEVATION
1:100

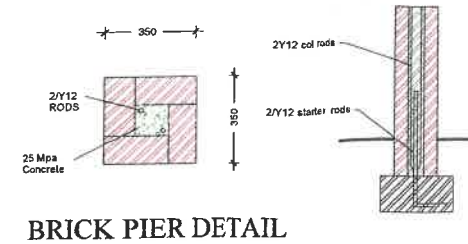


BRICK PIER DETAIL

ADDITIONS ROOF 12° PITCH


18° single length roof sheeting on 76 x 90mm rafters at 1000c/c on 114 x 38mm Timber Trusses at 900mm c/c on 114 x 38mm Wallplate. Roofing 3 no 16mm bolts to head june and splices 1 no 16mm bolts and 4 no 80 x 4mm nails to all other joints 114 x 38mm. Diagonal end bracing nailed to underside of Rafter at each end and in both planes. All rafters tied to walls with 25 x 2.5mm Galv. n.a. hoop run bulk 600mm into Brickwork and spike nailed to all Rafters. 150 micron underlay to underside of roof sheeting when required. All timbers used in construction to be grade 5 S.A.B.S. Approved.

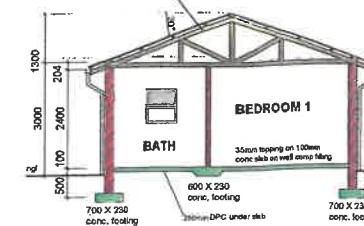

SECTION B
1:100

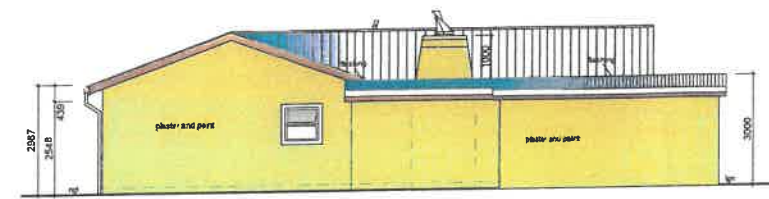


WEST ELEVATION
1:100

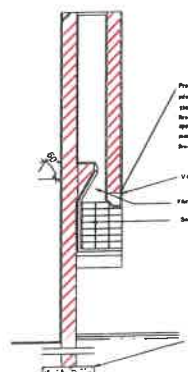

SECTION THRU BRAAI
scale 1:50

FENESTRATION FIRST FLOOR		
NUMBER	SIZE	AREA
W1	1000mm x 1000mm	1.00
W2	1500mm x 1500mm	2.25
W3	1500mm x 1500mm	2.25
W4	600mm x 2100mm	1.26
W5	600mm x 900mm	0.54
W6	1200mm x 1200mm	1.44
W7	600mm x 900mm	0.54
W8	1200mm x 1200mm	1.44
W9	600mm x 1500mm	0.90
W10	1200mm x 1200mm	1.44
W11	1200mm x 1200mm	1.44
TOTAL WINDOW AREA		14.78
NETT FLOOR AREA		168.22
15% OF NETT FL. AREA		25.23
14.72m² ÷ 25.23m²		12.62%
WINDOWS COMPLY		

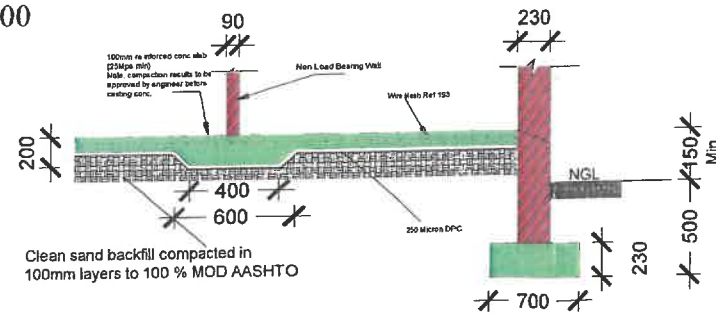

FOUNDATION DETAIL

ROOF ASSEMBLY		
ITEM	DESCRIPTION	R-VALUE
1	18° single length roof sheeting	0.03
2	15mm Thick Isotherm ceiling insulation	3.38
3	Gypsum ceiling 6.4mm	0.05
TOTAL R-VALUES		4.56

The specified roof assembly & roof materials do comply with SANS 10400/2011 requirements as the R-Value of 3.71m²/KW exceeds the minimum required R-Value for climatic zone 4 of 3.71m²/KW.

HOT WATER SUPPLY
A minimum of 50% by volume of the annual average hot water heating requirement shall be provided by means other than electrical resistance heating.


Solar heating system shall comply with SANS 1307 and 10106. The installation shall comply with the requirements given in SANS 10252-1.

Hot water must be maintained and the system maintained in accordance with the requirements given in SANS 10252-1.


All exposed pipes to and from the hot water cylinders and central heating system shall be insulated with pipe insulation material with an R-value of 1.00 for pipes with internal diameters up to 80mm (25mm Neoprene) & 1.50 for pipes exceeding 80mm.

Hot water vessels and tanks shall be insulated with a material achieving a minimum R-value of 2.0.

Where indicated, a 3.0kw heat pump with an input power of 0.75kw to generate 3.0kw heating energy complete with loading valve to supply to 150l or 200l 400pa geyser.

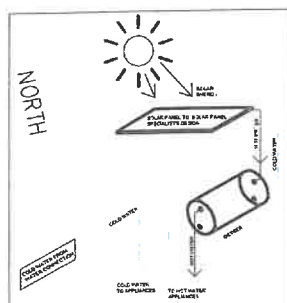

WATER RETICULATION DIAGRAM

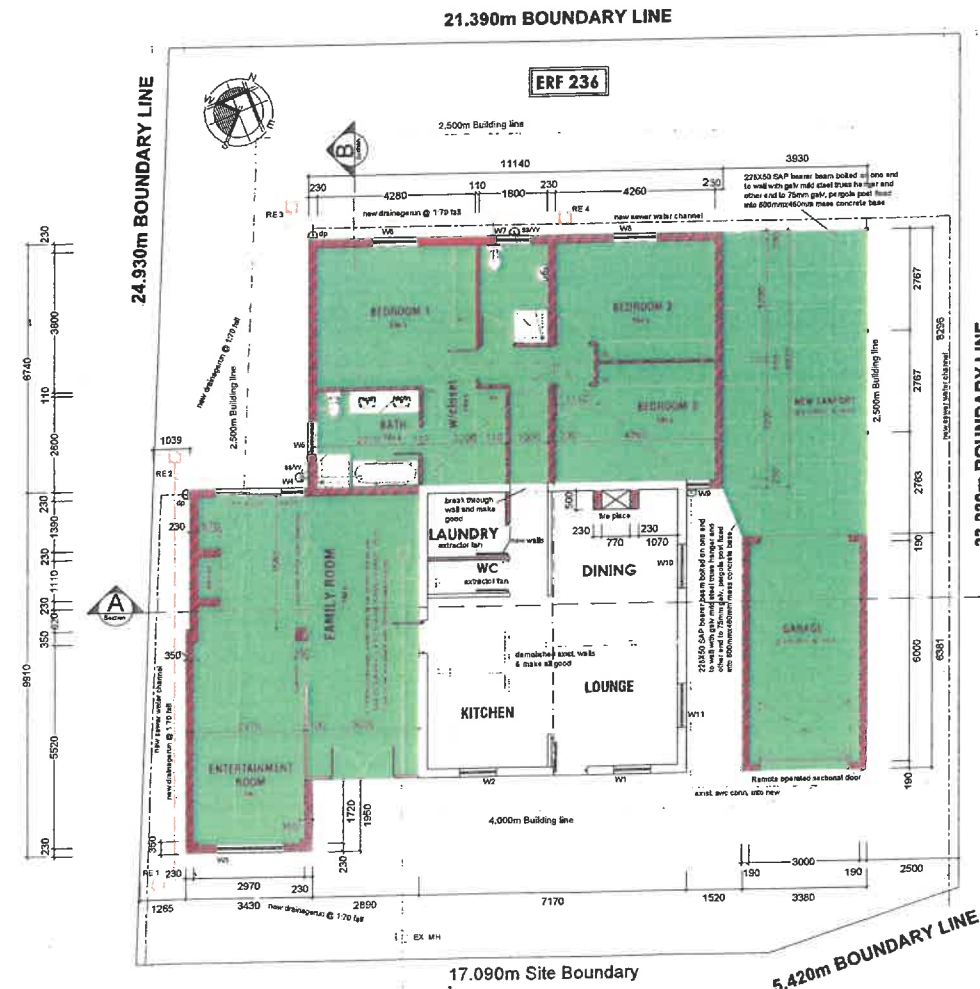

SITE AND FLOOR PLAN
SCALE 1:100

AREA SCHEDULE	
	AREA (m²)
ERF	638.38
EXISTING HOUSE	57.07
ADDITIONS GROUND FLR	151.83
NEW GARAGE	21.54
NEW CARPORT	32.24
TOTAL FOOTPRINT	242.70
COVERAGE %	45.07 %

CONSTRUCTION NOTES

General Notes
The design of this drawing is copyright. All work carried out in strict accordance with local authority and NBR regulations. All relevant details, levels and dimensions to be checked on site prior to commencement of the work. The designer accepts no responsibility for errors resulting from the misinterpretation of this drawing. Figured dimensions to be taken in preference to scaling of drawings. All dimensions are given in millimeters. The contractor will be held responsible for the correct setting out of the work. Any doubt as to the accuracy of boundary pegs to be reported to the client immediately. No portion of building to encroach over boundary lines. All electrical and drainage work to be done by registered tradesman. Any drainage pipes underside of building to be encased in 300mm concrete surround.

Foundations
230mm cavity walls to be 230mm continuous concrete strip foundation. No foundation footings to project beyond site boundary. All foundation to be excavated to a depth of not less than 300mm below ground level, and not more than 3,000mm. Foundation cavity to be filled with concrete.

External Load Bearing Walls
External load bearing walls to be 230mm brick walls with NF3 clay bricks with min. 50mm cavity with dipped galv. butterfly wall ties per 1m² wall area. 375 micron cranked DPC to all walls, window and door surrounds. Veeplates to every 3rd brick course 625mm min above FFL as well as over lintels. Foundation plinth walls to be 230mm with cavity filled with concrete.

Concrete Surface Bed
Floor finish on 20mm cement screed on 100mm mass concrete surface bed on 250 micron dpm on 50mm sand bed on well compacted filling.

Precast Lintels
Precast R.C. lintels over all openings and built in 230mm into walls on either side of openings, doors and windows.

Internal Walls
Internal walls to be 110mm walls and 230mm walls clay bricks. 375 micron cranked DPC to all walls, window and door surrounds.

Occupation Classification:	H4	Zoning Classification:	residential
1	Changed Roof	DE	
No	Date	Description	By

ARCHITECT SIGNATURE

CLIENT SIGNATURE

MASTERPLAN PROJECTS ARCHITECTURE

Client:
ADRIAAN BOONZAAIER
Project:
PROPOSED NEW ADDITIONS ON ERF 236 NO 71 LA MOTTE VILLAGE STELLENBOSCH

Drawing:
FOR SUBMISSION

Scale: 1:100 Date: 21 FEB 2022 Drawn: DHE Checked: PWL