



STELLENBOSCH
STELLENBOSCH • PNIEL • FRANSCHHOEK

MUNISIPALITEIT • UMASIPALA • MUNICIPALITY

Application Number: TP1086/2025

Our File Reference Number: Erf 3699, Stellenbosch

Your Reference Number: None

Enquiries: Ulrich von Molendorff

Contact No: 021 – 808 8682

Email address: Ulrich.Vonmolendorff@stellenbosch.gov.za

PER E-MAIL [REDACTED]

Sir / Madam

APPLICATION FOR A PERMISSION IN TERMS OF THE TITLE DEED AND TECHNICAL APPROVAL: ERF 3699, STELLENBOSCH

1. The above application refers.
2. The duly authorised decision maker has decided on the above application as follows:
 - 2.1 That the Administrator's consent / permission in terms of restrictive title deed condition IV. (3)(b) & (d) on page 4 of the Title Deed No. T5761/1993, in order to permit the following on Erf 3699, Stellenbosch:
 - 2.1.1 The legalisation of a second dwelling on the property.
 - 2.1.2 The relaxation of the title deed building line from 3.1m to 2.508m (adjoining Erf 3700 Stellenbosch) & from 3.1m to 0.285m (adjoining Erf 3702 Stellenbosch) for the hobby room and tool shed.

BE GRANTED.

3. That the application for an additional use/technical approval in terms Section 15(2)(g) of the Land Use Planning Bylaw, 2023 for permission in terms of the zoning scheme to permit a second dwelling unit on Erf 3699, Stellenbosch.

BE APPROVED in terms of Section 60 of the said Bylaw.

4. **The approval is subject to the following conditions imposed in terms of Section 66 of the said Bylaw:**
 - 4.1 The approval only applies to the applications under consideration and shall not be construed as authority to depart from any other legal prescriptions or requirements from the Municipality or other legislation or By-laws or Regulations that may be applicable.
 - 4.2 The development and building plans be generally in accordance with the set of plans as referenced on Drawing No. DMC-24-297-100_A to DMC-24-297-105_A, dated April 2024, drawn by D. M.C Projects, attached as **Annexure A**.
 - 4.3 Building plans for all new structures and for all changes of use in the existing buildings be submitted and approved by the Municipality prior to the commencing of any building works,

including the preparation of land, which will only be approved when all relevant (or qualified) conditions of approval have been complied with.

4.4 A contravention penalty relating to the unlawful utilisation of land, is payable within 30 days from the date of the letter of approval and prior to building plan approval being granted.

5. The reasons for the above decision are as follows:

5.1 The proposal consists of the legalisation of structures which are consistent with the existing residential uses in the area.

5.2 Second dwelling units are common within Onder Papegaaiberg and the proposal is not expected to have a detrimental impact on the surrounding residential properties.

5.3 The encroachment of the title deed building line does not undermine the residential character of the area as a tool shed and a hobby room are structures commonly associated with residential units.

6. Matters to be noted

6.1 None

7. You are hereby informed in terms of section 79(2) of the Stellenbosch Municipal Land Use Planning Bylaw of your right to appeal the above decision to the Appeal Authority within 21 days from the date of notification of the above decision. Please note that no late appeals or an extension of time for the submission of appeals are permitted in terms of Section 80(1)(a) of the said By-Law.

8. Appeals must be submitted by completing the required form with the prescribed information to satisfy the requirements of Section 80(2) of the said By-law, failing which the appeal will be invalid in terms of Section 81(1)(b) of the said By-Law.

9. **Appeals must be addressed to the Municipal Manager and submitted to his/ her designated official by means of e-mail at the following address: landuse.appeals@ Stellenbosch.gov.za**

10. Any party (applicant or other) who lodges an appeal must pay the applicable appeal fee in terms of the approved municipal tariffs and submit the proof of payment together with the appeal. The **TP** Reference number on this correspondence, or the applicable Erf/ Farm Number must be used as the reference for the payment of the appeal fee.

11. The appeal form and approved tariff structure and the banking details for the General Account can be accessed and viewed on the municipal website. For any enquiries the office can be contacted at landuse.appeals@ Stellenbosch.gov.za or 021 – 808 8684.


12. An applicant who lodges an appeal must also adhere to the following requirements stipulated in terms of section 80(3) to (7) of the said By-law:

- (a) Simultaneously serve the appeal on any person who commented on the application concerned and any other person as the municipality may determine.
- (b) The notice by the applicant must invite persons to comment on the appeal within 21 days from date of notification of the appeal.

- (c) The notice must be served in accordance with section 35 of the said legislation and in accordance with the prescripts or such additional requirements as may be determined by the Municipality.
- (d) Proof of serving the notification must be submitted to the Municipality at the above E-mail address within 14 days of serving the notification.

- 13. Kindly note that no appeal right exists in terms of Section 62 of the Local Government Municipal Systems Act, No 32 of 2000.
- 14. Kindly note the above decision in the case of any approval, is suspended, and may therefore not be acted on, until such time as the period for lodging appeals has lapsed, any appeal has been finalised and you've been advised accordingly.

Yours faithfully

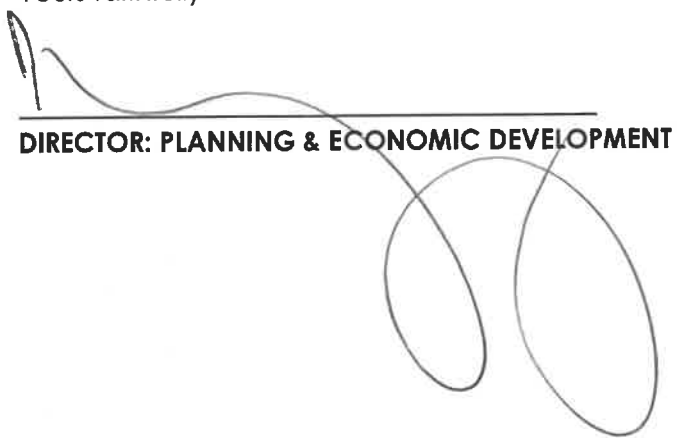

DIRECTOR: PLANNING & ECONOMIC DEVELOPMENT



DATE




STELLENBOSCH
STELLENBOSCH • PNIEL • FRANSCHHOEK

MUNICIPALITY • UMASIPALA • MUNISIPALITEIT

ANNEXURE A

SITE PLAN

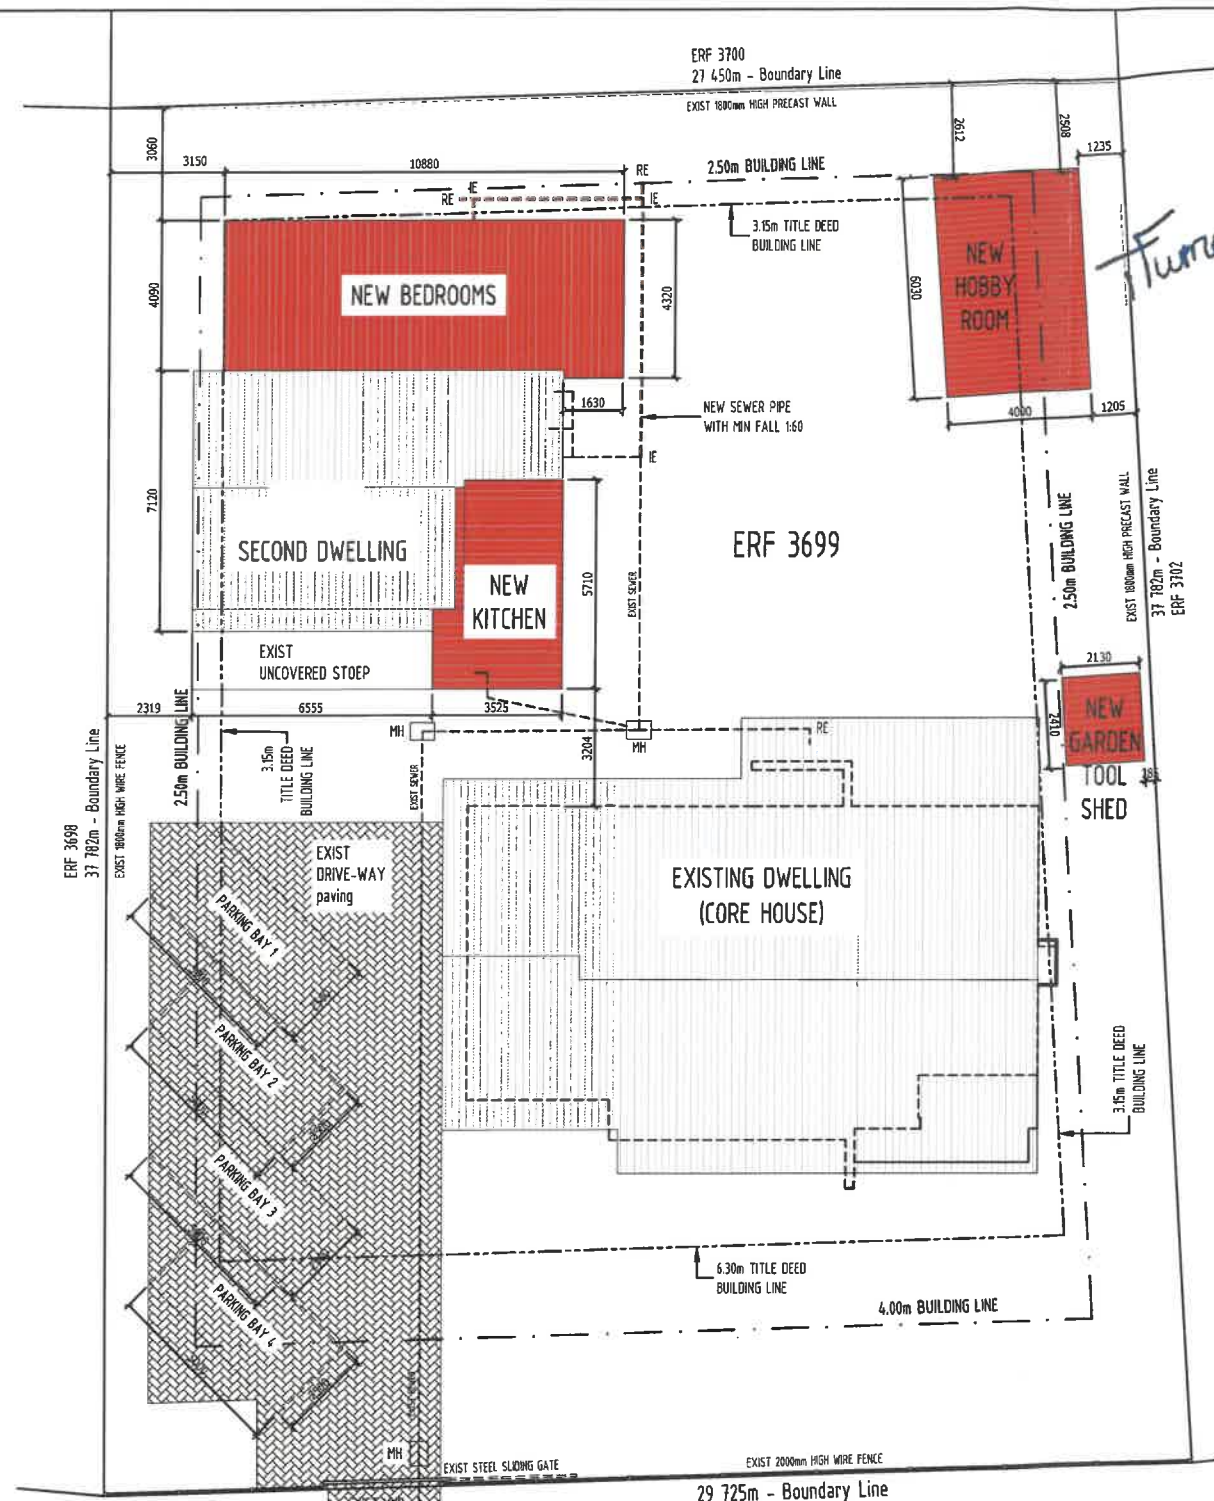

4 PIET MY VROU AVENUE, ONDER PAPEGAAIBERG

SITE AREA	:	1080.00m ²
COVERAGE	:	28.1%

NEW BEDROOMS

SECOND DWELLING

NEW KITCHEN

EXIST DWELLING (CORE HOUSE)

NEW GARDEN TOOL SHED

ERF 3699

4 PIET MY VROU AVENUE, ONDER PAPEGAAIBERG

KEY PLAN
N.T.S.

ONTWERP EN OPGESTEL DEUR: DESIGNED AND DOCUMENTED BY:


dmc
PROJECTS
DESIGN * MANAGE * CONSTRUCT

Professional Engineer Architectural Technicians Member of the Institution of Professional Engineers



TEKENING BESKRIVING:		DRAWING DESCRIPTION:	
SITE PLAN			
			
GETEKEN: DRAWN: MJ MORNE: 083 3211 130	DATUM: DATE: APR '24	NAGESIEN: CHECKED: TDJ TOBIE: 072 1500 966	

TEKENING NOMMER: **DMC-24-297-100 A** DRAWING NUMBER:

Furness

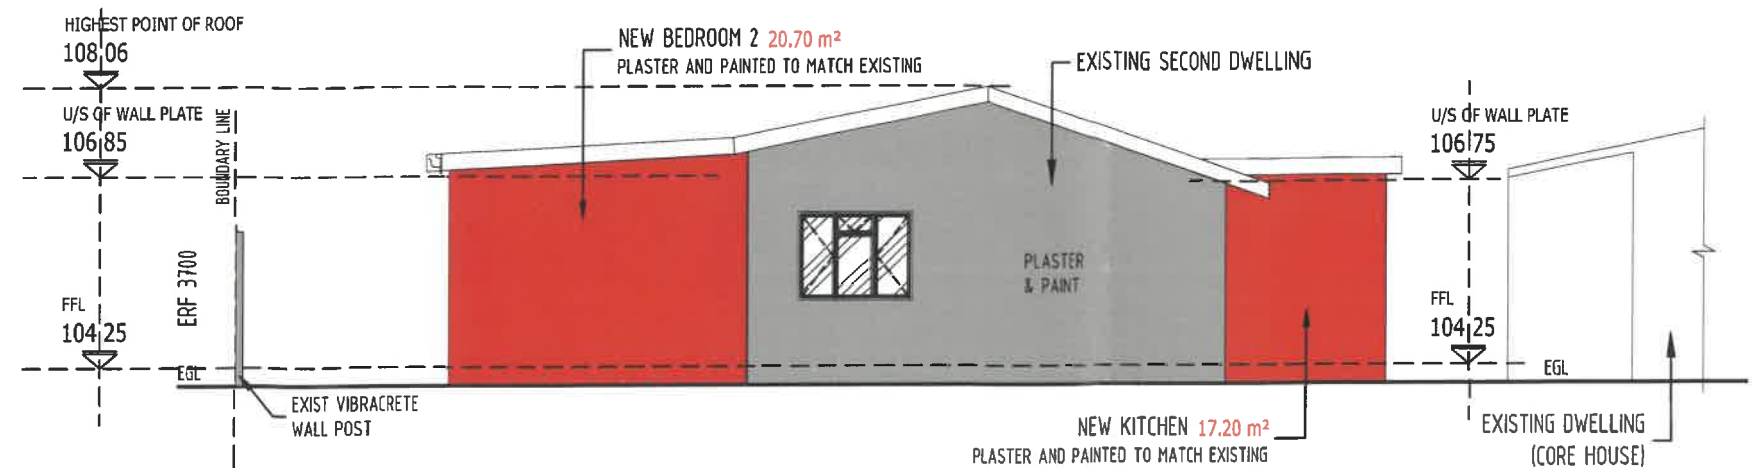


WEST ELEVATION
SCALE 1:100

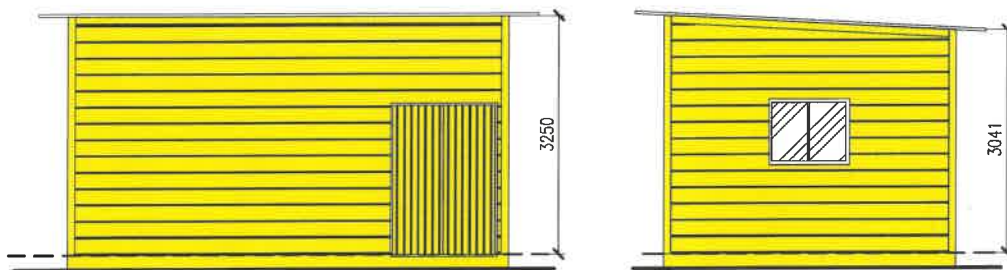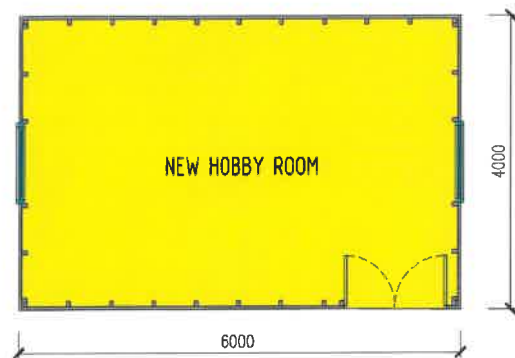

EXISTING HOBBY ROOM
SCALE 1:100

SA PINE FRAME, 50x76mm SA Pine studs @ 450mm c/c.
CONSTRUCTION WITH NUTEC BUILDING PLANKS CLADDING
ALL AROUND WITH IBR ROOF SHEETING AT 3deg PITCH.
85mm WOODEN FLOOR WITH MESH REF 100. ONLY
NON-FLAMMABLE GOODS TO BE STORED IN THE TOOLSHED

WENDY HOUSE STRUCTURE BY SPECIALIST SPECIFICATIONS

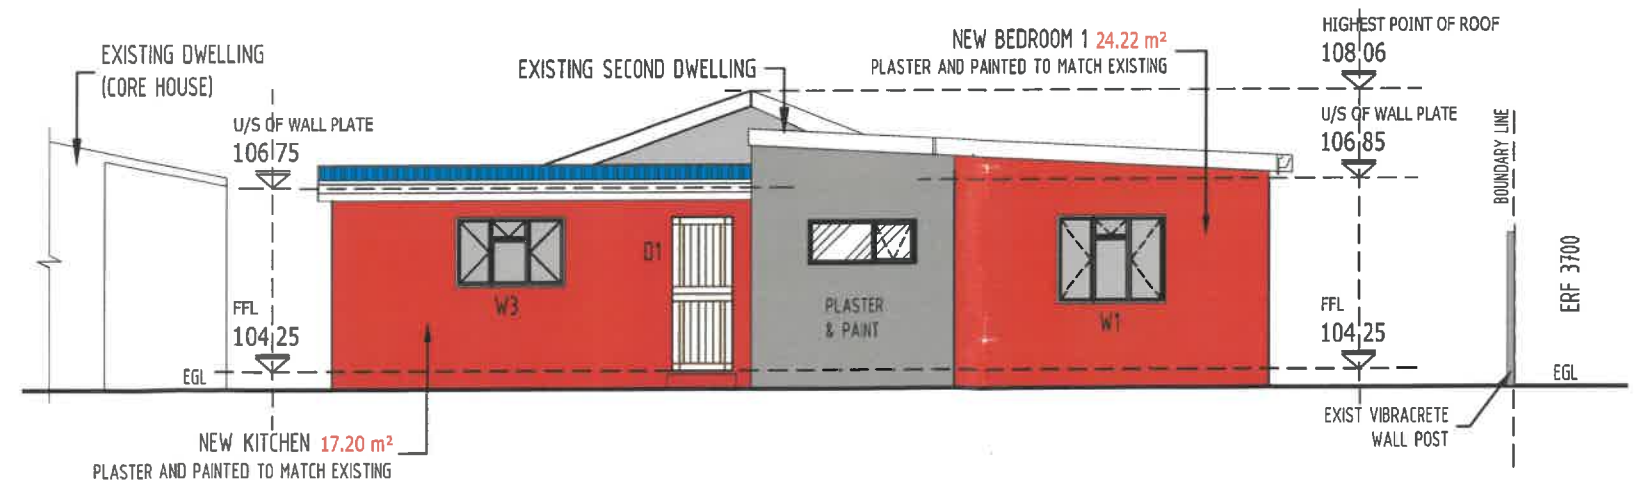

EAST ELEVATION
SCALE 1:100

Contractor to check all dimensions on site and on drawings. Any discrepancies must be reported to designer. Figured dimensions are to be taken in preference to those scaled. This drawing is the property of the Designer/s and Copyright is reserved by them and the drawing is issued on the condition that it is not copied, reproduced, retained or disclosed to any unauthorised person, either wholly or in part without the written consent of the Designer/s.

TEKENING BESKRYWING:
ELEVATIONS

DRAWING DESCRIPTION:

GETEKEN:
DRAWN: MJ
MORNE: 083 3211 130

DATUM: APR '24
DATE:

NAGESIEN:
CHECKED: TDJ
TOBIE: 072 1500 966

PROJEK:

**NEW ALTERATIONS AND ADDITIONS FOR
MR & MRS BERRY, ON ERF 3699, STELLENBOSCH**

PROJECT:

TEKENING NOMMER:


DMC-24-297-104_A

DRAWING NUMBER:


ONTWERP EN OPGESTEL DEUR:

DESIGNED AND DOCUMENTED BY:


DMC
PROJECTS
DESIGN * MANAGE * CONSTRUCT
Professional Senior Architectural Technologist - Member SAAT 012027

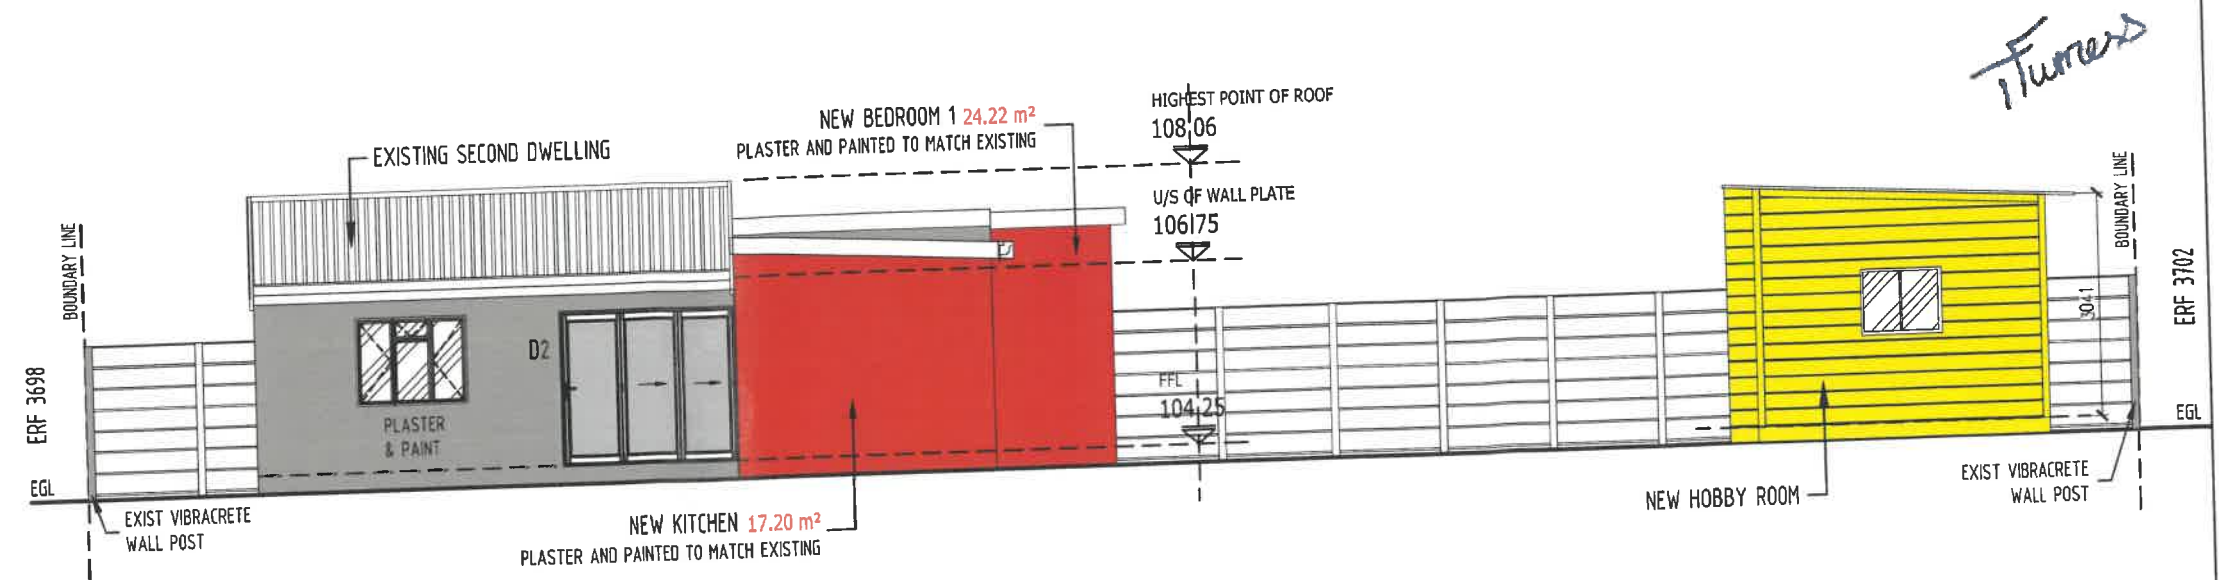

SOUTH ELEVATION
SCALE 1:100

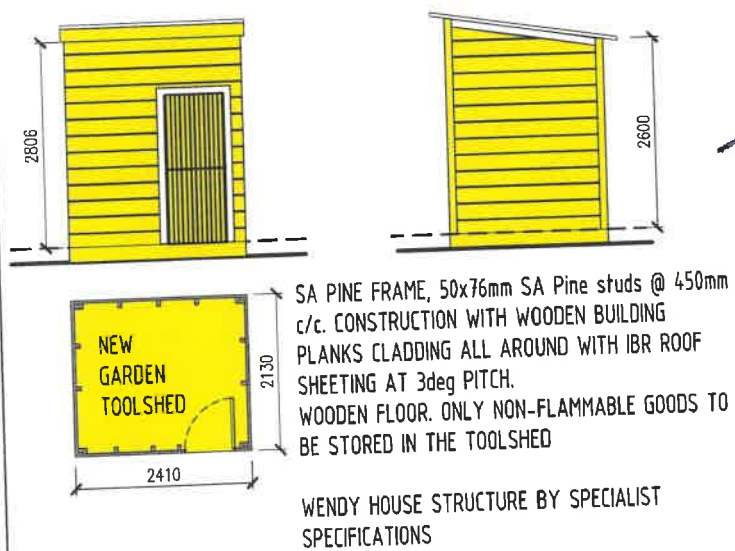

EXISTING GARDEN TOOLSHED
SCALE 1:100

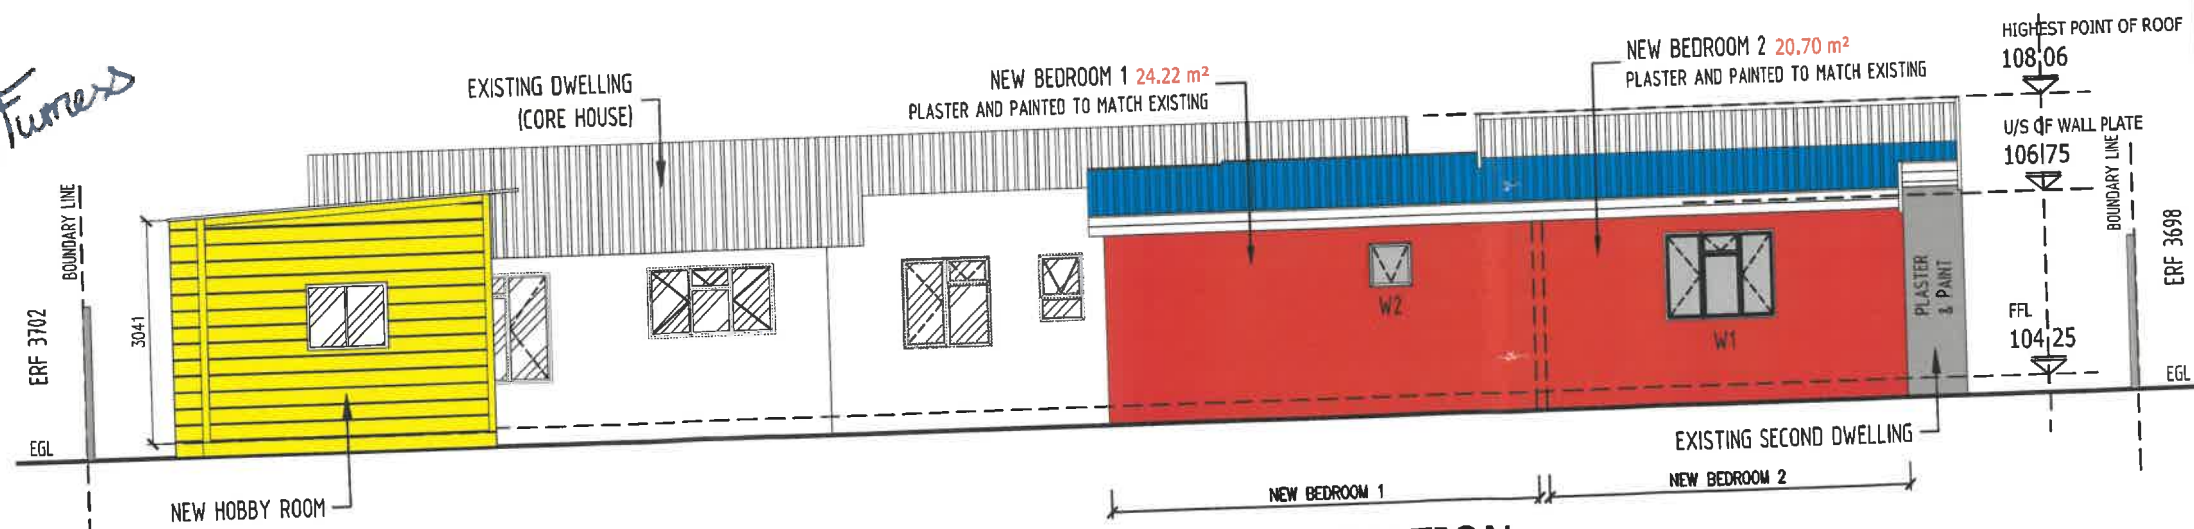

NORTH ELEVATION
SCALE 1:100

Contractor to check all dimensions on site and on drawings. Any discrepancies must be reported to designer. Figured dimensions are to be taken in preference to those scaled. This drawing is the property of the Designer/s and Copyright is reserved by them and the drawing is issued on the condition that it is not copied, reproduced, retained or disclosed to any unauthorised person, either wholly or in part without the written consent of the Designer/s.

TEKENING BESKRYWING:

ELEVATIONS

GETEKEN:
DRAWN: MJ
MORNE: 083 3211 130

DATUM: APR '24
DATE:

DRAWING DESCRIPTION:

NAGESTEN:
CHECKED: TDJ
TOBIE: 072 1500 966

PROJEK:

NEW ALTERATIONS AND ADDITIONS FOR
MR & MRS BERRY, ON ERF 3699, STELLENBOSCH

TEKENING NOMMER:

DMC-24-297-103_A


PROJECT:

DRAWING NUMBER:


ONTWERP EN OPGESTEL DEUR:

DESIGNED AND DOCUMENTED BY:

DMC
PROJECTS
DESIGN * MANAGE * CONSTRUCT
Durbanville, 7551 - Tel: 072 1500 966

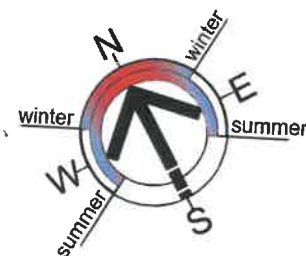

ERF 3698
37 782m - Boundary Line
EXIST 1800mm HIGH WIRE FENCE

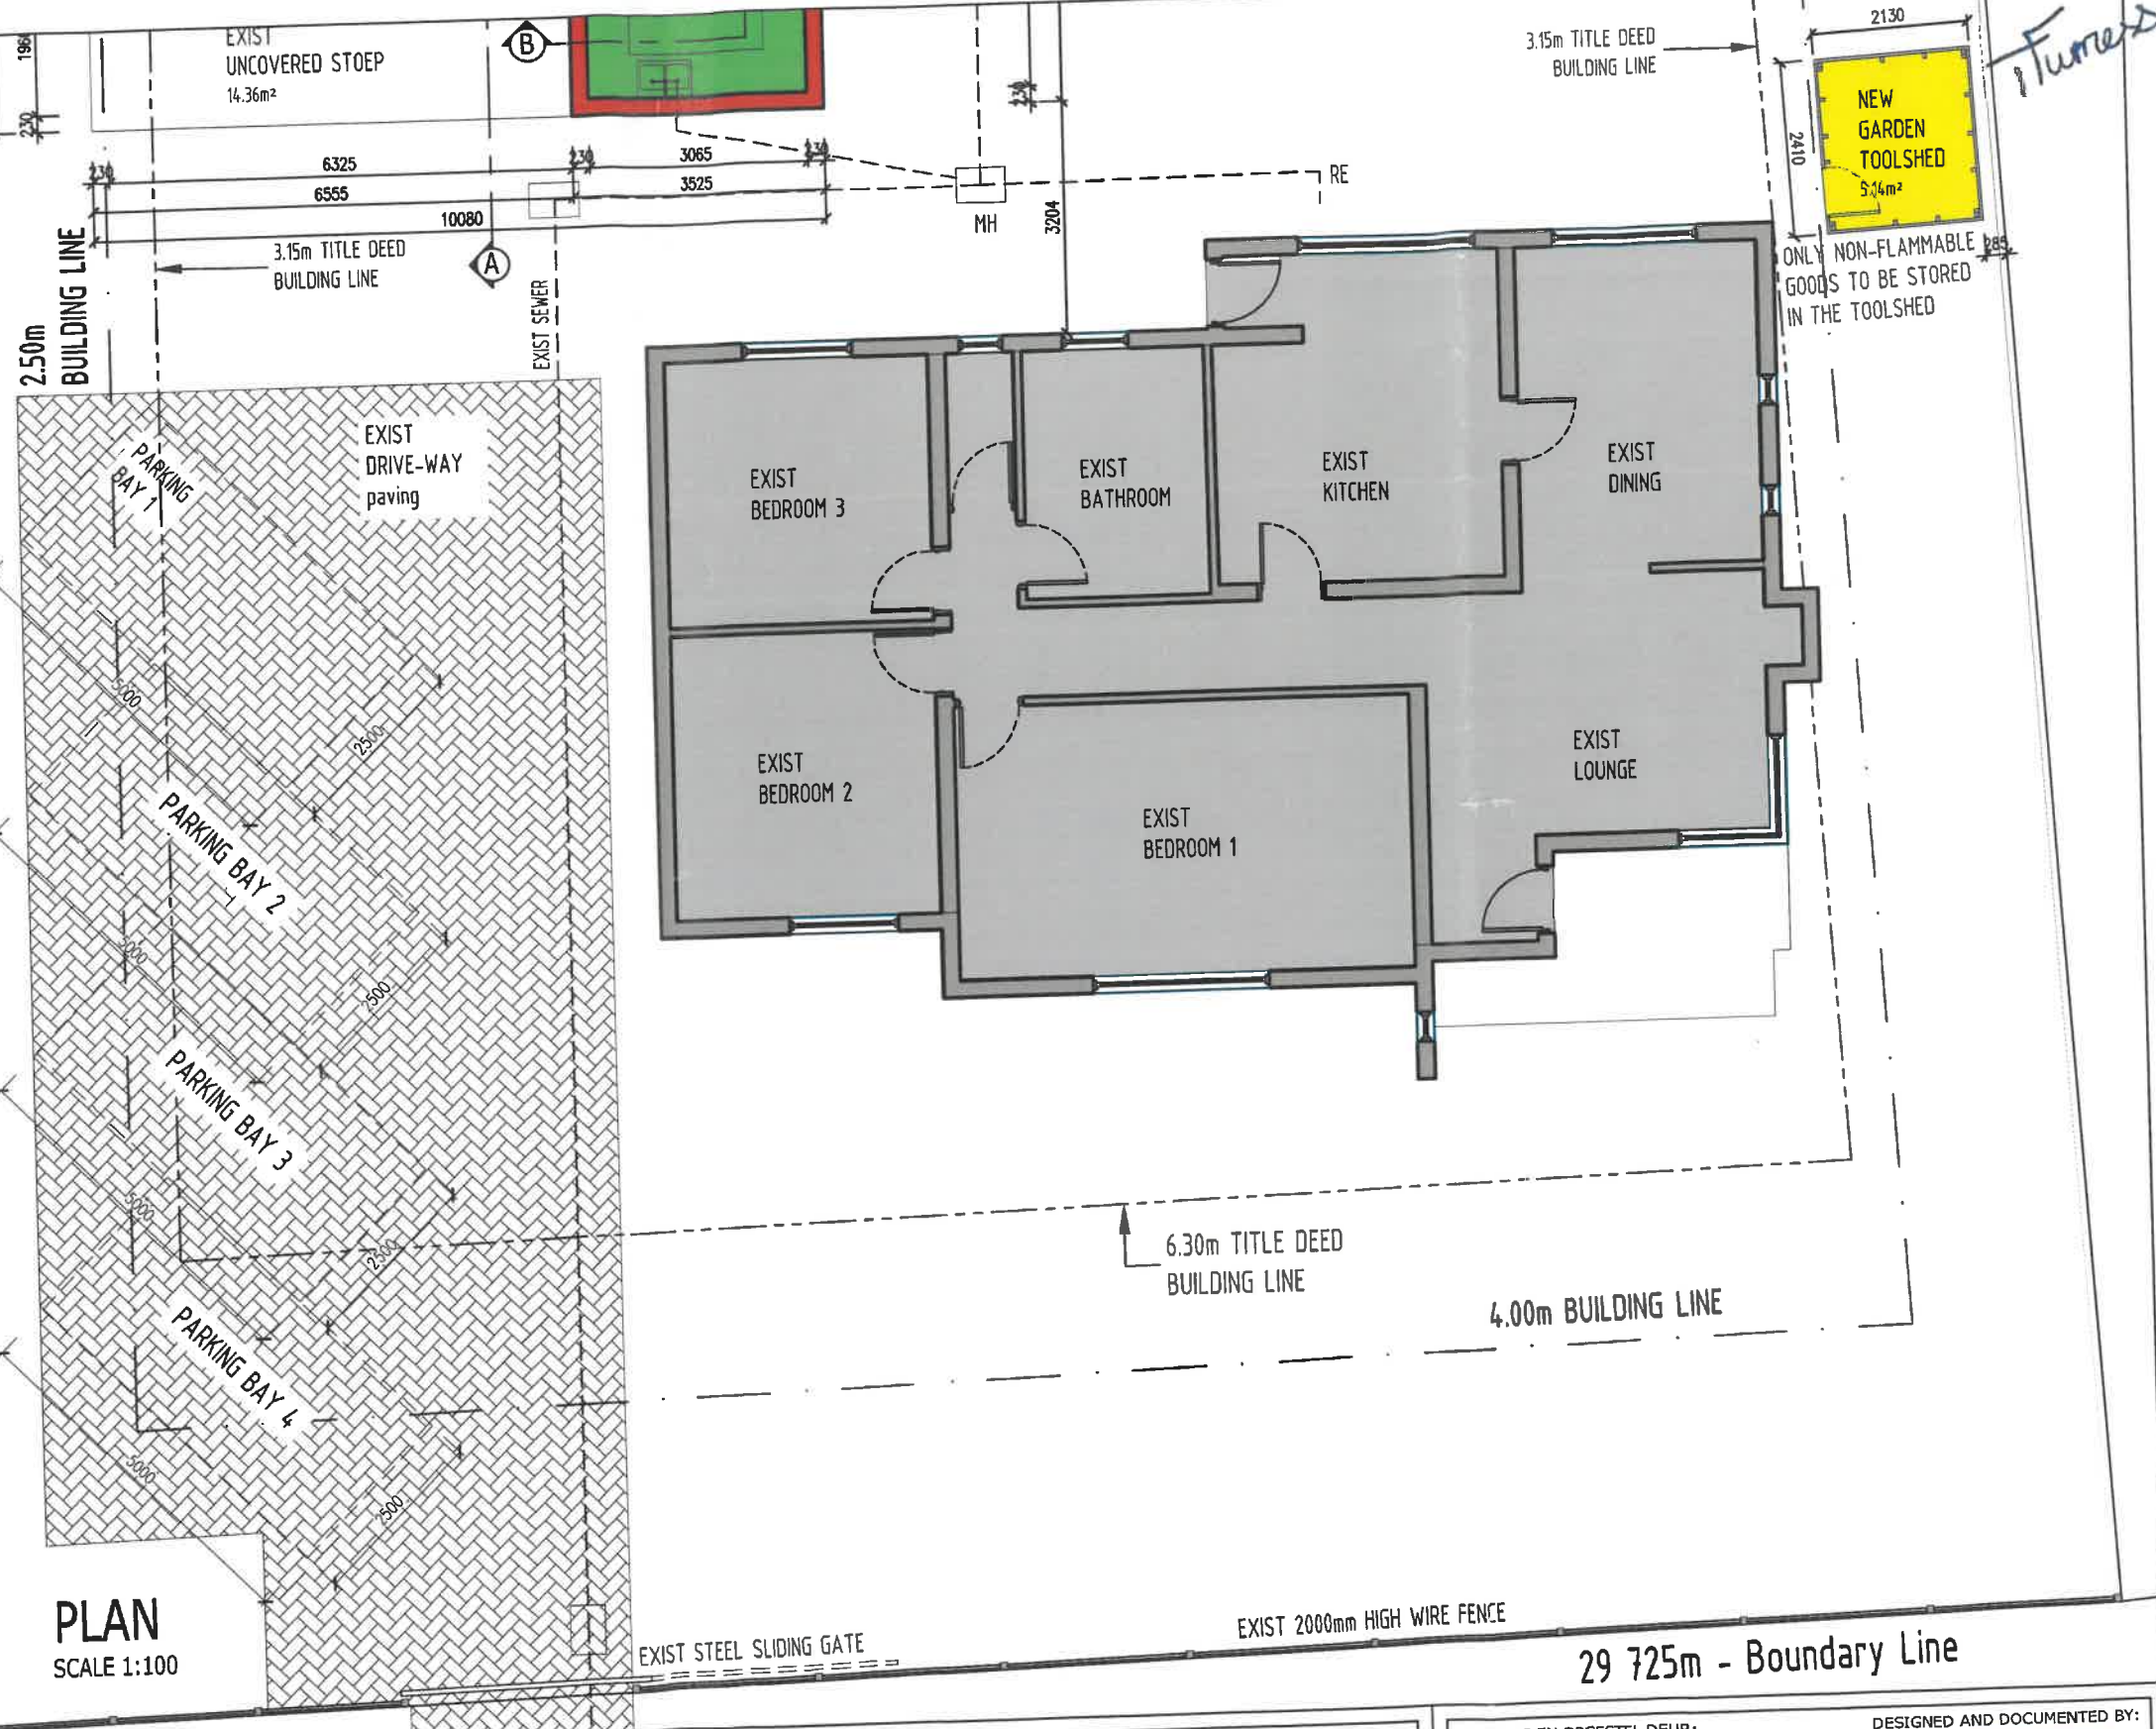

PLAN
SCALE 1:100

Contractor to check all dimensions on site and on drawings. Any discrepancies must be reported to designer. Figured dimensions are to be taken in preference to those scaled. This drawing is the property of the Designer/s and Copyright is reserved by them and the drawing is issued on the condition that it is not copied, reproduced, retained or disclosed to any unauthorised person, either wholly or in part without the written consent of the Designer/s.

TEKENING BESKRYWING:

PLAN - EXISTING CORE DWELLING

GETEKEN:
DRAWN: MJ
MORNE: 083 3211 130

DATUM:
DATE: APR '24

NAGESTEN:
CHECKED: TDJ
TOBIE: 072 1500 966

DRAWING DESCRIPTION:

PROJEK:

NEW ALTERATIONS AND ADDITIONS FOR
MR & MRS BERRY, ON ERF 3699, STELLENBOSCH

PROJECT:

TEKENING NOMMER:

DMC-24-297-102_A


DRAWING NUMBER:

ONTWERP EN OPGESTEL DEUR:







DESIGNED AND DOCUMENTED BY:

DMC
PROJECTS
DESIGN * MANAGE * CONSTRUCT
Professional Senior Architectural Technologist - Member of the South African Council for the Architectural Profession


Turners

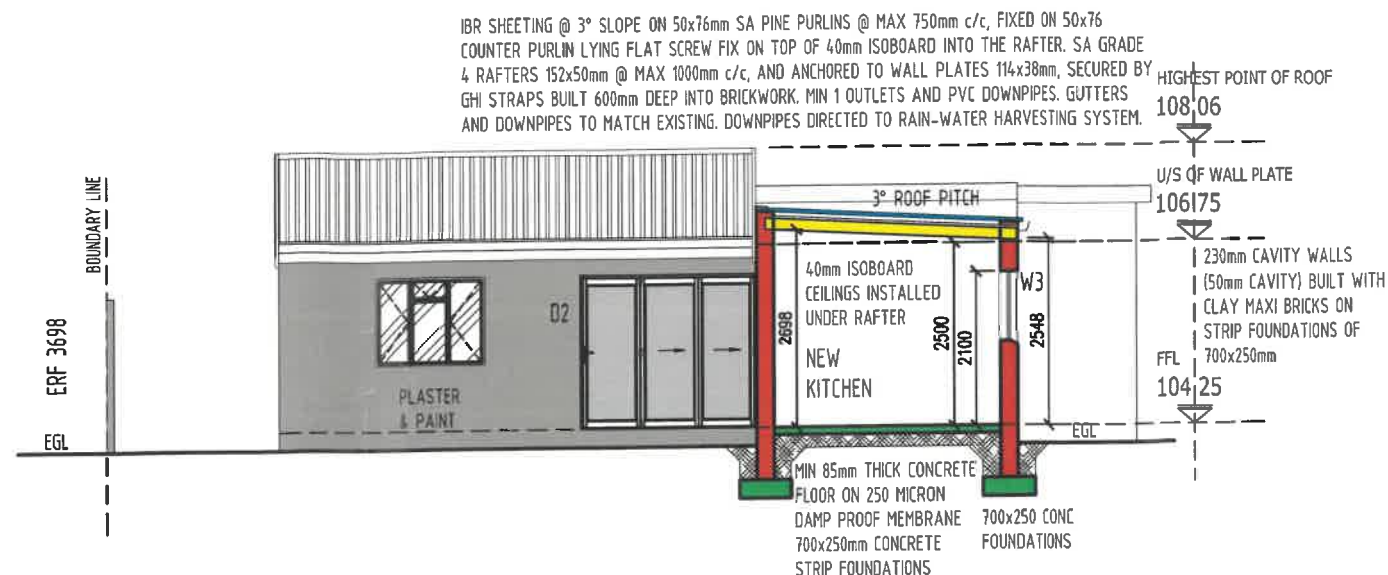

SECTION B-B
SCALE 1:100

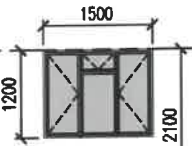 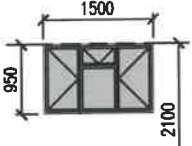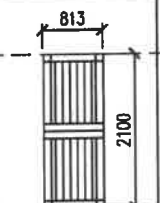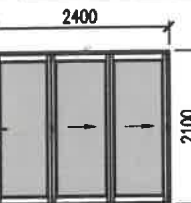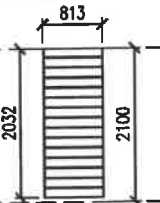WINDOW SCHEDULE			
WINDOW NO	W1	W2	W3
WINDOW TYPE	CUSTOM MADE ALUMINIUM	CUSTOM MADE ALUMINIUM	CUSTOM MADE ALUMINIUM
QUANTITY	2	1	1
GLASS	3mm CLEAR GLASS	3mm CLEAR GLASS	3mm CLEAR GLASS
GLASS AREA	1,33m²	0,22m²	0,99m²
COLOUR	WHITE (TO MATCH EXIST)	WHITE (TO MATCH EXIST)	WHITE (TO MATCH EXIST)
DOOR SCHEDULE			
DOOR NO	D1	D2	D3
DOOR TYPE	MERANTI - HOLLOW CORE	STANDARD ALUMINIUM	MERANTI - HOLLOW CORE
QUANTITY	1	1	2
GLASS	N/A	SAFETY GLASS	N/A
GLASS AREA	N/A	3,57m²	N/A
COLOUR	PAINTED WHITE	WHITE (TO MATCH EXIST)	WHITE (TO MATCH EXIST)

WINDOW & DOOR SCHEDULE
SCALE 1:100

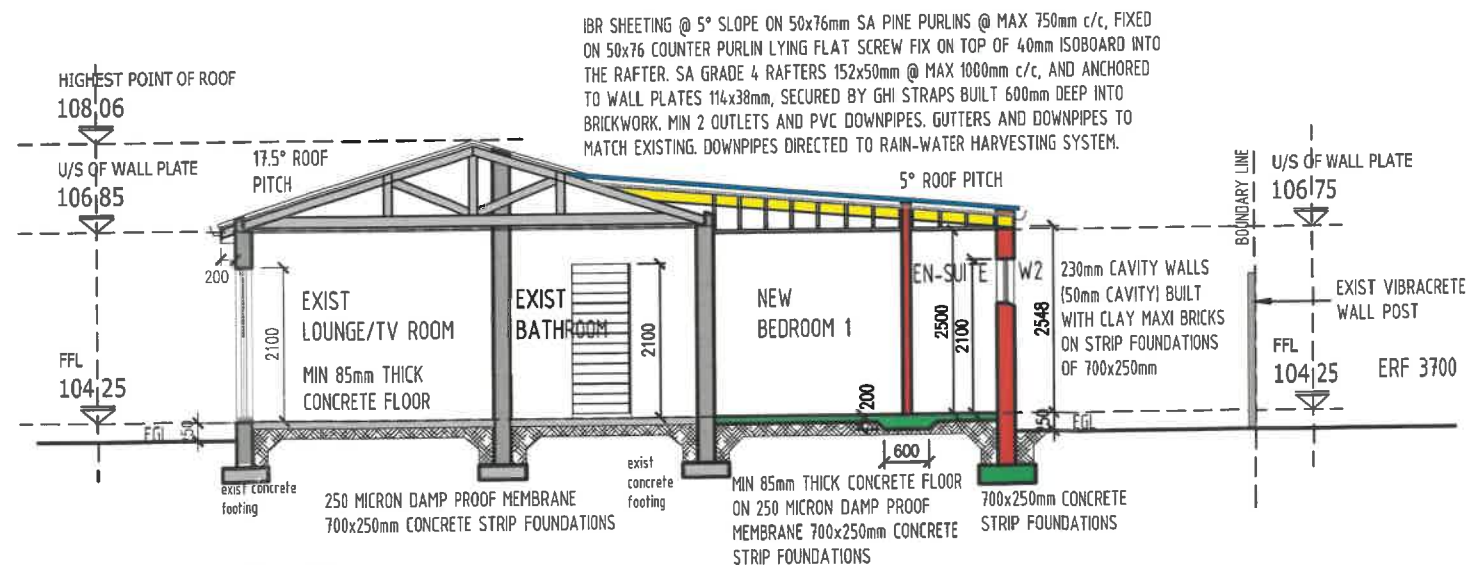

SECTION A-A
SCALE 1:100

Contractor to check all dimensions on site and on drawings. Any discrepancies must be reported to designer. Figured dimensions are to be taken in preference to those scaled. This drawing is the property of the Designer/s and Copyright is reserved by them and the drawing is issued on the condition that it is not copied, reproduced, retained or disclosed to any unauthorised person, either wholly or in part without the written consent of the Designer/s.

TEKENING BESKRYWING:

WINDOW & DOOR SCHEDULE
SECTIONS



GETEKEN:
DRAWN: MJ
MORNE: 083 3211 130

DATUM:
DATE: APR '24

NAGESIEN:
CHECKED: TDJ
TOBIE: 072 1500 966

DRAWING DESCRIPTION:

PROJEK:

NEW ALTERATIONS AND ADDITIONS FOR
MR & MRS BERRY, ON ERF 3699, STELLENBOSCH

PROJECT:

TEKENING NOMMER:

DMC-24-297-105_A

DRAWING NUMBER:

ONTWERP EN OPGESTEL DEUR:

DESIGNED AND DOCUMENTED BY:

DMC
PROJECTS
DESIGN * MANAGE * CONSTRUCT

Professional Senior Architectural Technologist - Member SAATM 17 516227