

NOTICE OF LAND DEVELOPMENT APPLICATION

APPLICATION TYPE: Permanent Departure

PROPERTY DESCRIPTION: Erf 9196, 20 Elektron Road, Techno Park, Stellenbosch

The following land use application in terms of the Stellenbosch Municipal Land Use Planning Bylaw refers:

Application Property Address: Erf 9196, 20 Elektron Road, Techno Park, Stellenbosch

Applicant: Renier (DBM Architects)
Email: renier@dbmjhb.co.za | Tel: 011 467 5299

Owner: Elektron Properties (Pty) Ltd

Application Reference: **TP1197/2025**

Description of land development proposal

Application has been made in terms of the Stellenbosch Municipal Land Use Planning Bylaw for:

1. Section 15(2)(b) to increase the site coverage from 30% to 40%.
2. Section 15(2)(g) for permission to increase the building height from 2 storeys to 3 storeys.

The application is available for inspection on the Planning Portal at:


<https://www.stellenbosch.gov.za/planning/documents/planning-notice/land-use-applications-advertisements>

Written comments/objections (including reference **TP1197/2025**, your full name, physical address and reasons) must be submitted to the Applicant at renier@dbmjhb.co.za or telephonically at **011 467 5299** during office hours if assistance is required.

Publication date (served/published): 8 June 2026

Closing date for comments: 8 July 2026

Yours faithfully,

 

RENIER (DBM ARCHITECTS) on behalf of Elektron Properties (Pty) Ltd

KENNISGEWING VAN GRONDONTWIKKELINGS AANSOEK

AANSOEKTIPE: Permanente Afwyking

EIENDOMSBESKRYWING Erf 9196, 20 Elektron Road, Techno Park, Stellenbosch

Die volgende grondgebruiksaansoek in terme van die Stellenbosch Munisipale Verordeninge op Grondgebruikbeplanning verwys:

Adres van aansoek eiendom: Erf 9196, 20 Elektron Road, Techno Park, Stellenbosch

Aansoeker: Renier (DBM Architects)
E-pos: renier@dbmjhb.co.za | Tel: 011 467 5299

Eienaar: Elektron Properties (Pty) Ltd

Aansoek Verwysing: **TP1197/2025**

Besonderhede van die grondgebruiksaansoek

Aansoek word gedoen in terme van die Stellenbosch Munisipale Verordeninge op Grondgebruikbeplanning vir:

1. Artikel 15(2)(b) om die terreindekking te verhoog vanaf 30% na 40%.
2. Artikel 15(2)(g) vir toestemming om die gebouhoogte te verhoog vanaf 2 verdiepings na 3 verdiepings.

Die aansoek is beskikbaar vir insae op die Beplanningsportaal by:


<https://www.stellenbosch.gov.za/planning/documents/planning-notices/land-use-applications-advertisements>

Skriftelike kommentaar/besware (insluitend verwysing **TP1197/2025**, u volle naam, fisiese adres en redes) moet ingedien word by die Aansoeker by renier@dbmjhb.co.za of telefonies by **011 467 5299** gedurende kantoorure indien bystand benodig word.

Publikasiedatum (gepubliseer/bedien): 8 Junie 2026

Sluitingsdatum vir kommentaar: 8 Julie 2026

Die uwe,

 

RENIER (DBM ARCHITECTS) namens Elektron Properties (Pty) Ltd

EXECUTIVE SUMMARY / MOTIVATION

Application Ref: TP1197/2025

Property: Erf 9196, 20 Elektron Road, Techno Park, Stellenbosch

Applicant: DBM Architects

Owner: Elektron Properties (Pty) Ltd

This application is submitted in terms of Section 15(2) of the Stellenbosch Municipal Land Use Planning By-Law in respect of Erf 9196, Stellenbosch.

The application is for:

- a permanent departure to increase the site coverage from 30% to 40%; and**
- permission to increase the building height from 2 storeys to 3 storeys.**

The property is located within the established Techno Park area, which is characterised by business and commercial development. The proposal is intended to optimise the use of the property within this existing urban context.

The application is supported for the following reasons:

- it allows for more efficient use of the site;**
- it is compatible with the existing built character of Techno Park;**
- it supports continued investment and business activity in the area; and**
- it does not introduce a new or incompatible land use.**

The proposed departures are limited in extent and are not expected to create unacceptable impacts on surrounding properties. The development remains within an established business precinct and will make use of existing municipal infrastructure and services.

The proposal is therefore considered reasonable and desirable from a planning perspective, and it is respectfully requested that the application be supported.

Kind regards,

Regards 

Renier

083 681 4373



GENERAL NOTES:

- * ALL DIMENSIONS TO BE CHECKED ON SITE BEFORE ANY WORK
- ALLE AFMETINGEN WORDT OP TERREIN NAGESAAN
- WERK IN OORSPRONGSE WISSELINGSWERK IN BAWANG NEEM
- ALL WORK TO COMPLY TO LOCAL MUNICIPAL BY-LAWS.
- ALLE WERK MOET VOLDOEN AAN PLAASLIKE STADSPAANS
- DESIGNS ARE RESERVED / KOPIEREG VOORBEHOU

No.	Description	Date
B	Design changes to reduce coverage to 40%	2026-03-30
C	Updated areas	2026-04-01
D	Updater coverage and areas	2026-04-16

APPROVAL

DBM ARCHITECTS	
ARCHITECT _____	REG. NO. _____
SIGNATURE _____ KLJ CONSULTING ENGINEERS	DATE _____
ENGINEER _____	REG. NO. _____
SIGNATURE _____	DATE _____

PROJECT TITLE:
**PROPOSED NEW OFFICES ON ERF 9196
 TECHNOPARK,
 STELLENBOSCH**



TEL: (011) 467 5299
 FAX: (011) 467 6967
 e-mail: dany@dbm.co.za
[www.dbm.architects.co.za](#)
 P.O.BLOK 696535 BRYANTON 2021

DRAWING TITLE:
FIRST FLOOR

SCALE:
As indicated

PROJECT ARCHTECT:		
Designer	Author	DATE
PROJECT NO: 15.35	DRAWING NO: 102	REV NO: D



DRAWING TITLE: ROOF PLAN		
SCALE: As indicated		
PROJECT ARCHITECT: Designer	Author	DATE
PROJECT NO. 15.35	DRAWING NO. 105	REV NO. D



REVISION RECORD / WYSIGINGSREKORD		
No.	Description	Date
3	Design changes to reduce coverage to 40%	2026-03-30
C	Updated areas	2026-04-01
D	Updater coverage and areas	2026-04-16

APPROVAL	
DBM ARCHITECTS	
ARCHITECT	REG. NO.
SIGNATURE	DATE
KLS CONSULTING ENGINEERS	
ENGINEER	REG. NO.
SIGNATURE	DATE



dbm
architects

TEL: (011) 467 5299
FAX: (011) 467 6307
e-mail: don@dbm.co.za
www.dbmarchitects.co.za

P.O. BOX 69535 BRYANSTON 2021

DRAWING TITLE: SECOND FLOOR		
SCALE: As indicated		
PROJECT ARCHITECT: Designer	Author	DATE
PROJECT NO. 15.35	DRAWING NO. 103	REV. NO. D



Sanitary Population Schedule									
COMMUNITY		Area <u>3139 m²</u>		Office Population: <u>243</u>					
				Male <u>122</u>		Female <u>122</u>			
REQUIRED									
MALE				FEMALE				DISABLED	
WC	U	WHB	S	WC	WHB	S			
3	6	5	0	9	5	0	0		
PROVIDED									
MALE				FEMALE				DISABLED	
WC	U	WHB	S	WC	WHB	S			
6	9	6	0	9	9	0	3		

SCHEDULE OF RIGHTS				
PROPERTY DESCRIPTION:				
Er/ Portion:	ERF 9196, Technopark			
Kennership:	Stellenbosch			
Site Area:	3442m ²			
Title Deed No:	T 081136/08			
ZONING INFORMATION:				
Town Planning Scheme: Stellenbosch				
Amendment Scheme No:				
Use Zone: Special Zone 1: Technology or Science Park				
DEVELOPMENT CONTROL MEASURES:				
Permissible	Control			Actual (Comment)
1m (2 Storeys)	Height of Buildings			3 storeys 11.5m above Gf level to be applied for
30% + 1032.6m ²	Building Coverage			40% + 1375.5m ² (40% to be applied for)
12 (1:30.4m ²)	Floor Area Ratio			1.0958 (3.772m ²)
	Area (GBA)			7001m ²
4m	Building Line			4m
PARKING				
Parkings Provided = 156		Area per use	Parking Bays Required = 113	
1 Parking bays per 100m ² G1	Floor area	3772 m ²	113	parking bays
Ground floor Open Parking Bays Provided			48	parking bays
Basement Parking Bays Provided			111	parking bays
Total Parking bays (excl. Tandem & Off Street Parking)			166	parking bays (surplus 43)
Extra over Parking bays				
Basement Tandem Parking Bays Provided			9	parking bays
Off Street Motorcycle Parking Bays Provided			3	parking bays
Off Site / street parking Bays Provided			20	parking bays

APPROVAL	
DBM ARCHITECTS	
ARCHITECT	REG. NO.
SIGNATURE	DATE
KLS CONSULTING ENGINEERS	
ENGINEER	REG. NO.
SIGNATURE	DATE

AREA SCHEDULE (GBA)	
BASEMENT	3208m ²
GROUND FLOOR	1216m ²
FIRST FLOOR	1317m ²
SECOND FLOOR	1315m ²
TOTAL	7056m ²

AREA SCHEDULE (FAR)	
BASEMENT	42m ²
GROUND FLOOR	1183m ²
FIRST FLOOR	1294m ²
SECOND FLOOR	1294m ²
TOTAL	3772m ²

AREA SCHEDULE (GLA)	A	B	C	COM.	TOTAL
BASEMENT LOBBY				42m ²	42m ²
GROUND FLOOR	298m ²	356m ²	376m ²	129m ²	1159m ²
FIRST FLOOR	298m ²	474m ²	378m ²	119m ²	1269m ²
SECOND FLOOR	299m ²	472m ²	379m ²	116m ²	1266m ²
TOTAL					3736m ²

GENERAL NOTES:

- ALL DIMENSIONS TO BE CHECKED ON SITE BEFORE ANY WORK
- ~~USE~~ **ALLES ALAND**
- **ALLE LATES MOET OP TERREIN NAGEGAAN WORD**
- **ALVOREN WERK IN AANVANG NEEM**
- **ALL WERK TO COMPLY TO LOCAL MUNICIPAL BY-LAWS.**
- **ALLE WERK MOET VOLDOEN AAN PLAASLIKE STADSRAADS**
- **OPMERKING: RESERVEERD / KOPIEREG VOORBEHOU**

REVISION RECORD / WYSIGINGSREKORD		
No.	Description	Date
A	BUILDING PLAN SUBMISSION	2018.06.13
B	Design changes to reduce coverage to 40%	2026-03-30
C	Updated areas	2026-04-01
D	Updated coverage and areas	2026-04-16


PROJECT TITLE:
PROPOSED NEW OFFICES
ON ERF 9196
TECHNOPARK,
STELLENBOSCH



TEL: (011) 467 5299
FAX: (011) 467 8067
e-mail: dbm@dbmarchitects.co.za
www.dbmarchitects.co.za

P.O.BOX 69535 BRYANSTON 202

DRAWING TITLE: SITE PLAN		
SCALE: As indicated		
PROJECT ARCHITECT: Designer	Author	DATE
PROJECT NO. 15.35	DRAWING NO. 099	REV. NO. D

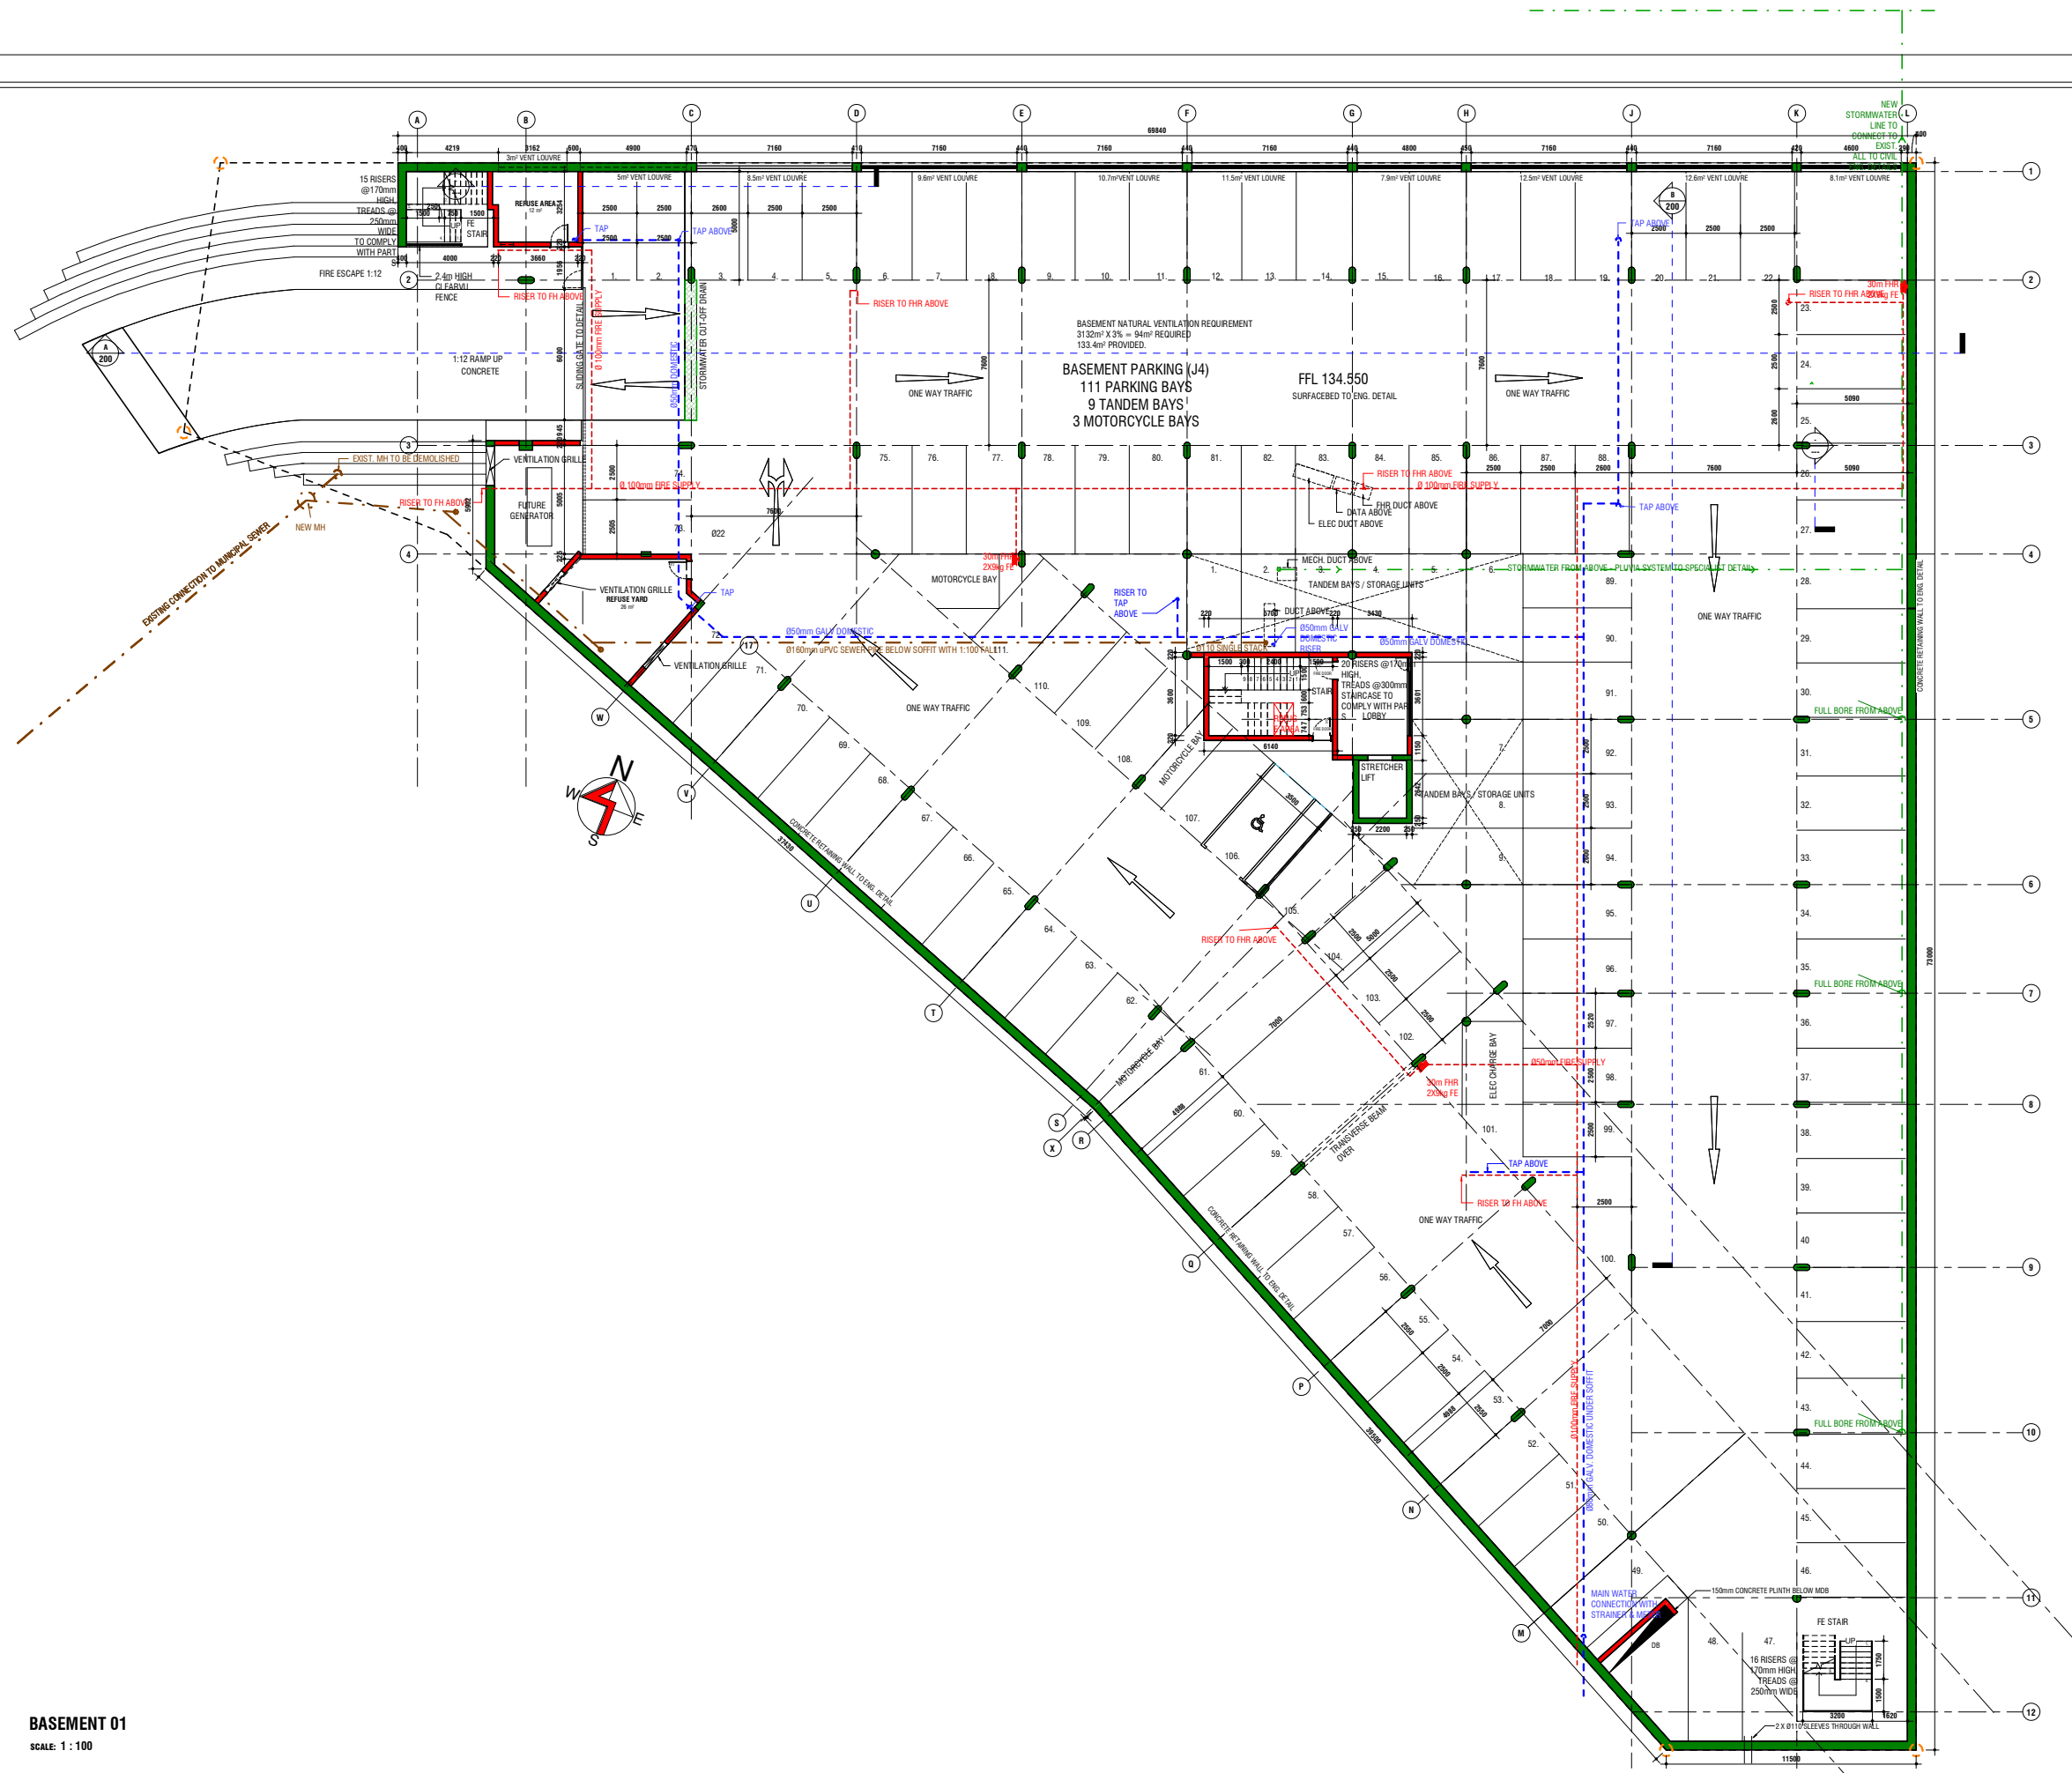

BASEMENT 01
SCALE: 1 : 100

GENERAL NOTES:
- ALL DIMENSIONS TO BE CHECKED ON SITE BEFORE ANY WORK.
- ALL WORK TO BE DONE IN ACCORDANCE WITH THE SANS 10400 SERIES.
- ALL WORK TO BE DONE IN ACCORDANCE WITH THE SANS 10400 SERIES.
- ALL WORK TO BE DONE IN ACCORDANCE WITH THE SANS 10400 SERIES.

REVISION RECORD / WYSIGINGSREKORD		
No.	Description	Date
B	Design changes to reduce coverage to 40%	2026-03-30
C	Updated areas	2026-04-01
D	Updater coverage and areas	2026-04-16




APPROVAL	
ARCHITECT	REG. NO.
SIGNATURE	DATE
ENGINEER	REG. NO.
SIGNATURE	DATE

PROJECT TITLE
PROPOSED NEW OFFICES ON ERF 9196, TECHNOPARK, STELLENBOSCH



DRAWING TITLE: BASEMENT		
SCALE: As indicated		
PROJECT ARCHITECT: IB	AKV	DATE
PROJECT NO: 15.35	DRAWING NO: 100	REV NO: D

2026/05/06 12:50:22 PM

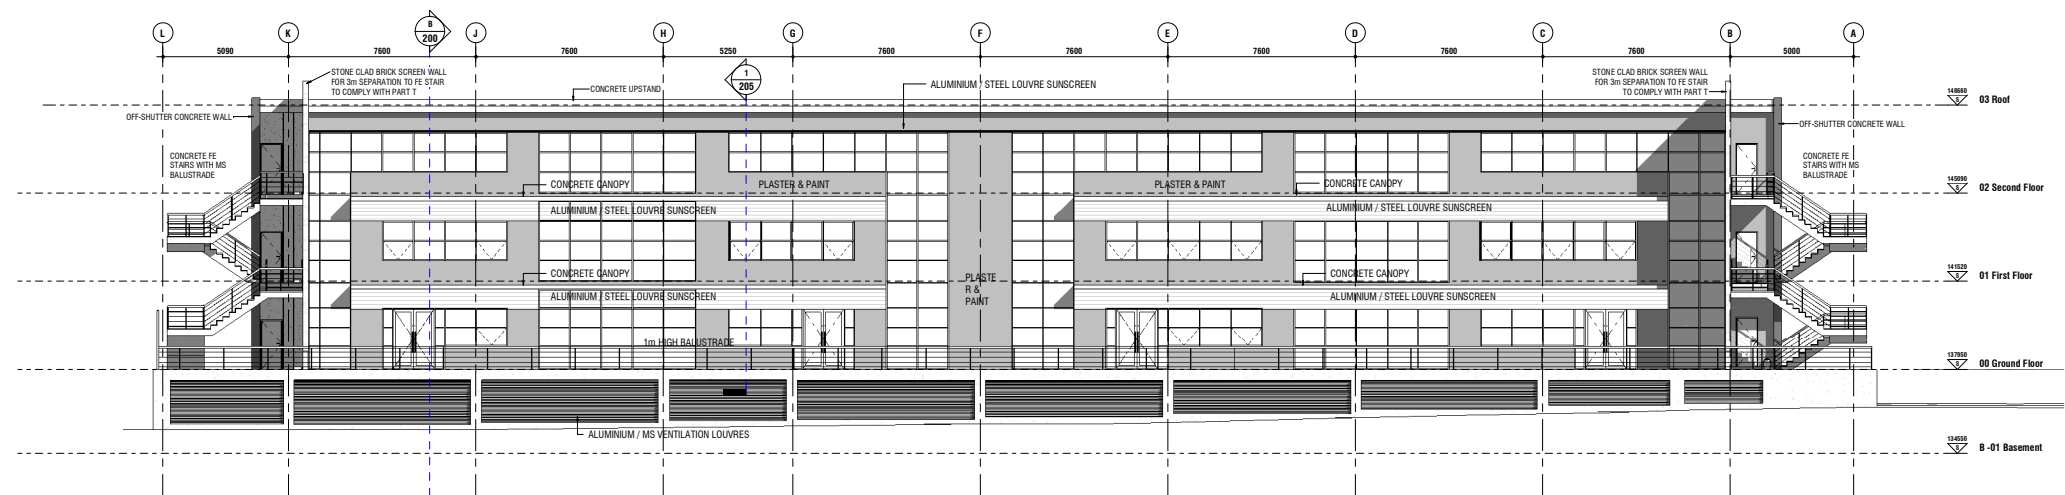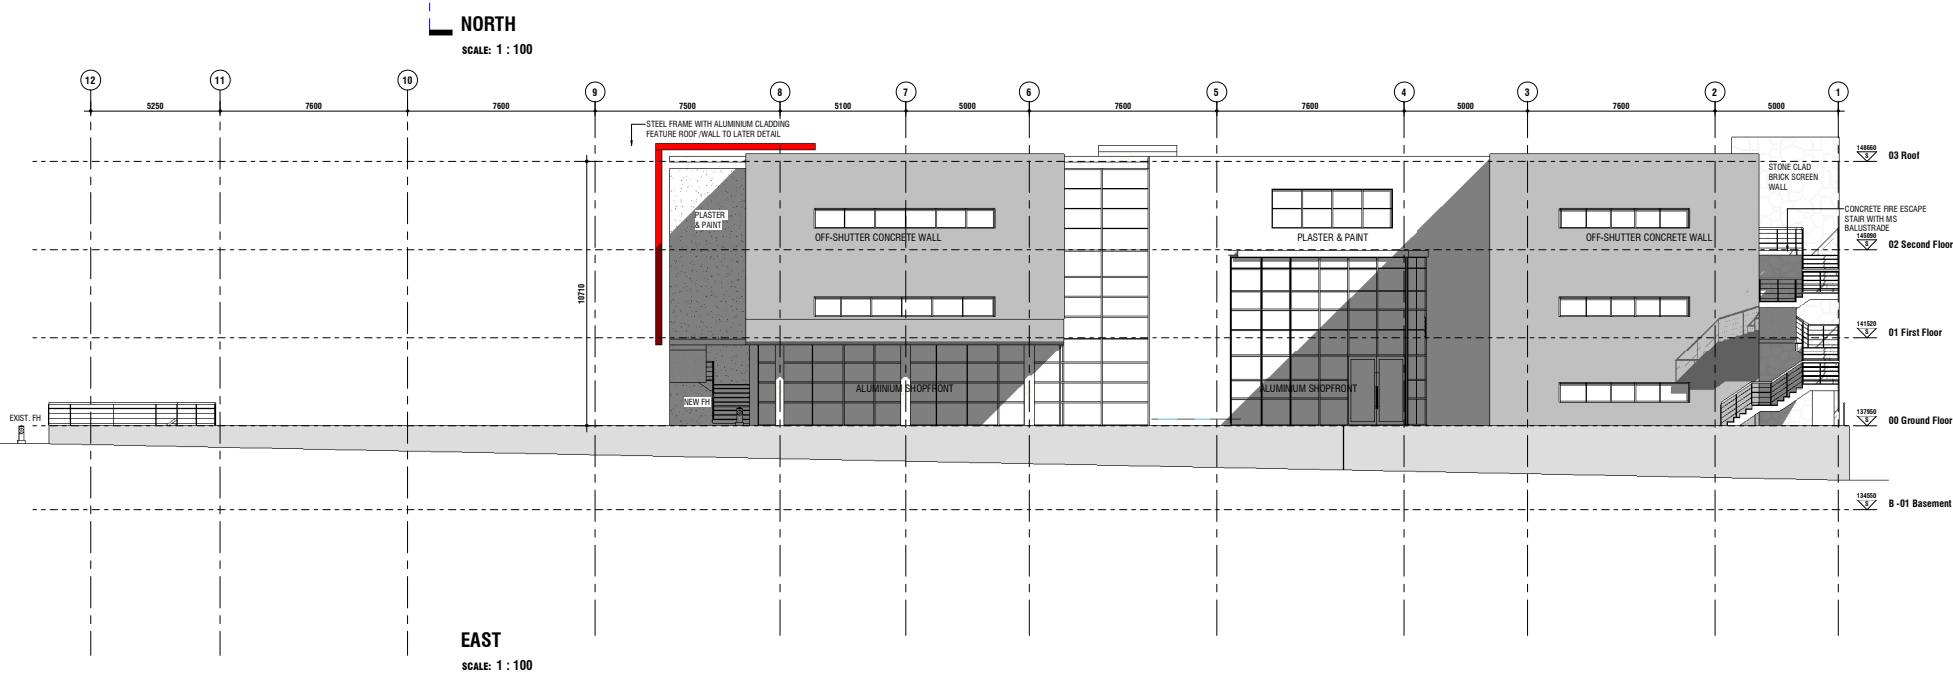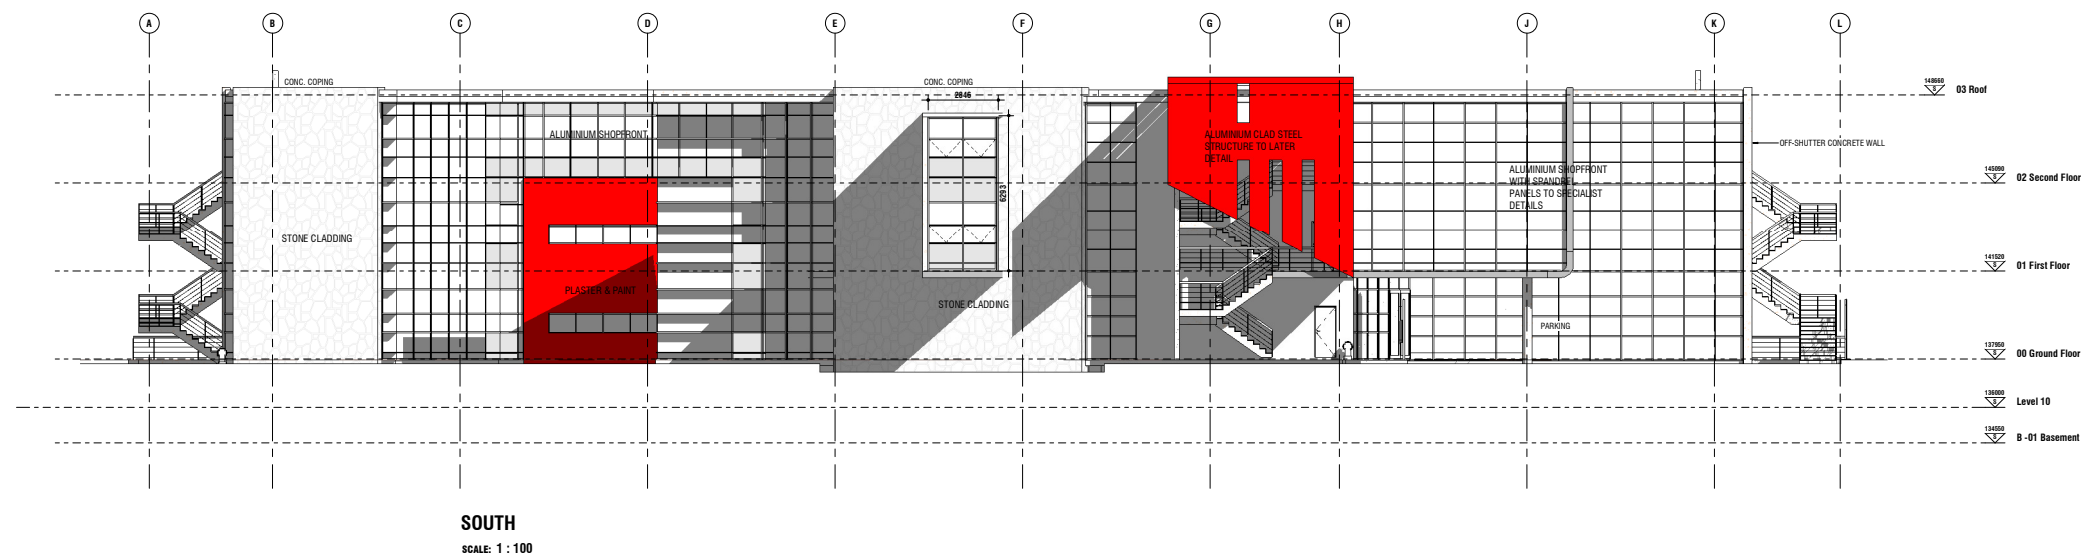

GENERAL NOTES:

- ALL DIMENSIONS TO BE CHECKED ON SITE BEFORE ANY WORK.
- ALLE AFMETINGEN ZIJN IN METERS.
- ALLOES WERK IN AANWAND NEM.
- AL WERK TO COMPLY TO LOCAL MUNICIPAL BY LAWS.
- ALLE WERK MOET VOLDOEN AAN PLAASLIKE STADSPRAKES.
- VERBODEN TOEGEFUURD / KOPIEREG VOORBEHOUD



REVISION RECORD / WYSIGINGSREKORD		
No.	Description	Date
A	BUILDING PLAN SUBMISSION	2018.06.13
B	Updated areas	2026-04-01

APPROVAL	
dbm ARCHITECTS	
ARCHITECT	REG. NO.
SIGNATURE	DATE
ENGINEER	REG. NO.
SIGNATURE	DATE

PROJECT TITLE:
**PROPOSED NEW OFFICES
ON ERF 9196
TECHNOPARK,
STELLENBOSCH**



DRAWING TITLE: ELEVATIONS		
SCALE: As indicated		
PROJECT ARCHITECT:	Author	DATE
Designer		
PROJECT NO:	DRAWING NO:	REV NO:
15.35	300	B

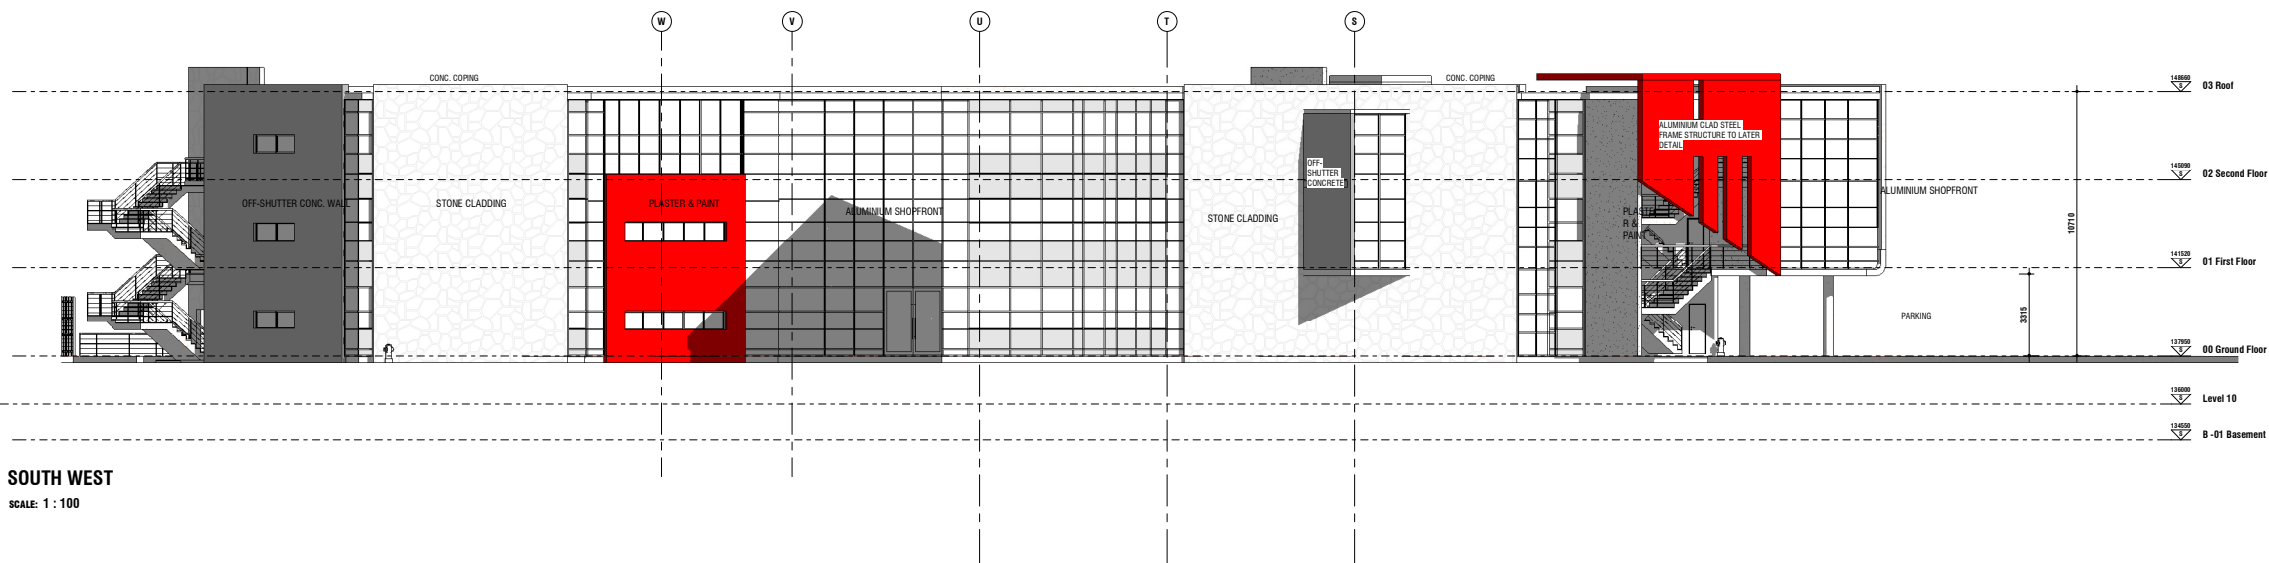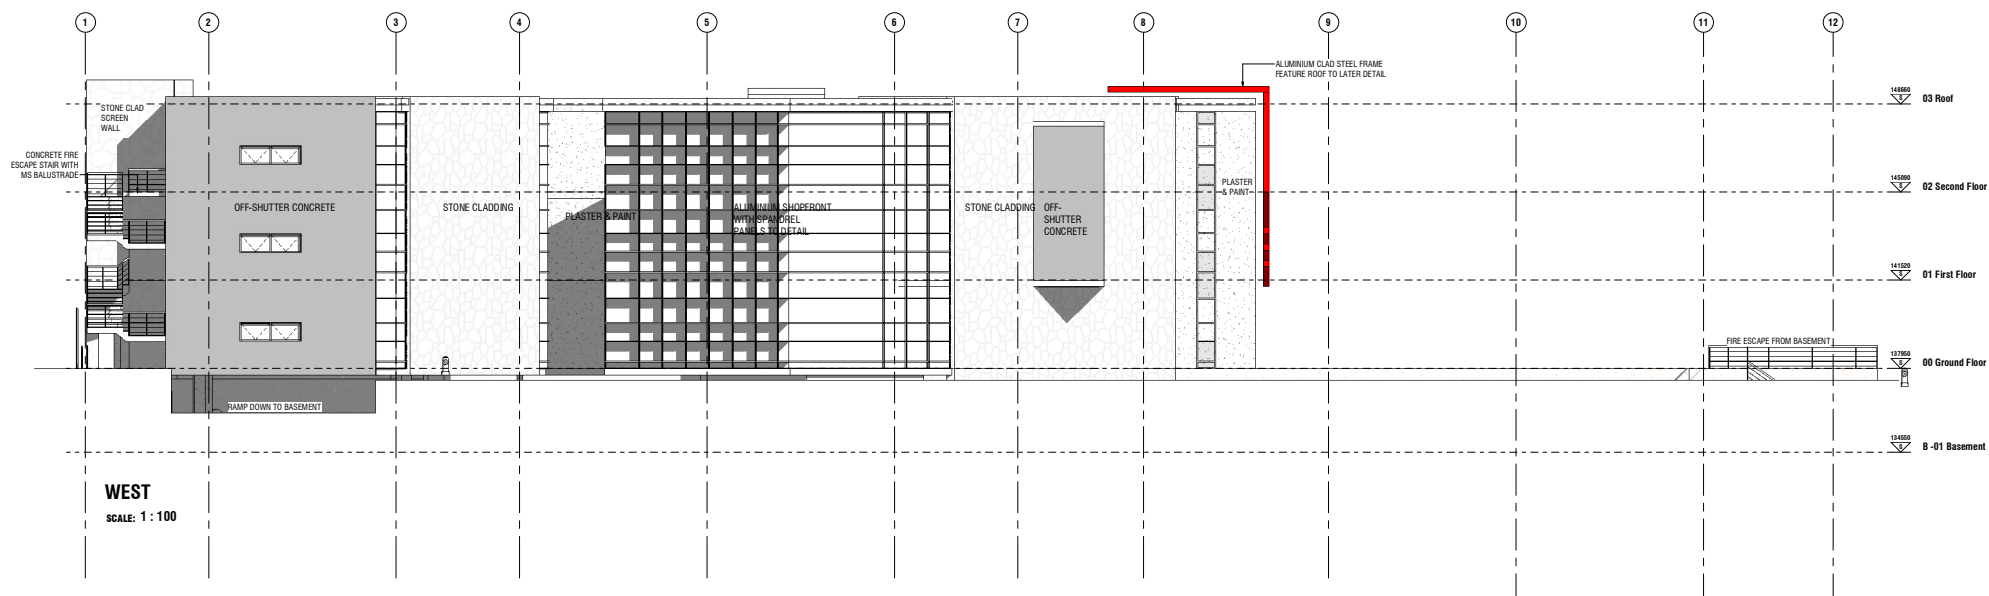

GENERAL NOTES:

- ALL DIMENSIONS TO BE CHECKED ON SITE BEFORE ANY WORK
- ALF LAYERS
- VOETPAD
- ALVORENS WERK IN AANWAND NEM
- AL WERK TO COMPLY TO LOCAL MUNICIPAL BY LAWS
- ALLE WERK MOET VOLDOEN AAN PLAASLIKE STADSPAAS
- REPARASIE RESERVEED / KOPIEREG VOORBEHOUD

REVISION RECORD / WYSIGINGSREKORD		
No.	Description	Date
A	BUILDING PLAN SUBMISSION	2018.06.13
B	Updated areas	2026-04-01

APPROVAL	
DBM ARCHITECTS	
ARCHITECT	REG. NO.
SIGNATURE	DATE
KLS CONSULTING ENGINEERS	
ENGINEER	REG. NO.
SIGNATURE	DATE

PROJECT TITLE
**PROPOSED NEW OFFICES
ON ERF 9196
TECHNOPARK,
STELLENBOSCH**

dbm
architects

TEL: (011) 467 5289
FAX: (011) 467 1007
e-mail: dbm@dbm.co.za
www.dbmarchitects.co.za

P.O.BOX 69535 BRYANSTON 2021


DRAWING TITLE: ELEVATIONS		
SCALE: As indicated		
PROJECT ARCHITECT:		
Designer	Author	DATE
PROJECT NO: 15.35	DRAWING NO: 301	REV NO: B

Please insert Map Title



6/5/2026, 11:31:15 AM

1:2,314

 

Sources: Esri, TomTom, Garmin, FAO, NOAA, USGS, © OpenStreetMap contributors, and the GIS User Community, Sources: Esri, Vantor, Airbus DS, USGS, NGA, NASA, CGIAR, N Robinson, NCEAS, NLS, OS, NMA, Geodatastyrelsen, Rijkswaterstaat, GSA, Geoland,

Automotive	Weigh Station	Post Office	Travel Destinations		Rental Car Agencies	Ferry Terminal	Miscellaneous	Shopping	Sporting Goods Store	Library	Medical Services	Bowling Centre	Ice Skating Rink	Truck Parking
Automobile Dealership	Truck Dealership	Place of Worship	Winery	Historical Monument	Rest Area	Airport	Public Restroom	Convenience Store	Hardware Store	Entertainment	Business Facilities	Sports Complex	Museum	Financial Institutions
Automobile Dealership - Used Cars	Community Service Centres	Embassy	Hotel	Convention/Exhibition Center	Transportation Service	Transit Stop	Residential Area/Building	Clothing Store	Consumer Electronics Store	Nightlife	Business	Park/Recreation Area	Campground	ATM
Petrol/Gasoline Station		Civic/Community Center	County Council	Ski Resort	Tourist Attraction	Transit Access	Cemetery	Dept. Store	Office Supply Store	Cinema	Industrial Zone	Casino	Animal Park	Bank
Motorcycle Dealership	City Hall	Restaurants	Guest House	Transportation Hubs	Train Station	Cargo Centre	Highway Exit	Home Specialty Store	Bookstore	Performing Arts	Border Crossing	Golf Course	Parking	Street Address
Automobile Service	Court	Restaurant	Coffee Shop	Ski Lift	Commuter Rail Station	Taxi Stand	Military Base	Educational Institutions	Medical	Bar or Pub	Parks and Recreation	Amusement Park	Parking Lot	Registered Property
Automobile Club	Police Station						Shopping	Pharmacy	Specialty Store	Hospital	Marina	Sports Centre	Parking Garage/House	Airfields
Truck Stop/Plaza	Government Office		Tourist Information	Bus Station			Grocery		School		Public Sports Airport			Railway
														Wards
														District Boundary