

NOTICE OF LAND DEVELOPMENT APPLICATION

BRETT MOORE & MRS F MCKEND
MILNERTON ESTATES LIMITED
STPLA 1088/8, 284, 1011/1
PO BOX 1609

THE DIRECTORS

APPLICATION FOR CONSENT REQUIRED IN TERMS OF THE TITLE DEED, CONSENT USE & PERMISSION IN TERMS OF THE ZONING SCHEME ON FARM 1023, STELLENBOSCH DIVISION

The following land use application in terms of the Stellenbosch Land Use Planning Bylaw refers:

Application Property Address: WINERY ROAD, VREDENBURG FARM, FIRGROVE

Application Property Number: STDPL 1023

Applicant: THE ELSABE FRANCIS TRUST

Owner: BERNARD FRANCIS 082 445 12 48

Application Reference: LU/TP 1514/2025

Description of land use proposal:

Application for consent use required in terms of the Title Deed Nr. 15064/1966, Condition 3.(C) to allow for the application ITO Section 15 (2) (G) of the Stellenbosch municipality zoning scheme, by-law 2015 for consent use. in terms of section 45 (6) of SPLUMA.

Notice is hereby given in terms of the provisions of the said Bylaw that the above-mentioned application has been submitted to the Stellenbosch Municipality for consideration. The application is available for inspection on the Planning Portal of the Stellenbosch Municipal Website for the duration of the public participation process at the following address: <https://www.stellenbosch.gov.za/planning/documents/planning-notices/land-use-applications-advertisements>. If the website or documents cannot be accessed, an electronic copy of the application must be requested from the Applicant.

You are hereby invited to submit comments and / or objections on the application in terms of Section 50 of the said bylaw. Written comment, which must include the reference to the application, the name, contact details and physical address of the person to submit the comments, the reasons for the comments, and the interest of the person who submits the comment in the application, may be submitted to the Applicant by electronic mail as follows: Brett Moore & Mrs F McKend, info@me-group.co.za By lodging an objection, comment or representation, the person doing so acknowledges that information may be made available to the public and to the applicant.

The comments must be submitted within 30 days from the date of this notice to be received on or before the closing date of 14th September 2026.

The Municipality, in terms of Section 50(5) of the said Bylaw, may refuse to accept any comments/ objection received after the closing date.

For any enquiries on the Application or the above requirements, or if you are unable to write and /or submit your comments as provided for, you may contact the Applicant for assistance at the e-mail address provided or telephonically at 0824451248 during normal office hours.

Yours faithfully

Bernard Francis
On behalf of The Elsabè Francis Trust

KENNISGEWING VAN GRONDONTWIKKELINGS AANSOEK

Naam van geaffekteerde persoon

Fisiese adres van geaffekteerde persoon

Titel van geaffekteerde persoon:

AANSOEKTIPE: EIENDOMSBESKRYWING (Erf of Plaas nommer) EN AREA

Die volgende grondgebruiksaansoek in terme van Stellenbosch se Verordeninge op Grondgebruikbeplanning verwys:

Adres van aansoek eiendom: Fisiese straat adres / plaasnaam en Area waar geleë

Aansoek eiendom beskrywing: Erf nommer/ Plaas Nommer en Gedeelte

Aansoeker: Naam van aansoeker / Maatskappy naam en kontak besonderhede.

Eienaar: Naam en kontak besonderhede van die Eienaar

Aansoek Verwysing: LU/TP Soos toegewys deur Munisipaliteit

Besonderhede van die grondgebruiksaansoek:

Voorsien 'n volledige beskrywing van die ontwikkelingsvoorstel, bv: Aansoek word gedoen (voorsien akkurate beskrywing van toepaslike voorskrifte van die Verordening) in terme van Artikel 15(2)(x) and (y) van die genoemde Verordening vir (verleen beskrywing van die die grondgebruik aktiwiteit en/ of ontwikkeling) ten einde voorsiening te maak vir (besonderhede van die spesifieke grondgebruik en/ of ontwikkeling wat sal voortspruit van die tersaaklike aansoek).

Kennis word hiermee gegee in terme van die voorskrifte van die genoemde Verordeninge dat bovermelde aansoek by die Stellenbosch Munisipaliteit ingedien is vir oorweging. Die aansoek is beskikbaar vir insae op die Beplannings Portaal van die Stellenbosch Munisipaliteit se Webtuiste vir die tydspan van die publieke deelname proses by die volgende adres: <https://www.stellenbosch.gov.za/planning/documents/planning-notice/land-use-applications-advertisements>. Indien die webtuiste of tersaaklike dokumente nie toeganklik is nie, moet die Aansoeker versoek word om 'n elektroniese kopie van die aansoek beskikbaar te stel.

Kommentaar en/ of besware kan vervolgens gedien word op die aansoek in terms van Artikel 50 van die tersaaklike Verordening. Skriftelike kommentaar, wat besonderhede ten opsigte van die verwysings nommer van de aansoek, die name, fisiese adres en kontak besonderhede van die persoon wat die kommentaar lewer, die redes vir die kommentaar, en die belang van die persoon wat die kommentaar lewer in die aansoek, by die Aansoeker ingedien word by wyse van elektroniese pos as volg: (Herhaal naam van Applikant en e-pos adres vir stuur van kommentaar). Deur 'n beswaar, kommentaar of verhoë te rig, erken die persoon wat dit doen dat inligting aan die publiek en aan die aansoeker beskikbaar gestel kan word.

Die kommentaar moet binne 30 dae vanaf die datum van hierdie kennisgewing gestuur word en moet ontvang word voor of op die laaste dag van die sluitings datum van (voeg sluitings datum – die 30 dae kennisgewing periode moet die eerste dag van kennisgewing uitsluit en die laaste dag van die 30 dae periode insluit, tensy die laaste dag op enige naweeksdag val, in welke geval die sluitingsdatum die daaropvolgende Maandag sal wees, of indien die sluitingsdatum op enige publieke vakansiedag val, sal die sluitingsdatum die eerste daaropvolgende normale werkersdag wees.)

Daar moet kennis geneem word dat die Munisipaliteit, in terme van Artikel 50(5) van die vermelde Verordeninge, mag weier om enige kommentaar / beswaar te aanvaar wat na die sluitingsdatum ontvang word.

Indien daar enige navrae op die aansoek of bovermelde vereistes vir die lewer van kommentaar is, of indien dit nie moontlik is om geskrewe kommentaar te lewer of die kommentaar op die wyse te lewer soos voorsienning gemaak is nie, kan die Aansoeker geskakel word vir bystand by die vermelde elektroniese pos adres of telefonies by (Sel/ Kantoor Nommer) gedurende normale kantoor ure (of voorsien ure van toepassing).

Die uwe

NAAM VAN AANSOEKER

The Elsabe Francis Trust

Winery Road Forest
Vredenburg Farm, Winery Road, Firgrove
STELLENBOSCH
T2505/94

Our Reference: APPLICATION I.T.O SECTION 15 (2) (G) OF THE STELLENBOSCH MUNICIPALITY ZONING SCHEME, BY-LAW 2015 FOR CONCENT USE.

18 August 2023

Section Head: Land use Management

To whom it may concern.

RE: APPLICATION FOR A CONSENT USE ON FARM 1023, STELLENBOSCH

1. Land Use planning application to be submitted.

Application i.t.o Section 15 (2)(g) of the Stellenbosch Municipality Zoning Scheme By-Law 2015 for a consent use (Tourist Facility) on Farm 1023, Stellenbosch.

The purpose of this consent land use application is to obtain Council's approval to establish a tourist facility in an existing building and a portion of the pine forest (+- 10 730m²) located on the farm where weddings, functions and children parties can be held.

2. Subject property

The subject property is described in the Deed of Transfer No. 7126 dated November 1896 as Farm 1023 Stellenbosch. A copy of the subject property's Title Deed and SG Diagram is attached hereto.

The subject property 21.97ha in extent.

The Elsabe Francis Trust is the registered owner of the subject property. A power of attorney from the landowner is attached hereto. (Trust Resolution a& Power of Attorney)

3. Locality

The subject property is located off Winery Road near the settlement of Raithby see attached

Figure 1: Locality of Farm 1023, Stellenbosch



Figure 2: Aerial view of the farm with existing buildings located on Farm 1023, Stellenbosch



Spatial Justice

The proposed functions venue advances the principle of spatial justice by creating employment opportunities for the surrounding communities, such as Raithby, supporting local suppliers and service providers, improving access to economic opportunities with-in a rural area, and ensuring that the development remains compatible with ongoing agricultural activities.

The venue has been designed to be accessible to persons with disabilities, incorporates measures to minimize environmental impacts, and includes traffic, noise and waste management strategies to protect neighboring properties.

Spatial Sustainability

Limiting the development footprint to the minimum area necessary for the venue.

Retaining productive agricultural land for continued farming.

Protecting environmentally sensitive areas such as wetlands, watercourses, and indigenous vegetation.

Promoting water conservation through rainwater harvesting, into the dams on the property.

Spatial Efficiency

Concentrating buildings, parking areas, and associated facilities within a defined development footprint to minimize land disturbance.

Making efficient use of existing transport network, while incorporating traffic management measures to accommodate event-related movement safely.

Reducing pressure for similar facilities to be developed on undeveloped land elsewhere by making productive use of an existing rural property.

Spatial Resilience

Diversifying the rural economy through the introduction of compatible, non-agricultural income stream.

Supporting the long-term financial sustainability of the farm, helping to ensure the continued productive use of agricultural land.

Creating permanent and seasonal employment opportunities that strengthen the local economy.

Supporting the local businesses and services providers, including caterers, florists, decorators, photographers, and accommodation establishments. For example, Vredenburg Manor, a guest house in the area.

Good Administration

Complying with the applicable municipal Spatial Development Framework, Land Use Scheme, and other relevant planning policies.

Providing sufficient supporting studies, where required, such as traffic, engineering, environmental, or geotechnical assessments, to enable informed decision-making.

Establishing clear operational procedures for the management of events, including parking, traffic control, noise management, security, waste management, and emergency responses.


Monitoring compliance with conditions of approval and implementing corrective measures where necessary.

4. Planning motivation for a consent use (guest house)

The development proposal is to establish a Tourist facility consisting of the conversion of the existing barn/shed to accommodate functions and to use a portion of the pine forest located on the farm for outside functions and children's parties. The proposed use is considered a consent land use for which Council's approval is required. Hence our application is motivated as follows:

- Approval was granted for a temporary departure in 2012 to use a portion of the pine forest (10 000m²) located on the farm where functions and children's parties could be held, which has lapsed.
- The subject property is currently zoned Agricultural and Rural Zone. In terms of the subject property tourist accommodation is considered a permissible land use, with Council's consent.
- The proposed tourist facility is located within an existing converted barn/ storage area and +- 10 000m² of the pine forest area. Provision has been made for ablution facilities within the barn for the guests.
- The proposed tourist facility is compatible with surrounding land uses as there are several tourist related facilities within the surrounding area, as is noted on the map inserted below. The development proposal is therefore not foreign to the area.

Figure 3: Aerial view of the area indicating the location of the existing Tourist facilities that are in the surrounding area.

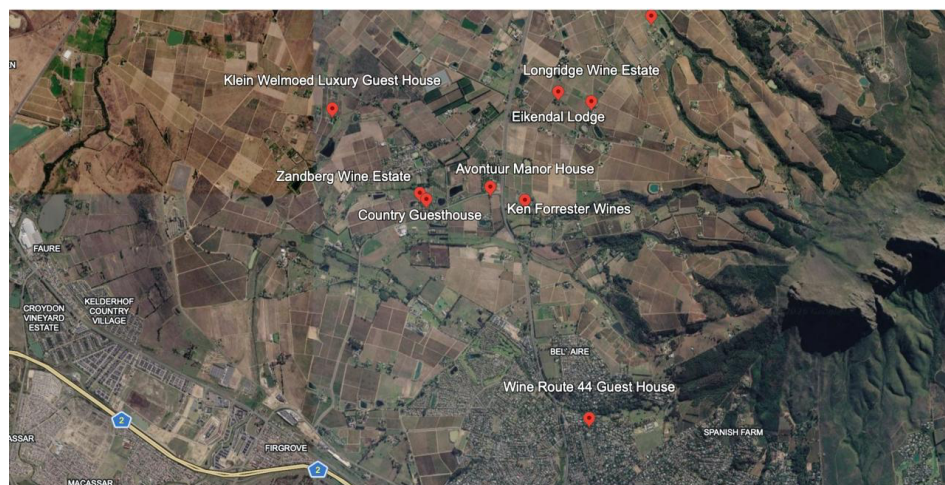

- Tourism is a key driver to South Africa's national economy and contributes to job creation. The sector contributes +- 9% to the country's gross domestic product. The proposal will support the local tourist industry in general and will also benefit the local community by creating a new employment opportunity.
- Tourism brings many benefits, including but not limited to the following growth and boost in economic activities, boost wide scale industry revenues, infrastructure development which contributes to the country's improved brand image, source of foreign exchange earnings and source of employment generation. The proposed development (albeit small in scale) will contribute to these factors which will benefit the broader community of Somerset West.

Orderly planning

- The subject property is an active farm which produces role on grass.
- No new civil engineering services are required for the proposed tourist facilities as the existing storeroom/ barn is converted and used. The outside component of the application is located within the existing pine forest and thus has no impact on the existing agricultural activities.
- The existing access points to the property from Winery Road will be used by the patrons of the proposed tourist facilities (no new access points are proposed)
- The conversion / use of the existing store/ barn will have no impact on the existing farming activities as adequate storage area is provided in the second bar/ store/workshop also located on the farm.
- The conversion of the storage area /barn will ensure that the existing agricultural character of the area is not disturbed as no new buildings are required to be constructed to facilitate the proposal under consideration.
- As a temporary approval was already granted for the same uses the facilities already exist.

Traffic Impact

- The farm is not open to the general public and is accessible by private invitation only.
- The venue hosts approximately 50-60 functions per year, meaning there are around 300 days each year with no event-related traffic.
- Guest arrivals are generally scheduled for 3pm or later, after normal business peak traffic hours, resulting in minimal impact on commuter traffic along Winery Road.
- Functions are pre-dominantly family-orientated, with guests typically traveling together averaging four occupants per vehicle.
- This results in an average of approximately 25 guest vehicles per functions.
- Staffing levels are modest with approximately one per 10-14 guests. For a 60 guest function, this equates to approximately four waiters and two barmen.
- All permanent staff, with the exception of one employee, commute via public transport.
- The farm entrance has been specifically designed to accommodate buses, allowing them to safely turn off Winery Road and stop before the access gate without obstructing through traffic.

Noise

- The function venue has operated for 18 years (on approved temporary departure) without receiving any noise complaints.
- The buildings are fitted with corrugated roofs incorporating additional insulation, which assists in reducing noise transmission.
- Outdoor entertainment concludes strictly at midnight, after which activities move indoors or cease in accordance with venue policies.
- The function venue is closed over Easter, Christmas & New Year, as well as long periods in the winter months.

5. CONCLUSION

The proposal under consideration entails the use of existing infrastructure already located on the subject property for tourist facilities without having an impact on the existing agricultural activities located on the farm or the agricultural character of the surrounding area.

The proposed use of the existing buildings and forest for tourist facilities will still be subservient to the existing agricultural activities taking place on the farm. The facilities will also have no impact on the existing infrastructure located on the farm as these are existing buildings which are to be re-purposed and can be converted back should it be required. The proposal will also indirectly create new employment opportunities within the tourism sector.

For the reasons mentioned above the proposal is deemed to be desirable and the consent land use application be granted.

Should you have any queries or require and additional information, please feel free to contact the undersigned.

Yours faithfully



Lize Francis
Trustee on behalf of Elsabe Francis Trusts.

The Elsabe Francis Trust

Winery Road Forest
Vredenburg Farm, Winery Road, Firgrove
STELLENBOSCH
T2505/94

APPLICATION I.T.O SECTION 15(2) (G) OF THE STELLENBOSCH MUNICIPALITY ZONING SCHEME BY-LAW 2015 FOR A CONSENT USE (TOURIST FACILITY) ON FARM 1023, STELLENBOSCH

MINUTES OF MEETING that the Trustees resolved that Trust property may apply to obtain approval to use existing buildings for Tourist Facility on Farm 1023 Stellenbosch;

Title: Resolution for Approval to Apply for consent use / tourist facility

Date: 22 Augustus 2023

Trust Identification: THE ELSABE FRANCIS TRUST / T2505/94

Trustees Present:

- Lize Francis ID nr 72 1114 0007 085
- Bernard Clive Francis ID nr 650402 5152 088
- Heinn Havinga ID nr 740329 5001 084


Background: The trustees discussed the current operating businesses of the farm 1023 being agricultural and tourist wedding venue.

Decision: The Trustees hereby resolve to apply for the tourist facility / consent use on farm 1023, Stellenbosch.


Rationale: The decision is based on the trust's objective to provide a beautiful wedding venue and continue this business for the unforeseen future.

Implementation: The trustees will instruct the trustee Lize Francis to apply on behalf of the Trust.


Signatures:

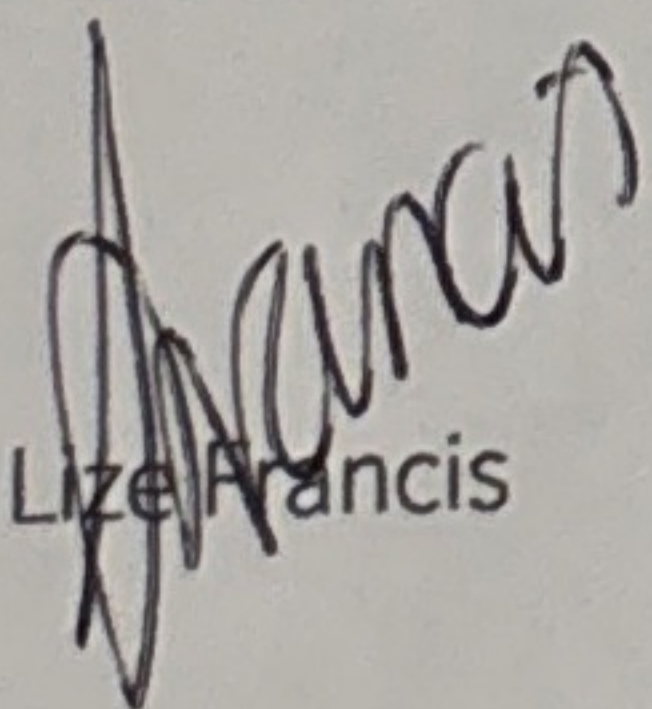


Lize Francis

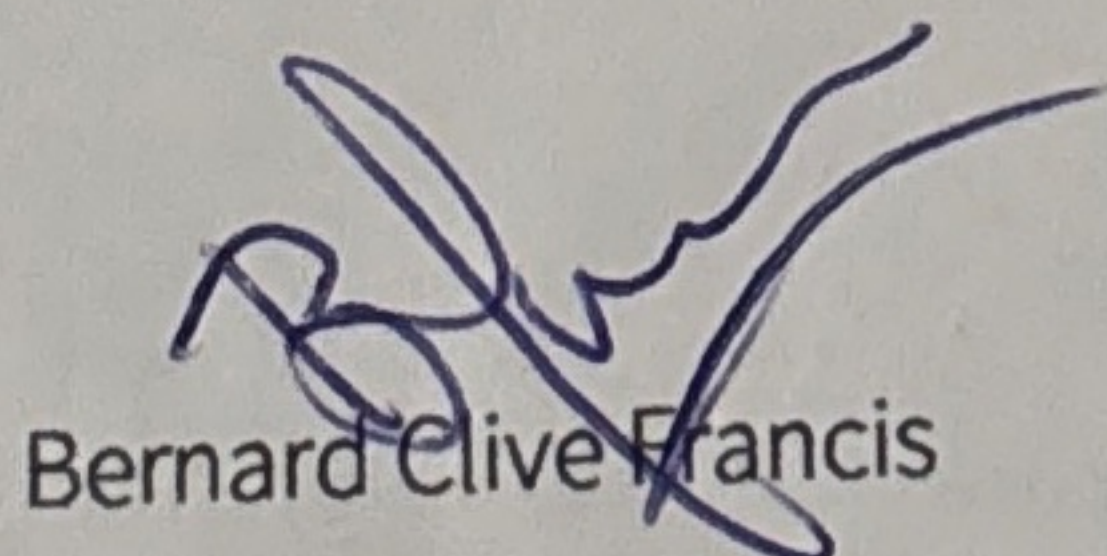

Bernard Clive Francis

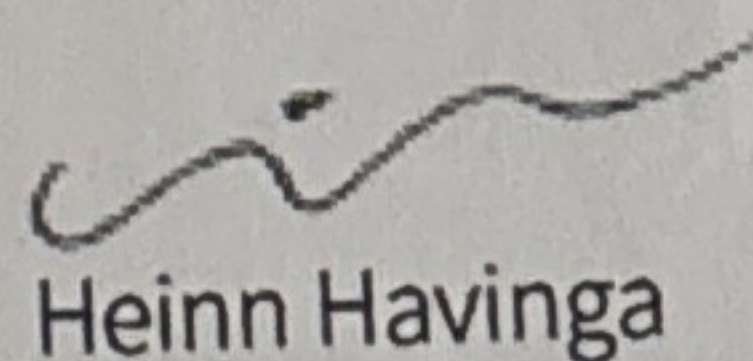

Heinn Havinga

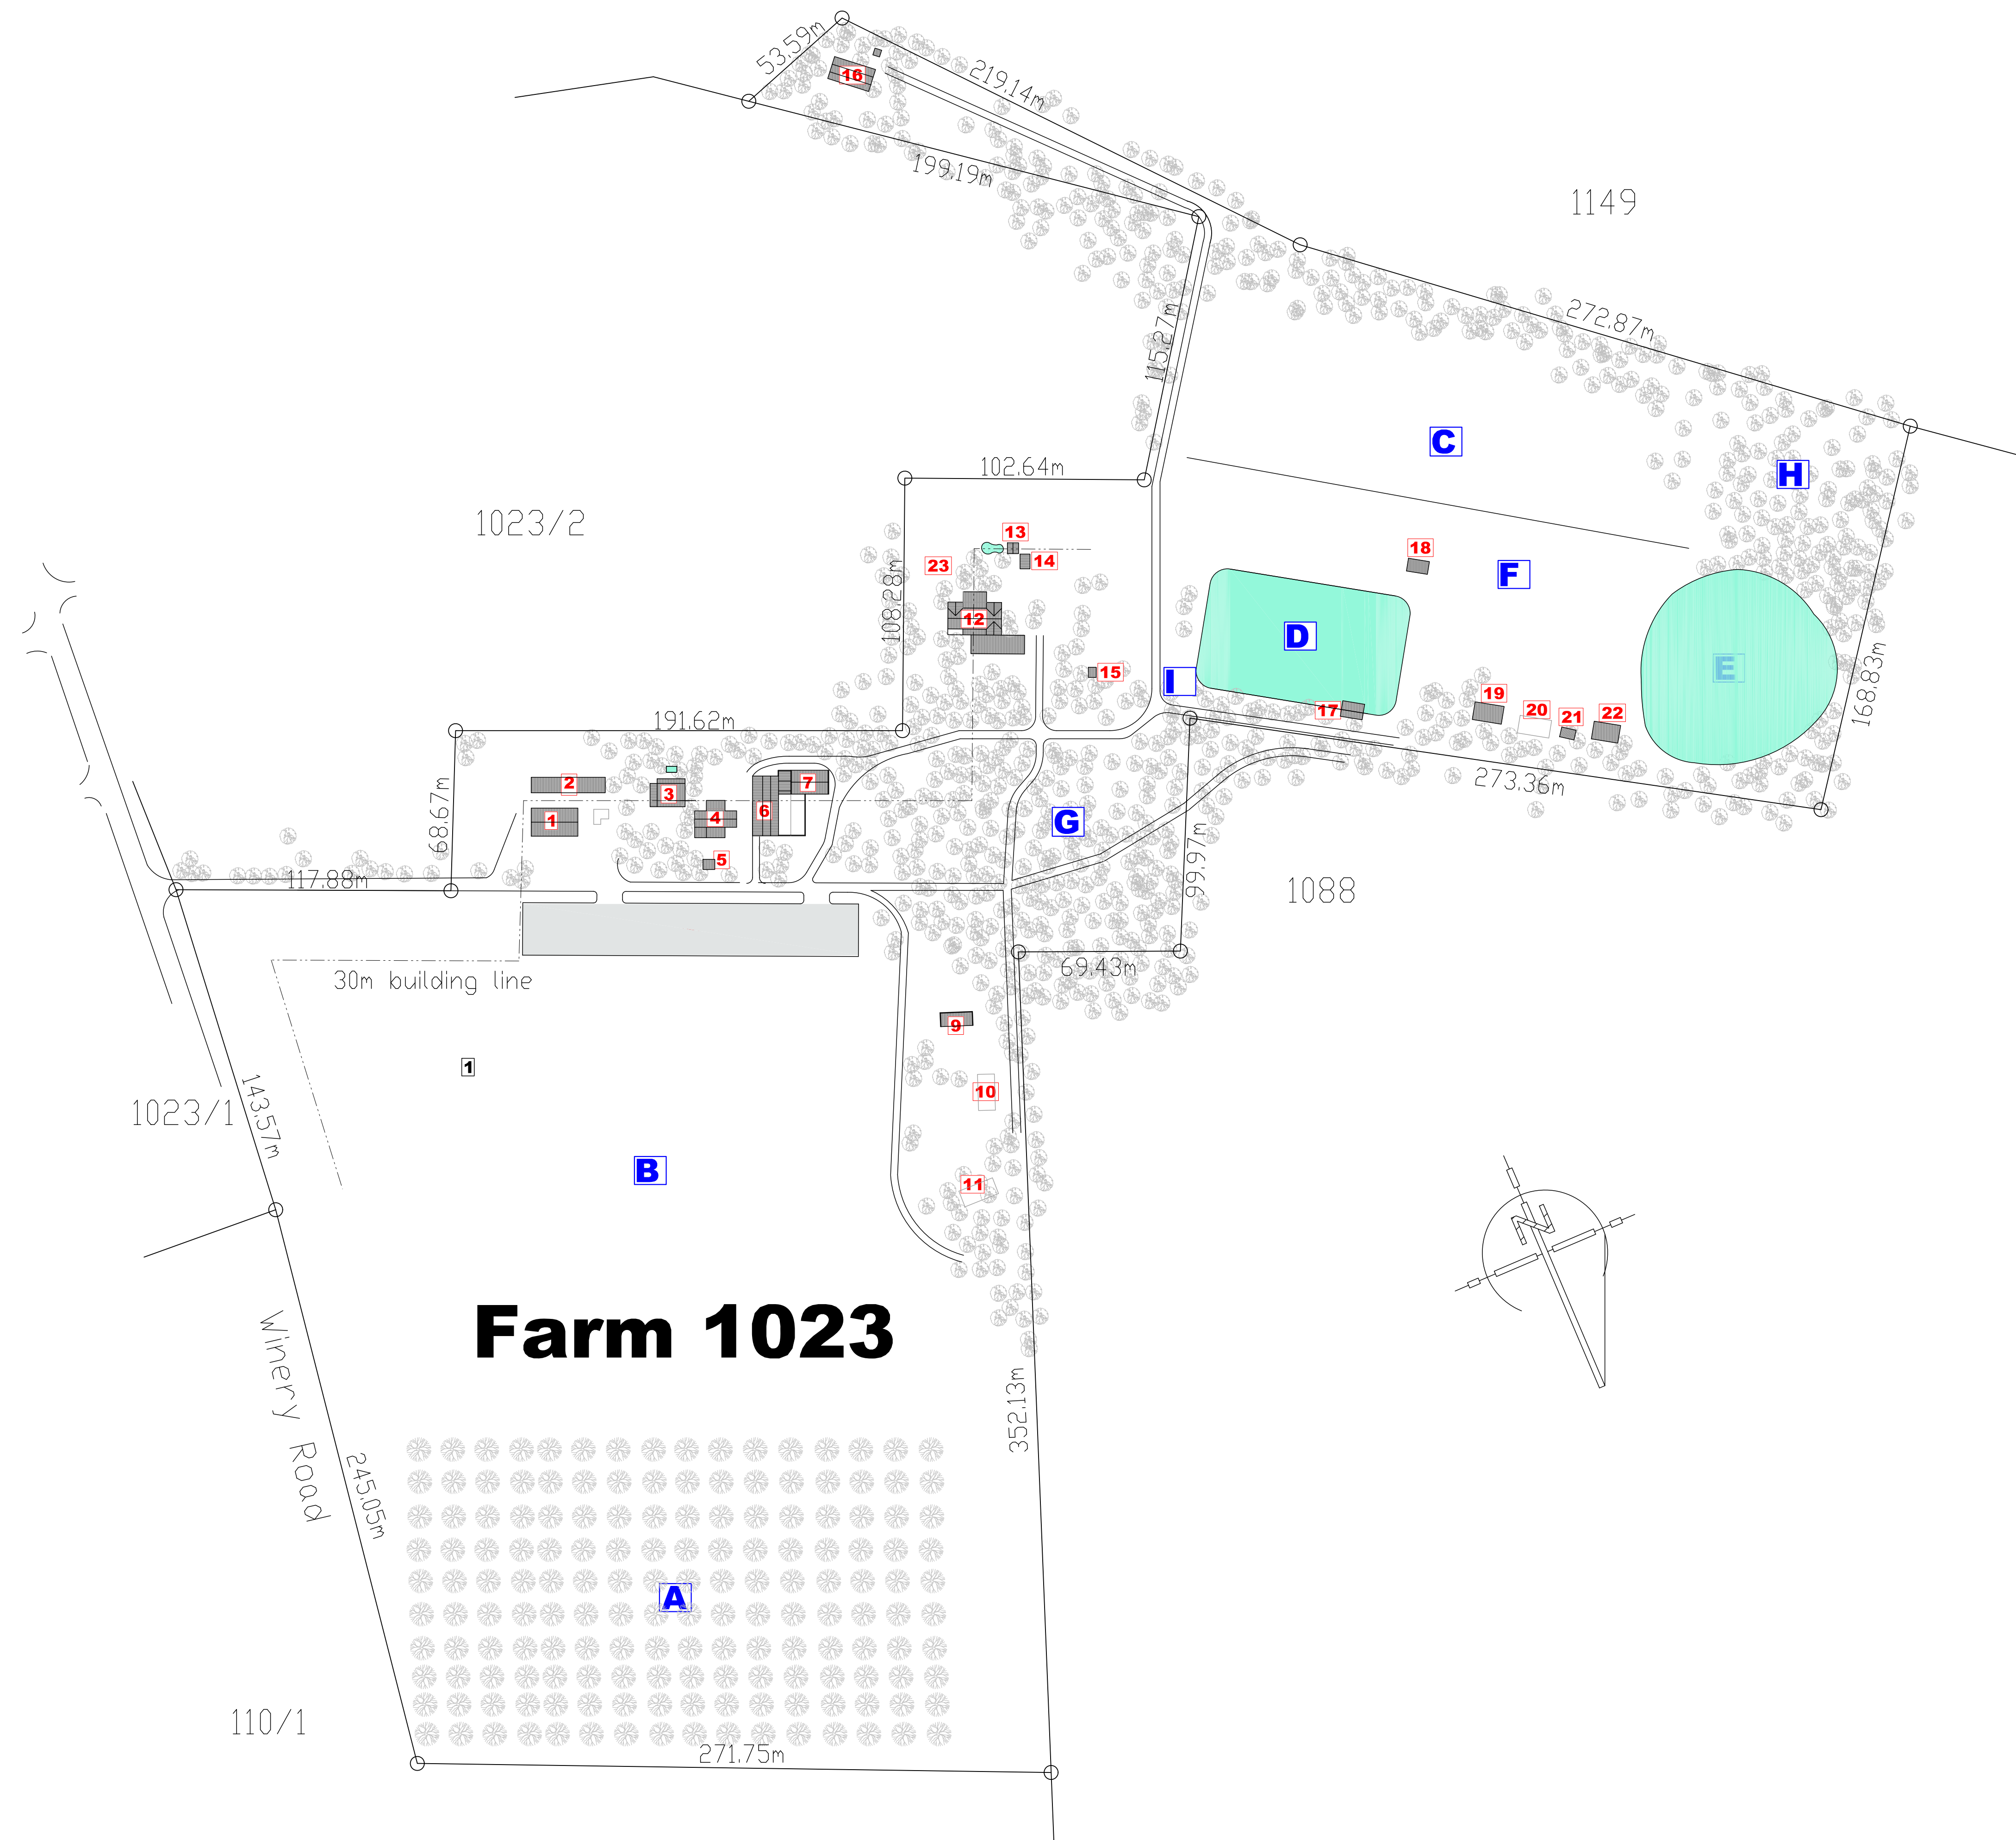

- 1. Workshop
- 2. Store
- 3. Approved Labour Cottage
- 4. Approved Labour Cottage
- 5. Carport
- 6. Function venue(Shed)
- 7. Function venue(Shed)
- 8. Parking
- 9. Shed
- 10. Labour Cottage
- 11. Labour Cottage
- 12. Main Residence
- 13. Pool Room
- 14. Tack Room
- 15. Horse Shelter
- 16. Approved Labour Cottage
- 17. Approved Labour Cottage
- 18. Horse shelter
- 19. Labour cottage
- 20. Labour cottage
- 21. Labour cottage
- 22. Labour cottage
- 23. Horse Shelter


- A. Tree Plantation (4Ha)
- B. Instand Lawn (6Ha)
- C. Instand Lawn (1.5Ha)
- D. Dam
- E. Dam
- F. Horse Camp
- G. Forest (10.730m²)
- H. Forest
- I. Sunset Drinks Area (150m²)

Farm 1023


SITE PLAN 1:1500

WINERY
ROAD
FOREST


we
design

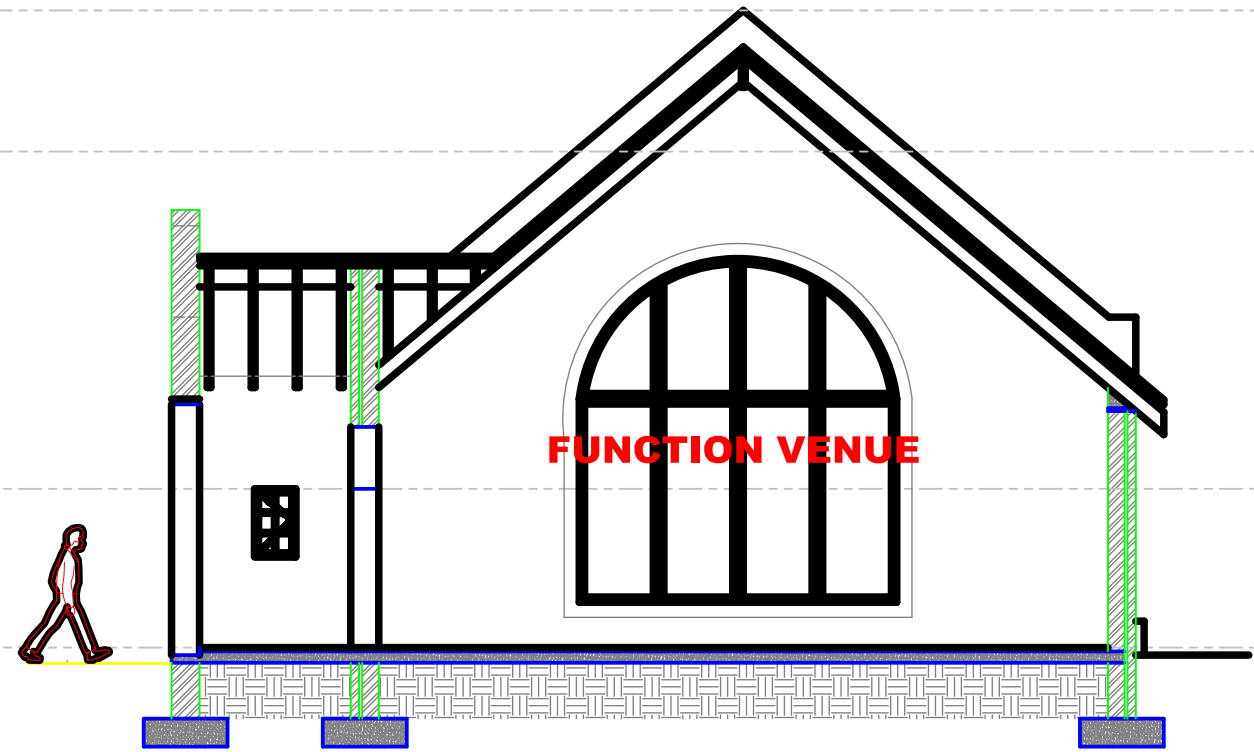


SECTION B-B 1:100

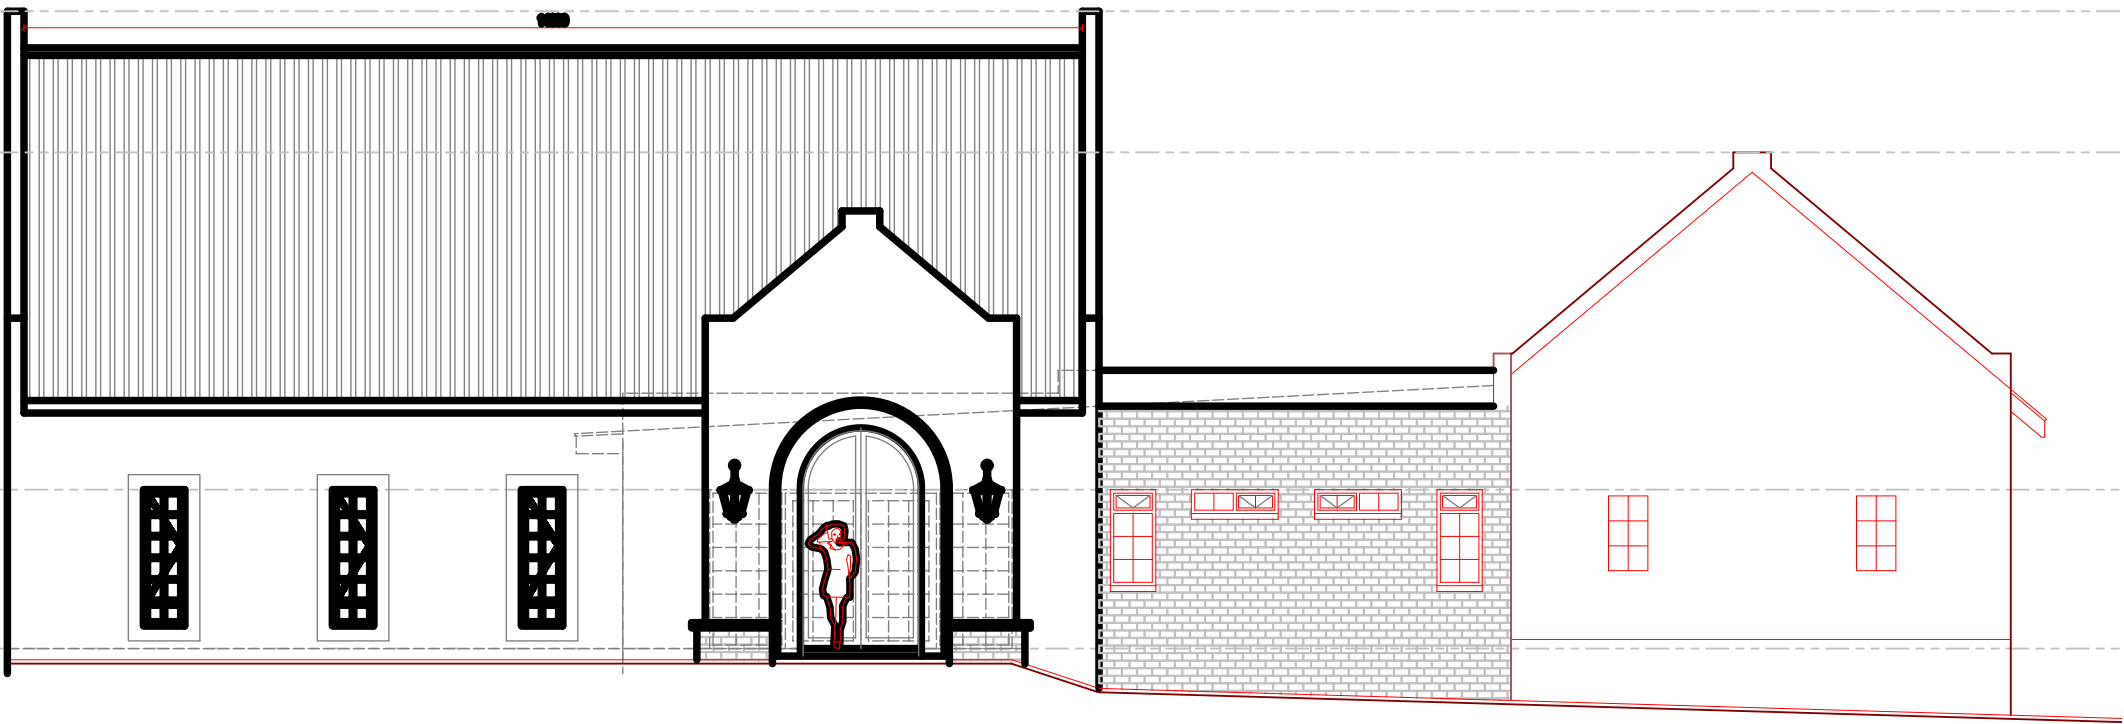


NORTH EAST ELEVATION 1:100

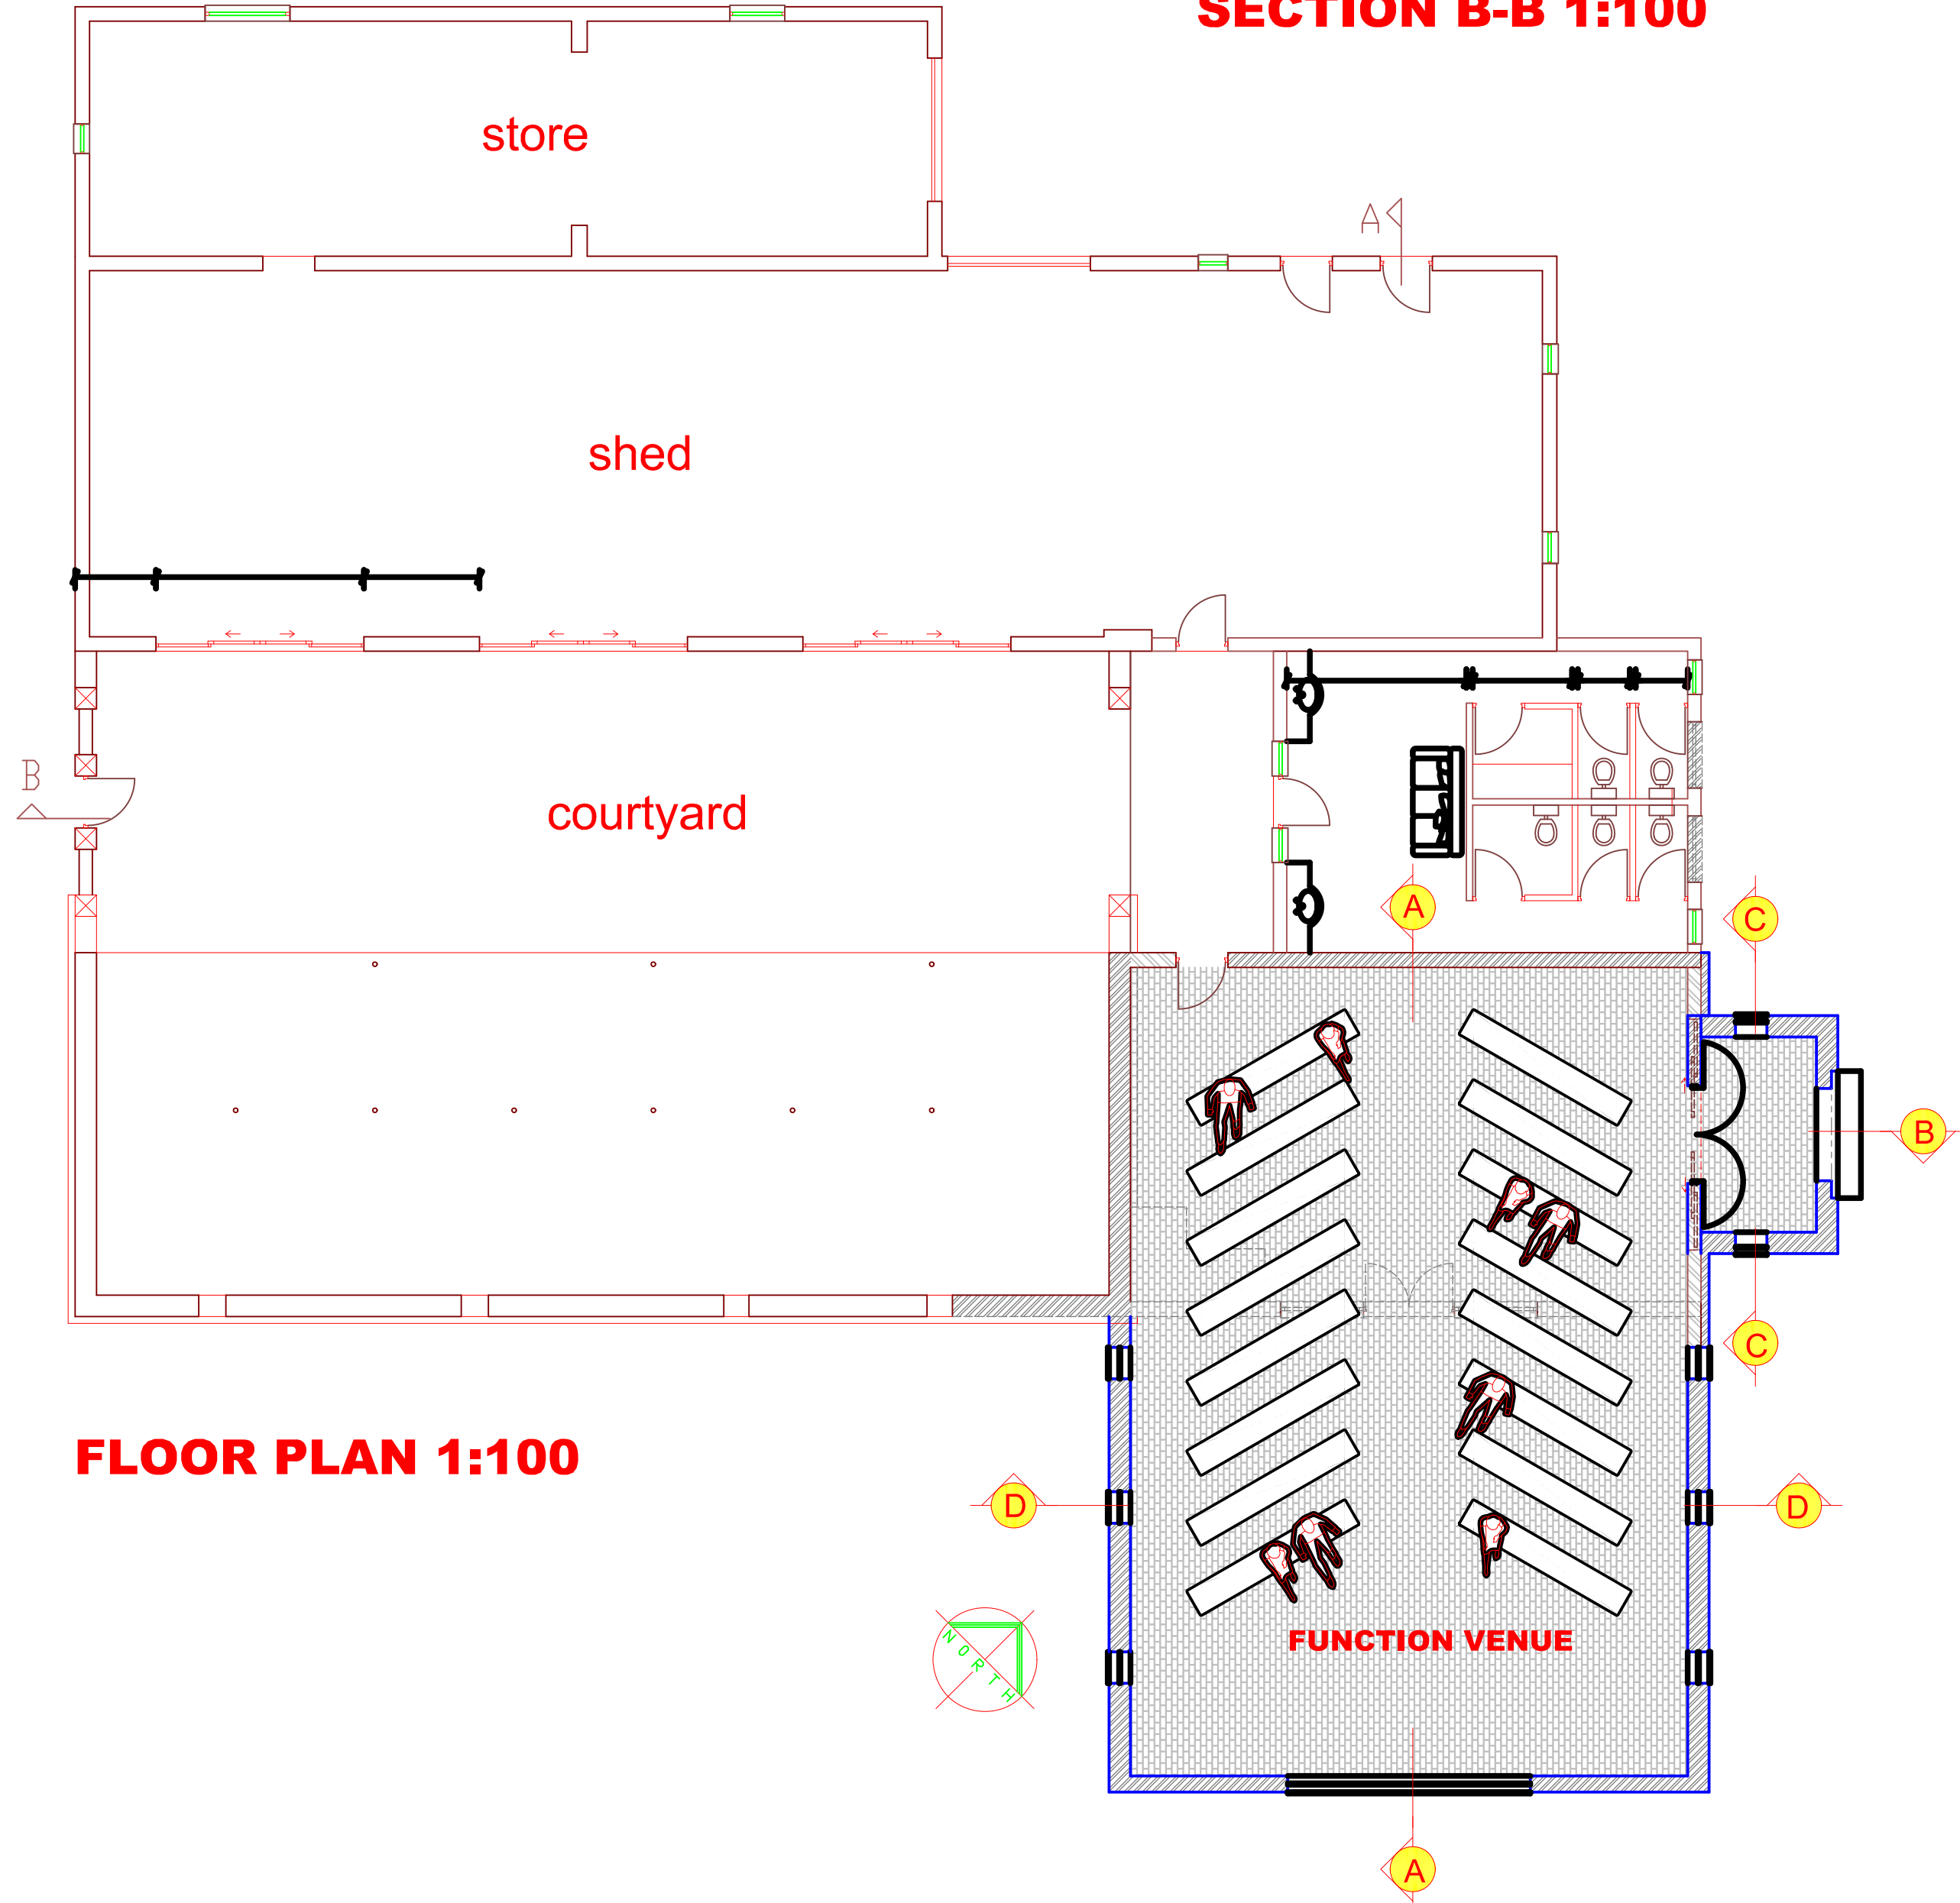

FLOOR PLAN 1:100

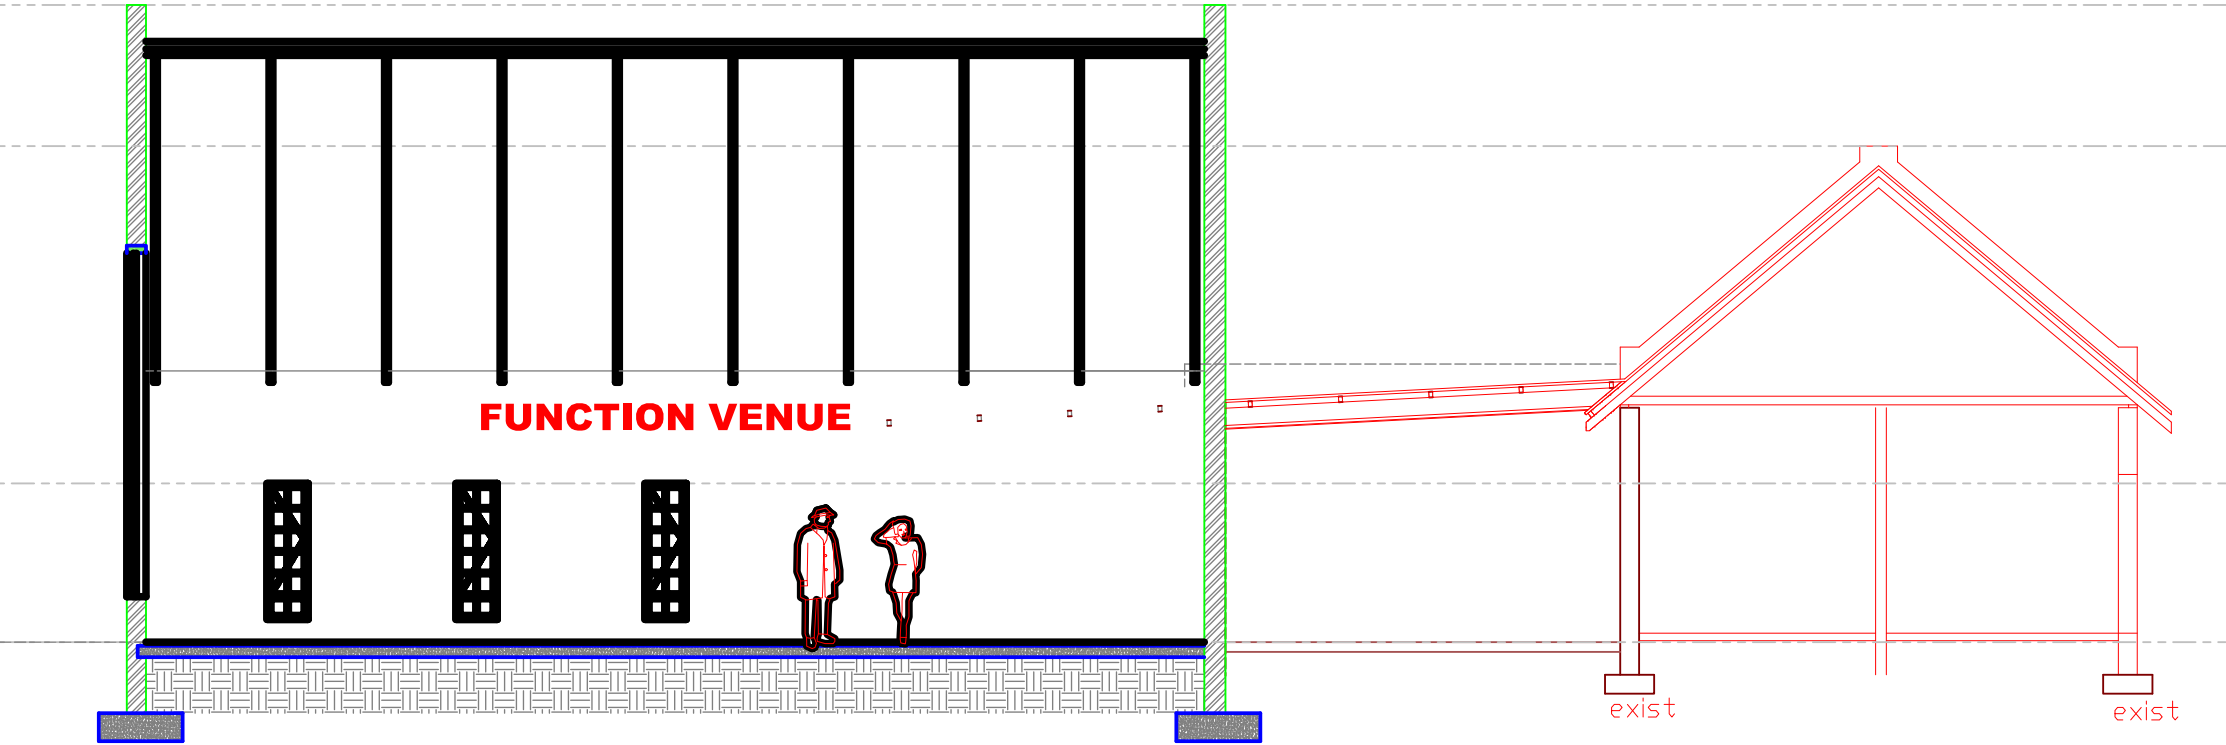

SECTION A-A 1:100

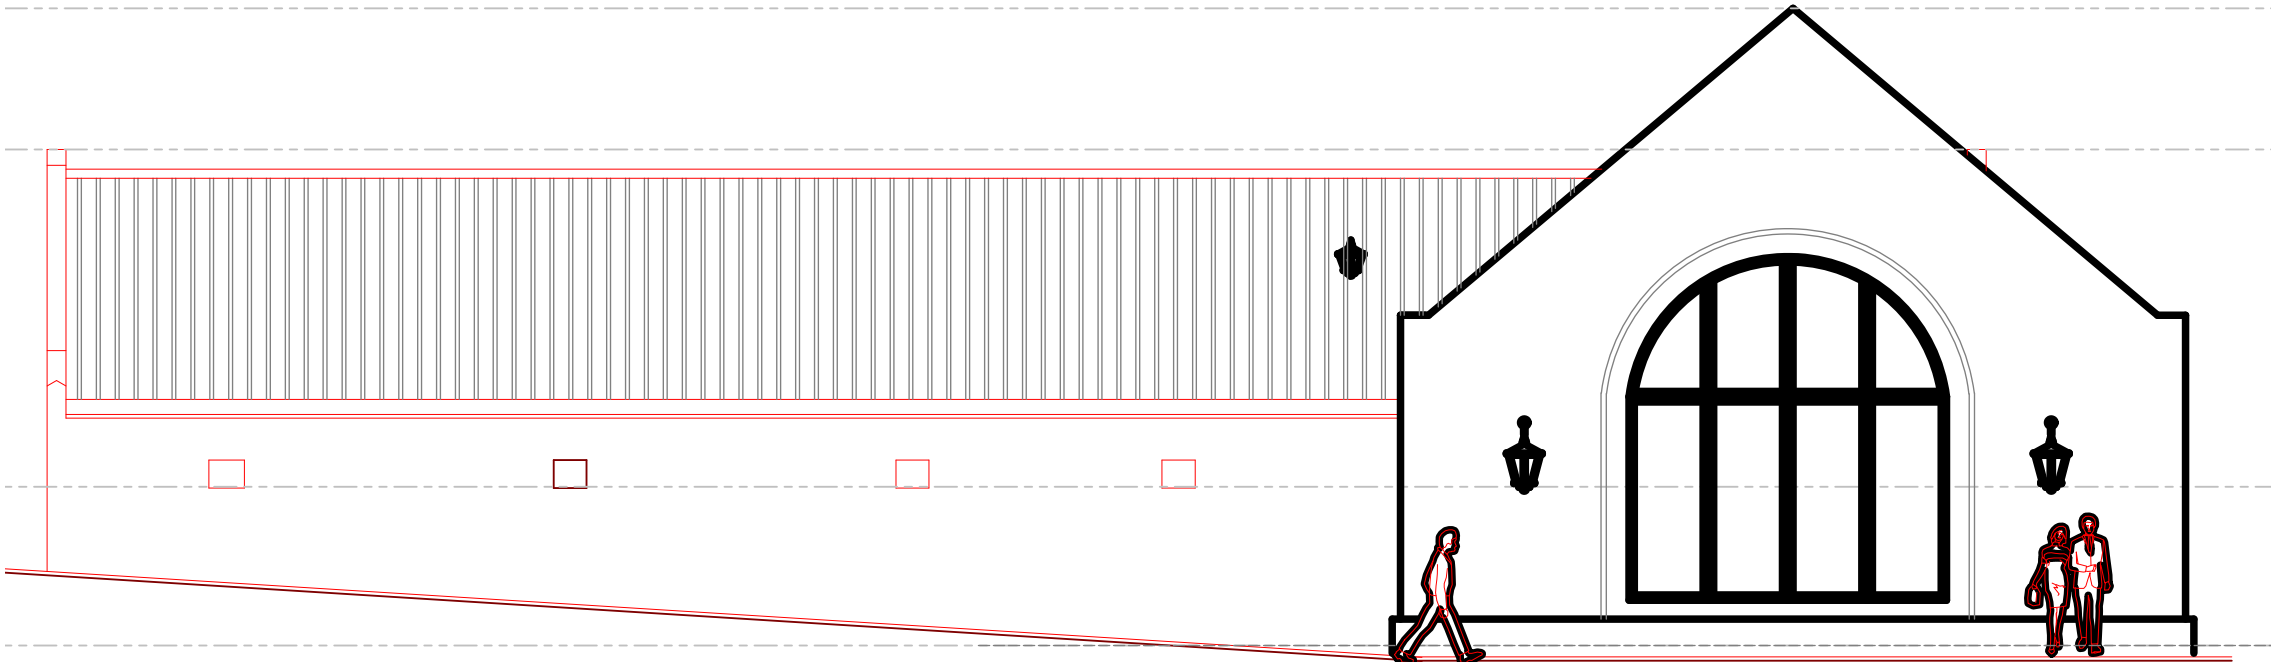

SOUTH EAST ELEVATION



TAKE NOTE:
DIMENSIONS SCALED OFF THE DRAWINGS ARE NOT VALID. ALL DRAWINGS AND DIMENSIONS MUST BE CHECKED ON SITE BEFORE ANY MATERIALS ARE ORDERED OR BUILDING WORK COMMENCES.
ANY DISCREPANCIES BETWEEN DRAWINGS AND QUERIES MUST BE DIRECTED TO THE ARCHITECT FOR APPROVAL.
COPYRIGHT OF THESE DRAWINGS IS PROTECTED AND RESERVED IN TERMS OF THE ARCHITECTS ACT 35 OF 1970 AND THE COPYRIGHT ACT 98 OF 1978 AND ANY UNAUTHORIZED INFRINGEMENT THEREOF OR REPRODUCTION WILL BE UNLAWFUL.
THE AUTHOR'S RIGHTS ARE RESERVED.
MUNICIPAL APPROVAL ONLY. NOT FOR CONSTRUCTION. AS PER APPOINTED STRUCTURAL ENGINEER'S DRAWINGS & FINAL APPROVAL. THESE DRAWINGS ARE MUNICIPAL APPROVED DRAWINGS ONLY FOR LOCAL COUNCIL AND NOT A FULL SET OF CONSTRUCTION WORKING DRAWINGS. READ AS A COMPLETE SET WITH ALL OTHER PROJECT DOCUMENTATION AND OTHER CONSULTANTS DOCUMENTS/ DRAWINGS/ DETAILS/ SCHEDULES.
THE RESPONSIBILITY IS FULLY ON THE OWNER/BUILDER TO ENSURE THAT CONSTRUCTION IS ACCORDING TO ALL APPLICABLE REGULATIONS AND MANUFACTURER SPECIFICATIONS. ALL FINAL DETAILS, FINISHES AND INSTALLATIONS AS PER OWNER/ SPECIALIST SPECIFICATIONS/ DETAILS.
THE PROF. ARCHITECTURAL DRAUGHTSPERSON CAN NOT BE HELD LIABLE FOR WORK NOT COVERED BY THE APPOINTMENT OR DURING THE CONSTRUCTION PHASE (i.e. SAA PHASES 4.2 to 6).

COVERAGE CALCULATIONS

SITE:



client
**ELSABE FRANCIS
FAMILY TRUST**



submission
SITE SUBMISSION

project description
FUNCTION VENUE (SHED) ON
VREDENBURG FARM 1023,
WINERY ROAD, STELLENBOSCH

drawing description
SITE PLAN
GROUND FLOOR PLAN
ELEVATIONS
SECTIONS

dwn CAROL THERON	scale 1:100 1:50
date 03-08-2026	
proj.no. FRANCIS-01	drawing no. C - 03

FOR COUNCIL APPROVAL STAMP

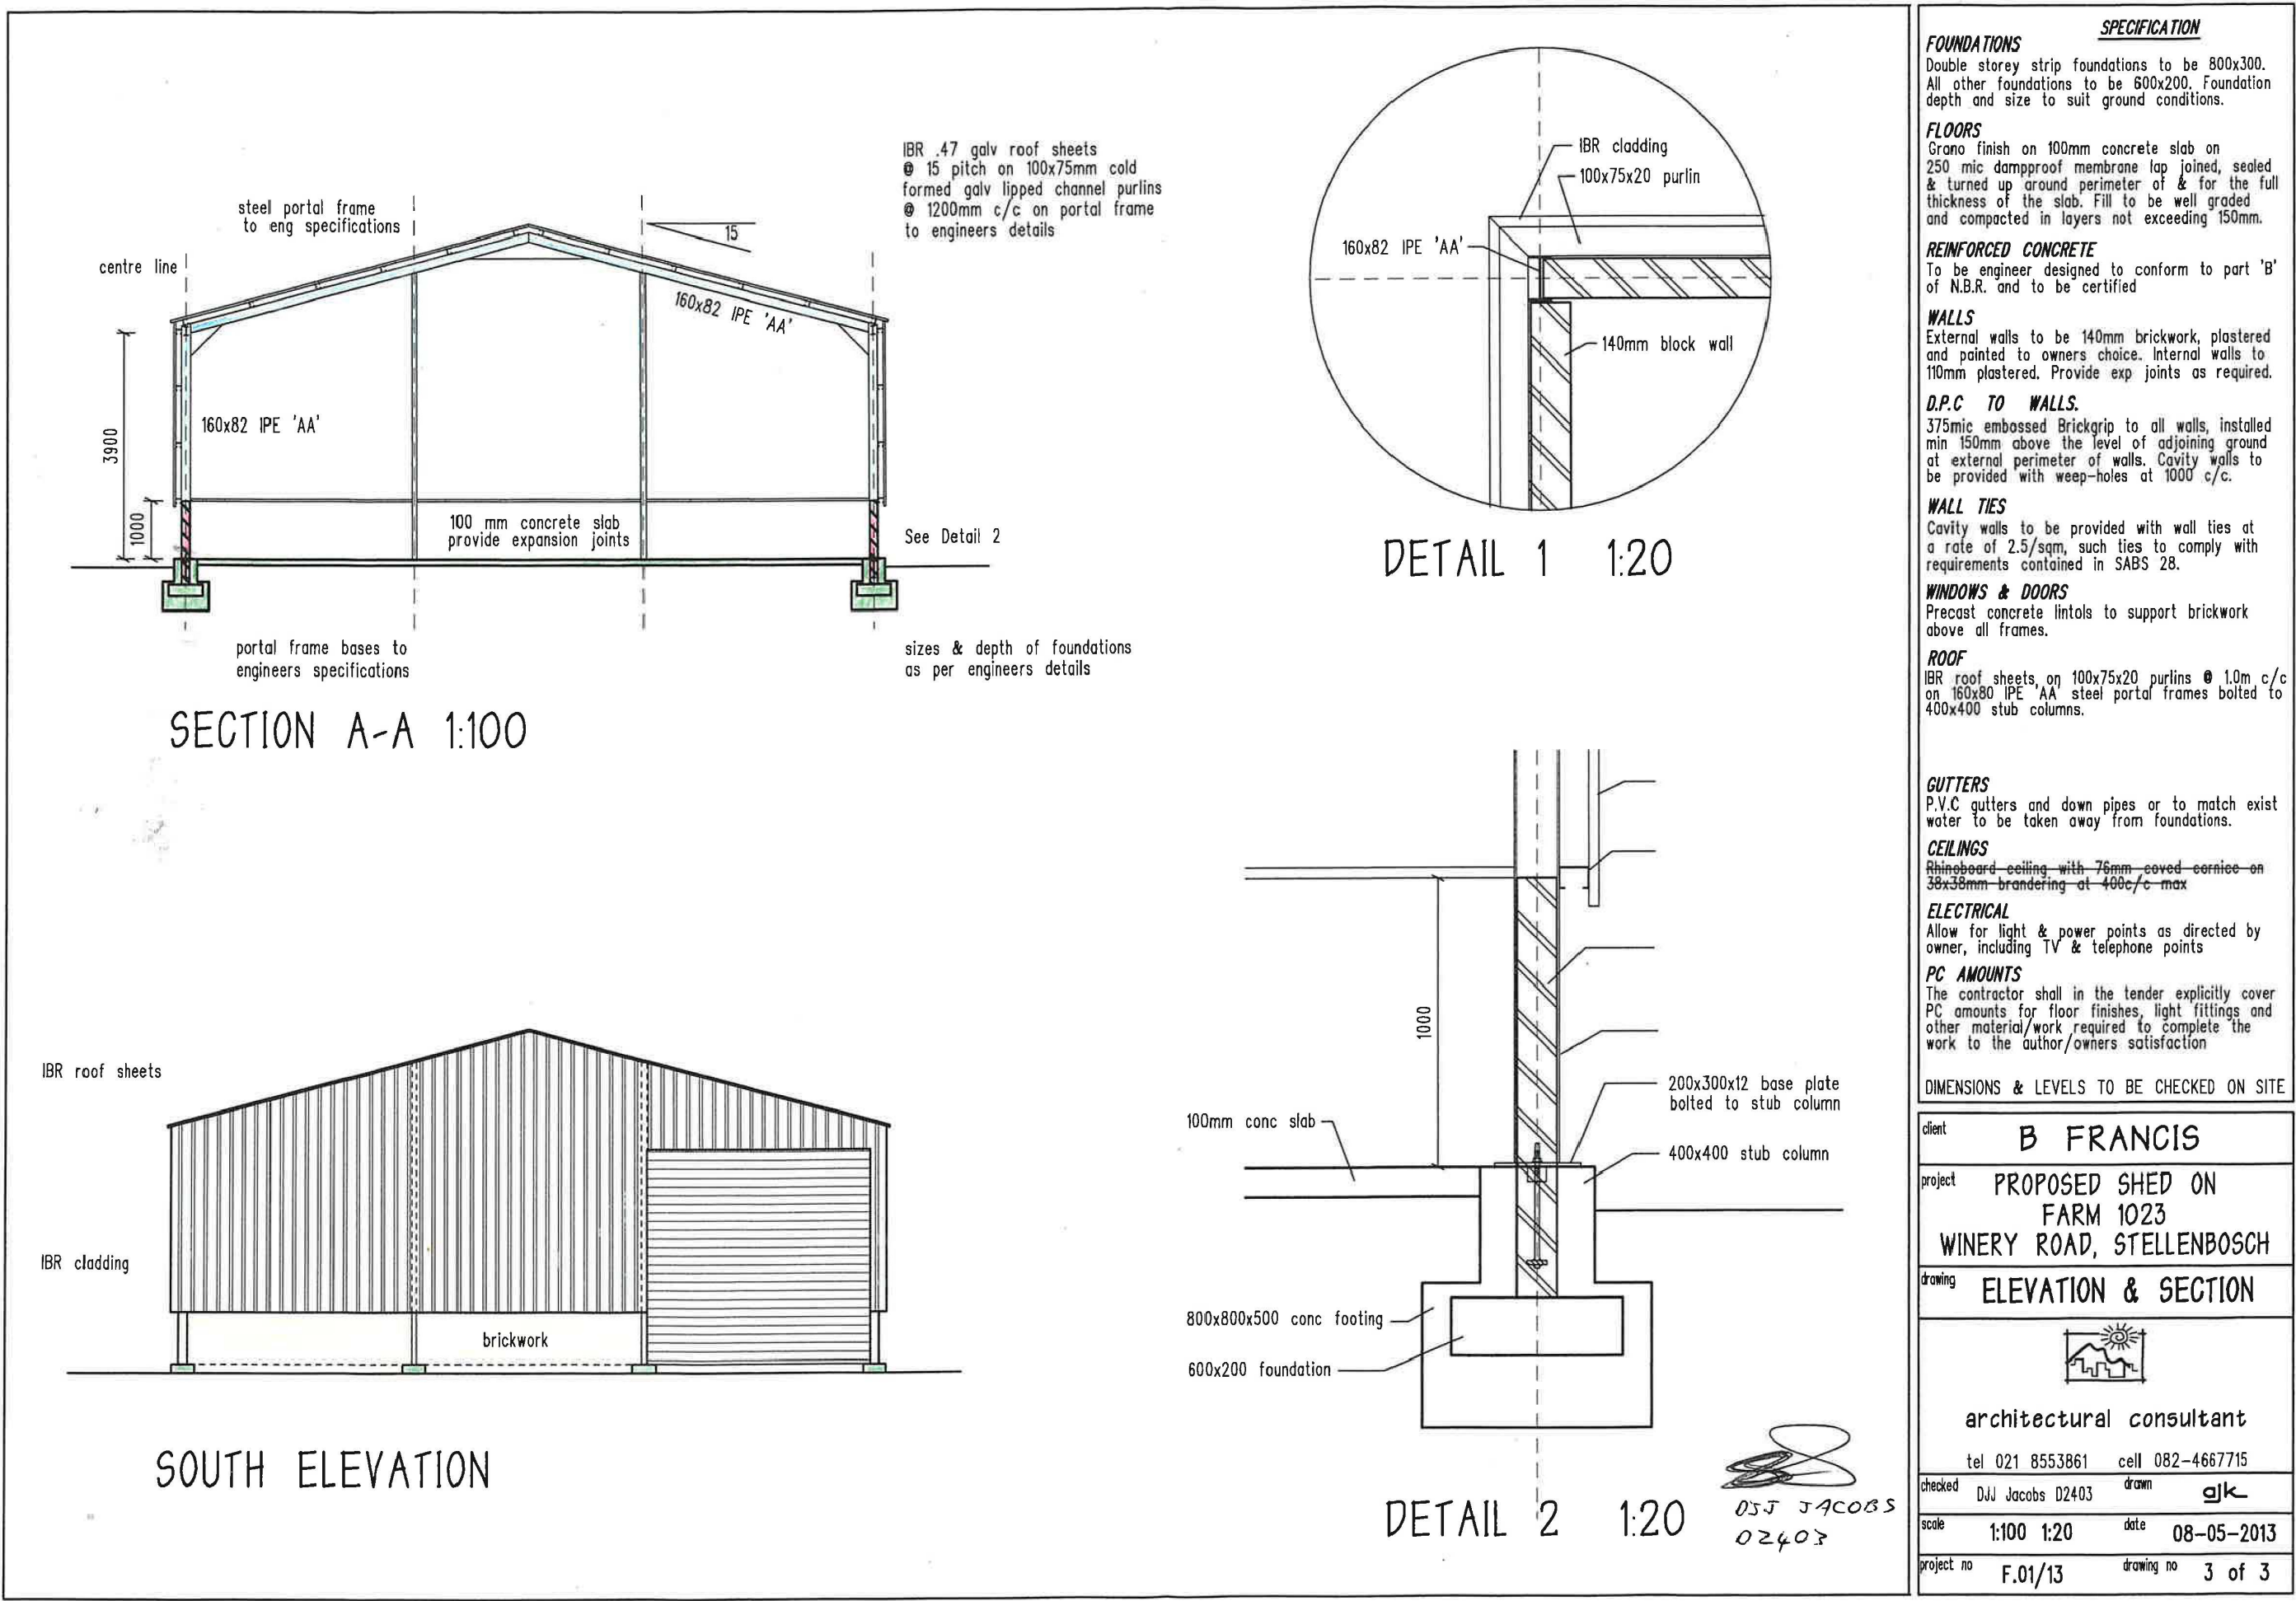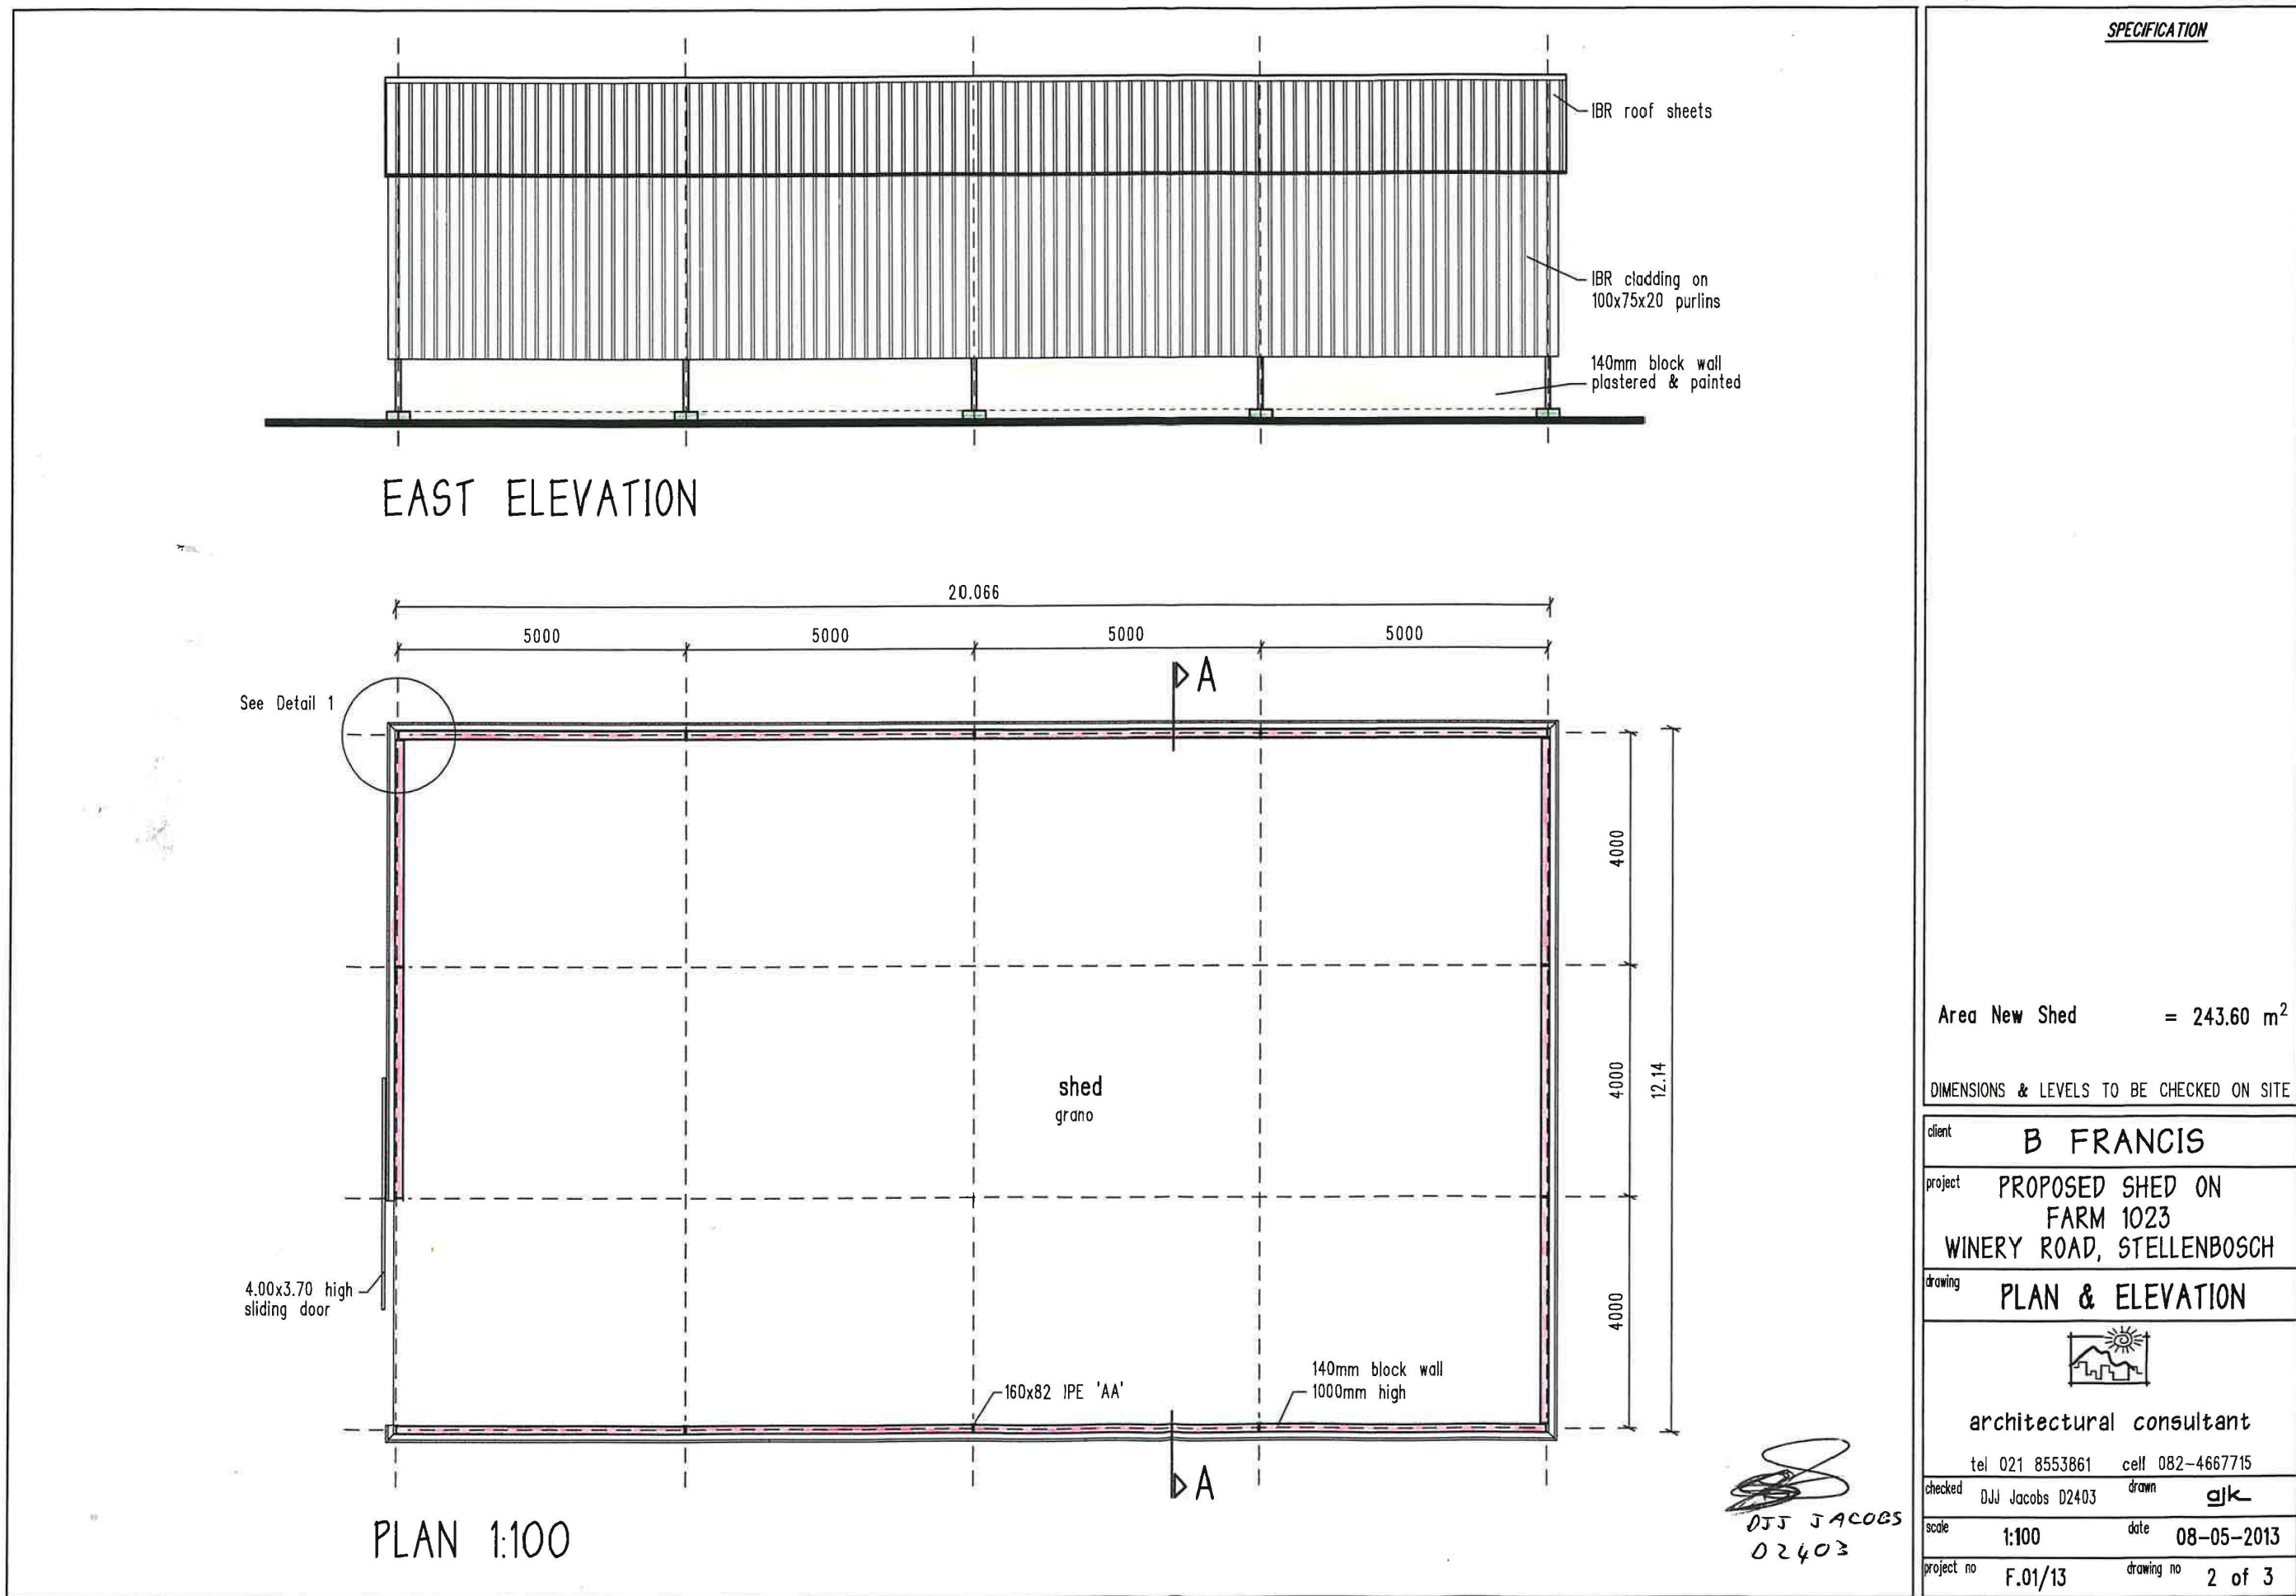

- GENERAL NOTE:
- ALL WORK MUST COMPLY WITH LOCAL AUTHORITIES AND NBR BY-LAWS.
 - READ REQUIRED DIMENSIONS IN PREFERENCE TO SCALING.
 - THE CONTRACTOR MUST VERIFY ALL LEVELS, HEIGHTS AND DIMENSIONS ON SITE AND TO CHECK SAME AGAINST THE SET OF DRAWINGS BEFORE COMMENCING WORK AND TO CONVINCE HIMSELF THAT THE INFORMATION GIVEN IS CORRECT AND IN ACCORDANCE WITH THE CONDITIONS ON SITE.
 - CONTRACTORS ARE TO LOCATE EXISTING SERVICES ON SITE AND TO PROTECT THESE FROM DAMAGE THROUGH OUT THE DURATION OF THE WORKS.
 - THE CONTRACTOR IS RESPONSIBLE FOR THE CORRECT IDENTIFICATION OF ALL SURVEYOR PEGS AND MARKERS AND SETTING OUT OF THE BUILDING WITH PARTICULAR REFERENCE TO GRIDLINES, COLUMN POSITIONS, EXTERNAL AND INTERNAL WALLS FROM THE SURVEYOR MARKERS, BOUNDARIES, BUILDING LINES, ETC.
 - ANY ERRORS, DISCREPANCIES OR OMISSION TO BE REPORTED TO THE ARCHITECT BEFORE COMMENCING ANY WORK.
 - 4 PLY GAMP PROOF-COARSE UNDER ALL WALLS AND GILLS AND VERTICAL DPM TO ALL CHANGES OF FLOOR LEVELS.
 - I.T.C. OF TIMBER ROOF STRUCTURE TO BE SUPPLIED BY ROOF MANUFACTURER AND SUBMITTED TO BUILDING SURVEY DEPT. AT LOCAL COUNCIL.

NOTE:
ALL WORK AS PER NBR AND SANS 10400-XA:2011 (OR SANS 204:2011, WHERE INVOKED BY SANS 10400-XA:2011) AND TO APPROVAL OF THE LOCAL AUTHORITY.

ORIENTATION:
REFER TO FLOOR PLANS, CLIMATIC ZONE 4.

SHADING:
ROOF OVERHANGS AS SHOWN ON PLANS AND SECTIONS.

EXTERNAL WALLS:
REFER TO FLOOR PLANS. ALL WALLS PLASTERED AND PAINTED INTERNALLY. PLASTERED AND PAINTED EXTERNALLY TO MATCH 250 / 230mm CLAY BRICK WALLS AND / OR 270 / 280 / 350mm CLAY BRICK CAVITY WALLS. COMPLIES WITH SANS 10400-XA PART 4.4.3.2.

FENESTRATION:
ALUMINIUM FRAMED SYSTEM WITHOUT THERMAL BREAK, DOUBLE GLAZING, ALL AS PER SCHEDULES. ALL NEW EXTERNAL DOORS AND OPENABLE WINDOWS TO BE FITTED WITH RUBBER GASKET TO MINIMISE DRAUGHT/ AIR LEAKAGE TO A MAXIMUM OF 2.00 L/S.M².S.D. NON-OPENABLE WINDOWS MAXIMUM AIR LEAKAGE OF 0.31 L/S.M² - ALL AS PER SANS 613.

ROOF ASSEMBLY AND THERMAL INSULATION:
INSTALL THERMAL INSULATION, AS PER SPECIFICATION. ROOF ASSEMBLY TO COMPLY WITH SANS 10400-XA WITH TOTAL R-VALUE OF 3.70 M.SQ.KW FOR HEAT FLOW UP DIRECTION.

IN-SLAB HEATING:
NOT APPLICABLE.

FLOOR SLAB INSULATION:
PERIMETER INSULATION ONLY. MINIMUM R-VALUE OF 1.00 M.SQ.KW (30mm ISOBOARD), MINIMUM 300mm DEEP.

SERVICES:
LIGHTING AND POWER - LIGHTING TO NEW AREAS NOT TO EXCEED 8VA/SQ.M AND 240W/SQ.M USAGE PER ANNUM. MECHANICAL, VENTILATION AND AIRCONDITIONING AS PER MECH. ENG.

HOT WATER SUPPLY:
MAXIMUM OF 50% BY VOLUME. WATER HEATING BY ELECTRICAL RESISTANCE HEATING. ALL ADDITIONAL WATER HEATING TO BE PROVIDED BY MEANS OTHER THAN ELECTRICAL RESISTANCE HEATING. HOT WATER VESSEL TO BE INSULATED BY INSULATION WITH MINIMUM R-VALUE OF 2.00 M.SQ.KW. ALL HOT WATER SERVICE PIPES TO BE CLAD WITH INSULATION WITH A MINIMUM R-VALUE OF 1.00 M.SQ.KW FOR PIPES WITH A DIAMETER OF LESS OR EQUAL THAN 60mm AND A MINIMUM R-VALUE OF 1.50 M.SQ.KW FOR PIPES WITH A DIA. OF MORE THAN 60mm.



client

WINERY ROAD FOREST

submission

COUNCIL APPROVAL

project description


FARM 1023, WINERY ROAD, STELLENBOSCH

drawing description

WORKSHOP

dwn	scale
CT	1:100
date	
07-06-2026	
proj.no.	drawing no.
CAR-01	REF-1

SDP REF. 1

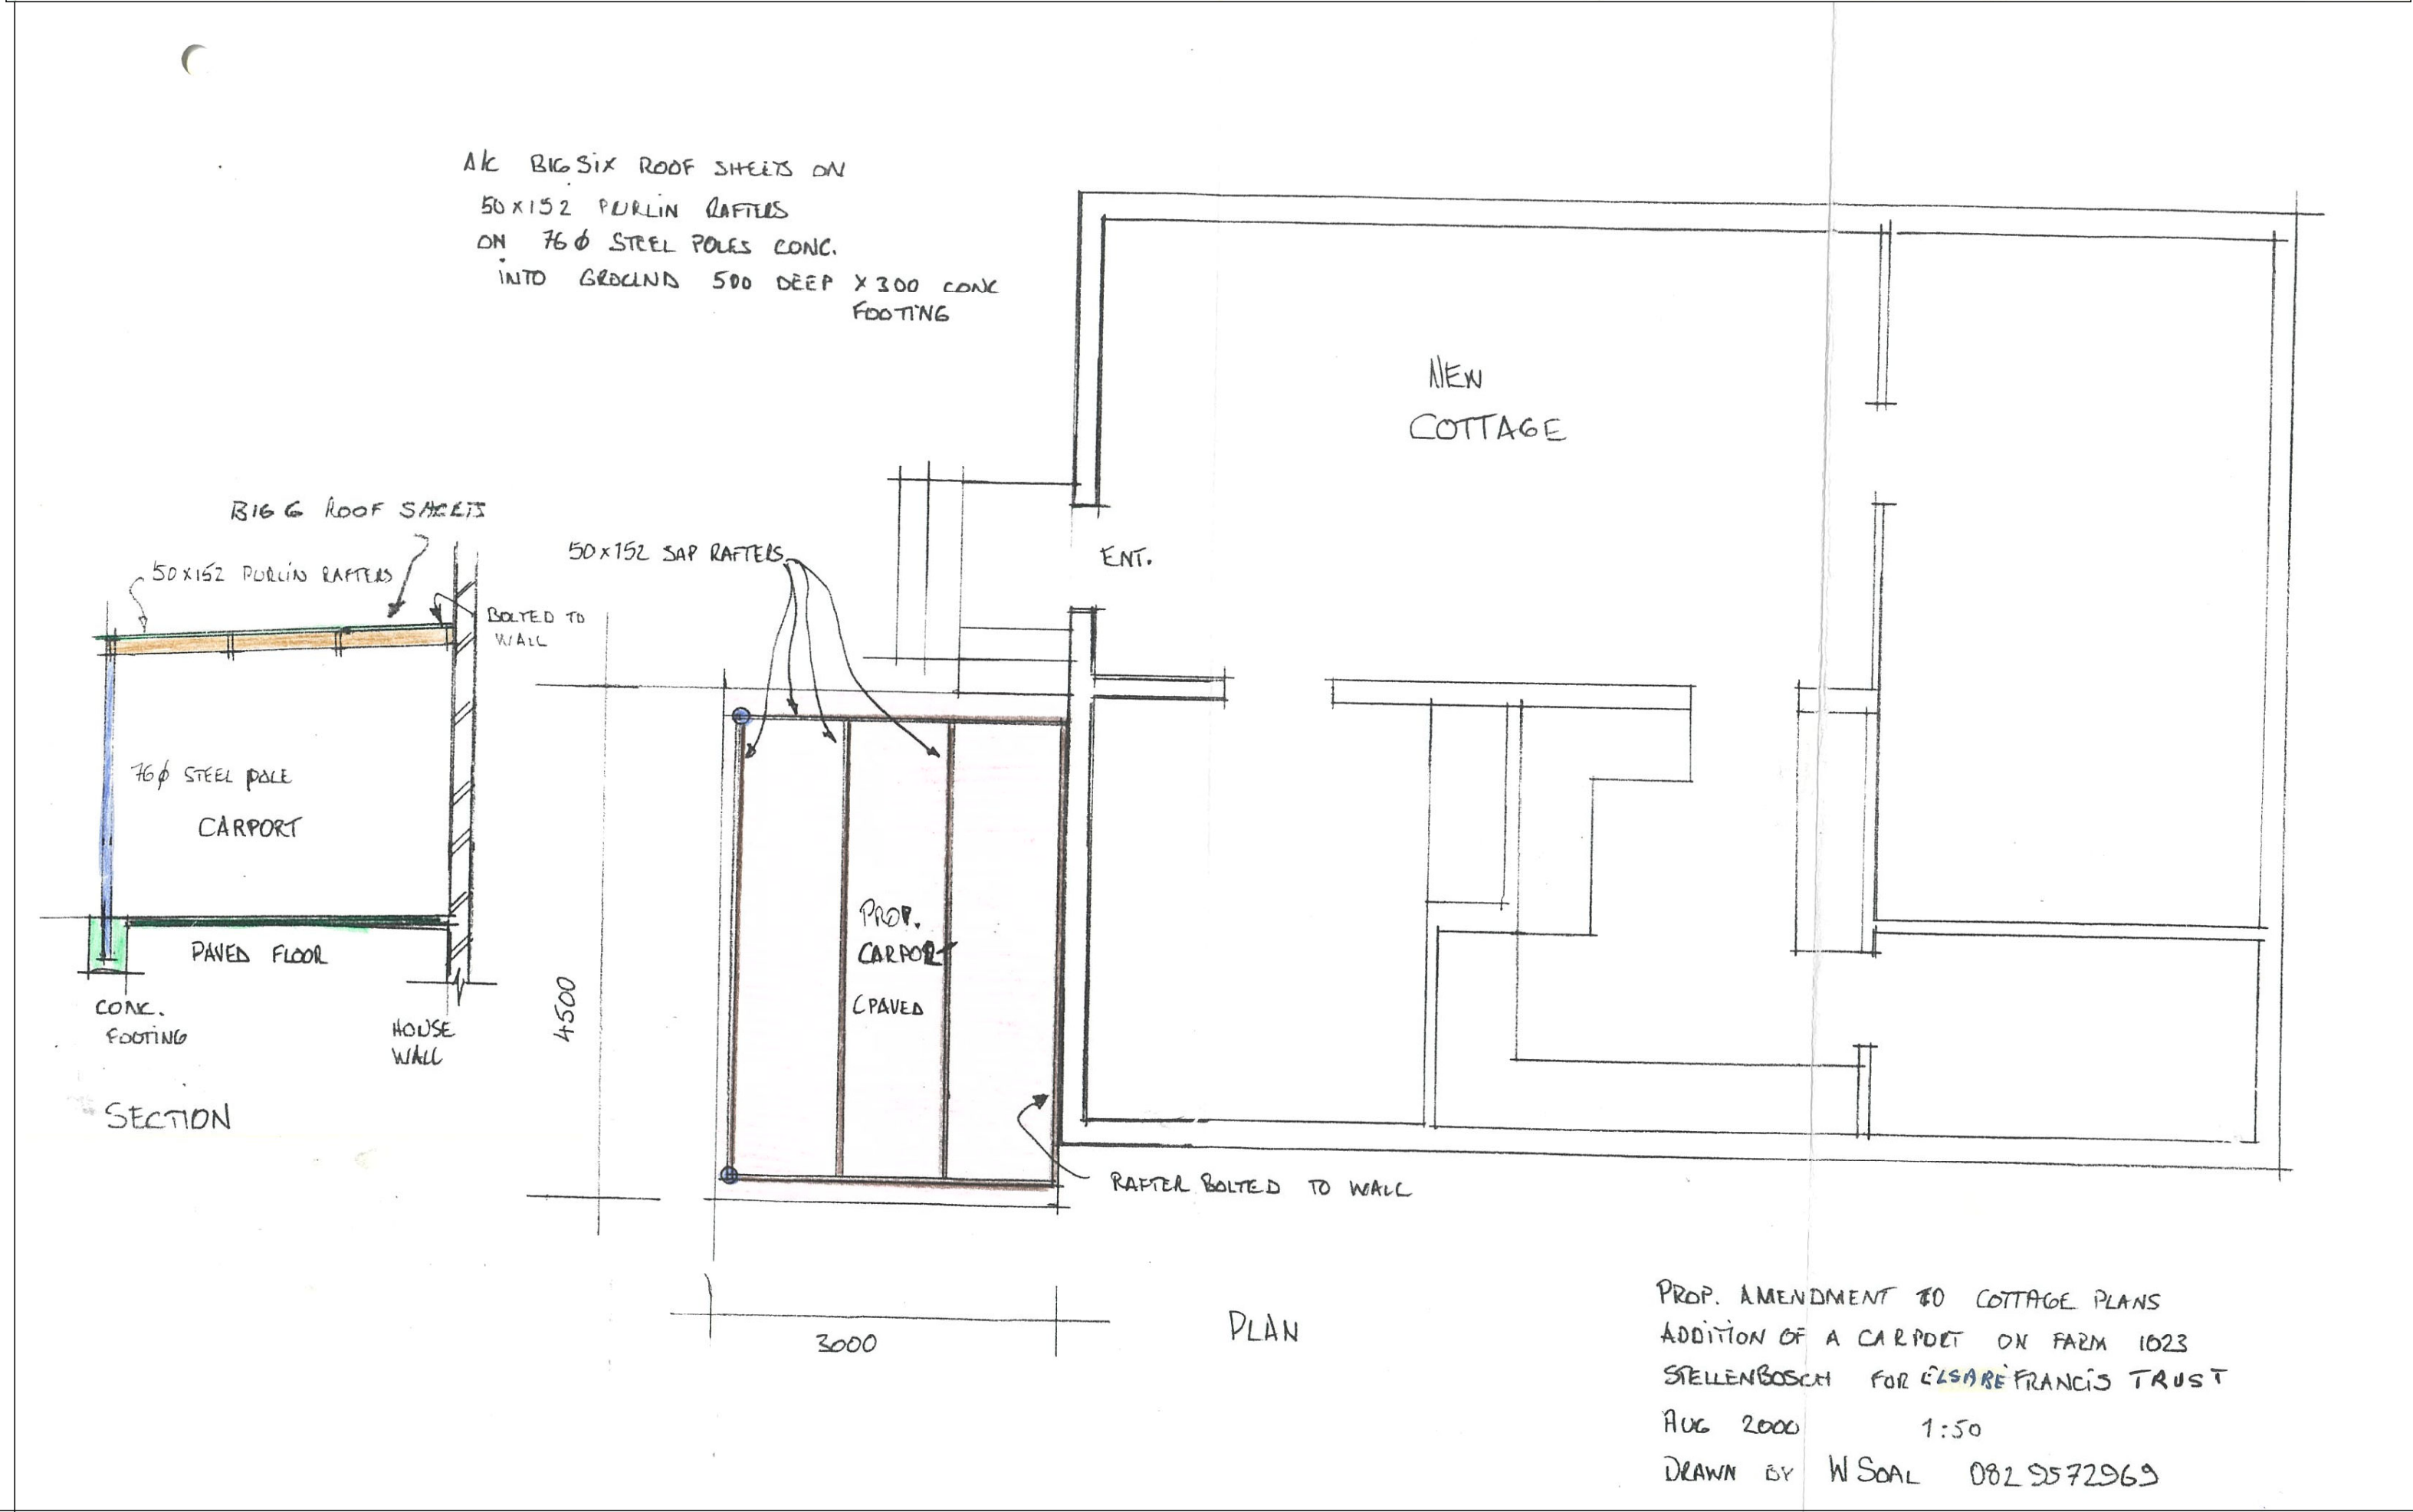

- HOT WATER SUPPLY:**
MAXIMUM OF 50% BY VOLUME, WATER HEATING BY ELECTRICAL RESISTANCE HEATING. ALL ADDITIONAL WATER HEATING TO BE PROVIDED BY MEANS OTHER THAN ELECTRICAL RESISTANCE HEATING, HOT WATER VESSEL TO BE INSULATED BY INSULATION WITH MINIMUM R-VALUE OF 2.00 M.S.Q./KW. ALL HOT WATER SERVICE PIPES TO BE CLAD WITH INSULATION WITH A MINIMUM R-VALUE OF 1.00 M.S.Q./KW FOR PIPES WITH A DIAMETER OF LESS OR EQUAL THAN/TO 80mm and A MINIMUM R-VALUE OF 1.50 M.S.Q./KW FOR PIPES WITH A DIA. OF MORE THAN 80mm.



WINERY ROAD FOREST

COUNCIL APPROVAL


**FARM 1023, WINERY ROAD,
STELLENBOSCH**

SOLLY'S COTTAGE

dwg no.	scale
CT	1:100
date	
07-06-2026	
proj.no.	drawing no.
CAR-01	REF-3


SDP
REF.
3

FOR COUNCIL APPROVAL STAMP

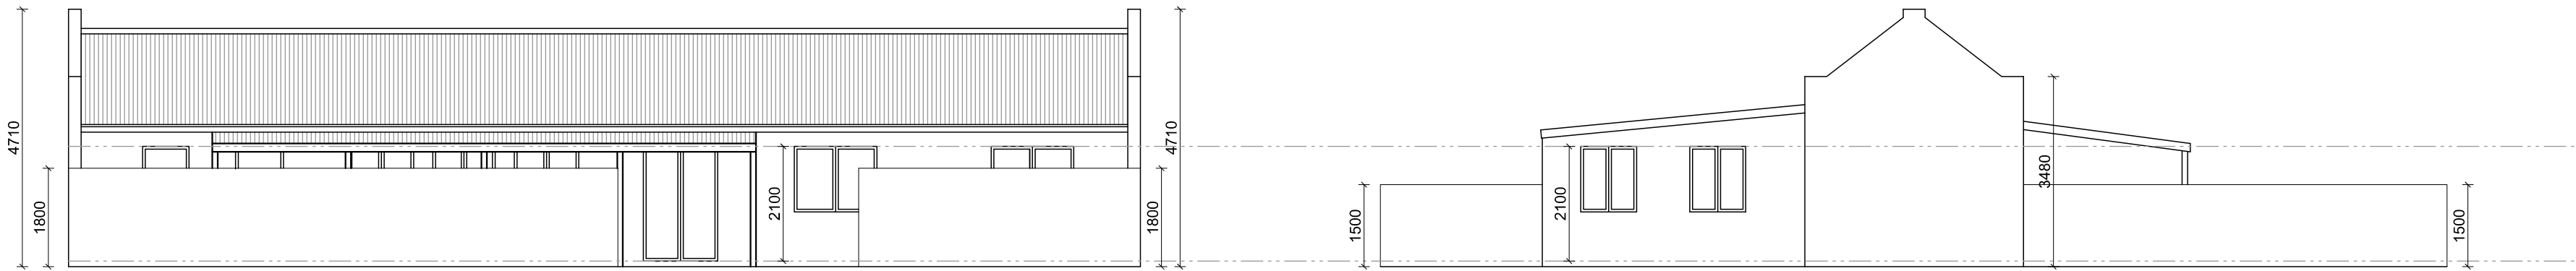


NORTH ELEVATION 1:100

WEST ELEVATION 1:100

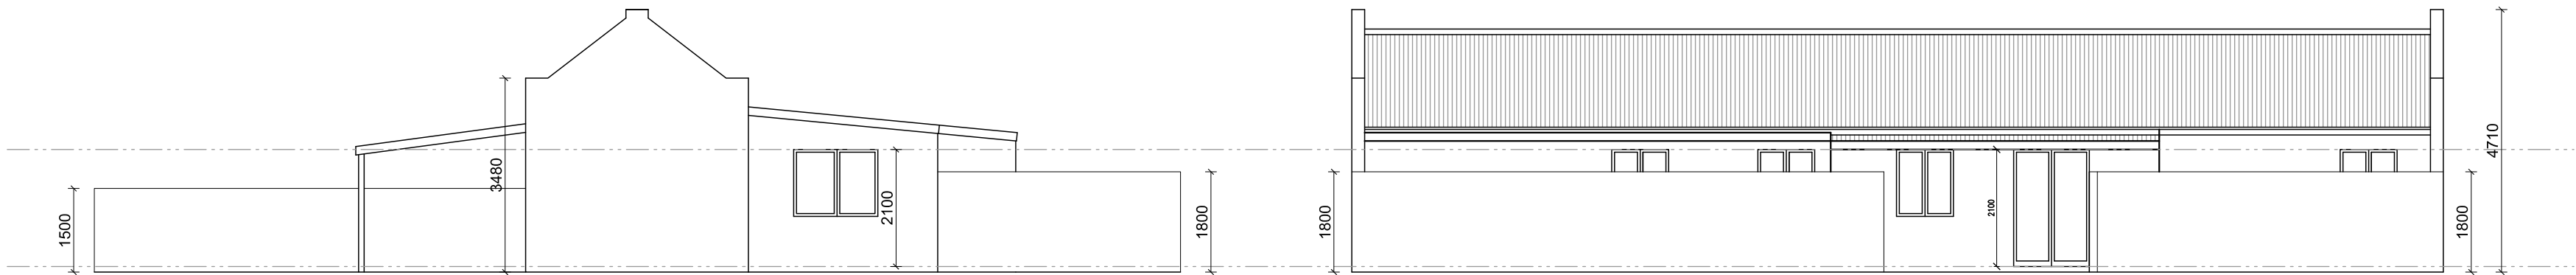


EAST ELEVATION 1:100

SOUTH ELEVATION 1:100

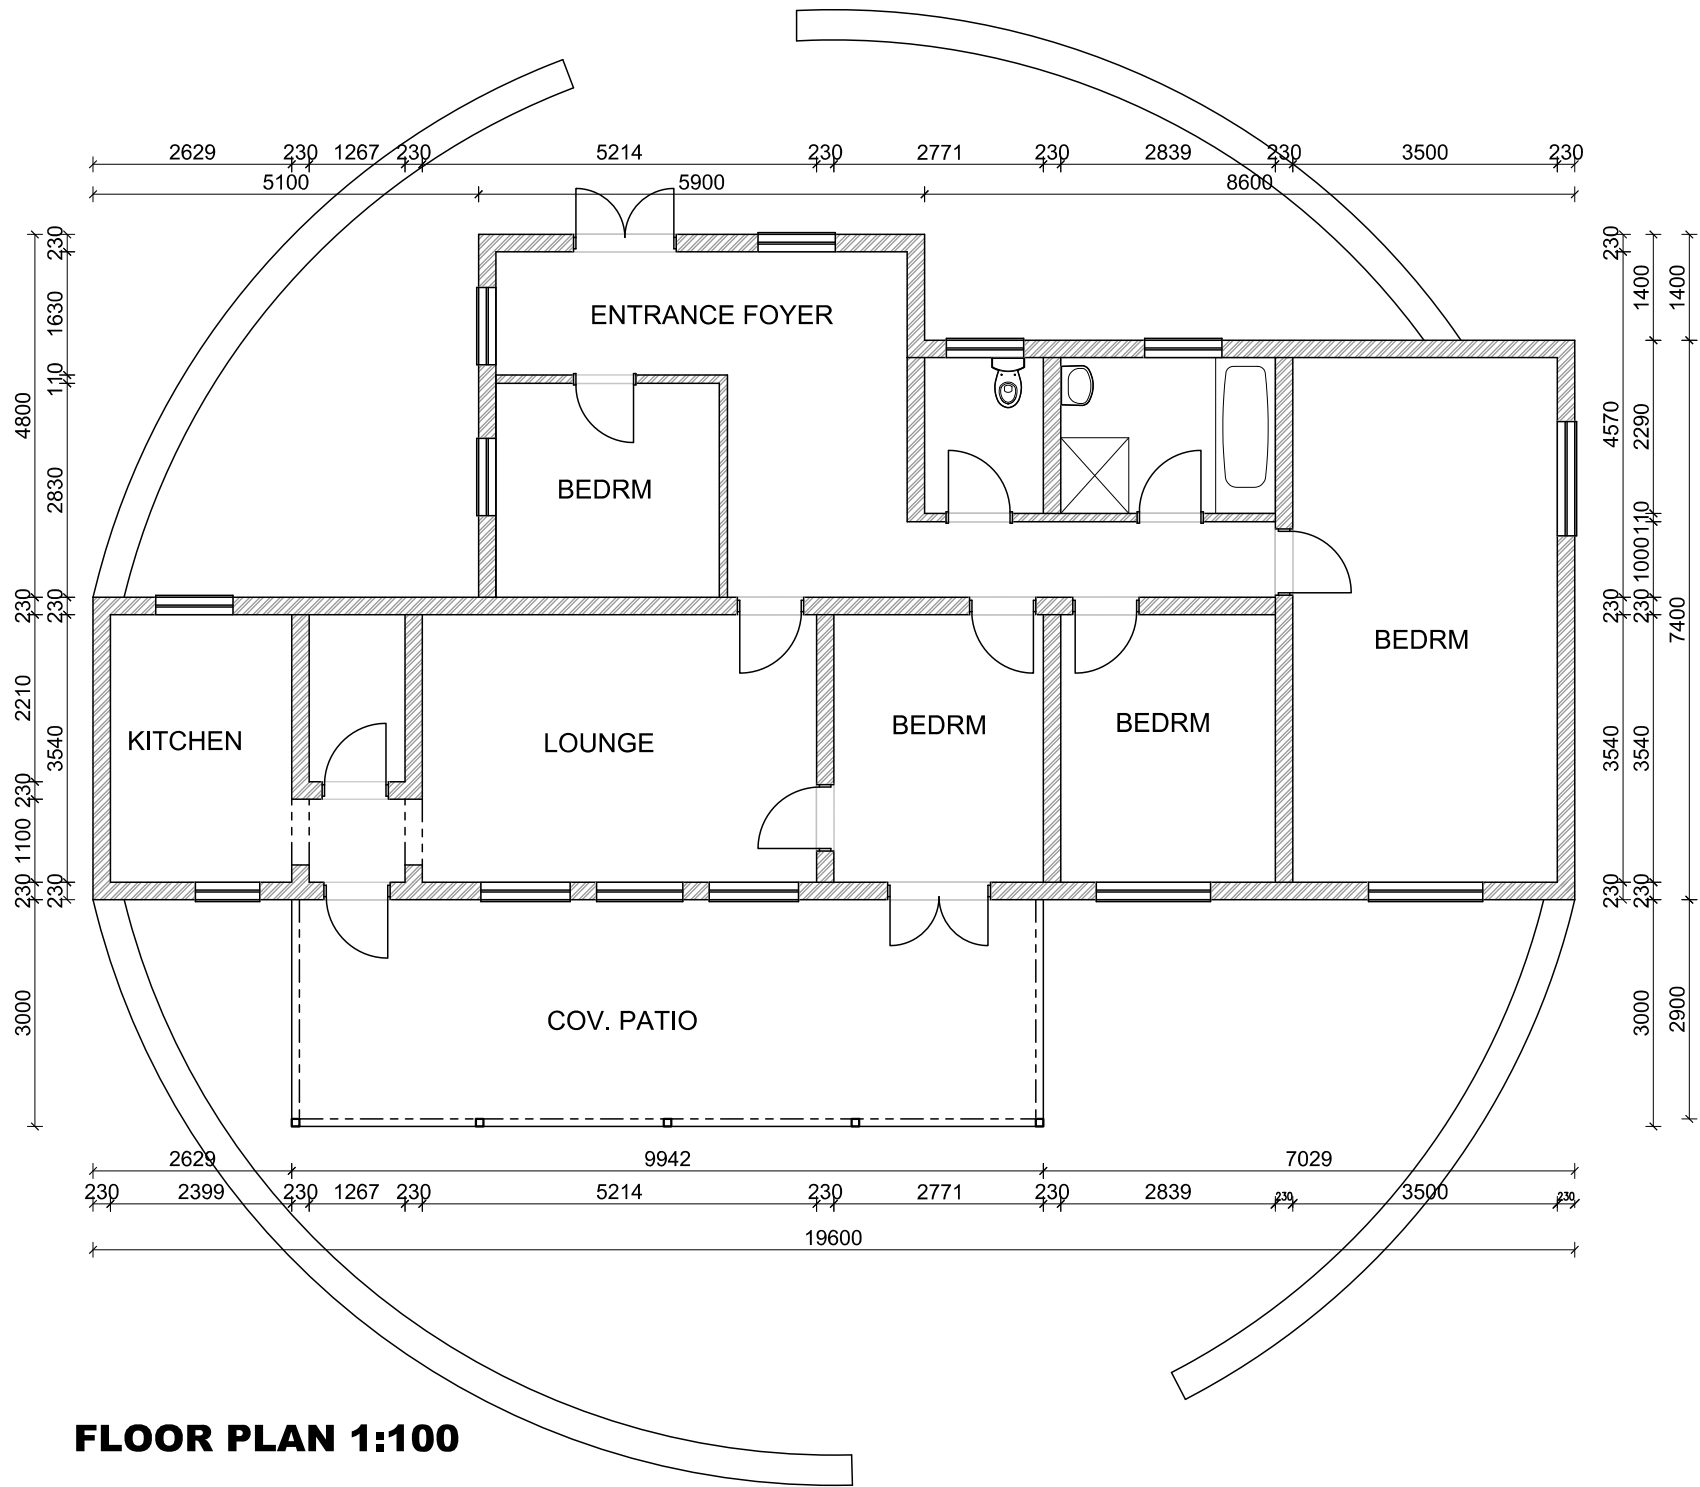

FLOOR PLAN 1:100

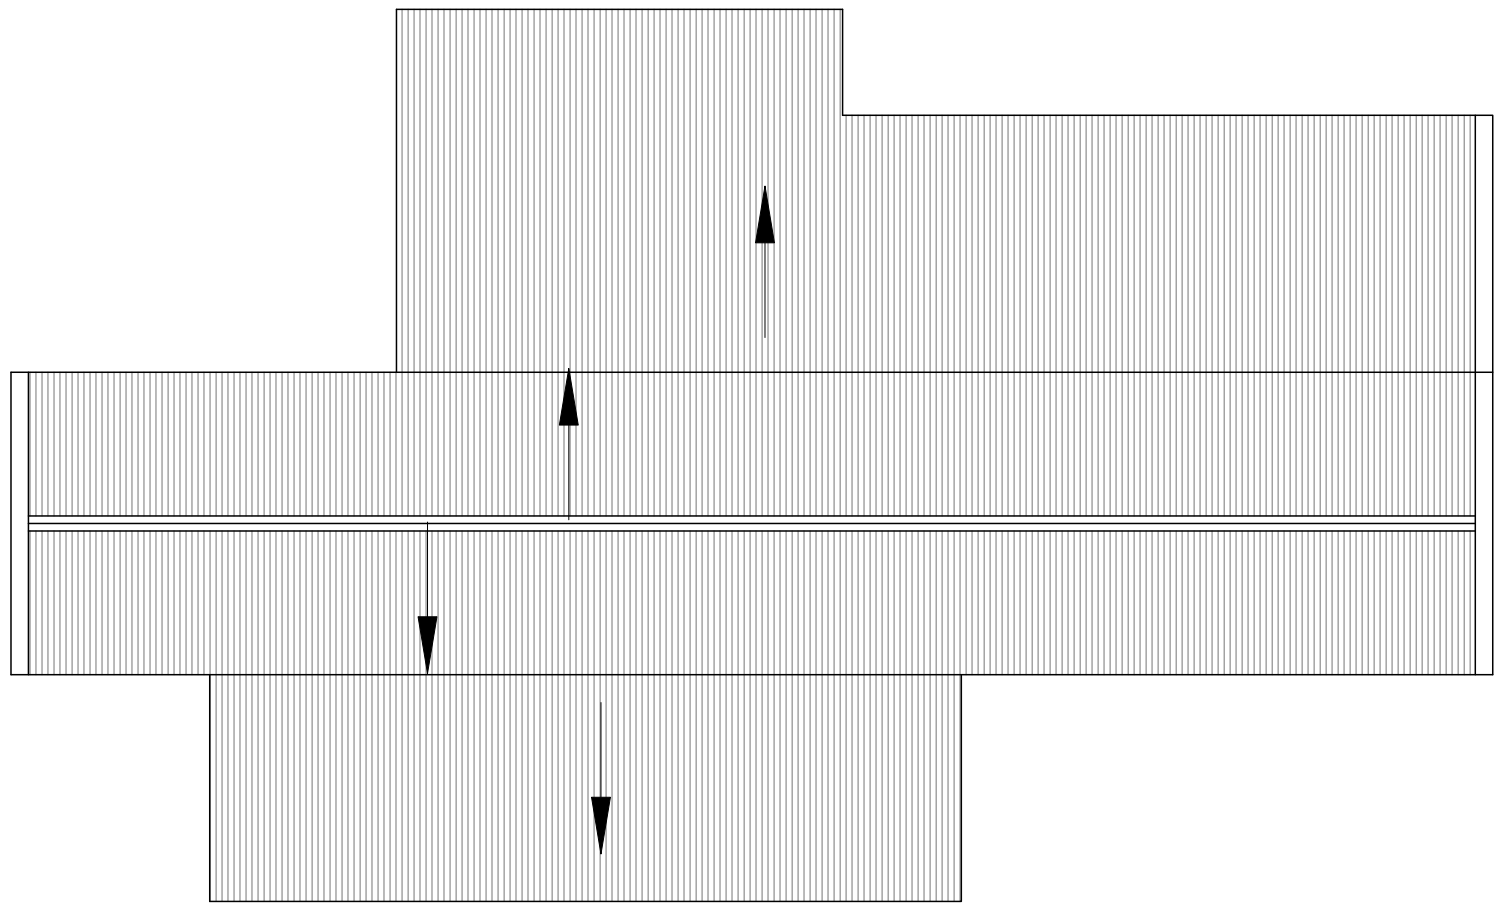

ROOF PLAN 1:100

- GENERAL NOTE:
- ALL WORK MUST COMPLY WITH LOCAL AUTHORITIES AND NBR BY-LAWS.
 - READ REQUIRED DIMENSIONS IN PREFERENCE TO SCALING.
 - THE CONTRACTOR MUST VERIFY ALL LEVELS, HEIGHTS AND DIMENSIONS ON SITE AND TO CHECK SAME AGAINST THE SET OF DRAWINGS BEFORE COMMENCING WORK AND TO CONVINCE HIMSELF THAT THE INFORMATION GIVEN IS CORRECT AND IN ACCORDANCE WITH THE CONDITIONS ON SITE.
 - CONTRACTORS ARE TO LOCATE EXISTING SERVICES ON SITE AND TO PROTECT THESE FROM DAMAGE THROUGH OUT THE DURATION OF THE WORKS.
 - THE CONTRACTOR IS RESPONSIBLE FOR THE CORRECT IDENTIFICATION OF ALL SURVEYOR PEGS AND MARKERS AND SETTING OUT OF THE BUILDING WITH PARTICULAR REFERENCE TO GRIDLINES, COLUMN POSITIONS, EXTERNAL AND INTERNAL WALLS FROM THE SURVEYOR MARKERS, BOUNDARIES, BUILDING LINES, ETC.
 - ANY ERRORS, DISCREPANCIES OR OMISSION TO BE REPORTED TO THE ARCHITECT BEFORE COMMENCING ANY WORK.
 - 4 PLY GAMP PROOF COARSE UNDER ALL WALLS AND GILLS AND VERTICAL DPM TO ALL CHANGES OF FLOOR LEVELS.
 - I.T.C. OF TIMBER ROOF STRUCTURE TO BE SUPPLIED BY ROOF MANUFACTURER AND SUBMITTED TO BUILDING SURVEY DEPT. AT LOCAL COUNCIL.

NOTE:
ALL WORK AS PER NBR AND SANS 10400-XA:2011 (OR SANS 204:2011), WHERE INVOKED BY SANS 10400-XA:2011) AND TO APPROVAL OF THE LOCAL AUTHORITY.

ORIENTATION:
REFER TO FLOOR PLANS, CLIMATIC ZONE 4.

SHADING:
ROOF OVERHANGS AS SHOWN ON PLANS AND SECTIONS.

EXTERNAL WALLS:
REFER TO FLOOR PLANS. ALL WALLS PLASTERED AND PAINTED INTERNALLY, PLASTERED AND PAINTED EXTERNALLY TO MATCH, 250 / 230mm CLAY BRICK WALLS AND / OR 270 / 280 / 350mm CLAY BRICK CAVITY WALLS, COMPLIES WITH SANS 10400-XA PART 4.4.3.2.

FENESTRATION:
ALUMINIUM FRAMED SYSTEM WITHOUT THERMAL BREAK, DOUBLE GLAZING, ALL AS PER SCHEDULES. ALL NEW EXTERNAL DOORS AND OPENABLE WINDOWS TO BE FITTED WITH RUBBER GASKET TO MINIMISE DRAUGHT/ AIR LEAKAGE TO A MAXIMUM OF 2.00 L/S.M².S.D. NON-OPENABLE WINDOWS MAXIMUM AIR LEAKAGE OF 0.31 L/S.M² ALL AS PER SANS 613.

ROOF ASSEMBLY AND THERMAL INSULATION:
INSTALL THERMAL INSULATION, AS PER SPECIFICATION. ROOF ASSEMBLY TO COMPLY WITH SANS 10400-XA WITH TOTAL R-VALUE OF 3.70 M.SQ.KW FOR HEAT FLOW UP DIRECTION.

IN-SLAB HEATING:
NOT APPLICABLE.

FLOOR SLAB INSULATION:
PERIMETER INSULATION ONLY. MINIMUM R-VALUE OF 1.00 M.SQ.KW (30mm ISOBOARD), MINIMUM 300mm DEEP.

SERVICES:
PERIMETER INSULATION ONLY. MINIMUM R-VALUE OF 1.00 M.SQ.KW (30mm ISOBOARD), MINIMUM 300mm DEEP.

HOT WATER SUPPLY:
MAXIMUM OF 50% BY VOLUME. WATER HEATING BY ELECTRICAL RESISTANCE HEATING. ALL ADDITIONAL WATER HEATING TO BE PROVIDED BY MEANS OTHER THAN ELECTRICAL RESISTANCE HEATING. HOT WATER VESSEL TO BE INSULATED BY INSULATION WITH MINIMUM R-VALUE OF 2.00 M.SQ.KW. ALL HOT WATER SERVICE PIPES TO BE CLAD WITH INSULATION WITH A MINIMUM R-VALUE OF 1.00 M.SQ.KW FOR PIPES WITH A DIAMETER OF LESS OR EQUAL THAN 60mm AND A MINIMUM R-VALUE OF 1.50 M.SQ.KW FOR PIPES WITH A DIA. OF MORE THAN 60mm.



client

WINERY
ROAD
FOREST

submission

COUNCIL APPROVAL

project description

FARM 1023, WINERY ROAD,
STELLENBOSCH


drawing description

STABLES COTTAGE



dwn	scale
CT	1:100
date	
07-06-2026	
proj.no.	drawing no.
CAR-01	REF-4

SDP
REF.
4


FOR COUNCIL APPROVAL STAMP

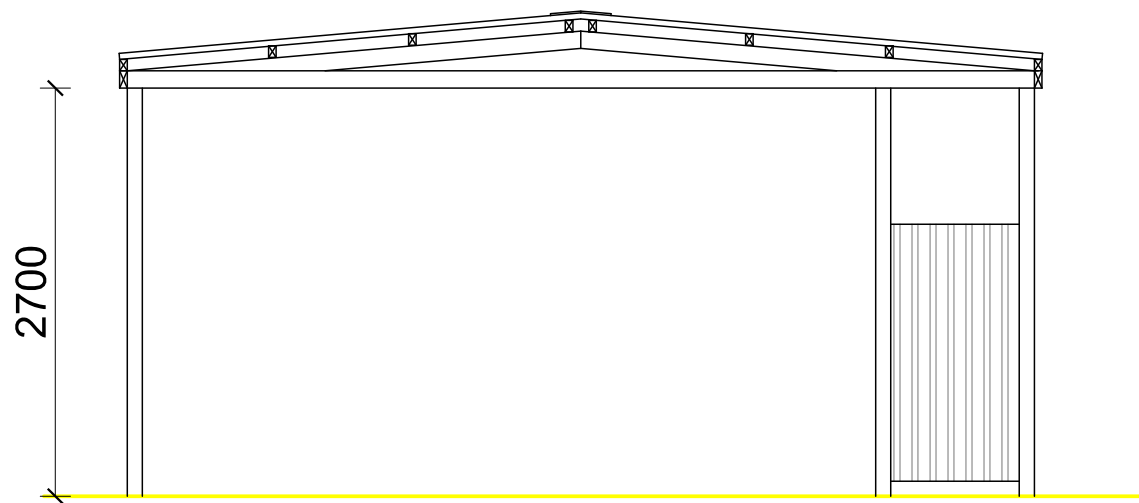

ELEVATION 1:50

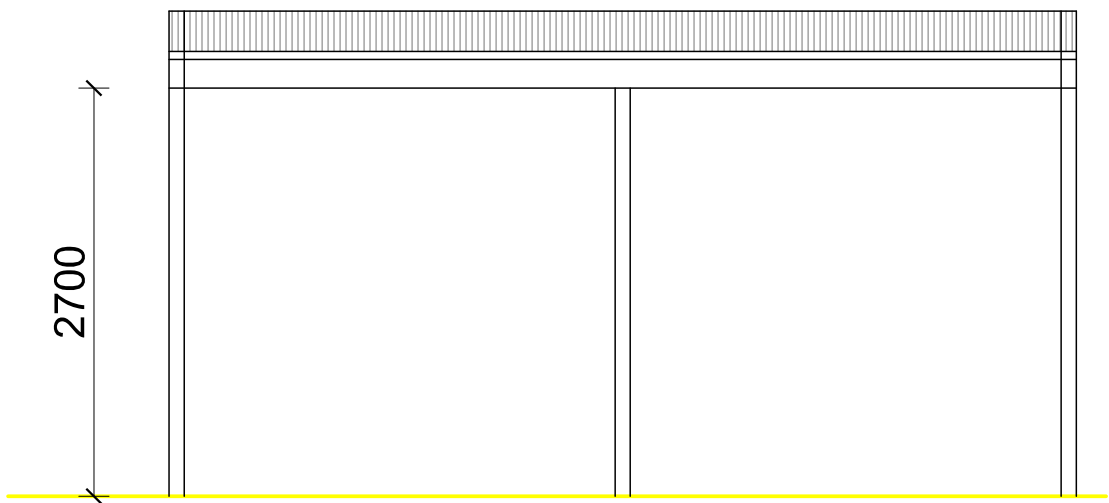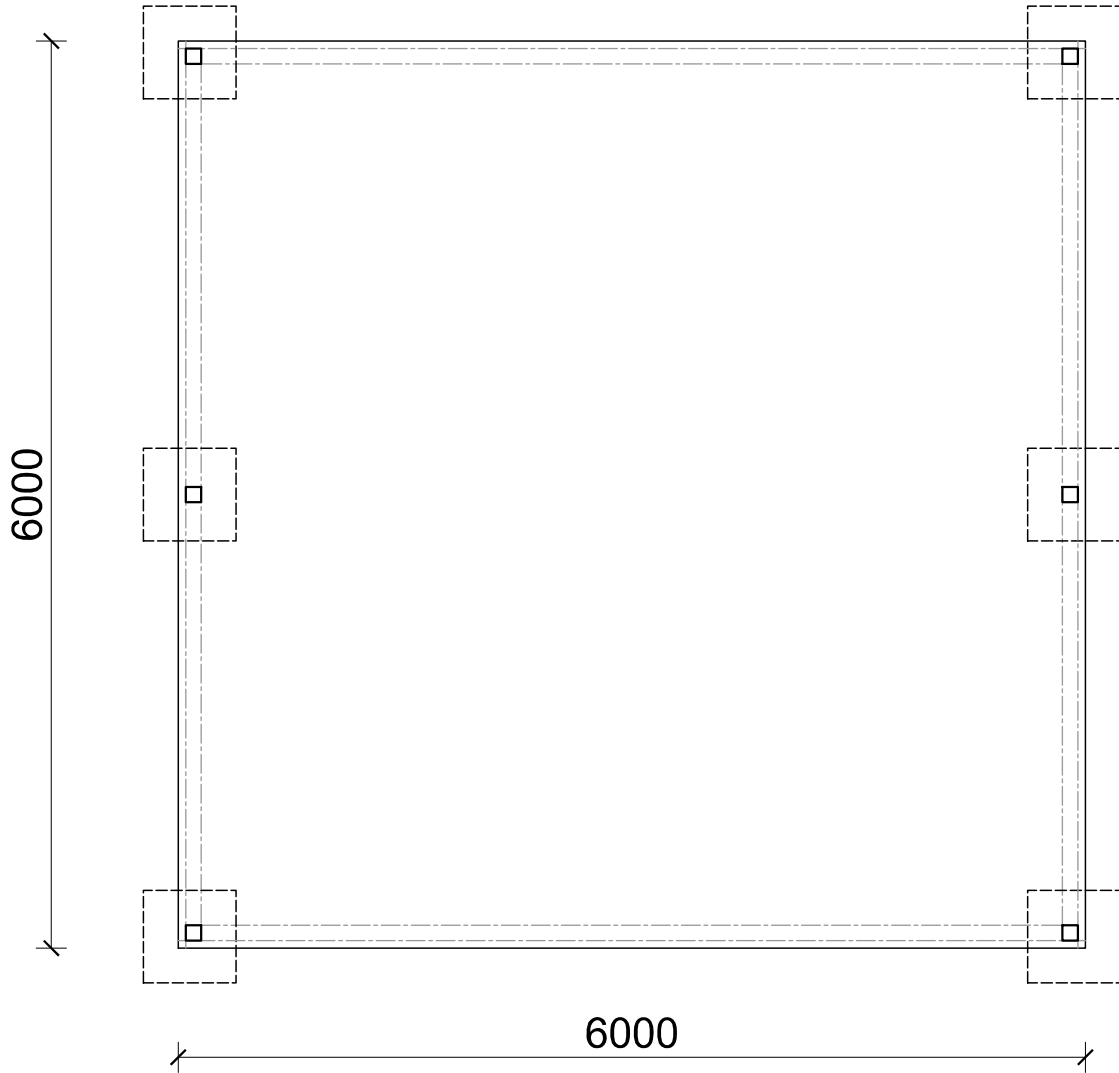

PLAN 1:50

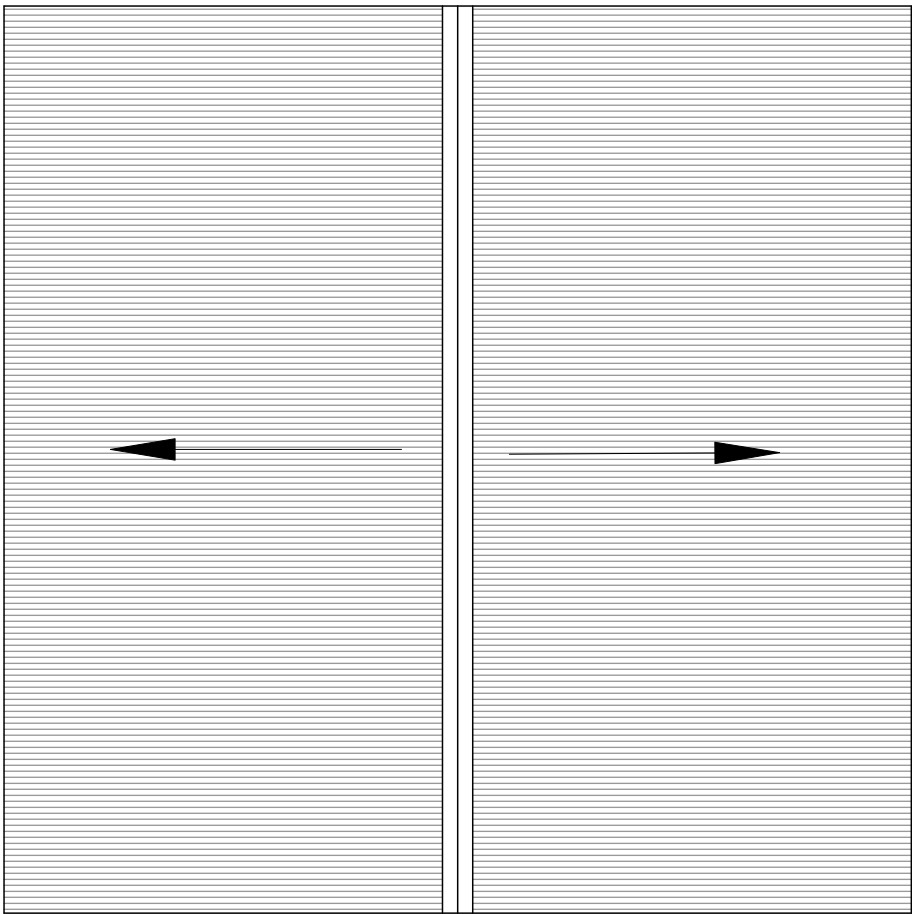

GENERAL NOTE:

- ALL WORK MUST COMPLY WITH LOCAL AUTHORITIES AND NBR BY-LAWS.
- READ DIMENSIONS IN PREFERENCE TO SCALING.
- THE CONTRACTOR MUST VERIFY ALL LEVELS, HEIGHTS AND DIMENSIONS ON SITE AND TO CHECK SAME AGAINST THE SET OF DRAWINGS BEFORE COMMENCING WORK AND TO CONVINCE HIMSELF THAT THE INFORMATION GIVEN IS CORRECT AND IN ACCORDANCE WITH THE CONDITIONS ON SITE.
- CONTRACTORS ARE TO LOCATE EXISTING SERVICES ON SITE AND TO PROTECT THESE FROM DAMAGE THROUGH OUT THE DURATION OF THE WORKS.
- THE CONTRACTOR IS RESPONSIBLE FOR THE CORRECT IDENTIFICATION OF ALL SURVEYOR PEGS AND MARKERS AND SETTING OUT OF THE BUILDING WITH PARTICULAR REFERENCE TO GRIDLINES, COLUMN POSITIONS, EXTERNAL AND INTERNAL WALLS FROM THE SURVEYOR MARKERS, BOUNDARIES, BUILDING LINES, ETC.
- ANY ERRORS, DISCREPANCIES OR OMISSION TO BE REPORTED TO THE ARCHITECT BEFORE COMMENCING ANY WORK.
- 4 PLY GAMP PROOF COARSE UNDER ALL WALLS AND GILLS AND VERTICAL DPM TO ALL CHANGES OF FLOOR LEVELS.
- I.T.C. OF TIMBER ROOF STRUCTURE TO BE SUPPLIED BY ROOF MANUFACTURER AND SUBMITTED TO BUILDING SURVEY DEPT. AT LOCAL COUNCIL.

NOTE:
ALL WORK AS PER NBR AND SANS 10400-XA:2011 (OR SANS 204:2011, WHERE INVOKED BY SANS 10400-XA:2011) AND TO APPROVAL OF THE LOCAL AUTHORITY.

ORIENTATION:
REFER TO FLOOR PLANS, CLIMATIC ZONE 4.

SHADING:
ROOF OVERHANGS AS SHOWN ON PLANS AND SECTIONS.

EXTERNAL WALLS:
REFER TO FLOOR PLANS. ALL WALLS PLASTERED AND PAINTED INTERNALLY, PLASTERED AND PAINTED EXTERNALLY TO MATCH, 250 / 230mm CLAY BRICK WALLS AND / OR 270 / 280 / 350mm CLAY BRICK CAVITY WALLS. COMPLIES WITH SANS 10400-XA PART 4.4.3.2.

FENESTRATION:
ALUMINIUM FRAMED SYSTEM WITHOUT THERMAL BREAK, DOUBLE GLAZING, ALL AS PER SCHEDULES. ALL NEW EXTERNAL DOORS AND OPENABLE WINDOWS TO BE FITTED WITH RUBBER GASKET TO MINIMISE DRAUGHT/ AIR LEAKAGE TO A MAXIMUM OF 2.00 L/S.M².S.D. NON-OPENABLE WINDOWS MAXIMUM AIR LEAKAGE OF 0.31 L/S.M² ALL AS PER SANS 613.

ROOF ASSEMBLY AND THERMAL INSULATION:
INSTALL THERMAL INSULATION, AS PER SPECIFICATION. ROOF ASSEMBLY TO COMPLY WITH SANS 10400-XA WITH TOTAL R-VALUE OF 3.70 M.SQ.KW FOR HEAT FLOW UP DIRECTION.

IN-SLAB HEATING:
NOT APPLICABLE.

FLOOR SLAB INSULATION:
PERIMETER INSULATION ONLY. MINIMUM R-VALUE OF 1.00 M.SQ.KW (30mm ISOBOARD), MINIMUM 300mm DEEP.

SERVICES:
LIGHTING AND POWER - LIGHTING TO NEW AREAS NOT TO EXCEED 8W/M².M AND 240W/M².M USAGE PER ANNUM. MECHANICAL, VENTILATION AND AIRCONDITIONING AS PER MECH. ENG.

HOT WATER SUPPLY:
MAXIMUM OF 50% BY VOLUME. WATER HEATING BY ELECTRICAL RESISTANCE HEATING. ALL ADDITIONAL WATER HEATING TO BE PROVIDED BY MEANS OTHER THAN ELECTRICAL RESISTANCE HEATING. HOT WATER VESSEL TO BE INSULATED BY INSULATION WITH MINIMUM R-VALUE OF 2.00 M.SQ.KW. ALL HOT WATER SERVICE PIPES TO BE CLAD WITH INSULATION WITH A MINIMUM R-VALUE OF 1.00 M.SQ.KW FOR PIPES WITH A DIAMETER OF LESS OR EQUAL THAN 60mm AND A MINIMUM R-VALUE OF 1.50 M.SQ.KW FOR PIPES WITH A DIA. OF MORE THAN 60mm.



client

WINERY ROAD FOREST

submission

COUNCIL APPROVAL

project description

FARM 1023, WINERY ROAD, STELLENBOSCH


drawing description

CARPORT


dwn	scale
CT	1:100
date	
07-06-2026	
proj.no.	drawing no.
CAR-01	REF-5

SDP REF. 5


FOR COUNCIL APPROVAL STAMP

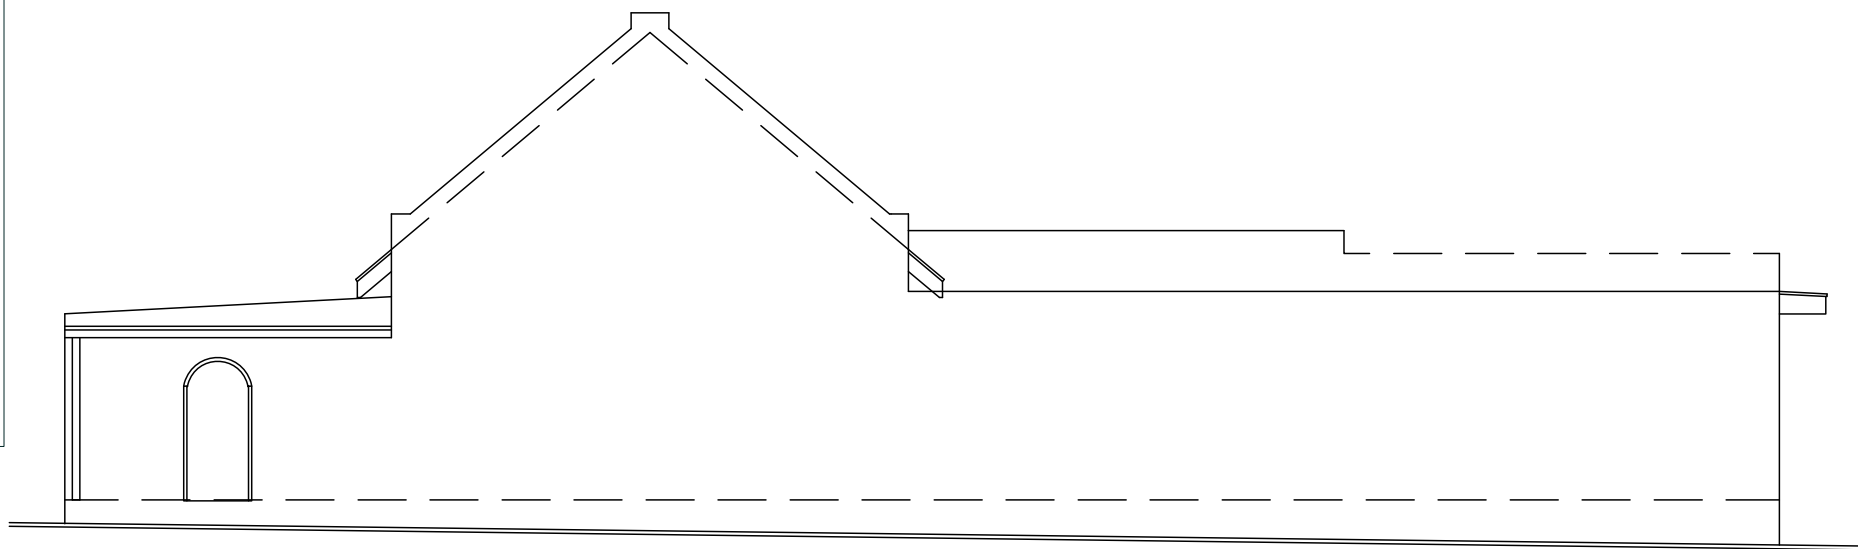


SOUTH WEST ELEVATION

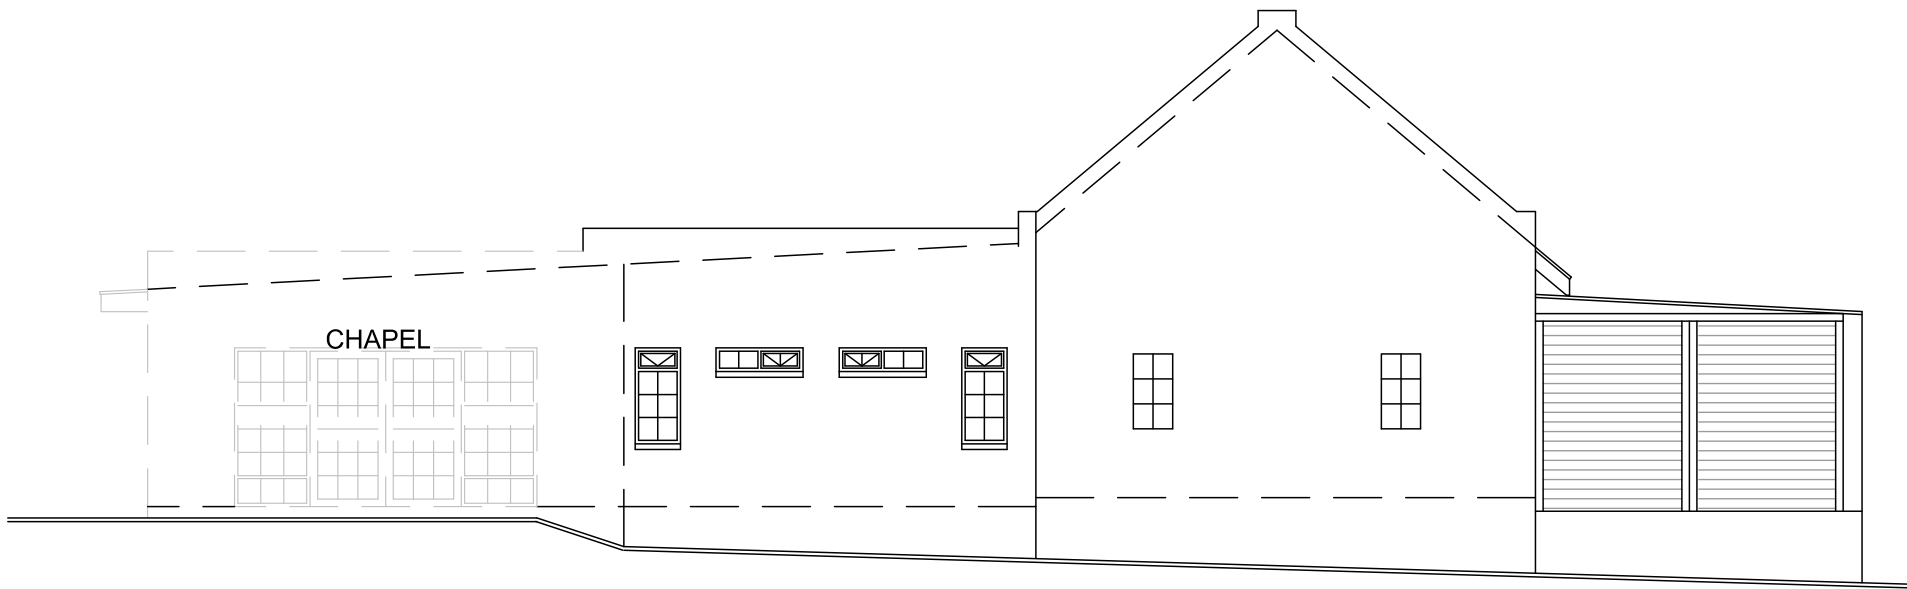


NORTH EAST ELEVATION

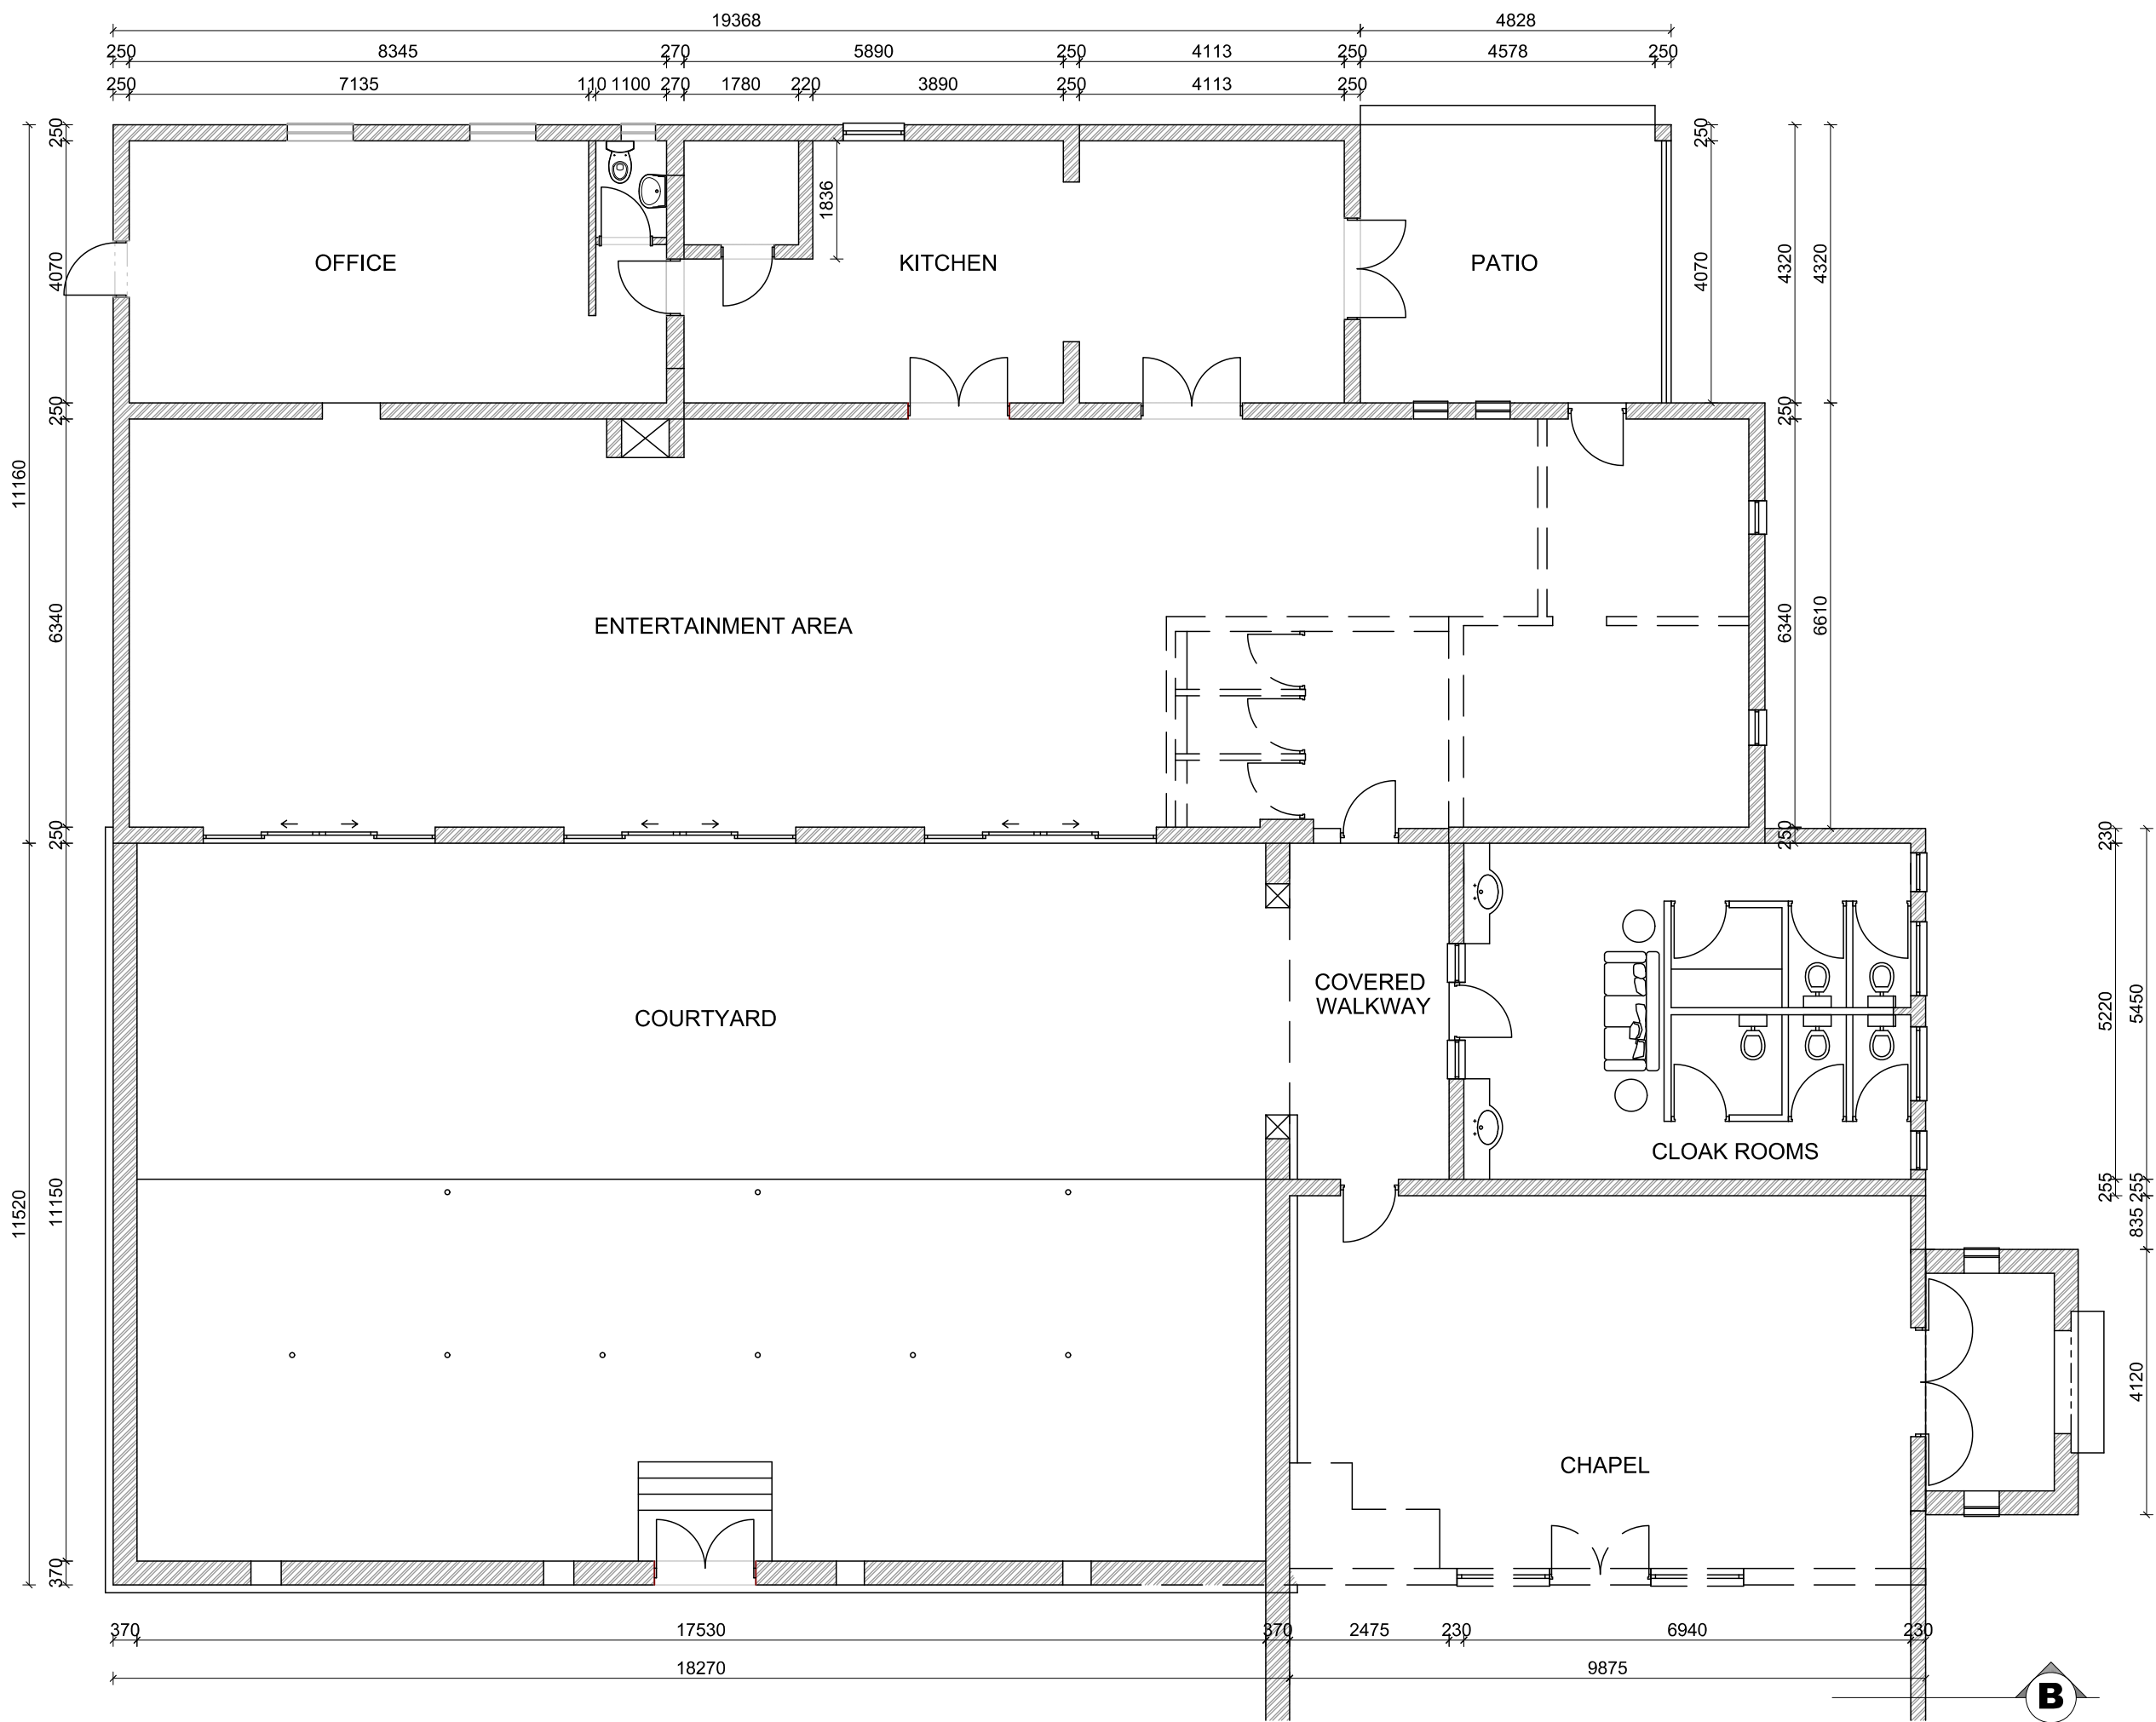


FLOOR PLAN 1:100

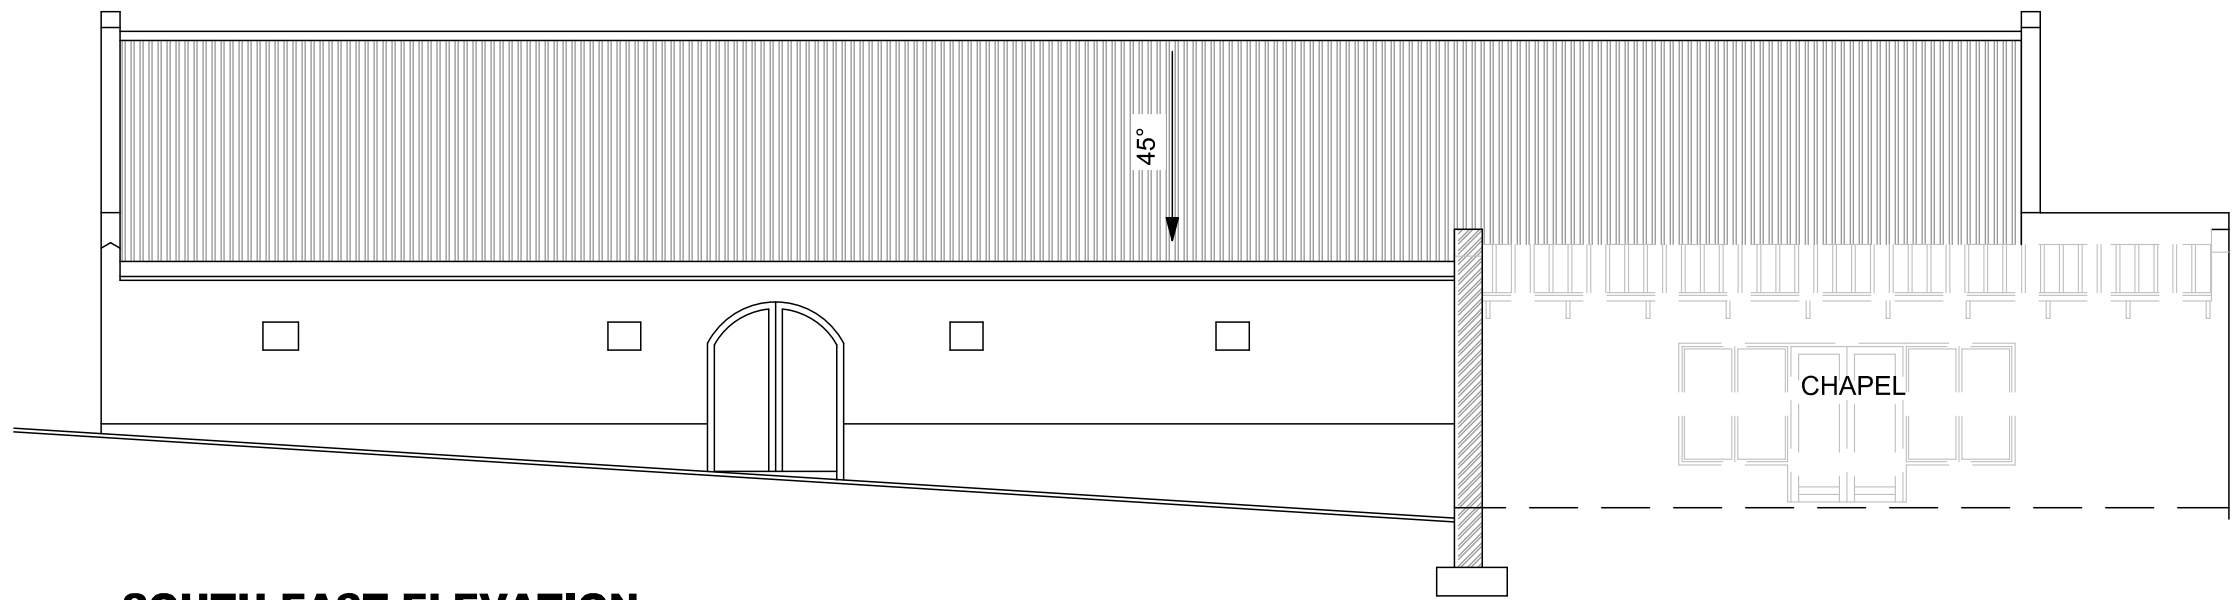


SOUTH EAST ELEVATION

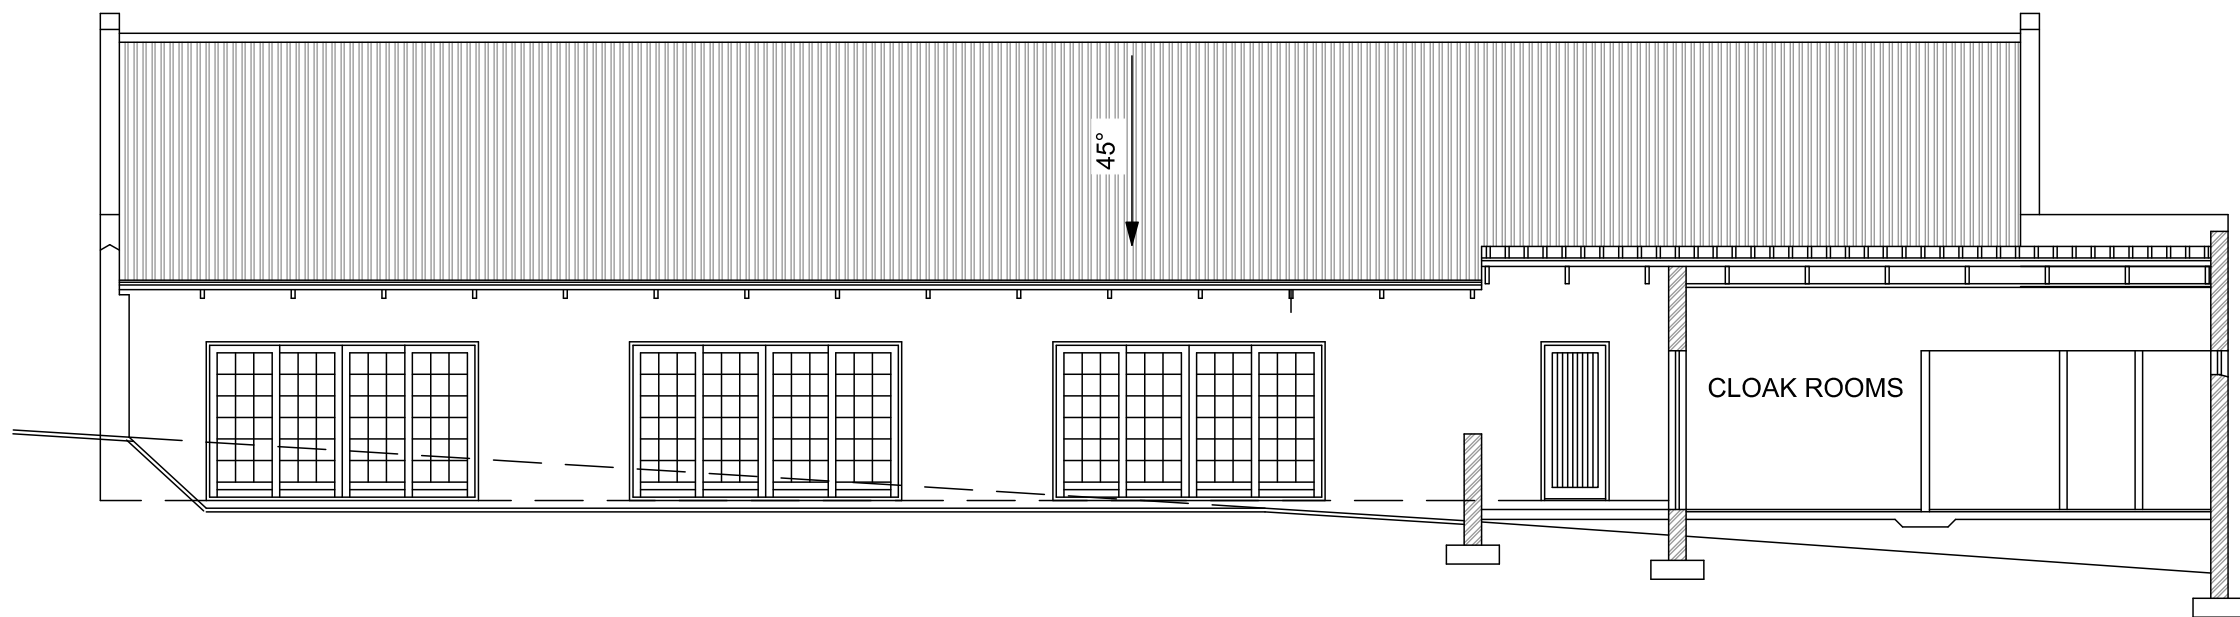

SECTIONAL ELEVATION B-B

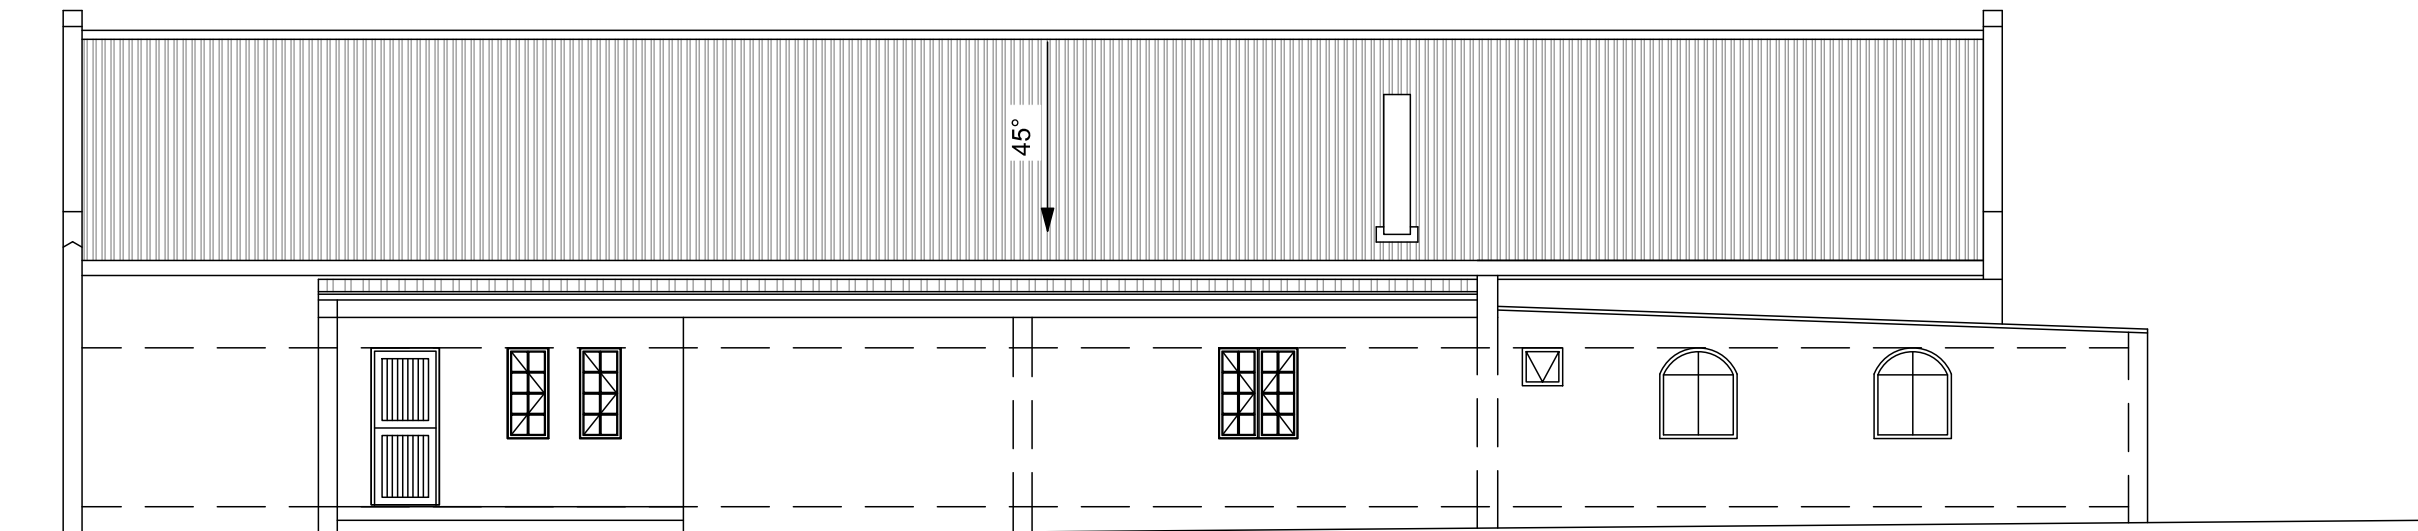

NORTH WEST ELEVATION

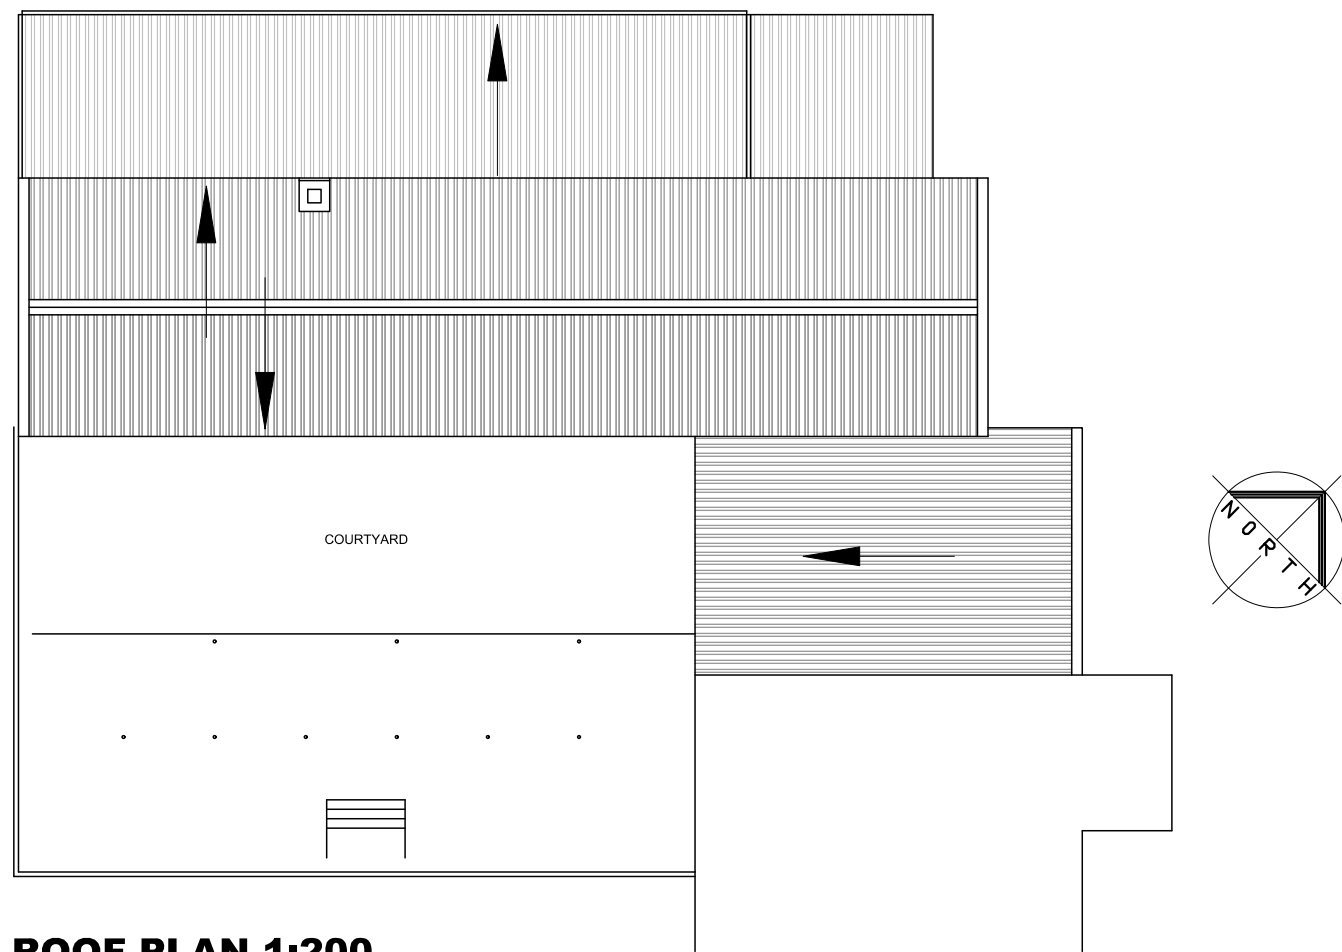

ROOF PLAN 1:200

- GENERAL NOTE:
- ALL WORK MUST COMPLY WITH LOCAL AUTHORITIES AND NBR BY-LAWS.
 - READ FIGURED DIMENSIONS IN PREFERENCE TO SCALING.
 - THE CONTRACTOR MUST VERIFY ALL LEVELS, HEIGHTS AND DIMENSIONS ON SITE AND TO CHECK SAME AGAINST THE SET OF DRAWINGS BEFORE COMMENCING WORK AND TO CONVINCE HIMSELF THAT THE INFORMATION GIVEN IS CORRECT AND IN ACCORDANCE WITH THE CONDITIONS ON SITE.
 - CONTRACTORS ARE TO LOCATE EXISTING SERVICES ON SITE AND TO PROTECT THESE FROM DAMAGE THROUGH OUT THE DURATION OF THE WORKS.
 - THE CONTRACTOR IS RESPONSIBLE FOR THE CORRECT IDENTIFICATION OF ALL SURVEYOR PEGS AND MARKERS AND SETTING OUT OF THE BUILDING WITH PARTICULAR REFERENCE TO GRIDLINES, COLUMN POSITIONS, EXTERNAL AND INTERNAL WALLS FROM THE SURVEYOR MARKERS, BOUNDARIES, BUILDING LINES, ETC.
 - ANY ERRORS, DISCREPANCIES OR OMISSION TO BE REPORTED TO THE ARCHITECT BEFORE COMMENCING ANY WORK.
 - 4 PLY GAMP PROOF COARSE UNDER ALL WALLS AND GILLS AND VERTICAL DPM TO ALL CHANGES OF FLOOR LEVELS.
 - I.T.C. OF TIMBER ROOF STRUCTURE TO BE SUPPLIED BY ROOF MANUFACTURER AND SUBMITTED TO BUILDING SURVEY DEPT. AT LOCAL COUNCIL.

NOTE:
ALL WORK AS PER NBR AND SANS 10400-XA:2011 (OR SANS 204:2011, WHERE INVOKED BY SANS 10400-XA:2011) AND TO APPROVAL OF THE LOCAL AUTHORITY.

ORIENTATION:
REFER TO FLOOR PLANS, CLIMATIC ZONE 4.

SHADING:
ROOF OVERHANGS AS SHOWN ON PLANS AND SECTIONS.

EXTERNAL WALLS:
REFER TO FLOOR PLANS. ALL WALLS PLASTERED AND PAINTED INTERNALLY, PLASTERED AND PAINTED EXTERNALLY TO MATCH. 250 / 230mm CLAY BRICK WALLS AND / OR 270 / 280 / 350mm CLAY BRICK CAVITY WALLS. COMPLIES WITH SANS 10400-XA PART 4.4.3.2.

FENESTRATION:
ALUMINIUM FRAMED SYSTEM WITHOUT THERMAL BREAK, DOUBLE GLAZING, ALL AS PER SCHEDULES. ALL NEW EXTERNAL DOORS AND OPENABLE WINDOWS TO BE FITTED WITH RUBBER GASKET TO MINIMISE DRAUGHT/AIR LEAKAGE TO A MAXIMUM OF 2.00 L/S.M.SQ. NON-OPENABLE WINDOWS MAXIMUM AIR LEAKAGE OF 0.31 L/S.M.SQ. ALL AS PER SANS 613.

ROOF ASSEMBLY AND THERMAL INSULATION:
INSTALL THERMAL INSULATION, AS PER SPECIFICATION. ROOF ASSEMBLY TO COMPLY WITH SANS 10400-XA WITH TOTAL R-VALUE OF 3.70 M.SQ.KW FOR HEAT FLOW UP DIRECTION.

IN-SLAB HEATING:
NOT APPLICABLE.

FLOOR SLAB INSULATION:
PERIMETER INSULATION ONLY. MINIMUM R-VALUE OF 1.00 M.SQ.KW (30mm ISOBOARD), MINIMUM 300mm DEEP.

SERVICES:
LIGHTING AND POWER - LIGHTING TO NEW AREAS NOT TO EXCEED 8VA/SQ.M AND 240W/SQ.M. USAGE PER ANNUM. MECHANICAL, VENTILATION AND AIRCONDITIONING AS PER MECH. ENG.

HOT WATER SUPPLY:
MAXIMUM OF 50% BY VOLUME. WATER HEATING BY ELECTRICAL RESISTANCE HEATING. ALL ADDITIONAL WATER HEATING TO BE PROVIDED BY MEANS OTHER THAN ELECTRICAL RESISTANCE HEATING. HOT WATER VESSEL TO BE INSULATED BY INSULATION WITH MINIMUM R-VALUE OF 2.00 M.SQ.KW. ALL HOT WATER SERVICE PIPES TO BE CLAD WITH INSULATION WITH A MINIMUM R-VALUE OF 1.00 M.SQ.KW FOR PIPES WITH A DIAMETER OF LESS OR EQUAL THAN 60mm AND A MINIMUM R-VALUE OF 1.50 M.SQ.KW FOR PIPES WITH A DIA. OF MORE THAN 60mm.



client

WINERY
ROAD
FOREST

submission

COUNCIL APPROVAL

project description

FARM 1023, WINERY ROAD,
STELLENBOSCH





drawing description

FUNCTION VENUE

dwn	scale
CT	1:100
date	
07-06-2026	
proj.no.	drawing no.
CAR-01	REF-6

SDP
REF.
6

FOR COUNCIL APPROVAL STAMP

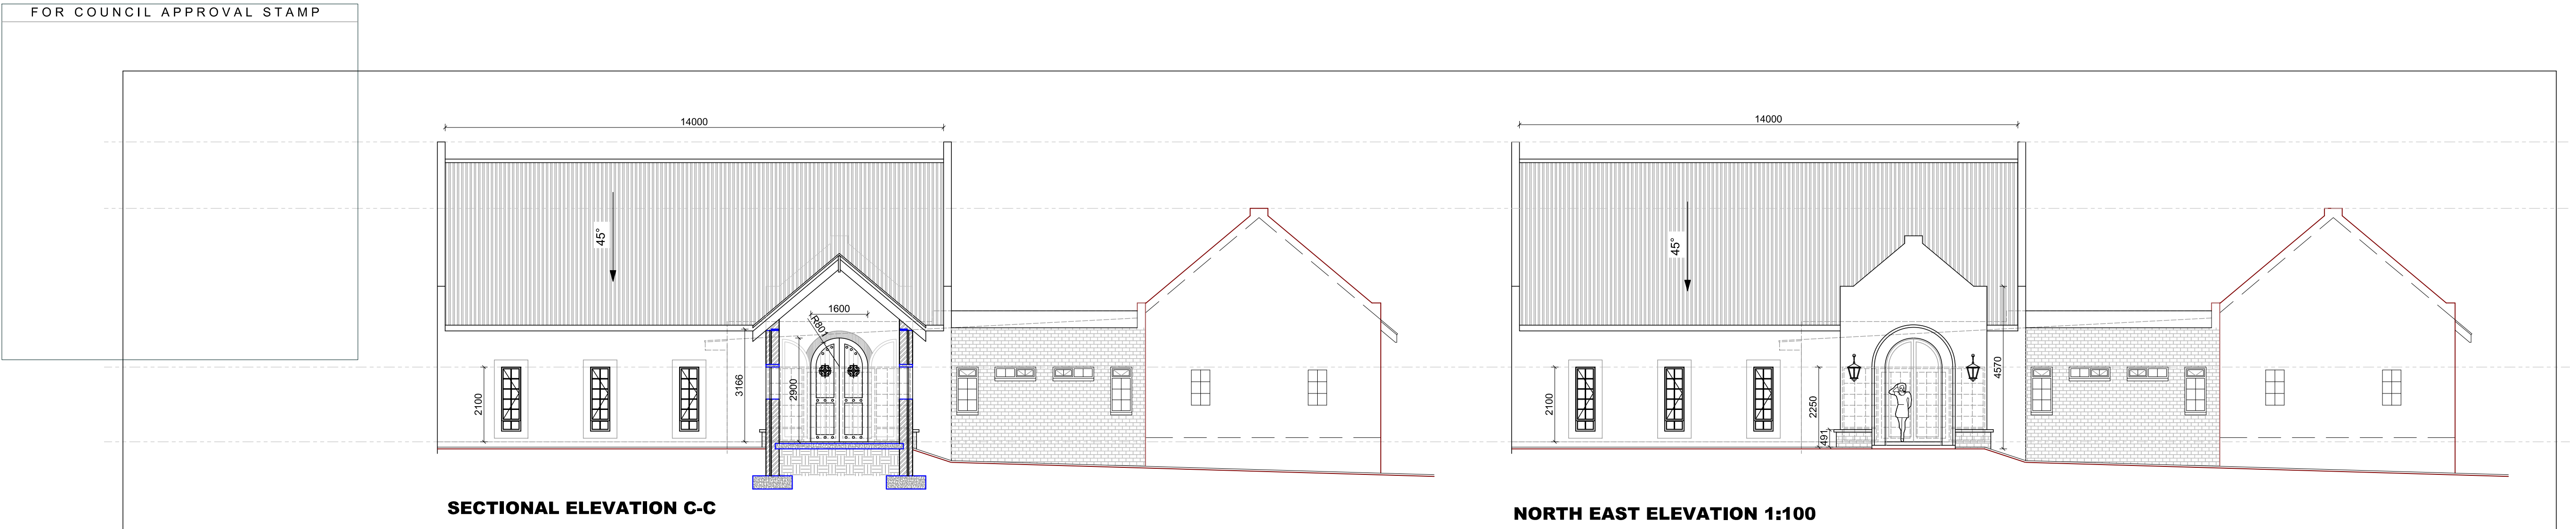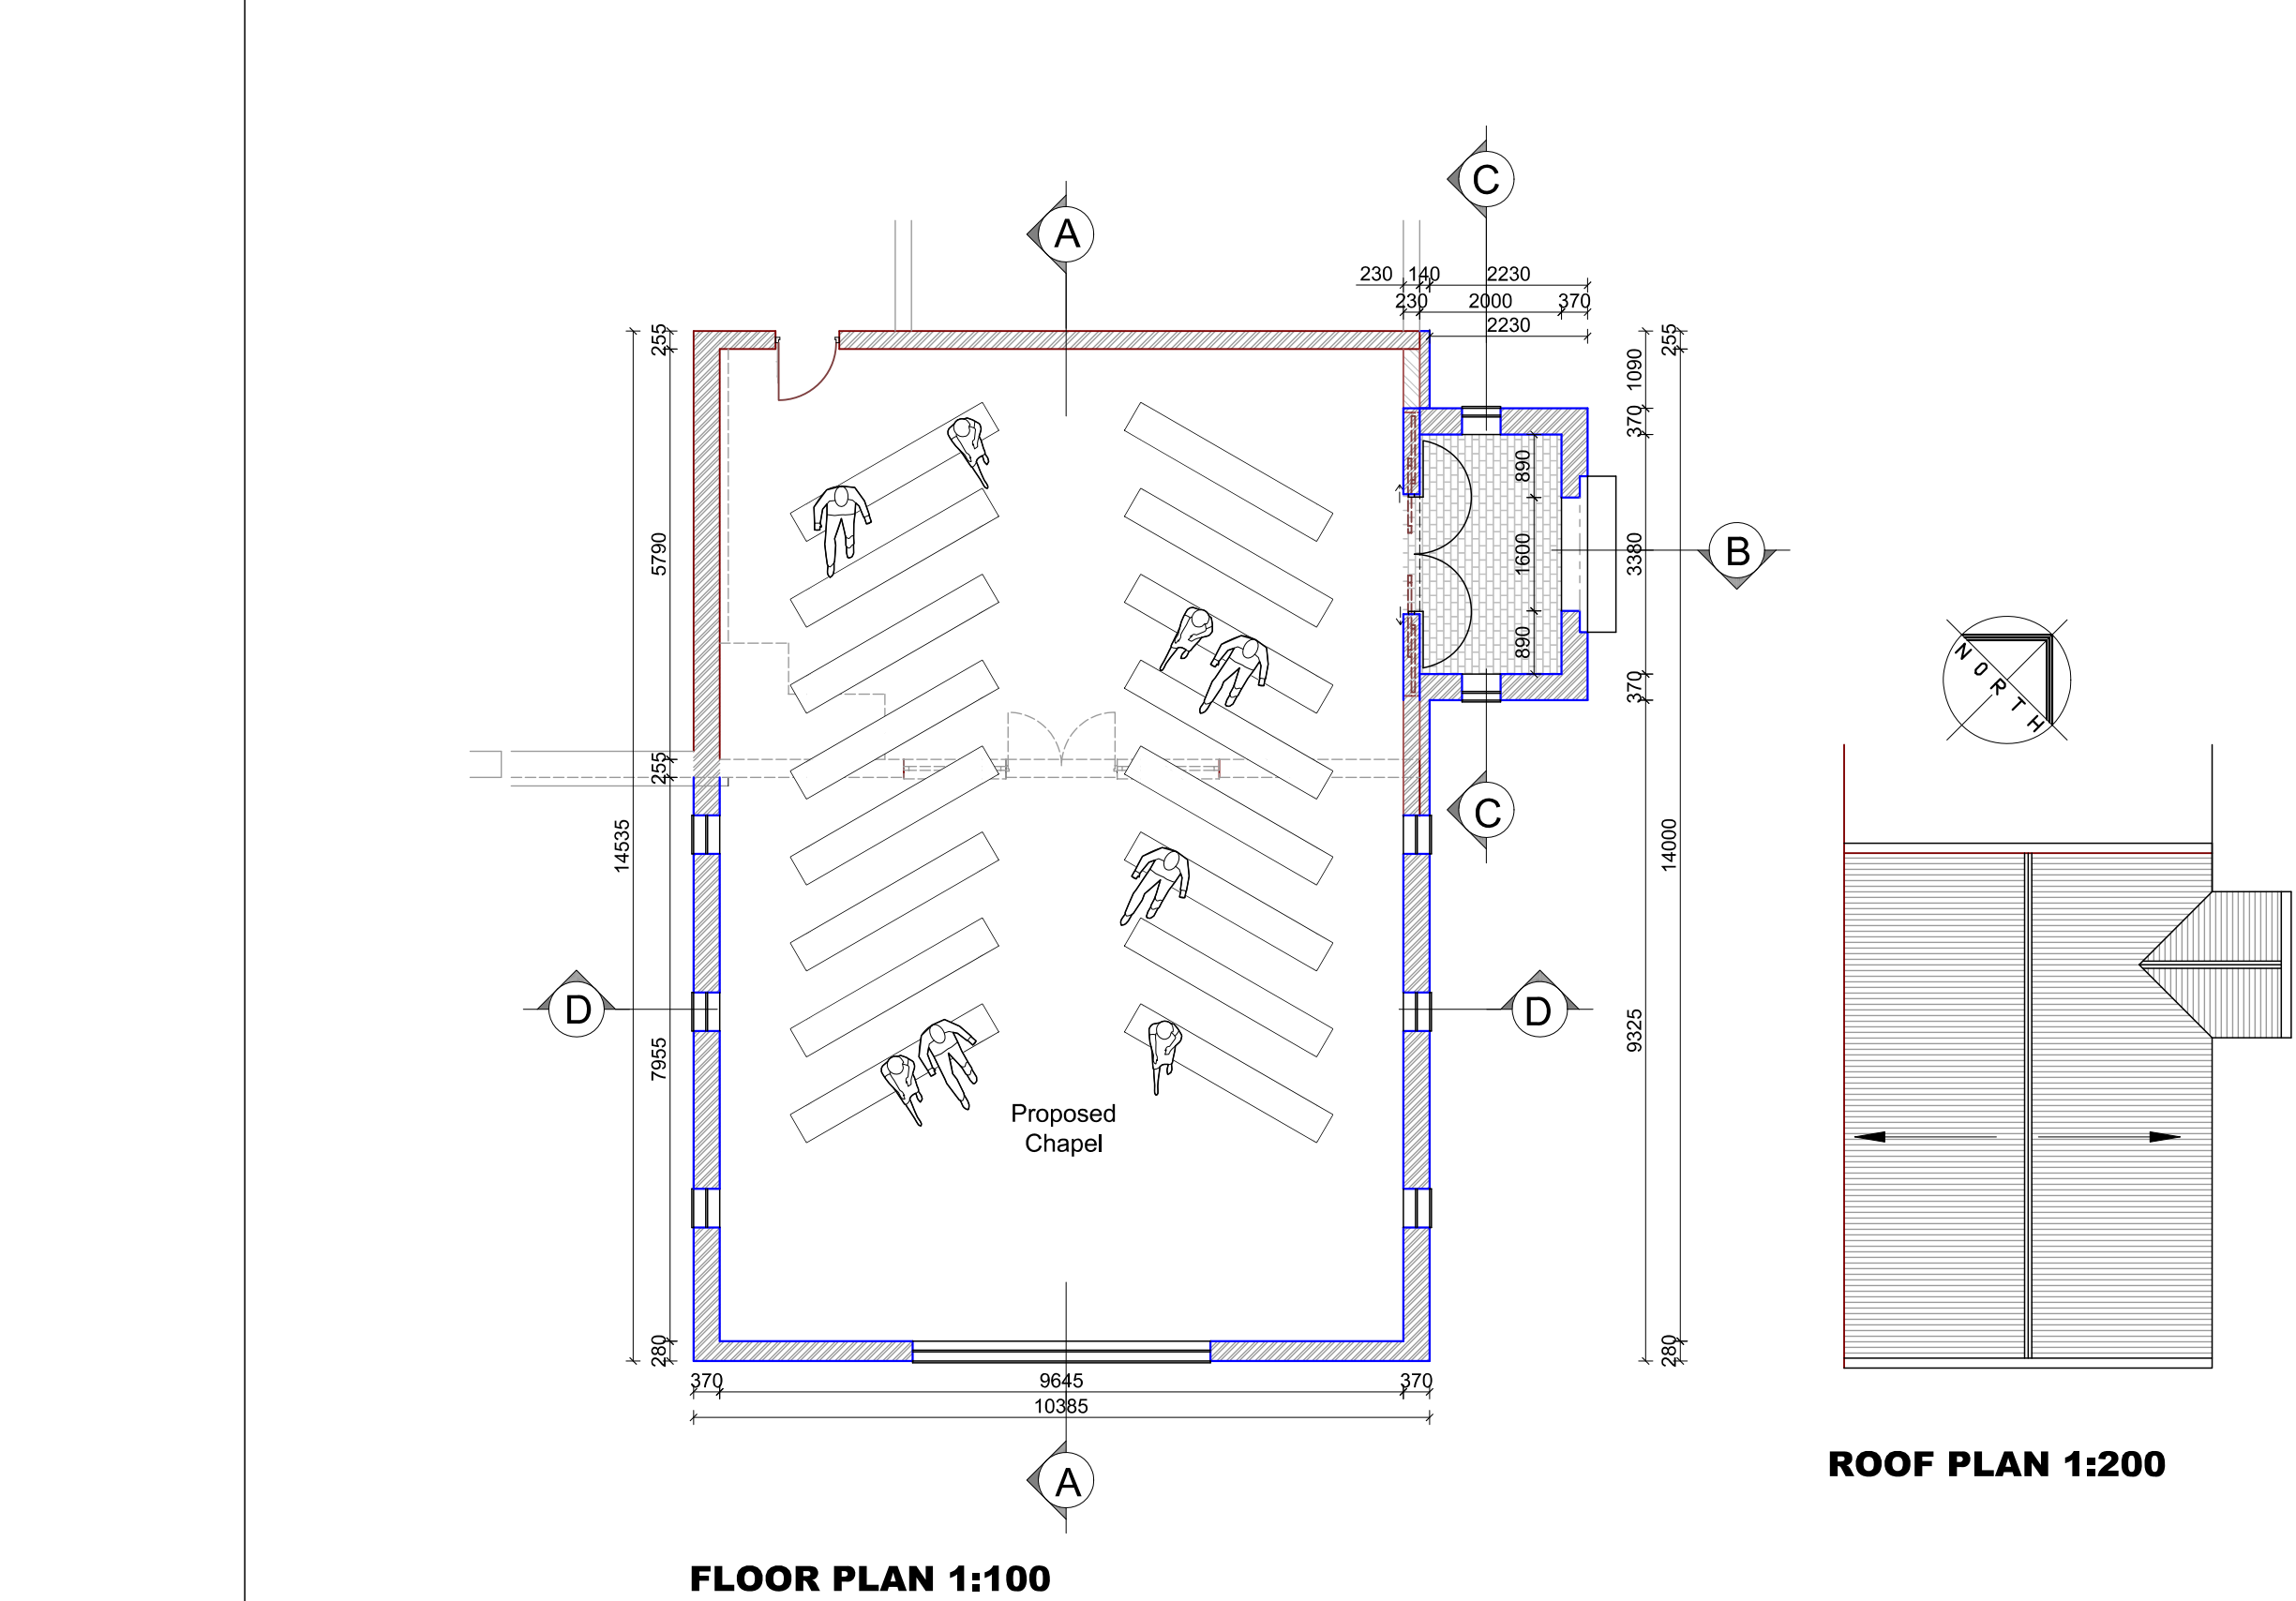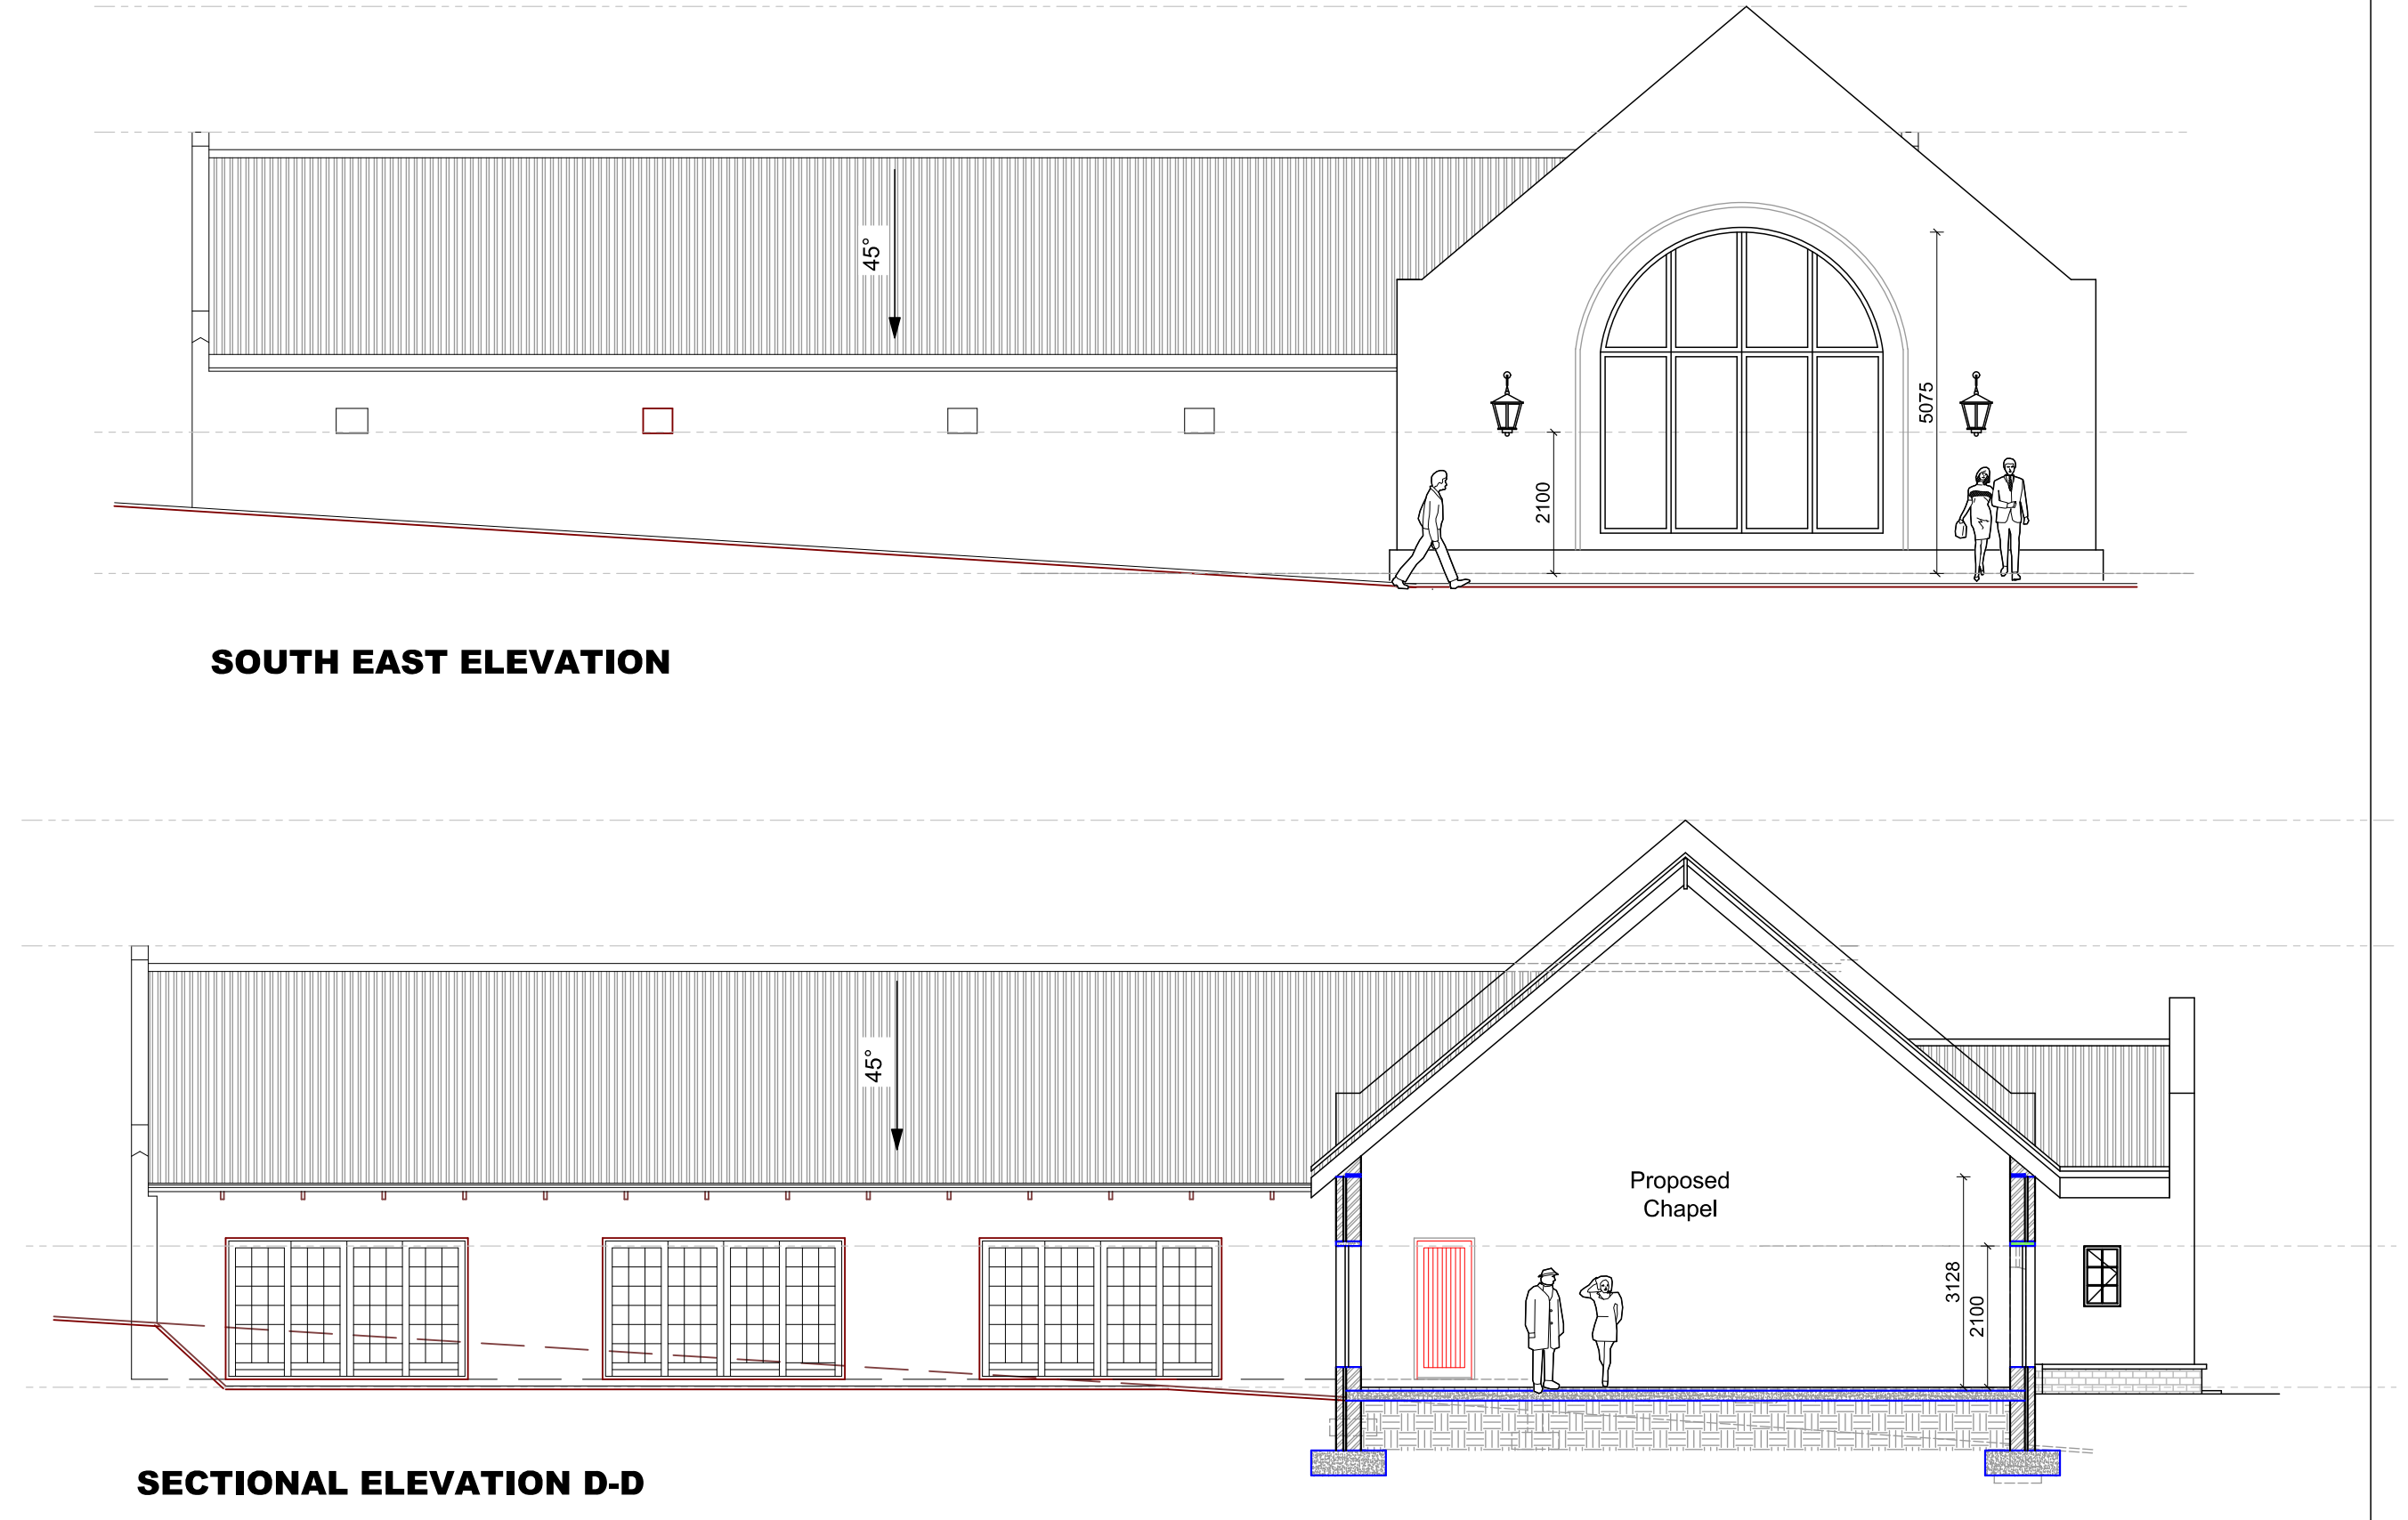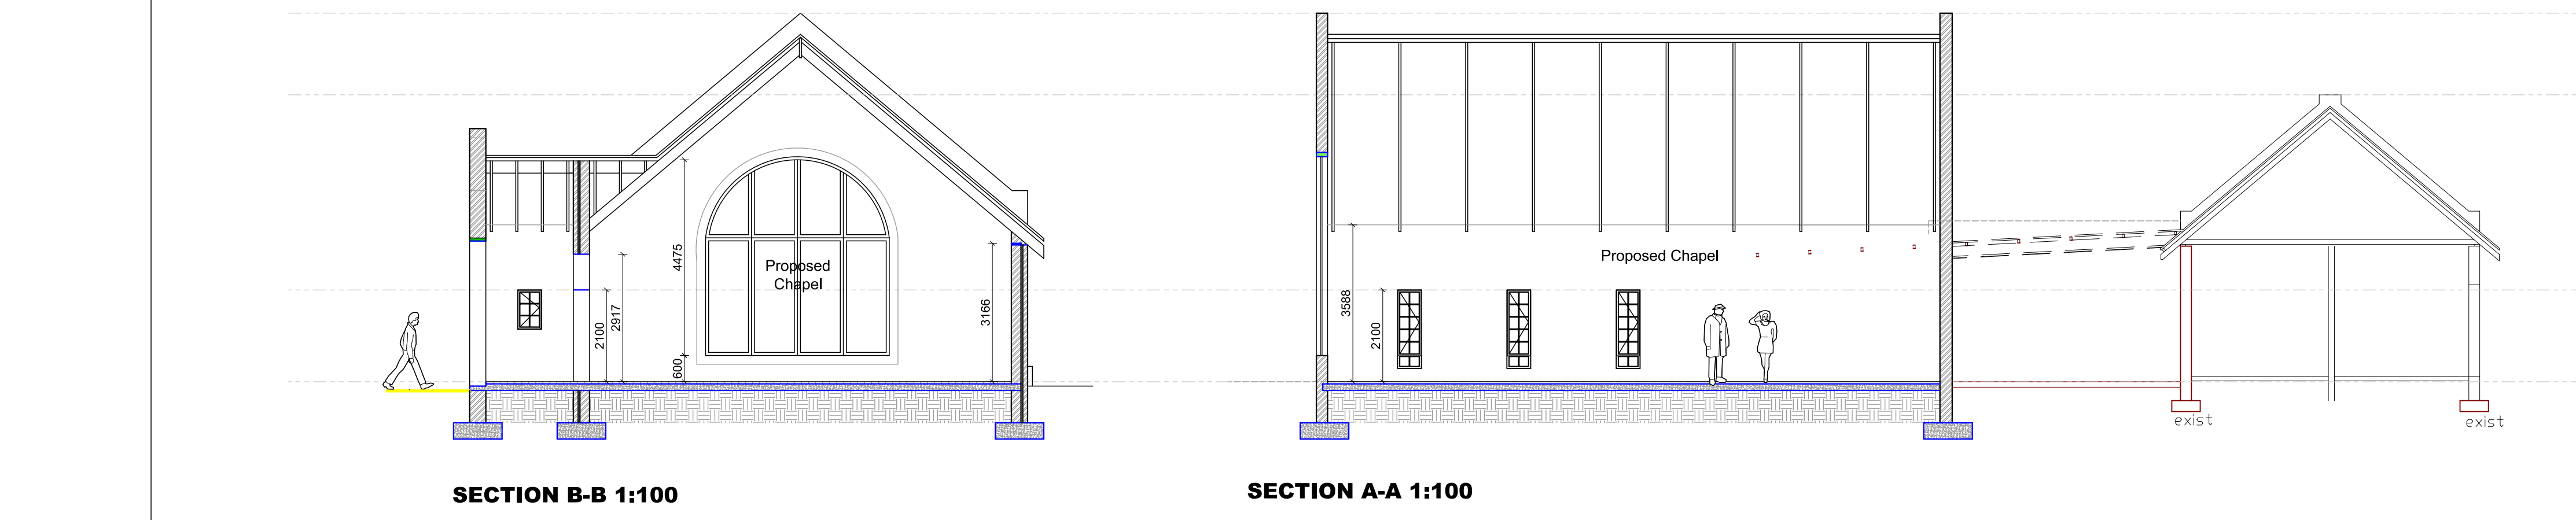

GENERAL NOTE:

- ALL WORK MUST COMPLY WITH LOCAL AUTHORITIES AND NBR BY-LAWS.
- READ DIMENSIONS IN PREFERENCE TO SCALING.
- THE CONTRACTOR MUST VERIFY ALL LEVELS, HEIGHTS AND DIMENSIONS ON SITE AND TO CHECK SAME AGAINST THE SET OF DRAWINGS BEFORE COMMENCING WORK AND TO CONVINCE HIMSELF THAT THE INFORMATION GIVEN IS CORRECT AND IN ACCORDANCE WITH THE CONDITIONS ON SITE.
- CONTRACTORS ARE TO LOCATE EXISTING SERVICES ON SITE AND TO PROTECT THEM.
- DAMAGE THROUGH OUT THE DURATION OF THE WORKS.
- THE CONTRACTOR IS RESPONSIBLE FOR THE CORRECT IDENTIFICATION OF ALL SURVEYOR PEGS AND MARKERS AND SETTING OUT OF THE BUILDING WITH PARTICULAR REFERENCE TO GRIDLINES, COLUMN POSITIONS, EXTERNAL AND INTERNAL WALLS FROM THE SURVEYOR MARKERS, BOUNDARIES, BUILDING LINES, ETC.
- ANY ERRORS, DISCREPANCIES OR OMISSION TO BE REPORTED TO THE ARCHITECT BEFORE COMMENCING ANY WORK.
- 4 PLY GAMP PROOF COARSE UNDER ALL WALLS AND GILLS AND VERTICAL DPM TO ALL CHANGES OF FLOOR LEVELS.
- I.T.C. OF TIMBER ROOF STRUCTURE TO BE SUPPLIED BY ROOF MANUFACTURER AND SUBMITTED TO BUILDING SURVEY DEPT. AT LOCAL COUNCIL.

NOTE:

ALL WORK AS PER NBR AND SANS 10400-XA:2011 (OR SANS 204:2011, WHERE INVOKED BY SANS 10400-XA:2011) AND TO APPROVAL OF THE LOCAL AUTHORITY.

ORIENTATION:

REFER TO FLOOR PLANS, CLIMATIC ZONE 4.

SHADING:

ROOF OVERHANGS AS SHOWN ON PLANS AND SECTIONS.

EXTERNAL WALLS:

REFER TO FLOOR PLANS. ALL WALLS PLASTERED AND PAINTED INTERNALLY. PLASTERED AND PAINTED EXTERIORALLY TO MATCH 250 / 230mm CLAY BRICK WALLS AND / OR 270 / 280 / 350mm CLAY BRICK CAVITY WALLS. COMPLIES WITH SANS 10400-XA PART 4.4.3.2.

FENESTRATION:

ALUMINIUM FRAMED SYSTEM WITHOUT THERMAL BREAK, DOUBLE GLAZING, ALL AS PER SCHEDULES. ALL NEW EXTERNAL DOORS AND OPENABLE WINDOWS TO BE FITTED WITH RUBBER GASKET TO MINIMISE DRAUGHT/AIR LEAKAGE TO A MAXIMUM OF 2.00 L/S.M.SQ. NON-OPENABLE WINDOWS MAXIMUM AIR LEAKAGE OF 0.31 L/S.M.SQ. ALL AS PER SANS 613.

ROOF ASSEMBLY AND THERMAL INSULATION:

INSTALL THERMAL INSULATION, AS PER SPECIFICATION. ROOF ASSEMBLY TO COMPLY WITH SANS 10400-XA WITH TOTAL R-VALUE OF 3.70 M.SQ.KW FOR HEAT FLOW UP DIRECTION.

IN-SLAB HEATING:

NOT APPLICABLE.

FLOOR SLAB INSULATION:

PERIMETER INSULATION ONLY. MINIMUM R-VALUE OF 1.00 M.SQ.KW (30mm ISOBOARD). MINIMUM 300mm DEEP.

SERVICES:

LIGHTING AND POWER - LIGHTING TO NEW AREAS NOT TO EXCEED 8VA/SQ.M AND 240W/SQ.M USAGE PER ANNUM. MECHANICAL, VENTILATION AND AIRCONDITIONING AS PER MECH. ENG.

HOT WATER SUPPLY:

MAXIMUM OF 50% BY VOLUME. WATER HEATING BY ELECTRICAL RESISTANCE HEATING. ALL ADDITIONAL WATER HEATING TO BE PROVIDED BY MEANS OTHER THAN ELECTRICAL RESISTANCE HEATING. HOT WATER VESSEL TO BE INSULATED BY INSULATION WITH MINIMUM R-VALUE OF 2.00 M.SQ.KW. ALL HOT WATER SERVICE PIPES TO BE CLAD WITH INSULATION WITH A MINIMUM R-VALUE OF 1.00 M.SQ.KW FOR PIPES WITH A DIAMETER OF LESS OR EQUAL THAN 60mm AND A MINIMUM R-VALUE OF 1.50 M.SQ.KW FOR PIPES WITH A DIA. OF MORE THAN 60mm.

client

WINERY ROAD FOREST

submission

COUNCIL APPROVAL

project description

FARM 1023, WINERY ROAD, STELLENBOSCH


drawing description

CHAPEL

dwn	scale
CT	1:100
date	07-06-2026
proj.no.	drawing no.
CAR-01	REF-7


SDP REF. 7

FOR COUNCIL APPROVAL STAMP

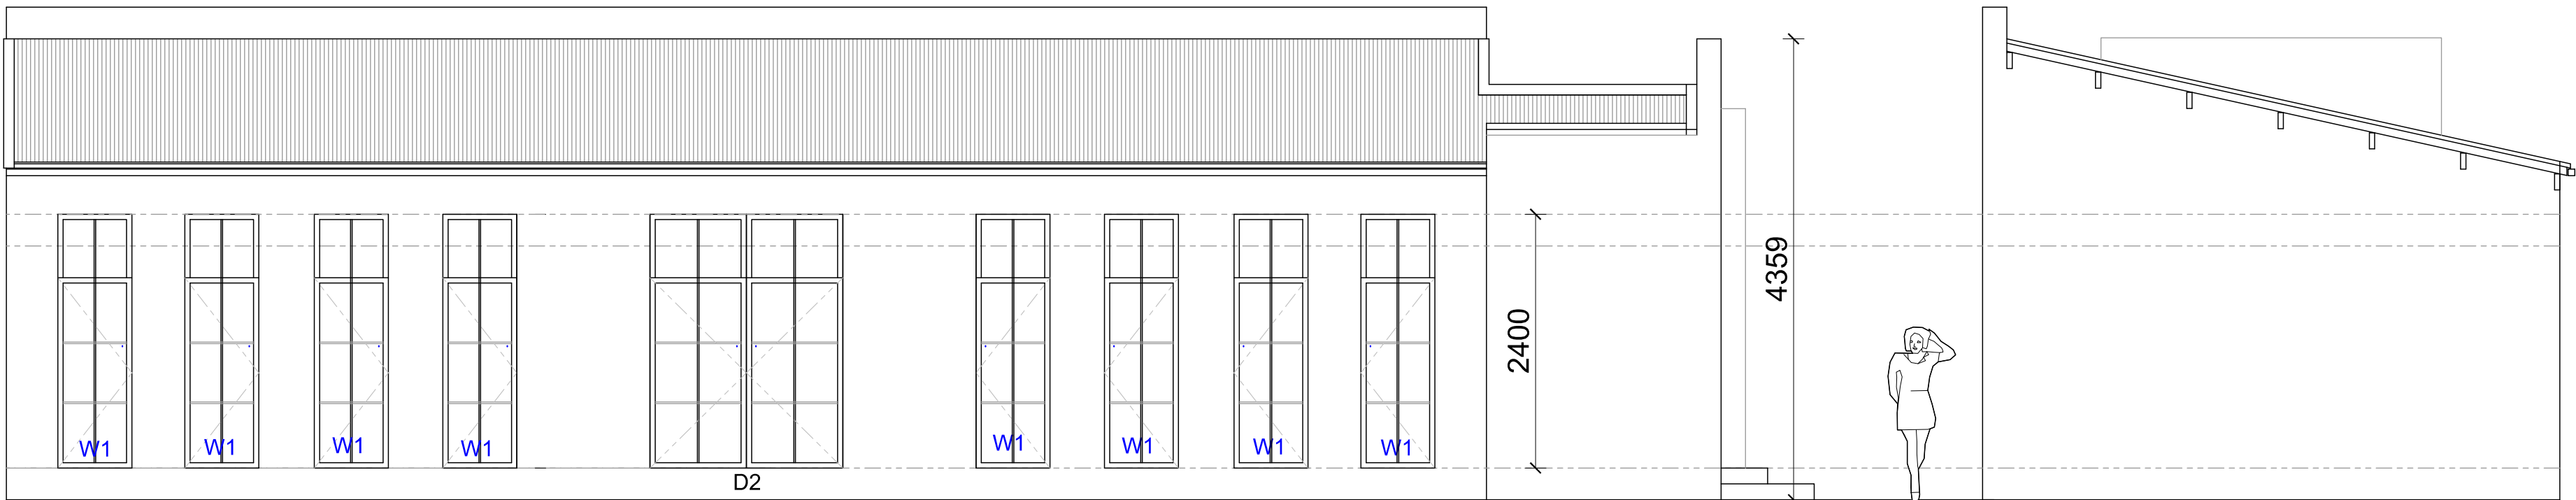

SIDE ELEVATION , 1:50


REAR ELEVATION , 1:50

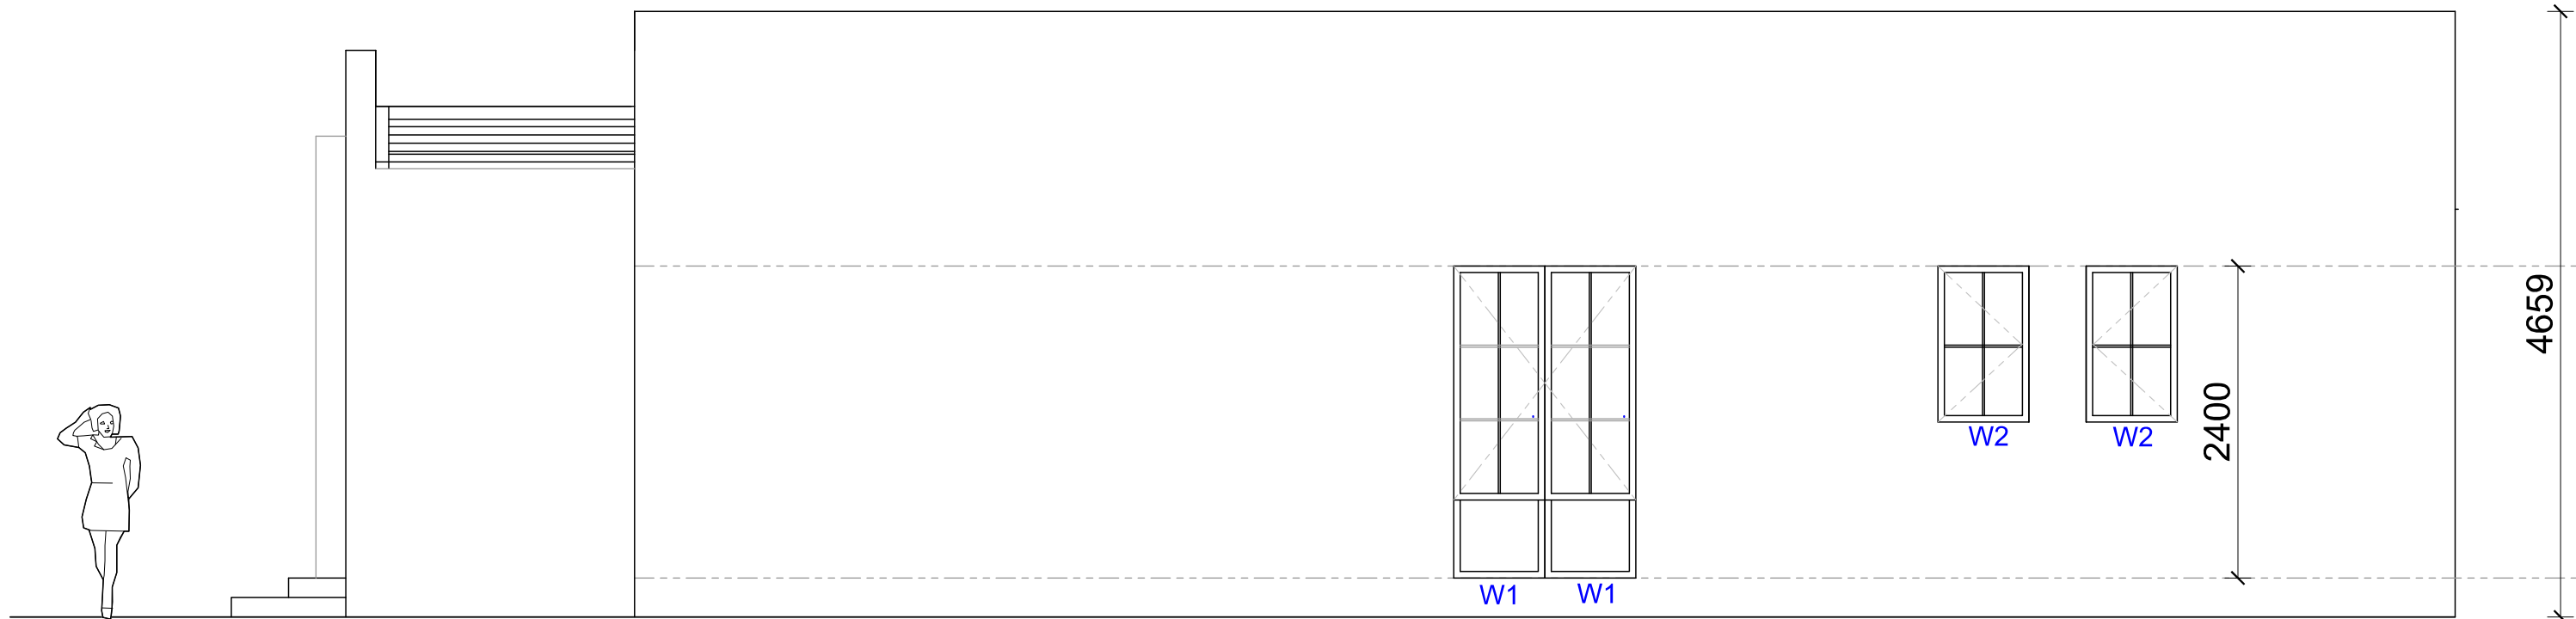


SIDE ELEVATION , 1:50



FRONT ELEVATION , 1:50

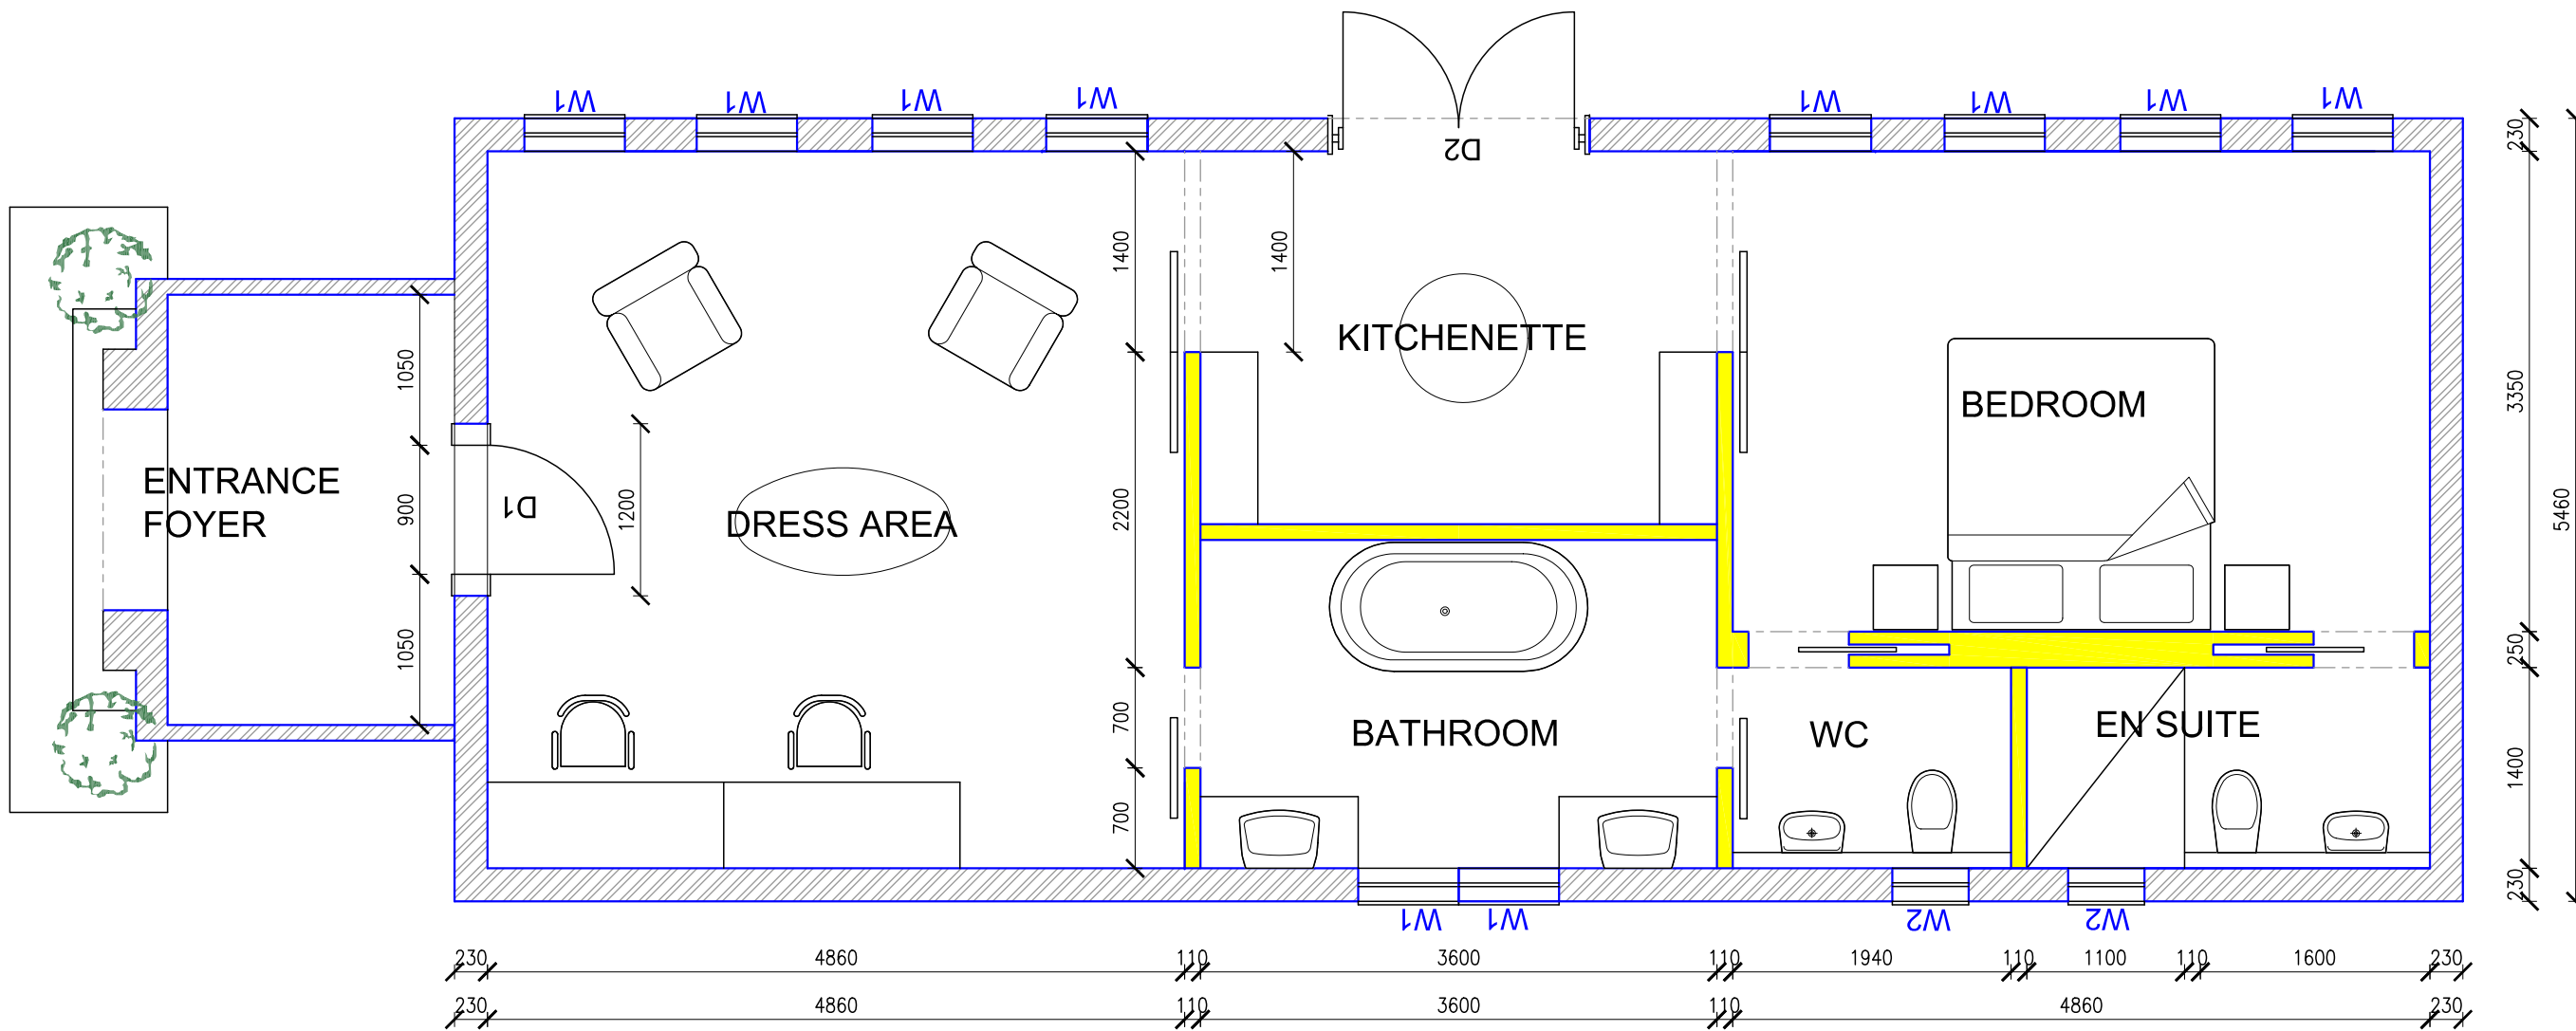

PLAN 1:50

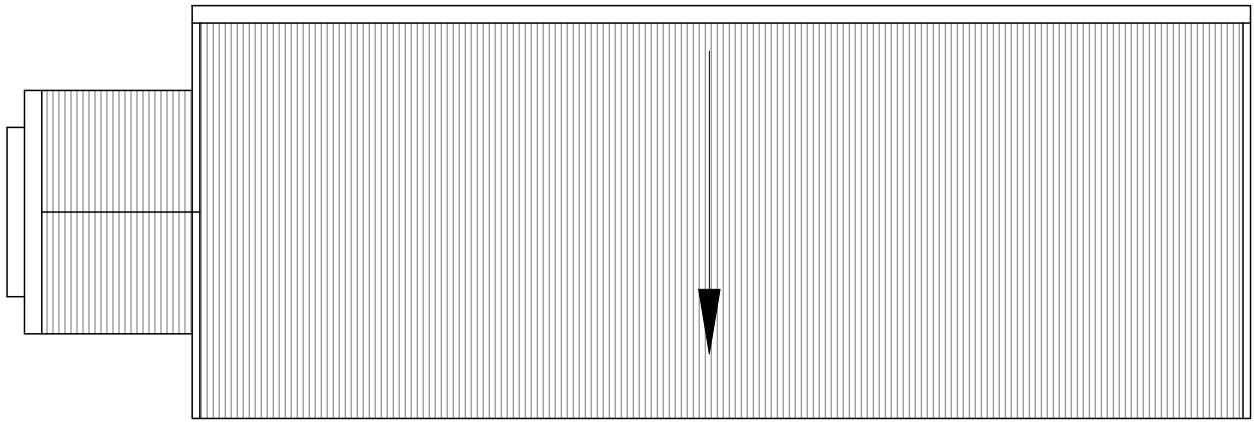

ROOF PLAN 1:100

DOOR SCHEDULE		
	D1	D2
NUMBER REQUIRED	1 REQUIRED	1 REQUIRED
DESCRIPTION	SOLID TIMBER FRONT DOOR	ALUMINIUM DOUBLE DOORS
GLASS		ALL GLAZING TO COMPLY WITH REQUIREMENTS OF SANS 10137 & 10400 PART N, ALL DOORS & WINDOWS TO BE SAFETY GLASS & CLEARLY INDICATED AS SUCH ON GLASS AT EYE LEVEL.
FINISH	NATURAL VARNISHED	TO BE CONFIRMED
WINDOW SCHEDULE		
	W1	W2
NUMBER REQUIRED	10 REQUIRED	2 REQUIRED
DESCRIPTION	ALUMINIUM SIDE HUNG WITH FIXED PANE AT BOTTOM	ALUMINIUM SIDE HUNG
GLASS	ALL GLAZING TO COMPLY WITH REQUIREMENTS OF SANS 10137 & 10400 PART N, ALL DOORS & WINDOWS TO BE SAFETY GLASS & CLEARLY INDICATED AS SUCH ON GLASS AT EYE LEVEL.	ALL GLAZING TO COMPLY WITH REQUIREMENTS OF SANS 10137 & 10400 PART N, ALL DOORS & WINDOWS TO BE SAFETY GLASS & CLEARLY INDICATED AS SUCH ON GLASS AT EYE LEVEL.
FINISH	TO BE CONFIRMED	TO BE CONFIRMED

- GENERAL NOTE:
- ALL WORK MUST COMPLY WITH LOCAL AUTHORITIES AND NBR BY-LAWS.
 - READ REQUIRED DIMENSIONS IN PREFERENCE TO SCALING.
 - THE CONTRACTOR MUST VERIFY ALL LEVELS, HEIGHTS AND DIMENSIONS ON SITE AND TO CHECK SAME AGAINST THE SET OF DRAWINGS BEFORE COMMENCING WORK AND TO CONVINCE HIMSELF THAT THE INFORMATION GIVEN IS CORRECT AND IN ACCORDANCE WITH THE CONDITIONS ON SITE.
 - CONTRACTORS ARE TO LOCATE EXISTING SERVICES ON SITE AND TO PROTECT THESE FROM DAMAGE THROUGH OUT THE DURATION OF THE WORKS.
 - THE CONTRACTOR IS RESPONSIBLE FOR THE CORRECT IDENTIFICATION OF ALL SURVEYOR PEGS AND MARKERS AND SETTING OUT OF THE BUILDING WITH PARTICULAR REFERENCE TO GRIDLINES, COLUMN POSITIONS, EXTERNAL AND INTERNAL WALLS FROM THE SURVEYOR MARKERS, BOUNDARIES, BUILDING LINES, ETC.
 - ANY ERRORS, DISCREPANCIES OR OMISSION TO BE REPORTED TO THE ARCHITECT BEFORE COMMENCING ANY WORK.
 - 4 PLY GAMP PROOF-COURSE UNDER ALL WALLS AND GILLS AND VERTICAL DPM TO ALL CHANGES OF FLOOR LEVELS.
 - I.T.C. OF TIMBER ROOF STRUCTURE TO BE SUPPLIED BY ROOF MANUFACTURER AND SUBMITTED TO BUILDING SURVEY DEPT. AT LOCAL COUNCIL.

NOTE:
ALL WORK AS PER NBR AND SANS 10400-XA:2011 (OR SANS 204:2011, WHERE INVOKED BY SANS 10400-XA:2011) AND TO APPROVAL OF THE LOCAL AUTHORITY.

ORIENTATION:
REFER TO FLOOR PLANS, CLIMATIC ZONE 4.

SHADING:
ROOF OVERHANGS AS SHOWN ON PLANS AND SECTIONS.

EXTERNAL WALLS:
REFER TO FLOOR PLANS. ALL WALLS PLASTERED AND PAINTED INTERNALLY, PLASTERED AND PAINTED EXTERNALLY TO MATCH, 250 / 230mm CLAY BRICK WALLS AND / OR 270 / 280 / 350mm CLAY BRICK CAVITY WALLS, COMPLIES WITH SANS 10400-XA PART 4.4.3.2.

FENESTRATION:
ALUMINIUM FRAMED SYSTEM WITHOUT THERMAL BREAK, DOUBLE GLAZING, ALL AS PER SCHEDULES. ALL NEW EXTERNAL DOORS AND OPENABLE WINDOWS TO BE FITTED WITH RUBBER GASKET TO MINIMISE DRAUGHT/ AIR LEAKAGE TO A MAXIMUM OF 2.00 L/S.M.SQ. NON-OPENABLE WINDOWS MAXIMUM AIR LEAKAGE OF 0.31 L/S.M.SQ. ALL AS PER SANS 613.

ROOF ASSEMBLY AND THERMAL INSULATION:
INSTALL THERMAL INSULATION, AS PER SPECIFICATION. ROOF ASSEMBLY TO COMPLY WITH SANS 10400-XA WITH TOTAL R-VALUE OF 3.70 M.SQ.KW FOR HEAT FLOW UP DIRECTION.

IN-SLAB HEATING:
NOT APPLICABLE.

FLOOR SLAB INSULATION:
PERIMETER INSULATION ONLY, MINIMUM R-VALUE OF 1.00 M.SQ.KW (30mm ISOBOARD), MINIMUM 300mm DEEP.

SERVICES:
LIGHTING AND POWER - LIGHTING TO NEW AREAS NOT TO EXCEED 8VA/SQ.M AND LIGHTING AND POWER - LIGHTING TO NEW AREAS NOT TO EXCEED 8VA/SQ.M AND 240W/SQ.M USAGE PER ANNUM. MECHANICAL, VENTILATION AND AIRCONDITIONING AS PER MECH. ENG.

HOT WATER SUPPLY:
MAXIMUM OF 50% BY VOLUME. WATER HEATING BY ELECTRICAL RESISTANCE HEATING. ALL ADDITIONAL WATER HEATING TO BE PROVIDED BY MEANS OTHER THAN ELECTRICAL RESISTANCE HEATING. HOT WATER VESSEL TO BE INSULATED BY INSULATION WITH MINIMUM R-VALUE OF 2.00 M.SQ.KW. ALL HOT WATER SERVICE PIPES TO BE CLAD WITH INSULATION WITH A MINIMUM R-VALUE OF 1.00 M.SQ.KW FOR PIPES WITH A DIAMETER OF LESS OR EQUAL, THAN 60mm AND A MINIMUM R-VALUE OF 1.50 M.SQ.KW FOR PIPES WITH A DIA. OF MORE THAN 60mm.



client

WINERY
ROAD
FOREST

submission

COUNCIL APPROVAL

project description

FARM 1023, WINERY ROAD,
STELLENBOSCH

drawing description

DRESS ROOM

dwn

CT

scale

1:100

date

07-06-2026


proj.no.

CAR-01


drawing no.

REF-9


SDP
REF.
9

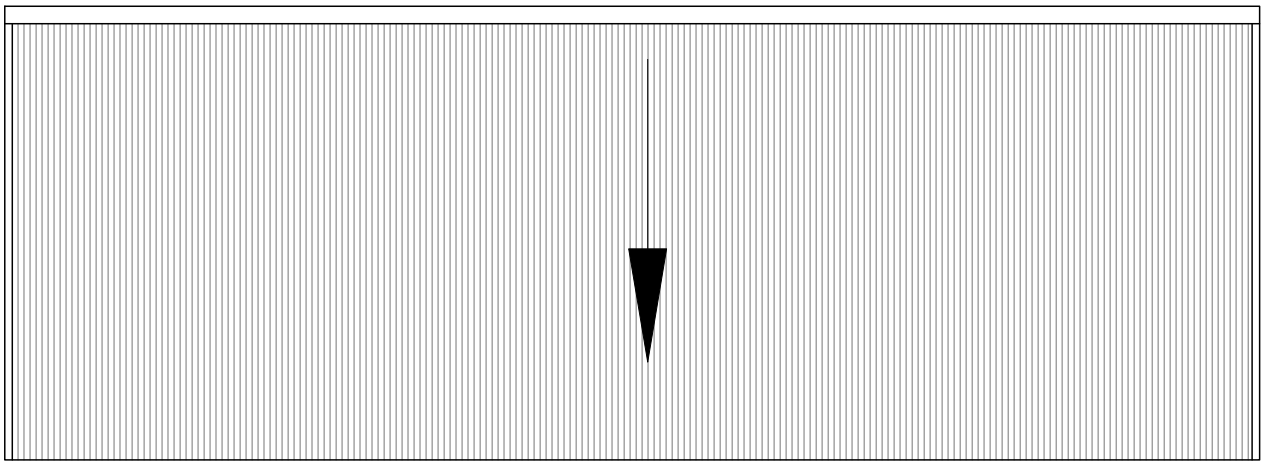


ROOF PLAN 1:100

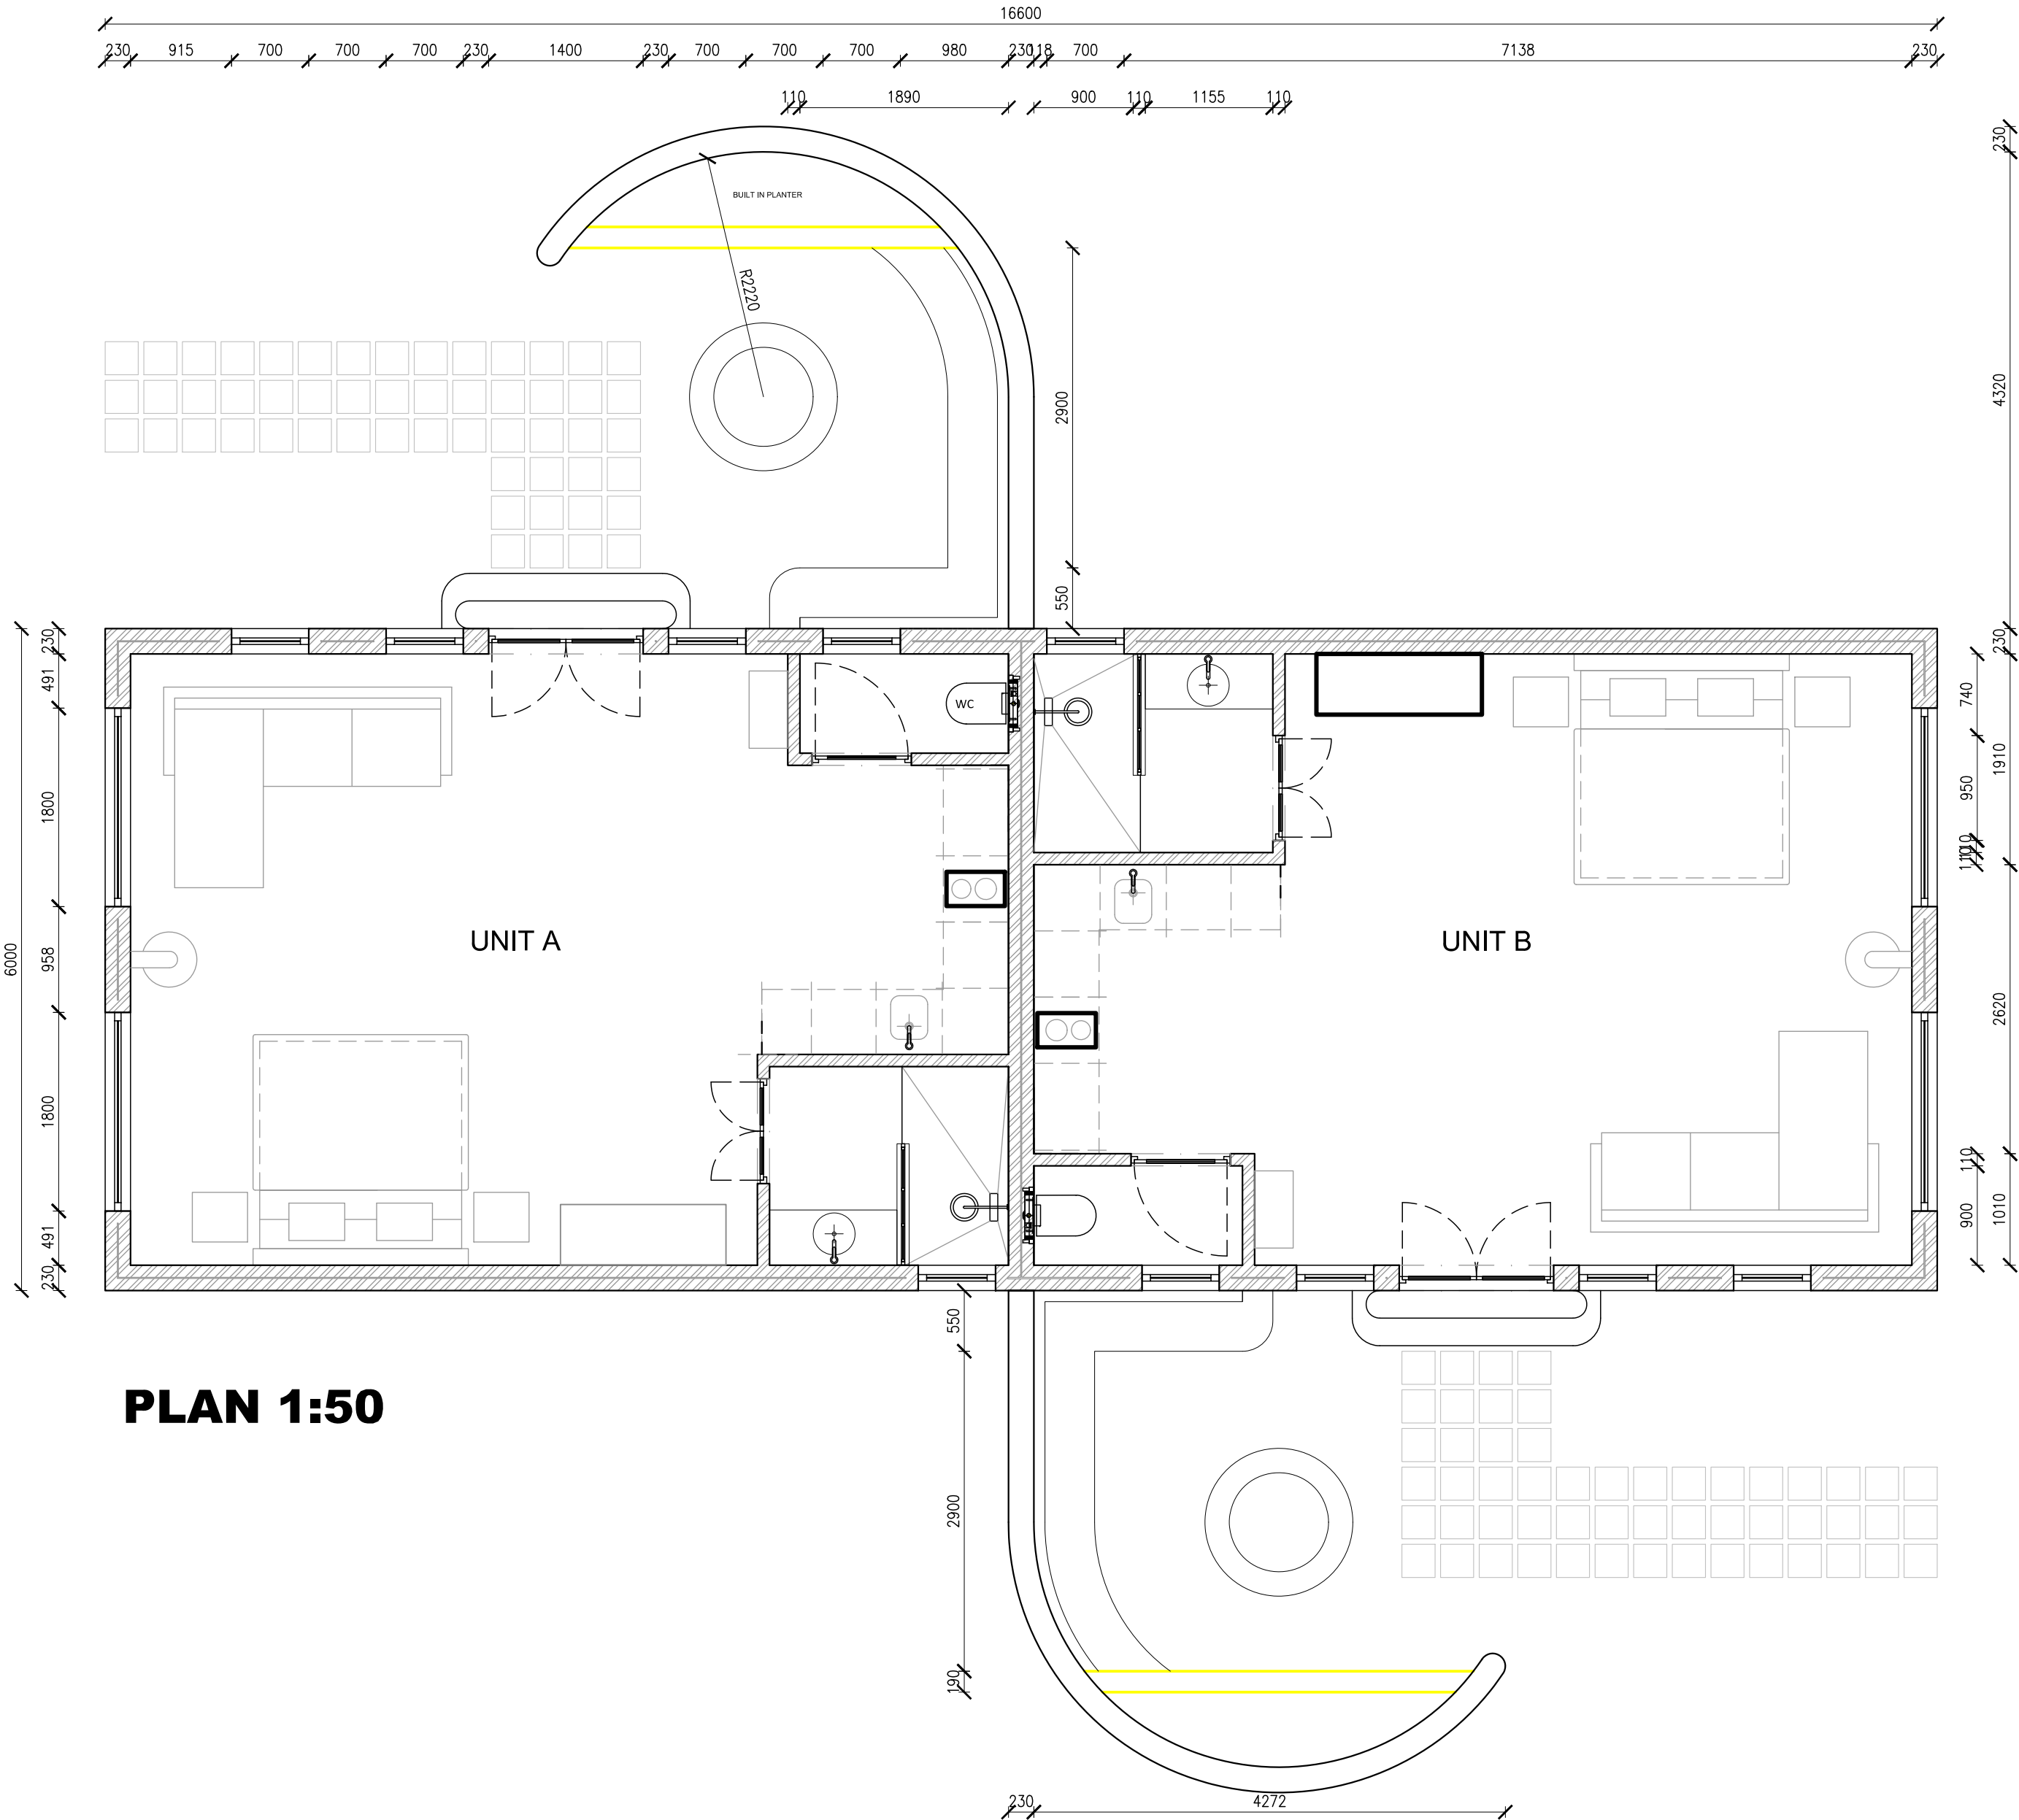


PLAN 1:50

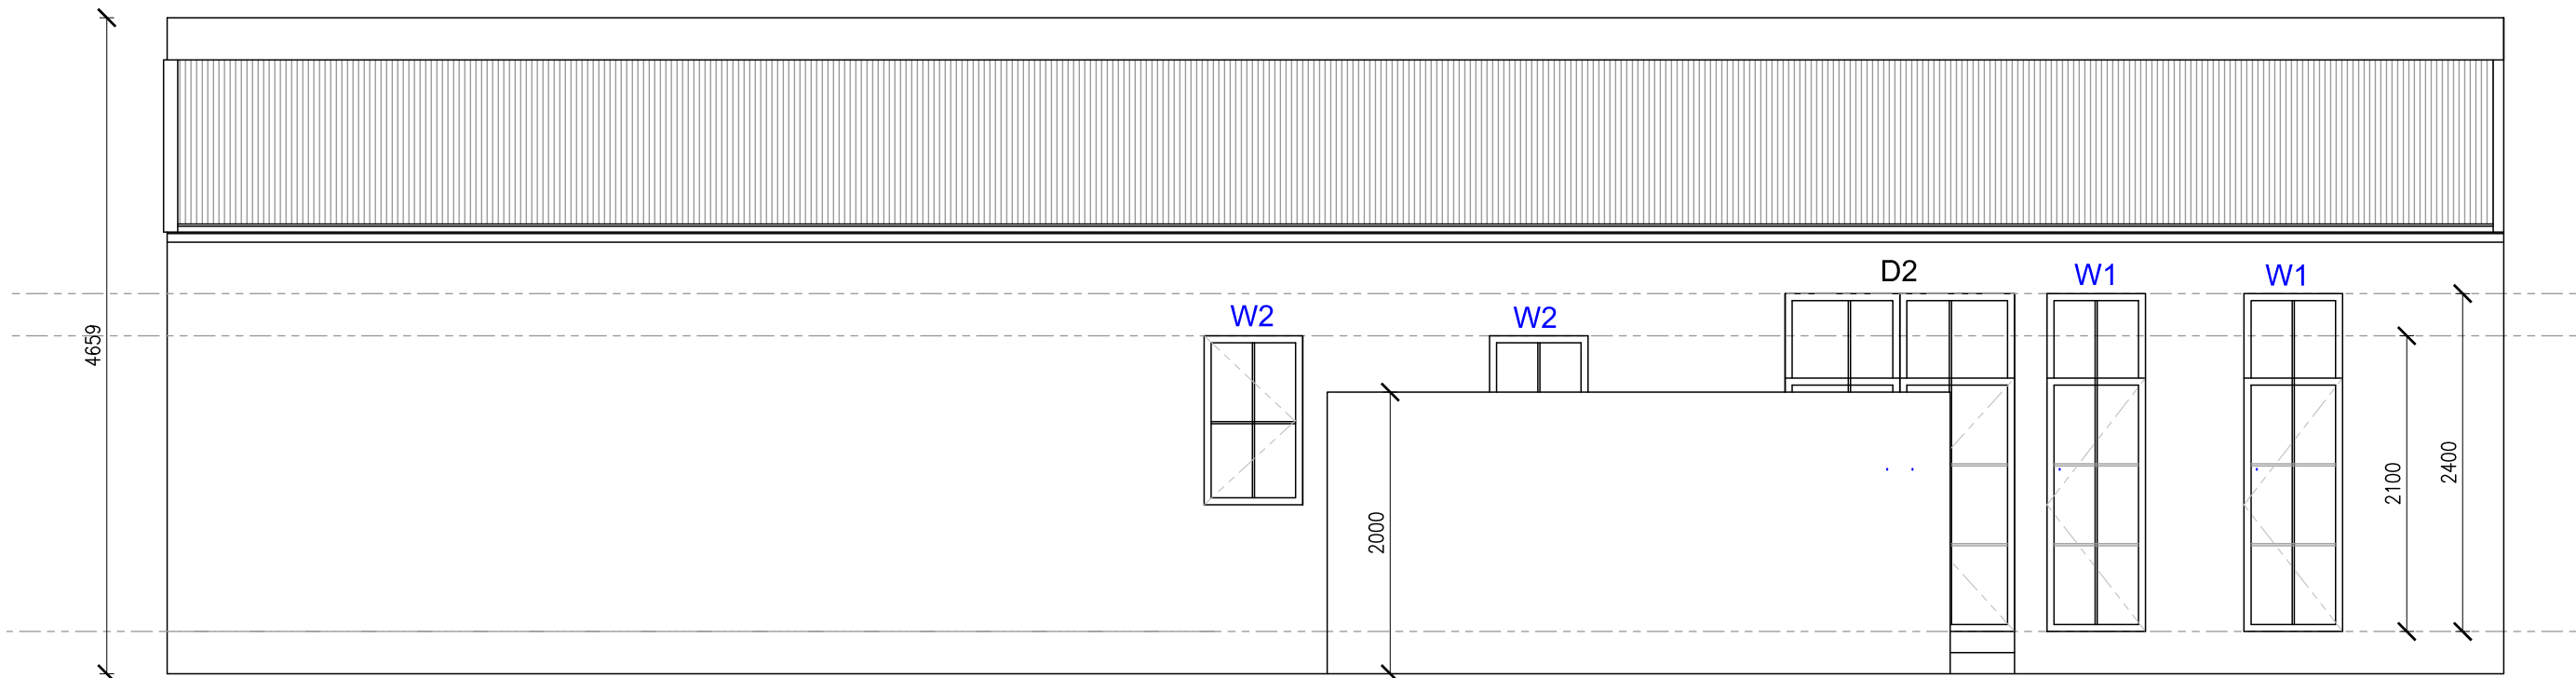


FRONT ELEVATION 1:50

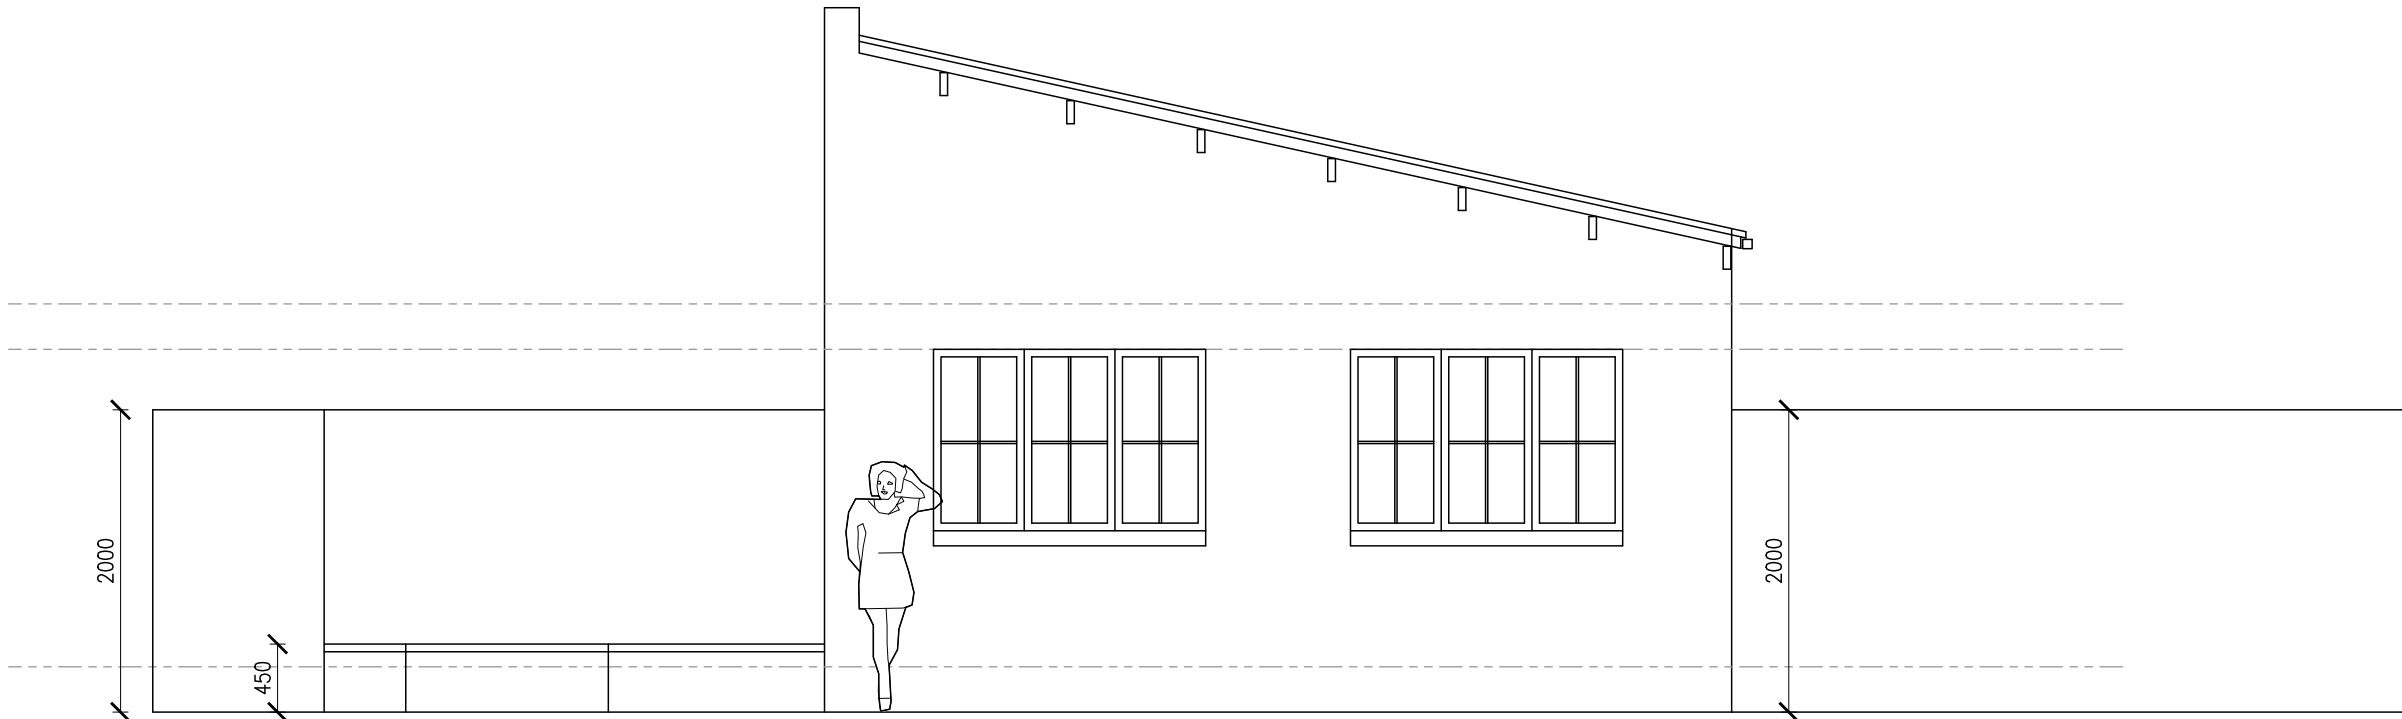

SIDE ELEVATION 1:50

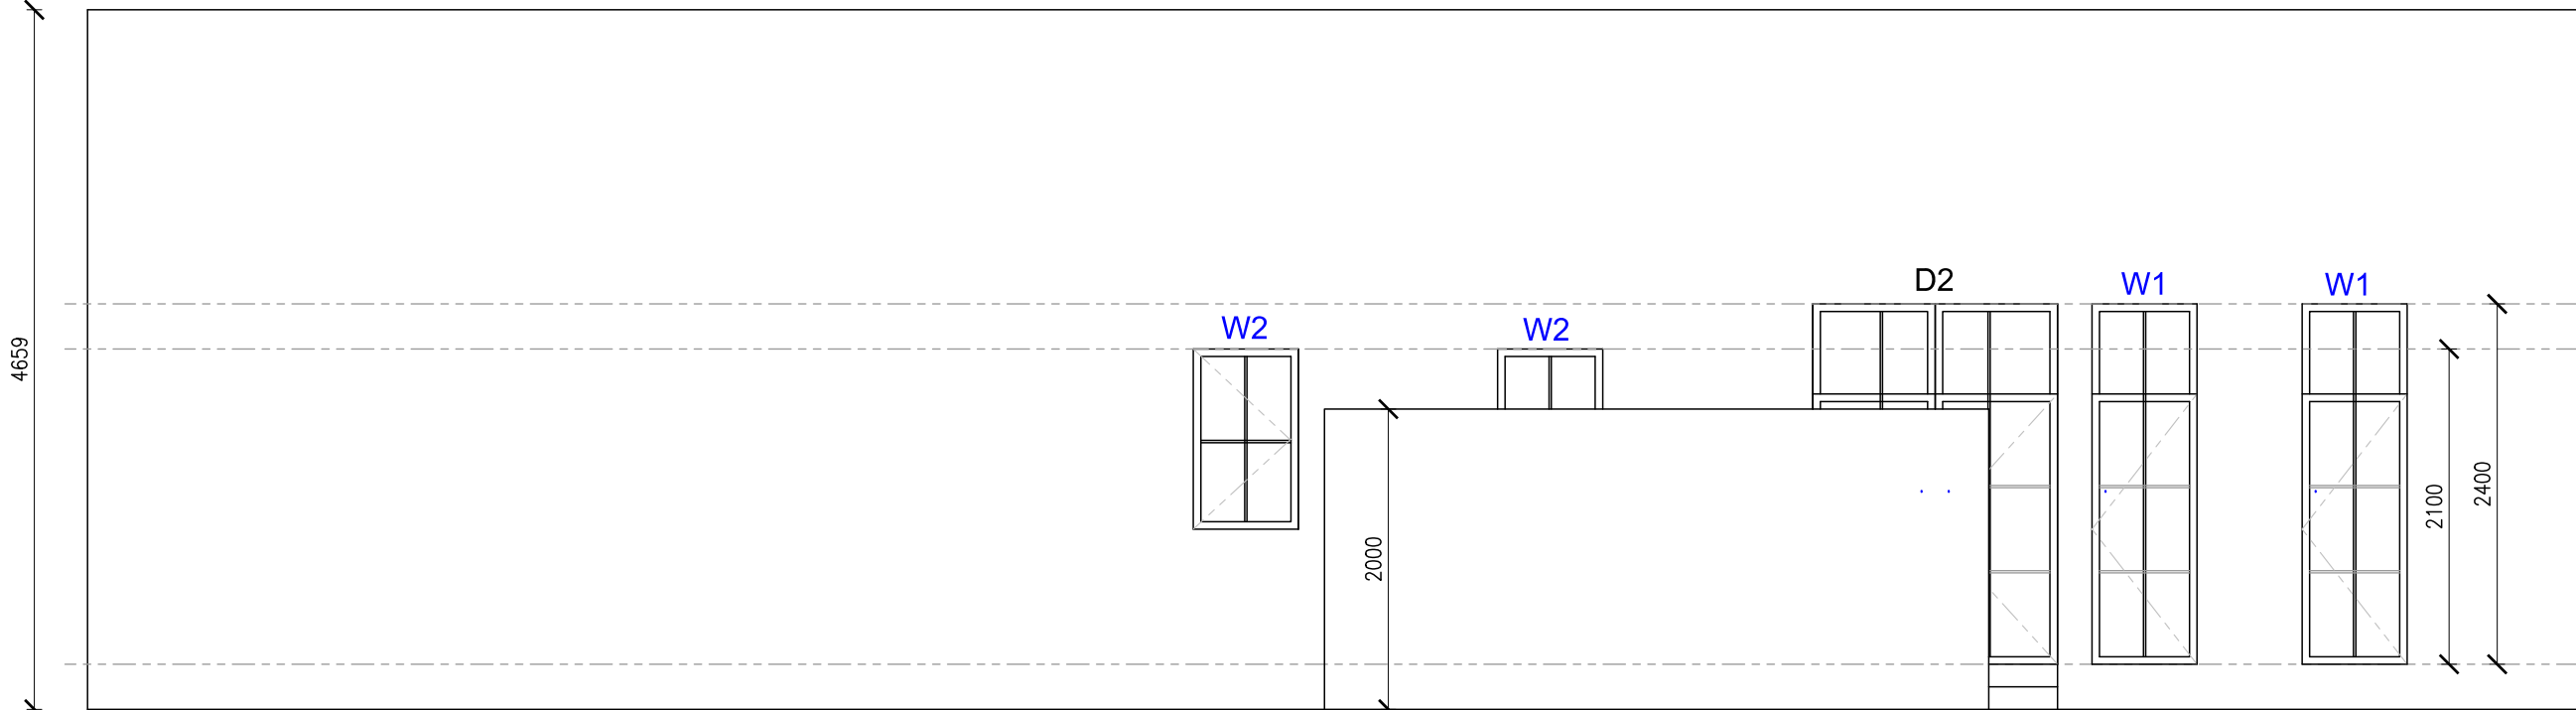

REAR ELEVATION 1:50

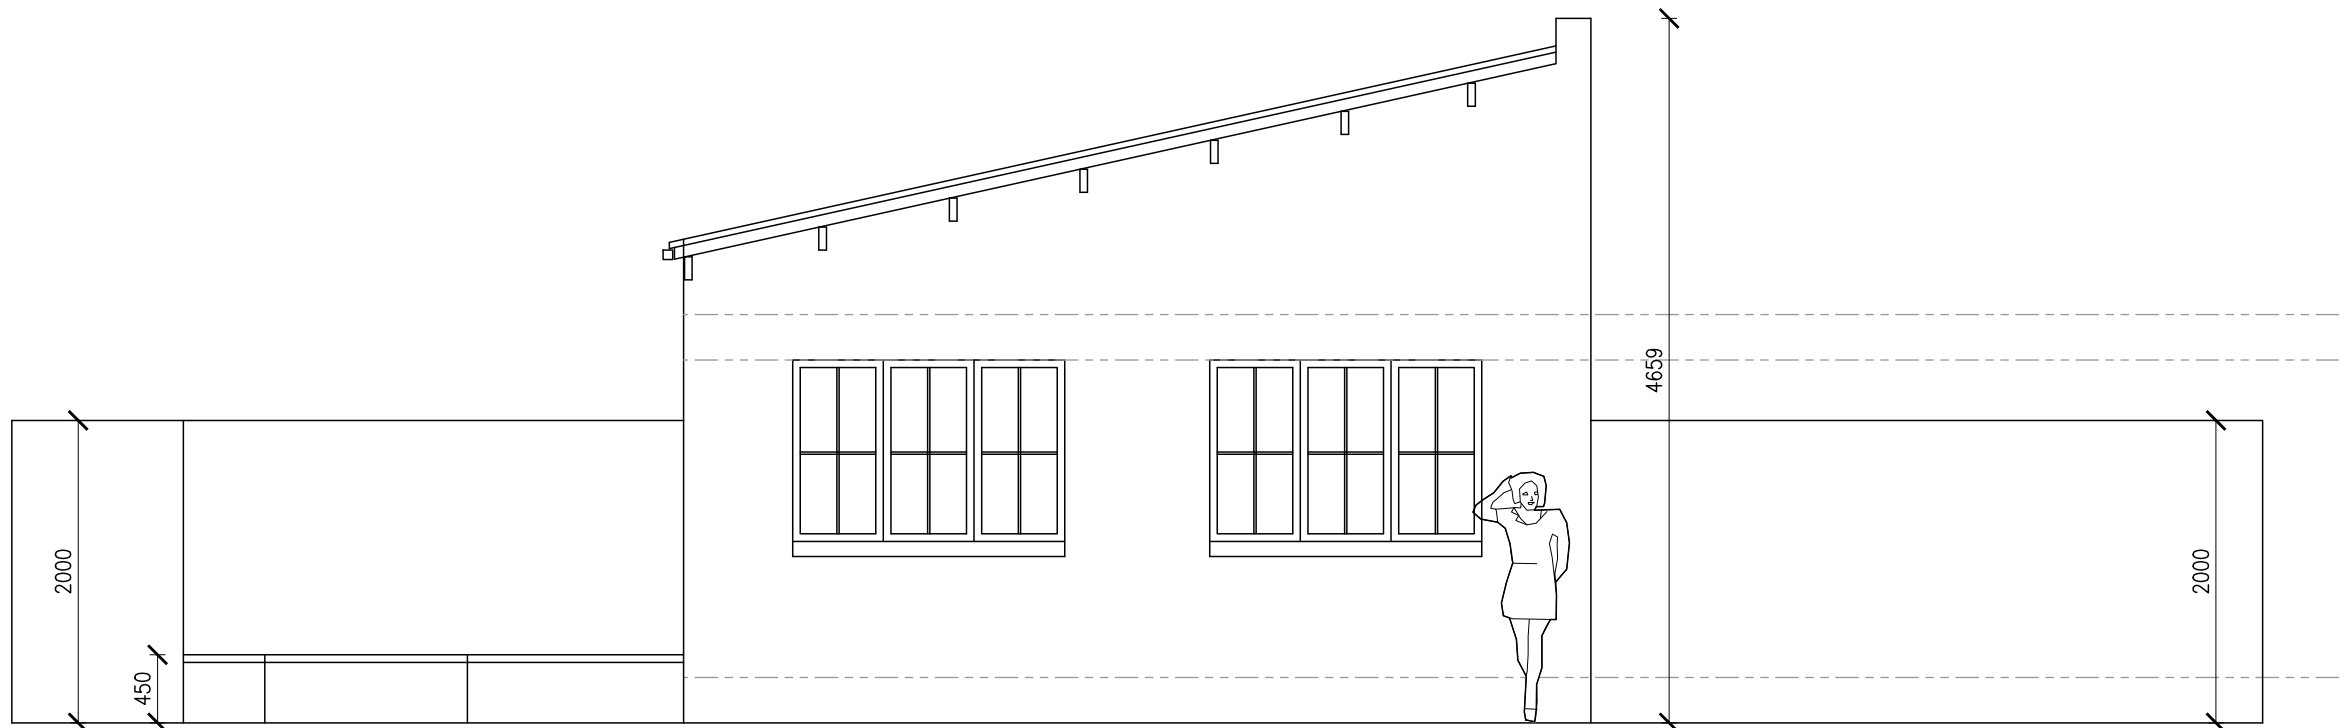

SIDE ELEVATION 1:50

- GENERAL NOTE:
- ALL WORK MUST COMPLY WITH LOCAL AUTHORITIES AND NBR BY-LAWS.
 - READ REQUIRED DIMENSIONS IN PREFERENCE TO SCALING.
 - THE CONTRACTOR MUST VERIFY ALL LEVELS, HEIGHTS AND DIMENSIONS ON SITE AND TO CHECK SAME AGAINST THE SET OF DRAWINGS BEFORE COMMENCING WORK AND TO CONVINCE HIMSELF THAT THE INFORMATION GIVEN IS CORRECT AND IN ACCORDANCE WITH THE CONDITIONS ON SITE.
 - CONTRACTORS ARE TO LOCATE EXISTING SERVICES ON SITE AND TO PROTECT THESE FROM DAMAGE THROUGH OUT THE DURATION OF THE WORKS.
 - THE CONTRACTOR IS RESPONSIBLE FOR THE CORRECT IDENTIFICATION OF ALL SURVEYOR PEGS AND MARKERS AND SETTING OUT OF THE BUILDING WITH PARTICULAR REFERENCE TO GRIDLINES, COLUMN POSITIONS, EXTERNAL AND INTERNAL WALLS FROM THE SURVEYOR MARKERS, BOUNDARIES, BUILDING LINES, ETC.
 - ANY ERRORS, DISCREPANCIES OR OMISSION TO BE REPORTED TO THE ARCHITECT BEFORE COMMENCING ANY WORK.
 - 4 PLY GAMP PROOF COARSE LINER ALL WALLS AND GILLS AND VERTICAL DPM TO ALL CHANGES OF FLOOR LEVELS.
 - I.T.C. OF TIMBER ROOF STRUCTURE TO BE SUPPLIED BY ROOF MANUFACTURER AND SUBMITTED TO BUILDING SURVEY DEPT. AT LOCAL COUNCIL.

NOTE:
ALL WORK AS PER NBR AND SANS 10400-XA:2011 (OR SANS 204:2011, WHERE INVOKED BY SANS 10400-XA:2011) AND TO APPROVAL OF THE LOCAL AUTHORITY.

ORIENTATION:
REFER TO FLOOR PLANS, CLIMATIC ZONE 4.

SHADING:
ROOF OVERHANGS AS SHOWN ON PLANS AND SECTIONS.

EXTERNAL WALLS:
REFER TO FLOOR PLANS. ALL WALLS PLASTERED AND PAINTED INTERNALLY, PLASTERED AND PAINTED EXTERNALLY TO MATCH, 250 / 230mm CLAY BRICK WALLS AND / OR 270 / 280 / 350mm CLAY BRICK CAVITY WALLS. COMPLIES WITH SANS 10400-XA PART 4.4.3.2.

FENESTRATION:
ALUMINIUM FRAMED SYSTEM WITHOUT THERMAL BREAK, DOUBLE GLAZING, ALL AS PER SCHEDULES. ALL NEW EXTERNAL DOORS AND OPENABLE WINDOWS TO BE FITTED WITH RUBBER GASKET TO MINIMISE DRAUGHT/ AIR LEAKAGE TO A MAXIMUM OF 2.00 L/S.M.SQ. NON-OPENABLE WINDOWS MAXIMUM AIR LEAKAGE OF 0.31 L/S.M.SQ. ALL AS PER SANS 613.

ROOF ASSEMBLY AND THERMAL INSULATION:
INSTALL THERMAL INSULATION, AS PER SPECIFICATION. ROOF ASSEMBLY TO COMPLY WITH SANS 10400-XA WITH TOTAL R-VALUE OF 3.70 M.SQ.KW FOR HEAT FLOW UP DIRECTION.

IN-SLAB HEATING:
NOT APPLICABLE.

FLOOR SLAB INSULATION:
PERIMETER INSULATION ONLY. MINIMUM R-VALUE OF 1.00 M.SQ.KW (30mm ISOBOARD), MINIMUM 300mm DEEP.

SERVICES:
LIGHTING AND POWER - LIGHTING TO NEW AREAS NOT TO EXCEED 8VA/SQ.M AND 240W/SQ.M. USAGE PER ANNUM. MECHANICAL, VENTILATION AND AIRCONDITIONING AS PER MECH. ENG.

HOT WATER SUPPLY:
MAXIMUM OF 50% BY VOLUME. WATER HEATING BY ELECTRICAL RESISTANCE HEATING. ALL ADDITIONAL WATER HEATING TO BE PROVIDED BY MEANS OTHER THAN ELECTRICAL RESISTANCE HEATING. HOT WATER VESSEL TO BE INSULATED BY INSULATION WITH MINIMUM R-VALUE OF 2.00 M.SQ.KW. ALL HOT WATER SERVICE PIPES TO BE CLAD WITH INSULATION WITH A MINIMUM R-VALUE OF 1.00 M.SQ.KW FOR PIPES WITH A DIAMETER OF LESS OR EQUAL THAN 60mm AND A MINIMUM R-VALUE OF 1.50 M.SQ.KW FOR PIPES WITH A DIA. OF MORE THAN 60mm.



client

**WINERY
ROAD
FOREST**

submission

COUNCIL APPROVAL

project description


**FARM 1023, WINERY ROAD,
STELLENBOSCH**

drawing description


LABOUR COTTAGE

dwn	scale
CT	1:100
date	
07-06-2026	
proj.no.	drawing no.
CAR-01	REF-10


**SDP
REF.
10**

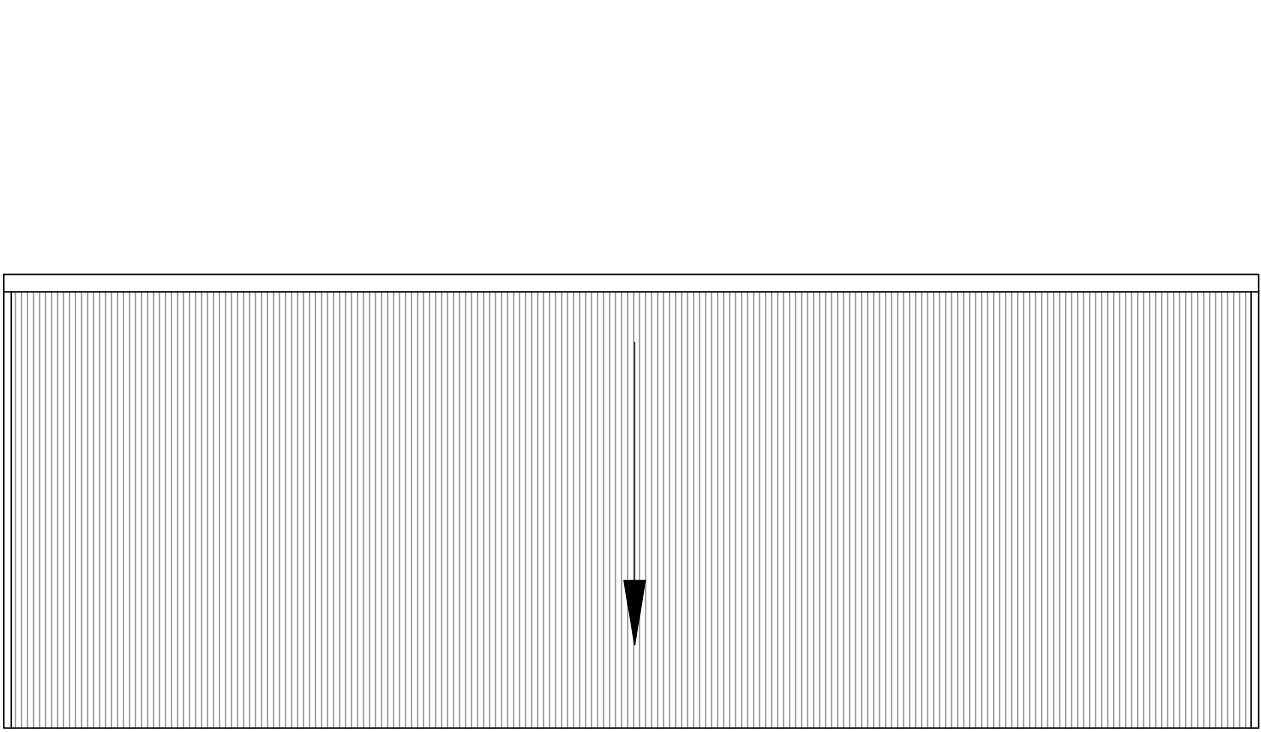


ROOF PLAN 1:100

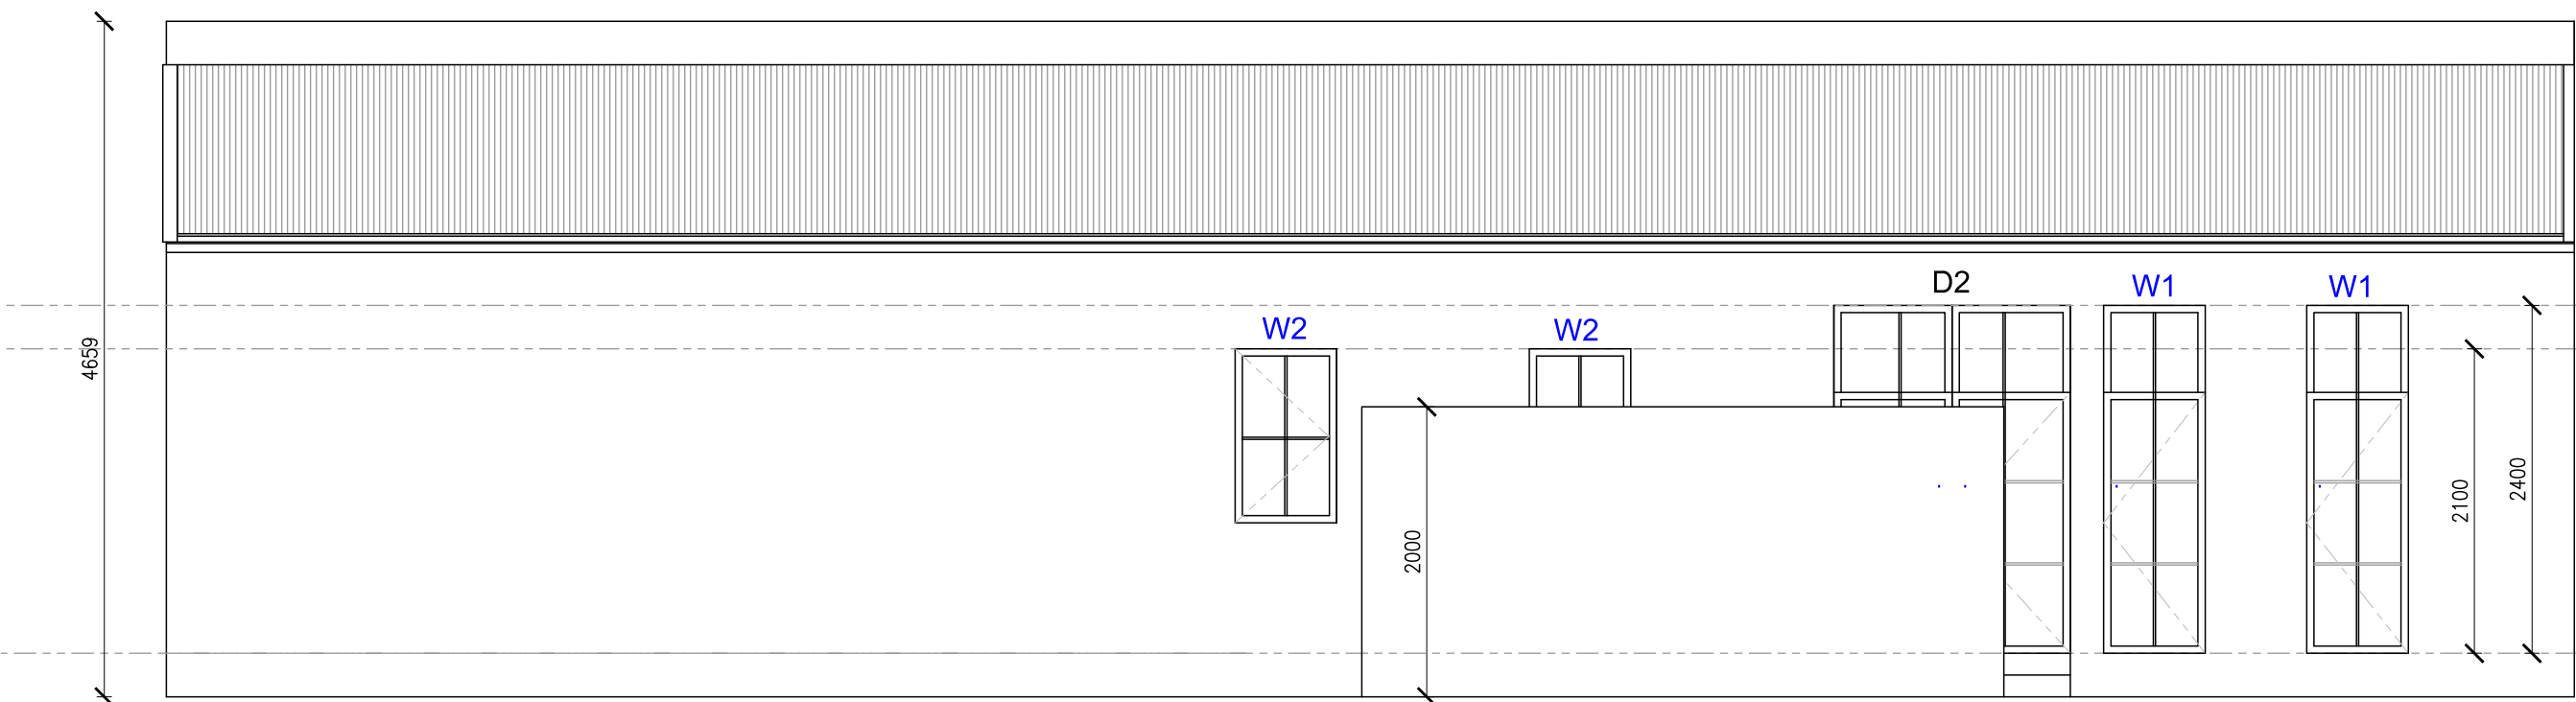


FRONT ELEVATION 1:50

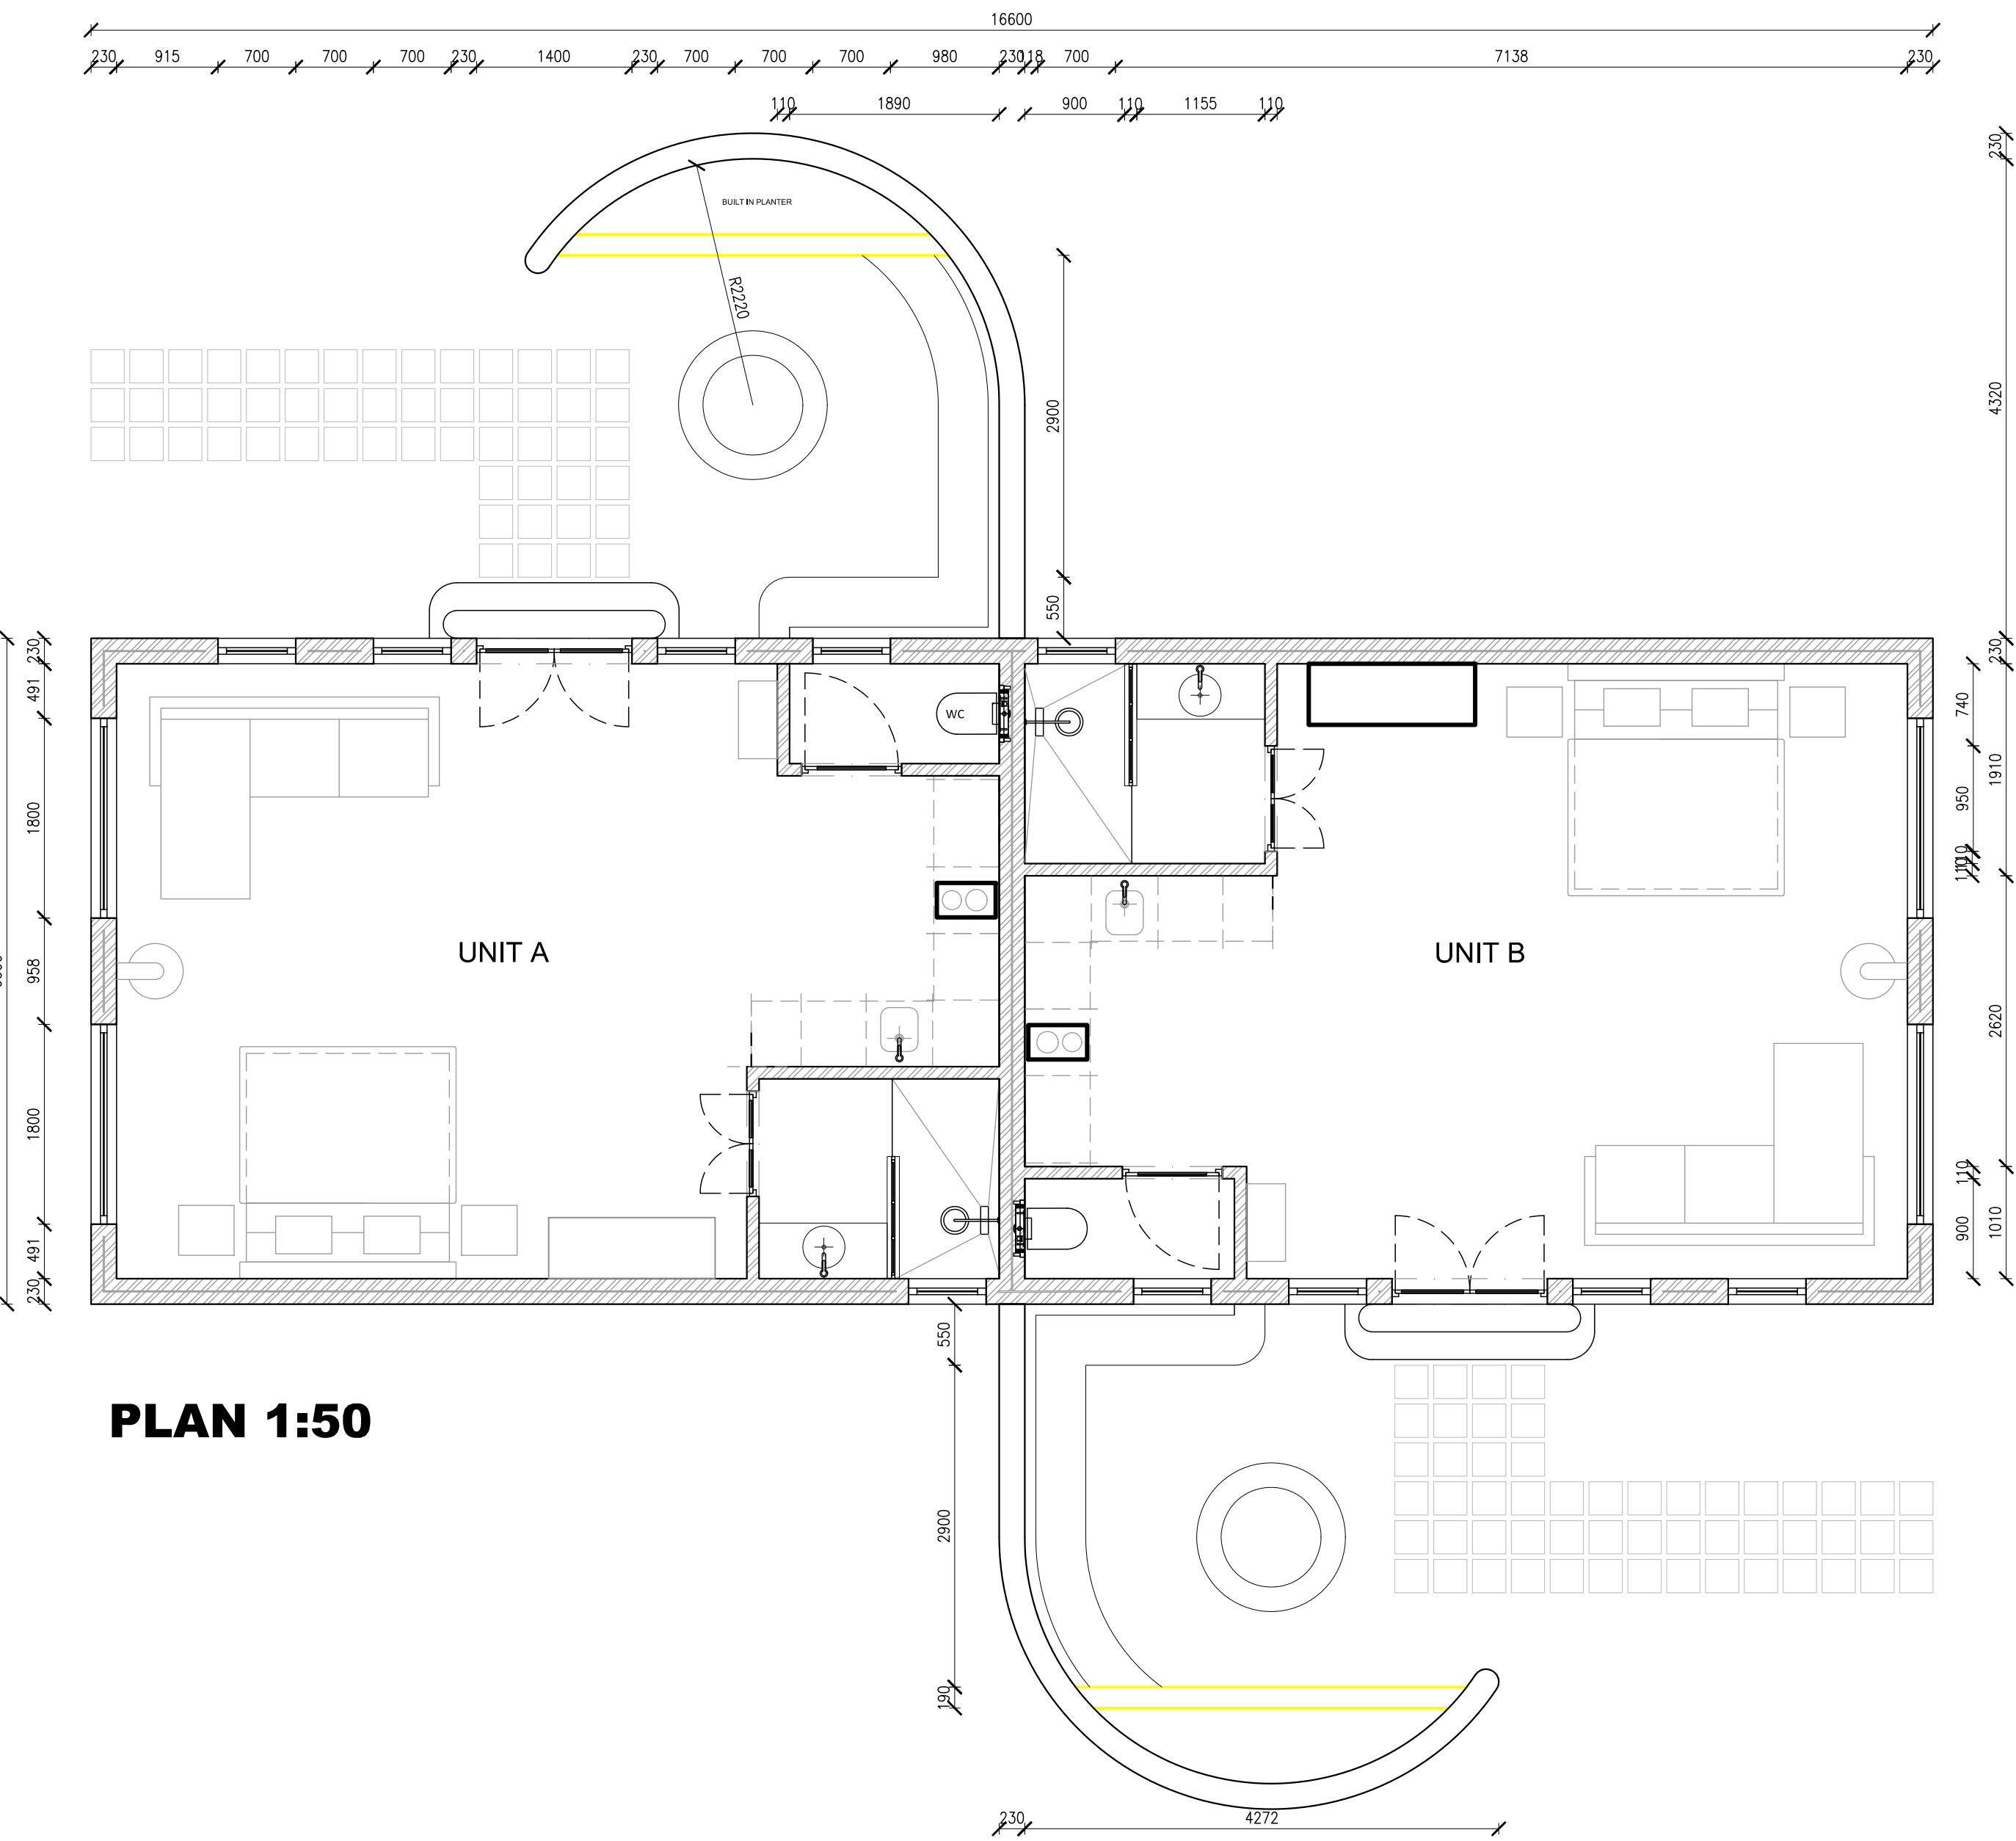


PLAN 1:50

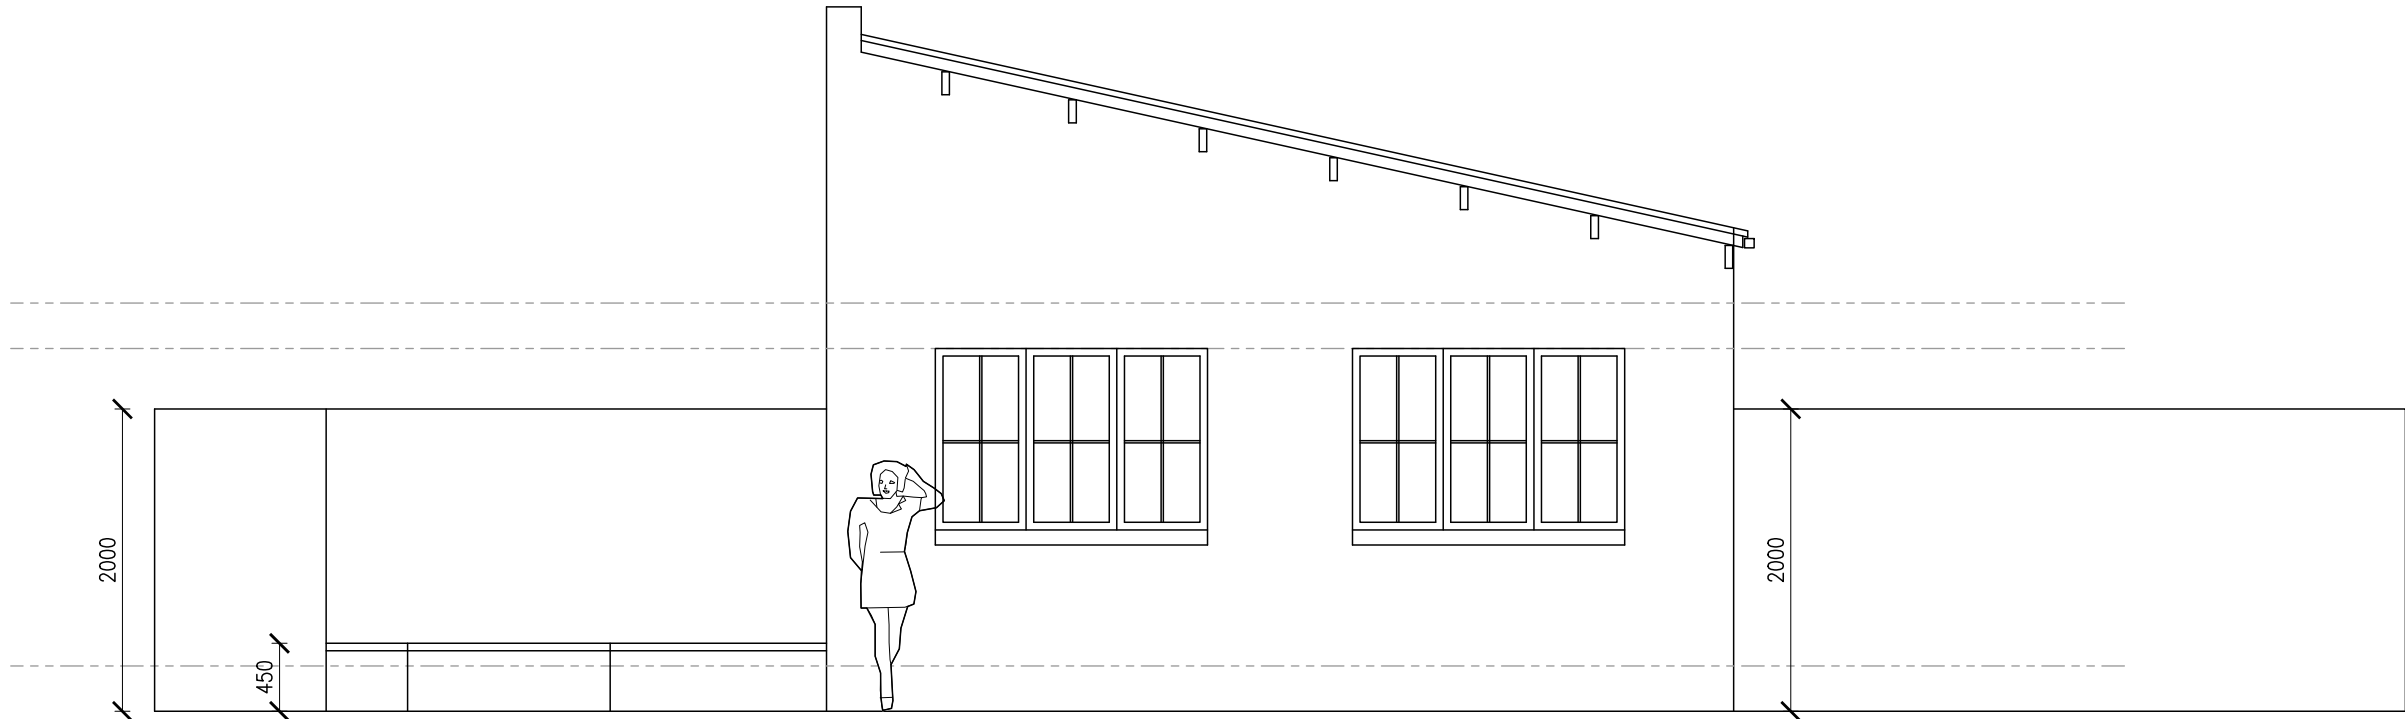

SIDE ELEVATION 1:50

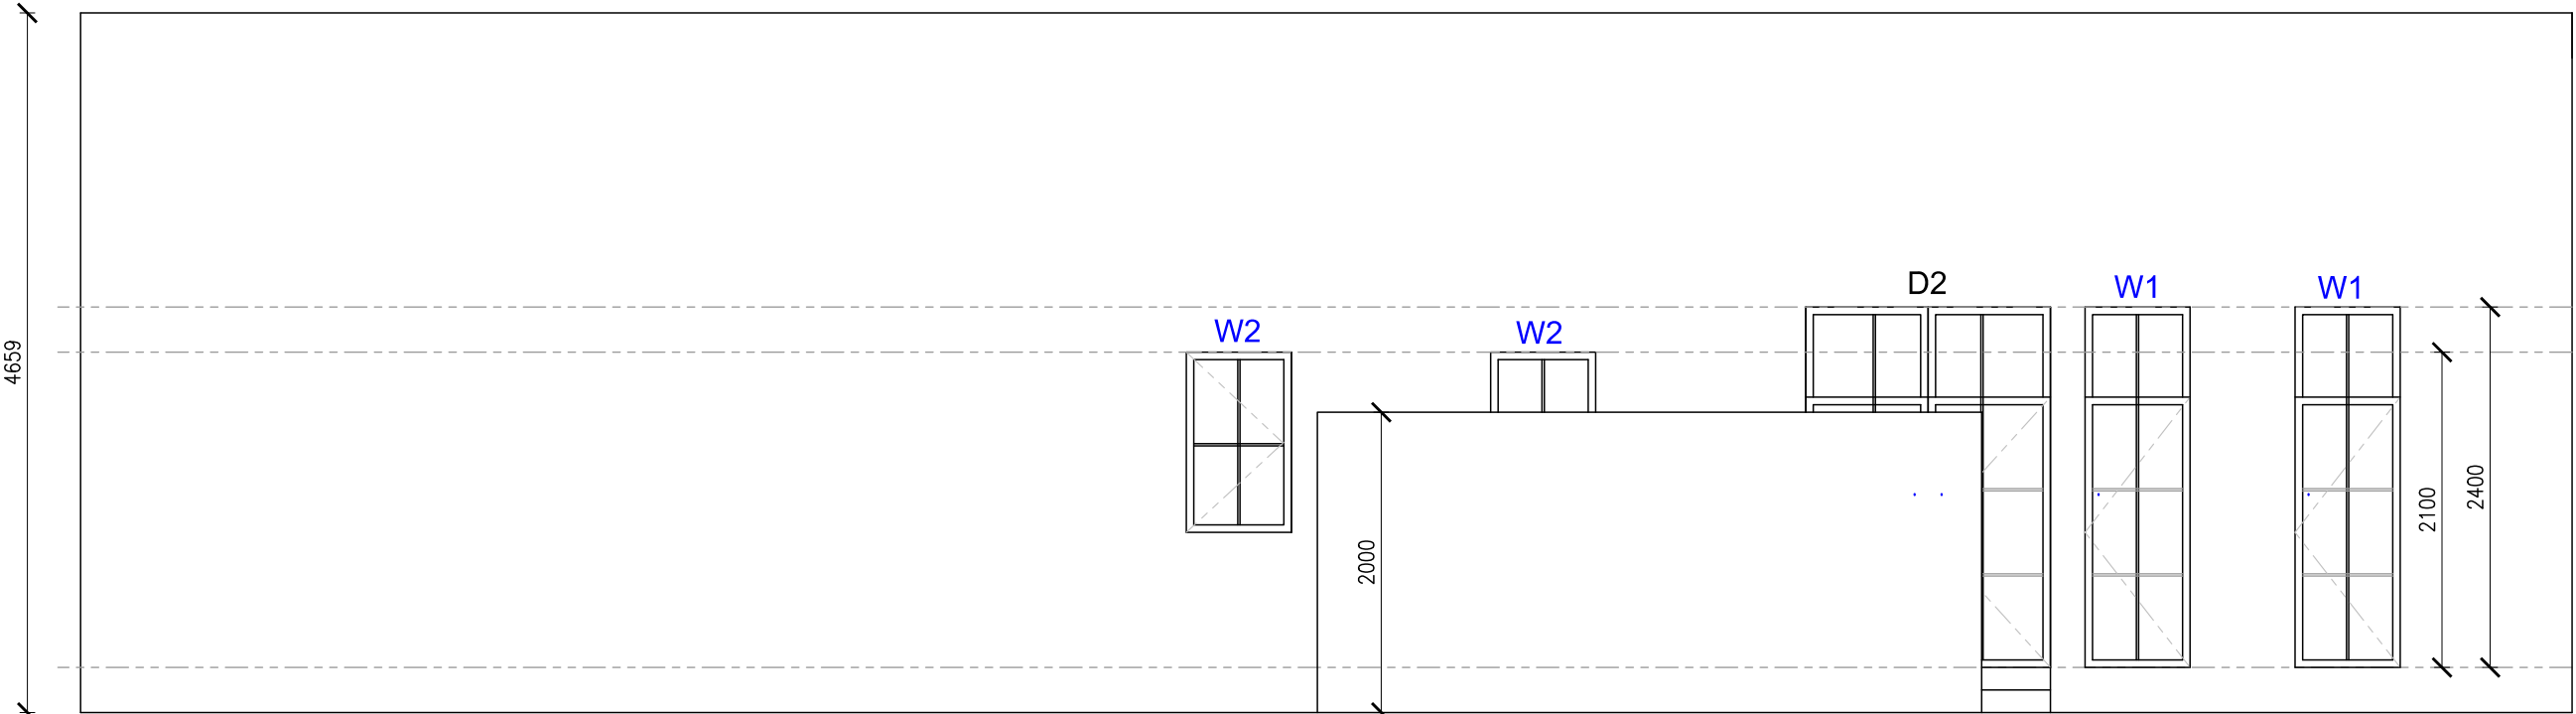

REAR ELEVATION 1:50

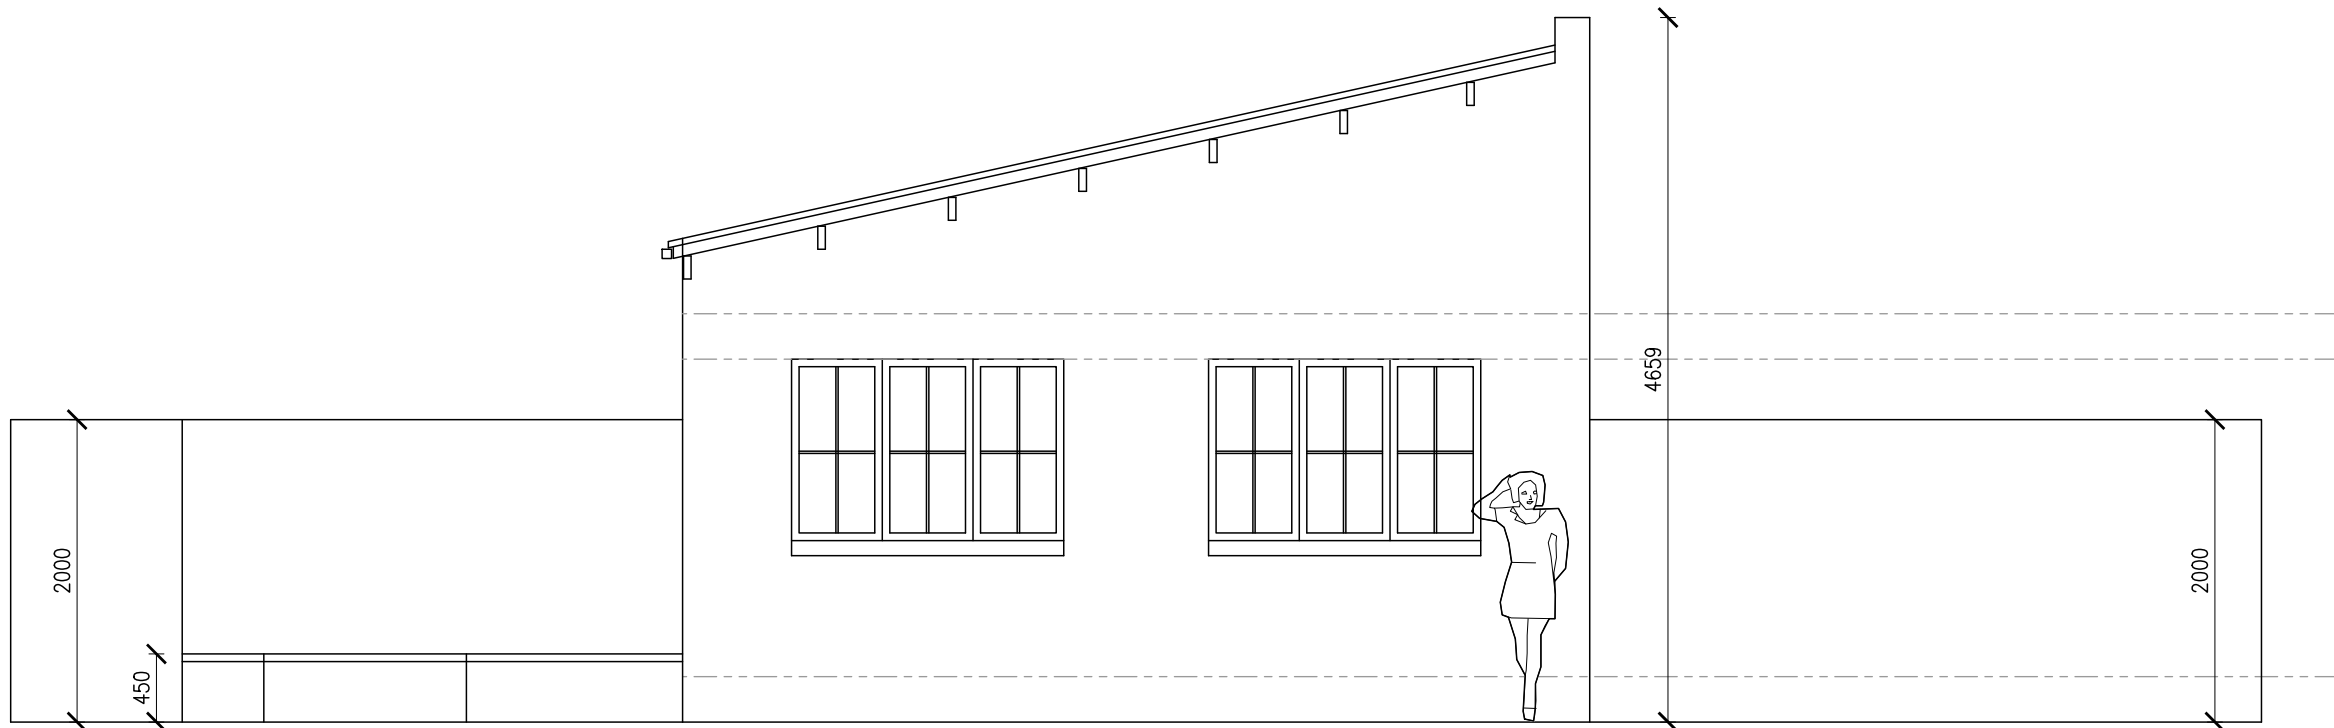

SIDE ELEVATION 1:50

GENERAL NOTE:
- ALL WORK MUST COMPLY WITH LOCAL AUTHORITIES AND NBR BY-LAWS.
- READ REQUIRED DIMENSIONS IN PREFERENCE TO SCALING.
- THE CONTRACTOR MUST VERIFY ALL LEVELS, HEIGHTS AND DIMENSIONS ON SITE AND TO CHECK SAME AGAINST THE SET OF DRAWINGS BEFORE COMMENCING WORK AND TO CONVINCE HIMSELF THAT THE INFORMATION GIVEN IS CORRECT AND IN ACCORDANCE WITH THE CONDITIONS ON SITE.
- CONTRACTORS ARE TO LOCATE EXISTING SERVICES ON SITE AND TO PROTECT THESE FROM DAMAGE THROUGH OUT THE DURATION OF THE WORKS.
- THE CONTRACTOR IS RESPONSIBLE FOR THE CORRECT IDENTIFICATION OF ALL SURVEYOR PEGS AND MARKERS AND SETTING OUT OF THE BUILDING WITH PARTICULAR REFERENCE TO GRIDLINES, COLUMN POSITIONS, EXTERNAL AND INTERNAL WALLS FROM THE SURVEYOR MARKERS, BOUNDARIES, BUILDING LINES, ETC.
- ANY ERRORS, DISCREPANCIES OR OMISSION TO BE REPORTED TO THE ARCHITECT BEFORE COMMENCING ANY WORK.
- 4 PLY GAMP PROOF COARSE LINER ALL WALLS AND GILLS AND VERTICAL DPM TO ALL CHANGES OF FLOOR LEVELS.
- I.T.C. OF TIMBER ROOF STRUCTURE TO BE SUPPLIED BY ROOF MANUFACTURER AND SUBMITTED TO BUILDING SURVEY DEPT. AT LOCAL COUNCIL.

NOTE:
ALL WORK AS PER NBR AND SANS 10400-XA:2011 (OR SANS 204:2011, WHERE INVOKED BY SANS 10400-XA:2011) AND TO APPROVAL OF THE LOCAL AUTHORITY.

ORIENTATION:
REFER TO FLOOR PLANS, CLIMATIC ZONE 4.

SHADING:
ROOF OVERHANGS AS SHOWN ON PLANS AND SECTIONS.

EXTERNAL WALLS:
REFER TO FLOOR PLANS. ALL WALLS PLASTERED AND PAINTED INTERNALLY, PLASTERED AND PAINTED EXTERNALLY TO MATCH 250 / 230mm CLAY BRICK WALLS AND / OR 270 / 280 / 350mm CLAY BRICK CAVITY WALLS. COMPLIES WITH SANS 10400-XA PART 4.4.3.2.

FENESTRATION:
ALUMINIUM FRAMED SYSTEM WITHOUT THERMAL BREAK, DOUBLE GLAZING, ALL AS PER SCHEDULES. ALL NEW EXTERNAL DOORS AND OPENABLE WINDOWS TO BE FITTED WITH RUBBER GASKET TO MINIMISE DRAUGHT/ AIR LEAKAGE TO A MAXIMUM OF 2.00 L/S.M.SQ. NON-OPENABLE WINDOWS MAXIMUM AIR LEAKAGE OF 0.31 L/S.M.SQ. ALL AS PER SANS 613.

ROOF ASSEMBLY AND THERMAL INSULATION:
INSTALL THERMAL INSULATION, AS PER SPECIFICATION. ROOF ASSEMBLY TO COMPLY WITH SANS 10400-XA WITH TOTAL R-VALUE OF 3.70 M.SQ.KW FOR HEAT FLOW UP DIRECTION.

IN-SLAB HEATING:
NOT APPLICABLE.

FLOOR SLAB INSULATION:
PERIMETER INSULATION ONLY. MINIMUM R-VALUE OF 1.00 M.SQ.KW (30mm ISOBOARD), MINIMUM 300mm DEEP.

SERVICES:
LIGHTING AND POWER - LIGHTING TO NEW AREAS NOT TO EXCEED 8VA/SQ.M AND 240W/SQ.M USAGE PER ANNUM. MECHANICAL, VENTILATION AND AIRCONDITIONING AS PER MECH. ENG.

HOT WATER SUPPLY:
MAXIMUM OF 50% BY VOLUME. WATER HEATING BY ELECTRICAL RESISTANCE HEATING. ALL ADDITIONAL WATER HEATING TO BE PROVIDED BY MEANS OTHER THAN ELECTRICAL RESISTANCE HEATING. HOT WATER VESSEL TO BE INSULATED BY INSULATION WITH MINIMUM R-VALUE OF 2.00 M.SQ.KW. ALL HOT WATER SERVICE PIPES TO BE CLAD WITH INSULATION WITH A MINIMUM R-VALUE OF 1.00 M.SQ.KW FOR PIPES WITH A DIAMETER OF LESS OR EQUAL THAN 60mm AND A MINIMUM R-VALUE OF 1.50 M.SQ.KW FOR PIPES WITH A DIA. OF MORE THAN 60mm.



client

WINERY
ROAD
FOREST

submission

COUNCIL APPROVAL

project description

FARM 1023, WINERY ROAD,
STELLENBOSCH


drawing description

LABOUR COTTAGE

dwn	scale
CT	1:100
date	
07-06-2026	
proj.no.	drawing no.
CAR-01	REF-11


SDP
REF.
11

FOR COUNCIL APPROVAL STAMP

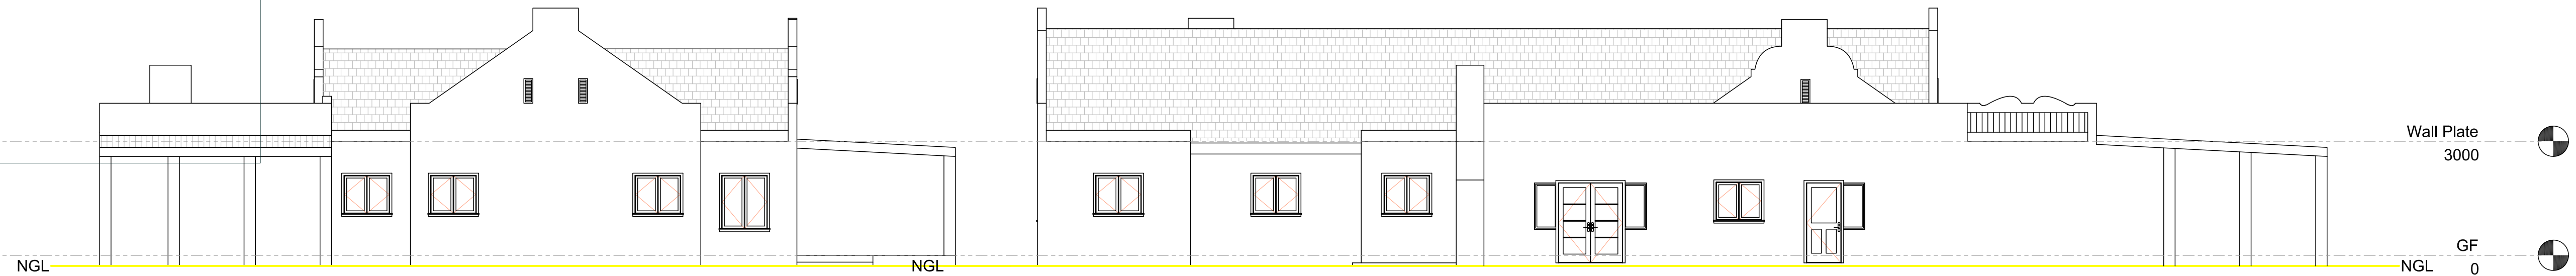


NORTH ELEVATION

EAST ELEVATION

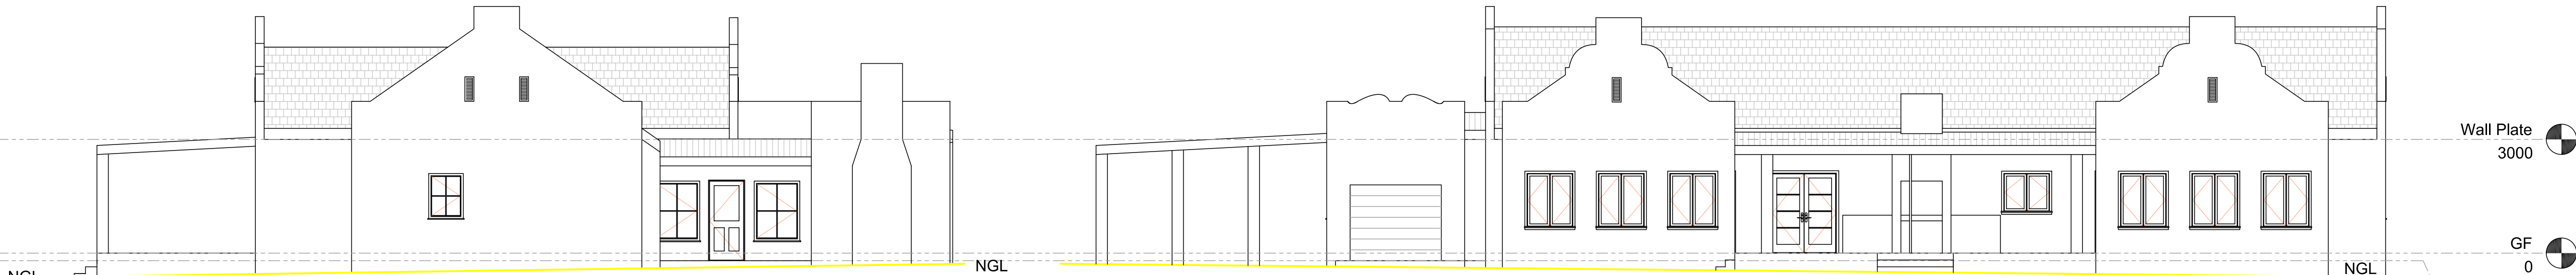


SOUTH ELEVATION

WEST ELEVATION

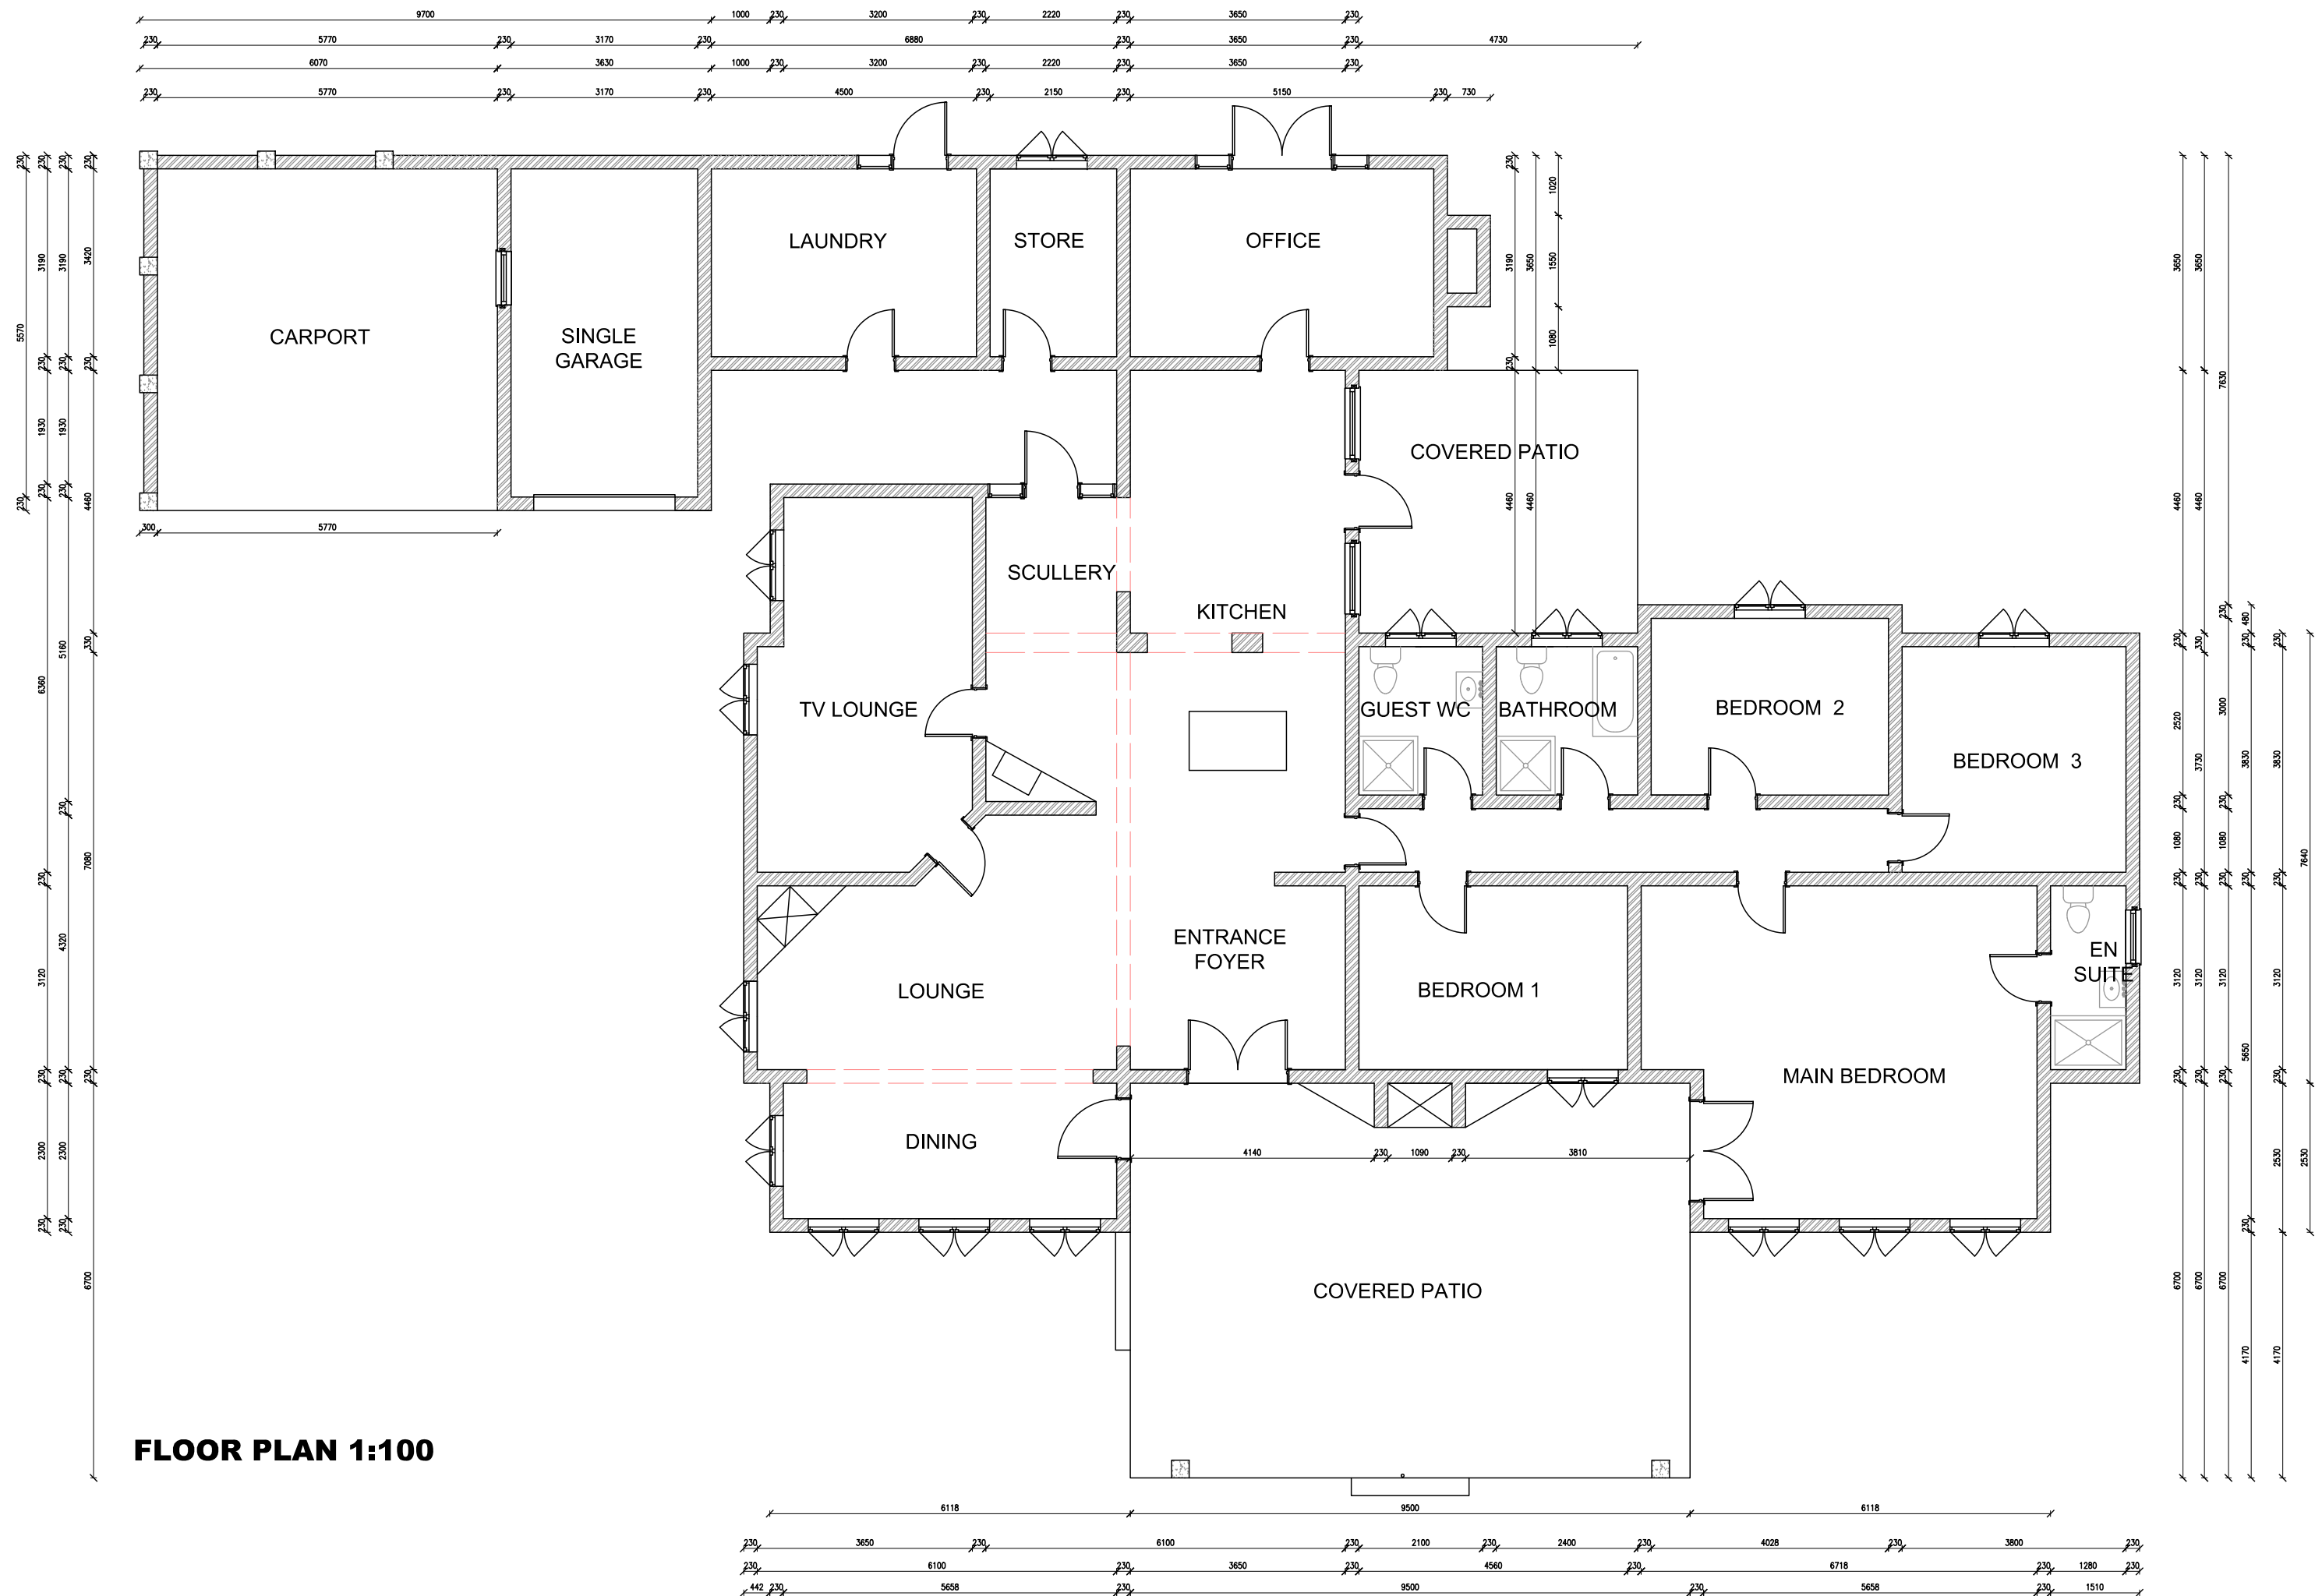

FLOOR PLAN 1:100

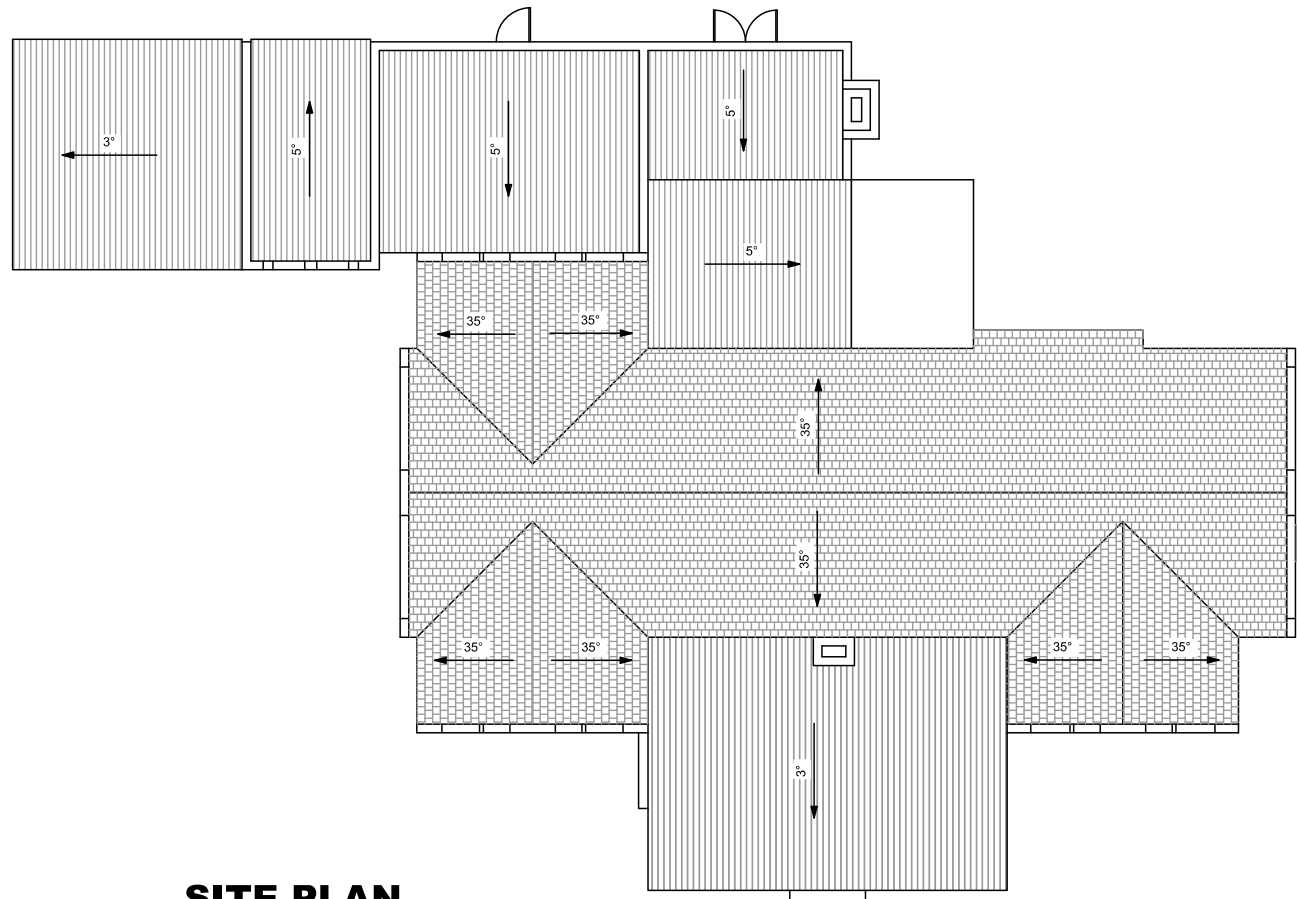

SITE PLAN

- GENERAL NOTE:
- ALL WORK MUST COMPLY WITH LOCAL AUTHORITIES AND NBR BY-LAWS.
 - READ DIMENSIONS IN PREFERENCE TO SCALING.
 - THE CONTRACTOR MUST VERIFY ALL LEVELS, HEIGHTS AND DIMENSIONS ON SITE AND TO CHECK SAME AGAINST THE SET OF DRAWINGS BEFORE COMMENCING WORK AND TO CONVINCE HIMSELF THAT THE INFORMATION GIVEN IS CORRECT AND IN ACCORDANCE WITH THE CONDITIONS ON SITE.
 - CONTRACTORS ARE TO LOCATE EXISTING SERVICES ON SITE AND TO PROTECT THEM FROM DAMAGE THROUGH OUT THE DURATION OF THE WORKS.
 - THE CONTRACTOR IS RESPONSIBLE FOR THE CORRECT IDENTIFICATION OF ALL SURVEY PEGS AND MARKERS AND SETTING OUT OF THE BUILDING WITH PARTICULAR REFERENCE TO GRIDLINES, COLUMN POSITIONS, EXTERNAL AND INTERNAL WALLS FROM THE SURVEYOR MARKERS, BOUNDARIES, BUILDING LINES, ETC.
 - ANY ERRORS, DISCREPANCIES OR OMISSION TO BE REPORTED TO THE ARCHITECT BEFORE COMMENCING ANY WORK.
 - 4 PLY GAMP PROOF-COLISE UNDER ALL WALLS AND GILLS AND VERTICAL DPM TO ALL CHANGES OF FLOOR LEVELS.
 - I.T.C. OF TIMBER ROOF STRUCTURE TO BE SUPPLIED BY ROOF MANUFACTURER AND SUBMITTED TO BUILDING SURVEY DEPT. AT LOCAL COUNCIL.

NOTE:
ALL WORK AS PER NBR AND SANS 10400-XA:2011 (OR SANS 204:2011, WHERE INVOKED BY SANS 10400-XA:2011) AND TO APPROVAL OF THE LOCAL AUTHORITY.

ORIENTATION:
REFER TO FLOOR PLANS, CLIMATIC ZONE 4.

SHADING:
ROOF OVERHANGS AS SHOWN ON PLANS AND SECTIONS.

EXTERNAL WALLS:
REFER TO FLOOR PLANS. ALL WALLS PLASTERED AND PAINTED INTERNALLY, PLASTERED AND PAINTED EXTERNALLY TO MATCH, 250 / 230mm CLAY BRICK WALLS AND / OR 270 / 280 / 350mm CLAY BRICK CAVITY WALLS. COMPLIES WITH SANS 10400-XA PART 4.4.3.2.

FENESTRATION:
ALUMINIUM FRAMED SYSTEM WITHOUT THERMAL BREAK, DOUBLE GLAZING, ALL AS PER SCHEDULES. ALL NEW EXTERNAL DOORS AND OPENABLE WINDOWS TO BE FITTED WITH RUBBER GASKET TO MINIMISE DRAUGHT/ AIR LEAKAGE TO A MAXIMUM OF 2.00 L/S.M.SQ. NON-OPENABLE WINDOWS MAXIMUM AIR LEAKAGE OF 0.31 L/S.M.SQ. ALL AS PER SANS 613.

ROOF ASSEMBLY AND THERMAL INSULATION:
INSTALL THERMAL INSULATION, AS PER SPECIFICATION. ROOF ASSEMBLY TO COMPLY WITH SANS 10400-XA WITH TOTAL R-VALUE OF 3.70 M.SQ.KW FOR HEAT FLOW UP DIRECTION.

IN-SLAB HEATING:
NOT APPLICABLE.

FLOOR SLAB INSULATION:
PERIMETER INSULATION ONLY. MINIMUM R-VALUE OF 1.00 M.SQ.KW (30mm ISOBOARD), MINIMUM 300mm DEEP.

SERVICES:
LIGHTING AND POWER - LIGHTING TO NEW AREAS NOT TO EXCEED 8VA/SQ.M AND LIGHTING AND POWER - LIGHTING TO NEW AREAS NOT TO EXCEED 8VA/SQ.M AND 240W/SQ.M USAGE PER ANNUM. MECHANICAL, VENTILATION AND AIRCONDITIONING AS PER MECH. ENG.

HOT WATER SUPPLY:
MAXIMUM OF 50% BY VOLUME. WATER HEATING BY ELECTRICAL RESISTANCE HEATING. ALL ADDITIONAL WATER HEATING TO BE PROVIDED BY MEANS OTHER THAN ELECTRICAL RESISTANCE HEATING. HOT WATER VESSEL TO BE INSULATED BY INSULATION WITH MINIMUM R-VALUE OF 2.00 M.SQ.KW. ALL HOT WATER SERVICE PIPES TO BE CLAD WITH INSULATION WITH A MINIMUM R-VALUE OF 1.00 M.SQ.KW FOR PIPES WITH A DIAMETER OF LESS OR EQUAL, THAN 60mm AND A MINIMUM R-VALUE OF 1.50 M.SQ.KW FOR PIPES WITH A DIA. OF MORE THAN 60mm.



client

**WINERY
ROAD
FOREST**

submission

COUNCIL APPROVAL

project description

**FARM 1023, WINERY ROAD,
STELLENBOSCH**


drawing description

MAIN RESIDENCE


dwn	scale
CT	1:100
date	
11-06-2026	
proj.no.	drawing no.
CAR-01	REF-12

**SDP
REF.
12**


FOR COUNCIL APPROVAL STAMP

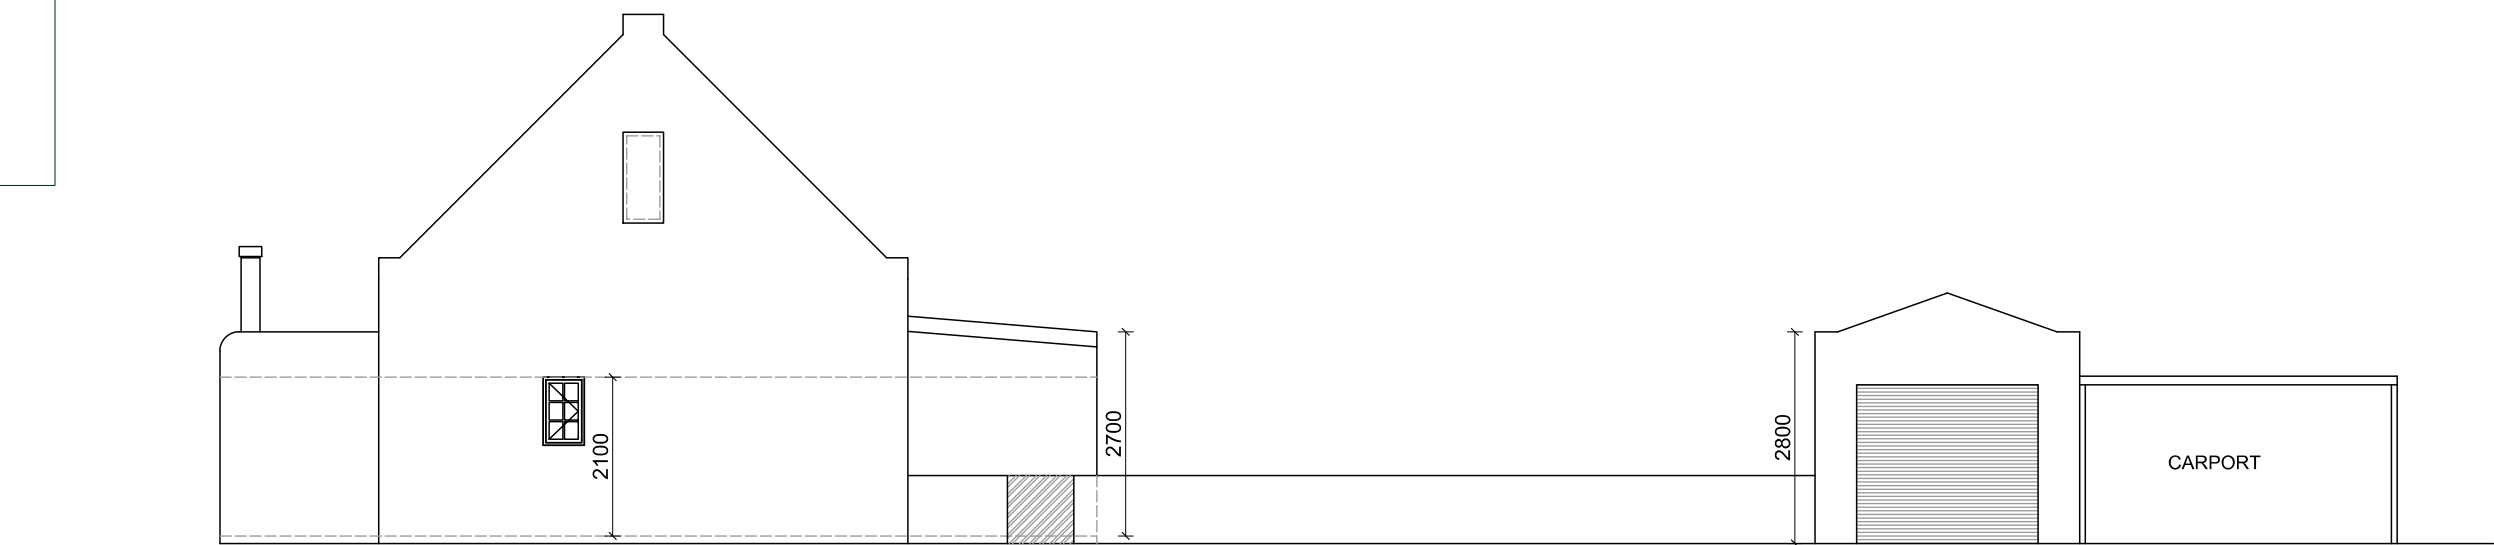


EAST ELEVATION 1:100

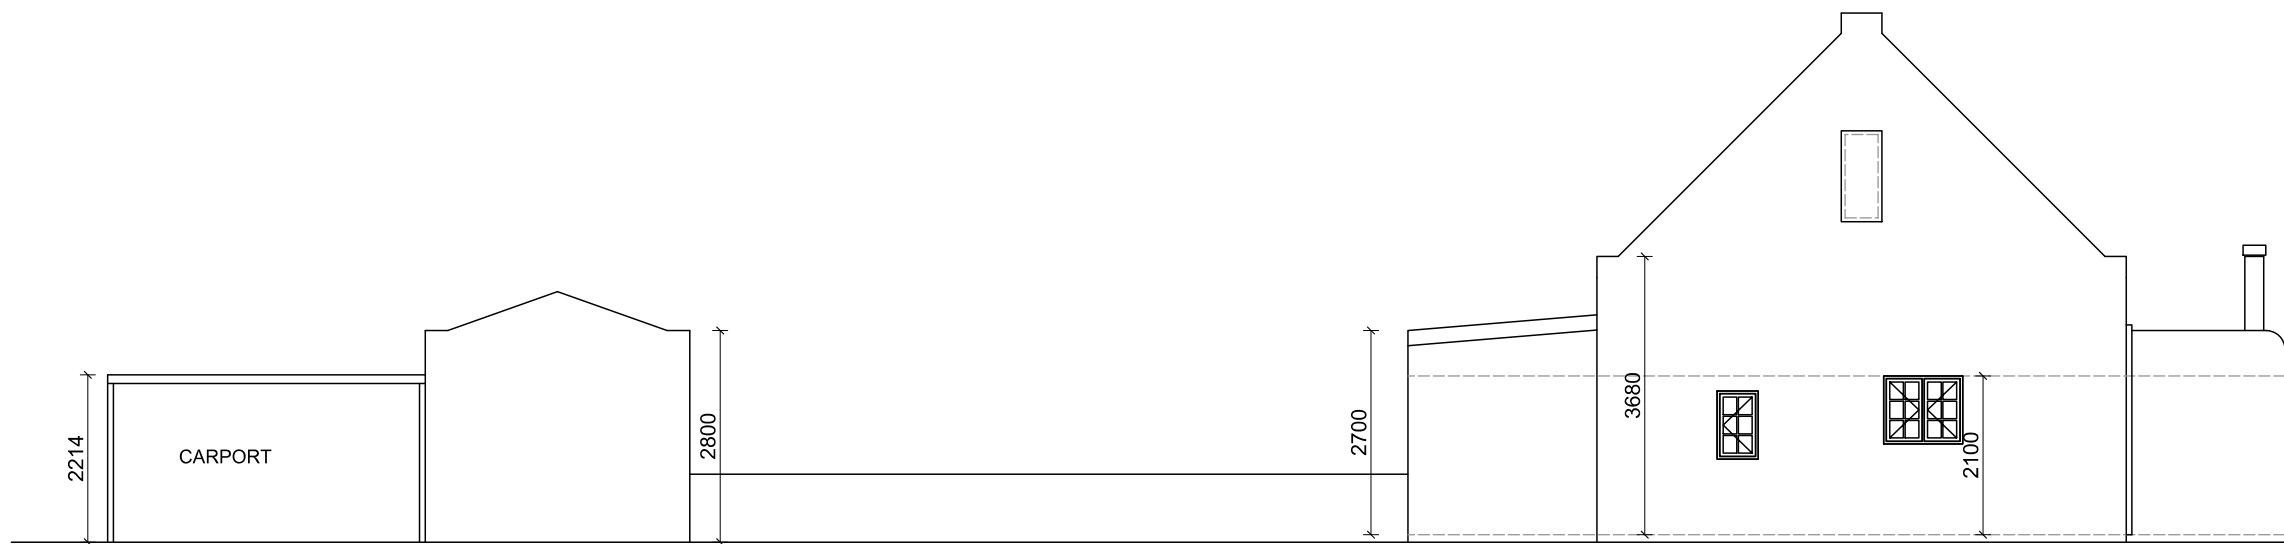


WEST ELEVATION 1:100

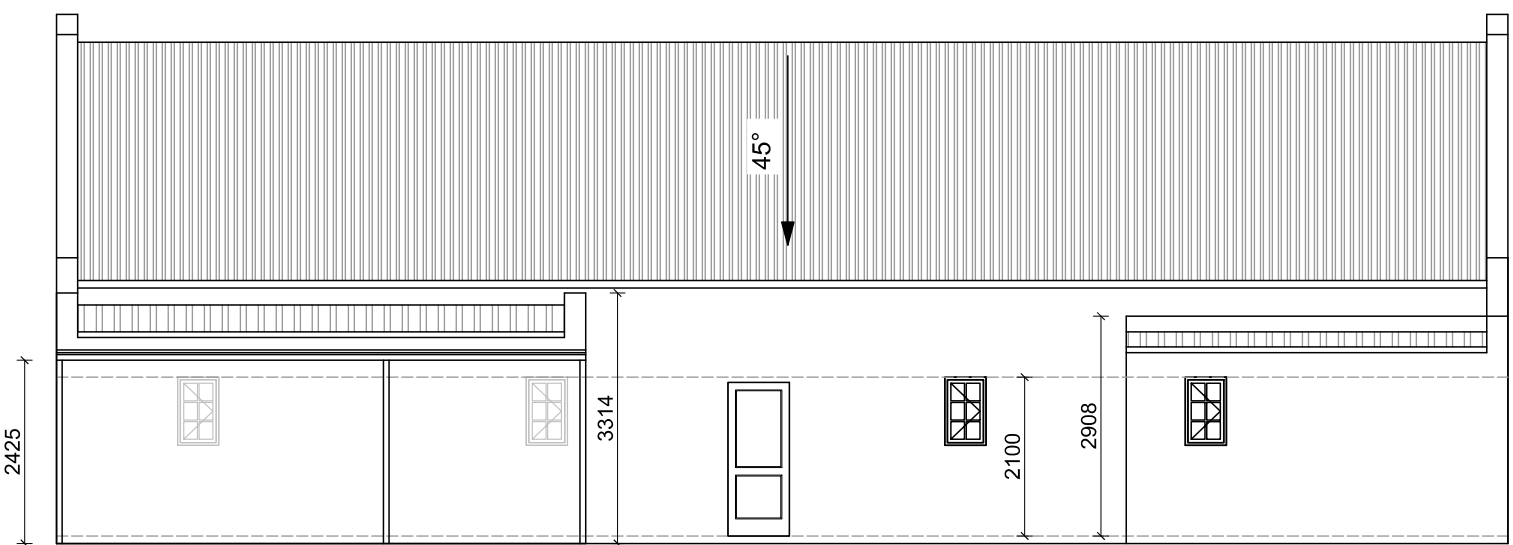

NORTH ELEVATION 1:100

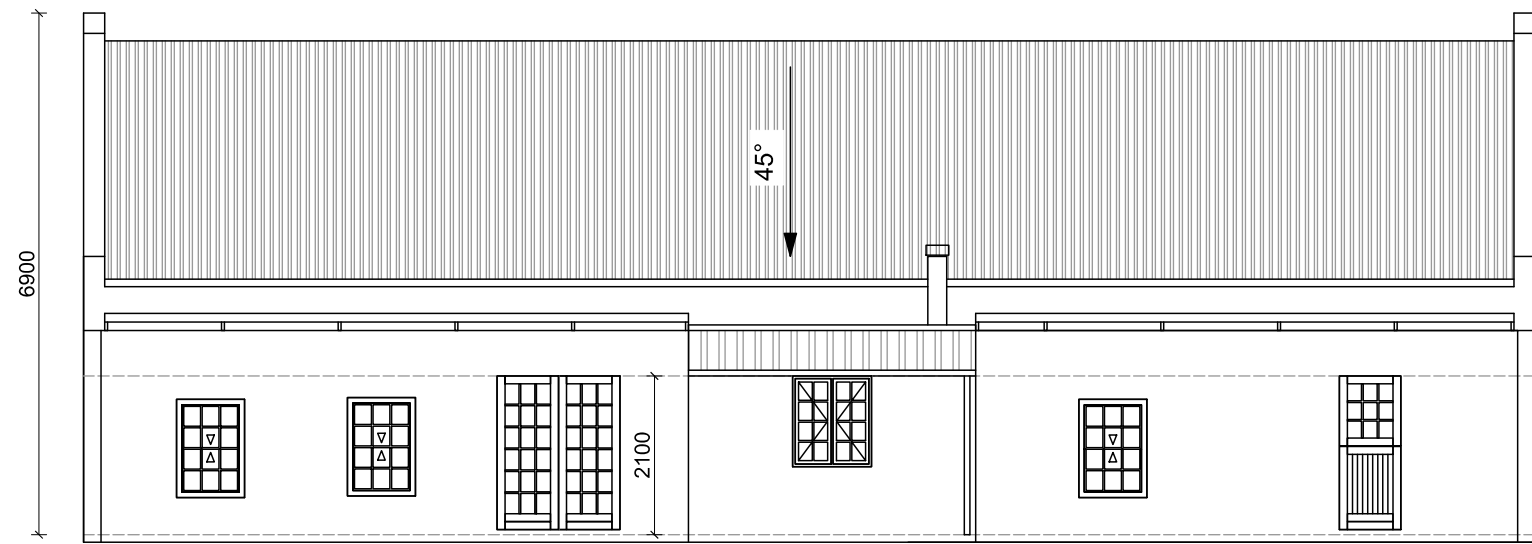

SOUTH ELEVATION 1:100

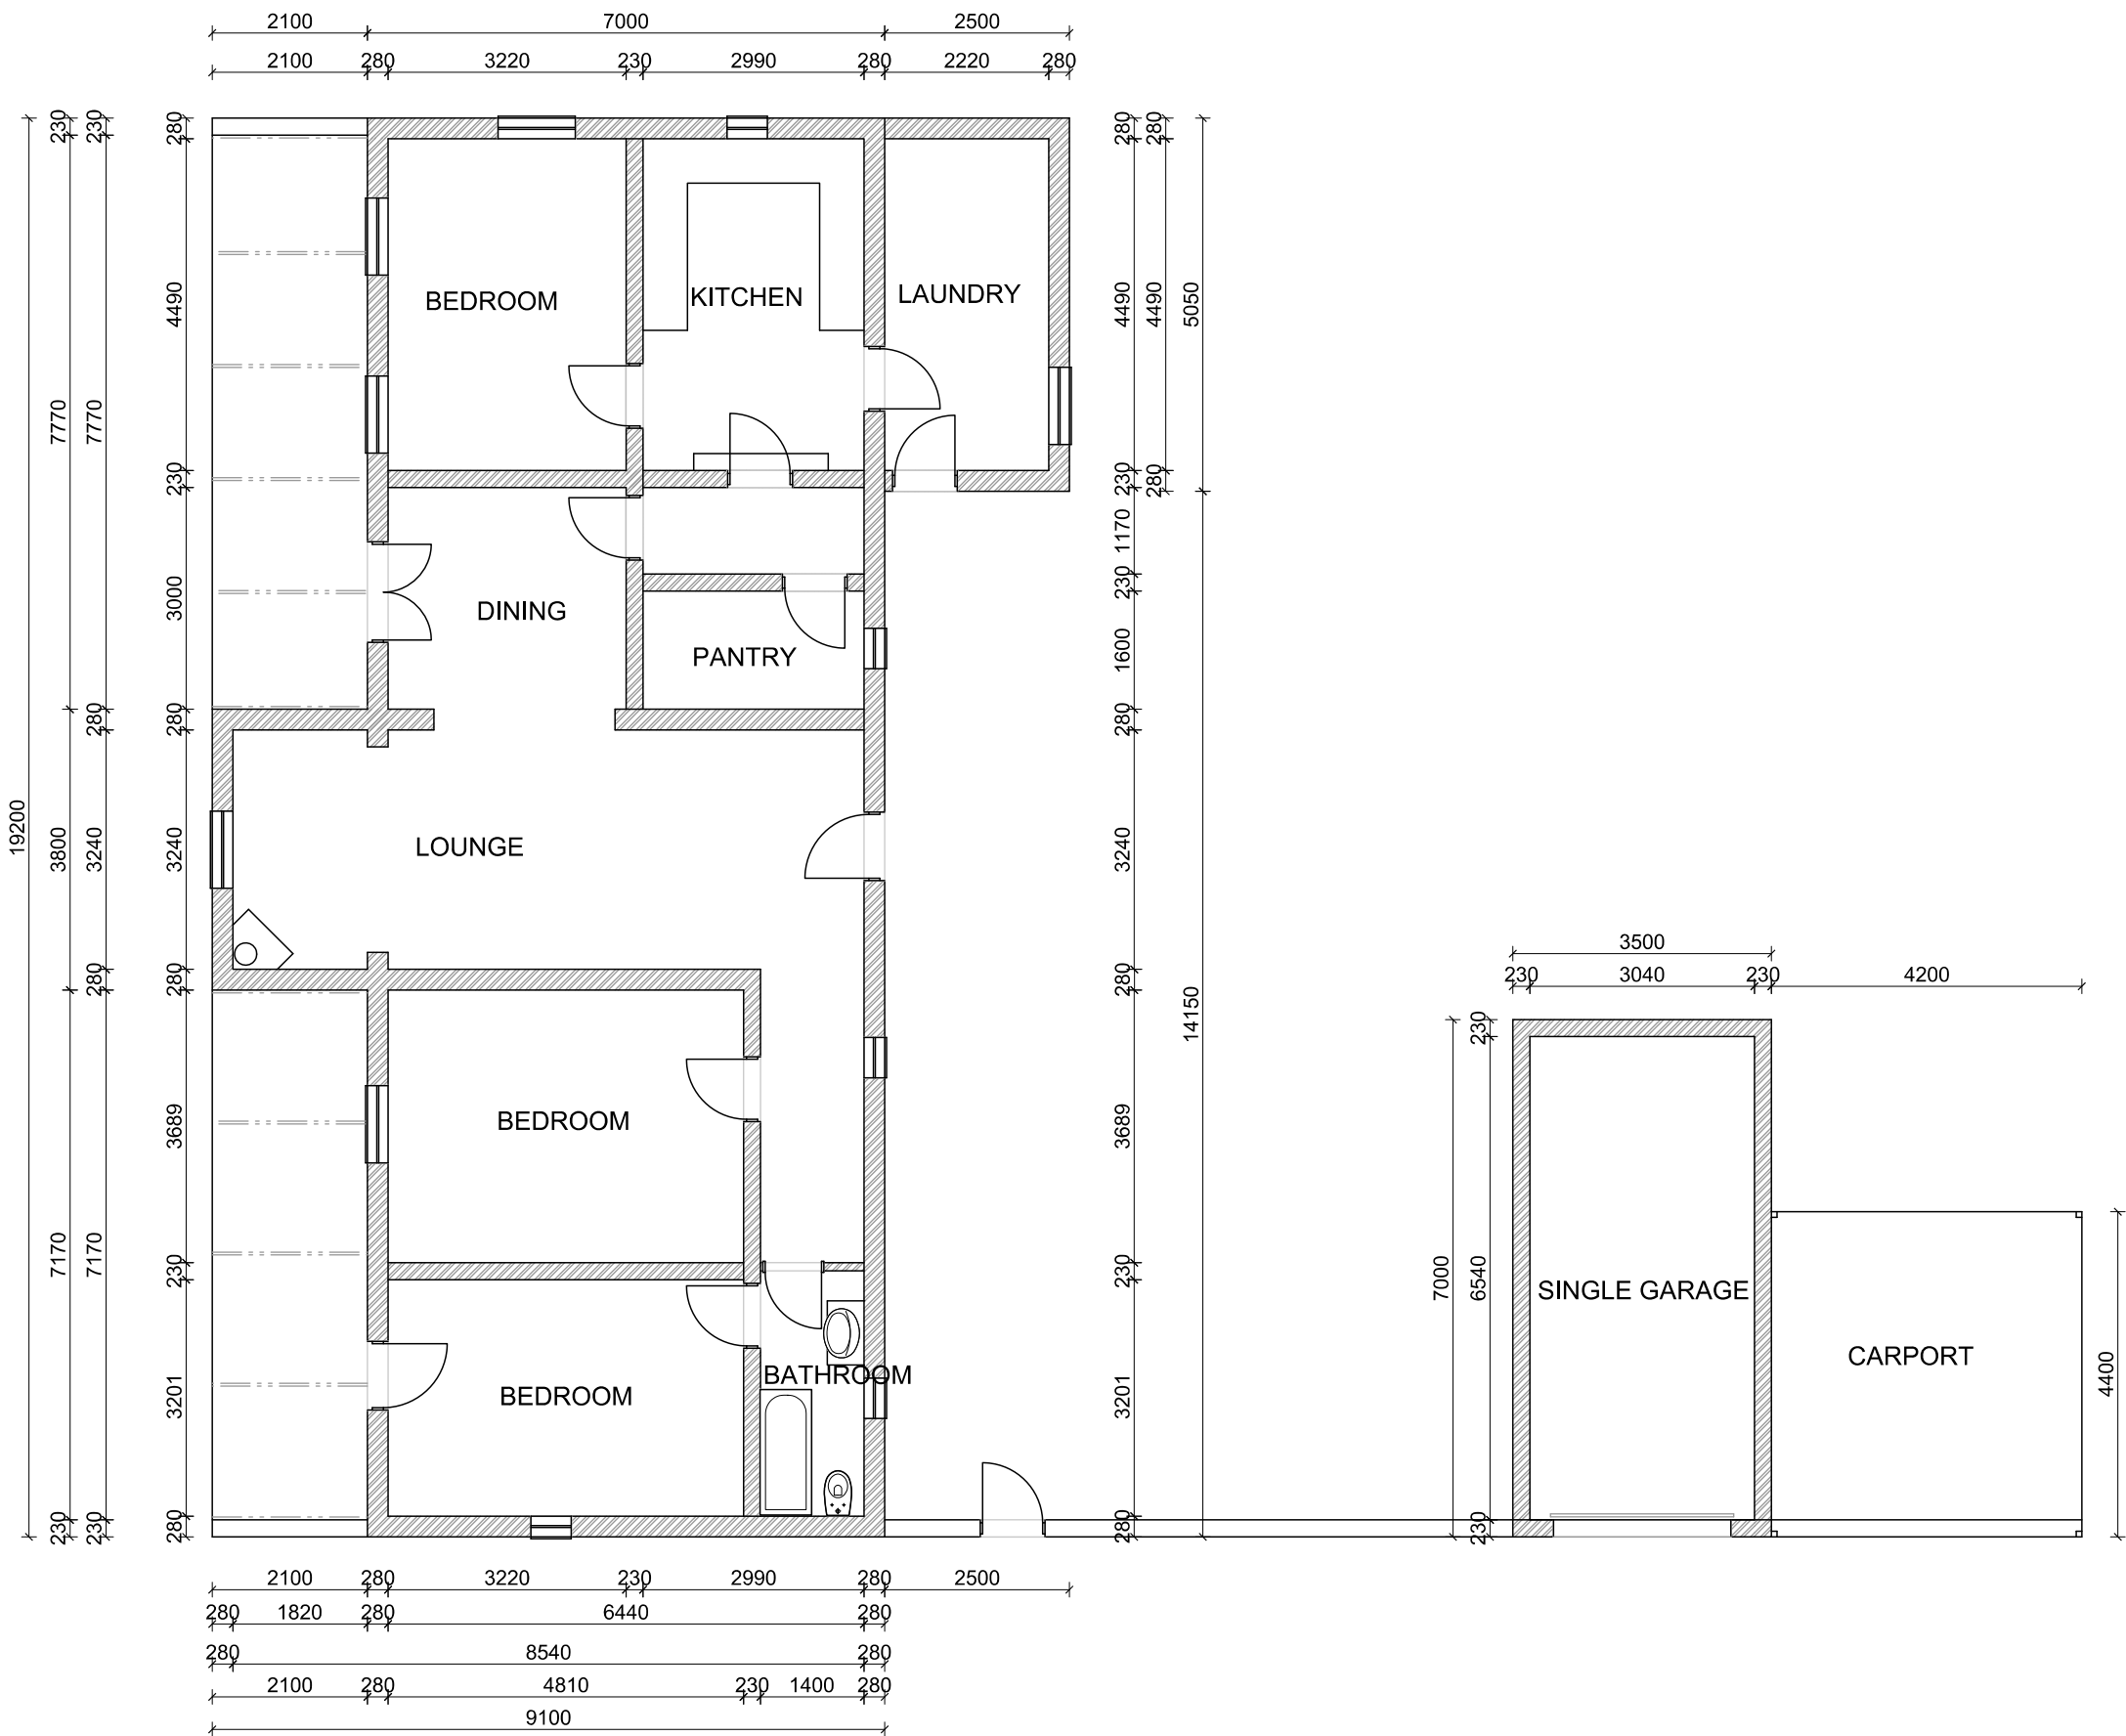

FLOOR PLAN 1:100



ROOF PLAN 1:100

- GENERAL NOTE:
- ALL WORK MUST COMPLY WITH LOCAL AUTHORITIES AND NBR BY-LAWS.
 - READ REQUIRED DIMENSIONS IN PREFERENCE TO SCALING.
 - THE CONTRACTOR MUST VERIFY ALL LEVELS, HEIGHTS AND DIMENSIONS ON SITE AND TO CHECK SAME AGAINST THE SET OF DRAWINGS BEFORE COMMENCING WORK AND TO CONVINCE HIMSELF THAT THE INFORMATION GIVEN IS CORRECT AND IN ACCORDANCE WITH THE CONDITIONS ON SITE.
 - CONTRACTORS ARE TO LOCATE EXISTING SERVICES ON SITE AND TO PROTECT THESE FROM DAMAGE THROUGH OUT THE DURATION OF THE WORKS.
 - THE CONTRACTOR IS RESPONSIBLE FOR THE CORRECT IDENTIFICATION OF ALL SURVEYOR PEGS AND MARKERS AND SETTING OUT OF THE BUILDING WITH PARTICULAR REFERENCE TO GRIDLINES, COLUMN POSITIONS, EXTERNAL AND INTERNAL WALLS FROM THE SURVEYOR MARKERS, BOUNDARIES, BUILDING LINES, ETC.
 - ANY ERRORS, DISCREPANCIES OR OMISSION TO BE REPORTED TO THE ARCHITECT BEFORE COMMENCING ANY WORK.
 - 4 PLY GAMP PROOF COARSE UNDER ALL WALLS AND GILLS AND VERTICAL DPM TO ALL CHANGES OF FLOOR LEVELS.
 - I.T.C. OF TIMBER ROOF STRUCTURE TO BE SUPPLIED BY ROOF MANUFACTURER AND SUBMITTED TO BUILDING SURVEY DEPT. AT LOCAL COUNCIL.

NOTE:
ALL WORK AS PER NBR AND SANS 10400-XA:2011 (OR SANS 204:2011, WHERE INVOKED BY SANS 10400-XA:2011) AND TO APPROVAL OF THE LOCAL AUTHORITY.

ORIENTATION:
REFER TO FLOOR PLANS, CLIMATIC ZONE 4.

SHADING:
ROOF OVERHANGS AS SHOWN ON PLANS AND SECTIONS.

EXTERNAL WALLS:
REFER TO FLOOR PLANS. ALL WALLS PLASTERED AND PAINTED INTERNALLY. PLASTERED AND PAINTED EXTERNALLY TO MATCH 250 / 230mm CLAY BRICK WALLS AND / OR 270 / 280 / 350mm CLAY BRICK CAVITY WALLS. COMPLIES WITH SANS 10400-XA PART 4.4.3.2.

FENESTRATION:
ALUMINIUM FRAMED SYSTEM WITHOUT THERMAL BREAK, DOUBLE GLAZING, ALL AS PER SCHEDULES. ALL NEW EXTERNAL DOORS AND OPENABLE WINDOWS TO BE FITTED WITH RUBBER GASKET TO MINIMISE DRAUGHT/ AIR LEAKAGE TO A MAXIMUM OF 2.00 L/S.M.SQ. NON-OPENABLE WINDOWS MAXIMUM AIR LEAKAGE OF 0.31 L/S.M.SQ. ALL AS PER SANS 613.

ROOF ASSEMBLY AND THERMAL INSULATION:
INSTALL THERMAL INSULATION, AS PER SPECIFICATION. ROOF ASSEMBLY TO COMPLY WITH SANS 10400-XA WITH TOTAL R-VALUE OF 3.70 M.SQ.KW FOR HEAT FLOW UP DIRECTION.

IN-SLAB HEATING:
NOT APPLICABLE.

FLOOR SLAB INSULATION:
PERIMETER INSULATION ONLY. MINIMUM R-VALUE OF 1.00 M.SQ.KW (30mm ISOBOARD). MINIMUM 300mm DEEP.

SERVICES:
LIGHTING AND POWER - LIGHTING TO NEW AREAS NOT TO EXCEED 8VA/SQ.M AND 240W/SQ.M USAGE PER ANNUM. MECHANICAL, VENTILATION AND AIRCONDITIONING AS PER MECH. ENG.

HOT WATER SUPPLY:
MAXIMUM OF 50% BY VOLUME. WATER HEATING BY ELECTRICAL RESISTANCE HEATING. ALL ADDITIONAL WATER HEATING TO BE PROVIDED BY MEANS OTHER THAN ELECTRICAL RESISTANCE HEATING. HOT WATER VESSEL TO BE INSULATED BY INSULATION WITH MINIMUM R-VALUE OF 2.00 M.SQ.KW. ALL HOT WATER SERVICE PIPES TO BE CLAD WITH INSULATION WITH A MINIMUM R-VALUE OF 1.00 M.SQ.KW FOR PIPES WITH A DIAMETER OF LESS OR EQUAL THAN 60mm AND A MINIMUM R-VALUE OF 1.50 M.SQ.KW FOR PIPES WITH A DIA. OF MORE THAN 60mm.



client

WINERY
ROAD
FOREST

submission

COUNCIL APPROVAL

project description

FARM 1023, WINERY ROAD,
STELLENBOSCH


drawing description

THE "OAKS" COTTAGE


dwn	CT	scale	1:100
date	07-06-2026		
proj.no.	CAR-01	drawing no.	REF-16

SDP
REF.
16


FOR COUNCIL APPROVAL STAMP

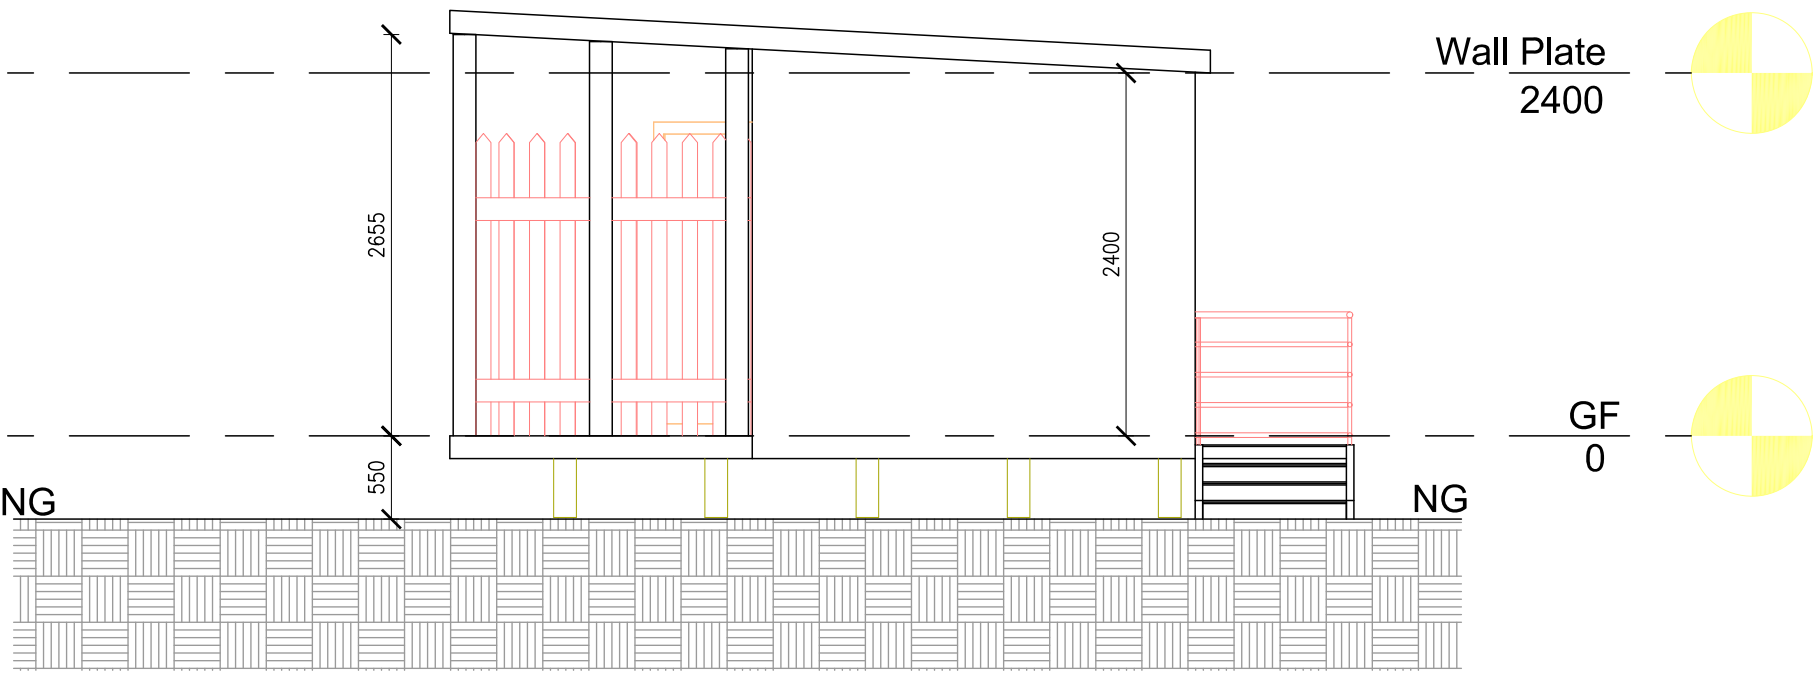


NORTH ELEVATION 1:50

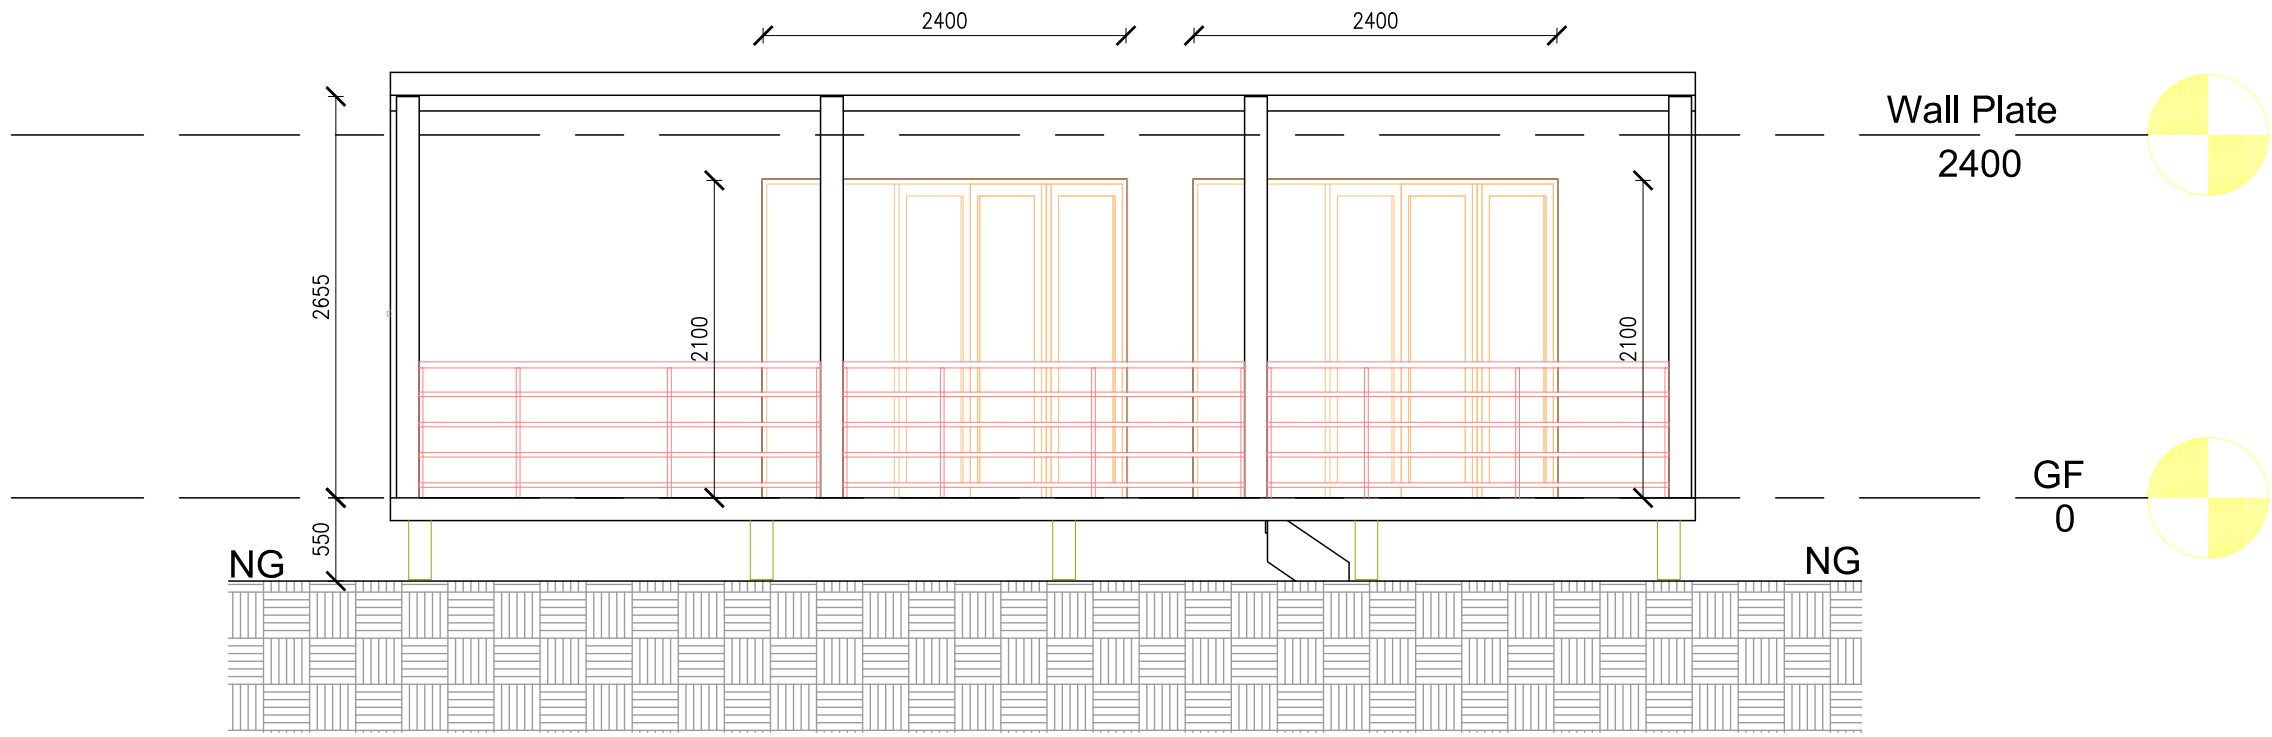


EAST ELEVATION 1:50

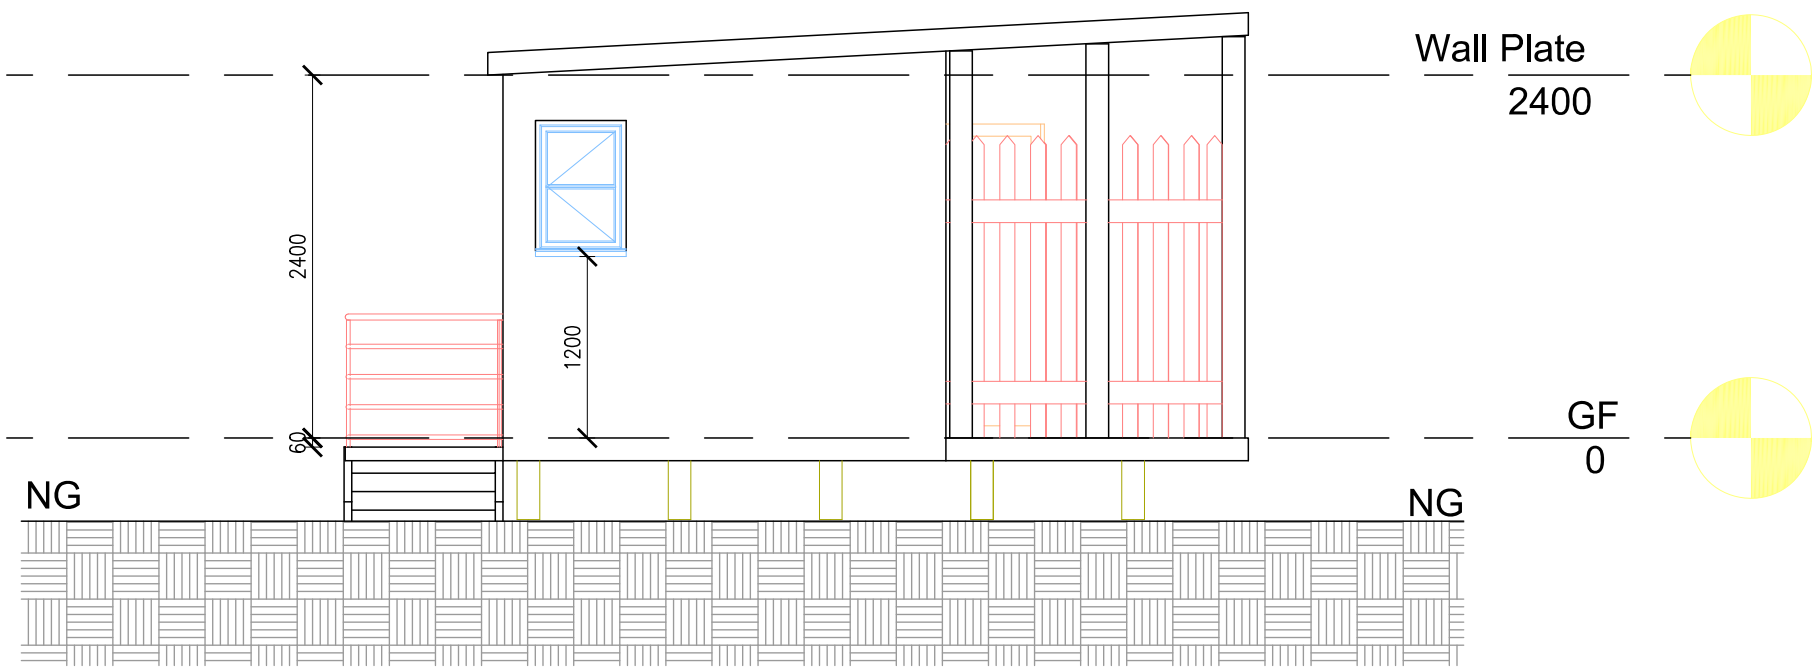


SOUTH ELEVATION 1:50

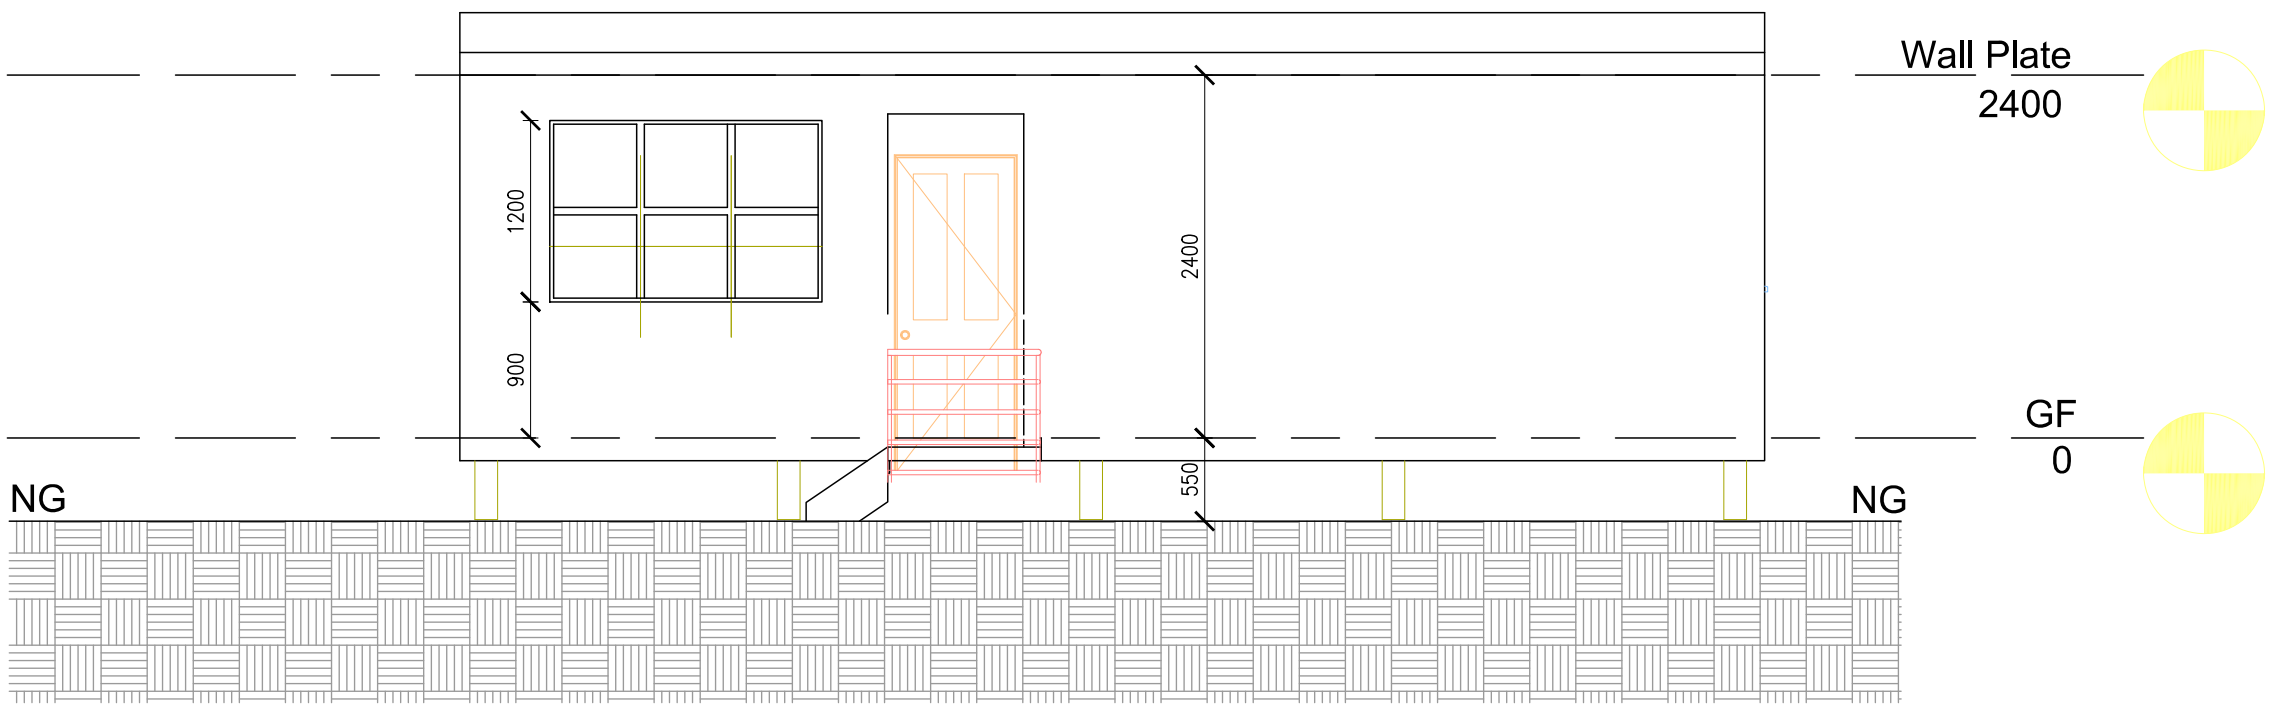


WEST ELEVATION 1:50

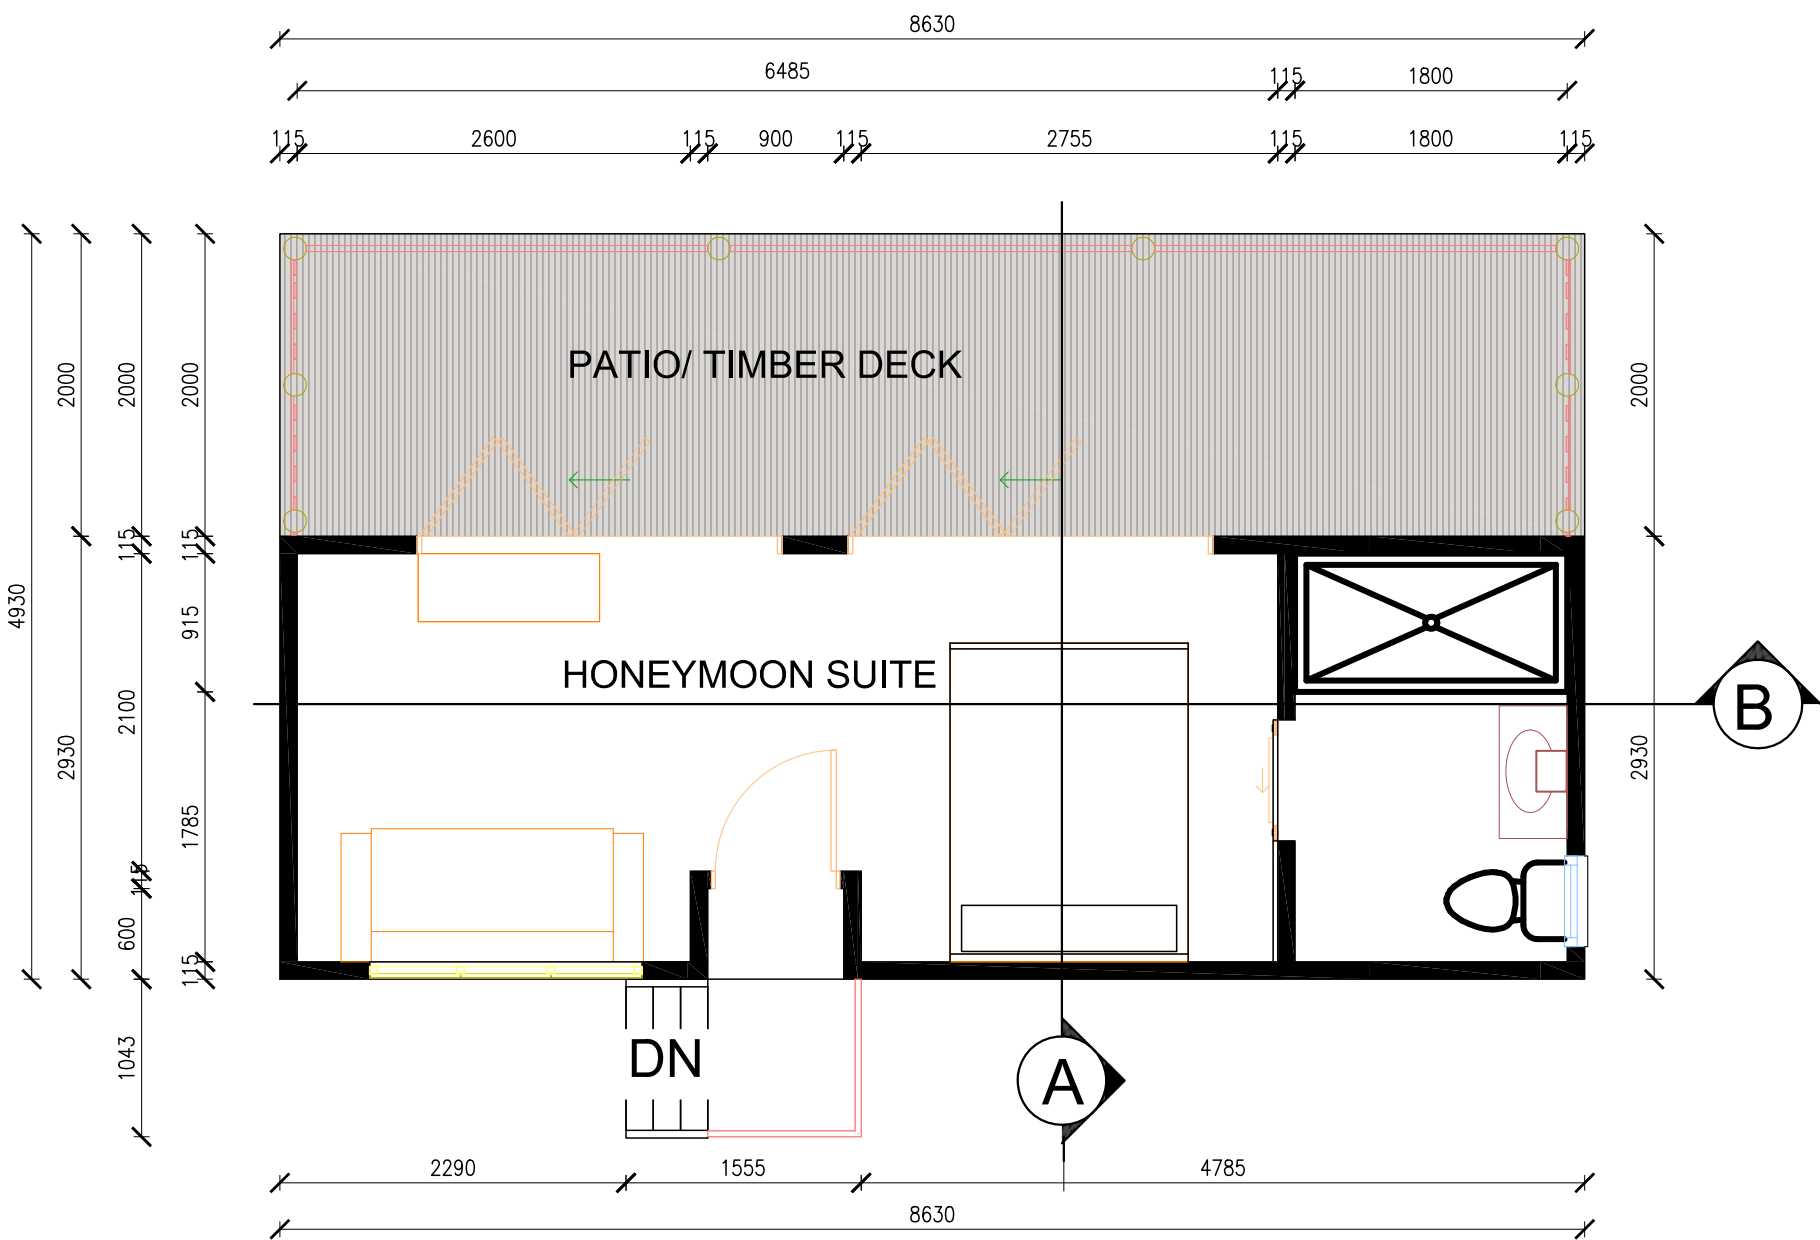

PLAN 1:50

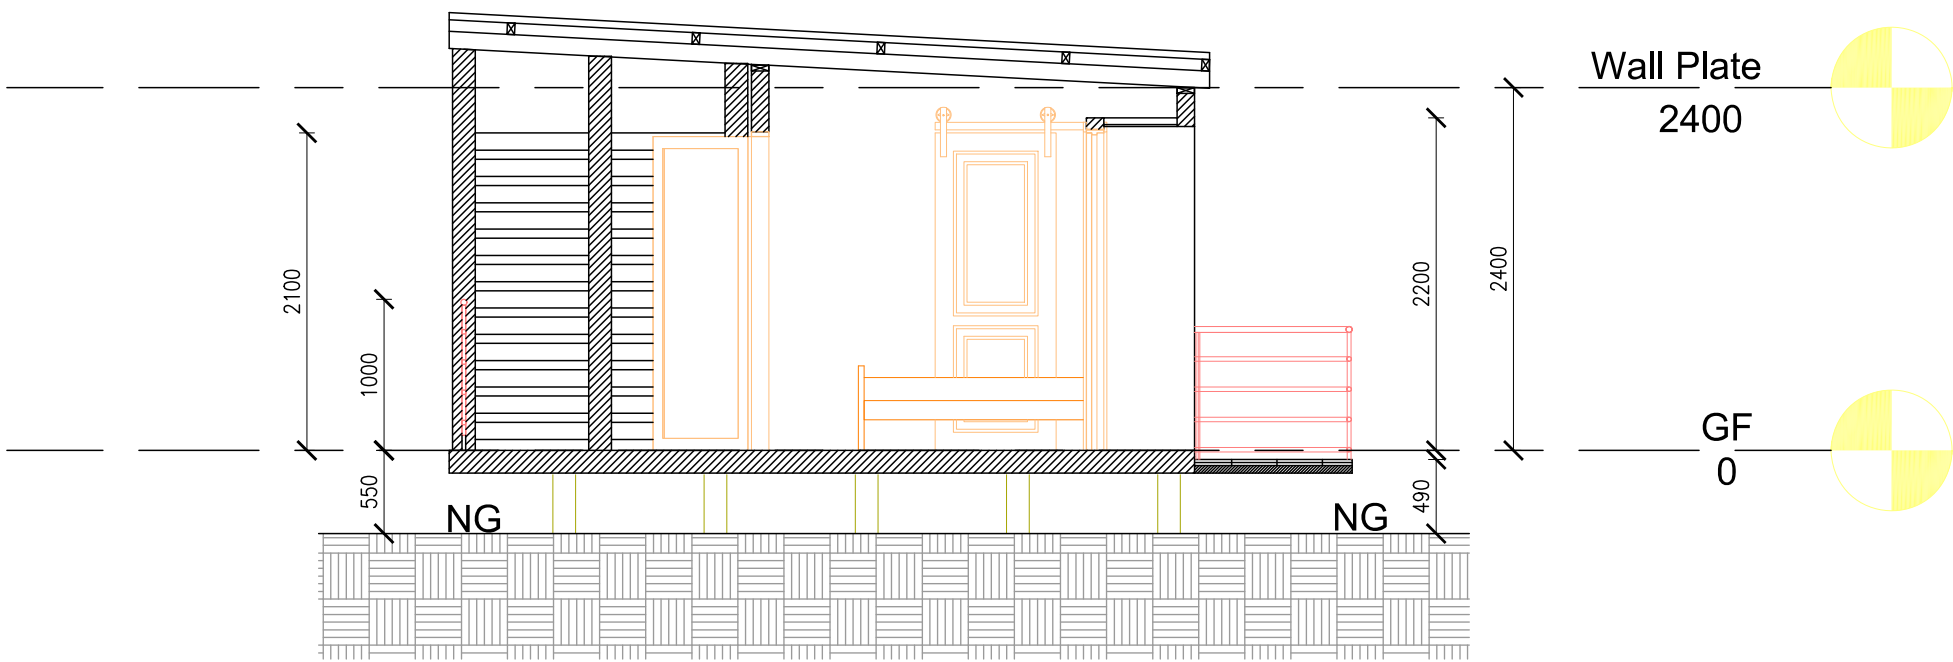

SECTION A-A 1:50

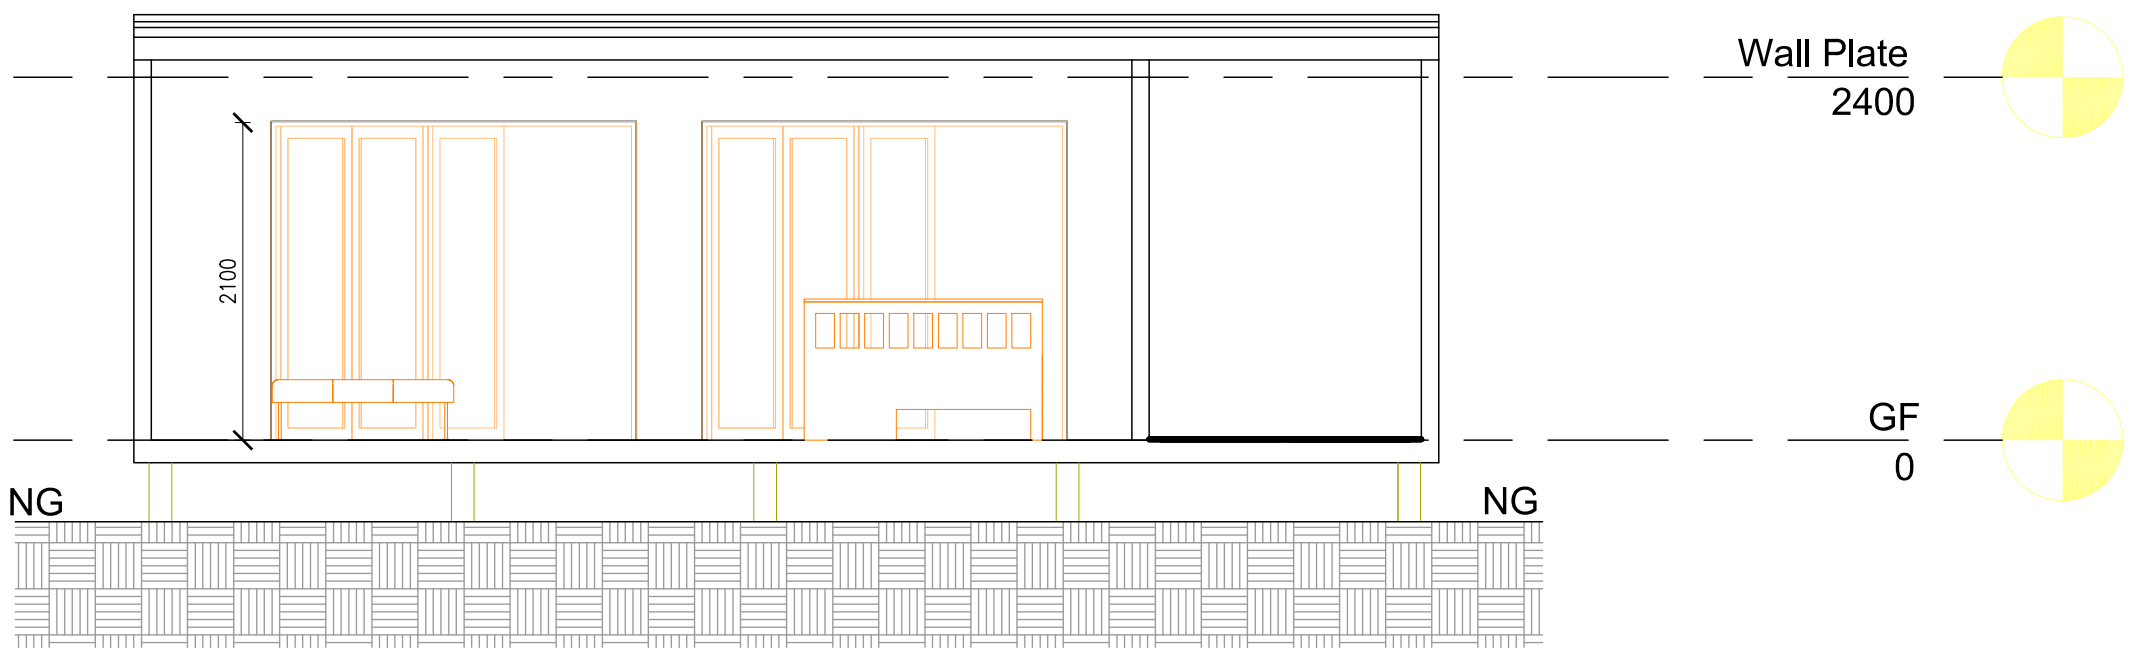

SECTION B-B 1:50

- GENERAL NOTE:
- ALL WORK MUST COMPLY WITH LOCAL AUTHORITIES AND NBR BY-LAWS.
 - READ FIGURED DIMENSIONS IN PREFERENCE TO SCALING.
 - THE CONTRACTOR MUST VERIFY ALL LEVELS, HEIGHTS AND DIMENSIONS ON SITE AND TO CHECK SAME AGAINST THE SET OF DRAWINGS BEFORE COMMENCING WORK AND TO CONVINCE HIMSELF THAT THE INFORMATION GIVEN IS CORRECT AND IN ACCORDANCE WITH THE CONDITIONS ON SITE.
 - CONTRACTORS ARE TO LOCATE EXISTING SERVICES ON SITE AND TO PROTECT THESE FROM DAMAGE THROUGH OUT THE DURATION OF THE WORKS.
 - THE CONTRACTOR IS RESPONSIBLE FOR THE CORRECT IDENTIFICATION OF ALL SURVEYOR PEGS AND MARKERS AND SETTING OUT OF THE BUILDING WITH PARTICULAR REFERENCE TO GRIDLINES, COLUMN POSITIONS, EXTERNAL AND INTERNAL WALLS FROM THE SURVEYOR MARKERS, BOUNDARIES, BUILDING LINES, ETC.
 - ANY ERRORS, DISCREPANCIES OR OMISSION TO BE REPORTED TO THE ARCHITECT BEFORE COMMENCING ANY WORK.
 - 4 PLY GAMP PROOF COARSE UNDER ALL WALLS AND GILLS AND VERTICAL DPM TO ALL CHANGES OF FLOOR LEVELS.
 - I.T.C. OF TIMBER ROOF STRUCTURE TO BE SUPPLIED BY ROOF MANUFACTURER AND SUBMITTED TO BUILDING SURVEY DEPT. AT LOCAL COUNCIL.

NOTE:
ALL WORK AS PER NBR AND SANS 10400-XA:2011 (OR SANS 204:2011, WHERE INVOKED BY SANS 10400-XA:2011) AND TO APPROVAL OF THE LOCAL AUTHORITY.

ORIENTATION:
REFER TO FLOOR PLANS, CLIMATIC ZONE 4.

SHADING:
ROOF OVERHANGS AS SHOWN ON PLANS AND SECTIONS.

EXTERNAL WALLS:
REFER TO FLOOR PLANS. ALL WALLS PLASTERED AND PAINTED INTERNALLY, PLASTERED AND PAINTED EXTERIALLY TO MATCH 250 / 230mm CLAY BRICK WALLS AND / OR 270 / 280 / 350mm CLAY BRICK CAVITY WALLS. COMPLIES WITH SANS 10400-XA PART 4.4.3.2.

FENESTRATION:
ALUMINIUM FRAMED SYSTEM WITHOUT THERMAL BREAK, DOUBLE GLAZING, ALL AS PER SCHEDULES. ALL NEW EXTERNAL DOORS AND OPENABLE WINDOWS TO BE FITTED WITH RUBBER GASKET TO MINIMISE DRAUGHT/ AIR LEAKAGE TO A MAXIMUM OF 2.00 L/S.M.SQ. NON-OPENABLE WINDOWS MAXIMUM AIR LEAKAGE OF 0.31 L/S.M.SQ. ALL AS PER SANS 613.

ROOF ASSEMBLY AND THERMAL INSULATION:
INSTALL THERMAL INSULATION, AS PER SPECIFICATION. ROOF ASSEMBLY TO COMPLY WITH SANS 10400-XA WITH TOTAL R-VALUE OF 3.70 M.SQ.KW FOR HEAT FLOW UP DIRECTION.

IN-SLAB HEATING:
NOT APPLICABLE.

FLOOR SLAB INSULATION:
PERIMETER INSULATION ONLY. MINIMUM R-VALUE OF 1.00 M.SQ.KW (30mm ISOBOARD), MINIMUM 300mm DEEP.

SERVICES:
LIGHTING AND POWER - LIGHTING TO NEW AREAS NOT TO EXCEED 8VA/SQ.M AND 240W/SQ.M USAGE PER ANNUM. MECHANICAL, VENTILATION AND AIRCONDITIONING AS PER MECH. ENG.

HOT WATER SUPPLY:
MAXIMUM OF 50% BY VOLUME. WATER HEATING BY ELECTRICAL RESISTANCE HEATING. ALL ADDITIONAL WATER HEATING TO BE PROVIDED BY MEANS OTHER THAN ELECTRICAL RESISTANCE HEATING. HOT WATER VESSEL TO BE INSULATED BY INSULATION WITH MINIMUM R-VALUE OF 2.00 M.SQ.KW. ALL HOT WATER SERVICE PIPES TO BE CLAD WITH INSULATION WITH A MINIMUM R-VALUE OF 1.00 M.SQ.KW FOR PIPES WITH A DIAMETER OF LESS OR EQUAL THAN 75mm AND A MINIMUM R-VALUE OF 1.50 M.SQ.KW FOR PIPES WITH A DIA. OF MORE THAN 80mm.



client

WINERY
ROAD
FOREST

submission

COUNCIL APPROVAL

project description

FARM 1023, WINERY ROAD,
STELLENBOSCH









drawing description

HONEYMOON SUITE

dwn	scale
CT	1:100
date	
07-06-2026	
proj.no.	drawing no.
CAR-01	REF-17

SDP
REF.
17

FOR COUNCIL APPROVAL STAMP

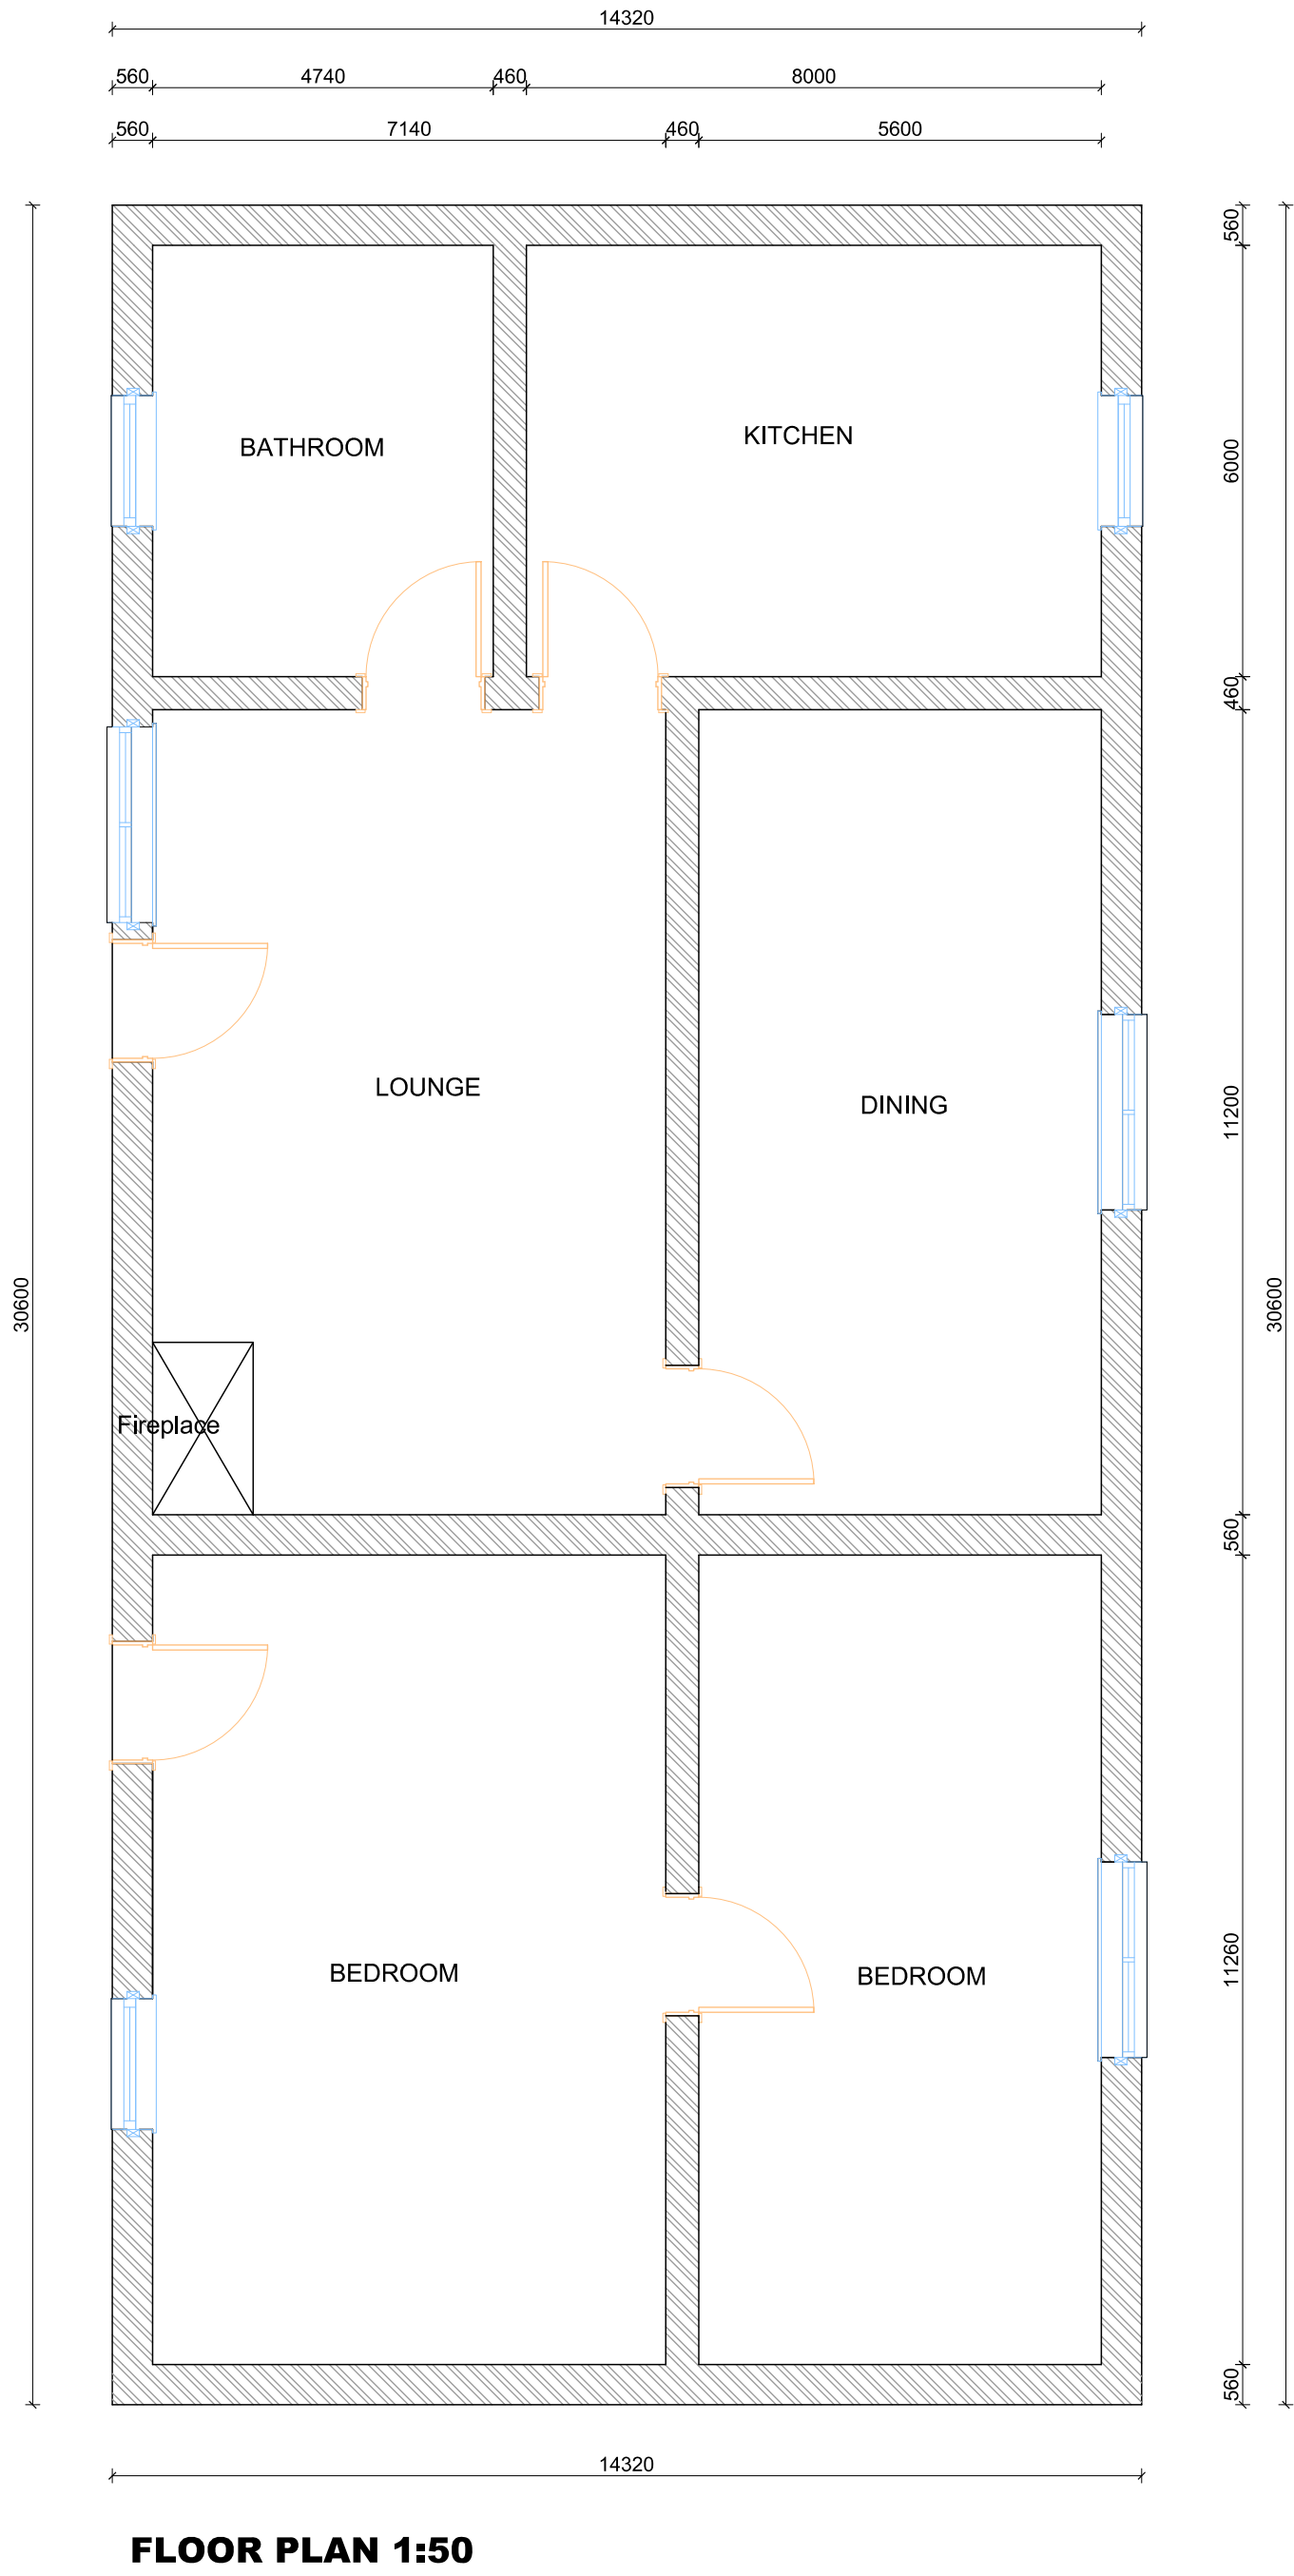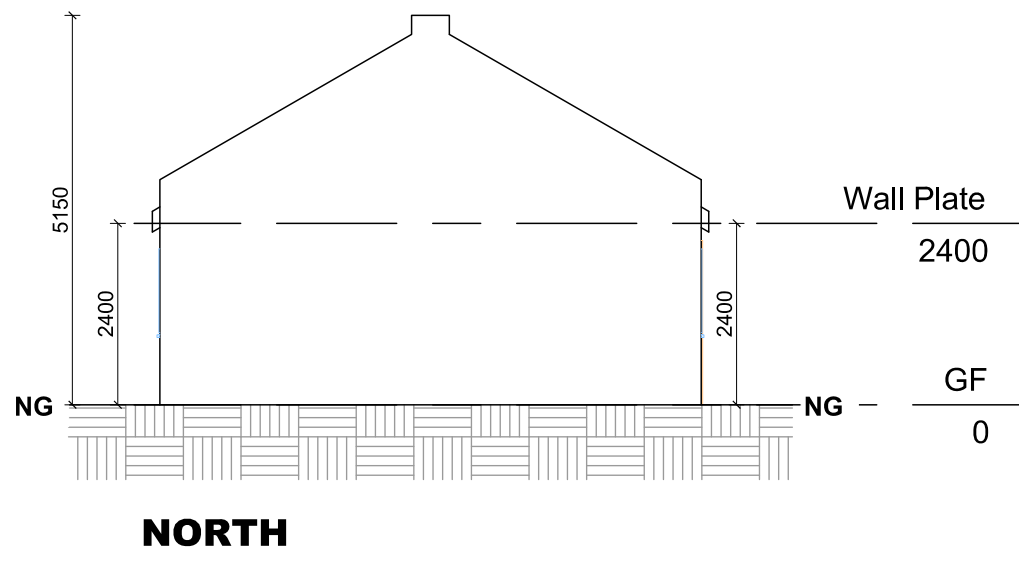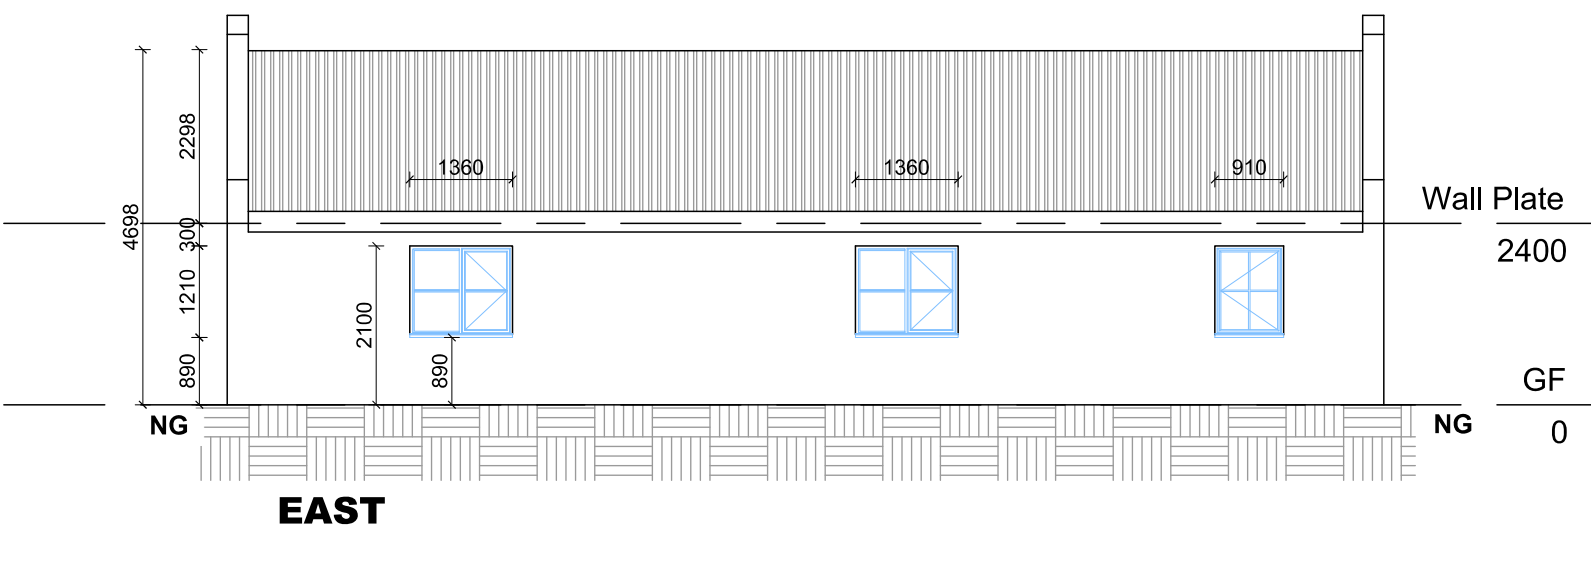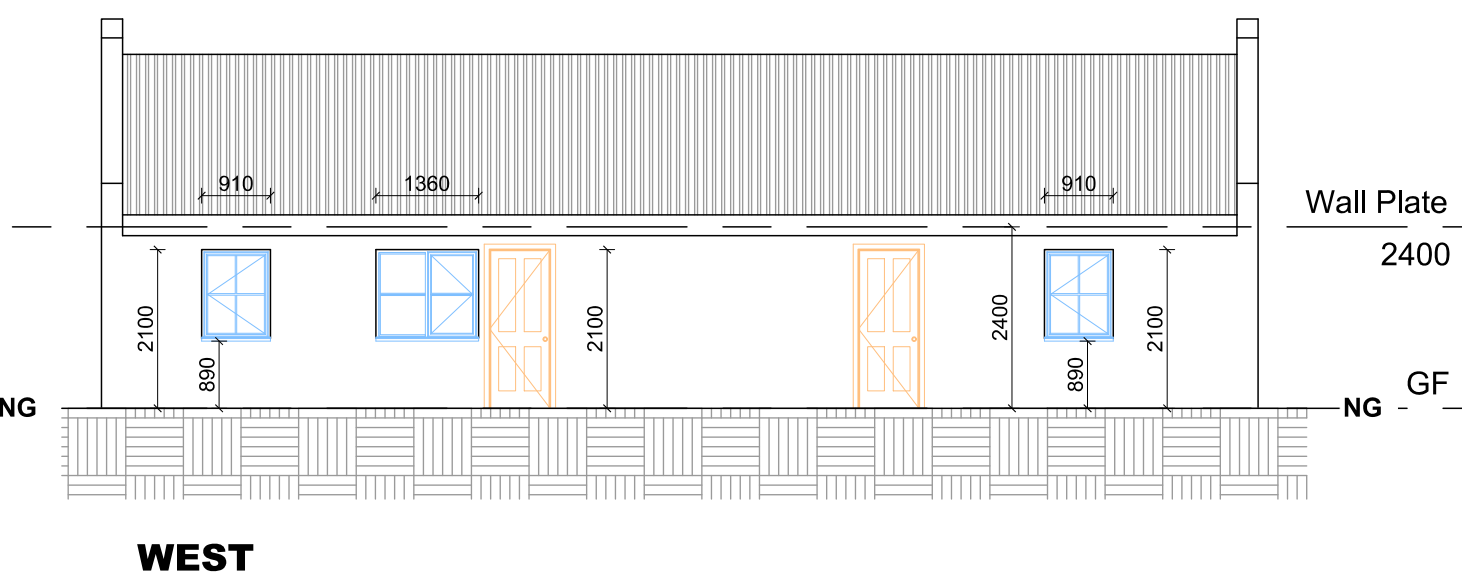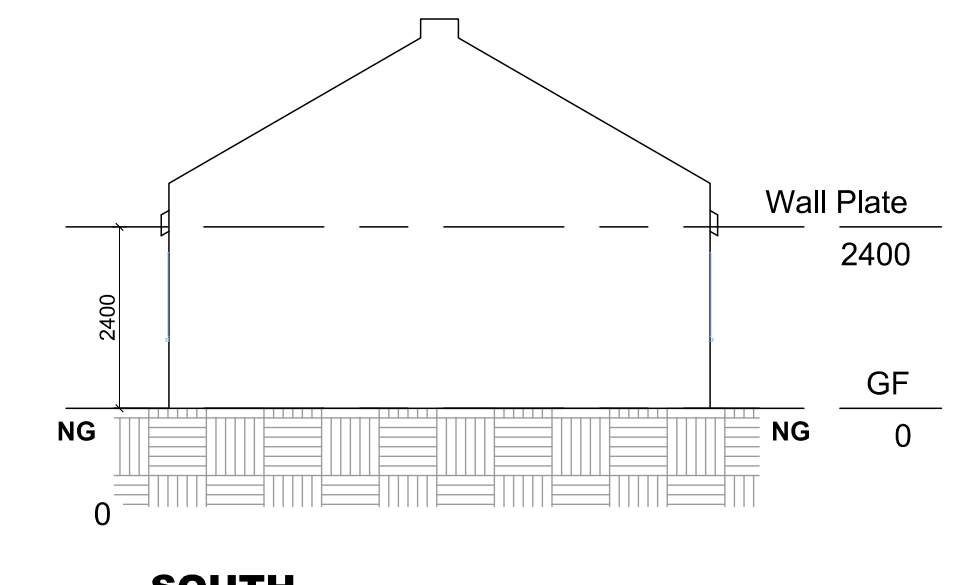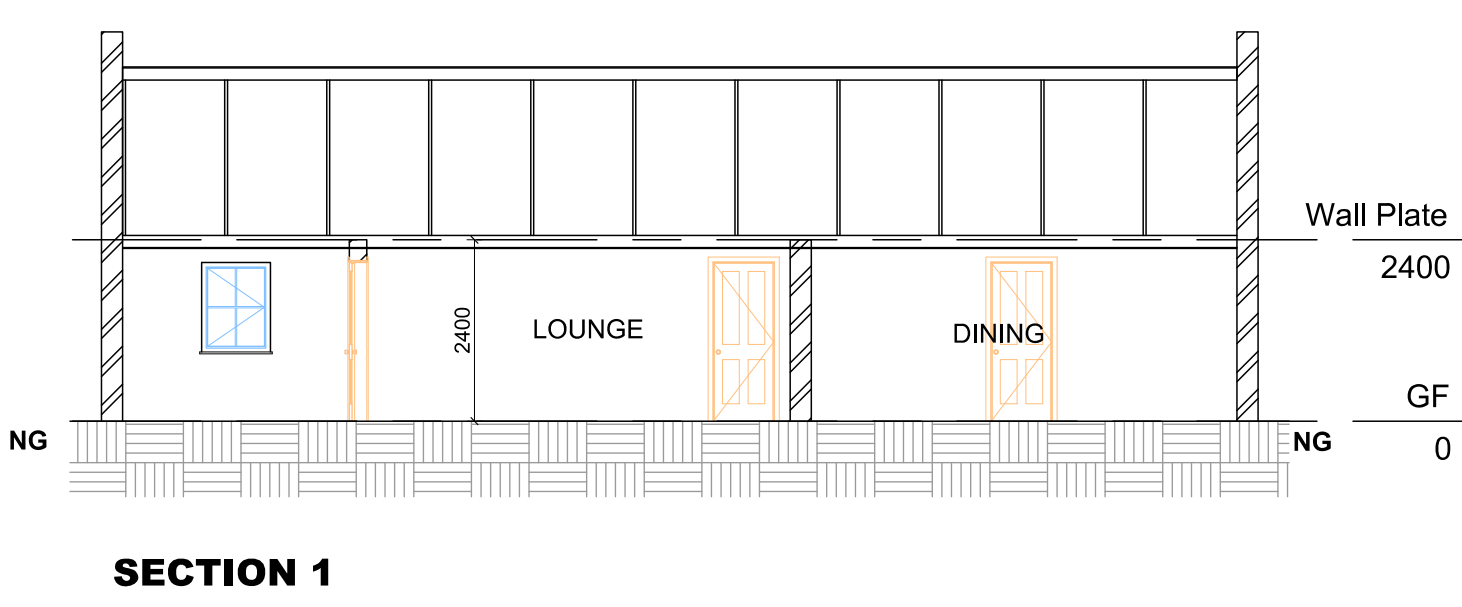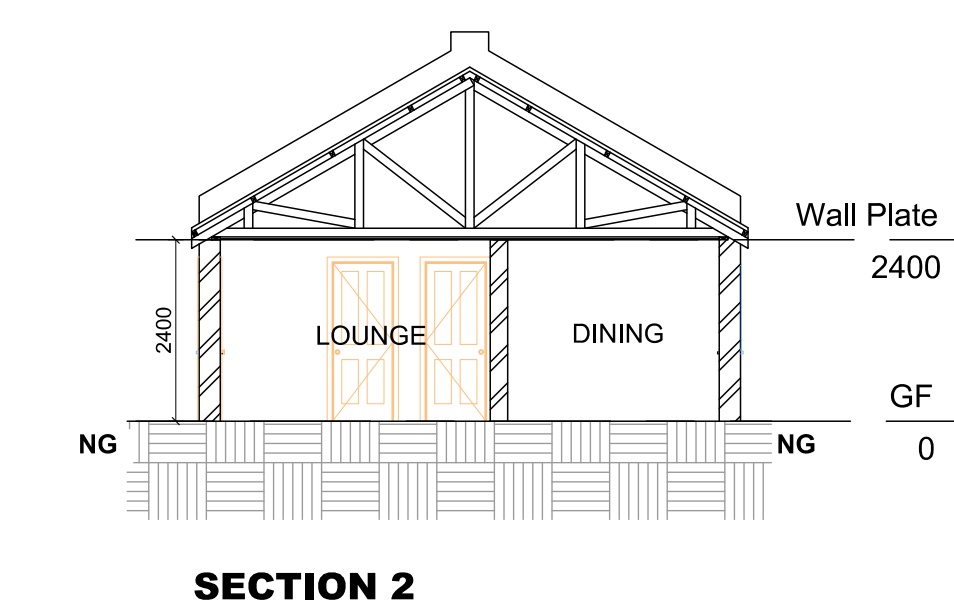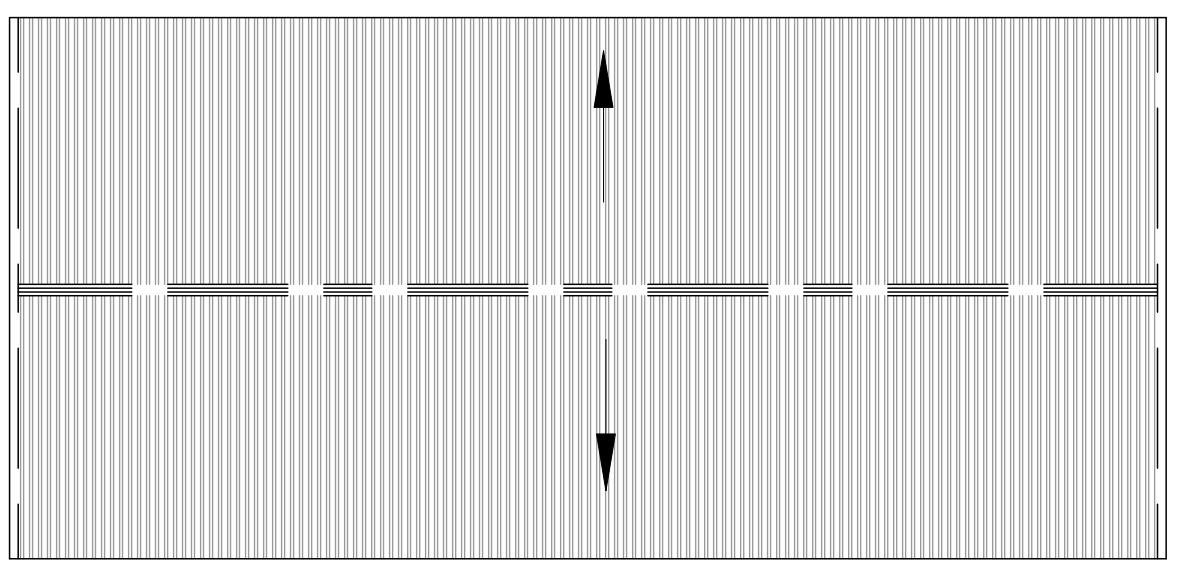

- GENERAL NOTE:
- ALL WORK MUST COMPLY WITH LOCAL AUTHORITIES AND NBR BY-LAWS.
 - READ FIGURED DIMENSIONS IN PREFERENCE TO SCALING.
 - THE CONTRACTOR MUST VERIFY ALL LEVELS, HEIGHTS AND DIMENSIONS ON SITE AND TO CHECK SAME AGAINST THE SET OF DRAWINGS BEFORE COMMENCING WORK AND TO CONVINCE HIMSELF THAT THE INFORMATION GIVEN IS CORRECT AND IN ACCORDANCE WITH THE CONDITIONS ON SITE.
 - CONTRACTORS ARE TO LOCATE EXISTING SERVICES ON SITE AND TO PROTECT THESE FROM DAMAGE THROUGH OUT THE DURATION OF THE WORKS.
 - THE CONTRACTOR IS RESPONSIBLE FOR THE CORRECT IDENTIFICATION OF ALL SURVEYOR PEGS AND MARKERS AND SETTING OUT OF THE BUILDING WITH PARTICULAR REFERENCE TO GRIDLINES, COLUMN POSITIONS, EXTERNAL AND INTERNAL WALLS FROM THE SURVEYOR MARKERS, BOUNDARIES, BUILDING LINES, ETC.
 - ANY ERRORS, DISCREPANCIES OR OMISSION TO BE REPORTED TO THE ARCHITECT BEFORE COMMENCING ANY WORK.
 - 4 PLY GAMP PROOF COARSE UNDER ALL WALLS AND GILLS AND VERTICAL DPM TO ALL CHANGES OF FLOOR LEVELS.
 - I.T.C. OF TIMBER ROOF STRUCTURE TO BE SUPPLIED BY ROOF MANUFACTURER AND SUBMITTED TO BUILDING SURVEY DEPT. AT LOCAL COUNCIL.

NOTE:
ALL WORK AS PER NBR AND SANS 10400-XA:2011 (OR SANS 204:2011, WHERE INVOKED BY SANS 10400-XA:2011) AND TO APPROVAL OF THE LOCAL AUTHORITY.

ORIENTATION:
REFER TO FLOOR PLANS, CLIMATIC ZONE 4.

SHADING:
ROOF OVERHANGS AS SHOWN ON PLANS AND SECTIONS.

EXTERNAL WALLS:
REFER TO FLOOR PLANS. ALL WALLS PLASTERED AND PAINTED INTERNALLY, PLASTERED AND PAINTED EXTERNALLY TO MATCH 250 / 230mm CLAY BRICK WALLS AND / OR 270 / 280 / 350mm CLAY BRICK CAVITY WALLS. COMPLIES WITH SANS 10400-XA PART 4.4.3.2.

FENESTRATION:
ALUMINIUM FRAMED SYSTEM WITHOUT THERMAL BREAK, DOUBLE GLAZING, ALL AS PER SCHEDULES. ALL NEW EXTERNAL DOORS AND OPENABLE WINDOWS TO BE FITTED WITH RUBBER GASKET TO MINIMISE DRAUGHT/ AIR LEAKAGE TO A MAXIMUM OF 2.00 L/S.M².S.D. NON-OPENABLE WINDOWS MAXIMUM AIR LEAKAGE OF 0.31 L/S.M².S.D. ALL AS PER SANS 613.

ROOF ASSEMBLY AND THERMAL INSULATION:
INSTALL THERMAL INSULATION, AS PER SPECIFICATION. ROOF ASSEMBLY TO COMPLY WITH SANS 10400-XA WITH TOTAL R-VALUE OF 3.70 M².S.Q./KW FOR HEAT FLOW UP DIRECTION.

IN-SLAB HEATING:
NOT APPLICABLE.

FLOOR SLAB INSULATION:
PERIMETER INSULATION ONLY. MINIMUM R-VALUE OF 1.00 M².S.Q./KW (30mm ISOBOARD), MINIMUM 300mm DEEP.

SERVICES:
LIGHTING AND POWER - LIGHTING TO NEW AREAS NOT TO EXCEED 8VA/SQ.M AND 240W/SQ.M. USAGE PER ANNUM. MECHANICAL, VENTILATION AND AIRCONDITIONING AS PER MECH. ENG.


HOT WATER SUPPLY:
MAXIMUM OF 50% BY VOLUME. WATER HEATING BY ELECTRICAL RESISTANCE HEATING. ALL ADDITIONAL WATER HEATING TO BE PROVIDED BY MEANS OTHER THAN ELECTRICAL RESISTANCE HEATING. HOT WATER VESSEL TO BE INSULATED BY INSULATION WITH MINIMUM R-VALUE OF 2.00 M².S.Q./KW. ALL HOT WATER SERVICE PIPES TO BE CLAD WITH INSULATION WITH A MINIMUM R-VALUE OF 1.00 M².S.Q./KW FOR PIPES WITH A DIAMETER OF LESS OR EQUAL THAN 60mm AND A MINIMUM R-VALUE OF 1.50 M².S.Q./KW FOR PIPES WITH A DIA. OF MORE THAN 60mm.







client	
WINERY ROAD FOREST	
submission	
COUNCIL APPROVAL	
project description	
FARM 1023, WINERY ROAD, STELLENBOSCH	
drawing description	
LABOUR COTTAGE	
dwn	scale
CT	1:100
date	
07-06-2026	
proj.no.	drawing no.
CAR-01	REF-19

SDP
REF.
19

FOR COUNCIL APPROVAL STAMP

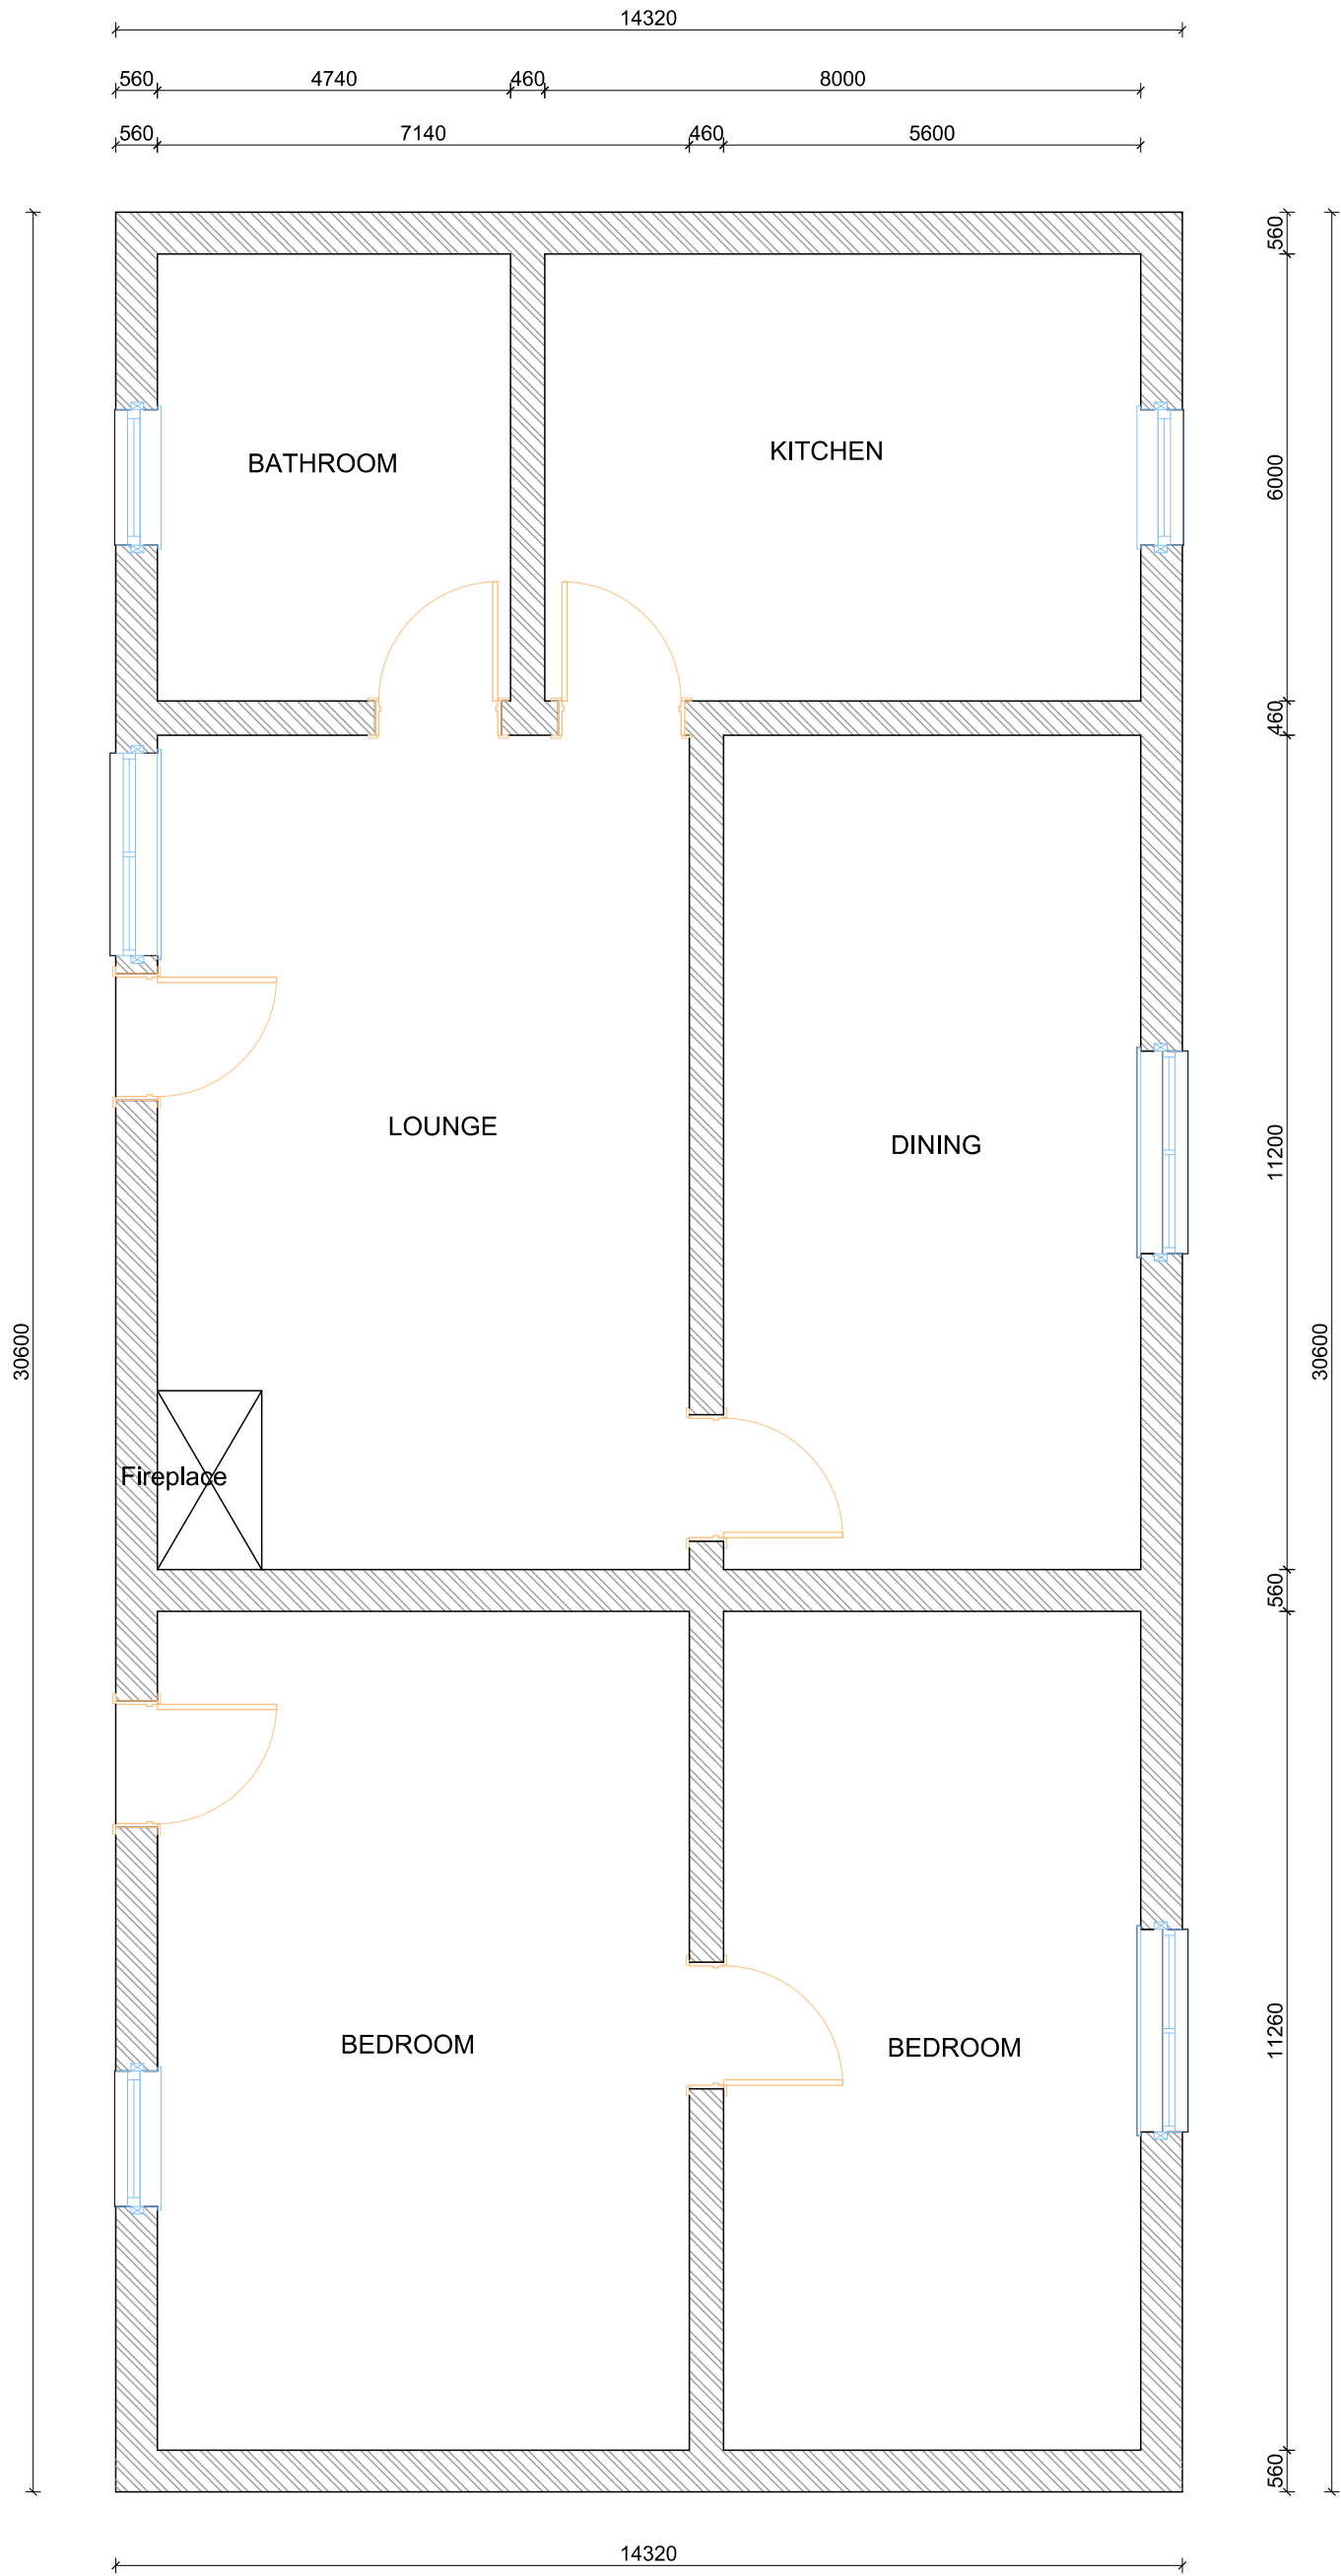

FLOOR PLAN 1:50

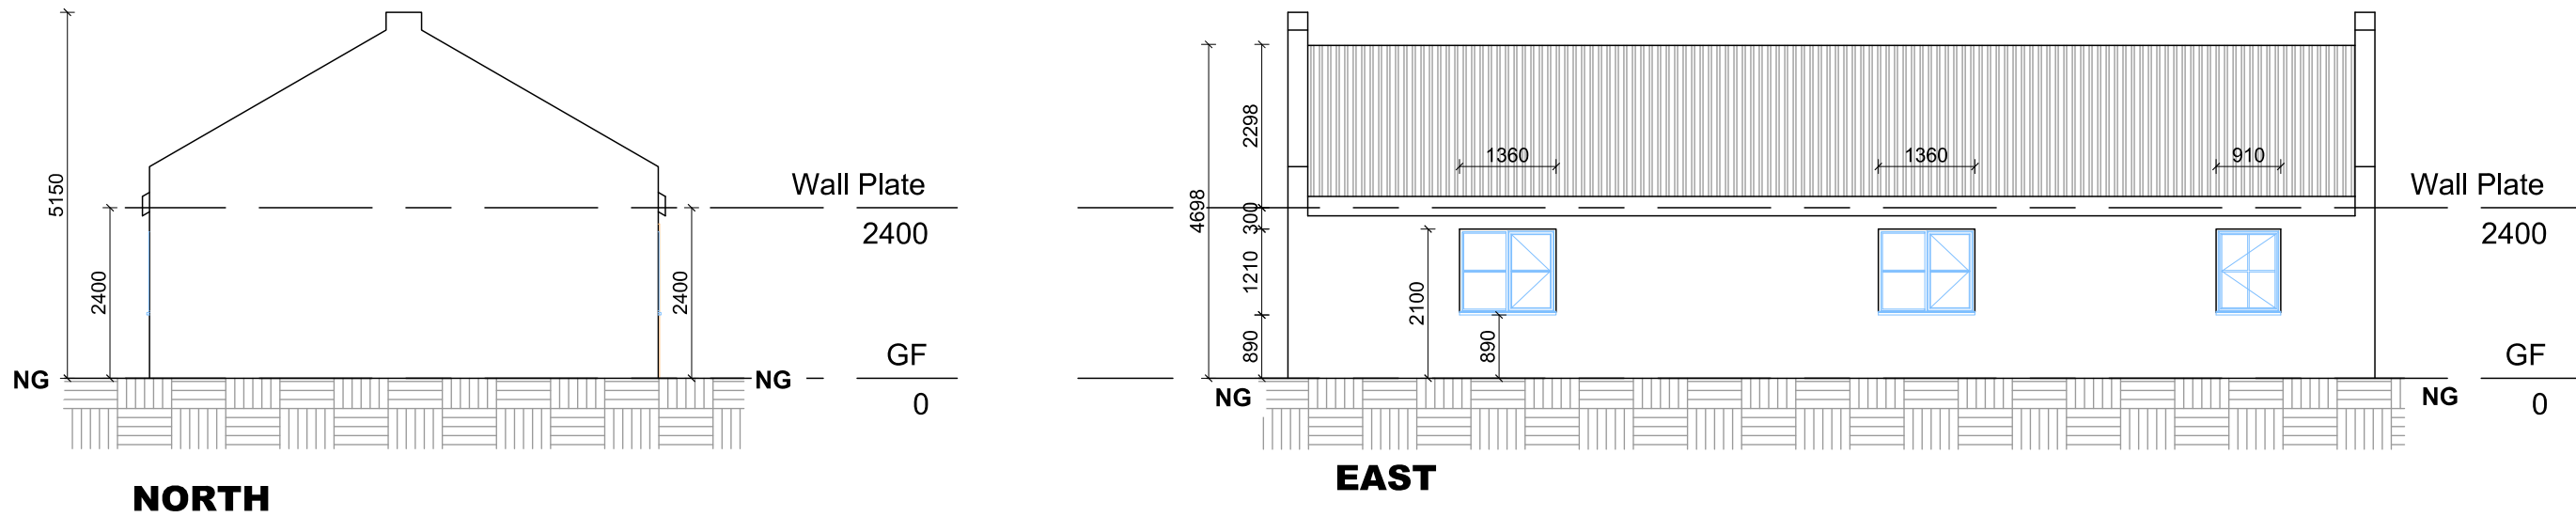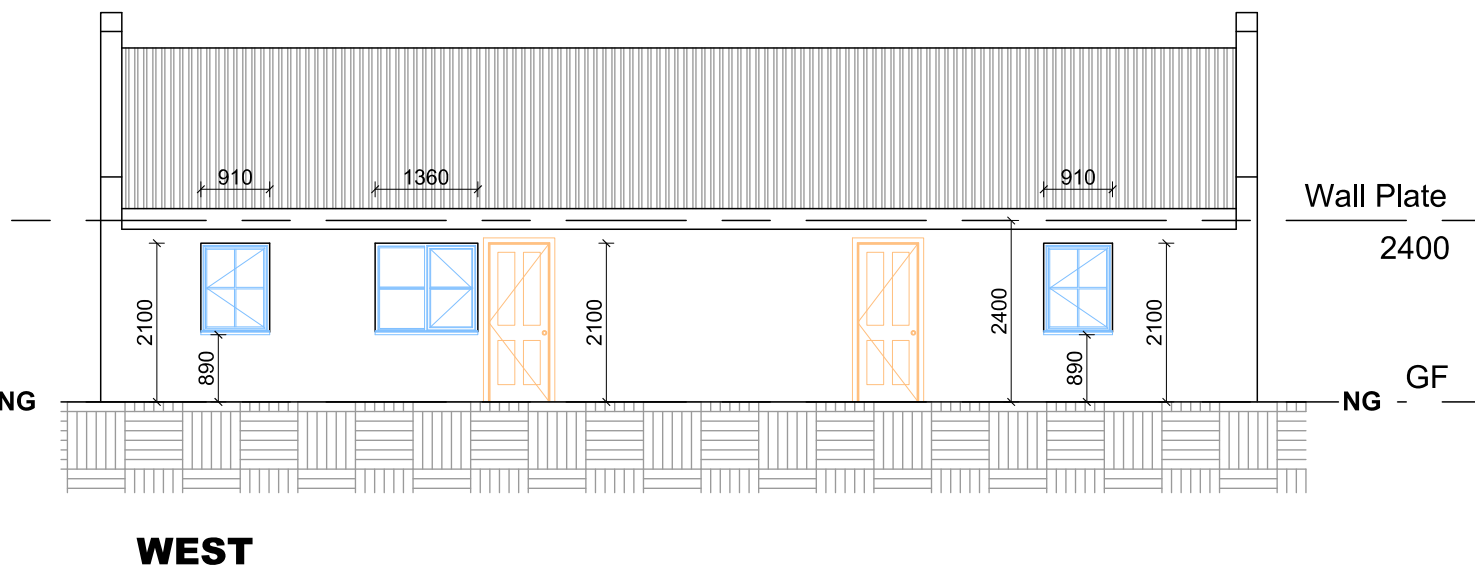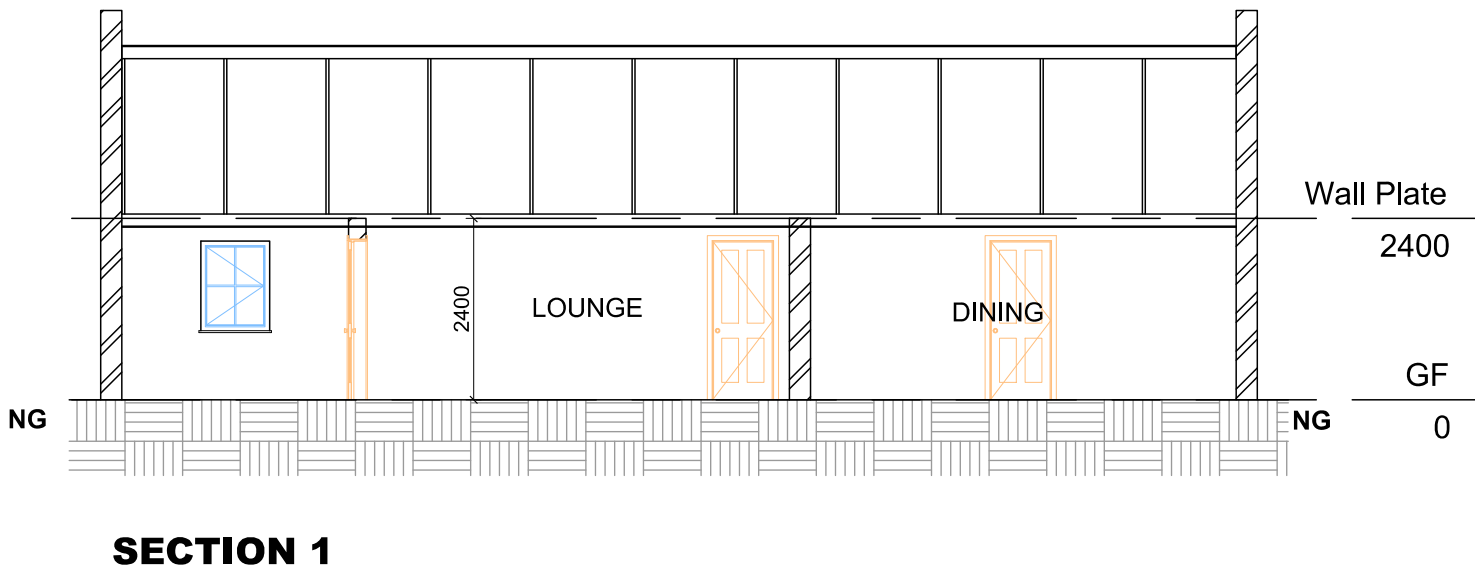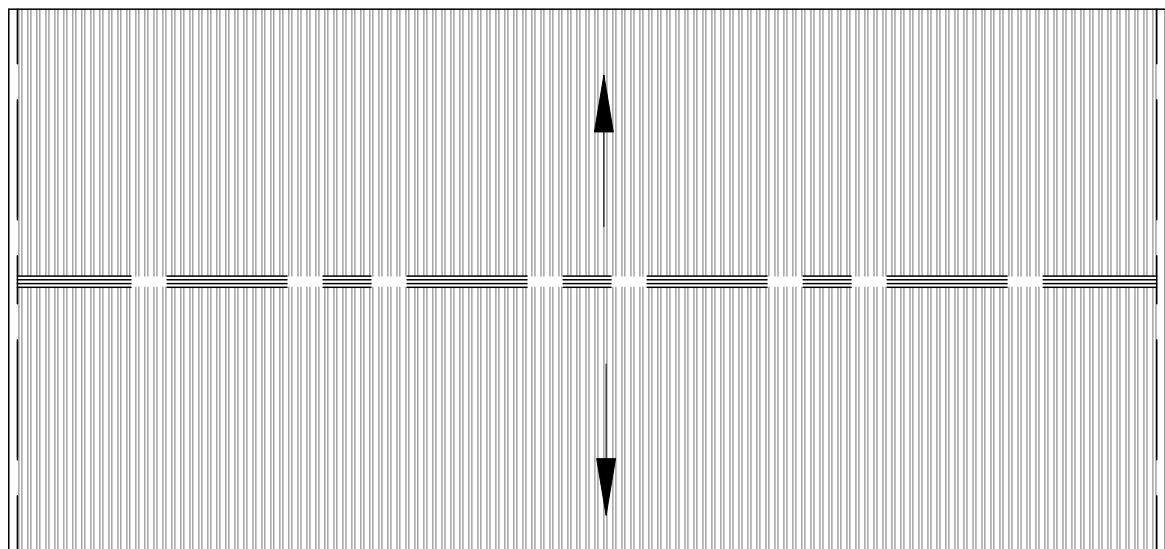

ROOF PLAN 1:100

SDP
REF.
20

- GENERAL NOTE:
- ALL WORK MUST COMPLY WITH LOCAL AUTHORITIES AND NBR BY-LAWS.
 - READ DIMENSIONS IN PREFERENCE TO SCALING.
 - THE CONTRACTOR MUST VERIFY ALL LEVELS, HEIGHTS AND DIMENSIONS ON SITE AND TO CHECK SAME AGAINST THE SET OF DRAWINGS BEFORE COMMENCING WORK AND TO CONVINCE HIMSELF THAT THE INFORMATION GIVEN IS CORRECT AND IN ACCORDANCE WITH THE CONDITIONS ON SITE.
 - CONTRACTORS ARE TO LOCATE EXISTING SERVICES ON SITE AND TO PROTECT THESE FROM DAMAGE THROUGH OUT THE DURATION OF THE WORKS.
 - THE CONTRACTOR IS RESPONSIBLE FOR THE CORRECT IDENTIFICATION OF ALL SURVEYOR PEGS AND MARKERS AND SETTING OUT OF THE BUILDING WITH PARTICULAR REFERENCE TO GRIDLINES, COLUMN POSITIONS, EXTERNAL AND INTERNAL WALLS FROM THE SURVEYOR MARKERS, BOUNDARIES, BUILDING LINES, ETC.
 - ANY ERRORS, DISCREPANCIES OR OMISSION TO BE REPORTED TO THE ARCHITECT BEFORE COMMENCING ANY WORK.
 - 4 PLY GAMP PROOF COARSE UNDER ALL WALLS AND GILLS AND VERTICAL DPM TO ALL CHANGES OF FLOOR LEVELS.
 - I.T.C. OF TIMBER ROOF STRUCTURE TO BE SUPPLIED BY ROOF MANUFACTURER AND SUBMITTED TO BUILDING SURVEY DEPT. AT LOCAL COUNCIL.

NOTE:
ALL WORK AS PER NBR AND SANS 10400-XA:2011 (OR SANS 204:2011, WHERE INVOKED BY SANS 10400-XA:2011) AND TO APPROVAL OF THE LOCAL AUTHORITY.

ORIENTATION:
REFER TO FLOOR PLANS, CLIMATIC ZONE 4.

SHADING:
ROOF OVERHANGS AS SHOWN ON PLANS AND SECTIONS.

EXTERNAL WALLS:
REFER TO FLOOR PLANS. ALL WALLS PLASTERED AND PAINTED INTERNALLY, PLASTERED AND PAINTED EXTERNALLY TO MATCH 250 / 230mm CLAY BRICK WALLS AND / OR 270 / 280 / 350mm CLAY BRICK CAVITY WALLS. COMPLIES WITH SANS 10400-XA PART 4.4.3.2.

FENESTRATION:
ALUMINIUM FRAMED SYSTEM WITHOUT THERMAL BREAK, DOUBLE GLAZING, ALL AS PER SCHEDULES. ALL NEW EXTERNAL DOORS AND OPENABLE WINDOWS TO BE FITTED WITH RUBBER GASKET TO MINIMISE DRAUGHT/ AIR LEAKAGE TO A MAXIMUM OF 2.00 L/S.M.SQ. NON-OPENABLE WINDOWS MAXIMUM AIR LEAKAGE OF 0.31 L/S.M.SQ. ALL AS PER SANS 613.

ROOF ASSEMBLY AND THERMAL INSULATION:
INSTALL THERMAL INSULATION, AS PER SPECIFICATION. ROOF ASSEMBLY TO COMPLY WITH SANS 10400-XA WITH TOTAL R-VALUE OF 3.70 M.SQ.KW FOR HEAT FLOW UP DIRECTION.

IN-SLAB HEATING:
NOT APPLICABLE.

FLOOR SLAB INSULATION:
PERIMETER INSULATION ONLY. MINIMUM R-VALUE OF 1.00 M.SQ.KW (30mm ISOBOARD), MINIMUM 300mm DEEP.

SERVICES:
LIGHTING AND POWER - LIGHTING TO NEW AREAS NOT TO EXCEED 8VA/SQ.M AND 240W/SQ.M USAGE PER ANNUM. MECHANICAL, VENTILATION AND AIRCONDITIONING AS PER MECH. ENG.

HOT WATER SUPPLY:
MAXIMUM OF 50% BY VOLUME. WATER HEATING BY ELECTRICAL RESISTANCE HEATING. ALL ADDITIONAL WATER HEATING TO BE PROVIDED BY MEANS OTHER THAN ELECTRICAL RESISTANCE HEATING. HOT WATER VESSEL TO BE INSULATED BY INSULATION WITH MINIMUM R-VALUE OF 2.00 M.SQ.KW. ALL HOT WATER SERVICE PIPES TO BE CLAD WITH INSULATION WITH A MINIMUM R-VALUE OF 1.00 M.SQ.KW FOR PIPES WITH A DIAMETER OF LESS OR EQUAL THAN 60mm AND A MINIMUM R-VALUE OF 1.50 M.SQ.KW FOR PIPES WITH A DIA. OF MORE THAN 60mm.



client

WINERY
ROAD
FOREST

submission

COUNCIL APPROVAL

project description

FARM 1023, WINERY ROAD,
STELLENBOSCH

drawing description


LABOUR COTTAGE

dwn	scale
CT	1:100
date	
07-06-2026	
proj.no.	drawing no.
CAR-01	REF-20


FOR COUNCIL APPROVAL STAMP




WEST

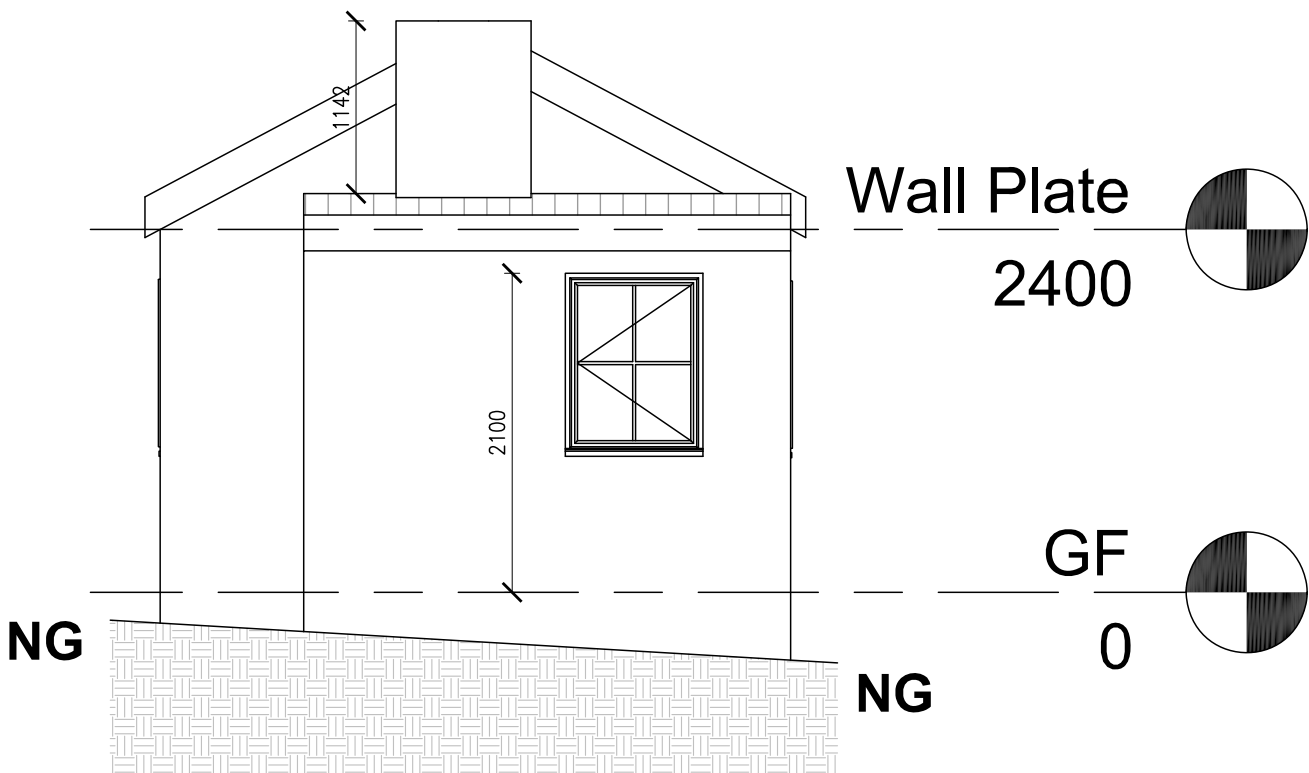


SOUTH

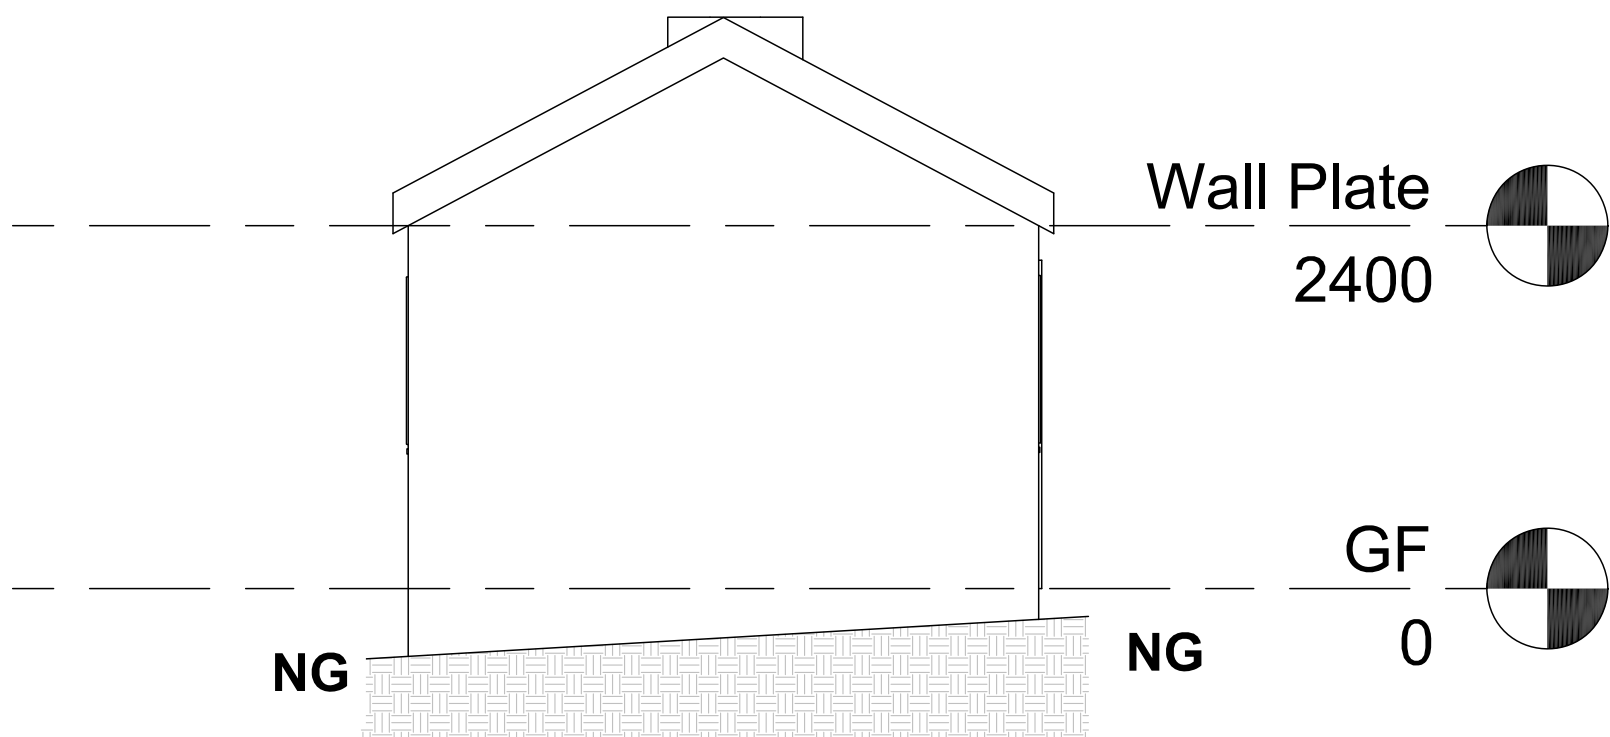


NORTH

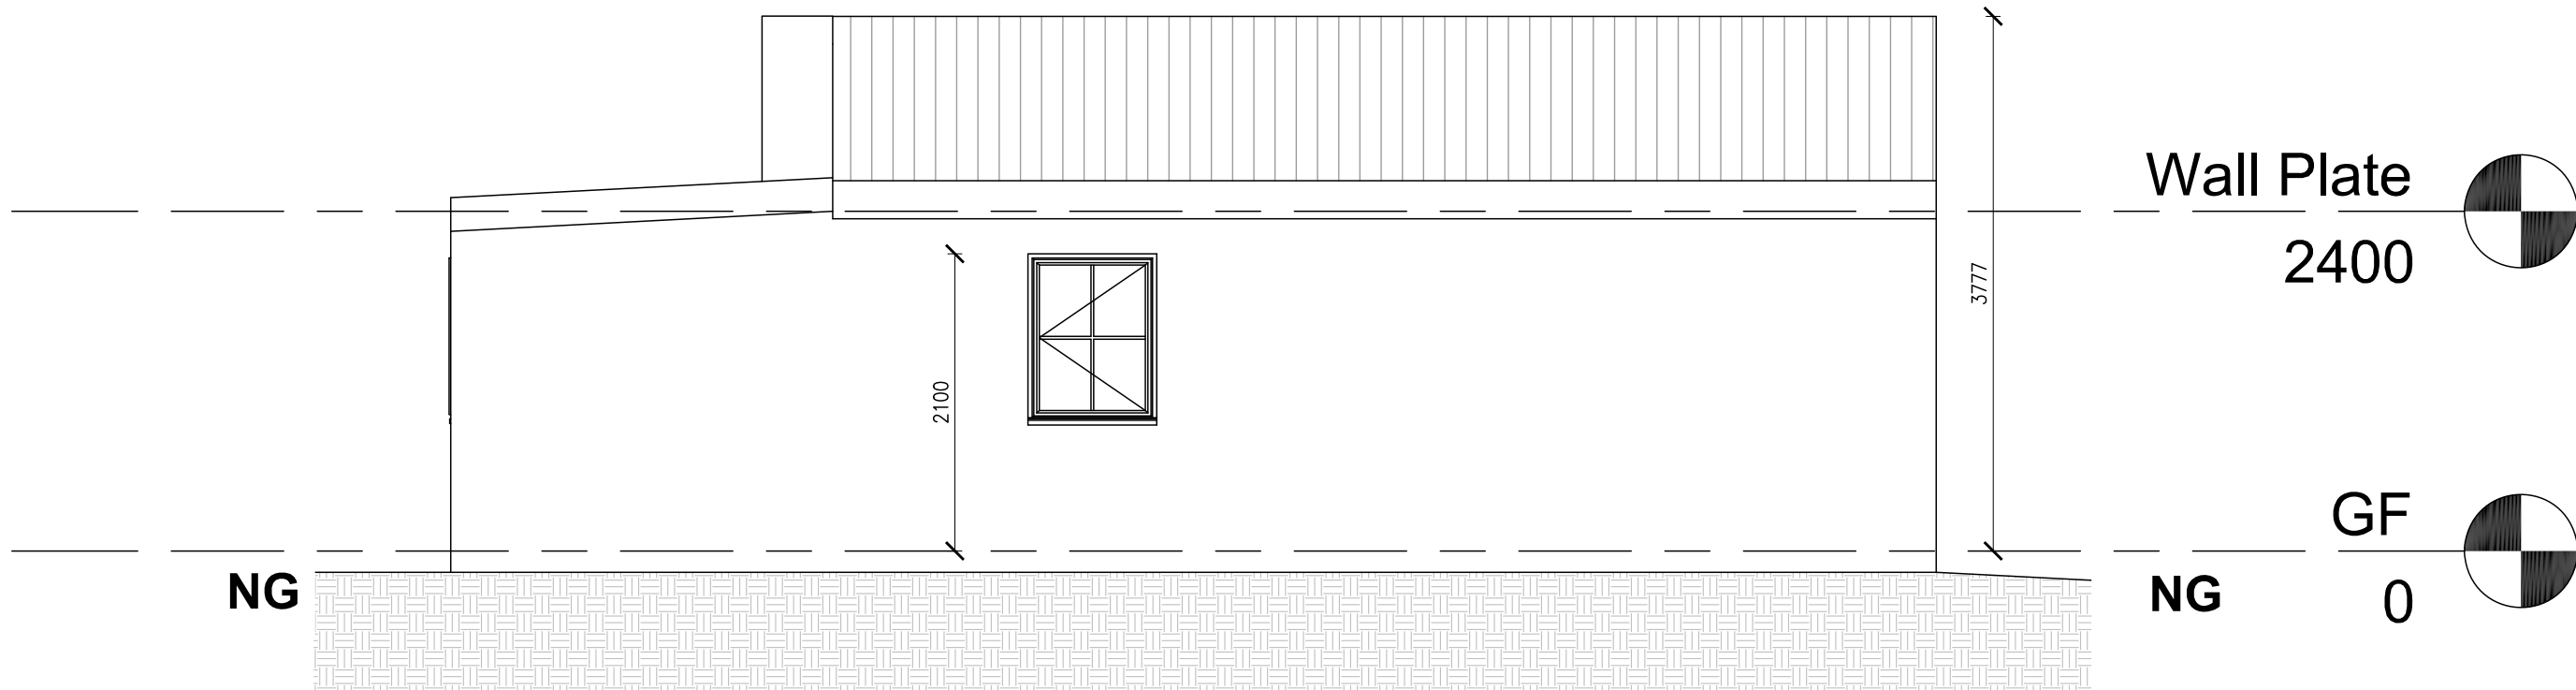

EAST

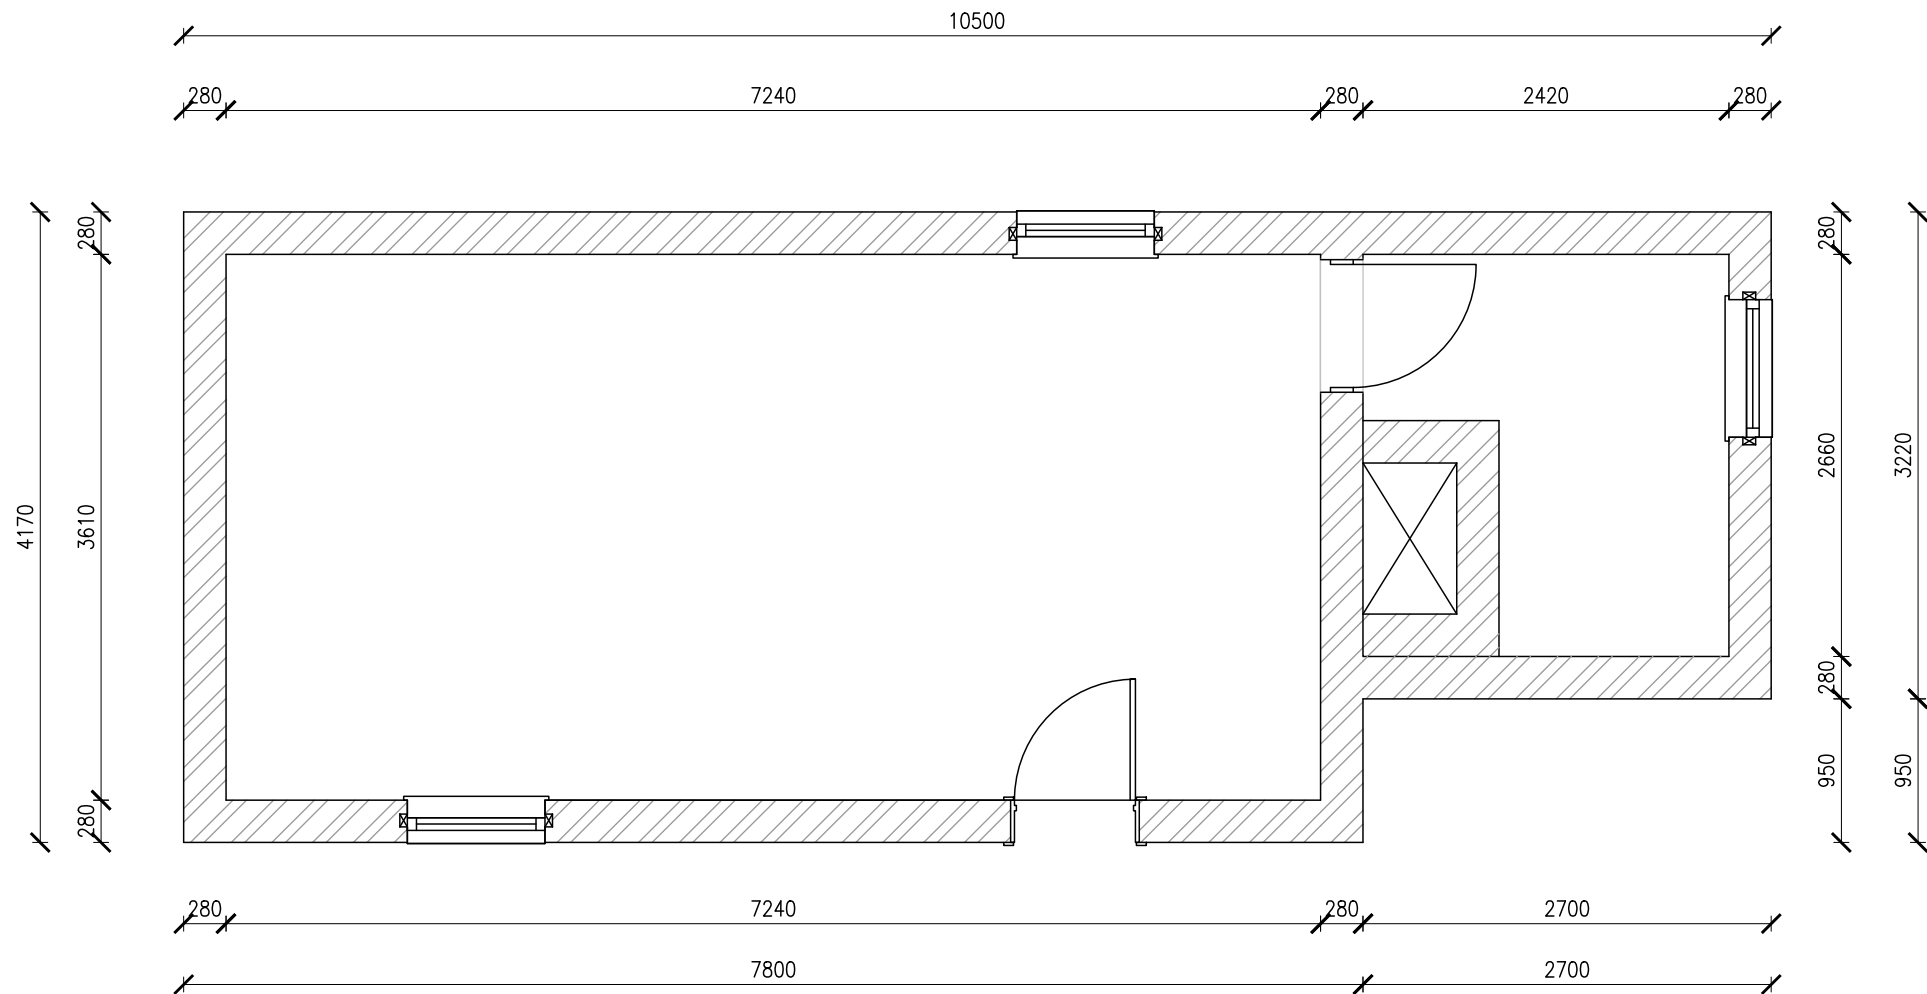

PLAN 1:50

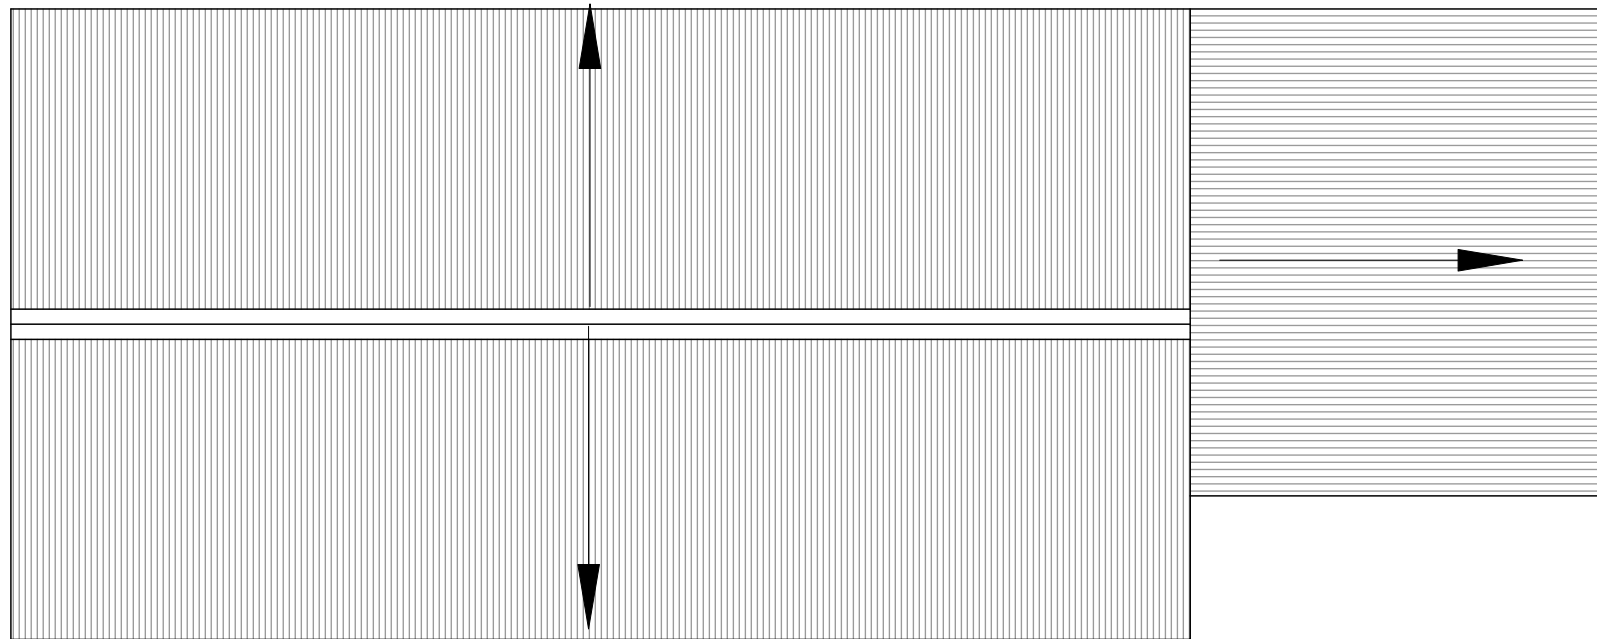

SDP
REF.
21

- GENERAL NOTE:
- ALL WORK MUST COMPLY WITH LOCAL AUTHORITIES AND NBR BY-LAWS.
 - READ DIMENSIONS IN PREFERENCE TO SCALING.
 - THE CONTRACTOR MUST VERIFY ALL LEVELS, HEIGHTS AND DIMENSIONS ON SITE AND TO CHECK SAME AGAINST THE SET OF DRAWINGS BEFORE COMMENCING WORK AND TO CONVINCE HIMSELF THAT THE INFORMATION GIVEN IS CORRECT AND IN ACCORDANCE WITH THE CONDITIONS ON SITE.
 - CONTRACTORS ARE TO LOCATE EXISTING SERVICES ON SITE AND TO PROTECT THESE FROM DAMAGE THROUGH OUT THE DURATION OF THE WORKS.
 - THE CONTRACTOR IS RESPONSIBLE FOR THE CORRECT IDENTIFICATION OF ALL SURVEYOR PEGS AND MARKERS AND SETTING OUT OF THE BUILDING WITH PARTICULAR REFERENCE TO GRIDLINES, COLUMN POSITIONS, EXTERNAL AND INTERNAL WALLS FROM THE SURVEYOR MARKERS, BOUNDARIES, BUILDING LINES, ETC.
 - ANY ERRORS, DISCREPANCIES OR OMISSION TO BE REPORTED TO THE ARCHITECT BEFORE COMMENCING ANY WORK.
 - 4 PLY GAMP PROOF COARSE UNDER ALL WALLS AND GILLS AND VERTICAL DPM TO ALL CHANGES OF FLOOR LEVELS.
 - I.T.C. OF TIMBER ROOF STRUCTURE TO BE SUPPLIED BY ROOF MANUFACTURER AND SUBMITTED TO BUILDING SURVEY DEPT. AT LOCAL COUNCIL.

NOTE:
ALL WORK AS PER NBR AND SANS 10400-XA:2011 (OR SANS 204:2011, WHERE INVOKED BY SANS 10400-XA:2011) AND TO APPROVAL OF THE LOCAL AUTHORITY.

ORIENTATION:
REFER TO FLOOR PLANS, CLIMATIC ZONE 4.

SHADING:
ROOF OVERHANGS AS SHOWN ON PLANS AND SECTIONS.

EXTERNAL WALLS:
REFER TO FLOOR PLANS. ALL WALLS PLASTERED AND PAINTED INTERNALLY, PLASTERED AND PAINTED EXTERNALLY TO MATCH; 250 / 230mm CLAY BRICK WALLS AND / OR 270 / 280 / 350mm CLAY BRICK CAVITY WALLS. COMPLIES WITH SANS 10400-XA PART 4.4.3.2.

FENESTRATION:
ALUMINIUM FRAMED SYSTEM WITHOUT THERMAL BREAK, DOUBLE GLAZING, ALL AS PER SCHEDULES. ALL NEW EXTERNAL DOORS AND OPENABLE WINDOWS TO BE FITTED WITH RUBBER GASKET TO MINIMISE DRAUGHT/ AIR LEAKAGE TO A MAXIMUM OF 2.00 L/S.M.SQ. NON-OPENABLE WINDOWS MAXIMUM AIR LEAKAGE OF 0.31 L/S.M.SQ. ALL AS PER SANS 613.

ROOF ASSEMBLY AND THERMAL INSULATION:
INSTALL THERMAL INSULATION, AS PER SPECIFICATION. ROOF ASSEMBLY TO COMPLY WITH SANS 10400-XA WITH TOTAL R-VALUE OF 3.70 M.SQ.KW FOR HEAT FLOW UP DIRECTION.

IN-SLAB HEATING:
NOT APPLICABLE.

FLOOR SLAB INSULATION:
PERIMETER INSULATION ONLY. MINIMUM R-VALUE OF 1.00 M.SQ.KW (30mm ISOBOARD); MINIMUM 300mm DEEP.

SERVICES:
LIGHTING AND POWER - LIGHTING TO NEW AREAS NOT TO EXCEED 8VA/SQ.M AND 240W/SQ.M USAGE PER ANNUM. MECHANICAL, VENTILATION AND AIRCONDITIONING AS PER MECH. ENG.

HOT WATER SUPPLY:
MAXIMUM OF 50% BY VOLUME. WATER HEATING BY ELECTRICAL RESISTANCE HEATING. ALL ADDITIONAL WATER HEATING TO BE PROVIDED BY MEANS OTHER THAN ELECTRICAL RESISTANCE HEATING. HOT WATER VESSEL TO BE INSULATED BY INSULATION WITH MINIMUM R-VALUE OF 2.00 M.SQ.KW. ALL HOT WATER SERVICE PIPES TO BE CLAD WITH INSULATION WITH A MINIMUM R-VALUE OF 1.00 M.SQ.KW FOR PIPES WITH A DIAMETER OF LESS OR EQUAL THAN 60mm AND A MINIMUM R-VALUE OF 1.50 M.SQ.KW FOR PIPES WITH A DIA. OF MORE THAN 60mm.



client

WINERY
ROAD
FOREST

submission

COUNCIL APPROVAL

project description



FARM 1023, WINERY ROAD,
STELLENBOSCH

drawing description

LABOUR COTTAGE

dwn	scale
CT	1:100
date	
07-06-2026	
proj.no.	drawing no.
CAR-01	REF-21

FOR COUNCIL APPROVAL STAMP

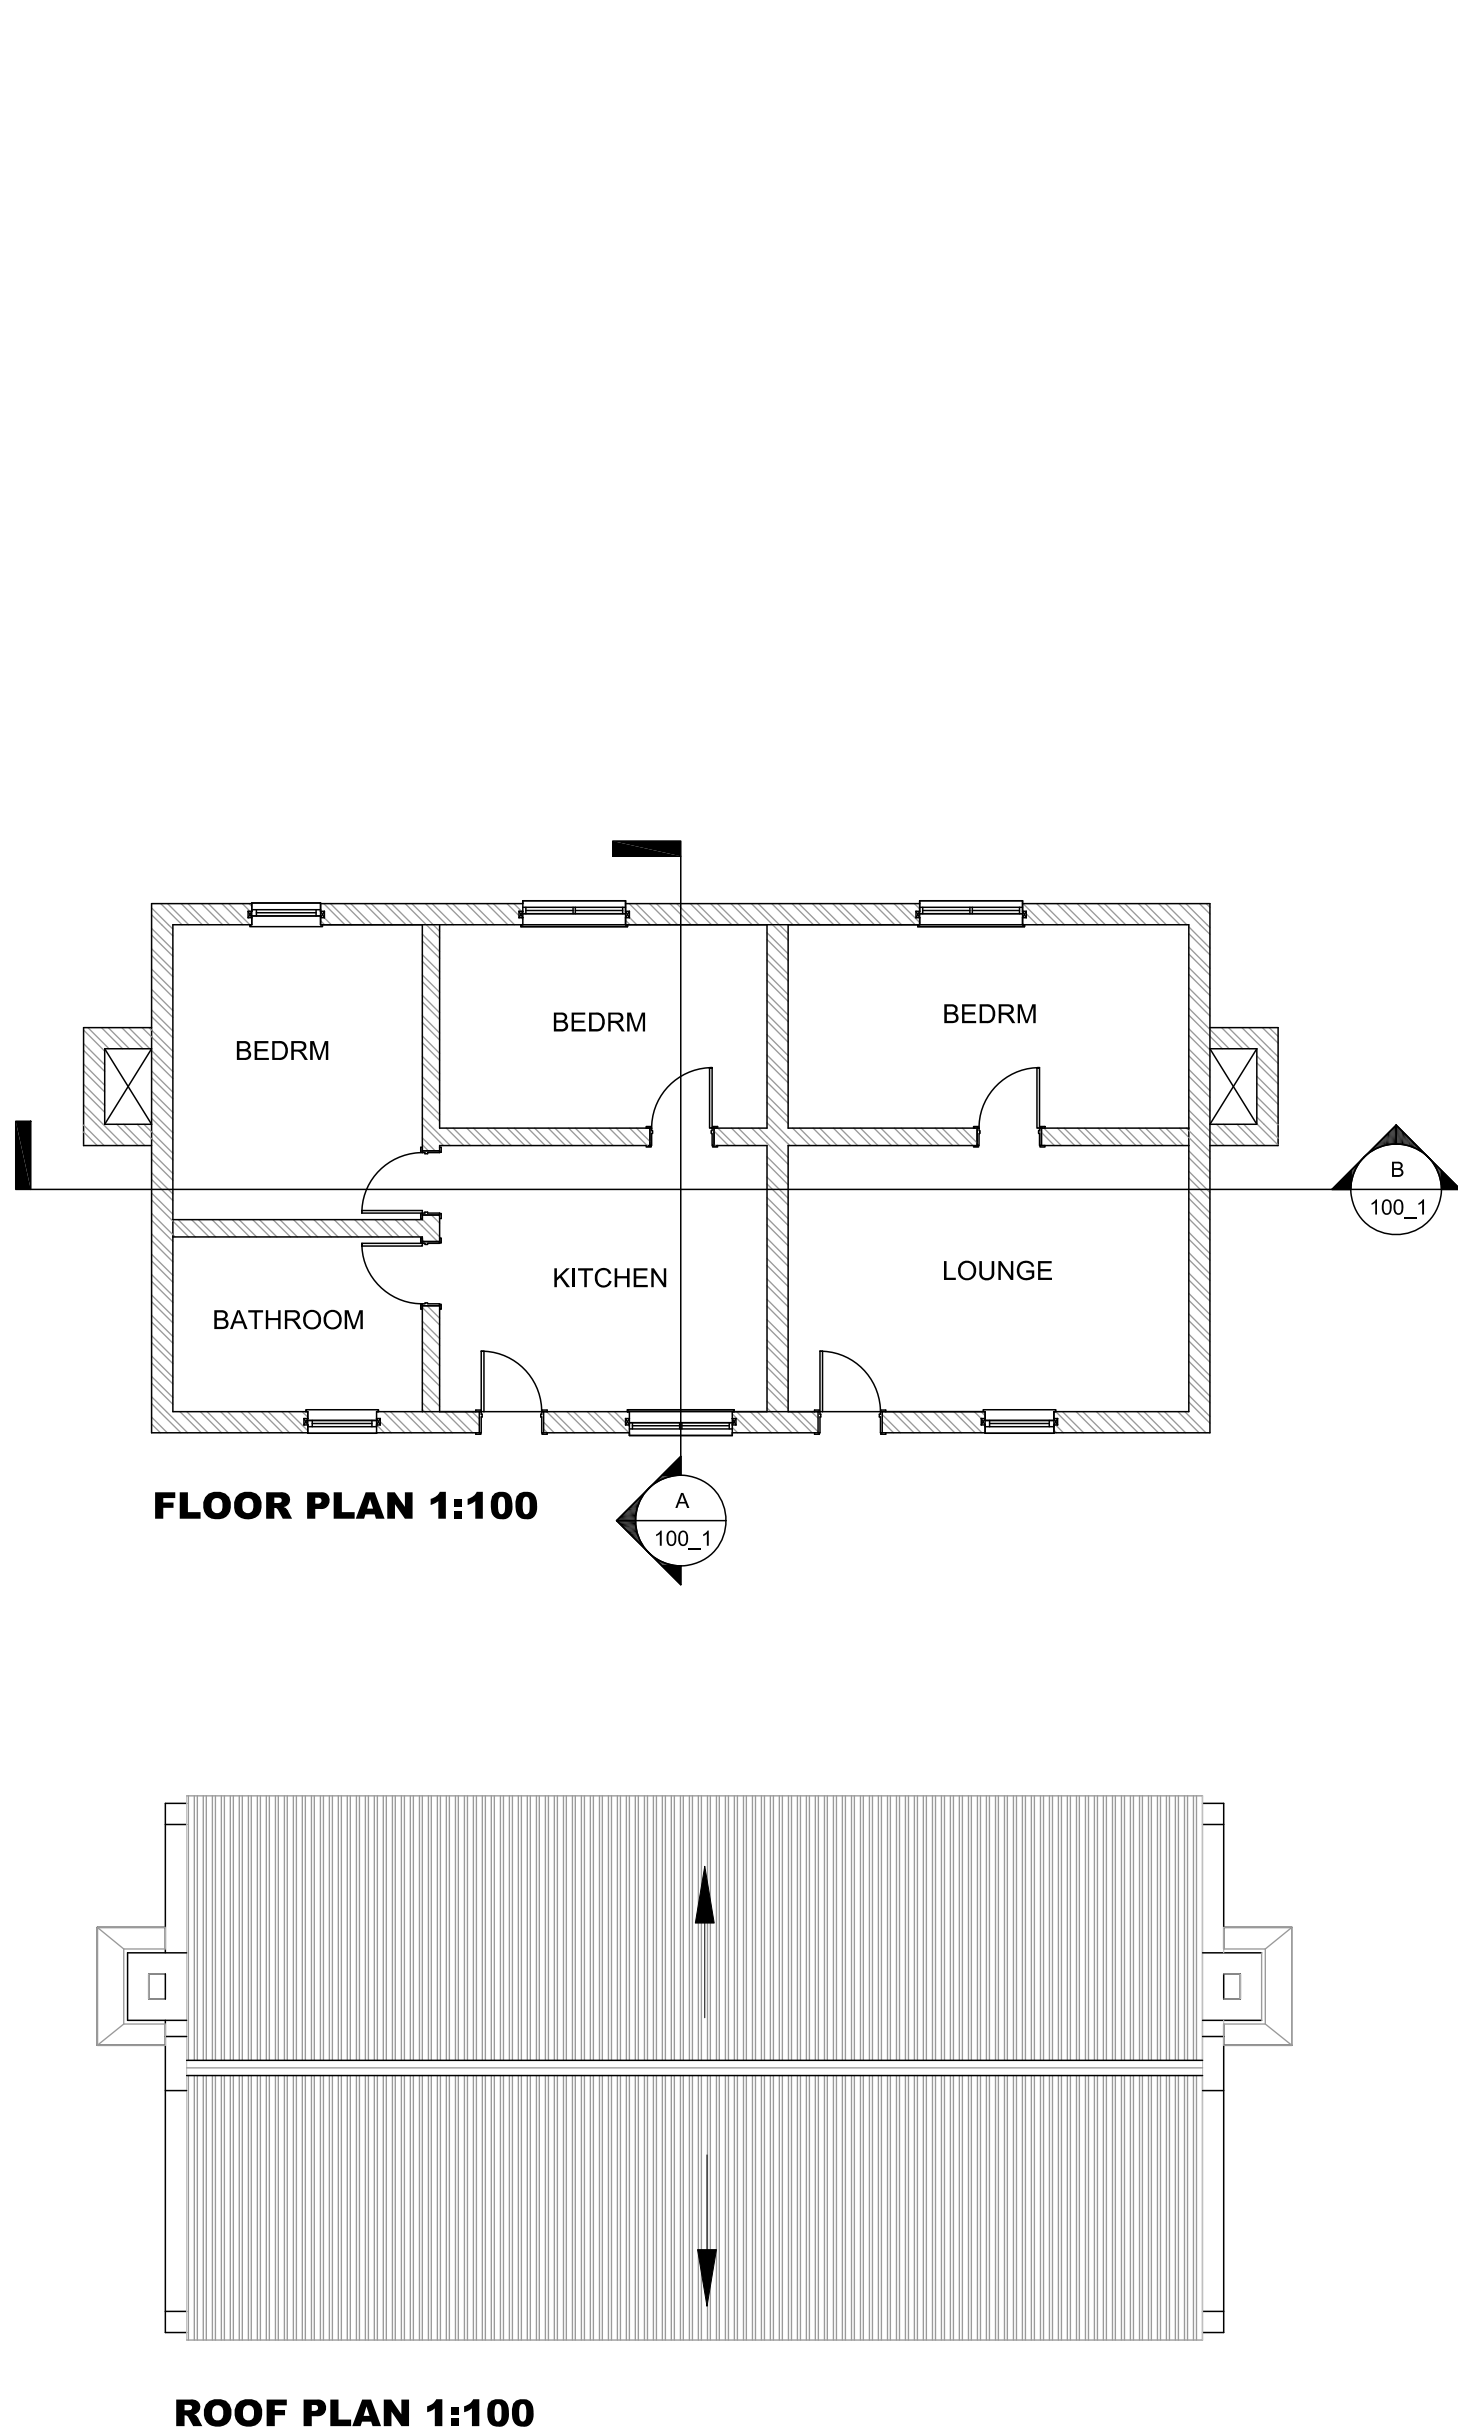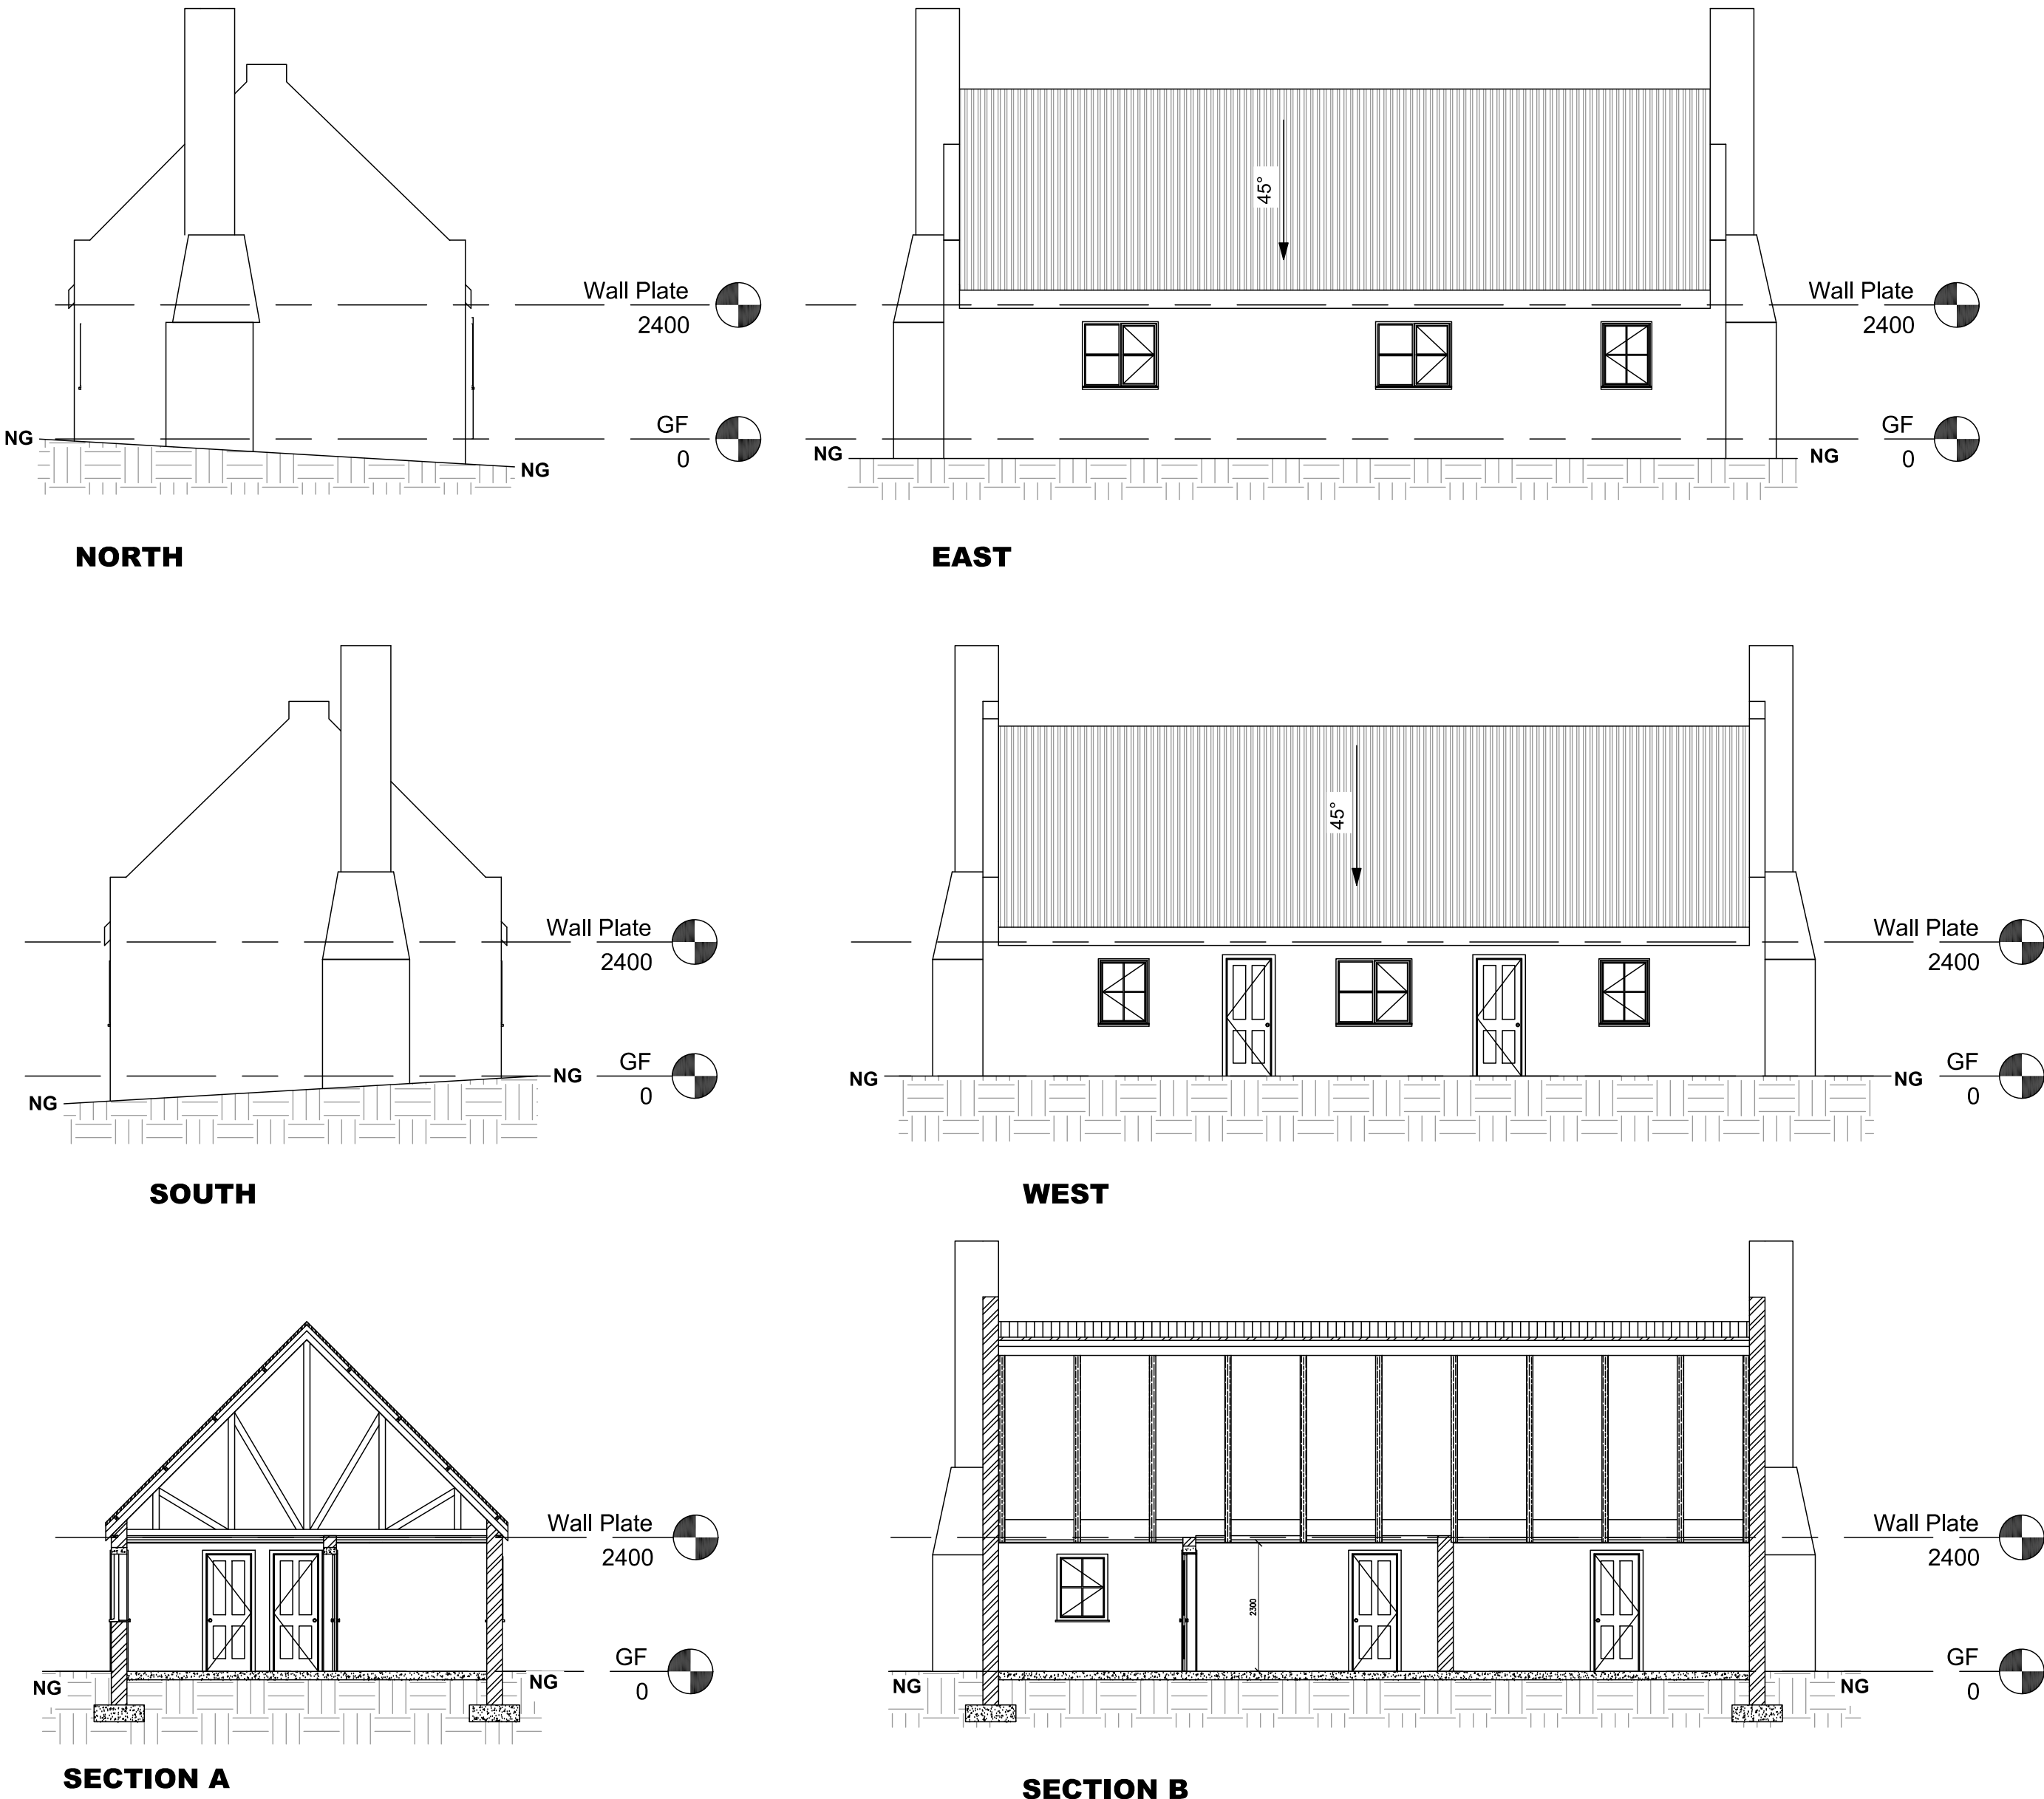

SDP
REF.
22

- GENERAL NOTE:
- ALL WORK MUST COMPLY WITH LOCAL AUTHORITIES AND NBR BY-LAWS.
 - READ REQUIRED DIMENSIONS IN PREFERENCE TO SCALING.
 - THE CONTRACTOR MUST VERIFY ALL LEVELS, HEIGHTS AND DIMENSIONS ON SITE AND TO CHECK SAME AGAINST THE SET OF DRAWINGS BEFORE COMMENCING WORK AND TO CONVINCE HIMSELF THAT THE INFORMATION GIVEN IS CORRECT AND IN ACCORDANCE WITH THE CONDITIONS ON SITE.
 - CONTRACTORS ARE TO LOCATE EXISTING SERVICES ON SITE AND TO PROTECT THESE FROM DAMAGE THROUGH OUT THE DURATION OF THE WORKS.
 - THE CONTRACTOR IS RESPONSIBLE FOR THE CORRECT IDENTIFICATION OF ALL SURVEYOR PEGS AND MARKERS AND SETTING OUT OF THE BUILDING WITH PARTICULAR REFERENCE TO GRIDLINES, COLUMN POSITIONS, EXTERNAL AND INTERNAL WALLS FROM THE SURVEYOR MARKERS, BOUNDARIES, BUILDING LINES, ETC.
 - ANY ERRORS, DISCREPANCIES OR OMISSION TO BE REPORTED TO THE ARCHITECT BEFORE COMMENCING ANY WORK.
 - 4 PLY GAMP PROOF-COL-ISE UNDER ALL WALLS AND GILLS AND VERTICAL DPM TO ALL CHANGES OF FLOOR LEVELS.
 - I.T.C. OF TIMBER ROOF STRUCTURE TO BE SUPPLIED BY ROOF MANUFACTURER AND SUBMITTED TO BUILDING SURVEY DEPT. AT LOCAL COUNCIL.

NOTE:
ALL WORK AS PER NBR AND SANS 10400-XA:2011 (OR SANS 204:2011, WHERE INVOKED BY SANS 10400-XA:2011) AND TO APPROVAL OF THE LOCAL AUTHORITY.

ORIENTATION:
REFER TO FLOOR PLANS, CLIMATIC ZONE 4.

SHADING:
ROOF OVERHANGS AS SHOWN ON PLANS AND SECTIONS.

EXTERNAL WALLS:
REFER TO FLOOR PLANS. ALL WALLS PLASTERED AND PAINTED INTERNALLY, PLASTERED AND PAINTED EXTERNALLY TO MATCH 250 / 230mm CLAY BRICK WALLS AND / OR 270 / 280 / 350mm CLAY BRICK CAVITY WALLS. COMPLIES WITH SANS 10400-XA PART 4.4.3.2.

FENESTRATION:
ALUMINIUM FRAMED SYSTEM WITHOUT THERMAL BREAK, DOUBLE GLAZING, ALL AS PER SCHEDULES. ALL NEW EXTERNAL DOORS AND OPENABLE WINDOWS TO BE FITTED WITH RUBBER GASKET TO MINIMISE DRAUGHT/ AIR LEAKAGE TO A MAXIMUM OF 2.00 L/S.M.SQ. NON-OPENABLE WINDOWS MAXIMUM AIR LEAKAGE OF 0.31 L/S.M.SQ. ALL AS PER SANS 613.

ROOF ASSEMBLY AND THERMAL INSULATION:
INSTALL THERMAL INSULATION, AS PER SPECIFICATION. ROOF ASSEMBLY TO COMPLY WITH SANS 10400-XA WITH TOTAL R-VALUE OF 3.70 M.SQ.KW FOR HEAT FLOW UP DIRECTION.

IN-SLAB HEATING:
NOT APPLICABLE.

FLOOR SLAB INSULATION:
PERIMETER INSULATION ONLY. MINIMUM R-VALUE OF 1.00 M.SQ.KW (30mm ISOBOARD), MINIMUM 300mm DEEP.

SERVICES:
LIGHTING AND POWER - LIGHTING TO NEW AREAS NOT TO EXCEED 8VA/SQ.M AND 240W/SQ.M USAGE PER ANNUM. MECHANICAL, VENTILATION AND AIRCONDITIONING AS PER MECH. ENG.

HOT WATER SUPPLY:
MAXIMUM OF 50% BY VOLUME. WATER HEATING BY ELECTRICAL RESISTANCE HEATING. ALL ADDITIONAL WATER HEATING TO BE PROVIDED BY MEANS OTHER THAN ELECTRICAL RESISTANCE HEATING. HOT WATER VESSEL TO BE INSULATED BY INSULATION WITH MINIMUM R-VALUE OF 2.00 M.SQ.KW. ALL HOT WATER SERVICE PIPES TO BE CLAD WITH INSULATION WITH A MINIMUM R-VALUE OF 1.00 M.SQ.KW FOR PIPES WITH A DIAMETER OF LESS OR EQUAL THAN 60mm AND A MINIMUM R-VALUE OF 1.50 M.SQ.KW FOR PIPES WITH A DIA. OF MORE THAN 60mm.



client

WINERY
ROAD
FOREST

submission

COUNCIL APPROVAL

project description

FARM 1023, WINERY ROAD,
STELLENBOSCH

drawing description

LABOUR COTTAGE

dwn	scale
CT	1:100
date	
07-06-2026	
proj.no.	drawing no.
CAR-01	REF-22