



STELLENBOSCH

STELLENBOSCH • PNIEL • FRANSCHHOEK

MUNISIPALITEIT • UMASIPALA • MUNICIPALITY

**NOTICE OF MUNICIPAL PLANNING
TRIBUNAL MEETING
OF STELLENBOSCH MUNICIPALITY
FRIDAY, 2023-01-23 FROM 10:00-15:00**

VOLUME 2



ERVEN 1113 – 1154, KAYAMANDI

CONTENT	
ANNEXURES	PAGE NUMBER
ANNEXURE A: Locality Plan	25-26
ANNEXURE B: Copy of Title Deed, Conveyancer Certificate and General Plan Nr. 3443/1993	27-45
ANNEXURE C: Zoning and Consolidation Plan, Zoning Plan, Subdivisional Plan and Departure Plan	46-50
ANNEXURE D: Applicant's Motivation	51-199
ANNEXURE E: Exemption from the Department of Ministry of Local Government, Environmental Affairs and Development Planning from certain provision for Public Participation	200-213
ANNEXURE F: Comments from Heritage Western Cape	214-215
ANNEXURE G: Comments from the Department of Environmental Affairs and Development Planning	216-219
ANNEXURE H: Comments from the Director: Engineering Services	220-235
ANNEXURE I: Engineering Services Report	236-277
ANNEXURE J: Photos	278-279



STELLENBOSCH
STELLENBOSCH • PNIEL • FRANSCHHOEK
MUNISIPALITEIT • UMASIPALA • MUNICIPALITY

THE STELLENBOSCH MUNICIPALITY			
PLANNING REPORT: LAND USE AND LAND DEVELOPMENT APPLICATION: APPLICATION FOR CLOSURE OF PUBLIC PLACE, AMENDMENT OF GENERAL PLAN, CONSOLIDATION, REZONING, SUBDIVISION & DEPARTURES: ERVEN 1113 - 1154, KAYAMANDI (ALSO KNOWN AS PROJECT 5A)			
Application Reference	File Ref: LU/14055	Application Date	2022/05/17
		Last day for comments or additional information	2022/11/18

PART A: APPLICANT DETAILS			
First name(s) & Surname	Martin Jonker		
Company name	Plan 4 SA (PTY) LTD		
SACPLAN registration number	N/A		
Registered owner(s)	Stellenbosch Municipality	Is the applicant properly authorised to submit the application	Yes

PART B: PROPERTY DETAILS			
Property description	Erven 1113 - 1154	Administrative District	Kayamandi, Stellenbosch
Physical address	Located between Forest Drive, School Crescent and the School (see ANNEXURE A for locality plan)		
Extent (m² /ha)	±1,2837 ha	Nearest Town	Kayamandi
Existing Development and Current land use	The properties are already built-up and includes buildings used for residential purposes.		

Any unauthorised building work	Yes
Title Deed Nr.	T59362/2002 (see ANNEXURE B for copy of title deed and conveyancer certificate)
Current zoning and approved land use rights as per Zoning Scheme Bylaw 2019	Conventional Residential Zone and Public Place

PART C: APPLICATION DETAILS

Applications(s)	<p>The application is made in terms of the Stellenbosch Municipal Land Use Planning By-Law, promulgated by notice number 354/2015, dated 20 October 2015, for the following:</p> <ol style="list-style-type: none"> 1. The closure of a public place in terms of Section 15(2)(n) of the said bylaw of Erf 1120, Kayamandi. 2. Amendment of the General Plan GP3443/1993 in terms of Section 15(2)(k) of the said bylaw in order to facilitate the proposed development insofar as it relates to Erven 1113 – 1154, Kayamandi. 3. Consolidation in terms of section 15(2)(e) of the said bylaw of Erven 1113 to 1122, Kayamandi to form consolidated Erf 1981, Kayamandi ($\pm 3\,615\text{m}^2$ in extent); and Erven 1123 to 1154, Kayamandi to form consolidated Erf 1980 ($\pm 9\,221\text{m}^2$ in extent)). 4. Rezoning in terms section 15(2)(a) of the said bylaw of Erven 1113 – 1154 (consolidated Erf 1980 and Erf 1981), Kayamandi from Multi-Unit Residential and Public Place to Subdivisional Area to allow for the following uses (and in accordance with the land use framework plan as depicted in plan referenced Zoning Plan 21P004(5A)-TRP-ZP-20220126-Rev D01, Plan Nr 4, drawn by Plan4SA Professional Planners & Project Managers):
------------------------	--

4.1 175 x **Less Formal Zone** erven and $\pm 8\,290,12\text{m}^2$ in extent for less formal housing purposes

4.2 9 x **Public Road and Paving Zone** erven and $\pm 4\,544,97\text{m}^2$ in extent for road and parking purposes.

5. **Subdivision** in terms of section 15(2)(d) of the said bylaw of consolidated Erf 1980 and Erf 1981, Kayamandi into 184 erven and in accordance with **Zoning Plan 21P004(5A)-TRP-ZP-20220126-Rev D01, Plan Nr 4, drawn by Plan4SA Professional Planners & Project Managers** to allow the residential development in accordance with the subdivisional zone above.

6. **Departure** in terms of section 15(2)(b) of the said bylaw to increase the permissible coverage as follows:

- a) on unregistered Erven 2021 and 2029 from **80% to 81%**;
- b) on unregistered Erven 1994, 2038, 2057 & 2159 from **80% to 82%**;
- c) on unregistered Erf 2055 from **80% to 83%**;
- d) on unregistered Erven 1993, 2018 & 2149 from **80% to 84%**;
- e) on unregistered Erven 2134 and 2154 from **80% to 86%**;
- f) on unregistered Erf 2155 from **80% to 88%**;
- g) on unregistered Erf 2014 from **80% to 90%**;
- h) on unregistered Erf 2106 from **80% to 91%**;
- i) on unregistered Erf 2092 from **80% to 93%**;
- j) on unregistered Erf 2093 from **80% to 94%**;
- k) on unregistered Erf 2073 from **80% to 95%**;
- l) on unregistered Erven 1995, 2000, 2010, 2017, 2046, 2047, 2080, 2085, 2087, 2097, 2114 & 2157 from **80% to 100%**.

7. **Departure** in terms of section 15(2)(b) of the said bylaw by reducing the minimum required on-site parking bays from **one (1)** parking bay per dwelling house to **0** bays per dwelling house on all residential erven.

8. **Departure** in terms of section 15(2)(b) of the said bylaw for the relaxation of the building lines (for all other buildings) as follows:

- a) the street building line from **1,0m** to **0m** on one of the streets for the following unregistered erven: 1985, 1987, 1991 – 1994, 1996, 1998, 2000, 2001, 2005, 2007, 2009 – 2011, 2014, 2015, 2017, 2019, 2021, 2023, 2024, 2027 – 2031, 2033, 2035, 2038 – 2040, 2045 – 2048, 2050, 2052, 2053, 2056 – 2058, 2061, 2062, 2065, 2067 – 2070, 2072, 2073, 2076, 2077, 2080 – 2085, 2087 – 2089, 2091, 2092, 2095 – 2098, 2102, 2103, 2106, 2107, 2110 – 2111, 2116 – 2119, 2122, 2123, 2125 – 2128, 2130, 2134, 2135, 2137, 2138, 2141, 2143, 2144, 2147, 2148, 2150, 2152 – 2154, 2156 – 2160, 2162 – 2164;
- b) the street building line from **1,0m** to **0m** on two of the streets for the following unregistered erven: 2060, 2063 & 2066;
- c) the common building lines from **1,0m** to **0m** on the following unregistered erven: 1982-1984, 1988, 1990, 1995, 1999, 2002 – 2004, 2008, 2011-2013, 2016, 2018, 2022, 2025-2027, 2030-2032, 2036, 2037, 2040-2045, 2047-2051, 2054, 2055, 2057, 2061, 2062, 2064, 2069, 2070, 2071, 2074, 2075, 2078, 2079, 2086, 2090, 2093, 2094, 2099-2101, 2104, 2105, 2108-2110, 2114, 2115, 2120, 2121, 2124, 2129, 2131-2133, 2136, 2139, 2140, 2144-2146, 2149, 2153-2155, 2161.

9. **Departure** in terms of section 15(2)(b) of the said bylaw for the relaxation of the building line (for shelters) as follows:

- a) the street building lines from **1,0** to **0m** on one street building line for the following unregistered erven: 1982, 1991, 1998, 1999, 2002-2005, 2008, 2012, 2013, 2016, 2019, 2022, 2026, 2028, 2031, 2040, 2041, 2045, 2048, 2050, 2057, 2065, 2070, 2071, 2077, 2079, 2082, 2086, 2089, 2091, 2093, 2098-2101, 2103, 2108, 2110, 2112, 2114, 2115, 2121, 2123, 2127, 2128, 2133, 2136, 2140, 2143, 2145, 2146, 2149, 2153, 2154, 2156, 2161, 2163, 2164;

	<p>b) the street building line from 1,0m to 0m on two streets for the following erven: 1987, 1992-1994, 1996, 2007, 2014, 2015, 2018, 2021, 2023, 2024, 2029, 2033, 2035, 2038, 2039, 2046, 2047, 2049, 2055, 2058, 2064, 2068, 2069, 2072, 2076, 2084, 2095, 2096, 2102, 2113, 2119, 2124, 2130, 2134, 2135, 2137, 2138, 2141, 2147, 2148, 2152, 2155, 2158,, 2159, 2162;</p> <p>c) the street building line from 1,0 to 0m on three streets for unregistered Erven 1995, 2000, 2010, 2017, 2073, 2080, 2085, 2087, 2092, 2097, 2106, 2125, 2157;</p> <p>d) the common building line from 1,0m to 0m for the following unregistered erven: 1984, 1990, 1991, 1993, 2000, 2005, 2010, 2014, 2015, 2021-2024, 2028, 2029, 2033, 2035, 2038, 2039, 2045, 2046, 2050, 2058, 2061, 2065, 2068, 2072, 2073, 2076, 2079, 2080, 2084-2087, 2091, 2095, 2096, 2103, 2106, 2110, 2112, 2119, 2121, 2123, 2124, 2127, 2130, 2134, 2135, 2137, 2140, 2141, 2143, 2146-2148, 2152, 2153, 2156-2159, 2162;</p> <p>e) the common building lines from 1,0m to 0m on two common building lines for the following unregistered erven: 1982, 1995, 1996, 1998, 1999, 2002-2004, 2008, 2009, 2012, 2013, 2016-2018, 2026, 2031, 2032, 2040, 2041, 2047-2049, 2057, 2064, 2069-2071, 2074, 2075, 2082, 2090, 2097-2101, 2108, 2113, 2114, 2132, 2133, 2136, 2145, 2149, 2154,, 2155, 2160, 2161, 2163, 2164;</p> <p>f) the common building lines from 1,0m to 0m on three common building lines for the following unregistered erven: 2055, 2089, 2093 & 2115.</p>
Purpose of Application	<p>The purpose of the application is to obtain the necessary land use rights for Project 5A. This project entailed the development of 175 high density units and public open spaces. This is necessary to enable the Municipality to finalize the formal registration of the respective properties with the Surveyor-General and the Deeds Office so that the title deeds of the properties can be transferred to their respective owners.</p>

Pre-consultation	No
-------------------------	----

PART D: APPLICATION BACKGROUND

1. Location of the property

The subject property (also known as Project 5A) is located between Forest Drive, School Crescent and the School in the old township area of Kayamandi, Stellenbosch. Kayamandi is located in the northern part of the town and houses the lower income communities of Stellenbosch. See **ANNEXURE A** for the locality plan.

2. Development context of surrounding area

The subject properties are surrounded by a mix of land uses that includes mainly less formal residential units, multi-residential, educational uses (school), private open spaces (stadium) and other mixed uses.

3. Historic use and development of subject property

The Kayamandi Township was originally proclaimed in terms of the Black Communities Development Act, 1984 (Act 4 of 1984) and established as a development area with the creation of Erf 288, Kayamandi. The aforementioned erf was then subdivided after which the township register was opened in terms of the Upgrading of Land Tenure Rights Act, 1991 (Act 112 of 1991).

Kayamandi was then extended in terms of Proclamation Notice G.K 598/1991 with the acquisition of Portion 56 of Farm No. 183 (Erf 707, Portion 3 of Farm No. 181 (Erf 1070) and Portion 59 of Farm No. 183 (Erf 634). The new development area was then surveyed and established in terms of the Black Communities Development Act, 1984 (Act 4 of 1984) with the registration of General Plans 7988/1991, 3443/1991 and 7989/1991.

The former Stellenbosch Transitional Council commissioned the preparation of a Spatial Development Framework for Kayamandi in 1995 to guide and direct the severe development pressure that existed in the Kayamandi Township at the time. During this process a number of

high priority housing projects were identified. This culminated in the approval of the Kayamandi SDF in September 1996 and the Housing Projects Plan in January 1997. The subject property was one of the priority housing projects that was identified.

The majority of the erven have never been formally registered in order to enable the individual transfer of these properties to their respective beneficiaries. The main reason for the aforesaid challenge was the Stellenbosch Municipality did not have the necessary authority to consider and approve the formal amendments of the General Plans due to the statutory provisions that applied in terms of the Black Communities Development Act, 1984 (Act 4 of 1984).

PART E: APPLICATION OVERVIEW AND MOTIVATION (See ANNEXURE D)

1. The land use rights for the properties in this project should already have been finalized approximately 20 years ago, however, due to various reasons, beyond the control of the Municipality, these land use rights were not finalized, and ownership of properties could not yet be transferred.
2. The primary objectives of this land use application are to legalize the existing land uses on the various properties so that the properties can be registered with the Surveyor-General and thereby enabling the municipality to transfer ownership of the registered properties to the intended beneficiaries.
3. The properties in this project are located in an established urban area within the urban edge of Kayamandi.
4. The properties in this project have already been developed and dwelling units are already occupied.
5. The properties in this project have access to existing infrastructure and engineering services within Kayamandi.
6. No additional dwelling units will currently be constructed on the subject properties.
7. The existing land uses are compliant with the Stellenbosch SDF and consistent with other relevant local and provincial policies.

8. There are no negative environmental and heritage impacts as confirmed by the Western Cape Department of Environmental Affairs and Development Planning and Heritage Western Cape.
9. A letter dated 25 August 2021 from DEADP (reference: 16/3/3/6/1/B4/22/1270/21) confirmed that no listed activities in terms of NEMA EIA Regulations 2014 are triggered by the proposed land use applications.
10. Heritage Western Cape (HWC) confirmed in a letter dated 3 September 2021 that *"since there is no reason to believe that the proposed subdivision and rezoning on various erven in Kayamandi, Stellenbosch will impact on heritage resource, no further action under Section 38 of the National Heritage Resources Act (Act 25 of 1999) is required."*

PART F: PUBLIC PARTICIPATION, COMMENTS AND RESPONSE

1. Process followed

An application was made and motivated in terms of Section 60 of the Western Cape Land Use Planning Act (Act 3 of 2014), to exempt all five Kayamandi projects (known as 4A, 4B, 5A, 5B & 8) from the Publication and Serving of Notices as normally required by the provisions of Sections 43, 44 and 47 of LUPA (Act 3 of 2014).

On 13 October 2021, the Minister of Local Government, Environmental Affairs and Development Planning approved the municipality's exemption request and stated the resolution as follows:

"That the request by Stellenbosch Municipality for authorisation for exemption in terms of Section 60(1) of the LUPA from the provisions of sections 43, 44 and 47 of LUPA in respect of the intended land use applications for Projects 4A, 4B, 5A, 5B and 8 as contained in your above-mentioned letter, to obtain the necessary land use rights for five housing projects in Kayamandi, Stellenbosch BE APPROVED in terms of Section 60(1) of the LUPA". See ANNEXURE E.

2. Public & stakeholder inputs

Advertising was waived.

3. Government related inputs received

- a) The **Heritage Western Cape** supported the proposal (see **ANNEXURE F** for letter dated 03 September 2021).
- b) The **Department of Environmental Affairs and Development Planning** supported the proposal (see **ANNEXURE G** for letter dated 25 August 2021).

4. Comments from internal service departments

- a) The **Director: Engineering Services** supported the proposal subject to conditions (see **ANNEXURE H** for memo dated 18 November 2022).

5. Response by Applicant to comments received

Not applicable.

PART G: ASSESSMENT OF LAND USE AND LAND DEVELOPMENT APPLICATION

1. Legislative and Policy Context of land use and land development application

The legislative/ principles/ policies/ guidelines/ plans which are considered as relevant to the subject land use and land development application, are as follows:

- 1.1 *Stellenbosch Municipality Land Use Planning Bylaw, 2015*
- 1.2 *Stellenbosch Municipal Integrated Development Plan (2017 – 2022)*
- 1.3 *Stellenbosch Municipality Spatial Development Framework (2018)*

2. Assessment of grounds of the land use and land development application

2.1 Land use principles

The application under consideration has insignificant bearing on development principles of spatial justice, sustainability, efficiency, and good administration as specified in Section 2 of SPLUMA. See table below:

DEVELOPMENT PRINCIPLES	KEY CONSIDERATIONS
Spatial Justice	<p>The proposed development redresses past spatial and development imbalances by providing access to land for the previously disadvantaged communities in Kayamandi.</p> <p>The aim is to finalize the land use rights on the project that was started many years ago in order to transfer the ownership of the properties to the intended beneficiaries. It therefore provides for security of tenure.</p>
Spatial Sustainability	<ul style="list-style-type: none"> •The properties are located within the existing approved urban edge in the established urban area of Kayamandi. •The development already exists and does not encourage urban sprawl. •No new development will take place. •It is currently and will in future continue to make use of existing available infrastructure services capacity. •There are no environmentally or heritage sensitive areas in this part of Kayamandi.
Efficiency	<ul style="list-style-type: none"> •It optimises the use of existing infrastructure. •It optimises the use of existing available state-owned land. •It is already integrated in the current urban space economy of Kayamandi and will have no negative financial, social, economic or environmental impacts.

Good Administration	The application complies with and is submitted in accordance with the legislated land development processes and procedures.
Spatial Resilience	A key objective of the development/land use application is to finalize the land use rights on this project that was started many years ago in order to transfer the ownership of the properties to the intended beneficiaries and thereby improving the livelihood of the affected communities to ensure sustainable growth and development.

2.2 Applicable spatial development frameworks, guidelines, policies

The site is well located within the urban edge and within the neighbourhood of Kayamandi, Stellenbosch

2.3 Service infrastructure capacity and sustainability

Inani Infrastructure (Pty) Ltd was appointed to provide civil engineering services for the planning phases to formalize the existing structures on the five proposed project sites in Kayamandi. See **ANNEXURE I** for bulk services report.

The properties are located in an area that is already serviced. No additional/new development will take place and therefore there will not be an increase in demand for services.

The engineering department did not initially support the proposal due to outstanding information. The department requested a conceptual reticulation and erf connection layout for water and sewer to indicate how each erf is serviced. After the necessary information was submitted, the engineering department supported the application subject to certain conditions (see **ANNEXURE H** for comment).

2.4 Any investigations carried out in terms of other laws that are relevant (e.g. EIA, TIA, HIA etc.)

The **Western Cape Department of Environmental Affairs and Development Planning** confirmed in a letter dated 25 August 2021 that no listed activities in terms of the NEMA EIA Regulations 2014 (as amended) are triggered and therefore no environmental authorization is required.

Heritage Western Cape confirmed in a letter dated 03 September 2021 that "since there is no reason to believe that the proposed subdivision and rezoning on various erven in Kayamandi, Stellenbosch, will impact on heritage resources, no further action under Section 38 of the National Heritage Resources Act (Act 25 of 1999) is required.

2.5 Applicable provisions of the zoning scheme

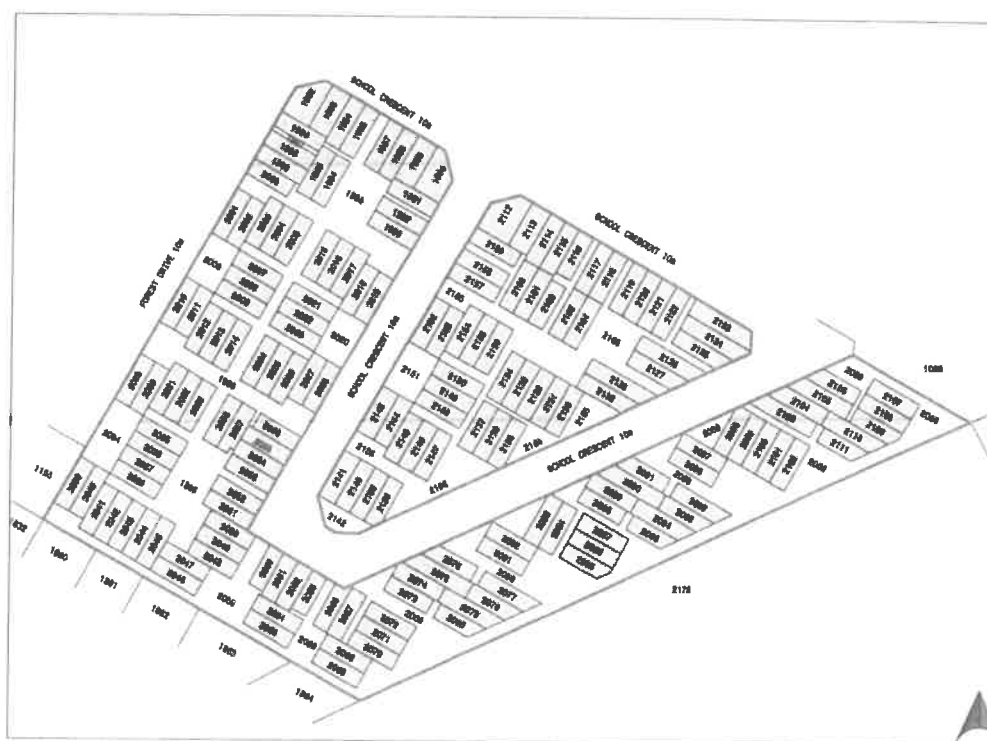


FIGURE 1: ZONING PLAN FOR PROJECT 5A

This project entailed the development of 175 high density units and public open spaces on Erven 1113 to 1154 Kayamandi. Although the General Plan was submitted for approval to the Western Cape Government, the registration could not be done since Erf 1120 was not closed as a public place. This project formed part of the envisaged hostel upgrading

programme for Kayamandi and was implemented and constructed during 2004. The amendment of the general plan to accommodate the registration of the new erven was not done to date, hence the new application.

The proposal is to close the public place on Erf 1120, Kayamandi; to consolidate erven 1113 – 1154 into two (2) portions; and to subdivide the two portions into 184 erven consisting of 175 residential erven and nine (9) public places. The proposed residential erf sizes will range from $\pm 38,84\text{m}^2$ and $\pm 82,17\text{m}^2$. The respective erf sizes for the public places are as follows:

	Erf Number	Erf Size (m ²)
1.	1986	$\pm 1\,191,98$
2.	1997	$\pm 12,07$
3.	2006	$\pm 88,39$
4.	2020	$\pm 89,00$
5.	2034	$\pm 120,04$
6.	2059	$\pm 1\,922,65$
7.	2142	$\pm 52,06$
8.	2151	$\pm 93,77$
9.	2165	$\pm 975,01$
	TOTAL	$\pm 4\,544,97$

The existing properties contain 175 formal dwelling units. In addition to the 175 formal dwelling units, there are approximately 183 informal structures or "shelters" on the existing properties (*this was counted from an undated aerial image obtained from TV3*). See **ANNEXURE C4** for dwelling unit plan.

It should be noted that many of the informal structures were erected across the proposed erf boundaries; some properties extend into the road reserve and some informal structures have been constructed on the erven earmarked for use as public road and parking purposes. The main purpose of the application is to transfer the ownership of the properties to the intended beneficiaries, therefore the illegal structures erected will be dealt with separately by the relevant department/s and will not be discussed in this application.

The following primary uses are allowed as a primary use on less formal residential zone erven: *dwelling house, group housing, second dwelling, shelter, bed and breakfast establishment,*

home day care centre, home occupation practice, house shop, home lodging, occasional use (one event/year), other social, educational, religious, occupational or business purposes and private road (subject to certain parameters).

The purpose of this zone is inter alia to make provision for the use of the land for informal and/or subsidised housing, as well as group housing where more than one dwelling house may be permitted on the same cadastral land unit.

The parameters for Informal Residential Zone are as follows:

Building type	Street boundary building lines (m)	Common boundary building lines (m)	Coverage	Height
Shelters	1m	1m	80%	2 storeys
All other buildings	1m	0m on one boundary 1m on all other boundaries	80%	3 storeys

The application also involves the encroachment of the street and side building lines, as well as the permissible coverage, as additional structures have been erected, over time, across the proposed erf boundaries; some properties extend into the road reserve and some properties the existing dwelling houses have been extended.

In terms of the Zoning Scheme Bylaw, 175 x off-street parking bays are required in this development. A desktop analysis shows that only 30 off-street parking bays can be provided. However, this should not be a problem since unregistered Erven 1986, 1997, 2006, 2020, 2034, 2059, 2142, 2151 and 2165 has been earmarked for parking and circulation purposes and is proposed to be zoned to public roads and parking zone.

It is therefore proposed that a departure be approved on parking by reducing the minimum required off-street parking bays from 1 bay per dwelling to 0bays per dwelling house on all residential erven in the development.

Since some of the properties have already been built to full capacity, the encroachment of the building lines and coverage is granted for all properties concerned. Even though the application involves numerous departures, it will still not have a negative impact on the environment because it entails the formalization of what already exists.

The application also entails the amendment of General Plan GP 3443/1993 to accommodate the amended layout. The land surveyor however confirmed that an application for the amendment of the general plan is not required as the application involves the closure of the whole of Erf 1120. The Surveyor General endorses the closure as a note once the closure procedure has been finalised.

2.6 General desirability

The proposal is compatible with the surrounding neighbourhood as it is located within an urban area and the area is characterized by high density development. It will also not detract from the surrounding area as no additional residential units are envisaged. The proposal will not have a negative impact on the surrounding properties as it entails the formalization of an existing neighbourhood.

The aim is to finalize the land use rights on the project in order to transfer the ownership of the properties to the intended beneficiaries. It therefore provides for security of tenure.

It is already integrated in the current urban space economy of Kayamandi and will have no negative financial, social, economic or environmental impacts.

It is currently and will in future continue to make use of existing available infrastructure services capacity.

2.7 Assessment of comments on application

Not applicable.

PART H: SUMMARY OF KEY FINDINGS OF ASSESSMENT

After having independently considered and weighted all the relevant information the evaluation of the subject land use and land development application concludes that:

1. The land use rights for the properties in this project should already have been finalised approximately 20 years ago, however, due to various reasons, beyond the control of

Stellenbosch Municipality, these land use rights were not finalised and ownership of the properties could not yet be transferred.

2. The primary objective of this land use application is to legalise the existing land uses on the various properties so that the properties can be registered with the Surveyor-General and thereby enabling the municipality to transfer ownership of the registered properties to the intended beneficiaries.
3. The properties in this project are located in an established urban area within the urban edge of Kayamandi.
4. The existing land uses are compliant with the Stellenbosch SDF and consistent with other relevant local and provincial policies.
6. There are no negative environmental and heritage impacts as confirmed by the Western Cape Department of Environmental Affairs and Development Planning and Heritage Western Cape.
7. No additional dwelling units will currently be constructed on the subject properties.
8. Even though the application involves numerous departures (i.e building lines, coverage and parking), the proposal will not have a negative impact on the environment as it entails the formalization of existing dwelling units/structures in the neighbourhood.

The subject land use and land development application is, having regard to the conclusions above, viewed as in Compliance to the relevant MSDF and consequently grounds for the support of the subject land use and land development application.

PART I: RECOMMENDATION

1. That the following application(s) in terms of Section 15(2) of the Stellenbosch Municipal Land Use Planning Bylaw, promulgated by notice number 354/2015, dated 20 October 2015 on Erven 1113 – 1154, (Project 5A), Kayamandi, namely:
 - 1.1 The **closure of a public place** in terms of Section 15(2)(n) of the said bylaw of Erf 1120, Kayamandi.
 - 1.2 **Consolidation** in terms of section 15(2)(e) of the said bylaw of Erven 1113 to 1122, Kayamandi to form consolidated Erf 1981, Kayamandi ($\pm 3\,615\text{m}^2$ in extent); and Erven 1123 to 1154, Kayamandi to form consolidated Erf 1980 ($\pm 9\,221\text{m}^2$ in extent).
 - 1.3 **Rezoning** in terms section 15(2)(a) of the said bylaw of Erven 1113 – 1154 (consolidated Erf 1980 and Erf 1981), Kayamandi from **Multi-Unit Residential and Public Place** to **Subdivisional Area** to allow for the following uses (and in accordance with the land use framework plan as depicted in plan referenced **Zoning Plan 21P004(5A)-TRP-ZP-20220126-Rev D01, Plan Nr 4, drawn by Plan4SA Professional Planners & Project Manager**):
 - 1.3.1 175 x **Less Formal Zone** erven and $\pm 8\,290,12\text{m}^2$ in extent for less formal housing purposes
 - 1.3.2 9 x **Public Road and Parking Zone** erven and $\pm 4\,544,97\text{m}^2$ in extent for road and parking purposes
 - 1.4 **Subdivision** in terms of section 15(2)(d) of the said bylaw of consolidated Erf 1980 and Erf 1981, Kayamandi into 184 erven and in accordance with **Zoning Plan 21P004(5A)-TRP-ZP-20220126-Rev D01, Plan Nr 4, drawn by Plan4SA Professional Planners & Project Managers** to allow the residential development in accordance with the subdivisional zone above.

1.6 **Departure** in terms of section 15(2)(b) of the said bylaw:

- a) To **increase the permissible coverage** from **80%** to **100%** for all respective erven.
- b) By **reducing the minimum required on-site parking bays** from **one (1)** parking bay per dwelling house to **0** bays per dwelling house on all residential erven.
- c) For the **relaxation of all building lines** for shelters as well as other buildings to **0m** for all respective erven.

BE APPROVED in terms of Section 60 of the said Bylaw and subject to conditions of approval.

2. The approval is subject to the following conditions imposed in terms of Section 66 of the said Bylaw:

2.1 The approval only applies to the proposed development under consideration and shall not be construed as authority to depart from any other legal prescriptions or requirements from Council or other legislation or Bylaws or Regulations that may be applicable.

2.2 The approval granted shall not exempt the applicant from complying with any other legal prescriptions or requirements that might have a bearing on the proposed use.

2.3 The development be implemented in accordance with the Consolidation Plan, Subdivisional Plan and Zoning Plan with reference:

2.3.1 Consolidation Plan - **21P004 (5A)-TRP-CP-20220126-Rev D01 Plan Nr 2**

2.3.2 Subdivisional Plan - **21P004(5A)-TRP-SUB-20220126-Rev D01 Plan Nr 3;**

2.3.3 Zoning Plan - **21P004(5A)-TRP-ZP-20220126-Rev D01 Plan Nr 4;** attached as **ANNEXURE C1, C2 & C3.**

2.4 New erf diagrams or general plans for the newly created land units be submitted to this municipality for clearance and record purposes

2.5 The applicant submits an electronic copy (shp,dwg,dxf) of the General Plan which was preliminary approved by the SG. The following information must be indicated:

- a) Newly allocated Erf Numbers

- b) Co-ordinates
- c) Survey Dimensions

2.6 The conditions imposed by the **Director: Engineering Services** as contained in their memo dated 18 November 2022, attached as **ANNEXURE H**, be complied with.

3. The reasons for the above decision are as follows:

- 3.1 The proposal will not have a negative impact on the surrounding properties and their rights as it is in keeping with the character of the area.
- 3.2 The development is compatible with the surrounding land uses and built environment.
- 3.3 The proposal will provide for security of tenure.
- 3.4 The properties are located in an established urban area within the urban edge of Kayamandi.

4. Matters to be noted:

- 4.1 Building plans of all structures within the erf boundaries of the new residential erven, to be submitted to the Municipality for approval.
- 4.2 A **Street Name and Numbering Plan** to be submitted to the delegated official for approval.

PART J: ANNEXURES

- ANNEXURE A:** Locality Plan
- ANNEXURE B:** Copy of Title Deed; Conveyancer Certificate and General Plan Nr. 3443/1993
- ANNEXURE C:** Consolidation Plan, Zoning Plan, Subdivisional Plan & Departure Plan
- ANNEXURE D:** Applicant's Motivation
- ANNEXURE E:** Exemption from the Department of Ministry of Local Government, Environmental Affairs and Development Planning from certain provision for Public Participation
- ANNEXURE F:** Comment from Heritage Western Cape
- ANNEXURE G:** Comment from the Department of Environmental Affairs and Development Planning
- ANNEXURE H:** Comment from the Director: Engineering Services
- ANNEXURE I:** Engineering Services Report
- ANNEXURE J:** Photos

PART K: COMPILATION OF PLANNING APPLICATION ASSESSMENT REPORT

**APPLICATION FOR CLOSURE OF PUBLIC PLACE, AMENDMENT OF GENERAL PLAN,
CONSOLIDATION, REZONING, SUBDIVISION & DEPARTURES: ERVEN 1113 - 1154, KAYAMANDI
(ALSO KNOWN AS PROJECT 5A)**

Author of Planning Assessment Report:

Recommended Categorisation of the Application for Authorised Decision Maker:

Name: Louise Gumb

Capacity: Senior Town Planner

Signature: 

Date: 11/01/2023

PART I: REVIEW OF PLANNING APPLICATION ASSESSMENT REPORT

**APPLICATION FOR CLOSURE OF PUBLIC PLACE, AMENDMENT OF GENERAL PLAN,
CONSOLIDATION, REZONING, SUBDIVISION & DEPARTURES: ERVEN 1113 - 1154, KAYAMANDI
(ALSO KNOWN AS PROJECT 5A)**

Review of Planning Assessment Report:**Name:** Chrizelle Kriel**Capacity:** MLCM**SACPLAN Registration:** A212/10**Signature:** **Date:** 11/01/2023

PART M: SUBMISSION OF PLANNING APPLICATION ASSESSMENT REPORT**APPLICATION FOR CLOSURE OF PUBLIC PLACE, AMENDMENT OF GENERAL PLAN,
CONSOLIDATION, REZONING, SUBDIVISION & DEPARTURES: ERVEN 1113 - 1154, KAYAMANDI
(ALSO KNOWN AS PROJECT 5A)****Authorised Employee to assess and make a recommendation on a land use and land development application for consideration by the authorised decision maker:**

As the duly authorised official in terms of Section 56 of the Stellenbosch Municipal Land Use Planning Bylaw (2015) to assess and make a recommendation on the above planning application, the subject planning report is hereby submitted for consideration to the duly authorised decision maker in accordance with the Categorisation Model for Land Use and Land Development Applications as approved by the Stellenbosch Municipality in accordance with Section 69(1) of the said Bylaw.

In terms of the Categorisation Model duly approved in terms of Section 69(1) of the said Bylaw vide Item 7.7.1 and dated 8 April 2020, the subject application is categorised as follows:

Category: 5N; 5A(d); 5E(b); 5D(c); 5K; 5B

Decision Making Authority: SMPT

Rational: Council owned land

Name:

Stiaan Carstens

Capacity:

SMPT

SACPLAN Registration:

A/1551

Signature:

[Signature]

Date:

12/1/2023

PART N: ADMINISTRATION OF PLANNING APPLICATION ASSESSMENT REPORT**APPLICATION FOR CLOSURE OF PUBLIC PLACE, AMENDMENT OF GENERAL PLAN,
CONSOLIDATION, REZONING, SUBDIVISION & DEPARTURES: ERVEN 1113 - 1154, KAYAMANDI
(ALSO KNOWN AS PROJECT 5A)****Administrator to Stellenbosch Municipal Planning Tribunal:**


It is hereby confirmed that proper notice was served of the Municipal Planning Tribunal meeting at which this land use and land development application will serve for consideration.

The land use and land development application will serve at the scheduled meeting of the Stellenbosch Municipal Planning Tribunal on:

Date: 27 JANUARY 2023

Name: LEWACIA KAMINETH

Capacity: SENIOR ADMINISTRATIVE OFFICER

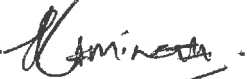Signature: 

Date: 12.01.23

ANNEXURE A

**APPLICATION FOR CLOSURE OF PUBLIC PLACE,
REZONING, CONSOLIDATION, SUBDIVISION,
AMENDMENT OF GENERAL PLAN &
DEPARTURES: ERVEN 1113 - 1154, KAYAMANDI
(ALSO KNOWN AS PROJECT 5A)**


LOCALITY PLAN

LOCALITY PLAN Kayamandi Housing Project 5A

DESCRIPTION	COMMENTS
Kayamandi Project 5A	41/207 ha
Current Number of Sites	42 Sites
Current Site Numbers	1113 to 1154
General Plans / MO Diagrams	GP-54/2019/03
Current Owner	Stellenbosch Municipality

Notes:

- Project 4A is located between 10th Street, 18th Street, School Crescent and the School in Ward 12, in the Old Township Area of Kayamandi, Stellenbosch.
- Project 4B is located between Maryana, Lanika, Bana and Noumala Streets in Ward 13, in the Old Township Area of Kayamandi, Stellenbosch.
- Project 5A is located between Fared Drive, School Crescent and the School in Ward 12, in the Old Township Area of Kayamandi, Stellenbosch.
- Project 5B is located between Maryana, Lanika, Bana and Noumala Streets in Ward 13, in the Old Township Area of Kayamandi, Stellenbosch.
- Project 5 (Makalazwa) is located between Luydo, Nkzawambi and Subotipa Road in Ward 13, in the Old Township Area of Kayamandi, Stellenbosch.

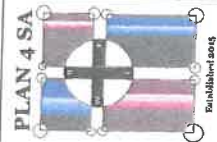

PROFESSIONAL PLANNERS & PROJECT MANAGERS

MARTIN JONKER
Tel: 084-410-6132
Fax: 086-524-8738
Email: martinj@plan4sa.co.za
Web: www.plan4sa.co.za

COPYRIGHT RESERVED

2/81

1714

DRAWING DISCIPLINE CODES

TRP: Town & Regional Planning
TP: Transportation Planning

DRAWING STATUS CODES

D: Draft
F: Final

DRAWING NUMBER

21P004-TRP-L-P-20210928-Rev D01

DRAWING TITLE CODES

CP: Consolidation Plan
DF: Development Framework
LP: Locality Plan
LUP: Land Use Plan
SDP: Site Development Plan
SIP: Site Layout Plan
SUB: Subdivision Plan
ZP: Zoning Plan

DRAWING TITLE LOCALITY PLAN

PLAN NUMBER	SCALE	SHEET SIZE	SHEET NUMBER
1	NTS	A3	1 of 1

PROJECT NAME

LAND USE RIGHTS: KAYAMANDI HOUSING PROJECTS

CLIENT / OWNER INFORMATION

STELLENBOSCH MUNICIPALITY

Contact: Mr Lester van Stavel
Position: Manager: Housing Development
Tel: 021-808-9462
Cell: 082-442-7709
Email: lester.vanstavel@stellenbosch.gov.za
Web: www.stellenbosch.gov.za



ANNEXURE B

**APPLICATION FOR CLOSURE OF PUBLIC PLACE,
REZONING, CONSOLIDATION, SUBDIVISION,
AMENDMENT OF GENERAL PLAN &
DEPARTURES: ERVEN 1113 - 1154, KAYAMANDI
(ALSO KNOWN AS PROJECT 5A)**

**COPY OF TITLE DEED/CONVEYANCER
CERTIFICATE**

POWER OF ATTORNEY

I/we, the undersigned,

Geraldine Mettler

(Name(s) of registered owner(s) / owner(s)' authorised representative(s))

ID-number(s)

(ID number(s) of registered owner(s) / owner(s)' authorised representative(s))

in my / our capacity as the registered owner or authorised representative of the owner(s) of the following property(ies)

Erven 1113 to 1154 (portions / subdivisions of Erf 1070) Kayamandi, Stellenbosch (also known as Project 5A)

(Property descriptions)

hereby nominate, constitute and appoint

PLAN 4 SA (Pty) Ltd or its NOMINEE

(Agent / Consultant's Name)

in terms of

(Council Resolution Reference & Date / Delegation Reference & Date / Board Resolution Reference & Date) (Indicate N/A if not applicable)

with power of substitution to be my lawful agent in my name, place and stead to act on my behalf to apply for the relevant land use rights being sought for the aforementioned property(ies). Furthermore to represent me at any and all enquiries to be held by virtue of such appointment, and generally to do or cause to be done whatever shall be required for all intents and purposes as I might or could do if personally present and acting myself, hereby ratifying everything my Attorney(s) and Agent(s) shall lawfully do or cause to be done by virtue of this Power of Attorney. Accordingly, power of attorney is hereby also granted to the agent to sign and receive all correspondence in respect of the matter referred to above during the application process.

Signed at

STELLENBOSCH

(Place)

on

28 April 2022

(Date)

in the presence of the undersigned witnesses.

For OWNER / APPLICANT / CLIENT

For PLAN 4 SA (Pty) Ltd

FULL NAME

Geraldine Mettler

Martin Jonker (Pr.Pl. A/1090/1999)

FULL NAME & SACPLAN REGISTRATION NR

OWNER / APPLICANT / CLIENT SIGNATURE

PLAN 4 SA (Pty) Ltd Representative SIGNATURE

WITNESS 1 SIGNATURE

WITNESS 2 SIGNATURE



STELLENBOSCH
 STELLENBOSCH • PAUL • FRANSCHHOEK
 MUNISIPALITEIT • UMASIPALA • MUNICIPALITY

CONVEYANCER CERTIFICATE

I/We... Annemarie Van Vuuren

nlc

r

Practising at:

STBB, 1st Floor Titanium House, 19 Gardener Williams Avenue, Paardevlei, Cape Town

In respect of:

ERVEN 1080 - 1154 KAYA MANDI, SITUATED IN THE MUNICIPALITY AND DIVISION OF STELLENBOSCH

WESTERN CAPE PROVINCE

Hereby certify that a search was conducted in the Deeds Registry, regarding the said property (ies) (including both current and earlier title deeds/pivot deeds/deeds of transfer):

1. Certificate of Registered Title T59362/2002

2.

3.

4.


5.

6.

7.

8.

at e

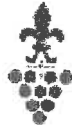

A. IDENTIFY RESTRICTIVE TITLE CONDITIONS (if any)

Categories		Are there deed restrictions (indicate below)		Title Deed and Clause number if restrictive conditions are found
1.	Use of land	Y	N	T59362/2002 - Clause I (C) T59362/2002 - Clause II (B)
2.	Building lines	Y	N	
3.	Height	Y	N	
4.	Number of Dwellings	Y	N	
5.	Bulk floor area	Y	N	
6.	Coverage/built upon area	Y	N	
7.	Subdivision	Y	N	
8.	Servitudes that may be registered over or in favour of the property	Y	N	T59362/2002 - Clause II. (C) and (D)
9.	Other Restrictive Conditions	Y	N	



STELLENBOSCH
 STELLENBOSCH • PHILL • FRANSCHHOEK
 MUNISIPALITEIT • UMASIPALA • MUNICIPALITY

B. INDICATE AFFECTED PARTIES AS PER TITLE DEED (if any)

copy on application

a.	Organ(s) of State that might have an interest in the restrictive condition	
b.	A person whose rights or legitimate expectations will be affected by the removal/suspension/amendment of a restriction condition.	
c.	All persons mentioned in the deed for whose benefit the restrictive condition applies	

C. PROCESS BY WHICH RELEVANT CONDITIONS WILL BE ADDRESSED


(please tick appropriate box)

Application in terms of Section 15 of the Stellenbosch Municipal Land Use Planning By-Law (2015)	Notarial Deed of Cancellation (Submit Copy of Signed Agreement)	Action by way of court order (Submit Copy of the Court Order)	If Other, Please Specify
--	---	---	--------------------------

Signed at Somerset West (Place) on this 11 (Day) November (Month) of 2021

Full names and Surname: Annemarie Van Vuuren

Signature: [Signature]

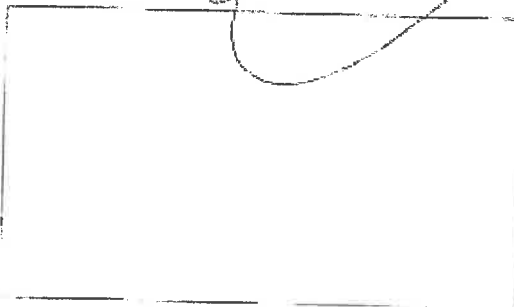

ANNEMARIE VAN VUUREN
 SMITH TABATA BUCHANAN BOYES
 Commissioner of Oaths
 Practising Attorney, R.S.A. of
 1st Floor Titanium House
 19 Gardner Williams Avenue
 Paardevelei, Somerset West

Tel: 0218506400

Email: annemarie.vv@stb.co.za

Cell:

CLUVER MARKOTTERING

117

SEELAAR
DUTYFOOI
FEE

R 95,00

Opgestel deur my

TRANSPORTBESORGER

P O S MEAKER

RESEARCH DATA/SLIDING/COMPUTER DATA CAPTURE

OPERATOR/OPERATOR

DATE/TIME

OPERATOR/OPERATOR

FOR FURTHER ENDORSEMENT SEE PAGE

T

059362 / 2002

SERTIFIKAAT VAN GEREGISTREERDE TITEL

Uitgereik kragtens die bepalings van Artikel 43 van die
 Registrasies van Aktes Wet 1937 (Nr. 47 van 1937)

NADEMAAL

FOR FURTHER ENDORSEMENT SEE PAGE

JACOBUS PETRUS RETIEF in my hoedanigheid as WAARNEMENDE
 MUNISIPALE BESTUURDER van die MUNISIPALITEIT STELLENBOSCH,
 behoorlik daartoe gemagtig

aansoek gedoen het om die uitreiking aan die MUNISIPALITEIT STELLENBOSCH
 van 'n Sertifikaat van Geregistreerde Titel kragtens Artikel 43 van die Registrasie van
 Aktes Wet 1937, ten opsigte van die hierondergenoemde grond synde 'n gedeelte
 van die grond geregistreer op die MUNISIPALITEIT STELLENBOSCH se naam
 deur Transportakte No T 61262/1993.

SO IS DIT DAT ingevolge die bepalings van genoemde Wet, ek die Registrateur van Aktes te Kaapstad hierby sertifiseer dat voornoemde

MUNISIPALITEIT STELLENBOSCH

die se Administrateurs of Regverkrygendes

die geregistreerde Eienaar van:

ERF 1070 KAYA MANDI in die Munisipaliteit en Afdeling STELLENBOSCH,
Provinsie WES-KAAP

GROOT: 6,5851 (Ses Komma Vyf Agt Vyf Een) Hektaar

SOOS AANGEDUI op die aangehegte Diagram S.G. No 11135/1992 en gehou
kragtens Transportakte No T 61262/1993.

I. WAT BETREF die figuur vBCDEFGmnY^u op die hierby aangehegte
Diagram S.G. No 11135/92:

A. ONDERHEWIG aan die voorwaardes genoem in Grondbrief, Stellenbosch
Eiendomsbriewe Boekdeel 5 Nr 36 gedateer 24 Maart 1887.

B. ONDERHEWIG VERDER aan die volgende voorwaardes vervat in
Stellenbosch Eiendomsbriewe, Boekdeel 5 Nr 36 gedateer 24 Maart 1887,
naamlik:

- 3 -

"That all roads and thoroughfare existing over the land hereby granted, whether they are described in the diagram or not, shall remain free and uninterrupted. The land thus granted being further subject to all such duties and Regulations as are either already or shall in future be established with regard to such lands."

- C. GEREKTIG op die voordele van die voorwaardes waarna verwys word in die volgende aantekening gedateer 22 Maart 1955 op die gemelde Grondbrief, Stellenbosch Eiendomsbriewe, Boekdeel 5 Nr 36 gedateer 24 Maart 1887, naamlik:

"Endorsement (Remainder)

By Deed of Transfer No 3840/55 dated this day, Portion 9 of Lot LIII, Portion 10 of Lot LIII and Portion 8 of Lots XXVI to XXXVII thereby transferred and subject to conditions relative to use thereof for accomodation of buses, erection of buildings value thereof, restoration or damages in lieu restraint against sale of said land, fences, etc. the construction and maintenance of water, sewerage and drain pipes, electric way-leaves etc. over the said land and maintenance of cleanliness of the land, which conditions are in favour of the remainder of Lots XXVI to XXXVII in extent as such 220 mgn 43594 sq ft held hereunder and other land.

As will more fully appear from said Deed of Transfer."

- 4 -

II. **WAT BETREF** die figure **KLMNPQRSTUWVXnmHJ**^{en AvuZ} op die hierby aangehegte Diagram S.G. No 11135/1992:

A. **ONDERHEWIG VERDER** aan die volgende voorwaardes genoem in die gemelde Grondbrief Stellenbosch Eiendomsbriewe Boekdeel 8 Nr 15 gedateer 22 Junie 1908.

"II. That all roads and thoroughfares being or existing on the said land described in the plan or diagram of the same shall remain free and uninterrupted unless the same be closed or altered by competent authority.

III. That all rights to gold, silver and precious stones found or discovered at any time on or in the said land shall be reserved to the State together with a right of ingress to and egress from any mines or works undertaken for mining or prospecting purposes by any person or persons authorised by the Minister; but subject always to the provisions of any Law for the time being regulating the prospecting and mining for precious stones and minerals."

B. **ONDERHEWIG VERDER** soos genoem in die gemelde Grondbrief Stellenbosch Eiendomsbriewe Boekdeel 8 Nr 15 gedateer 22 Junie 1908:

"Subject, however, to all such duties and regulations as are either already or shall in future be established with regard to such lands."

C. **GEREGTIG VERDER** op die voordele van die Serwituut waarna verwys word in die volgende aantekeninge gedateer 20 September 1938 op die gemelde Grondbrief Stellenbosch Eiendomsbriewe Boekdeel 8 Nr 15 gedateer 22 Junie 1908, naamlik:

- 5 -

"RemainderRegistration of Servitude

By Transfer 9729/1938 dated 20/9/1938

(a) a right of way 24 feet wide over property thereby conveyed and numbered Zhgvz on the diagram thereto annexed joining up with the right of way from g to 1 indicated on the said diagram has been granted in favour of the owner and his successors in title of the property held hereunder.

(b) a strip of land 20 feet wide along the boundary marked gt on the said diagram shall not be cultivated but only be used for road purposes as will more fully appear on reference to the said Transfer."

D. GEREKTIG VERDER op die voordeel van die Servituut waarna verwys word in die volgende aantekeninge gedateer 20 September 1938 op die gemelde Grondbrief Stellenbosch Eiendomsbriewe Boekdeel 8 Nr 15 gedateer 22 Junie 1908, naamlik:

"RemainderRegistration of Servitude

By Transfer 9730 dated 20.9.1938 a right of way 24 feet wide from the beacon h to the beacon j on the property held hereunder and indicated on the diagram thereof is granted in favour of the remainder of the land held hereunder subject to conditions as will more fully appear on reference to the said Transfer."

- 6 -

EN DAT, kragtens hierdie Sertifikaat, genoemde

MUNISIPALITEIT STELLENBOSCH

die se Administrateurs of Regverkrygendes

nou en voortaan daartoe geregtig is ooreenkomstig plaaslike gebruik, maar behoudens die regte van die Staat.

TEN BEWYSE WAARVAN ek, voornoemde REGISTRATEUR, hierdie Akte onderteken en met die ampseël bekragtig het,

ALDUS GEDOEN en GETEKEN op die Kantoor van die Registrateur van Aktes te
KAAPSTAD op hede die 15^{de} dag van JULY 2002
(TWEEDUISEND EN TWEE)


REGISTRATEUR VAN AKTES

Geregistreer in die
Register
Boek Folio

KLERK IN BEVEL

(7)

SERTIFIKAAT VAN MINERALERECHTE UITGEREIK CERTIFICATE OF MINERAL RIGHTS ISSUED	
TEN OPSIGTE VAN IN RESPECT OF	
K	RM
REGISTRATEUR/REGISTRAR	

VIR ENDOSSEMENTE KYK BLADSY
FOR ENDORSEMENTS SEE PAGE

8

P

ENDORSEMENT IN TERMS OF SECTION 46 ACT 47/1937

ENDORSSEMENT KRAGTENS ARTIKEL 46 WET 47/1937

The Land herein described has been subdivided

ACT 4/84

die Grond hierin beskryf is onderverdeel

in accordance with General Plan No:

in ooreenstemming met Algemene Plan Nr. 3443 / 1993

approved by the Surveyor-General on

goedgekeur deur die Landmeter-Generaal op 11/6/1993

to erven numbers

in erwe genommer 1071 - 1119, 1121 - 1207, 1209 - 1277

Public Places number

openbare Plekke genommer 1120 + 1208

and Thoroughfares.

in Strate.

Application filed as ~~DC~~ 043813/2002ansoek geliasseer as ~~DC~~ *Gen. Dapalae**Stormwater sew.
Dor Erf 1079**[Signature]*
REGISTERED DEEDS

REGISTRATEUR VAN AKTES

DEEDS OFFICE / AKTEKANTOOR

CAPE TOWN / KAAPSTAD

2002-07-15

FOR FURTHER ENDORSEMENTS SEE
VIR VERDERE ENDORSSEMENTE SIE

9

-29-

Steps to v. die figuur KLMNPQRSTUWV X nm HT
(komponent II hierbinne)

SERTIFIKAAT VAN MINERALERECHTE UITGEREIK CERTIFICATE OF MINERAL RIGHTS ISSUED	
TEN OPSIGTE VAN: <i>X</i> IN RESPECT OF:	
K <i>86</i> 79/02 PM	<i>Page</i>
51-10-2002	REGISTRAR/REGISTRAR

X Alle regte tot goud, silwer en edelgesteentes tesame met die reg van toegang tot en uitgang van enige myne of wolk vir prospektering ten gunste van die Staat.

Steps to v. die figuur see pg 10
KLMNPQRSTUWV X nm HT (komponent II hierbinne)
For endorsements

SERTIFIKAAT VAN MINERALERECHTE UITGEREIK CERTIFICATE OF MINERAL RIGHTS ISSUED	
TEN OPSIGTE VAN: <i>X</i> IN RESPECT OF:	
K <i>96</i> 80/02 PM	<i>Page</i>
2002-07-15	REGISTRAR/REGISTRAR

(i) *minerals* *X* Alle regte tot uitgesonder die regte tot goud, silwer en edelgesteentes tesame met sekere bykomstige regte ten gunste van die Staat.

Steps to v. die figuur
KLMNPQRSTUWV X nm HT (komponent II hierbinne)
(ii) *en alle regte tot minerale*
Steps to v. die figuur V 8 C D E F G m n Yn (komponent I hierbinne)

-10-T 59362/2002

X Komponent I op bladsy 2 gewysig kragtens Artikel 4(1)(b) van Wet 47 van 1937 om te lees:

Component I on page 2 amended in terms of Section 4(1)(b) of Act 47 of 1937 to read:

- I. WAT betref die figuur vBCDEFGmnYu op die hierby aangehegte diagram S.G. No 11135/1992.

Komponent II op bladsy 4 gewysig kragtens Artikel 4(1)(b) van Wet 47 van 1937 om te lees:


Component II on page 4 amended in terms of Section 4(1)(b) of Act 47 of 1937 to read:

- II. WAT betref die figure KLMNPQRSTUVWXYZnmHJ en AvuZ op die hierby aangehegte diagram S.G. No 11135/1992.


BC

000018800 / 2012

Date:

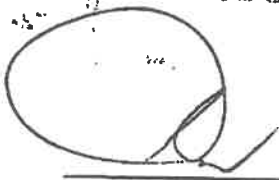
 REGISTRATEUR / REGISTRAR

X

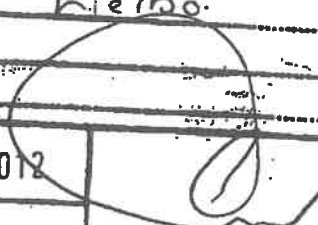Komponent 1 en 2	
GEWYSIG Kragtens ART. 4 (1) VAN WET 47 VAN 1937 OM TE LEES:	AMENDED IN TERMS OF SECTION 4 (1) (b) OF ACT 47 OF 1937 TO READ:
Doos hierbo.	
BC 000018800 / 2012	 REGISTRATEUR/REGISTRAR
09 MAY 2012	

FOR ENDORSEMENT SEE Page 11

VA 000.006800 / 2016

Certified a true copy of the duplicate original filed of record in this Registry, issued to serve in place of the original thereof under the provisions of Deeds Regulation No. 68 (1)

Deeds Registry
Cape Town

(1) *Myashu*

05 SEP 2016 Asst. Registrar of Deeds

TRANSFERRED TO	
<i>IN BOOK</i>	
<i>T</i>	REGISTRAR/REGISTRAR

Erf 1070 Kaya Mandi

S.G. No.


1 1 1 3 5 / 92

Approved

De Muis
for
Surveyor-General
1993-01-27

Sheet No 2 of
2 Sheets


FOR SUBDIVISION OF THIS
PROPERTY VIDE GENERAL
PLAN No 3443/1993

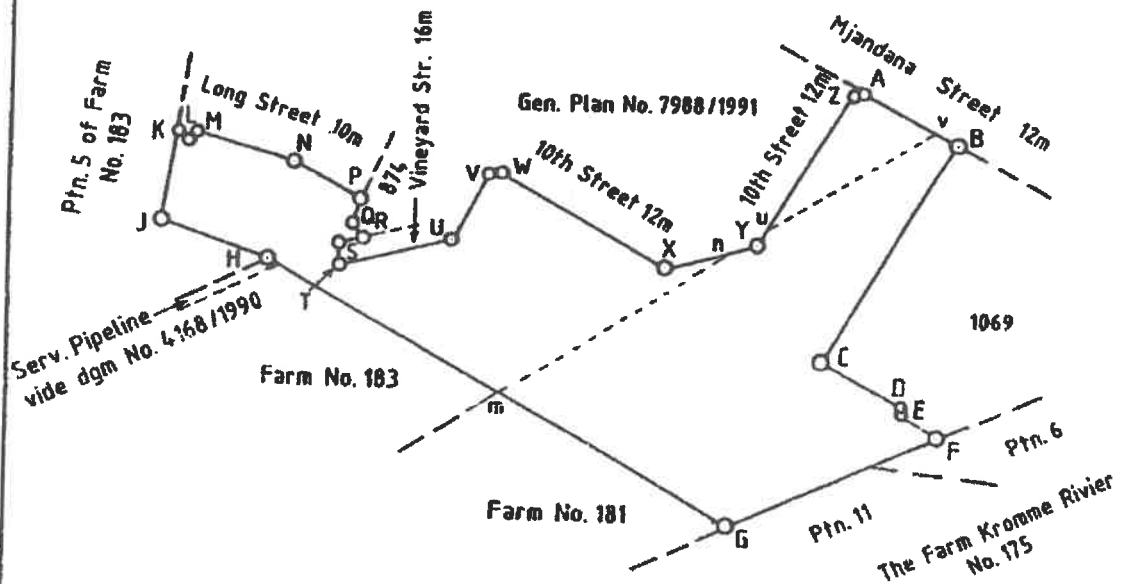

Surveyed in August, September 1991 and October 1992 by me.

D.S. HELLIG
D.S. HELLIG
Land Surveyor

Scale 1:5000

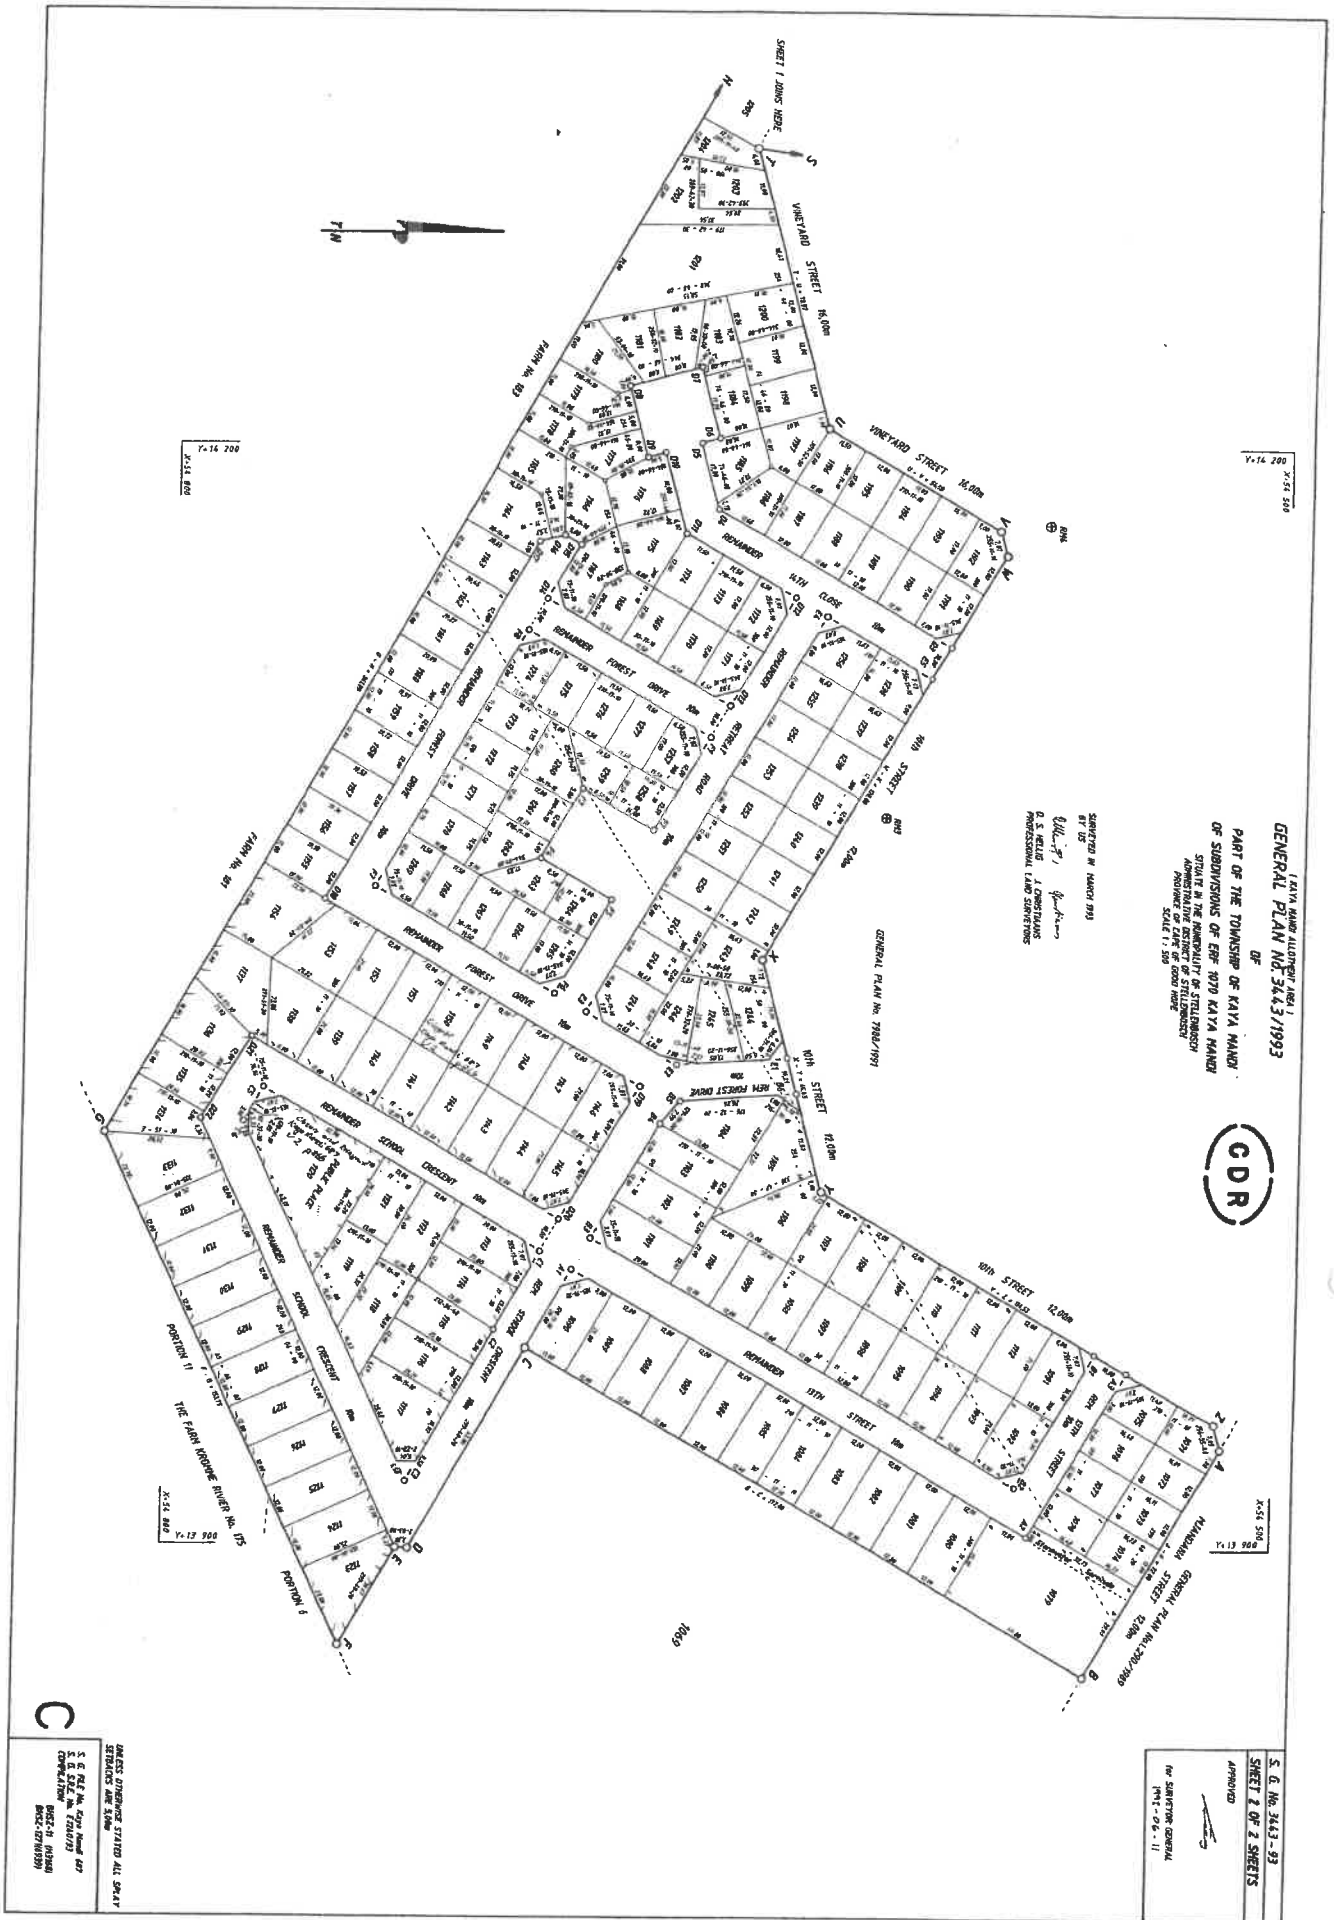

GENERAL PLAN NO. 3443/1993
OF
PART OF THE TOWNSHIP OF KAYA MANDU
OF SUBDIVISIONS OF ERF 1079 KAYA MANDU
SITING IN THE MUNICIPALITY OF STILLEMANSBURG
APPROXIMATE EXTENT OF STILLMANSBURG
MUNICIPALITY
SCALE 1:500
DATE 1993



S. G. NO. 3443-93
SHEET 2 OF 2 SHEETS
APPROVED
BY SURVEYOR GENERAL
1993-06-11

UNLESS OTHERWISE STATED ALL SCALES
ARE IN METERS
S. G. NO. 3443-93
S. G. NO. 3443-93
DRAWN BY
1993-06-11

MAIN	FIGURE	BLOCK	CORNERS	AREAS	AREAS	AREAS
1	12	12	12	12	12	12
2	13	13	13	13	13	13
3	14	14	14	14	14	14
207	218	218	218	218	218	218
208	219	219	219	219	219	

ANNEXURE C

**APPLICATION FOR CLOSURE OF PUBLIC PLACE,
REZONING, CONSOLIDATION, SUBDIVISION,
AMENDMENT OF GENERAL PLAN &
DEPARTURES: ERVEN 1113 - 1154, KAYAMANDI
(ALSO KNOWN AS PROJECT 5A)**

**CONSOLIDATION PLAN/REZONING
PLAN/SUBDIVISIONAL
PLAN/DEPARTURE PLAN**

CONSOLIDATION PLAN Kayamandi Housing Project 5A

DESCRIPTION	COMMENTS
Kayamandi Project 5A	±1,2837 ha
Proposed Consolidated "Erf 1981"	±3915m²
Proposed Consolidated "Erf 1980"	±8221m²
Current Number of Erven	42 erven
Current Erf Numbers	1113 to 1154
Current Erf Sizes (m²)	±240m² to ±885m²
Current Erf Sizes (m²) (excl. Erf 1120)	±240m² to ±387m²
Erf 1120 is an existing Public Place	±99m²
General Plans / SG Diagrams	GP 3443/1983
Current Owner	Stellenbosch Municipality
Title Deed	T1983/2002

Notes:

- Project 5A is located between Forest Drive, School Crescent and the School in Ward 12, of Kayamandi, Stellenbosch.
- The existing project area includes 42 erven, being Erven 1113 to 1154.
- It is proposed to close the Public Place on Erf 1120 and then to consolidate Erven 1113 to 1122 into proposed "Erf 1981". "Erf 1981" will then be subdivided into 54 erven (51 residential erven & 3 public places) being unregistered erven 2112 to 2165.
- It is proposed to consolidate Erven 1123 to 1154 into proposed "Erf 1980". "Erf 1980" will then be subdivided into 130 erven (124 residential erven & 6 public places) being unregistered erven 1982 to 2111.
- The existing properties contain 175 formal dwelling units.
- In addition to the 175 formal dwelling units, there are approximately 183 informal structures on the existing properties. This was counted from an undated aerial image obtained from Masara TV3. Should the municipality require an exact number of informal structures, it is recommended that quotes be obtained for new aerial footage and/or the conducting of physical surveys.
- Any areas and dimensions are provisional and will be finalised by the Land Surveyor at the time of the subdivision survey.
- Distances are given in meters (m).
- Cadastral information was provided by Messrs FBV Professional Land Surveyors




PROFESSIONAL PLANNERS & PROJECT MANAGERS

PLAN 4 SA

MARTIN JONKER
Tel: 084-410-8132
Fax: 086-524-8738
Email: martin@plan4sa.co.za
Web: www.plan4sa.co.za

Copyright Reserved

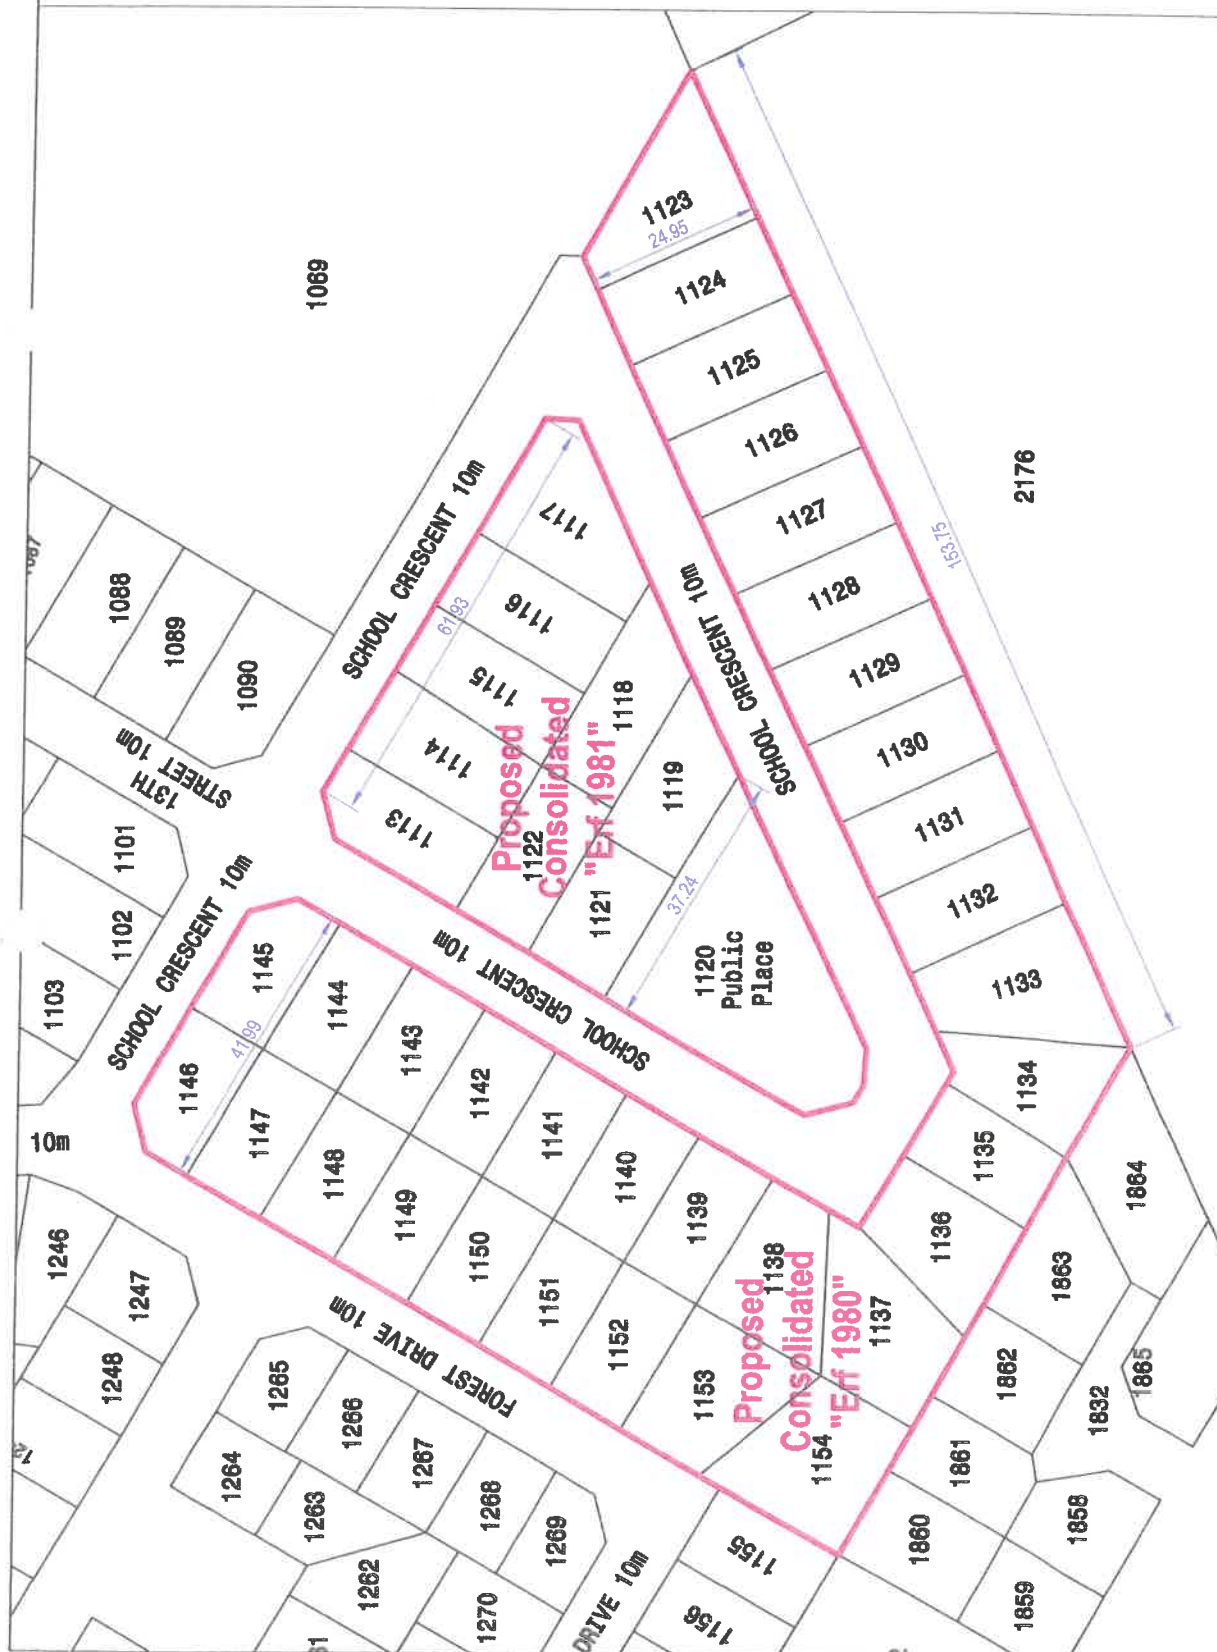


DRAWING TITLE		DRAWING DISCIPLINE CODES		DRAWING STATUS CODES	
CONSOLIDATION PLAN (5A)		TRP: Town & Regional Planning TP: Transportation Planning		D: Draft F: Final	
PLAN NUMBER	SCALE	SHEET SIZE	SHEET NUMBER		
2	NTS	A3	1 of 1		
PROJECT NAME		DRAWING NUMBER			
LAND USE RIGHTS: KAYAMANDI HOUSING PROJECTS		21P004 (5A)-TRP-CP-20220128-Rev D01			
CLIENT / OWNER INFORMATION					
STELLENBOSCH MUNICIPALITY					
Contact: Mr. Lester van Stavel					
Position: Manager: Housing Development					
Tel: 021-806-8462					
Cell: 082-442-7709					
Email: lester.vanstavel@stellenbosch.gov.za					
Web: www.stellenbosch.gov.za					

DESCRIPTION	COMMENTS
Consolidated "ErI 1800" & "ErI 1901"	41,2537 ha
Current Number of Even	42 even
Current ErI Numbers	1113 to 1154
Proposed Number of Even	184 even
Proposed Number of Residential Even	179 even
Proposed Number of Public Space Even	8 even
Proposed Unregistered Residential ErI Numbers	1982-1985, 1987-1991, 2001-2002, 2003-2014, 2020-2021, 2022-2024, 2025-2026, 2027-2028, 2029-2030, 2031-2034, 2035-2141, 2143-2162, 2163-2164
Proposed Unregistered Public Space ErI Numbers	1989, 1997, 2000, 2020, 2024, 2026, 2142, 2161, 2166
Existing Residential Units	175 dwelling units

Notes:

- [illegible]

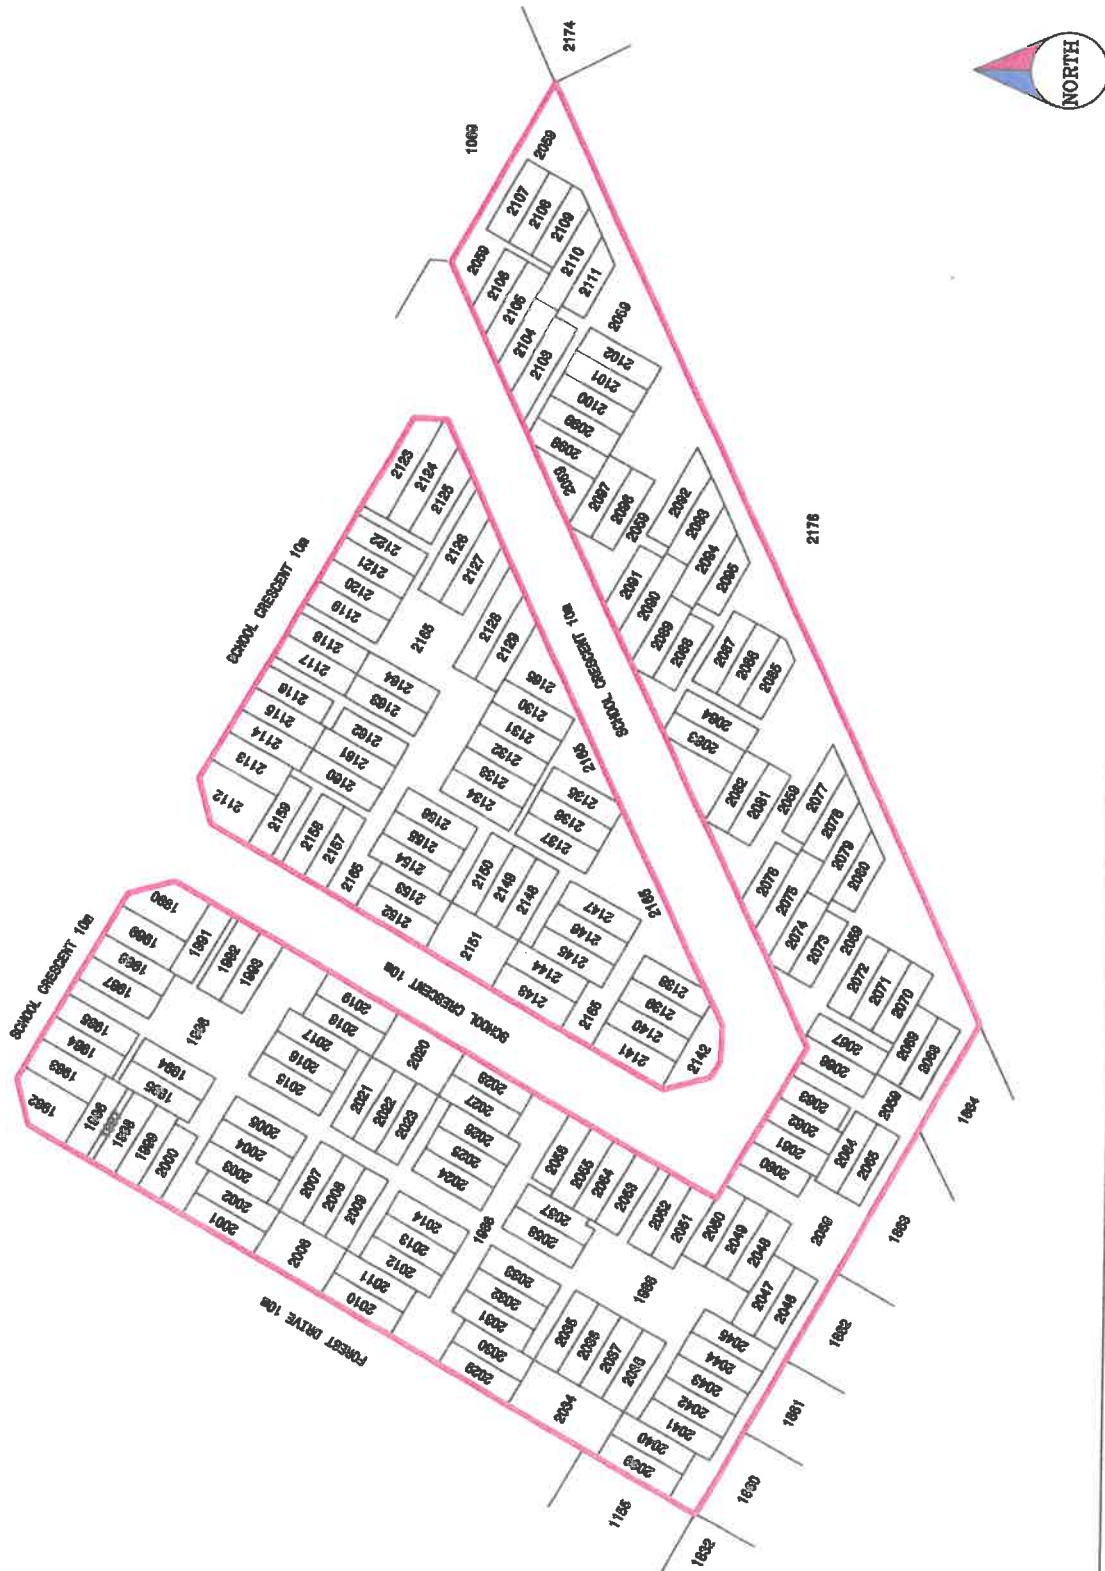

PROFESSIONAL PLANNERS & PROJECT MANAGERS

MARTIN JONKER
Tel: 084-410-6132
Fax: 086-524-8738
Email: martinj@plan4sa.co.za
Web: www.plan4sa.co.za

COPYRIGHT RESERVED

DRAWING DISCIPLINE CODES
TRP: Town & Regional Planning
TP: Transportation Planning

DRAWING STATUS CODES
D: Draft
F: Final

DRAWING NUMBER

21P004 (5A)-TRP-SUB-20220126-Rev
004

DRAWING TITLE CODES

CP: Consolidation Plan
DF: Development Framework
ECP: Existing Cadastral Plan
LP: Locality Plan
LUP: Land Use Plan
SDP: Site Development Plan
SLP: Site Layout Plan
SUB: Subdivision Plan
ZP: Zoning Plan

DRAWING TITLE

SUBDIVISION PLAN (5A)

PLAN NUMBER	SCALE	SHEET SIZE	SHEET NUMBER
3	NTS	A3	1 of 1

PROJECT NAME
LAND USE RIGHTS: KAYAMANDI HOUSING PROJECTS

CLIENT / OWNER INFORMATION

STELLENBOSCH MUNICIPALITY

Contact: Mr Lester van Stavel
Position: Manager: Housing Development
Tel: 021-808-8462
Cell: 082-442-7709
Email: lester.vanstavel@stellenbosch.gov.za
Web: www.stellenbosch.gov.za

DWELLING UNITS PLAN Kayamandi Housing Project 5A

DESCRIPTION	COMMENTS
Consolidated Erf 1907 & Erf 1981	±1,257 ha
Current Number of Erven	42 erven
Current Erf Numbers	1113 to 1154
Proposed Number of Erven	164 erven
Proposed Number of Residential Erven	175 erven
Proposed Number of Public Space Erven	9 erven
Proposed Unregistered Residential Erf Numbers	188-189, 190-191, 192-193, 2518-2519, 2520

ANNEXURE D

**APPLICATION FOR CLOSURE OF PUBLIC PLACE,
REZONING, CONSOLIDATION, SUBDIVISION,
AMENDMENT OF GENERAL PLAN &
DEPARTURES: ERVEN 1113 - 1154, KAYAMANDI
(ALSO KNOWN AS PROJECT 5A)**

APPLICANT'S MOTIVATION

TABLE OF CONTENTS

CONTROL SHEET.....	I
TABLE OF CONTENTS.....	II
LIST OF TABLES	III
LIST OF FIGURES.....	III
LIST OF IMAGES.....	IV
LIST OF PLANS.....	IV
LIST OF ANNEXURES	IV
1. INTRODUCTION.....	5
1.1 BACKGROUND AND APPOINTMENT.....	5
1.2 POWER OF ATTORNEY.....	6
1.3 REPORT LAYOUT.....	7
2. LAND USE APPLICATION.....	8
2.1 PURPOSE OF THE APPLICATION.....	8
2.2 APPLICABLE BY-LAW, ZONING SCHEME & OVERLAY ZONES.....	8
2.3 EXEMPTIONS IN TERMS OF SECTION 60 OF LUPA (ACT 3 OF 2014)	8
2.4 TYPE OF LAND USE APPLICATIONS.....	9
2.5 APPROVAL REQUIRED IN TERMS OF OTHER LEGISLATION (IF APPLICABLE).....	12
2.6 AFFECTED SURROUNDING PROPERTY OWNERS.....	21
3. PROPERTY INFORMATION.....	22
3.1 PROPERTY DESCRIPTION & EXTENT.....	22
3.2 OWNERSHIP & TITLE DEED	23
3.3 CONVEYANCING CERTIFICATE & TITLE DEED RESTRICTIONS	23
3.4 CURRENT ZONING	24
3.5 EXISTING BUILDINGS & LAND USES.....	24
3.6 BOND HOLDER	25
3.7 PENDING LAND CLAIMS	25
3.8 PENDING COURT CASES / ORDERS	25
4. CONTEXTUAL ANALYSIS.....	26
4.1 LOCATION & PHYSICAL ADDRESS.....	26
4.2 SURROUNDING ZONINGS AND LAND USES	26
5. SITE ANALYSIS	28
5.1 ENGINEERING SERVICES	28
5.1.1 Water.....	28
5.1.2 Sewer.....	28
5.1.3 Electrical.....	29
5.1.4 Roads & Transport	29
5.2 SERVITUDES.....	29
5.3 TOPOGRAPHY & GEOTECHNICAL STATUS.....	29
5.4 ENVIRONMENTAL CHARACTERISTICS.....	30
5.5 HERITAGE CHARACTERISTICS	30
6. DEVELOPMENT PROPOSAL.....	31
6.1 BACKGROUND.....	31
6.2 PROPOSED DEVELOPMENT CONCEPT.....	31
6.3 PROPOSED SUBDIVISION, CONSOLIDATION, ZONINGS AND LAND USES	34
6.4 PROPOSED DEVELOPMENT PARAMETERS.....	40
6.4.1 Coverage.....	40
6.4.2 Height	51
6.4.3 Building Lines.....	67
6.4.4 Parking	121
7. PLANNING MOTIVATION IN SUPPORT OF THE APPLICATION	144

7.1	LAND USE DECISION CRITERIA	144
7.2	CONSISTENCY WITH RELEVANT NATIONAL & PROVINCIAL DEVELOPMENT PRINCIPLES	144
7.3	CONSISTENCY WITH RELEVANT NATIONAL & PROVINCIAL PLANNING FRAMEWORKS AND POLICIES	145
7.3.1	National Development Plan (NDP), 2012	145
7.3.2	OneCape 2040	146
7.3.3	WC Provincial Spatial Development Framework (PSDF), 2014.....	146
7.4	CONSISTENCY WITH RELEVANT LOCAL PLANNING FRAMEWORKS AND POLICIES	147
7.4.1	Municipal IDP	147
7.4.2	Municipal SDF	147
7.5	SUITABILITY OF THE SITE	148
7.6	OTHER IMPLICATIONS OF THE PROPOSED LAND USE(S)	149
8.	CONCLUSION	150

LIST OF TABLES

TABLE 1: SPLUMA (ACT 16 OF 2013) TRIGGERS	12
TABLE 2: OTHER NATIONAL LEGISLATIVE TRIGGERS.....	13
TABLE 3: PROVINCIAL LEGISLATIVE TRIGGERS.....	16
TABLE 4: PROPERTY CADASTRAL INFORMATION.....	22
TABLE 5: TITLE DEED INFORMATION	23
TABLE 6: CURRENT ZONING.....	24
TABLE 7: EXISTING BUILDINGS & LAND USES.....	24
TABLE 8: PROPOSED SUBDIVISION / CONSOLIDATION, ZONING AND LAND USES.....	34
TABLE 9: PROPOSED COVERAGE.....	42
TABLE 10: PROPOSED HEIGHT	52
TABLE 11: PROPOSED BUILDING LINES ("ALL OTHER BUILDINGS")	69
TABLE 12: PROPOSED BUILDING LINES ("SHELTERS").....	92
TABLE 13: PROPOSED PARKING	122
TABLE 14: CONSISTENCY WITH SPLUMA (ACT 16 OF 2013) AND LUPA (ACT 3 OF 2014)	144
TABLE 15: CONSISTENCY WITH NATIONAL DEVELOPMENT PLAN (NDP), 2012	145
TABLE 16: MOTIVATION IN TERMS OF SITE SUITABILITY	148
TABLE 17: OTHER IMPLICATIONS OF THE PROPOSED LAND USE(S)	149

LIST OF FIGURES

FIGURE 1: "GENEALOGY" OF ERF 288 KAYA MANDI	6
FIGURE 2: "GENEALOGY" OF ERF 1070 KAYA MANDI	6
FIGURE 3: PROJECT 5A – EXISTING CADASTRAL INFO & PROPOSED CONSOLIDATION	32
FIGURE 4: PROJECT 5A – PROPOSED SUBDIVISION.....	32

LIST OF IMAGES

IMAGE 1: LOCATION OF KAYAMANDI PROJECT 5A	26
IMAGE 2: KAYAMANDI ZONING MAP (2019)	27

LIST OF PLANS

PLAN 1: LOCALITY PLAN
 PLAN 2: CONSOLIDATION PLAN
 PLAN 3: SUBDIVISION PLAN
 PLAN 4: ZONING PLAN

LIST OF ANNEXURES

ANNEXURE 1: POWER OF ATTORNEY
 ANNEXURE 2: LUPA SECTION 60 EXEMPTION
 ANNEXURE 3: SG DIAGRAM
 ANNEXURE 4: PROOF OF REGISTERED OWNERSHIP
 ANNEXURE 5: TITLE DEED
 ANNEXURE 6: CONVEYANCING CERTIFICATES
 ANNEXURE 7: ZONING CERTIFICATES
 ANNEXURE 8: LAND CLAIMS – LETTER FROM REGIONAL LAND CLAIMS COMMISSIONER
 ANNEXURE 9: ENGINEERING SERVICES REPORTS
 ANNEXURE 10: ENVIRONMENT
 ANNEXURE 11: HERITAGE

1. INTRODUCTION

1.1 BACKGROUND AND APPOINTMENT

The background information was sourced from a report prepared by Emile van der Merwe Town Planning Consultants in May 2020, titled "Kayamandi Housing Projects Appraisal: Status Quo and Statutory Requirements".

The Kayamandi Township was originally proclaimed in terms of the Black Communities Development Act, 1984 (Act 4 of 1984) and established as a development area with the creation of Erf 288, Kaya Mandi (34.4957ha in extent). The aforementioned erf was then subdivided in accordance with General Plan L149/1987 after which the township register was opened in terms of the Upgrading of Land Tenure Rights Act, 1991 (Act 112 of 1991).

Kayamandi was then extended in terms of Proclamation Notice G.K. 598/1991 with the acquisition of Portion 56 of Farm 183 (Erf 707), Portion 3 of Farm 181 (Erf 1070) and Portion 59 of Farm 183 (Erf 634). The new development area (18.5ha in extent) was then surveyed and established in terms of the Black Communities Development Act, 1984 (Act 4 of 1984) with the registration of General Plans 7988/1991, 3443/1991 and 7989/1991.

The former Stellenbosch Transitional Council commissioned the preparation of a Spatial Development Framework for Kayamandi in 1995 to guide and direct the severe development pressure that existed in the Kayamandi Township at the time. During this process a number of high priority housing projects were identified. This culminated in the approval of the Kayamandi SDF in September 1996 and the Housing Projects Plan in January 1997. The eight high priority housing projects that were identified included the following:

- Project 1: Costa Land Development (246 erven, greenfield development)
- Project 2: Snake Valley (132 erven, greenfield development)
- Project 3: Watergang (greenfield development)
- Project 4A: Rental Apartments (146 units, town centre upgrade)
- Project 4B: Red Brick Hostels (town centre upgrade)
- Project 5A: High Density Units (175 units, town centre upgrade)
- Project 5B: High Density Units (137 units, town centre upgrade)
- Project 8: Mpelazwe (town centre upgrade)

Although the abovementioned projects (excluding Project 3: Watergang) were implemented during this period, the majority of erven have never been formally registered in order to enable the individual transfer of these properties to their respective beneficiaries. The main reason for the aforesaid challenge was that Stellenbosch Municipality did not have the necessary authority to consider and approve the formal amendments of the General Plans due to the statutory provisions that applied in terms of the Black Communities Development Act, 1984 (Act 4 of 1984).

Stellenbosch Municipality subsequently appointed **Plan 4 SA (Pty) Ltd** and a team of sub-consultants to assist the municipality in obtaining the necessary land use rights for five projects in Kayamandi, known as Projects 4A, 4B, 5A, 5B and 8 (Mpelazwe). This is necessary to enable the Municipality to finalise the formal registration of these properties with the Surveyor-General and the Deeds Office so that the title deeds of the properties can be transferred to their respective new owners.

The relationship of the aforementioned five projects to the original Erf 288 and Erf 1070 (Portion 3 of Farm 181) is shown in the following two diagrams:

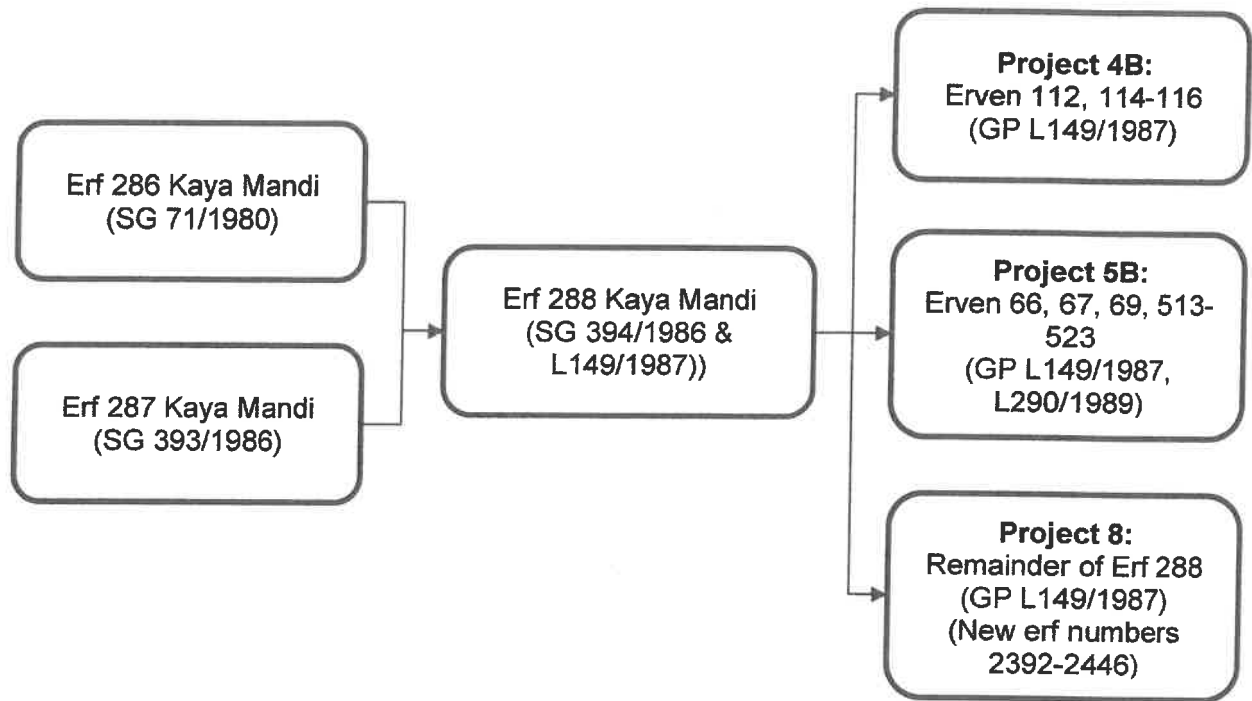


FIGURE 1: "GENEALOGY" OF ERF 288 KAYA MANDI

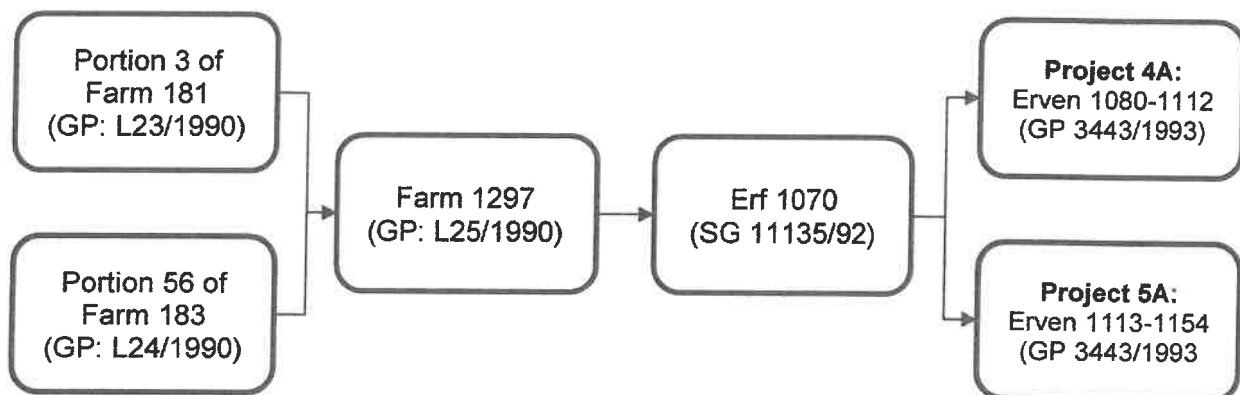


FIGURE 2: "GENEALOGY" OF ERF 1070 KAYA MANDI

1.2 POWER OF ATTORNEY

The owner of the property(ies) gave Power of Attorney to **PLAN 4 SA (Pty) Ltd** or its nominee (**Mr Martin Jonker; ID 7010175034083 and SACPLAN Registration Number A/1090/1999**).

The aforesaid Power of Attorney is attached to the land use application as **ANNEXURE 1**.

1.3 REPORT LAYOUT

The report has been structured as follows:

- **Section 1: Introduction:** This section gives the background to the appointment and shows to whom power of attorney has been given to deal with this application.
- **Section 2: Land Use Application:** This section describes the purpose of the application; identifies the applicable by-law, zoning scheme and overlay zones; describes the types of land use application and finally indicates whether any national and provincial legislation are triggered by the application.
- **Section 3: Property Information:** This section provides basic information about the subject property(ies) such as its cadastral description, its extent, the title deed number of the property and whether there are any restrictive conditions in the title deed. Other information includes its current zoning, current land uses, whether there is a bond registered against the property, and whether there are any pending land claims or court cases/orders.
- **Section 4: Contextual Analysis:** This section analyses the site in terms of the characteristics of the surrounding area, its location and the surrounding zonings and land uses.
- **Section 5: Site Analysis:** In this section the site is analysed in terms of the availability of engineering services, roads & transport, servitudes, geotechnical status, topography, environmental and heritage characteristics.
- **Section 6: Development Proposal:** The proposed development or land use is described in more detail in this section including the proposed planning parameters.
- **Section 7: Planning Motivation in Support of the Application:** This section motivates the application from a planning perspective. It looks at, amongst others, the consistency of the application in terms of planning policies and frameworks.
- **Section 8: Conclusion:** Provides concluding remarks and recommendations regarding the application.

2. LAND USE APPLICATION

2.1 PURPOSE OF THE APPLICATION

This project entailed the development of 175 high density units and public open spaces on Erven 1113-1154 Kaya Mandi. Although the General Plan was submitted for approval to the Western Cape Government, the registration could not be done since Erf 1120 was not closed as a public place.

The purpose of this application is thus the following:

- To close the public place on Erf 1120 Kaya Mandi.
- To consolidate Erven 1113-1122 and 1123-1154 Kaya Mandi
- To subdivide consolidated Erf 1980 Kaya Mandi into 130 erven consisting of 124 residential erven and 6 public places.
- To subdivide consolidated Erf 1981 Kaya Mandi into 54 erven consisting of 51 residential erven and 3 public places.

2.2 APPLICABLE BY-LAW, ZONING SCHEME & OVERLAY ZONES

The following by-law and zoning scheme(s) are applicable to this land use application:

- Stellenbosch Municipal Land Use Planning By-Law, 2015; and the
- Stellenbosch Municipality: Zoning Scheme By-Law, 2019.

The subject properties fall outside the Historical Center of Stellenbosch.

2.3 EXEMPTIONS IN TERMS OF SECTION 60 OF LUPA (ACT 3 OF 2014)

The finalisation of the land use rights of the 5 x Kayamandi Projects (Projects 4A, 4B, 5A, 5B and 8), the registration of the properties with the SG's Office and the transfer of ownership to the beneficiaries has become a matter of extreme urgency.

It would be in the best interest of the beneficiary community to shorten the land use authorisation processes for these five (5) projects, due to, amongst others, the historical delays on these projects. One way to speed up the process of finalising the necessary land use approvals is to deal with it as a "technical approval" and not putting it through the normal advertisement (publication and serving of notices) processes. In this way, the approval timeframe can be shortened by at least 90-days.

In this regard, an application was made and motivated, in terms of Section 60 of the Western Cape Land Use Planning Act (Act 3 of 2014), to exempt all five (5) Kayamandi projects (known as 4A, 4B, 5A, 5B and 8) from the Publication and Serving of Notices as normally required by the provisions of Sections 43, 44 and 47 of LUPA (Act 3 of 2014).

A letter was subsequently drafted and submitted to the municipality on 1 September 2021 for their finalisation and submission to the Western Cape Province. The Stellenbosch Municipality's Executive Mayor signed the letter on 22 September 2021 after which it was submitted to the Western Cape MEC of Local Government, Environmental Affairs and Development Planning (DEADP).

In its letter dated 13 October 2021, the Minister of Local Government, Environmental Affairs and Development Planning approved the municipality's exemption request and stated the resolution as follows:

*"That the request by Stellenbosch Municipality for authorisation for exemption in terms of Section 60(1) of the LUPA from the provisions of sections 43, 44 and 47 of LUPA in respect of the intended land use applications for Projects 4A, 4B, 5A, 5B and 8 as contained in your above-mentioned letter, to obtain the necessary land use rights for five housing projects in Kayamandi, Stellenbosch, **BE APPROVED** in terms of Section 60(1) of the LUPA."*

The exemption approval of the Minister was published in the Provincial Gazette on 19 October 2021 (PG Extraordinary 8507, Provincial Notice 129/2021 dated 19 October 2021).

The municipality's motivation letter, the Minister's letter of approval and the Provincial Gazette Notice is attached hereto as **ANNEXURE 2**.

2.4 TYPE OF LAND USE APPLICATIONS

Application is made in terms of **Section 15** of the **Stellenbosch Municipal Land Use Planning By-Law, 2015** for the following:

- The closure of Erf 1120 (Public Place) Kaya Mandi in terms of Section 15(2)(n) of the Stellenbosch Municipal Land Use Planning By-Law, 2015.
- The rezoning of Erven 1113 to 1154 Kaya Mandi in terms of Section 15(2)(a) of the Stellenbosch Municipal Land Use Planning By-Law, 2015 from Multi-Unit Residential Zone (MUR)¹ to Subdivisional Area Overlay Zone (SAO), to accommodate Less Formal Residential Zone (LFR), and Public Road and Parking Zone (PR)² land uses.
- The consolidation of Erven 1113 to 1122 Kaya Mandi in terms of Section 15(2)(e) of the Stellenbosch Municipal Land Use Planning By-Law, 2015 to form consolidated Erf 1981 (approximately 3615m² in extent) Kaya Mandi (refer to **PLAN 2: CONSOLIDATION PLAN (5A)**).
- The consolidation of Erven 1123 to 1154 Kaya Mandi in terms of Section 15(2)(e) of the Stellenbosch Municipal Land Use Planning By-Law, 2015 to form consolidated Erf 1980 (approximately 9221m² in extent) Kaya Mandi (refer to **PLAN 2: CONSOLIDATION PLAN (5A)**).
- The subdivision of the consolidated Erf 1980 Kaya Mandi in terms of Section 15(2)(d) of the Stellenbosch Municipal Land Use Planning By-Law, 2015 into the following (refer to **PLAN 3: SUBDIVISION PLAN (5A)**):
 - 124 x Less Formal Residential Zone (LFR) erven; and
 - 6 x Public Roads and Parking Zone (PR) erven
- The subdivision of the consolidated Erf 1981 Kaya Mandi in terms of Section 15(2)(d) of the Stellenbosch Municipal Land Use Planning By-Law, 2015 into the following (refer to **PLAN 3: SUBDIVISION PLAN (5A)**):
 - 51 x Less Formal Residential Zone (LFR) erven; and
 - 3 x Public Roads and Parking Zone (PR) erven
- The compilation and submission of an application to the Surveyor-General for the amendment of General Plan GP 3443/1993 in terms of Section 15(2)(k) of the Stellenbosch Municipal Land Use Planning By-Law, 2015.

¹ The Status Quo Report indicates that the existing zoning is "Conventional Residential Zone". According to the Stellenbosch Municipality's latest zoning map (Kayamandi Zoning Scheme 2018, downloaded from the Municipality's website) the erven (except for Erf 1120) is currently zoned "Multi-Unit Residential Zone" whilst Erf 1120 (Public Place) is currently zoned "Less Formal Residential Zone". Ms Louisa Guntz confirmed in an email dated 13 April 2022 that the current zoning of the properties is Multi-Unit Residential.

² The Status Quo Report referred here to Public Street and Parking Zone.

- A permanent departure on **coverage** in terms of Section 15(2)(b) of the Stellenbosch Municipal Land Use Planning By-Law, 2015, as follows:
 - ✓ Increase the coverage on unregistered erven 2021, and 2029 from 80% to 81%.
 - ✓ Increase the coverage on unregistered erven 1994, 2038, 2057, and 2159 from 80% to 82%.
 - ✓ Increase the coverage on unregistered erf 2055 from 80% to 83%.
 - ✓ Increase the coverage on unregistered erven 1993, 2018, and 2149 from 80% to 84%.
 - ✓ Increase the coverage on unregistered erven 2134, and 2154 from 80% to 86%.
 - ✓ Increase the coverage on unregistered erf 2155 from 80% to 88%.
 - ✓ Increase the coverage on unregistered erf 2014 from 80% to 90%.
 - ✓ Increase the coverage on unregistered erf 2106 from 80% to 91%.
 - ✓ Increase the coverage on unregistered erf 2092 from 80% to 93%.
 - ✓ Increase the coverage on unregistered erf 2093 from 80% to 94%.
 - ✓ Increase the coverage on unregistered erf 2073 from 80% to 95%.
 - ✓ Increase the coverage on unregistered erven 1995, 2000, 2010, 2017, 2046, 2047, 2080, 2085, 2087, 2097, 2114, and 2157 from 80% to 100%.
- ✓ • A permanent departure on **off-street parking** in terms of Section 15(2)(b) of the Stellenbosch Municipal Land Use Planning By-Law, 2015, by reducing the minimum required off-street parking bays from 1 bay per dwelling house to 0 bays per dwelling house on all residential erven³.
- A permanent departure on building lines (for "All other buildings" in the LFR Zone) in terms of Section 15(2)(b) of the Stellenbosch Municipal Land Use Planning By-Law, 2015 as follows⁴:
 - ✓ A departure on the street boundary building lines is proposed from 1m to 0m on one of the street building lines on the following unregistered erven: 1985, 1987, 1991-1994, 1996, 1998, 2000-2001, 2005, 2007, 2009-2011, 2014-2015, 2017, 2019, 2021, 2023-2024, 2027-2031, 2033, 2035, 2038-2040, 2045-2048, 2050, 2052-2053, 2056-2058, 2061-2062, 2065, 2067-2070, 2072-2073, 2076-2077, 2080-2085, 2087-2089, 2091-2092, 2095-2098, 2102-2103, 2106-2107, 2110-2111, 2116-2119, 2122-2123, 2125-2128, 2130, 2134-2135, 2137-2138, 2141, 2143-2144, 2147-2148, 2150, 2152-2154, 2156-2160, 2162-2164.
 - ✓ A departure on the street boundary building lines is proposed from 1m to 0m on two of the street building lines on the following unregistered erven: 2060, 2063, 2066.
 - ✓ A departure on the common boundary building lines is proposed from 0m on one common boundary to 0m on two common boundaries on the following unregistered erven: 1982-1984, 1988, 1990, 1995, 1999, 2002-2004, 2008, 2011-2013, 2016-2018, 2022, 2025-2027, 2030-2032, 2036-2037, 2040-2045, 2047-2051, 2054-2055, 2057, 2061, 2062, 2064, 2069, 2070-2071, 2074-2075, 2078-2079, 2086, 2090, 2093-2094, 2099-2101, 2104-2105, 2108-2110, 2114-2115, 2120-2121, 2124, 2129, 2131-2133, 2136, 2139-2140, 2144-2146, 2149, 2153-2155, 2161.
- A permanent departure on building lines (for "Shelters" in the LFR Zone) in terms of Section 15(2)(b) of the Stellenbosch Municipal Land Use Planning By-Law, 2015 as follows⁵:
 - ✓ A departure on the street boundary building lines is proposed from 1m to 0m on one street building line on the following unregistered erven: 1982, 1991, 1998-1999, 2002-2005, 2008, 2012-2013, 2016, 2019, 2022, 2026, 2028, 2031, 2040-2041, 2045, 2048, 2050, 2057, 2065, 2070-2071, 2077, 2079, 2082, 2086, 2089, 2091, 2093, 2098-2101, 2103, 2108, 2110, 2112, 2114-2115, 2121, 2123, 2127-2128, 2133, 2136, 2140, 2143, 2145-2146, 2149, 2153-2154, 2156, 2161, 2163-2164.
 - ✓ A departure on the street boundary building lines is proposed from 1m to 0m on two street building lines on the following unregistered erven: 1987, 1992-1994, 1996, 2007, 2014-2015, 2018, 2021,

³ From an undated aerial photo it seems that only approximately 30 of the 175 residential erven have sufficient space to allow for off-street parking. Due to the fact that alternative parking is proposed on unregistered erven 1986, 1997, 2006, 2020, 2034, 2059, 2142, 2151, and 2165 (which is earmarked for Public Roads & Parking (PR Zone) purposes), it is therefore proposed that the parking bay requirement be amended from 1 bay per dwelling house to 0 bays per dwelling house on all residential erven in this development.

⁴ The building line parameters in the LFR Zone for "all other buildings" (except for shelters) are 1m (5m on a proclaimed road (S69(2)(h))) on the street boundary; 0m on one common boundary; and 1m on all other common boundaries.

⁵ The building line parameters in the LFR Zone for "Shelters" are 1m (5m on a proclaimed road (S69(2)(h))) on the street boundary; and 1m on all common boundaries.

2023-2024, 2029, 2033, 2035, 2038-2039, 2046-2047, 2049, 2055, 2058, 2064, 2068-2069, 2072, 2076, 2084, 2095-2096, 2102, 2113, 2119, 2124, 2130, 2134-2135, 2137-2138, 2141, 2147-2148, 2152, 2155, 2158-2159, 2162.



A departure on the street boundary building lines is proposed from 1m to 0m on three street building lines on the following unregistered erven: 1995, 2000, 2010, 2017, 2073, 2080, 2085, 2087, 2092, 2097, 2106, 2125, 2157.



A departure on the common boundary building lines is proposed from 1m on all common boundaries to 0m on one common boundary on the following unregistered erven: 1984, 1990-1991, 1993, 2000, 2005, 2010, 2014-2015, 2021-2024, 2028-2029, 2033, 2035, 2038-2039, 2045-2046, 2050, 2058, 2061, 2065, 2068, 2072-2073, 2076, 2079-2080, 2084-2087, 2091, 2095-2096, 2103, 2106, 2110, 2112, 2119, 2121, 2123-2124, 2127, 2130, 2134-2135, 2137, 2140-2141, 2143, 2146-2148, 2152-2153, 2156-2159, 2162.



A departure on the common boundary building lines is proposed from 1m on all common boundaries to 0m on two common boundaries on the following unregistered erven: 1982, 1995-1996, 1998-1999, 2002-2004, 2008-2009, 2012-2013, 2016-2018, 2026, 2031-2032, 2040-2041, 2047-2049, 2057, 2064, 2069-2071, 2074-2075, 2082, 2090, 2097-2101, 2108, 2113-2114, 2132-2133, 2136, 2145, 2149, 2154-2155, 2160-2161, 2163-2164.



A departure on the common boundary building lines is proposed from 1m on all common boundaries to 0m on three common boundaries on the following unregistered erven: 2055, 2089, 2093, 2115.

2.5 APPROVAL REQUIRED IN TERMS OF OTHER LEGISLATION (IF APPLICABLE)

The following table indicates whether the proposed land use triggers any approvals required in terms of the Spatial Planning and Land Use Management Act (SPLUMA), Act 16 of 2013.

TABLE 1: SPLUMA (Act 16 of 2013) TRIGGERS

APPLICABLE SECTIONS OF SPLUMA		TRIGGERED (YES / NO / N/A)	COMMENTS
Status of spatial development frameworks S22(1) A Municipal Planning Tribunal or any other authority required or mandated to make a land development decision in terms of this Act or any other law relating to land development, may not make a decision which is inconsistent with a municipal spatial development framework		No	The proposed development is consistent / compliant with the latest approved SDF. Refer to Section 7 of this report.
S22(2) Subject to section 42, a Municipal Planning Tribunal or any other authority required or mandated to make a land development decision, may depart from the provisions of a municipal spatial development framework only if site-specific circumstances justify a departure from the provisions of such municipal spatial development framework.		No	It is not necessary to depart from the provisions of the SDF.
Development application affecting national interest S52.(1) Subject to the Promotion of Administrative Justice Act, 2000 (Act No. 3 of 2000), a land development application must be referred to the Minister where such an application materially impacts on – (a) matters within the exclusive functional area of the national sphere in terms of the Constitution; (b) strategic national policy objectives, principles or priorities, including food security, international relations and co-operation, defence and economic unity; or (c) land use for a purpose which falls within the functional area of the national sphere of government.		No	This section is not triggered.
S52.(2) A land development application must be referred to the Minister where the outcome of the application – (a) may be prejudicial to the economic, health or security interests of one or more provinces or the Republic as a whole; or (b) may impede the effective performance of the functions by one or more municipalities or provinces relating to matters within their functional area of legislative competence.		No	This section is not triggered.

APPLICABLE SECTIONS OF SPLUMA		TRIGGERED (YES / NO / N/A)	COMMENTS
S52.(3)	Where an applicant believes that his or her application is likely to affect the national interest, he or she must submit a copy of that application to the Minister.	No	This section is not triggered.

The following table indicates whether any other national legislation is triggered by the proposed change in land use.

TABLE 2: OTHER NATIONAL LEGISLATIVE TRIGGERS

OTHER NATIONAL LEGISLATION	APPLICABLE SECTIONS	TRIGGERED (YES / NO / N/A)	COMMENTS
National Heritage Resource Act, 1999 (Act 25 of 1999)	Sections that trigger the need to submit a Notification of Intent to Develop		HWC confirmed in a letter dated 3 September 2021 that "since there is no reason to believe that the proposed subdivision and rezoning on various erven in Kyalamdi Stellenbosch, will impact on heritage resource, no further action under Section 38 of the National Heritage Resources Act (Act 25 of 1999) is required". The letter from HWC is attached hereto as ANNEXURE 11 .
	S38(1)(a) Construction of a road, wall, pipeline, canal or other similar form of linear development or barrier over 300m in length	No	This section is not triggered.
	S38(1)(b) Construction of a bridge or similar structure exceeding 50m in length	No	This section is not triggered.
	S38(1)(c) Any development or activity that will change the character of a site – i. Exceeding 5,000m ² in extent; or ii. Involving three or more existing erven or subdivisions thereof; or iii. Involving three or more divisions thereof which have been consolidated within the past five years.	No	This section is not triggered. The properties are already developed, and its character will not be changed. The purpose of this application is to legalize the existing land uses, then register the properties with the SG's Office after which it can be transferred to the intended beneficiaries.

OTHER NATIONAL LEGISLATION	APPLICABLE SECTIONS	TRIGGERED (YES / NO / N/A)	COMMENTS
	S38(1)(d) Rezoning of a site exceeding 10,000m ² in extent.	No	This section is not triggered. The properties are already developed and used for its intended purpose. The purpose of this application is to legalize the existing land uses, then register the properties with the SG's Office after which it can be transferred to the intended beneficiaries.
	S38(1)(e) Any other category of development provided for in regulations by SAHRA or a provincial heritage resources authority.	No	To the best of our knowledge and interpretation, the proposed development does not trigger any other category of development as referred to in this Section of the Act.
National Environmental Management Act, 1998 (Act 107 of 1998); EIA Regulations, 2014 (GN No. R. 982, R. 983, R.984 and R.985), as amended (amended 7 April 2017)	Listing Notice 1 of 2014 (as amended 7 April 2017) Listing Notice 2 of 2014 (as amended 7 April 2017) Listing Notice 3 of 2014 (as amended 7 April 2017)	No	The Western Cape Department of Environmental Affairs and Development Planning (DEADP) confirmed in a letter dated 25 August 2021 that no listed activities in terms of the NEMA EIA Regulations 2014 (as amended) are triggered and therefore no environmental authorisation is required for these projects. The letter from WC DEADP is attached hereto as ANNEXURE 10 .
National Environmental Management: Biodiversity Act (Act No. 10 of 2004) list of ecosystems that are threatened and in need of protection, (G 34809, GN 1002), 9 December 2011	Any process or activity identified in terms of section 53(1) of the National Environmental Management: Biodiversity Act, 2004 (Act No. 10 of 2004) – will trigger Activity 30 on EIA Listing Notice 1 of 2014 (as amended 7 April 2017). List of Threatened Terrestrial Ecosystems (Government Gazette, 2011)	No	The Western Cape Department of Environmental Affairs and Development Planning (DEADP) confirmed in a letter dated 25 August 2021 that no listed activities in terms of the NEMA EIA Regulations 2014 (as amended) are triggered and therefore no environmental authorisation is required for these projects. The letter from WC DEADP is attached hereto as ANNEXURE 10 .
Environmental Conservation Act, 1989 (Act 73 of 1989). GN R.1182 dated 5 September 1997, GN R.1355 dated 17 October 1997, GN R.448 dated 27 March 1998, GN R.670 dated 10 May 2002 GN R.672 dated 10 May 2002	Part 5 (Control of Activities which may have Detrimental Effect on the Environment), Section 21	No	To the best of our knowledge and interpretation, the proposed development does not trigger any listed activity in terms of this Act which requires Environmental Authorisation.

OTHER NATIONAL LEGISLATION	APPLICABLE SECTIONS	TRIGGERED (YES / NO / N/A)	COMMENTS
National Environmental Management: Air Quality Act, 2004 (Act 39 of 2004),	Chapter 4, Part 2 (Listing of activities resulting in atmospheric emissions) Chapter 5 (Licensing of Listed Activities)(Atmospheric Emissions Licenses)	No	To the best of our knowledge and interpretation, the proposed development does not trigger any listed activity in terms of this Act which requires the issuing of an Atmospheric Emissions License.
National Environmental Management: Waste Act, 2008 (Act 59 of 2008),	Chapter 4, Part 4, Section 19: Listed waste management activities (Schedule 1 of the Act) Chapter 4, Part 8 (Contaminated Land)(Decommissioning of existing facilities, structures or infrastructure) Chapter 5 (Licensing of Waste Management Activities)(Waste Management Licenses)	No	To the best of our knowledge and interpretation, the proposed development does not trigger any listed activity in terms of Schedule 1A or Schedule 1B of the Act which requires a Waste Management License.
National Water Act, 1998 (Act 36 of 1998)	Chapter 4 (Use of Water) Schedule 1 (Permissible Use of Water)	No	To the best of our knowledge and interpretation, the proposed development does not trigger any listed activity in terms of this Act which requires the issuing of a Water Use License.
Subdivision of Agricultural Land Act, 1970 (Act 70 of 1970)	S3 Subject to the provisions of section 2 – (a) agricultural land shall not be subdivided; S4(1) Any application for the consent of the Minister for the purposes of section 3 shall be lodged with the Secretary and shall be in such form and be accompanied by such plans, documents and information as are determined by the Secretary.	No	The properties are located within the existing urban edge. The properties are furthermore owned by the Stellenbosch Municipality. “1. In this Act, unless the context otherwise indicates – (i) “agricultural land” means any land, except – (c) land of which the State is the owner or which is held in trust by the State or a Minister for any person;”.
Conservation of Agricultural Resources Act, 1983 (Act 43 of 1983)	“2. (1) Subject to the provisions of subsection (2) this Act shall not apply- (a) to any land which is situated in an urban area; (2) (a) The provisions of this Act relating to weeds and invader plants shall also apply to land which is situated within an urban area.”	No	To the best of our knowledge and interpretation, the proposed development does not trigger any listed activity or authorisation in terms of this Act.
Occupational Health and Safety Act, 1993 (Act 85 of 1993): Major Hazard Installations Regulations		No	N/A The proposed development does not involve Major Hazard Installations.

OTHER NATIONAL LEGISLATION	APPLICABLE SECTIONS	TRIGGERED (YES / NO / N/A)	COMMENTS
Advertising on Roads and Ribbon Development Act, 1940 (Act 21 of 1940)	Section 2: Prohibition of certain advertisements visible from public roads Section 9: Prohibition of erection of structures near certain roads Section 10: Restriction of access to land through fence etc., along certain roads Section 11: Restriction on establishment or extension of townships	No	To the best of our knowledge and interpretation, the proposed development does not trigger any listed activity or authorisation in terms of this Act.

The following table indicates whether the proposed use triggers any provincial legislative approvals.

TABLE 3: PROVINCIAL LEGISLATIVE TRIGGERS

PROVINCIAL LEGISLATION	APPLICABLE SECTIONS	TRIGGERED (YES / NO / N/A)	COMMENTS
Western Cape Land Use Planning Act, 2014 (Act 3 of 2014)	Compliance or consistency with, and deviation from, spatial development frameworks or structure plans S19(1) If a spatial development framework or structure plan specifically provides for the utilisation or development of land as proposed in a land use application or land development application, the proposed utilisation or development is regarded as complying with that spatial development framework or structure plan.	Yes	The proposed development is compliant with the latest approved SDF. Refer to Section 7 of this report.
	S19(2) If a spatial development framework or structure plan does not specifically provide for the utilisation or development of land as proposed in a land use application or a land development application, but the proposed utilisation or development is not in conflict with the purpose of the relevant designation in the spatial development framework or structure plan, the utilisation or development is regarded as being consistent with that spatial development framework or structure plan.	No	The proposed development is compliant with the latest approved SDF. Refer to Section 7 of this report.
	S19(3) If the proposed utilisation or development of land in a land use application or a land development application does not comply with and is not consistent with the relevant designation for the utilisation of land in an applicable spatial development framework or structure plan, the proposed utilisation or development deviates from that spatial development framework or structure plan.	No	N/A

PROVINCIAL LEGISLATION	APPLICABLE SECTIONS	TRIGGERED (YES / NO / N/A)	COMMENTS
	Provincial comment on land use applications S45(1) A municipality must refer a land use application relating to the following to the Head of Department for written provincial comment once the application is complete in accordance with the requirements of the municipality and section 42:	No	N/A
	S45(1)(a) a development outside the municipality's planned outer limit of urban expansion as reflected in its municipal spatial development framework;	No	The proposed development is located within the urban edge.
	S45(1)(b) if the municipality has no approved municipal spatial development framework, a development outside the physical edge, including existing urban land use approvals, of the existing urban area;	No	N/A
	S45(1)(c) a rezoning of land zoned for agricultural or conservation purposes;	No	N/A
	S45(1)(d) any development as determined by the municipal manager;	No	N/A
	S45(1)(e) development as prescribed that affects a provincial functional area;	No	N/A
	S45(1)(f) any other category of land use applications as may be prescribed for the purpose of supporting and strengthening the capacity of municipalities.	No	N/A

PROVINCIAL LEGISLATION	APPLICABLE SECTIONS	TRIGGERED (YES / NO / N/A)	COMMENTS
	<p>Provincial approval of land development S53(1)</p> <p>No person may without an approval under subsection (2) or an exemption under subsection (3) develop land that will have a substantial effect on—</p> <p>(a) the orderly, coordinated or harmonious development of a region or the Province;</p> <p>(b) the general welfare of the inhabitants of a region or the Province; or</p> <p>(c) agriculture, due to—</p> <p>(i) the nature or scale of the proposed land use; or</p> <p>(ii) the cumulative effect of multiple developments.</p>	No	N/A
	<p>S53(2)</p> <p>The owner of the land concerned or a person authorised by the owner may apply to the Head of Department for approval to develop land that will have the effect contemplated in subsection (1).</p>	No	N/A because S53(1) of LUPA (Act 3 of 2014) is not triggered.
	<p>S53(3)</p> <p>"(3) The Provincial Minister may exempt categories of land development from requiring approval under subsection (1) in one or more of the following circumstances:</p> <p>(a) where the land development complies with the applicable spatial development frameworks;</p> <p>(b) where the land development is consistent with other provincial policy;</p> <p>(c) to provide for government infrastructure projects; or</p> <p>(d) where provincial approval was granted in terms of other legislation."</p>	No	N/A because S53(1) of LUPA (Act 3 of 2014) is not triggered.

PROVINCIAL LEGISLATION	APPLICABLE SECTIONS	TRIGGERED (YES / NO / N/A)	COMMENTS
<p>Western Cape Land Use Planning Regulations, 2015 (Provincial Gazette 7412 dated 26 June 2015)(P.N. 203/2015)</p> <p>Western Cape Land Use Planning Regulations, 2015: Amendment, 2019 (Provincial Gazette 8083 dated 15 April 2019)(P.N. 51/2019)</p>	<p>Land development requiring provincial approval and exempted categories of land development</p> <p>Reg 10.(1)</p> <p>Subject to subregulation (2), land development contemplated in section 53(1) read with section 53(4) of the Act consists of the following categories:</p> <p>(a) proposed land development—</p> <p>(i) in respect of which an approval in terms of the Ordinance does not exist immediately before the commencement of the Act; and</p> <p>(ii) that falls within a category of land development that has been listed in the Provincial Gazette as a category that requires approval under section 53(1) of the Act;</p> <p>(b) proposed land development that utilises an area of five hectares or more of agricultural land that has been cultivated or irrigated during the 10-year period immediately preceding the proposed land development that involves urban development or urban expansion, including residential, resort, business, industrial and community development, utility services or transport uses, but excluding agricultural land uses or land development ordinarily associated with agricultural use such as agricultural storing and packing facilities, agricultural industries or accommodation for bona fide agricultural workers;"</p> <p>(c) proposed land development for prospecting, mining or quarrying that utilises an area of five hectares or more of agricultural land;</p> <p>(d) proposed land development for any shale gas mining activity, but excluding any exploration activities involving seismic testing and stratified drilling;</p> <p>and</p> <p>(e) proposed land development for any nuclear electricity generation facility.</p>	No	N/A because S53(1) of LUPA (Act 3 of 2014) is not triggered.

PROVINCIAL LEGISLATION	APPLICABLE SECTIONS	TRIGGERED (YES / NO / N/A)	COMMENTS
	<p>Reg 10.(2)</p> <p>The following categories of land development contemplated in subregulation (1) are exempted under section 53(3) of the Act from requiring approval under section 53(1) of the Act:</p> <p>(a) proposed land development in respect of which a provincial approval exists immediately before the commencement of the Act in terms of any of the following legislation:</p> <p>(i) section 24(2) of the National Environmental Management Act, 1998 (Act 107 of 1998), excluding an approval that is suspended in terms of section 43(7) of that Act;</p> <p>(ii) section 3 or 14 of the Less Formal Township Establishment Act, 1991 (Act 113 of 1991);</p> <p>(iii) regulations 2 to 7 of the regulations made under section 66(1) of the Black Communities Development Act, 1984 (Act 4 of 1984), published under Government Notice R.1897/1986 in Government Gazette 10431 of 12 September 1986;</p> <p>(iv) regulation 16, 17, 19(5) or 19(7) of the regulations made under section 66(1) of the Black Communities Development Act, 1984, published under Provincial Notice 733/1989 in Provincial Gazette 4606 of 22 September 1989;</p> <p>(v) section 20 of the Rural Areas Act, 1987 (Act 9 of 1987);</p> <p>(b) proposed land development that is specifically provided for in the applicable local municipal spatial development framework that was submitted to the Provincial Minister as contemplated in section 14 of the Act.</p>	N/A	<p>N/A because S53(1) of LUPA (Act 3 of 2014) is not triggered.</p> <p>Regulation 10.(2)(b) applies to this land use application.</p>

2.6 AFFECTED SURROUNDING PROPERTY OWNERS

A meeting was held via MS Teams on Friday, 27 August 2021 (at 09h00) to discuss the project with officials from the Stellenbosch Municipality's Town Planning Department. The meeting was attended by the following people:

- Stiaan Carstens, Stellenbosch Municipality
- Chrizelle Kriel, Stellenbosch Municipality
- Lester van Stavel, Stellenbosch Municipality
- Shaun October, Stellenbosch Municipality
- Martin Jonker, Plan 4 SA (Pty) Ltd

It was recommended at this meeting that due to, amongst other reasons, the project's history and urgency to finalise the land use rights and transfer of ownership, this land use application be exempted (in terms of Section 60 of the Western Cape LUPA, Act 3 of 2014) from the publication and serving of notices as required by Sections 43 and 44 of LUPA (Act 3 of 2014) and the similarly relevant Sections 45 and 46 of the Stellenbosch Municipality: Land Use Planning By-Law (2015).

A letter was subsequently drafted and submitted to the municipality on 1 September 2021 for their finalisation and submission to the Western Cape Province. The Stellenbosch Municipality's Executive Mayor signed the letter on 22 September 2021 after which it was submitted to the Western Cape MEC of Local Government, Environmental Affairs and Development Planning (DEADP).

In its letter dated 13 October 2021, the Minister of Local Government, Environmental Affairs and Development Planning approved the municipality's exemption request and stated the resolution as follows:

*"That the request by Stellenbosch Municipality for authorisation for exemption in terms of Section 60(1) of the LUPA from the provisions of sections 43, 44 and 47 of LUPA in respect of the intended land use applications for Projects 4A, 4B, 5A, 5B and 8 as contained in your above-mentioned letter, to obtain the necessary land use rights for five housing projects in Kayamandi, Stellenbosch, **BE APPROVED** in terms of Section 60(1) of the LUPA."*

The exemption approval of the Minister was published in the Provincial Gazette on 19 October 2021 (PG Extraordinary 8507, Provincial Notice 129/2021 dated 19 October 2021).

The municipality's motivation letter, the Minister's letter of approval and the Provincial Gazette Notice is attached hereto as **ANNEXURE 2**.

In terms of the aforementioned exemption, it is therefore not required to notify surrounding property owners of the land use application.

3. PROPERTY INFORMATION

3.1 PROPERTY DESCRIPTION & EXTENT

The property descriptions, their extent and relevant General Plan / SG Diagram information is summarised in the table below.

TABLE 4: PROPERTY CADASTRAL INFORMATION

ERF NUMBER	TOWNSHIP	SIZE		GP / SG DIAGRAM
		m ²	ha	
1113	Kaya Mandi	288	0.0288	GP3443/1993
1114	Kaya Mandi	313	0.0313	GP3443/1993
1115	Kaya Mandi	288	0.0288	GP3443/1993
1116	Kaya Mandi	302	0.0302	GP3443/1993
1117	Kaya Mandi	380	0.0380	GP3443/1993
1118	Kaya Mandi	318	0.0318	GP3443/1993
1119	Kaya Mandi	283	0.0283	GP3443/1993
1120	Kaya Mandi	895	0.0895	GP3443/1993
1121	Kaya Mandi	260	0.0260	GP3443/1993
1122	Kaya Mandi	288	0.0288	GP3443/1993
1123	Kaya Mandi	353	0.0353	GP3443/1993
1124	Kaya Mandi	300	0.0300	GP3443/1993
1125	Kaya Mandi	300	0.0300	GP3443/1993
1126	Kaya Mandi	300	0.0300	GP3443/1993
1127	Kaya Mandi	300	0.0300	GP3443/1993
1128	Kaya Mandi	300	0.0300	GP3443/1993
1129	Kaya Mandi	300	0.0300	GP3443/1993
1130	Kaya Mandi	300	0.0300	GP3443/1993
1131	Kaya Mandi	300	0.0300	GP3443/1993
1132	Kaya Mandi	300	0.0300	GP3443/1993
1133	Kaya Mandi	397	0.0397	GP3443/1993
1134	Kaya Mandi	289	0.0289	GP3443/1993
1135	Kaya Mandi	249	0.0249	GP3443/1993
1136	Kaya Mandi	314	0.0314	GP3443/1993
1137	Kaya Mandi	367	0.0367	GP3443/1993
1138	Kaya Mandi	306	0.0306	GP3443/1993
1139	Kaya Mandi	252	0.0252	GP3443/1993
1140	Kaya Mandi	252	0.0252	GP3443/1993
1141	Kaya Mandi	252	0.0252	GP3443/1993
1142	Kaya Mandi	252	0.0252	GP3443/1993

ERF NUMBER	TOWNSHIP	SIZE		GP / SG DIAGRAM
		m ²	ha	
1143	Kaya Mandi	252	0.0252	GP3443/1993
1144	Kaya Mandi	252	0.0252	GP3443/1993
1145	Kaya Mandi	240	0.0240	GP3443/1993
1146	Kaya Mandi	240	0.0240	GP3443/1993
1147	Kaya Mandi	252	0.0252	GP3443/1993
1148	Kaya Mandi	252	0.0252	GP3443/1993
1149	Kaya Mandi	252	0.0252	GP3443/1993
1150	Kaya Mandi	252	0.0252	GP3443/1993
1151	Kaya Mandi	252	0.0252	GP3443/1993
1152	Kaya Mandi	252	0.0252	GP3443/1993
1153	Kaya Mandi	349	0.0349	GP3443/1993
1154	Kaya Mandi	394	0.0394	GP3443/1993
TOTAL		12,837	1.2837	

The SG Diagram(s) / General Plan(s) is attached to the land use application as **ANNEXURE 3**.

3.2 OWNERSHIP & TITLE DEED

The properties are owned by the Stellenbosch Municipality. The Title Deeds associated with each property is shown in the following table.

TABLE 5: TITLE DEED INFORMATION

PROJECT	TITLE DEEDS	ERF NUMBERS	SUBDIVIDED FROM	TOWNSHIP
5A	T59362/2002	1113 to 1154	Erf 1070	Kaya Mandi

Proof of registered ownership is attached to the land use application as **ANNEXURE 4**. The Title Deed(s) is attached to the land use application as **ANNEXURE 5**.

3.3 CONVEYANCING CERTIFICATE & TITLE DEED RESTRICTIONS

A Conveyancing Certificate has been issued for each of the properties by Messrs STBB and is attached to the land use application as **ANNEXURE 6**.

Clauses I(C) and II(B) of T59362/2002 stipulates conditions relating to the use of land, whilst Clauses II(C) and II(D) stipulates servitudes that may be registered over or in favour of the property.

The conditions relating to the use of the land do NOT restrict the existing (proposed) use of the land for residential purposes.

The land surveyor (Mr Damien Burger) confirmed in an email dated 15 November 2021 that the servitudes mentioned in the title deeds and the SG Diagrams are all servitudes that the properties are entitled to, so they will not affect the layout as the properties are not subject to any servitudes.

In an email dated 25 January 2022, Mrs Annemarie van Vuuren (of Messrs STBB) confirmed the following:

"...We have perused all the title deeds and we could not identify any condition restricting the use of the Kaya Mandi properties for residential purposes. We further confirm that it will not be necessary to apply for the removal of any restrictive conditions...."

3.4 CURRENT ZONING

The application properties are currently zoned as follows:

TABLE 6: CURRENT ZONING

PROJECT	EXISTING ERF NUMBERS	TOWNSHIP	CURRENT ZONING	CURRENT ZONING
			(Status Quo Report, 2020)	Email of Ms Louisa Guntz
5A	1113-1119, 1121-1154	Kaya Mandi	Conventional Residential Zone (CR)	Multi-Unit Residential Zone (MUR)
	1120	Kaya Mandi	Public Place	Multi-Unit Residential Zone (MUR)

The email of Ms Louisa Guntz dated 13 April 2022 in which the current zoning of the properties are confirmed is attached to the land use application as **ANNEXURE 7**.

3.5 EXISTING BUILDINGS & LAND USES

The properties are already built-up and includes buildings used for residential purposes.

TABLE 7: EXISTING BUILDINGS & LAND USES

EXISTING BUILDINGS	EXISTING LAND USES	LEGAL STATUS (Authorised or Unauthorised)	IF "UNAUTHORISED", IS THIS APPLICATION TO LEGALIZE THE LAND USE?
Used for Residential purposes	Residential	Unauthorised	Yes

Examples of the existing land uses for each project are shown in the table below.

PROJECT	EXISTING LAND USES	PHOTOS
5A	175 x Formal Dwelling Units currently located on Erven 1113-1122 and 1123-1154 Kaya Mandi	 <p>View along School Crescent</p>

3.6 BOND HOLDER

There are no bonds registered against the subject property(ies).

3.7 PENDING LAND CLAIMS

The Office of the Regional Land Claims Commissioner: Western Cape confirmed in a letter dated 13 August 2021 that "...at the date of this letter no land claims appear on our database in respect of ..." the subject properties.

The letter from the Western Cape Regional Land Claims Commissioner is attached hereto as **ANNEXURE 8**.

3.8 PENDING COURT CASES / ORDERS

The conveyancer (Mrs Annemarie van Vuuren of Messrs STBB) confirmed in an email dated 25 January 2022 the following:

"...It is also confirmed that, during our investigation, we did not pick up any pending court cases or orders, noted in the deeds office...."

4. CONTEXTUAL ANALYSIS

4.1 LOCATION & PHYSICAL ADDRESS

Project 5A is located between Forest Drive, School Crescent and the School in Ward 12, Kayamandi, Stellenbosch. The coordinates of the approximate center point of this project are 33°55'20" S and 18°50'52" E.

The location is shown in the image below and on **PLAN 1: LOCALITY PLAN**.

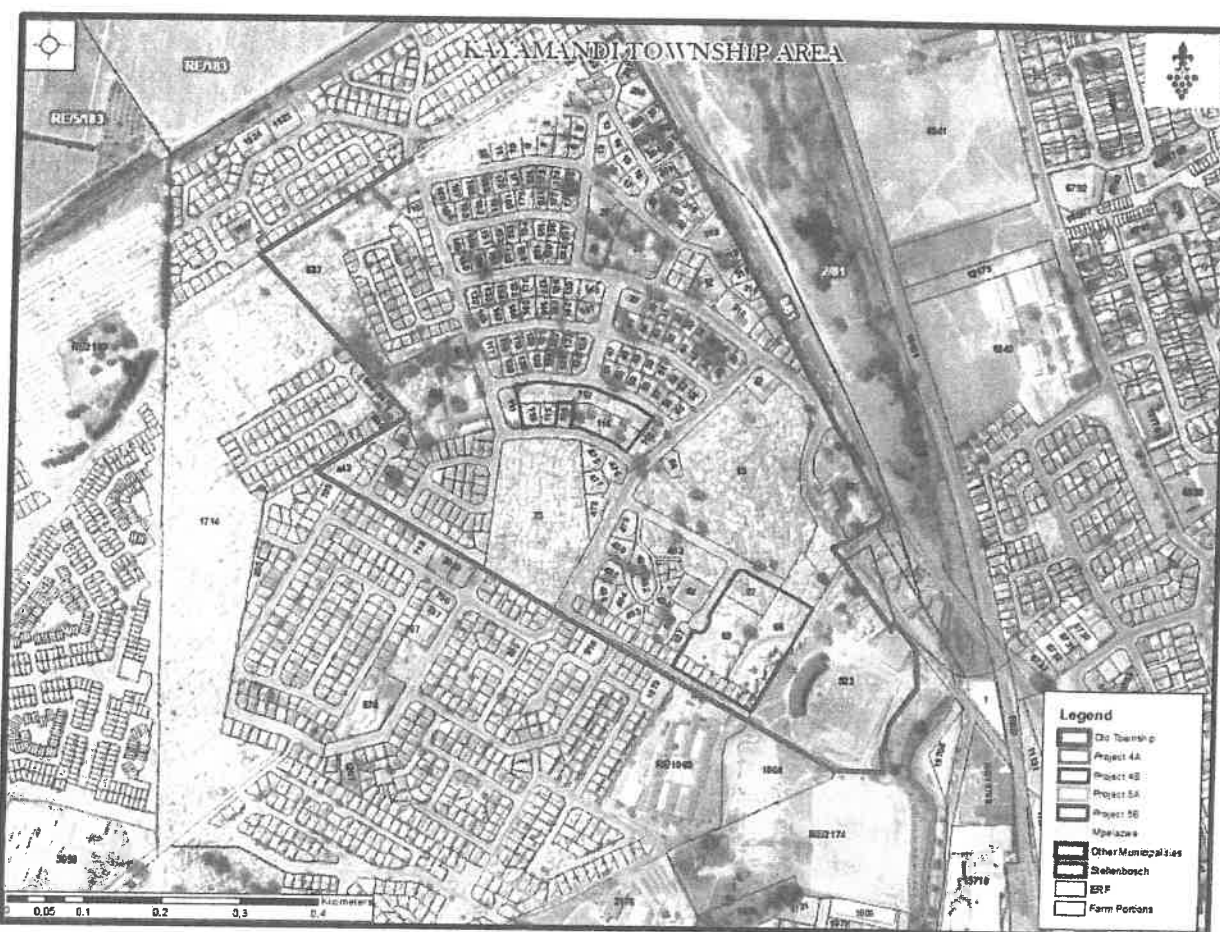



IMAGE 1: LOCATION OF KAYAMANDI PROJECT 5A

4.2 SURROUNDING ZONINGS AND LAND USES

Stellenbosch town has 5 independent urban villages characterised by mixed-uses and mixed-income. Kayamandi is located in the northern part of the town and houses the lower income communities of Stellenbosch.

The subject properties are surrounded by a mix of land uses that includes mainly less formal residential units, multi-unit residential, education uses (school), private open spaces (stadium) and other mixed uses.

The Stellenbosch Municipality Zoning Scheme By-Law's (2019) zoning map for Kayamandi is shown below.

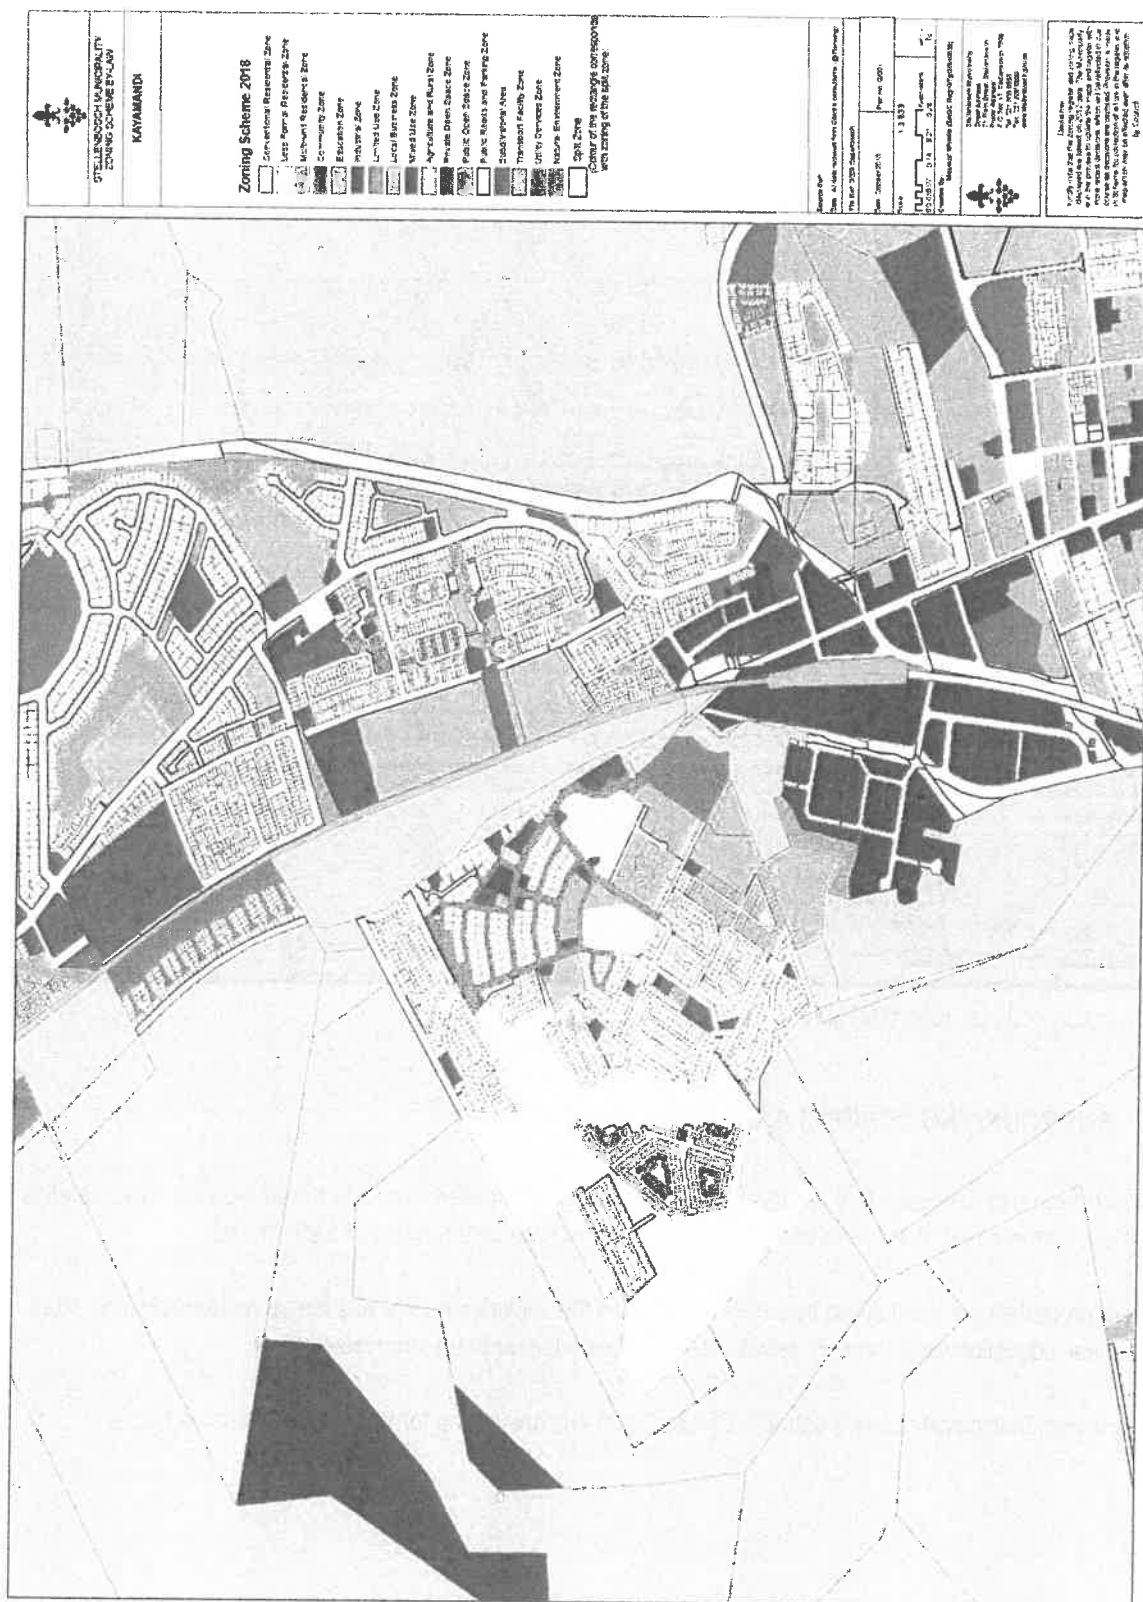

5. SITE ANALYSIS

An analysis of the key site characteristics is summarised below.

5.1 ENGINEERING SERVICES

The engineering services reports prepared by Messrs GLS and Inani Infrastructure are attached hereto as **ANNEXURE 9**. For detail, please refer to the aforementioned reports.

The proposed project site is located within an established suburb (within the urban edge) with infrastructure, which offers the possibility for service connections to assist with the formalisation of the sites.

GLS Consulting provided the comments on the bulk water supply and sewer discharge for the proposed formalisation of existing structures project. GLS Consulting commented that the water demand for the existing structures was accounted for in the June 2019 master plans for water and sewer networks, however, no provision was made for densification in these areas. ***Please note that comment is in some instances given as if the developments are still proposed.***

5.1.1 Water

The reticulation networks for the appropriate zones have sufficient capacity for the development areas but the Kayamandi reservoir has marginally insufficient storage capacity. Since the current Stellenbosch bulk supply to the Papegaaiberg reservoir is at capacity, it does not have sufficient capacity to supply bulk water to the proposed development areas. To augment this, the master plan items SSW6.8a & SSW.B20 (part of the larger Helshoogte transfer system) are proposed, and the master plan items SSW.B29, SSW.B30 & SSW.B31 are required to augment the reservoir storage capacity of the Kayamandi water system.

c) Project 5A

Project 5A is situated within the Kayamandi reservoir PRV1 zone (see Figure 3 or Annexure D) and has an existing 100mm AC diameter pipeline in School Crescent and Forest Drive for supply (GLS Consulting, 2021).

5.1.2 Sewer

The existing Kayamandi sewer reticulation network in Kayamandi and the existing Adam Tas bulk sewer system gravitating from Kayamandi to the Stellenbosch WWTW have sufficient capacity to accommodate the proposed development areas.

c) Project 5A

There is an existing 150mm diameter outfall sewer pipe that runs through and adjacent to the proposed project area (GLS Consulting, 2021).

5.1.3 Electrical

The Cloetesville HV/MV Electrical Substation and the Switching Stations for the supply areas have sufficient capacity for the development sites. However, the capacity of some of the Internal MV feeders is exceeded and the additional load of Projects 4A, 5A and 5B may not be able to be accommodated. The implementation of a masterplanning item is being planned that will increase the reliability of the internal network.

Projects 4A, 5A and 5B:

- Kayamandi SS: MS Corridor Feeder and MS 6th Avenue Feeder (Ring Network)
 - The MS Corridor Feeder (35mm² PILC) has a capacity of 2.48MVA and MS 6th Avenue Feeder (35mm² PILC) has a capacity of 2.48MVA. These feeders form a ring therefore the total capacity is 5MVA.
 - These feeders currently supply 14 miniature substations and have an installed capacity of 5.8MVA which exceeds the capacity of the feeders.
- - The proposed additional load of 1.47MVA may not be able to be accommodated. Note: From the information received and calculated, the feeders will not be able to accommodate the additional load unless the actual loading is less than the installed capacity. Information regarding the actual load vs the installed load is needed to determine the way forward with regards to the supply.

5.1.4 Roads & Transport

The development sites form part of the developed and build-up areas. All properties within the project sites are well served by paved roads, close to public transport routes and can be accessed through the existing road network.

Access to the properties can be obtained from Forest Drive, and School Crescent.

5.2 SERVITUDES

The land surveyor (Mr Damien Burger) confirmed in an email dated 15 November 2021 that the servitudes mentioned in the title deeds and the SG Diagrams are all servitudes that the properties are entitled to, so they will not affect the layout as the properties are not subject to any servitudes.

5.3 TOPOGRAPHY & GEOTECHNICAL STATUS

A topographical survey was previously done for this site by Messrs FBV. The project site has a slope of approximately 1:8 and falls $\pm 20\text{m}$ (from 150m to 130m) in an east-south-easterly direction. No information could be sourced on existing geotechnical conditions; however, it is believed that a geotechnical report is not required due to the fact that the project site has already been developed.

5.4 ENVIRONMENTAL CHARACTERISTICS

The subject properties are located in an established urban area and is already transformed and built-up. The Western Cape Department of Environmental Affairs and Development Planning (DEADP) confirmed in a letter dated 25 August 2021 that no listed activities in terms of the NEMA EIA Regulations 2014 (as amended) are triggered and therefore no environmental authorisation is required for these projects.

The letter from WC DEADP is attached hereto as **ANNEXURE 10**.

5.5 HERITAGE CHARACTERISTICS

The property is located outside the historical centre of Stellenbosch. The buildings are not older than 60-years. An NID was submitted to Heritage Western Cape (HWC) on 8 August 2021. HWC confirmed in a letter dated 3 September 2021 that "since there is no reason to believe that the proposed subdivision and rezoning on various erven in Kyamandi Stellenbosch, will impact on heritage resource, no further action under Section 38 of the National Heritage Resources Act (Act 25 of 1999) is required".

The letter from HWC is attached hereto as **ANNEXURE 11**.

6. DEVELOPMENT PROPOSAL

6.1 BACKGROUND

This project entailed the development of 175 high density units and public open spaces on Erven 1113-1154 Kaya Mandi. Although the General Plan was submitted for approval to the Western Cape Government, the registration could not be done since Erf 1120 was not closed as a public place.

6.2 PROPOSED DEVELOPMENT CONCEPT

The purpose of this application is thus the following:

- To close the public place on Erf 1120 Kaya Mandi.
- To consolidate Erven 1113-1122 (into consolidated Erf 1981) and 1123-1154 (into consolidated Erf 1980) Kaya Mandi
- To subdivide consolidated Erf 1980 Kaya Mandi into 130 erven consisting of 124 residential erven and 6 public places.
- To subdivide consolidated Erf 1981 Kaya Mandi into 54 erven consisting of 51 residential erven and 3 public places.

The existing cadastral information, the proposed consolidation of the various erven and the proposed subdivision of the consolidated erf are shown in the figures below and on **PLAN 2: CONSOLIDATION PLAN (PROJECT 5A)**, and **PLAN 3: SUBDIVISION PLAN (PROJECT 5A)** respectively. The proposed zonings are shown on **PLAN 4: ZONING PLAN (PROJECT 5A)**.

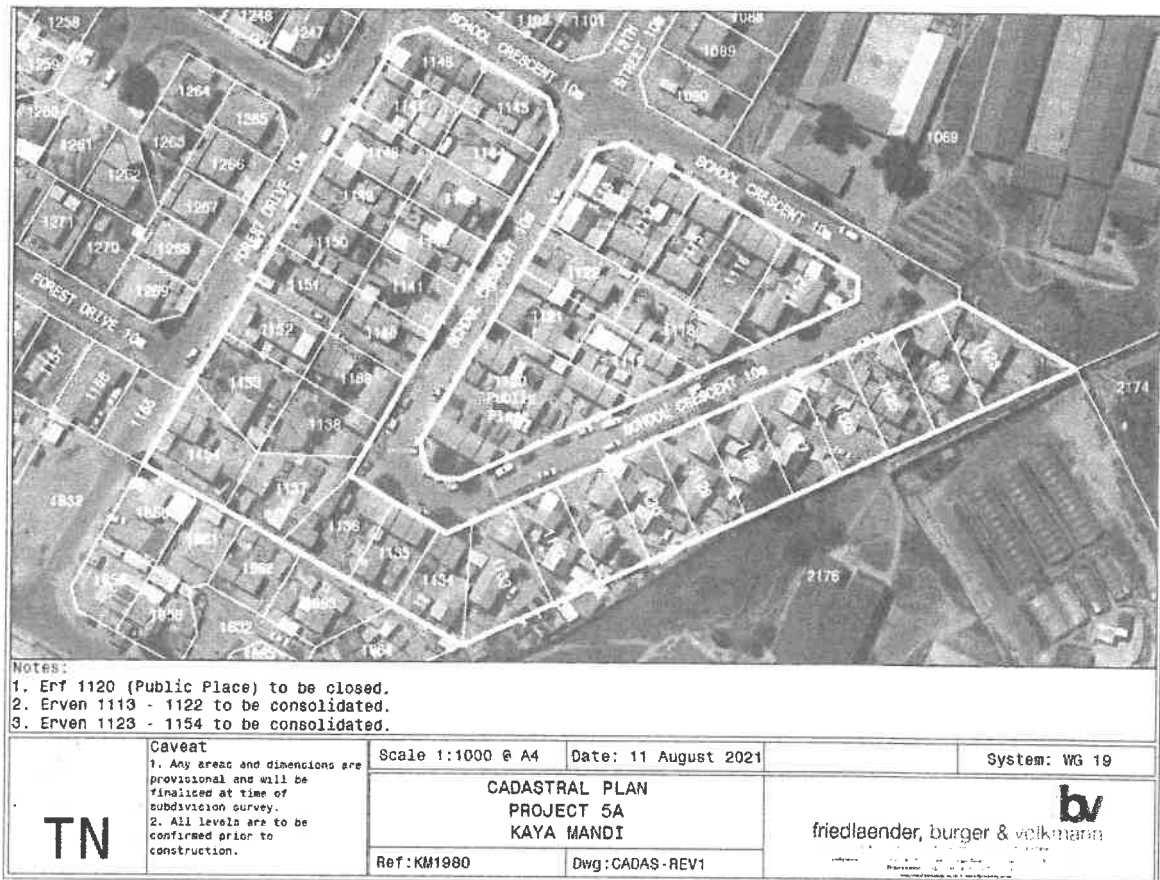


FIGURE 3: PROJECT 5A – EXISTING CADASTRAL INFO & PROPOSED CONSOLIDATION

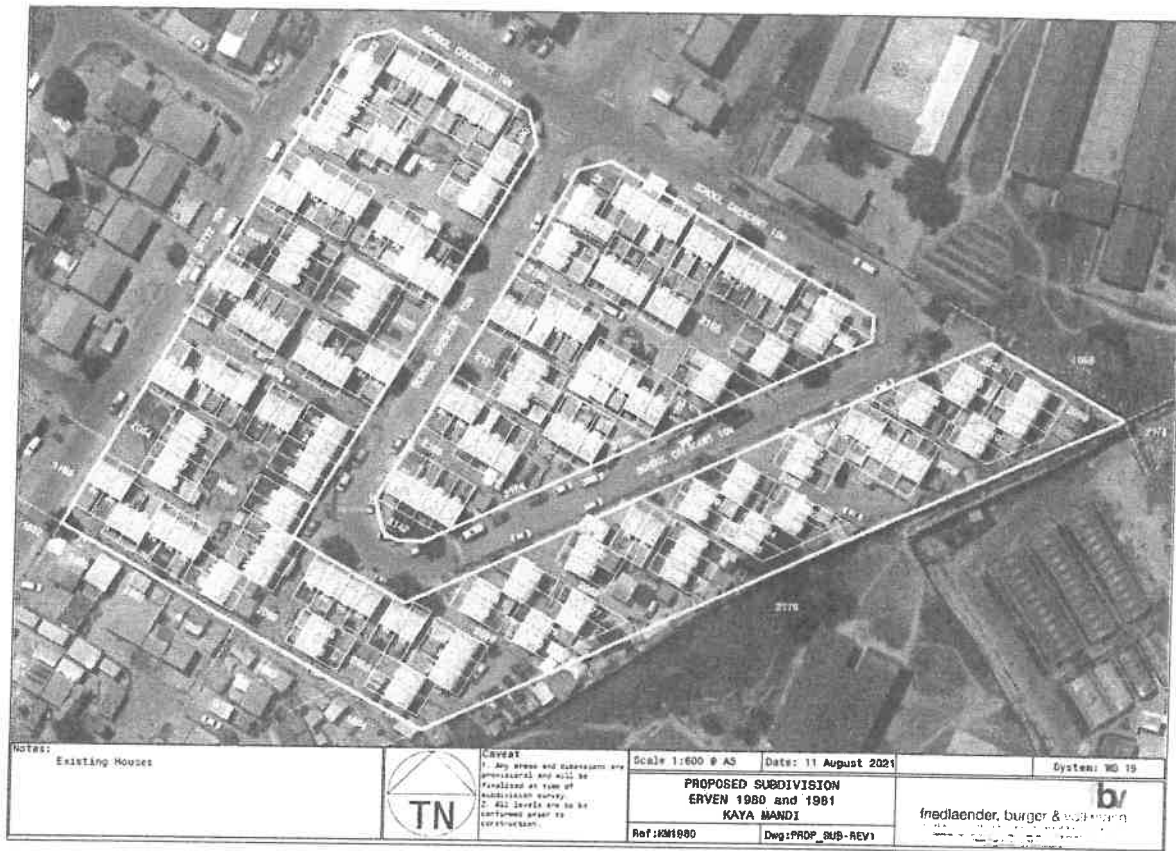


FIGURE 4: PROJECT 5A – PROPOSED SUBDIVISION

In order to obtain these objectives, the following land use applications are made:

- The closure of Erf 1120 (Public Place) Kaya Mandi in terms of Section 15(2)(n) of the Stellenbosch Municipal Land Use Planning By-Law, 2015.
- The rezoning of Erven 1113 to 1154 Kaya Mandi in terms of Section 15(2)(a) of the Stellenbosch Municipal Land Use Planning By-Law, 2015 from Multi-Unit Residential Zone (MUR)⁶ to Subdivisional Area Overlay Zone (SAO), to accommodate Less Formal Residential Zone (LFR), and Public Road and Parking Zone (PR)⁷ land uses.
- The consolidation of Erven 1113 to 1122 Kaya Mandi in terms of Section 15(2)(e) of the Stellenbosch Municipal Land Use Planning By-Law, 2015 to form consolidated Erf 1981 (approximately 3615m² in extent) Kaya Mandi (refer to **PLAN 2: CONSOLIDATION PLAN (5A)**).
- The consolidation of Erven 1123 to 1154 Kaya Mandi in terms of Section 15(2)(e) of the Stellenbosch Municipal Land Use Planning By-Law, 2015 to form consolidated Erf 1980 (approximately 9221m² in extent) Kaya Mandi (refer to **PLAN 2: CONSOLIDATION PLAN (5A)**).
- The subdivision of the consolidated Erf 1980 Kaya Mandi in terms of Section 15(2)(d) of the Stellenbosch Municipal Land Use Planning By-Law, 2015 into the following (refer to **PLAN 3: SUBDIVISION PLAN (5A)**):
 - 124 x Less Formal Residential Zone (LFR) erven; and
 - 6 x Public Roads and Parking Zone (PR) erven

⁶ The Status Quo Report indicates that the existing zoning is "Conventional Residential Zone". According to the Stellenbosch Municipality's latest zoning map (Kayamandi Zoning Scheme 2018, downloaded from the Municipality's website) the erven (except for Erf 1120) is currently zoned "Multi-Unit Residential Zone" whilst Erf 1120 (Public Place) is currently zoned "Less Formal Residential Zone". Ms Louisa Guntz confirmed in an email dated 13 April 2022 that the current zoning of the properties is Multi-Unit Residential.

⁷ The Status Quo Report referred here to Public Street and Parking Zone.

- The subdivision of the consolidated Erf 1981 Kaya Mandi in terms of Section 15(2)(d) of the Stellenbosch Municipal Land Use Planning By-Law, 2015 into the following (refer to **PLAN 3: SUBDIVISION PLAN (5A)**):
 - 51 x Less Formal Residential Zone (LFR) erven; and
 - 3 x Public Roads and Parking Zone (PR) erven
- The compilation and submission of an application to the Surveyor-General for the amendment of General Plan GP 3443/1993 in terms of Section 15(2)(k) of the Stellenbosch Municipal Land Use Planning By-Law, 2015.
- A permanent departure on **coverage** in terms of Section 15(2)(b) of the Stellenbosch Municipal Land Use Planning By-Law, 2015, as follows:
 - Increase the coverage on unregistered erven 2021, and 2029 from 80% to 81%.
 - Increase the coverage on unregistered erven 1994, 2038, 2057, and 2159 from 80% to 82%.
 - Increase the coverage on unregistered erf 2055 from 80% to 83%.
 - Increase the coverage on unregistered erven 1993, 2018, and 2149 from 80% to 84%.
 - Increase the coverage on unregistered erven 2134, and 2154 from 80% to 86%.
 - Increase the coverage on unregistered erf 2155 from 80% to 88%.
 - Increase the coverage on unregistered erf 2014 from 80% to 90%.
 - Increase the coverage on unregistered erf 2106 from 80% to 91%.
 - Increase the coverage on unregistered erf 2092 from 80% to 93%.
 - Increase the coverage on unregistered erf 2093 from 80% to 94%.
 - Increase the coverage on unregistered erf 2073 from 80% to 95%.
 - Increase the coverage on unregistered erven 1995, 2000, 2010, 2017, 2046, 2047, 2080, 2085, 2087, 2097, 2114, and 2157 from 80% to 100%.
- A permanent departure on **off-street parking** in terms of Section 15(2)(b) of the Stellenbosch Municipal Land Use Planning By-Law, 2015, by reducing the minimum required off-street parking bays from 1 bay per dwelling house to 0 bays per dwelling house on all residential erven⁸.
- A permanent departure on building lines (for "All other buildings" in the LFR Zone) in terms of Section 15(2)(b) of the Stellenbosch Municipal Land Use Planning By-Law, 2015 as follows⁹:
 - A departure on the street boundary building lines is proposed from 1m to 0m on one of the street building lines on the following unregistered erven: 1985, 1987, 1991-1994, 1996, 1998, 2000-2001, 2005, 2007, 2009-2011, 2014-2015, 2017, 2019, 2021, 2023-2024, 2027-2031, 2033, 2035, 2038-2040, 2045-2048, 2050, 2052-2053, 2056-2058, 2061-2062, 2065, 2067-2070, 2072-2073, 2076-2077, 2080-2085, 2087-2089, 2091-2092, 2095-2098, 2102-2103, 2106-2107, 2110-2111, 2116-2119, 2122-2123, 2125-2128, 2130, 2134-2135, 2137-2138, 2141, 2143-2144, 2147-2148, 2150, 2152-2154, 2156-2160, 2162-2164.
 - A departure on the street boundary building lines is proposed from 1m to 0m on two of the street building lines on the following unregistered erven: 2060, 2063, 2066.
 - A departure on the common boundary building lines is proposed from 0m on one common boundary to 0m on two common boundaries on the following unregistered erven: 1982-1984, 1988, 1990, 1995, 1999, 2002-2004, 2008, 2011-2013, 2016-2018, 2022, 2025-2027, 2030-2032, 2036-2037, 2040-2045, 2047-2051, 2054-2055, 2057, 2061, 2062, 2064, 2069, 2070-2071, 2074-2075, 2078-2079, 2086, 2090, 2093-2094, 2099-2101, 2104-2105, 2108-2110, 2114-2115, 2120-2121, 2124, 2129, 2131-2133, 2136, 2139-2140, 2144-2146, 2149, 2153-2155, 2161.

⁸ From an undated aerial photo it seems that only approximately 30 of the 175 residential erven have sufficient space to allow for off-street parking. Due to the fact that alternative parking is proposed on unregistered erven 1986, 1997, 2006, 2020, 2034, 2059, 2142, 2151, and 2165 (which is earmarked for Public Roads & Parking (PR Zone) purposes), it is therefore proposed that the parking bay requirement be amended from 1 bay per dwelling house to 0 bays per dwelling house on all residential erven in this development.

⁹ The building line parameters in the LFR Zone for "all other buildings" (except for shelters) are 1m (5m on a proclaimed road (S69(2)(h))) on the street boundary; 0m on one common boundary; and 1m on all other common boundaries.

- A permanent departure on building lines (for "Shelters" in the LFR Zone) in terms of Section 15(2)(b) of the Stellenbosch Municipal Land Use Planning By-Law, 2015 as follows¹⁰:
 - A departure on the street boundary building lines is proposed from 1m to 0m on one street building line on the following unregistered erven: 1982, 1991, 1998-1999, 2002-2005, 2008, 2012-2013, 2016, 2019, 2022, 2026, 2028, 2031, 2040-2041, 2045, 2048, 2050, 2057, 2065, 2070-2071, 2077, 2079, 2082, 2086, 2089, 2091, 2093, 2098-2101, 2103, 2108, 2110, 2112, 2114-2115, 2121, 2123, 2127-2128, 2133, 2136, 2140, 2143, 2145-2146, 2149, 2153-2154, 2156, 2161, 2163-2164.
 - A departure on the street boundary building lines is proposed from 1m to 0m on two street building lines on the following unregistered erven: 1987, 1992-1994, 1996, 2007, 2014-2015, 2018, 2021, 2023-2024, 2029, 2033, 2035, 2038-2039, 2046-2047, 2049, 2055, 2058, 2064, 2068-2069, 2072, 2076, 2084, 2095-2096, 2102, 2113, 2119, 2124, 2130, 2134-2135, 2137-2138, 2141, 2147-2148, 2152, 2155, 2158-2159, 2162.
 - A departure on the street boundary building lines is proposed from 1m to 0m on three street building lines on the following unregistered erven: 1995, 2000, 2010, 2017, 2073, 2080, 2085, 2087, 2092, 2097, 2106, 2125, 2157.
 - A departure on the common boundary building lines is proposed from 1m on all common boundaries to 0m on one common boundary on the following unregistered erven: 1984, 1990-1991, 1993, 2000, 2005, 2010, 2014-2015, 2021-2024, 2028-2029, 2033, 2035, 2038-2039, 2045-2046, 2050, 2058, 2061, 2065, 2068, 2072-2073, 2076, 2079-2080, 2084-2087, 2091, 2095-2096, 2103, 2106, 2110, 2112, 2119, 2121, 2123-2124, 2127, 2130, 2134-2135, 2137, 2140-2141, 2143, 2146-2148, 2152-2153, 2156-2159, 2162.
 - A departure on the common boundary building lines is proposed from 1m on all common boundaries to 0m on two common boundaries on the following unregistered erven: 1982, 1995-1996, 1998-1999, 2002-2004, 2008-2009, 2012-2013, 2016-2018, 2026, 2031-2032, 2040-2041, 2047-2049, 2057, 2064, 2069-2071, 2074-2075, 2082, 2090, 2097-2101, 2108, 2113-2114, 2132-2133, 2136, 2145, 2149, 2154-2155, 2160-2161, 2163-2164.
 - A departure on the common boundary building lines is proposed from 1m on all common boundaries to 0m on three common boundaries on the following unregistered erven: 2055, 2089, 2093, 2115.

6.3 PROPOSED SUBDIVISION, CONSOLIDATION, ZONINGS AND LAND USES

This section must be read with **PLAN 2: CONSOLIDATION PLAN**, **PLAN 3: SUBDIVISION PLAN** and **PLAN 4: ZONING PLAN**.

The area (m²), number of dwelling units, existing land uses, and the proposed zoning of the new properties are shown in the following table.

TABLE 8: PROPOSED SUBDIVISION / CONSOLIDATION, ZONING AND LAND USES

TEMP ERF NUMBER	ESTIMATED ERF SIZE		NU OF FORMAL DWELLING UNITS	ESTIMATED NUMBER OF INFORMAL / OTHER STRUCTURES	EXISTING LAND USES	PROPOSED ZONING
	m ²	ha				

¹⁰ The building line parameters in the LFR Zone for "Shelters" are 1m (5m on a proclaimed road (S69(2)(h))) on the street boundary; and 1m on all common boundaries.

TEMP ERF NUMBER	ESTIMATED ERF SIZE		NU OF FORMAL DWELLING UNITS	ESTIMATED NUMBER OF INFORMAL / OTHER STRUCTURES	EXISTING LAND USES	PROPOSED ZONING
	m ²	ha				
1982	68.11	0.0068	1	2	Dwelling house	LFR
1983	55.22	0.0055	1	0	Dwelling house	LFR
1984	47.18	0.0047	1	1	Dwelling house	LFR
1985	47.99	0.0048	1	0	Dwelling house	LFR
1986	1191.98	0.1192				PR
1987	47.90	0.0048	1	1	Dwelling house	LFR
1988	46.99	0.0047	1	0	Dwelling house	LFR
1989	54.83	0.0055	1	1	Dwelling house	LFR
1990	65.78	0.0066	1	1	Dwelling house	LFR
1991	45.39	0.0045	1	1	Dwelling house	LFR
1992	45.75	0.0046	1	1	Dwelling house	LFR
1993	45.70	0.0046	1	1	Dwelling house	LFR
1994	45.84	0.0046	1	1	Dwelling house	LFR
1995	45.84	0.0046	1	2	Dwelling house	LFR
1996	46.09	0.0046	1	1	Dwelling house	LFR
1997	12.07	0.0012				PR
1998	46.16	0.0046	1	1	Dwelling house	LFR
1999	46.27	0.0046	1	1	Dwelling house	LFR
2000	43.16	0.0043	1	2	Dwelling house	LFR
2001	45.60	0.0046	1	0	Dwelling house	LFR
2002	45.84	0.0046	1	1	Dwelling house	LFR
2003	45.84	0.0046	1	1	Dwelling house	LFR
2004	45.90	0.0046	1	1	Dwelling house	LFR
2005	46.74	0.0047	1	1	Dwelling house	LFR
2006	88.39	0.0088				PR
2007	46.74	0.0047	1	1	Dwelling house	LFR
2008	45.90	0.0046	1	1	Dwelling house	LFR
2009	45.84	0.0046	1	1	Dwelling house	LFR
2010	46.55	0.0047	1	2	Dwelling house	LFR
2011	45.84	0.0046	1	0	Dwelling house	LFR
2012	45.84	0.0046	1	1	Dwelling house	LFR
2013	45.90	0.0046	1	1	Dwelling house	LFR
2014	46.74	0.0047	1	1	Dwelling house	LFR
2015	46.74	0.0047	1	2	Dwelling house	LFR
2016	45.90	0.0046	1	1	Dwelling house	LFR

TEMP ERF NUMBER	ESTIMATED ERF SIZE		NU OF FORMAL DWELLING UNITS	ESTIMATED NUMBER OF INFORMAL / OTHER STRUCTURES	EXISTING LAND USES	PROPOSED ZONING
	m ²	ha				
2017	45.84	0.0046	1	2	Dwelling house	LFR
2018	45.84	0.0046	1	2	Dwelling house	LFR
2019	47.20	0.0047	1	1	Dwelling house	LFR
2020	89.00	0.0089				PR
2021	46.74	0.0047	1	1	Dwelling house	LFR
2022	45.90	0.0046	1	1	Dwelling house	LFR
2023	45.84	0.0046	1	1	Dwelling house	LFR
2024	46.74	0.0047	1	1	Dwelling house	LFR
2025	45.90	0.0046	1	0	Dwelling house	LFR
2026	45.84	0.0046	1	1	Dwelling house	LFR
2027	45.84	0.0046	1	0	Dwelling house	LFR
2028	46.21	0.0046	1	1	Dwelling house	LFR
2029	47.39	0.0047	1	1	Dwelling house	LFR
2030	45.84	0.0046	1	0	Dwelling house	LFR
2031	45.84	0.0046	1	1	Dwelling house	LFR
2032	45.90	0.0046	1	1	Dwelling house	LFR
2033	46.74	0.0047	1	1	Dwelling house	LFR
2034	120.04	0.0120				PR
2035	46.68	0.0047	1	1	Dwelling house	LFR
2036	45.90	0.0046	1	0	Dwelling house	LFR
2037	45.90	0.0046	1	0	Dwelling house	LFR
2038	45.84	0.0046	1	1	Dwelling house	LFR
2039	49.26	0.0049	1	1	Dwelling house	LFR
2040	46.56	0.0047	1	1	Dwelling house	LFR
2041	45.84	0.0046	1	1	Dwelling house	LFR
2042	45.84	0.0046	1	0	Dwelling house	LFR
2043	45.84	0.0046	1	0	Dwelling house	LFR
2044	45.90	0.0046	1	0	Dwelling house	LFR
2045	46.74	0.0047	1	1	Dwelling house	LFR
2046	45.84	0.0046	1	2	Dwelling house	LFR
2047	45.84	0.0046	1	2	Dwelling house	LFR
2048	46.74	0.0047	1	1	Dwelling house	LFR
2049	45.90	0.0046	1	2	Dwelling house	LFR
2050	45.83	0.0046	1	2	Dwelling house	LFR
2051	46.69	0.0047	1	0	Dwelling house	LFR

TEMP ERF NUMBER	ESTIMATED ERF SIZE		NU OF FORMAL DWELLING UNITS	ESTIMATED NUMBER OF INFORMAL / OTHER STRUCTURES	EXISTING LAND USES	PROPOSED ZONING
	m²	ha				
2052	46.74	0.0047	1	0	Dwelling house	LFR
2053	46.07	0.0046	1	0	Dwelling house	LFR
2054	46.18	0.0046	1	0	Dwelling house	LFR
2055	46.23	0.0046	1	2	Dwelling house	LFR
2056	42.40	0.0042	1	0	Dwelling house	LFR
2057	44.34	0.0044	1	1	Dwelling house	LFR
2058	45.84	0.0046	1	1	Dwelling house	LFR
2059	1922.65	0.1923		17		PR
2060	39.49	0.0039	1	0	Dwelling house	LFR
2061	42.77	0.0043	1	1	Dwelling house	LFR
2062	42.55	0.0043	1	0	Dwelling house	LFR
2063	38.84	0.0039	1	0	Dwelling house	LFR
2064	45.84	0.0046	1	1	Dwelling house	LFR
2065	45.84	0.0046	1	1	Dwelling house	LFR
2066	43.10	0.0043	1	0	Dwelling house	LFR
2067	45.84	0.0046	1	0	Dwelling house	LFR
2068	45.82	0.0046	1	1	Dwelling house	LFR
2069	45.82	0.0046	1	1	Dwelling house	LFR
2070	46.74	0.0047	1	1	Dwelling house	LFR
2071	45.90	0.0046	1	1	Dwelling house	LFR
2072	45.84	0.0046	1	1	Dwelling house	LFR
2073	42.40	0.0042	1	2	Dwelling house	LFR
2074	45.73	0.0046	1	1	Dwelling house	LFR
2075	58.57	0.0059	1	1	Dwelling house	LFR
2076	44.63	0.0045	1	1	Dwelling house	LFR
2077	52.04	0.0052	1	1	Dwelling house	LFR
2078	44.98	0.0045	1	0	Dwelling house	LFR
2079	53.95	0.0054	1	2	Dwelling house	LFR
2080	40.01	0.0040	1	2	Dwelling house	LFR
2081	45.84	0.0046	1	0	Dwelling house	LFR
2082	45.84	0.0046	1	1	Dwelling house	LFR
2083	45.76	0.0046	1	0	Dwelling house	LFR
2084	45.84	0.0046	1	1	Dwelling house	LFR
2085	43.06	0.0043	1	2	Dwelling house	LFR
2086	45.90	0.0046	1	1	Dwelling house	LFR

TEMP ERF NUMBER	ESTIMATED ERF SIZE		NU OF FORMAL DWELLING UNITS	ESTIMATED NUMBER OF INFORMAL / OTHER STRUCTURES	EXISTING LAND USES	PROPOSED ZONING
	m ²	ha				
2087	46.74	0.0047	1	2	Dwelling house	LFR
2088	42.40	0.0042	1	0	Dwelling house	LFR
2089	45.73	0.0046	1	1	Dwelling house	LFR
2090	58.57	0.0059	1	1	Dwelling house	LFR
2091	44.63	0.0045	1	1	Dwelling house	LFR
2092	52.04	0.0052	1	3	Dwelling house	LFR
2093	44.98	0.0045	1	2	Dwelling house	LFR
2094	53.95	0.0054	1	0	Dwelling house	LFR
2095	40.01	0.0040	1	1	Dwelling house	LFR
2096	45.84	0.0046	1	1	Dwelling house	LFR
2097	45.84	0.0046	1	2	Dwelling house	LFR
2098	45.40	0.0045	1	1	Dwelling house	LFR
2099	45.84	0.0046	1	1	Dwelling house	LFR
2100	45.84	0.0046	1	1	Dwelling house	LFR
2101	45.90	0.0046	1	1	Dwelling house	LFR
2102	46.74	0.0047	1	1	Dwelling house	LFR
2103	56.65	0.0057	1	1	Dwelling house	LFR
2104	49.59	0.0050	1	0	Dwelling house	LFR
2105	54.75	0.0055	1	0	Dwelling house	LFR
2106	44.24	0.0044	1	2	Dwelling house	LFR
2107	46.74	0.0047	1	0	Dwelling house	LFR
2108	45.90	0.0046	1	1	Dwelling house	LFR
2109	44.06	0.0044	1	0	Dwelling house	LFR
2110	53.96	0.0054	1	1	Dwelling house	LFR
2111	40.01	0.0040	1	0	Dwelling house	LFR
2112	82.17	0.0082	1	1	Dwelling house	LFR
2113	54.45	0.0054	1	2	Dwelling house	LFR
2114	47.06	0.0047	1	2	Dwelling house	LFR
2115	46.84	0.0047	1	1	Dwelling house	LFR
2116	43.53	0.0044	1	0	Dwelling house	LFR
2117	46.68	0.0047	1	0	Dwelling house	LFR
2118	46.59	0.0047	1	0	Dwelling house	LFR
2119	47.02	0.0047	1	1	Dwelling house	LFR
2120	46.99	0.0047	1	0	Dwelling house	LFR
2121	46.91	0.0047	1	1	Dwelling house	LFR

TEMP ERF NUMBER	ESTIMATED ERF SIZE		NU OF FORMAL DWELLING UNITS	ESTIMATED NUMBER OF INFORMAL / OTHER STRUCTURES	EXISTING LAND USES	PROPOSED ZONING
	m²	ha				
2122	46.75	0.0047	1	0	Dwelling house	LFR
2123	67.48	0.0067	1	3	Dwelling house	LFR
2124	61.63	0.0062	1	2	Dwelling house	LFR
2125	51.10	0.0051	1	2	Dwelling house	LFR
2126	61.70	0.0062	1	0	Dwelling house	LFR
2127	51.20	0.0051	1	1	Dwelling house	LFR
2128	61.81	0.0062	1	1	Dwelling house	LFR
2129	51.31	0.0051	1	0	Dwelling house	LFR
2130	45.84	0.0046	1	1	Dwelling house	LFR
2131	45.84	0.0046	1	0	Dwelling house	LFR
2132	46.74	0.0047	1	1	Dwelling house	LFR
2133	45.90	0.0046	1	1	Dwelling house	LFR
2134	45.84	0.0046	1	1	Dwelling house	LFR
2135	46.49	0.0046	1	1	Dwelling house	LFR
2136	45.90	0.0046	1	1	Dwelling house	LFR
2137	45.84	0.0046	1	1	Dwelling house	LFR
2138	44.73	0.0045	1	1	Dwelling house	LFR
2139	45.90	0.0046	1	0	Dwelling house	LFR
2140	45.90	0.0046	1	1	Dwelling house	LFR
2141	52.41	0.0052	1	2	Dwelling house	LFR
2142	52.06	0.0052				PR
2143	53.81	0.0054	1	1	Dwelling house	LFR
2144	45.84	0.0046	1	0	Dwelling house	LFR
2145	45.84	0.0046	1	1	Dwelling house	LFR
2146	45.90	0.0046	1	1	Dwelling house	LFR
2147	46.74	0.0047	1	1	Dwelling house	LFR
2148	45.84	0.0046	1	1	Dwelling house	LFR
2149	45.90	0.0046	1	1	Dwelling house	LFR
2150	46.74	0.0047	1	0	Dwelling house	LFR
2151	93.77	0.0094				PR
2152	49.54	0.0050	1	1	Dwelling house	LFR
2153	45.84	0.0046	1	1	Dwelling house	LFR
2154	45.84	0.0046	1	1	Dwelling house	LFR
2155	45.90	0.0046	1	2	Dwelling house	LFR
2156	46.74	0.0047	1	1	Dwelling house	LFR

TEMP ERF NUMBER	ESTIMATED ERF SIZE		NU OF FORMAL DWELLING UNITS	ESTIMATED NUMBER OF INFORMAL / OTHER STRUCTURES	EXISTING LAND USES	PROPOSED ZONING
	m ²	ha				
2157	46.46	0.0046	1	2	Dwelling house	LFR
2158	46.24	0.0046	1	1	Dwelling house	LFR
2159	45.92	0.0046	1	1	Dwelling house	LFR
2160	45.84	0.0046	1	1	Dwelling house	LFR
2161	45.90	0.0046	1	1	Dwelling house	LFR
2162	43.23	0.0043	1	1	Dwelling house	LFR
2163	45.84	0.0046	1	1	Dwelling house	LFR
2164	45.84	0.0046	1	1	Dwelling house	LFR
2165	975.01	0.0975		4		PR
TOTAL	12835.09	1.2835	175	183		

6.4 PROPOSED DEVELOPMENT PARAMETERS

The following tables describes the planning parameters (coverage, height, building lines, and parking) for each of the proposed land uses as proposed for this development.

6.4.1 Coverage

Coverage was measured as follows:

- Coverage of formal dwelling units only; and
- Coverage of both formal dwelling units and informal structures (shelters)

Coverage (measured in terms of formal dwelling units only):

- The coverage of all erven is less than the maximum permitted 80% in the LFR Zone.

Coverage (measured in terms of formal dwelling units & the informal structures):

- From the undated aerial photo it looks like the combination of formal dwelling units and informal structures on unregistered erven 1993, 1995, 2000, 2010, 2014, 2017, 2018, 2021, 2029, 2038, 2046, 2047, 2055, 2057, 2073, 2080, 2085, 2087, 2092, 2093, 2097, 2106, 2114, 2134, 2149, 2154, 2155, 2157 and 2159 have increased the coverage on these erven to more than 80%, which means that departures would be required on these erven if the informal structures are not removed.

The definition of "building" in the Stellenbosch Municipal Zoning Scheme By-Law (2019) includes "... any structure, whether of a temporary or permanent nature irrespective of the materials used in the erection thereof; ...". The definition of "coverage" states that it "... means the total area of a land unit that may be covered by buildings with a roof, expressed in square meters or as a percentage of the area of the land unit".

The coverage of the existing formal buildings (dwelling houses) does not exceed the permissible coverage in the LFR Zone, however, a number of informal structures are found on many of the erven which increases the coverage on these erven. Based on the aforementioned an amendment of this parameter is therefore required for some of the erven as shown below.

A permanent departure on coverage in terms of Section 15(2)(b) of the Stellenbosch Municipal Land Use Planning By-Law, 2015, as follows:

- Increase the coverage on unregistered erven 2021, and 2029 from 80% to 81%.
- Increase the coverage on unregistered erven 1994, 2038, 2057, and 2159 from 80% to 82%.
- Increase the coverage on unregistered erf 2055 from 80% to 83%.
- Increase the coverage on unregistered erven 1993, 2018, and 2149 from 80% to 84%.
- Increase the coverage on unregistered erven 2134, and 2154 from 80% to 86%.
- Increase the coverage on unregistered erf 2155 from 80% to 88%.
- Increase the coverage on unregistered erf 2014 from 80% to 90%.
- Increase the coverage on unregistered erf 2106 from 80% to 91%.
- Increase the coverage on unregistered erf 2092 from 80% to 93%.
- Increase the coverage on unregistered erf 2093 from 80% to 94%.
- Increase the coverage on unregistered erf 2073 from 80% to 95%.
- Increase the coverage on unregistered erven 1995, 2000, 2010, 2017, 2046, 2047, 2080, 2085, 2087, 2097, 2114, and 2157 from 80% to 100%.

The coverage of the new properties is shown in the following table.

TABLE 9: PROPOSED COVERAGE

TEMP ERF NUMBER	ESTIMATED ERF SIZE		COVERAGE									
	m²	ha	Max Permitted	Estimated Actual (Formal Structures)		Estimated Actual (Informal Structures)		Estimated Actual Total		Change / Amend		
				m²	%	m²	%	m²	%	From	To	
1982	68.11	0.0068	80%	19.50	29%	27.00	40%	46.50	68%	N/A	N/A	
1983	55.22	0.0055	80%	19.84	36%	0.00	0%	19.84	36%	N/A	N/A	
1984	47.18	0.0047	80%	19.51	41%	8.00	17%	27.51	58%	N/A	N/A	
1985	47.99	0.0048	80%	19.51	41%	0.00	0%	19.51	41%	N/A	N/A	
1986	1191.98	0.1192			0%		0%					
1987	47.90	0.0048	80%	19.86	41%	16.00	33%	35.86	75%	N/A	N/A	
1988	46.99	0.0047	80%	19.51	42%	0.00	0%	19.51	42%	N/A	N/A	
1989	54.83	0.0055	80%	19.48	36%	9.00	16%	28.48	52%	N/A	N/A	
1990	65.78	0.0066	80%	19.48	30%	12.00	18%	31.48	48%	N/A	N/A	
1991	45.39	0.0045	80%	19.48	43%	8.00	18%	27.48	61%	N/A	N/A	
1992	45.75	0.0046	80%	19.48	43%	8.00	17%	27.48	60%	N/A	N/A	
1993	45.70	0.0046	80%	19.48	43%	19.00	42%	38.48	84%	80%	84%	
1994	45.84	0.0046	80%	19.48	43%	18.00	39%	37.48	82%	80%	82%	
1995	45.84	0.0046	80%	19.48	43%	28.00	61%	47.48	104%	80%	104%	
1996	46.09	0.0046	80%	19.47	42%	14.00	30%	33.47	73%	N/A	N/A	
1997	12.07	0.0012			0%		0%					
1998	46.16	0.0046	80%	19.48	42%	17.00	37%	36.48	79%	N/A	N/A	
1999	46.27	0.0046	80%	19.51	42%	10.00	22%	29.51	64%	N/A	N/A	
2000	43.16	0.0043	80%	19.86	46%	30.00	70%	49.86	116%	80%	116%	
2001	45.60	0.0046	80%	19.41	43%	0.00	0%	19.41	43%	N/A	N/A	

TEMP ERF NUMBER	ESTIMATED ERF SIZE		COVERAGE									
	m²	ha	Max Permitted	Estimated Actual (Formal Structures)		Estimated Actual (Informal Structures)		Estimated Actual Total		Change / Amend		
				m²	%	m²	%	m²	%	From	To	
			%									
2002	45.84	0.0046	80%	19.46	42%	17.00	37%	36.46	80%	N/A	N/A	
2003	45.84	0.0046	80%	19.48	43%	9.00	20%	28.48	62%	N/A	N/A	
2004	45.90	0.0046	80%	19.51	43%	14.00	31%	33.51	73%	N/A	N/A	
2005	46.74	0.0047	80%	19.86	43%	14.00	30%	33.86	72%	N/A	N/A	
2006	88.39	0.0088			0%		0%					
2007	46.74	0.0047	80%	19.86	43%	9.00	19%	28.86	62%	N/A	N/A	
2008	45.90	0.0046	80%	19.51	43%	13.00	28%	32.51	71%	N/A	N/A	
2009	45.84	0.0046	80%	19.48	43%	9.00	20%	28.48	62%	N/A	N/A	
2010	46.55	0.0047	80%	19.50	42%	44.00	95%	63.50	136%	80%	136%	
2011	45.84	0.0046	80%	19.46	42%	0.00	0%	19.46	42%	N/A	N/A	
2012	45.84	0.0046	80%	19.48	43%	12.00	26%	31.48	69%	N/A	N/A	
2013	45.90	0.0046	80%	19.51	43%	12.00	26%	31.51	69%	N/A	N/A	
2014	46.74	0.0047	80%	19.86	43%	22.00	47%	41.86	90%	80%	90%	
2015	46.74	0.0047	80%	19.86	43%	17.00	36%	36.86	79%	N/A	N/A	
2016	45.90	0.0046	80%	19.51	43%	8.00	17%	27.51	60%	N/A	N/A	
2017	45.84	0.0046	80%	19.48	43%	27.00	59%	46.48	101%	80%	101%	
2018	45.84	0.0046	80%	19.48	42%	19.00	41%	38.48	84%	80%	84%	
2019	47.20	0.0047	80%	19.48	41%	6.00	13%	25.48	54%	N/A	N/A	
2020	89.00	0.0089			0%		0%					
2021	46.74	0.0047	80%	19.86	43%	18.00	39%	37.86	81%	80%	81%	
2022	45.90	0.0046	80%	19.51	43%	11.00	24%	30.51	66%	N/A	N/A	

TEMP ERF NUMBER	ESTIMATED ERF SIZE		COVERAGE								
	m²	ha	Max Permitted	Estimated Actual (Formal Structures)		Estimated Actual (Informal Structures)		Estimated Actual Total		Change / Amend	
			%	m²	%	m²	%	m²	%	From	To
2023	45.84	0.0046	80%	19.48	43%	12.00	26%	31.48	69%	N/A	N/A
2024	46.74	0.0047	80%	19.86	43%	14.00	30%	33.86	72%	N/A	N/A
2025	45.90	0.0046	80%	19.51	43%	0.00	0%	19.51	43%	N/A	N/A
2026	45.84	0.0046	80%	19.48	43%	8.00	17%	27.48	60%	N/A	N/A
2027	45.84	0.0046	80%	19.48	43%	0.00	0%	19.48	43%	N/A	N/A
2028	46.21	0.0046	80%	19.46	42%	12.00	26%	31.46	68%	N/A	N/A
2029	47.39	0.0047	80%	19.50	41%	19.00	40%	38.50	81%	80%	81%
2030	45.84	0.0046	80%	19.46	42%	0.00	0%	19.46	42%	N/A	N/A
2031	45.84	0.0046	80%	19.48	43%	16.00	35%	35.48	77%	N/A	N/A
2032	45.90	0.0046	80%	19.51	43%	8.00	17%	27.51	60%	N/A	N/A
2033	46.74	0.0047	80%	19.86	43%	9.00	19%	28.86	62%	N/A	N/A
2034	120.04	0.0120									
2035	46.68	0.0047	80%	19.48	42%	17.00	36%	36.48	78%	N/A	N/A
2036	45.90	0.0046	80%	19.51	42%	0.00	0%	19.51	42%	N/A	N/A
2037	45.90	0.0046	80%	19.51	42%	0.00	0%	19.51	42%	N/A	N/A
2038	45.84	0.0046	80%	19.48	42%	18.00	39%	37.48	82%	80%	82%
2039	49.26	0.0049	80%	19.50	40%	15.00	30%	34.50	70%	N/A	N/A
2040	46.56	0.0047	80%	19.46	42%	12.00	26%	31.46	68%	N/A	N/A
2041	45.84	0.0046	80%	19.48	43%	10.00	22%	29.48	64%	N/A	N/A
2042	45.84	0.0046	80%	19.48	43%	0.00	0%	19.48	43%	N/A	N/A
2043	45.84	0.0046	80%	19.48	43%	0.00	0%	19.48	43%	N/A	N/A

TEMP ERF NUMBER	ESTIMATED ERF SIZE		COVERAGE									
	m²	ha	Max Permitted	Estimated Actual (Formal Structures)		Estimated Actual (Informal Structures)		Estimated Actual Total		Change / Amend		
				m²	%	m²	%	m²	%	From	To	
2044	45.90	0.0046	80%	19.51	43%	0.00	0%	19.51	43%	N/A	N/A	
2045	46.74	0.0047	80%	19.86	43%	13.00	28%	32.86	70%	N/A	N/A	
2046	45.84	0.0046	80%	19.48	43%	28.00	61%	47.48	104%	80%	104%	
2047	45.84	0.0046	80%	19.47	42%	28.00	61%	47.47	104%	80%	104%	
2048	46.74	0.0047	80%	19.86	43%	9.00	19%	28.86	62%	N/A	N/A	
2049	45.90	0.0046	80%	19.51	43%	17.00	37%	36.51	80%	N/A	N/A	
2050	45.83	0.0046	80%	19.48	43%	16.00	35%	35.48	77%	N/A	N/A	
2051	46.69	0.0047	80%	19.48	42%	0.00	0%	19.48	42%	N/A	N/A	
2052	46.74	0.0047	80%	19.48	42%	0.00	0%	19.48	42%	N/A	N/A	
2053	46.07	0.0046	80%	19.48	42%	0.00	0%	19.48	42%	N/A	N/A	
2054	46.18	0.0046	80%	19.51	42%	0.00	0%	19.51	42%	N/A	N/A	
2055	46.23	0.0046	80%	19.51	42%	19.00	41%	38.51	83%	80%	83%	
2056	42.40	0.0042	80%	19.48	46%	0.00	0%	19.48	46%	N/A	N/A	
2057	44.34	0.0044	80%	19.48	44%	17.00	38%	36.48	82%	80%	82%	
2058	45.84	0.0046	80%	19.48	43%	10.00	22%	29.48	64%	N/A	N/A	
2059	1922.65	0.1923										
2060	39.49	0.0039	80%	19.48	49%	0.00	0%	19.48	49%	N/A	N/A	
2061	42.77	0.0043	80%	19.51	46%	8.00	19%	27.51	64%	N/A	N/A	
2062	42.55	0.0043	80%	19.51	46%	0.00	0%	19.51	46%	N/A	N/A	
2063	38.84	0.0039	80%	19.47	50%	0.00	0%	19.47	50%	N/A	N/A	
2064	45.84	0.0046	80%	19.47	42%	15.00	33%	34.47	75%	N/A	N/A	

TEMP ERF NUMBER	ESTIMATED ERF SIZE		COVERAGE									
	m ²	ha	Max Permitted %	Estimated Actual (Formal Structures)		Estimated Actual (Informal Structures)		Estimated Actual Total		Change / Amend		
				m ²	%	m ²	%	m ²	%	From	To	
2065	45.84	0.0046	80%	19.48	43%		7.00	15%	26.48	58%	N/A	N/A
2066	43.10	0.0043	80%	19.48	45%		0.00	0%	19.48	45%	N/A	N/A
2067	45.84	0.0046	80%	19.47	42%		0.00	0%	19.47	42%	N/A	N/A
2068	45.82	0.0046	80%	19.48	43%		17.00	37%	36.48	80%	N/A	N/A
2069	45.82	0.0046	80%	19.47	42%		16.00	35%	35.47	77%	N/A	N/A
2070	46.74	0.0047	80%	19.86	42%		15.00	32%	34.86	75%	N/A	N/A
2071	45.90	0.0046	80%	19.51	43%		10.00	22%	29.51	64%	N/A	N/A
2072	45.84	0.0046	80%	19.48	43%		12.00	26%	31.48	69%	N/A	N/A
2073	42.40	0.0042	80%	19.48	46%		21.00	50%	40.48	95%	80%	95%
2074	45.73	0.0046	80%	19.47	43%		8.00	17%	27.47	60%	N/A	N/A
2075	58.57	0.0059	80%	19.48	33%		7.00	12%	26.48	45%	N/A	N/A
2076	44.63	0.0045	80%	19.47	44%		11.00	25%	30.47	68%	N/A	N/A
2077	52.04	0.0052	80%	19.48	37%		3.00	6%	22.48	43%	N/A	N/A
2078	44.98	0.0045	80%	19.48	43%		0.00	0%	19.48	43%	N/A	N/A
2079	53.95	0.0054	80%	19.47	36%		22.00	41%	41.47	77%	N/A	N/A
2080	40.01	0.0040	80%	19.48	49%		26.00	65%	45.48	114%	80%	114%
2081	45.84	0.0046	80%	19.48	43%		0.00	0%	19.48	43%	N/A	N/A
2082	45.84	0.0046	80%	19.47	42%		15.00	33%	34.47	75%	N/A	N/A
2083	45.76	0.0046	80%	19.48	43%		0.00	0%	19.48	43%	N/A	N/A
2084	45.84	0.0046	80%	19.48	42%		19.00	41%	38.48	84%	80%	84%
2085	43.06	0.0043	80%	19.48	45%		29.00	67%	48.48	113%	80%	113%

TEMP ERF NUMBER	ESTIMATED ERF SIZE		COVERAGE								
	m²	ha	Max Permitted	Estimated Actual (Formal Structures)		Estimated Actual (Informal Structures)		Estimated Actual Total		Change / Amend	
				m²	%	m²	%	m²	%	From	To
2086	45.90	0.0046	80%	19.51	43%	17.00	37%	36.51	80%	N/A	N/A
2087	46.74	0.0047	80%	19.85	42%	31.00	66%	50.85	109%	80%	109%
2088	42.40	0.0042	80%	19.48	46%	0.00	0%	19.48	46%	N/A	N/A
2089	45.73	0.0046	80%	19.47	43%	12.00	26%	31.47	69%	N/A	N/A
2090	58.57	0.0059	80%	19.48	33%	7.00	12%	26.48	45%	N/A	N/A
2091	44.63	0.0045	80%	19.47	44%	9.00	20%	28.47	64%	N/A	N/A
2092	52.04	0.0052	80%	19.47	37%	29.00	56%	48.47	93%	80%	93%
2093	44.98	0.0045	80%	19.48	43%	23.00	51%	42.48	94%	80%	94%
2094	53.95	0.0054	80%	19.46	36%	0.00	0%	19.46	36%	N/A	N/A
2095	40.01	0.0040	80%	19.48	49%	12.00	30%	31.48	79%	N/A	N/A
2096	45.84	0.0046	80%	19.48	43%	11.00	24%	30.48	66%	N/A	N/A
2097	45.84	0.0046	80%	19.47	42%	28.00	61%	47.47	104%	80%	104%
2098	45.40	0.0045	80%	19.48	43%	16.00	35%	35.48	78%	N/A	N/A
2099	45.84	0.0046	80%	19.48	43%	13.00	28%	32.48	71%	N/A	N/A
2100	45.84	0.0046	80%	19.48	42%	16.00	35%	35.48	77%	N/A	N/A
2101	45.90	0.0046	80%	19.51	43%	17.00	37%	36.51	80%	N/A	N/A
2102	46.74	0.0047	80%	19.86	43%	17.00	36%	36.86	79%	N/A	N/A
2103	56.65	0.0057	80%	19.48	34%	8.00	14%	27.48	49%	N/A	N/A
2104	49.59	0.0050	80%	19.48	39%	0.00	0%	19.48	39%	N/A	N/A
2105	54.75	0.0055	80%	19.48	36%	0.00	0%	19.48	36%	N/A	N/A
2106	44.24	0.0044	80%	19.47	44%	21.00	47%	40.47	91%	80%	91%

TEMP ERF NUMBER	ESTIMATED ERF SIZE		COVERAGE									
	m²	ha	Max Permitted	Estimated Actual (Formal Structures)		Estimated Actual (Informal Structures)		Estimated Actual Total		Change / Amend		
				m²	%	m²	%	m²	%	From	To	
2107	46.74	0.0047	80%	19.86	43%	0.00	0%	19.86	43%	N/A	N/A	
2108	45.90	0.0046	80%	19.51	43%	11.00	24%	30.51	66%	N/A	N/A	
2109	44.06	0.0044	80%	19.48	44%	0.00	0%	19.48	44%	N/A	N/A	
2110	53.96	0.0054	80%	19.46	36%	12.00	22%	31.46	58%	N/A	N/A	
2111	40.01	0.0040	80%	19.48	49%	0.00	0%	19.48	49%	N/A	N/A	
2112	82.17	0.0082	80%	19.48	24%	23.00	28%	42.48	52%	N/A	N/A	
2113	54.45	0.0054	80%	19.48	36%	15.00	28%	34.48	63%	N/A	N/A	
2114	47.06	0.0047	80%	19.51	41%	30.00	64%	49.51	105%	80%	105%	
2115	46.84	0.0047	80%	19.51	42%	16.00	34%	35.51	76%	N/A	N/A	
2116	43.53	0.0044	80%	19.48	45%	0.00	0%	19.48	45%	N/A	N/A	
2117	46.68	0.0047	80%	19.48	42%	0.00	0%	19.48	42%	N/A	N/A	
2118	46.59	0.0047	80%	19.48	42%	0.00	0%	19.48	42%	N/A	N/A	
2119	47.02	0.0047	80%	19.48	41%	9.00	19%	28.48	61%	N/A	N/A	
2120	46.99	0.0047	80%	19.51	42%	0.00	0%	19.51	42%	N/A	N/A	
2121	46.91	0.0047	80%	19.51	42%	11.00	23%	30.51	65%	N/A	N/A	
2122	46.75	0.0047	80%	19.48	42%	0.00	0%	19.48	42%	N/A	N/A	
2123	67.48	0.0067	80%	19.85	29%	27.00	40%	46.85	69%	N/A	N/A	
2124	61.63	0.0062	80%	19.51	32%	22.00	36%	41.51	67%	N/A	N/A	
2125	51.10	0.0051	80%	19.48	38%	19.00	37%	38.48	75%	N/A	N/A	
2126	61.70	0.0062	80%	19.47	32%	0.00	0%	19.47	32%	N/A	N/A	
2127	51.20	0.0051	80%	19.48	38%	10.00	20%	29.48	58%	N/A	N/A	

TEMP ERF NUMBER	ESTIMATED ERF SIZE		ha	Max Permitted	COVERAGE				Change / Amend			
	m²	Estimated Actual (Formal Structures)			Estimated Actual (Informal Structures)		Estimated Actual Total		From	To		
		m²			%	m²	%	m²			%	
				%	m²	%	m²	%				
2128	61.81	0.0062	80%	19.47	32%	7.00	11%	26.47	43%	N/A	N/A	N/A
2129	51.31	0.0051	80%	19.48	38%	0.00	0%	19.48	38%	N/A	N/A	N/A
2130	45.84	0.0046	80%	19.48	42%	11.00	24%	30.48	66%	N/A	N/A	N/A
2131	45.84	0.0046	80%	19.48	43%	0.00	0%	19.48	43%	N/A	N/A	N/A
2132	46.74	0.0047	80%	19.86	42%	9.00	19%	28.86	62%	N/A	N/A	N/A
2133	45.90	0.0046	80%	19.51	43%	14.00	31%	33.51	73%	N/A	N/A	N/A
2134	45.84	0.0046	80%	19.48	43%	20.00	44%	39.48	86%	80%	86%	86%
2135	46.49	0.0046	80%	19.86	43%	9.00	19%	28.86	62%	N/A	N/A	N/A
2136	45.90	0.0046	80%	19.51	43%	11.00	24%	30.51	66%	N/A	N/A	N/A
2137	45.84	0.0046	80%	19.48	43%	14.00	31%	33.48	73%	N/A	N/A	N/A
2138	44.73	0.0045	80%	19.47	44%	9.00	20%	28.47	64%	N/A	N/A	N/A
2139	45.90	0.0046	80%	19.51	43%	0.00	0%	19.51	43%	N/A	N/A	N/A
2140	45.90	0.0046	80%	19.51	43%	13.00	28%	32.51	71%	N/A	N/A	N/A
2141	52.41	0.0052	80%	19.49	37%	19.00	36%	38.49	73%	N/A	N/A	N/A
2142	52.06	0.0052			0%		0%					
2143	53.81	0.0054	80%	19.51	36%	8.00	15%	27.51	51%	N/A	N/A	N/A
2144	45.84	0.0046	80%	19.45	42%	0.00	0%	19.45	42%	N/A	N/A	N/A
2145	45.84	0.0046	80%	19.48	43%	14.00	31%	33.48	73%	N/A	N/A	N/A
2146	45.90	0.0046	80%	19.51	43%	9.00	20%	28.51	62%	N/A	N/A	N/A
2147	46.74	0.0047	80%	19.86	42%	12.00	26%	31.86	68%	N/A	N/A	N/A
2148	45.84	0.0046	80%	19.48	43%	12.00	26%	31.48	69%	N/A	N/A	N/A

TEMP ERF NUMBER	ESTIMATED ERF SIZE		COVERAGE										
	m²	ha	Max Permitted	Estimated Actual (Formal Structures)		Estimated Actual (Informal Structures)		Estimated Actual Total		Change / Amend			
				m²	%	m²	%	m²	%	From	To		
			%										
2149	45.90	0.0046	80%	19.51	43%			19.00	41%	38.51	84%	80%	84%
2150	46.74	0.0047	80%	19.86	42%			0.00	0%	19.86	42%	N/A	N/A
2151	93.77	0.0094											
2152	49.54	0.0050	80%	19.51	39%			15.00	30%	34.51	70%	N/A	N/A
2153	45.84	0.0046	80%	19.46	42%			9.00	20%	28.46	62%	N/A	N/A
2154	45.84	0.0046	80%	19.48	43%			20.00	44%	39.48	86%	80%	86%
2155	45.90	0.0046	80%	19.51	43%			21.00	46%	40.51	88%	80%	88%
2156	46.74	0.0047	80%	19.86	42%			12.00	26%	31.86	68%	N/A	N/A
2157	46.46	0.0046	80%	19.48	42%			40.00	86%	59.48	128%	80%	128%
2158	46.24	0.0046	80%	19.48	42%			12.00	26%	31.48	68%	N/A	N/A
2159	45.92	0.0046	80%	19.48	42%			18.00	39%	37.48	82%	80%	82%
2160	45.84	0.0046	80%	19.48	43%			12.00	26%	31.48	69%	N/A	N/A
2161	45.90	0.0046	80%	19.51	43%			7.00	15%	26.51	58%	N/A	N/A
2162	43.23	0.0043	80%	19.86	46%			10.00	23%	29.86	69%	N/A	N/A
2163	45.84	0.0046	80%	19.48	43%			10.00	22%	29.48	64%	N/A	N/A
2164	45.84	0.0046	80%	19.48	43%			11.00	24%	30.48	66%	N/A	N/A
2165	975.01	0.0975			0%				0%				
TOTAL	12835.09	1.2835		3418.58	27%			1992.00	16%	5410.58	42%		

6.4.2 Height

The height of the existing buildings does not exceed the permissible height in the LFR Zone and therefore an amendment of this parameter is not required.

The height of the new properties is shown in the following table.

TABLE 10: PROPOSED HEIGHT

TEMP ERF NUMBER	NU OF FORMAL DWELLING UNITS	NU OF INFORMAL STRUCTURES	EXISTING LAND USES	PROPOSED ZONING	HEIGHT		
					Max Permitted	Actual / Proposed	Change / Amend
							From To
1982	1	2	Dwelling house	LFR	2-Storeys (Shelters); 3-Storeys (All other buildings)	Actual storeys is less than what is permitted. Proposed height to be the same as what is permitted.	N/A N/A
1983	1	0	Dwelling house	LFR	2-Storeys (Shelters); 3-Storeys (All other buildings)	Actual storeys is less than what is permitted. Proposed height to be the same as what is permitted.	N/A N/A
1984	1	1	Dwelling house	LFR	2-Storeys (Shelters); 3-Storeys (All other buildings)	Actual storeys is less than what is permitted. Proposed height to be the same as what is permitted.	N/A N/A
1985	1	0	Dwelling house	LFR	2-Storeys (Shelters); 3-Storeys (All other buildings)	Actual storeys is less than what is permitted. Proposed height to be the same as what is permitted.	N/A N/A
1986				PR Zone			
1987	1	1	Dwelling house	LFR	2-Storeys (Shelters); 3-Storeys (All other buildings)	Actual storeys is less than what is permitted. Proposed height to be the same as what is permitted.	N/A N/A
1988	1	0	Dwelling house	LFR	2-Storeys (Shelters); 3-Storeys (All other buildings)	Actual storeys is less than what is permitted. Proposed height to be the same as what is permitted.	N/A N/A
1989	1	1	Dwelling house	LFR	2-Storeys (Shelters); 3-Storeys (All other buildings)	Actual storeys is less than what is permitted. Proposed height to be the same as what is permitted.	N/A N/A
1990	1	1	Dwelling house	LFR	2-Storeys (Shelters); 3-Storeys (All other buildings)	Actual storeys is less than what is permitted. Proposed height to be the same as what is permitted.	N/A N/A
1991	1	1	Dwelling house	LFR	2-Storeys (Shelters); 3-Storeys (All other buildings)	Actual storeys is less than what is permitted. Proposed height to be the same as what is permitted.	N/A N/A
1992	1	1	Dwelling house	LFR	2-Storeys (Shelters); 3-Storeys (All other buildings)	Actual storeys is less than what is permitted. Proposed height to be the same as what is permitted.	N/A N/A
1993	1	1	Dwelling house	LFR	2-Storeys (Shelters); 3-Storeys (All other buildings)	Actual storeys is less than what is permitted. Proposed height to be the same as what is permitted.	N/A N/A

TEMP ERF NUMBER	NU OF FORMAL DWELLING UNITS	NU OF INFORMAL STRUCTURES	EXISTING LAND USES	PROPOSED ZONING	HEIGHT			
					Max Permitted	Actual / Proposed	Change / Amend	
							From	To
1994	1	1	Dwelling house	LFR	2-Storeys (Shelters); 3-Storeys (All other buildings)	Actual storeys is less than what is permitted. Proposed height to be the same as what is permitted.	N/A	N/A
1995	1	2	Dwelling house	LFR	2-Storeys (Shelters); 3-Storeys (All other buildings)	Actual storeys is less than what is permitted. Proposed height to be the same as what is permitted.	N/A	N/A
1996	1	1	Dwelling house	LFR	2-Storeys (Shelters); 3-Storeys (All other buildings)	Actual storeys is less than what is permitted. Proposed height to be the same as what is permitted.	N/A	N/A
1997				PR Zone				
1998	1	1	Dwelling house	LFR	2-Storeys (Shelters); 3-Storeys (All other buildings)	Actual storeys is less than what is permitted. Proposed height to be the same as what is permitted.	N/A	N/A
1999	1	1	Dwelling house	LFR	2-Storeys (Shelters); 3-Storeys (All other buildings)	Actual storeys is less than what is permitted. Proposed height to be the same as what is permitted.	N/A	N/A
2000	1	2	Dwelling house	LFR	2-Storeys (Shelters); 3-Storeys (All other buildings)	Actual storeys is less than what is permitted. Proposed height to be the same as what is permitted.	N/A	N/A
2001	1	0	Dwelling house	LFR	2-Storeys (Shelters); 3-Storeys (All other buildings)	Actual storeys is less than what is permitted. Proposed height to be the same as what is permitted.	N/A	N/A
2002	1	1	Dwelling house	LFR	2-Storeys (Shelters); 3-Storeys (All other buildings)	Actual storeys is less than what is permitted. Proposed height to be the same as what is permitted.	N/A	N/A
2003	1	1	Dwelling house	LFR	2-Storeys (Shelters); 3-Storeys (All other buildings)	Actual storeys is less than what is permitted. Proposed height to be the same as what is permitted.	N/A	N/A
2004	1	1	Dwelling house	LFR	2-Storeys (Shelters); 3-Storeys (All other buildings)	Actual storeys is less than what is permitted. Proposed height to be the same as what is permitted.	N/A	N/A
2005	1	1	Dwelling house	LFR	2-Storeys (Shelters); 3-Storeys (All other buildings)	Actual storeys is less than what is permitted. Proposed height to be the same as what is permitted.	N/A	N/A
2006				PR Zone				

TEMP ERF NUMBER	NU OF FORMAL DWELLING UNITS	NU OF INFORMAL STRUCTURES	EXISTING LAND USES	PROPOSED ZONING	HEIGHT			
					Max Permitted	Actual / Proposed	Change / Amend	
							From	To
2007	1	1	Dwelling house	LFR	2-Storeys (Shelters); 3-Storeys (All other buildings)	Actual storeys is less than what is permitted. Proposed height to be the same as what is permitted.	N/A	N/A
2008	1	1	Dwelling house	LFR	2-Storeys (Shelters); 3-Storeys (All other buildings)	Actual storeys is less than what is permitted. Proposed height to be the same as what is permitted.	N/A	N/A
2009	1	1	Dwelling house	LFR	2-Storeys (Shelters); 3-Storeys (All other buildings)	Actual storeys is less than what is permitted. Proposed height to be the same as what is permitted.	N/A	N/A
2010	1	2	Dwelling house	LFR	2-Storeys (Shelters); 3-Storeys (All other buildings)	Actual storeys is less than what is permitted. Proposed height to be the same as what is permitted.	N/A	N/A
2011	1	0	Dwelling house	LFR	2-Storeys (Shelters); 3-Storeys (All other buildings)	Actual storeys is less than what is permitted. Proposed height to be the same as what is permitted.	N/A	N/A
2012	1	1	Dwelling house	LFR	2-Storeys (Shelters); 3-Storeys (All other buildings)	Actual storeys is less than what is permitted. Proposed height to be the same as what is permitted.	N/A	N/A
2013	1	1	Dwelling house	LFR	2-Storeys (Shelters); 3-Storeys (All other buildings)	Actual storeys is less than what is permitted. Proposed height to be the same as what is permitted.	N/A	N/A
2014	1	1	Dwelling house	LFR	2-Storeys (Shelters); 3-Storeys (All other buildings)	Actual storeys is less than what is permitted. Proposed height to be the same as what is permitted.	N/A	N/A
2015	1	2	Dwelling house	LFR	2-Storeys (Shelters); 3-Storeys (All other buildings)	Actual storeys is less than what is permitted. Proposed height to be the same as what is permitted.	N/A	N/A
2016	1	1	Dwelling house	LFR	2-Storeys (Shelters); 3-Storeys (All other buildings)	Actual storeys is less than what is permitted. Proposed height to be the same as what is permitted.	N/A	N/A
2017	1	2	Dwelling house	LFR	2-Storeys (Shelters); 3-Storeys (All other buildings)	Actual storeys is less than what is permitted. Proposed height to be the same as what is permitted.	N/A	N/A
2018	1	2	Dwelling house	LFR	2-Storeys (Shelters); 3-Storeys (All other buildings)	Actual storeys is less than what is permitted. Proposed height to be the same as what is permitted.	N/A	N/A

TEMP ERF NUMBER	NU OF FORMAL DWELLING UNITS	NU OF INFORMAL STRUCTURES	EXISTING LAND USES	PROPOSED ZONING	HEIGHT			
					Max Permitted	Actual / Proposed	Change / Amend	
							From	To
2019	1	1	Dwelling house	LFR	2-Storeys (Shelters); 3-Storeys (All other buildings)	Actual storeys is less than what is permitted. Proposed height to be the same as what is permitted.	N/A	N/A
2020				PR Zone				
2021	1	1	Dwelling house	LFR	2-Storeys (Shelters); 3-Storeys (All other buildings)	Actual storeys is less than what is permitted. Proposed height to be the same as what is permitted.	N/A	N/A
2022	1	1	Dwelling house	LFR	2-Storeys (Shelters); 3-Storeys (All other buildings)	Actual storeys is less than what is permitted. Proposed height to be the same as what is permitted.	N/A	N/A
2023	1	1	Dwelling house	LFR	2-Storeys (Shelters); 3-Storeys (All other buildings)	Actual storeys is less than what is permitted. Proposed height to be the same as what is permitted.	N/A	N/A
2024	1	1	Dwelling house	LFR	2-Storeys (Shelters); 3-Storeys (All other buildings)	Actual storeys is less than what is permitted. Proposed height to be the same as what is permitted.	N/A	N/A
2025	1	0	Dwelling house	LFR	2-Storeys (Shelters); 3-Storeys (All other buildings)	Actual storeys is less than what is permitted. Proposed height to be the same as what is permitted.	N/A	N/A
2026	1	1	Dwelling house	LFR	2-Storeys (Shelters); 3-Storeys (All other buildings)	Actual storeys is less than what is permitted. Proposed height to be the same as what is permitted.	N/A	N/A
2027	1	0	Dwelling house	LFR	2-Storeys (Shelters); 3-Storeys (All other buildings)	Actual storeys is less than what is permitted. Proposed height to be the same as what is permitted.	N/A	N/A
2028	1	1	Dwelling house	LFR	2-Storeys (Shelters); 3-Storeys (All other buildings)	Actual storeys is less than what is permitted. Proposed height to be the same as what is permitted.	N/A	N/A
2029	1	1	Dwelling house	LFR	2-Storeys (Shelters); 3-Storeys (All other buildings)	Actual storeys is less than what is permitted. Proposed height to be the same as what is permitted.	N/A	N/A
2030	1	0	Dwelling house	LFR	2-Storeys (Shelters); 3-Storeys (All other buildings)	Actual storeys is less than what is permitted. Proposed height to be the same as what is permitted.	N/A	N/A
2031	1	1	Dwelling house	LFR	2-Storeys (Shelters); 3-Storeys (All other buildings)	Actual storeys is less than what is permitted. Proposed height to be the same as what is permitted.	N/A	N/A

TEMP ERF NUMBER	NU OF FORMAL DWELLING UNITS	NU OF INFORMAL STRUCTURES	EXISTING LAND USES	PROPOSED ZONING	HEIGHT			
					Max Permitted	Actual / Proposed	Change / Amend	
							From	To
2032	1	1	Dwelling house	LFR	2-Storeys (Shelters); 3-Storeys (All other buildings)	Actual storeys is less than what is permitted. Proposed height to be the same as what is permitted.	N/A	N/A
2033	1	1	Dwelling house	LFR	2-Storeys (Shelters); 3-Storeys (All other buildings)	Actual storeys is less than what is permitted. Proposed height to be the same as what is permitted.	N/A	N/A
2034				PR Zone				
2035	1	1	Dwelling house	LFR	2-Storeys (Shelters); 3-Storeys (All other buildings)	Actual storeys is less than what is permitted. Proposed height to be the same as what is permitted.	N/A	N/A
2036	1	0	Dwelling house	LFR	2-Storeys (Shelters); 3-Storeys (All other buildings)	Actual storeys is less than what is permitted. Proposed height to be the same as what is permitted.	N/A	N/A
2037	1	0	Dwelling house	LFR	2-Storeys (Shelters); 3-Storeys (All other buildings)	Actual storeys is less than what is permitted. Proposed height to be the same as what is permitted.	N/A	N/A
2038	1	1	Dwelling house	LFR	2-Storeys (Shelters); 3-Storeys (All other buildings)	Actual storeys is less than what is permitted. Proposed height to be the same as what is permitted.	N/A	N/A
2039	1	1	Dwelling house	LFR	2-Storeys (Shelters); 3-Storeys (All other buildings)	Actual storeys is less than what is permitted. Proposed height to be the same as what is permitted.	N/A	N/A
2040	1	1	Dwelling house	LFR	2-Storeys (Shelters); 3-Storeys (All other buildings)	Actual storeys is less than what is permitted. Proposed height to be the same as what is permitted.	N/A	N/A
2041	1	1	Dwelling house	LFR	2-Storeys (Shelters); 3-Storeys (All other buildings)	Actual storeys is less than what is permitted. Proposed height to be the same as what is permitted.	N/A	N/A
2042	1	0	Dwelling house	LFR	2-Storeys (Shelters); 3-Storeys (All other buildings)	Actual storeys is less than what is permitted. Proposed height to be the same as what is permitted.	N/A	N/A
2043	1	0	Dwelling house	LFR	2-Storeys (Shelters); 3-Storeys (All other buildings)	Actual storeys is less than what is permitted. Proposed height to be the same as what is permitted.	N/A	N/A
2044	1	0	Dwelling house	LFR	2-Storeys (Shelters); 3-Storeys (All other buildings)	Actual storeys is less than what is permitted. Proposed height to be the same as what is permitted.	N/A	N/A

TEMP ERF NUMBER	NU OF FORMAL DWELLING UNITS	NU OF INFORMAL STRUCTURES	EXISTING LAND USES	PROPOSED ZONING	HEIGHT			
					Max Permitted	Actual / Proposed	Change / Amend	
							From	To
2045	1	1	Dwelling house	LFR	2-Storeys (Shelters); 3-Storeys (All other buildings)	Actual storeys is less than what is permitted. Proposed height to be the same as what is permitted.	N/A	N/A
2046	1	2	Dwelling house	LFR	2-Storeys (Shelters); 3-Storeys (All other buildings)	Actual storeys is less than what is permitted. Proposed height to be the same as what is permitted.	N/A	N/A
2047	1	2	Dwelling house	LFR	2-Storeys (Shelters); 3-Storeys (All other buildings)	Actual storeys is less than what is permitted. Proposed height to be the same as what is permitted.	N/A	N/A
2048	1	1	Dwelling house	LFR	2-Storeys (Shelters); 3-Storeys (All other buildings)	Actual storeys is less than what is permitted. Proposed height to be the same as what is permitted.	N/A	N/A
2049	1	2	Dwelling house	LFR	2-Storeys (Shelters); 3-Storeys (All other buildings)	Actual storeys is less than what is permitted. Proposed height to be the same as what is permitted.	N/A	N/A
2050	1	2	Dwelling house	LFR	2-Storeys (Shelters); 3-Storeys (All other buildings)	Actual storeys is less than what is permitted. Proposed height to be the same as what is permitted.	N/A	N/A
2051	1	0	Dwelling house	LFR	2-Storeys (Shelters); 3-Storeys (All other buildings)	Actual storeys is less than what is permitted. Proposed height to be the same as what is permitted.	N/A	N/A
2052	1	0	Dwelling house	LFR	2-Storeys (Shelters); 3-Storeys (All other buildings)	Actual storeys is less than what is permitted. Proposed height to be the same as what is permitted.	N/A	N/A
2053	1	0	Dwelling house	LFR	2-Storeys (Shelters); 3-Storeys (All other buildings)	Actual storeys is less than what is permitted. Proposed height to be the same as what is permitted.	N/A	N/A
2054	1	0	Dwelling house	LFR	2-Storeys (Shelters); 3-Storeys (All other buildings)	Actual storeys is less than what is permitted. Proposed height to be the same as what is permitted.	N/A	N/A
2055	1	2	Dwelling house	LFR	2-Storeys (Shelters); 3-Storeys (All other buildings)	Actual storeys is less than what is permitted. Proposed height to be the same as what is permitted.	N/A	N/A
2056	1	0	Dwelling house	LFR	2-Storeys (Shelters); 3-Storeys (All other buildings)	Actual storeys is less than what is permitted. Proposed height to be the same as what is permitted.	N/A	N/A

TEMP ERF NUMBER	NU OF FORMAL DWELLING UNITS	NU OF INFORMAL STRUCTURES	EXISTING LAND USES	PROPOSED ZONING	HEIGHT			
					Max Permitted	Actual / Proposed	Change / Amend	
							From	To
2057	1	1	Dwelling house	LFR	2-Storeys (Shelters); 3-Storeys (All other buildings)	Actual storeys is less than what is permitted. Proposed height to be the same as what is permitted.	N/A	N/A
2058	1	1	Dwelling house	LFR	2-Storeys (Shelters); 3-Storeys (All other buildings)	Actual storeys is less than what is permitted. Proposed height to be the same as what is permitted.	N/A	N/A
2059		17		PR Zone				
2060	1	0	Dwelling house	LFR	2-Storeys (Shelters); 3-Storeys (All other buildings)	Actual storeys is less than what is permitted. Proposed height to be the same as what is permitted.	N/A	N/A
2061	1	1	Dwelling house	LFR	2-Storeys (Shelters); 3-Storeys (All other buildings)	Actual storeys is less than what is permitted. Proposed height to be the same as what is permitted.	N/A	N/A
2062	1	0	Dwelling house	LFR	2-Storeys (Shelters); 3-Storeys (All other buildings)	Actual storeys is less than what is permitted. Proposed height to be the same as what is permitted.	N/A	N/A
2063	1	0	Dwelling house	LFR	2-Storeys (Shelters); 3-Storeys (All other buildings)	Actual storeys is less than what is permitted. Proposed height to be the same as what is permitted.	N/A	N/A
2064	1	1	Dwelling house	LFR	2-Storeys (Shelters); 3-Storeys (All other buildings)	Actual storeys is less than what is permitted. Proposed height to be the same as what is permitted.	N/A	N/A
2065	1	1	Dwelling house	LFR	2-Storeys (Shelters); 3-Storeys (All other buildings)	Actual storeys is less than what is permitted. Proposed height to be the same as what is permitted.	N/A	N/A
2066	1	0	Dwelling house	LFR	2-Storeys (Shelters); 3-Storeys (All other buildings)	Actual storeys is less than what is permitted. Proposed height to be the same as what is permitted.	N/A	N/A
2067	1	0	Dwelling house	LFR	2-Storeys (Shelters); 3-Storeys (All other buildings)	Actual storeys is less than what is permitted. Proposed height to be the same as what is permitted.	N/A	N/A
2068	1	1	Dwelling house	LFR	2-Storeys (Shelters); 3-Storeys (All other buildings)	Actual storeys is less than what is permitted. Proposed height to be the same as what is permitted.	N/A	N/A
2069	1	1	Dwelling house	LFR	2-Storeys (Shelters); 3-Storeys (All other buildings)	Actual storeys is less than what is permitted. Proposed height to be the same as what is permitted.	N/A	N/A

TEMP ERF NUMBER	NU OF FORMAL DWELLING UNITS	NU OF INFORMAL STRUCTURES	EXISTING LAND USES	PROPOSED ZONING	HEIGHT			
					Max Permitted	Actual / Proposed	Change / Amend	
							From	To
2070	1	1	Dwelling house	LFR	2-Storeys (Shelters); 3-Storeys (All other buildings)	Actual storeys is less than what is permitted. Proposed height to be the same as what is permitted.	N/A	N/A
2071	1	1	Dwelling house	LFR	2-Storeys (Shelters); 3-Storeys (All other buildings)	Actual storeys is less than what is permitted. Proposed height to be the same as what is permitted.	N/A	N/A
2072	1	1	Dwelling house	LFR	2-Storeys (Shelters); 3-Storeys (All other buildings)	Actual storeys is less than what is permitted. Proposed height to be the same as what is permitted.	N/A	N/A
2073	1	2	Dwelling house	LFR	2-Storeys (Shelters); 3-Storeys (All other buildings)	Actual storeys is less than what is permitted. Proposed height to be the same as what is permitted.	N/A	N/A
2074	1	1	Dwelling house	LFR	2-Storeys (Shelters); 3-Storeys (All other buildings)	Actual storeys is less than what is permitted. Proposed height to be the same as what is permitted.	N/A	N/A
2075	1	1	Dwelling house	LFR	2-Storeys (Shelters); 3-Storeys (All other buildings)	Actual storeys is less than what is permitted. Proposed height to be the same as what is permitted.	N/A	N/A
2076	1	1	Dwelling house	LFR	2-Storeys (Shelters); 3-Storeys (All other buildings)	Actual storeys is less than what is permitted. Proposed height to be the same as what is permitted.	N/A	N/A
2077	1	1	Dwelling house	LFR	2-Storeys (Shelters); 3-Storeys (All other buildings)	Actual storeys is less than what is permitted. Proposed height to be the same as what is permitted.	N/A	N/A
2078	1	0	Dwelling house	LFR	2-Storeys (Shelters); 3-Storeys (All other buildings)	Actual storeys is less than what is permitted. Proposed height to be the same as what is permitted.	N/A	N/A
2079	1	2	Dwelling house	LFR	2-Storeys (Shelters); 3-Storeys (All other buildings)	Actual storeys is less than what is permitted. Proposed height to be the same as what is permitted.	N/A	N/A
2080	1	2	Dwelling house	LFR	2-Storeys (Shelters); 3-Storeys (All other buildings)	Actual storeys is less than what is permitted. Proposed height to be the same as what is permitted.	N/A	N/A
2081	1	0	Dwelling house	LFR	2-Storeys (Shelters); 3-Storeys (All other buildings)	Actual storeys is less than what is permitted. Proposed height to be the same as what is permitted.	N/A	N/A

TEMP ERF NUMBER	NU OF FORMAL DWELLING UNITS	NU OF INFORMAL STRUCTURES	EXISTING LAND USES	PROPOSED ZONING	HEIGHT			
					Max Permitted	Actual / Proposed	Change / Amend	
							From	To
2082	1	1	Dwelling house	LFR	2-Storeys (Shelters); 3-Storeys (All other buildings)	Actual storeys is less than what is permitted. Proposed height to be the same as what is permitted.	N/A	N/A
2083	1	0	Dwelling house	LFR	2-Storeys (Shelters); 3-Storeys (All other buildings)	Actual storeys is less than what is permitted. Proposed height to be the same as what is permitted.	N/A	N/A
2084	1	1	Dwelling house	LFR	2-Storeys (Shelters); 3-Storeys (All other buildings)	Actual storeys is less than what is permitted. Proposed height to be the same as what is permitted.	N/A	N/A
2085	1	2	Dwelling house	LFR	2-Storeys (Shelters); 3-Storeys (All other buildings)	Actual storeys is less than what is permitted. Proposed height to be the same as what is permitted.	N/A	N/A
2086	1	1	Dwelling house	LFR	2-Storeys (Shelters); 3-Storeys (All other buildings)	Actual storeys is less than what is permitted. Proposed height to be the same as what is permitted.	N/A	N/A
2087	1	2	Dwelling house	LFR	2-Storeys (Shelters); 3-Storeys (All other buildings)	Actual storeys is less than what is permitted. Proposed height to be the same as what is permitted.	N/A	N/A
2088	1	0	Dwelling house	LFR	2-Storeys (Shelters); 3-Storeys (All other buildings)	Actual storeys is less than what is permitted. Proposed height to be the same as what is permitted.	N/A	N/A
2089	1	1	Dwelling house	LFR	2-Storeys (Shelters); 3-Storeys (All other buildings)	Actual storeys is less than what is permitted. Proposed height to be the same as what is permitted.	N/A	N/A
2090	1	1	Dwelling house	LFR	2-Storeys (Shelters); 3-Storeys (All other buildings)	Actual storeys is less than what is permitted. Proposed height to be the same as what is permitted.	N/A	N/A
2091	1	1	Dwelling house	LFR	2-Storeys (Shelters); 3-Storeys (All other buildings)	Actual storeys is less than what is permitted. Proposed height to be the same as what is permitted.	N/A	N/A
2092	1	3	Dwelling house	LFR	2-Storeys (Shelters); 3-Storeys (All other buildings)	Actual storeys is less than what is permitted. Proposed height to be the same as what is permitted.	N/A	N/A
2093	1	2	Dwelling house	LFR	2-Storeys (Shelters); 3-Storeys (All other buildings)	Actual storeys is less than what is permitted. Proposed height to be the same as what is permitted.	N/A	N/A

TEMP ERF NUMBER	NU OF FORMAL DWELLING UNITS	NU OF INFORMAL STRUCTURES	EXISTING LAND USES	PROPOSED ZONING	HEIGHT			
					Max Permitted	Actual / Proposed	Change / Amend	
							From	To
2094	1	0	Dwelling house	LFR	2-Storeys (Shelters); 3-Storeys (All other buildings)	Actual storeys is less than what is permitted. Proposed height to be the same as what is permitted.	N/A	N/A
2095	1	1	Dwelling house	LFR	2-Storeys (Shelters); 3-Storeys (All other buildings)	Actual storeys is less than what is permitted. Proposed height to be the same as what is permitted.	N/A	N/A
2096	1	1	Dwelling house	LFR	2-Storeys (Shelters); 3-Storeys (All other buildings)	Actual storeys is less than what is permitted. Proposed height to be the same as what is permitted.	N/A	N/A
2097	1	2	Dwelling house	LFR	2-Storeys (Shelters); 3-Storeys (All other buildings)	Actual storeys is less than what is permitted. Proposed height to be the same as what is permitted.	N/A	N/A
2098	1	1	Dwelling house	LFR	2-Storeys (Shelters); 3-Storeys (All other buildings)	Actual storeys is less than what is permitted. Proposed height to be the same as what is permitted.	N/A	N/A
2099	1	1	Dwelling house	LFR	2-Storeys (Shelters); 3-Storeys (All other buildings)	Actual storeys is less than what is permitted. Proposed height to be the same as what is permitted.	N/A	N/A
2100	1	1	Dwelling house	LFR	2-Storeys (Shelters); 3-Storeys (All other buildings)	Actual storeys is less than what is permitted. Proposed height to be the same as what is permitted.	N/A	N/A
2101	1	1	Dwelling house	LFR	2-Storeys (Shelters); 3-Storeys (All other buildings)	Actual storeys is less than what is permitted. Proposed height to be the same as what is permitted.	N/A	N/A
2102	1	1	Dwelling house	LFR	2-Storeys (Shelters); 3-Storeys (All other buildings)	Actual storeys is less than what is permitted. Proposed height to be the same as what is permitted.	N/A	N/A
2103	1	1	Dwelling house	LFR	2-Storeys (Shelters); 3-Storeys (All other buildings)	Actual storeys is less than what is permitted. Proposed height to be the same as what is permitted.	N/A	N/A
2104	1	0	Dwelling house	LFR	2-Storeys (Shelters); 3-Storeys (All other buildings)	Actual storeys is less than what is permitted. Proposed height to be the same as what is permitted.	N/A	N/A
2105	1	0	Dwelling house	LFR	2-Storeys (Shelters); 3-Storeys (All other buildings)	Actual storeys is less than what is permitted. Proposed height to be the same as what is permitted.	N/A	N/A

TEMP ERF NUMBER	NU OF FORMAL DWELLING UNITS	NU OF INFORMAL STRUCTURES	EXISTING LAND USES	PROPOSED ZONING	HEIGHT		
					Max Permitted	Actual / Proposed	Change / Amend
							From To
2106	1	2	Dwelling house	LFR	2-Storeys (Shelters); 3-Storeys (All other buildings)	Actual storeys is less than what is permitted. Proposed height to be the same as what is permitted.	N/A N/A
2107	1	0	Dwelling house	LFR	2-Storeys (Shelters); 3-Storeys (All other buildings)	Actual storeys is less than what is permitted. Proposed height to be the same as what is permitted.	N/A N/A
2108	1	1	Dwelling house	LFR	2-Storeys (Shelters); 3-Storeys (All other buildings)	Actual storeys is less than what is permitted. Proposed height to be the same as what is permitted.	N/A N/A
2109	1	0	Dwelling house	LFR	2-Storeys (Shelters); 3-Storeys (All other buildings)	Actual storeys is less than what is permitted. Proposed height to be the same as what is permitted.	N/A N/A
2110	1	1	Dwelling house	LFR	2-Storeys (Shelters); 3-Storeys (All other buildings)	Actual storeys is less than what is permitted. Proposed height to be the same as what is permitted.	N/A N/A
2111	1	0	Dwelling house	LFR	2-Storeys (Shelters); 3-Storeys (All other buildings)	Actual storeys is less than what is permitted. Proposed height to be the same as what is permitted.	N/A N/A
2112	1	1	Dwelling house	LFR	2-Storeys (Shelters); 3-Storeys (All other buildings)	Actual storeys is less than what is permitted. Proposed height to be the same as what is permitted.	N/A N/A
2113	1	2	Dwelling house	LFR	2-Storeys (Shelters); 3-Storeys (All other buildings)	Actual storeys is less than what is permitted. Proposed height to be the same as what is permitted.	N/A N/A
2114	1	2	Dwelling house	LFR	2-Storeys (Shelters); 3-Storeys (All other buildings)	Actual storeys is less than what is permitted. Proposed height to be the same as what is permitted.	N/A N/A
2115	1	1	Dwelling house	LFR	2-Storeys (Shelters); 3-Storeys (All other buildings)	Actual storeys is less than what is permitted. Proposed height to be the same as what is permitted.	N/A N/A
2116	1	0	Dwelling house	LFR	2-Storeys (Shelters); 3-Storeys (All other buildings)	Actual storeys is less than what is permitted. Proposed height to be the same as what is permitted.	N/A N/A
2117	1	0	Dwelling house	LFR	2-Storeys (Shelters); 3-Storeys (All other buildings)	Actual storeys is less than what is permitted. Proposed height to be the same as what is permitted.	N/A N/A

TEMP ERF NUMBER	NU OF FORMAL DWELLING UNITS	NU OF INFORMAL STRUCTURES	EXISTING LAND USES	PROPOSED ZONING	HEIGHT			
					Max Permitted	Actual / Proposed	Change / Amend	
							From	To
2118	1	0	Dwelling house	LFR	2-Storeys (Shelters); 3-Storeys (All other buildings)	Actual storeys is less than what is permitted. Proposed height to be the same as what is permitted.	N/A	N/A
2119	1	1	Dwelling house	LFR	2-Storeys (Shelters); 3-Storeys (All other buildings)	Actual storeys is less than what is permitted. Proposed height to be the same as what is permitted.	N/A	N/A
2120	1	0	Dwelling house	LFR	2-Storeys (Shelters); 3-Storeys (All other buildings)	Actual storeys is less than what is permitted. Proposed height to be the same as what is permitted.	N/A	N/A
2121	1	1	Dwelling house	LFR	2-Storeys (Shelters); 3-Storeys (All other buildings)	Actual storeys is less than what is permitted. Proposed height to be the same as what is permitted.	N/A	N/A
2122	1	0	Dwelling house	LFR	2-Storeys (Shelters); 3-Storeys (All other buildings)	Actual storeys is less than what is permitted. Proposed height to be the same as what is permitted.	N/A	N/A
2123	1	3	Dwelling house	LFR	2-Storeys (Shelters); 3-Storeys (All other buildings)	Actual storeys is less than what is permitted. Proposed height to be the same as what is permitted.	N/A	N/A
2124	1	2	Dwelling house	LFR	2-Storeys (Shelters); 3-Storeys (All other buildings)	Actual storeys is less than what is permitted. Proposed height to be the same as what is permitted.	N/A	N/A
2125	1	2	Dwelling house	LFR	2-Storeys (Shelters); 3-Storeys (All other buildings)	Actual storeys is less than what is permitted. Proposed height to be the same as what is permitted.	N/A	N/A
2126	1	0	Dwelling house	LFR	2-Storeys (Shelters); 3-Storeys (All other buildings)	Actual storeys is less than what is permitted. Proposed height to be the same as what is permitted.	N/A	N/A
2127	1	1	Dwelling house	LFR	2-Storeys (Shelters); 3-Storeys (All other buildings)	Actual storeys is less than what is permitted. Proposed height to be the same as what is permitted.	N/A	N/A
2128	1	1	Dwelling house	LFR	2-Storeys (Shelters); 3-Storeys (All other buildings)	Actual storeys is less than what is permitted. Proposed height to be the same as what is permitted.	N/A	N/A
2129	1	0	Dwelling house	LFR	2-Storeys (Shelters); 3-Storeys (All other buildings)	Actual storeys is less than what is permitted. Proposed height to be the same as what is permitted.	N/A	N/A

HEIGHT								
TEMP ERF NUMBER	NU OF FORMAL DWELLING UNITS	NU OF INFORMAL STRUCTURES	EXISTING LAND USES	PROPOSED ZONING	Max Permitted	Actual / Proposed	Change / Amend	
							From	To
2130	1	1	Dwelling house	LFR	2-Storeys (Shelters); 3-Storeys (All other buildings)	Actual storeys is less than what is permitted. Proposed height to be the same as what is permitted.	N/A	N/A
2131	1	0	Dwelling house	LFR	2-Storeys (Shelters); 3-Storeys (All other buildings)	Actual storeys is less than what is permitted. Proposed height to be the same as what is permitted.	N/A	N/A
2132	1	1	Dwelling house	LFR	2-Storeys (Shelters); 3-Storeys (All other buildings)	Actual storeys is less than what is permitted. Proposed height to be the same as what is permitted.	N/A	N/A
2133	1	1	Dwelling house	LFR	2-Storeys (Shelters); 3-Storeys (All other buildings)	Actual storeys is less than what is permitted. Proposed height to be the same as what is permitted.	N/A	N/A
2134	1	1	Dwelling house	LFR	2-Storeys (Shelters); 3-Storeys (All other buildings)	Actual storeys is less than what is permitted. Proposed height to be the same as what is permitted.	N/A	N/A
2135	1	1	Dwelling house	LFR	2-Storeys (Shelters); 3-Storeys (All other buildings)	Actual storeys is less than what is permitted. Proposed height to be the same as what is permitted.	N/A	N/A
2136	1	1	Dwelling house	LFR	2-Storeys (Shelters); 3-Storeys (All other buildings)	Actual storeys is less than what is permitted. Proposed height to be the same as what is permitted.	N/A	N/A
2137	1	1	Dwelling house	LFR	2-Storeys (Shelters); 3-Storeys (All other buildings)	Actual storeys is less than what is permitted. Proposed height to be the same as what is permitted.	N/A	N/A
2138	1	1	Dwelling house	LFR	2-Storeys (Shelters); 3-Storeys (All other buildings)	Actual storeys is less than what is permitted. Proposed height to be the same as what is permitted.	N/A	N/A
2139	1	0	Dwelling house	LFR	2-Storeys (Shelters); 3-Storeys (All other buildings)	Actual storeys is less than what is permitted. Proposed height to be the same as what is permitted.	N/A	N/A
2140	1	1	Dwelling house	LFR	2-Storeys (Shelters); 3-Storeys (All other buildings)	Actual storeys is less than what is permitted. Proposed height to be the same as what is permitted.	N/A	N/A
2141	1	2	Dwelling house	LFR	2-Storeys (Shelters); 3-Storeys (All other buildings)	Actual storeys is less than what is permitted. Proposed height to be the same as what is permitted.	N/A	N/A
2142				PR Zone		Actual storeys is less than what is permitted. Proposed height to be the same as what is permitted.	N/A	N/A

TEMP ERF NUMBER	NU OF FORMAL DWELLING UNITS	NU OF INFORMAL STRUCTURES	EXISTING LAND USES	PROPOSED ZONING	HEIGHT			
					Max Permitted	Actual / Proposed	Change / Amend	
							From	To
2143	1	1	Dwelling house	LFR	2-Storeys (Shelters); 3-Storeys (All other buildings)	Actual storeys is less than what is permitted. Proposed height to be the same as what is permitted.	N/A	N/A
2144	1	0	Dwelling house	LFR	2-Storeys (Shelters); 3-Storeys (All other buildings)	Actual storeys is less than what is permitted. Proposed height to be the same as what is permitted.	N/A	N/A
2145	1	1	Dwelling house	LFR	2-Storeys (Shelters); 3-Storeys (All other buildings)	Actual storeys is less than what is permitted. Proposed height to be the same as what is permitted.	N/A	N/A
2146	1	1	Dwelling house	LFR	2-Storeys (Shelters); 3-Storeys (All other buildings)	Actual storeys is less than what is permitted. Proposed height to be the same as what is permitted.	N/A	N/A
2147	1	1	Dwelling house	LFR	2-Storeys (Shelters); 3-Storeys (All other buildings)	Actual storeys is less than what is permitted. Proposed height to be the same as what is permitted.	N/A	N/A
2148	1	1	Dwelling house	LFR	2-Storeys (Shelters); 3-Storeys (All other buildings)	Actual storeys is less than what is permitted. Proposed height to be the same as what is permitted.	N/A	N/A
2149	1	1	Dwelling house	LFR	2-Storeys (Shelters); 3-Storeys (All other buildings)	Actual storeys is less than what is permitted. Proposed height to be the same as what is permitted.	N/A	N/A
2150	1	0	Dwelling house	LFR	2-Storeys (Shelters); 3-Storeys (All other buildings)	Actual storeys is less than what is permitted. Proposed height to be the same as what is permitted.	N/A	N/A
2151				PR Zone				
2152	1	1	Dwelling house	LFR	2-Storeys (Shelters); 3-Storeys (All other buildings)	Actual storeys is less than what is permitted. Proposed height to be the same as what is permitted.	N/A	N/A
2153	1	1	Dwelling house	LFR	2-Storeys (Shelters); 3-Storeys (All other buildings)	Actual storeys is less than what is permitted. Proposed height to be the same as what is permitted.	N/A	N/A
2154	1	1	Dwelling house	LFR	2-Storeys (Shelters); 3-Storeys (All other buildings)	Actual storeys is less than what is permitted. Proposed height to be the same as what is permitted.	N/A	N/A
2155	1	2	Dwelling house	LFR	2-Storeys (Shelters); 3-Storeys (All other buildings)	Actual storeys is less than what is permitted. Proposed height to be the same as what is permitted.	N/A	N/A

TEMP ERF NUMBER	NU OF FORMAL DWELLING UNITS	NU OF INFORMAL STRUCTURES	EXISTING LAND USES	PROPOSED ZONING	HEIGHT			
					Max Permitted	Actual / Proposed	Change / Amend	
							From	To
2156	1	1	Dwelling house	LFR	2-Storeys (Shelters); 3-Storeys (All other buildings)	Actual storeys is less than what is permitted. Proposed height to be the same as what is permitted.	N/A	N/A
2157	1	2	Dwelling house	LFR	2-Storeys (Shelters); 3-Storeys (All other buildings)	Actual storeys is less than what is permitted. Proposed height to be the same as what is permitted.	N/A	N/A
2158	1	1	Dwelling house	LFR	2-Storeys (Shelters); 3-Storeys (All other buildings)	Actual storeys is less than what is permitted. Proposed height to be the same as what is permitted.	N/A	N/A
2159	1	1	Dwelling house	LFR	2-Storeys (Shelters); 3-Storeys (All other buildings)	Actual storeys is less than what is permitted. Proposed height to be the same as what is permitted.	N/A	N/A
2160	1	1	Dwelling house	LFR	2-Storeys (Shelters); 3-Storeys (All other buildings)	Actual storeys is less than what is permitted. Proposed height to be the same as what is permitted.	N/A	N/A
2161	1	1	Dwelling house	LFR	2-Storeys (Shelters); 3-Storeys (All other buildings)	Actual storeys is less than what is permitted. Proposed height to be the same as what is permitted.	N/A	N/A
2162	1	1	Dwelling house	LFR	2-Storeys (Shelters); 3-Storeys (All other buildings)	Actual storeys is less than what is permitted. Proposed height to be the same as what is permitted.	N/A	N/A
2163	1	1	Dwelling house	LFR	2-Storeys (Shelters); 3-Storeys (All other buildings)	Actual storeys is less than what is permitted. Proposed height to be the same as what is permitted.	N/A	N/A
2164	1	1	Dwelling house	LFR	2-Storeys (Shelters); 3-Storeys (All other buildings)	Actual storeys is less than what is permitted. Proposed height to be the same as what is permitted.	N/A	N/A
2165		4	Dwelling house		2-Storeys (Shelters); 3-Storeys (All other buildings)	Actual storeys is less than what is permitted. Proposed height to be the same as what is permitted.	N/A	N/A
TOTAL	175	183		PR Zone				

6.4.3 Building Lines

The existing properties contain 175 formal dwelling units. In addition to the 175 formal dwelling units, there are approximately 183 informal structures or "Shelters" on the existing properties. This was counted from an undated aerial image obtained from Messrs TV3. Should the municipality require an exact number of informal structures, it is recommended that quotes be obtained for new aerial footage and/or the conducting of physical surveys.

An inspection of the available undated aerial photo reveals the following:

- Many of the informal structures seem to be erected across the proposed erf boundaries.
- Some properties extend into the road reserve.
- On some properties the existing dwelling houses have been extended.
- The erf boundaries of certain properties do not coincide with the proposed erf boundaries on the subdivision plan.
- Some informal structures have been constructed on the erven that is earmarked for use as public road and parking purposes.

Many of the existing buildings exceed the permissible building lines in the LFR Zone and therefore an amendment of this parameter is required as indicated below.

- Building Lines (for "All Other Buildings" in the LFR Zone):
 - A departure on the street boundary building lines is proposed from 1m to 0m on one of the street building lines on the following unregistered erven: 1985, 1987, 1991-1994, 1996, 1998, 2000-2001, 2005, 2007, 2009-2011, 2014-2015, 2017, 2019, 2021, 2023-2024, 2027-2031, 2033, 2035, 2038-2040, 2045-2048, 2050, 2052-2053, 2056-2058, 2061-2062, 2065, 2067-2070, 2072-2073, 2076-2077, 2080-2085, 2087-2089, 2091-2092, 2095-2098, 2102-2103, 2106-2107, 2110-2111, 2116-2119, 2122-2123, 2125-2128, 2130, 2134-2135, 2137-2138, 2141, 2143-2144, 2147-2148, 2150, 2152-2154, 2156-2160, 2162-2164.
 - A departure on the street boundary building lines is proposed from 1m to 0m on two of the street building lines on the following unregistered erven: 2060, 2063, 2066.
 - A departure on the common boundary building lines is proposed from 0m on one common boundary to 0m on two common boundaries on the following unregistered erven: 1982-1984, 1988, 1990, 1995, 1999, 2002-2004, 2008, 2011-2013, 2016-2018, 2022, 2025-2027, 2030-2032, 2036-2037, 2040-2045, 2047-2051, 2054-2055, 2057, 2061, 2062, 2064, 2069, 2070-2071, 2074-2075, 2078-2079, 2086, 2090, 2093-2094, 2099-2101, 2104-2105, 2108-2110, 2114-2115, 2120-2121, 2124, 2129, 2131-2133, 2136, 2139-2140, 2144-2146, 2149, 2153-2155, 2161.
- Building Lines (for "Shelters" in the LFR Zone):
 - A departure on the street boundary building lines is proposed from 1m to 0m on one street building line on the following unregistered erven: 1982, 1991, 1998-1999, 2002-2005, 2008, 2012-2013, 2016, 2019, 2022, 2026, 2028, 2031, 2040-2041, 2045, 2048, 2050, 2057, 2065, 2070-2071, 2077, 2079, 2082, 2086, 2089, 2091, 2093, 2098-2101, 2103, 2108, 2110, 2112, 2114-2115, 2121, 2123, 2127-2128, 2133, 2136, 2140, 2143, 2145-2146, 2149, 2153-2154, 2156, 2161, 2163-2164.
 - A departure on the street boundary building lines is proposed from 1m to 0m on two street building lines on the following unregistered erven: 1987, 1992-1994, 1996, 2007, 2014-2015, 2018, 2021, 2023-2024, 2029, 2033, 2035, 2038-2039, 2046-2047, 2049, 2055, 2058, 2064, 2068-2069, 2072, 2076, 2084, 2095-2096, 2102, 2113, 2119, 2124, 2130, 2134-2135, 2137-2138, 2141, 2147-2148, 2152, 2155, 2158-2159, 2162.

- A departure on the street boundary building lines is proposed from 1m to 0m on three street building lines on the following unregistered erven: 1995, 2000, 2010, 2017, 2073, 2080, 2085, 2087, 2092, 2097, 2106, 2125, 2157.
- A departure on the common boundary building lines is proposed from 1m on all common boundaries to 0m on one common boundary on the following unregistered erven: 1984, 1990-1991, 1993, 2000, 2005, 2010, 2014-2015, 2021-2024, 2028-2029, 2033, 2035, 2038-2039, 2045-2046, 2050, 2058, 2061, 2065, 2068, 2072-2073, 2076, 2079-2080, 2084-2087, 2091, 2095-2096, 2103, 2106, 2110, 2112, 2119, 2121, 2123-2124, 2127, 2130, 2134-2135, 2137, 2140-2141, 2143, 2146-2148, 2152-2153, 2156-2159, 2162.
- A departure on the common boundary building lines is proposed from 1m on all common boundaries to 0m on two common boundaries on the following unregistered erven: 1982, 1995-1996, 1998-1999, 2002-2004, 2008-2009, 2012-2013, 2016-2018, 2026, 2031-2032, 2040-2041, 2047-2049, 2057, 2064, 2069-2071, 2074-2075, 2082, 2090, 2097-2101, 2108, 2113-2114, 2132-2133, 2136, 2145, 2149, 2154-2155, 2160-2161, 2163-2164.
- A departure on the common boundary building lines is proposed from 1m on all common boundaries to 0m on three common boundaries on the following unregistered erven: 2055, 2089, 2093, 2115.

Information on the building lines of the new properties is shown in the following two tables. The first table shows the building line information for "All Other Buildings" in the LFR Zone whilst the second table provide building line information for "Shelters" in the LFR Zone.

TABLE 11: PROPOSED BUILDING LINES ("ALL OTHER BUILDINGS")

TEMP ERF NUMBER	NU OF FORMAL DWELLING UNITS	PROPOSED ZONING	BUILDING LINES (FOR "ALL OTHER BUILDINGS" IN THE LFR ZONE)					
			Boundary	Rule	Actual / Proposed	Change / Amend		Comments
						From	To	
1982	1	LFR	Street:	1m; 5m on a proclaimed road (S69(2)(h))	1m; 5m on a proclaimed road (S69(2)(h))	N/A	N/A	A corner property with 2 x street boundaries
		LFR	Common:	0m on one boundary; 1m on other boundaries	0m on 2 x common boundaries	0m on 1 x common boundary	0m on 2 x common boundaries	A corner property with 2 x common boundaries
1983	1	LFR	Street:	1m; 5m on a proclaimed road (S69(2)(h))	1m; 5m on a proclaimed road (S69(2)(h))	N/A	N/A	The property has 1 x street boundary
		LFR	Common:	0m on one boundary; 1m on other boundaries	0m on 2 x common boundaries	0m on 1 x common boundary	0m on 2 x common boundaries	The property has 3 x common boundaries
1984	1	LFR	Street:	1m; 5m on a proclaimed road (S69(2)(h))	1m; 5m on a proclaimed road (S69(2)(h))	N/A	N/A	The property has 2 x street boundaries
		LFR	Common:	0m on one boundary; 1m on other boundaries	0m on 2 x common boundaries	0m on 1 x common boundary	0m on 2 x common boundaries	The property has 2 x common boundaries
1985	1	LFR	Street:	1m; 5m on a proclaimed road (S69(2)(h))	0m on 1 x street boundary	1m on all street boundaries	0m on 1 x street boundary	The property has 3 x street boundaries
		LFR	Common:	0m on one boundary; 1m on other boundaries	0m on 1 x common boundary	N/A	N/A	The property has 1 x common boundary
1986								
1987	1	LFR	Street:	1m; 5m on a proclaimed road (S69(2)(h))	0m on 1 x street boundary	1m on all street boundaries	0m on 1 x street boundary	The property has 3 x street boundaries
		LFR	Common:	0m on one boundary; 1m on other boundaries	0m on 1 x common boundary	N/A	N/A	The property has 1 x common boundary
1988	1	LFR	Street:	1m; 5m on a proclaimed road (S69(2)(h))	1m; 5m on a proclaimed road (S69(2)(h))	N/A	N/A	The property has 2 x street boundaries
		LFR	Common:	0m on one boundary; 1m on other boundaries	0m on 2 x common boundaries	0m on 1 x common boundary	0m on 2 x common boundaries	The property has 2 x common boundaries
1989	1	LFR	Street:	1m; 5m on a proclaimed road (S69(2)(h))	1m; 5m on a proclaimed road (S69(2)(h))	N/A	N/A	The property has 1 x street boundary
		LFR	Common:	0m on one boundary; 1m on other boundaries	0m on 1 x common boundary, 1m on the other boundaries	N/A	N/A	The property has 3 x common boundaries
1990	1	LFR	Street:	1m; 5m on a proclaimed road (S69(2)(h))	1m; 5m on a proclaimed road (S69(2)(h))	N/A	N/A	The property has 2 x street boundaries

BUILDING LINES (FOR "ALL OTHER BUILDINGS" IN THE LFR ZONE)									
TEMP ERF NUMBER	NU OF FORMAL DWELLING UNITS	NU OF INFORMAL STRUCTURES	PROPOSED ZONING	Boundary	Rule	Actual / Proposed	Change / Amend		Comments
							From	To	
			LFR	Common:	0m on one boundary; 1m on other boundaries	0m on 2 x common boundaries	0m on 1 x common boundary	0m on 2 x common boundaries	The property has 2 x common boundaries
1991	1	1	LFR	Street:	1m; 5m on a proclaimed road (S69(2)(h))	0m on 1 x street boundary	1m on all street boundaries	0m on 1 x street boundary	The property has 3 x street boundaries
			LFR	Common:	0m on one boundary; 1m on other boundaries	0m on 1 x common boundary; 1m on the other boundaries	N/A	N/A	The property has 2 x common boundaries
1992	1	1	LFR	Street:	1m; 5m on a proclaimed road (S69(2)(h))	0m on 1 x street boundary	1m on all street boundaries	0m on 1 x street boundary	The property has 3 x street boundaries
			LFR	Common:	0m on one boundary; 1m on other boundaries	0m on 1 x common boundary	N/A	N/A	The property has 1 x common boundary
1993	1	1	LFR	Street:	1m; 5m on a proclaimed road (S69(2)(h))	0m on 1 x street boundary	1m on all street boundaries	0m on 1 x street boundary	The property has 3 x street boundaries
			LFR	Common:	0m on one boundary; 1m on other boundaries	0m on 1 x common boundary	N/A	N/A	The property has 1 x common boundary
1994	1	1	LFR	Street:	1m; 5m on a proclaimed road (S69(2)(h))	0m on 1 x street boundary	1m on all street boundaries	0m on 1 x street boundary	The property has 3 x street boundaries
			LFR	Common:	0m on one boundary; 1m on other boundaries	0m on 1 x common boundary	N/A	N/A	The property has 1 x common boundary
1995	1	2	LFR	Street:	1m; 5m on a proclaimed road (S69(2)(h))	1m; 5m on a proclaimed road (S69(2)(h))	N/A	N/A	The property has 3 x street boundaries
			LFR	Common:	0m on one boundary; 1m on other boundaries	0m on 1 x common boundary	N/A	N/A	The property has 1 x common boundary
1996	1	1	LFR	Street:	1m; 5m on a proclaimed road (S69(2)(h))	0m on 1 x street boundary	1m on all street boundaries	0m on 1 x street boundary	The property has 3 x street boundaries
			LFR	Common:	0m on one boundary; 1m on other boundaries	0m on 1 x common boundary	N/A	N/A	The property has 1 x common boundary
1997									
1998	1	1	LFR	Street:	1m; 5m on a proclaimed road (S69(2)(h))	0m on 1 x street boundary	1m on all street boundaries	0m on 1 x street boundary	The property has 2 x street boundaries
			LFR	Common:	0m on one boundary; 1m on other boundaries	0m on 1 x common boundary; 1m on the other boundaries	N/A	N/A	The property has 2 x common boundaries

BUILDING LINES (FOR "ALL OTHER BUILDINGS" IN THE LFR ZONE)									
TEMP ERF NUMBER	NU OF FORMAL DWELLING UNITS	NU OF INFORMAL STRUCTURES	PROPOSED ZONING	Boundary	Rule	Actual / Proposed	Change / Amend		Comments
							From	To	
1999	1	1	LFR	Street:	1m; 5m on a proclaimed road (S69(2)(h))	1m; 5m on a proclaimed road (S69(2)(h))	N/A	N/A	The property has 2 x street boundaries
			LFR	Common:	0m on one boundary; 1m on other boundaries	0m on 2 x common boundaries	0m on 1 x common boundary	0m on 2 x common boundaries	The property has 3 x common boundaries
2000	1	2	LFR	Street:	1m; 5m on a proclaimed road (S69(2)(h))	0m on 1 x street boundary	1m on all street boundaries	0m on 1 x street boundary	The property has 3 x street boundaries
			LFR	Common:	0m on one boundary; 1m on other boundaries	0m on 1 x common boundary	N/A	N/A	The property has 1 x common boundary
2001	1	0	LFR	Street:	1m; 5m on a proclaimed road (S69(2)(h))	0m on 1 x street boundary	1m on all street boundaries	0m on 1 x street boundary	The property has 3 x street boundaries
			LFR	Common:	0m on one boundary; 1m on other boundaries	0m on 1 x common boundary	N/A	N/A	The property has 1 x common boundary
2002	1	1	LFR	Street:	1m; 5m on a proclaimed road (S69(2)(h))	1m; 5m on a proclaimed road (S69(2)(h))	N/A	N/A	The property has 3 x street boundaries
			LFR	Common:	0m on one boundary; 1m on other boundaries	0m on 2 x common boundaries	0m on 1 x common boundary	0m on 2 x common boundaries	The property has 2 x common boundaries
2003	1	1	LFR	Street:	1m; 5m on a proclaimed road (S69(2)(h))	1m; 5m on a proclaimed road (S69(2)(h))	N/A	N/A	The property has 3 x street boundaries
			LFR	Common:	0m on one boundary; 1m on other boundaries	0m on 2 x common boundaries	0m on 1 x common boundary	0m on 2 x common boundaries	The property has 2 x common boundaries
2004	1	1	LFR	Street:	1m; 5m on a proclaimed road (S69(2)(h))	1m; 5m on a proclaimed road (S69(2)(h))	N/A	N/A	The property has 2 x street boundaries
			LFR	Common:	0m on one boundary; 1m on other boundaries	0m on 2 x common boundaries	0m on 1 x common boundary	0m on 2 x common boundaries	The property has 2 x common boundaries
2005	1	1	LFR	Street:	1m; 5m on a proclaimed road (S69(2)(h))	0m on 1 x street boundary	1m on all street boundaries	0m on 1 x street boundary	The property has 3 x street boundaries
			LFR	Common:	0m on one boundary; 1m on other boundaries	0m on 1 x common boundary	N/A	N/A	The property has 1 x common boundary
2006									
2007	1	1	LFR	Street:	1m; 5m on a proclaimed road (S69(2)(h))	0m on 1 x street boundary	1m on all street boundaries	0m on 1 x street boundary	The property has 3 x street boundaries

BUILDING LINES (FOR "ALL OTHER BUILDINGS" IN THE LFR ZONE)						
TEMP ERF NUMBER	NU OF FORMAL DWELLING UNITS	NU OF INFORMAL STRUCTURES	PROPOSED ZONING	Boundary	Rule	Actual / Proposed
						Change / Amend
						From To
			LFR	Common:	0m on one boundary; 1m on other boundaries	0m on 1 x common boundary
2008	1	1	LFR	Street:	1m; 5m on a proclaimed road (S69(2)(h))	1m; 5m on a proclaimed road (S69(2)(h))
			LFR	Common:	0m on one boundary; 1m on other boundaries	0m on 2 x common boundaries
2009	1	1	LFR	Street:	1m; 5m on a proclaimed road (S69(2)(h))	0m on 1 x street boundary
			LFR	Common:	0m on one boundary; 1m on other boundaries	1m on all street boundaries
2010	1	2	LFR	Street:	1m; 5m on a proclaimed road (S69(2)(h))	1m on all street boundaries
			LFR	Common:	0m on one boundary; 1m on other boundaries	0m on 1 x common boundary
2011	1	0	LFR	Street:	1m; 5m on a proclaimed road (S69(2)(h))	0m on 1 x street boundary
			LFR	Common:	0m on one boundary; 1m on other boundaries	1m on all street boundaries
2012	1	1	LFR	Street:	1m; 5m on a proclaimed road (S69(2)(h))	0m on 1 x common boundary
			LFR	Common:	0m on one boundary; 1m on other boundaries	0m on 2 x common boundaries
2013	1	1	LFR	Street:	1m; 5m on a proclaimed road (S69(2)(h))	1m; 5m on a proclaimed road (S69(2)(h))
			LFR	Common:	0m on one boundary; 1m on other boundaries	0m on 2 x common boundaries
2014	1	1	LFR	Street:	1m; 5m on a proclaimed road (S69(2)(h))	1m; 5m on a proclaimed road (S69(2)(h))
			LFR	Common:	0m on one boundary; 1m on other boundaries	0m on 2 x common boundaries
2015	1	2	LFR	Street:	1m; 5m on a proclaimed road (S69(2)(h))	0m on 1 x street boundary
			LFR	Common:	0m on one boundary; 1m on other boundaries	1m on all street boundaries

BUILDING LINES (FOR "ALL OTHER BUILDINGS" IN THE LFR ZONE)									
TEMP ERF NUMBER	NU OF FORMAL DWELLING UNITS	NU OF INFORMAL STRUCTURES	PROPOSED ZONING	Change / Amend					
				Boundary	Rule	Actual / Proposed	From	To	Comments
			LFR	Common:	0m on one boundary; 1m on other boundaries	0m on 1 x common boundary	N/A	N/A	The property has 1 x common boundary
2016	1	1	LFR	Street:	1m; 5m on a proclaimed road (S69(2)(h))	1m; 5m on a proclaimed road (S69(2)(h))	N/A	N/A	The property has 2 x street boundaries
			LFR	Common:	0m on one boundary; 1m on other boundaries	0m on 2 x common boundaries	0m on 1 x common boundary	0m on 2 x common boundaries	The property has 2 x common boundaries
2017	1	2	LFR	Street:	1m; 5m on a proclaimed road (S69(2)(h))	0m on 1 x street boundary	1m on all street boundaries	0m on 1 x street boundary	The property has 3 x street boundaries
			LFR	Common:	0m on one boundary; 1m on other boundaries	0m on 2 x common boundaries	0m on 1 x common boundary	0m on 2 x common boundaries	The property has 2 x common boundaries
2018	1	2	LFR	Street:	1m; 5m on a proclaimed road (S69(2)(h))	1m; 5m on a proclaimed road (S69(2)(h))	N/A	N/A	The property has 3 x street boundaries
			LFR	Common:	0m on one boundary; 1m on other boundaries	0m on 2 x common boundaries	0m on 1 x common boundary	0m on 2 x common boundaries	The property has 2 x common boundaries
2019	1	1	LFR	Street:	1m; 5m on a proclaimed road (S69(2)(h))	0m on 1 x street boundary	1m on all street boundaries	0m on 1 x street boundary	The property has 3 x street boundaries
			LFR	Common:	0m on one boundary; 1m on other boundaries	0m on 1 x common boundary	N/A	N/A	The property has 1 x common boundary
2020									
2021	1	1	LFR	Street:	1m; 5m on a proclaimed road (S69(2)(h))	0m on 1 x street boundary	1m on all street boundaries	0m on 1 x street boundary	The property has 3 x street boundaries
			LFR	Common:	0m on one boundary; 1m on other boundaries	0m on 1 x common boundary	N/A	N/A	The property has 1 x common boundary
2022	1	1	LFR	Street:	1m; 5m on a proclaimed road (S69(2)(h))	1m; 5m on a proclaimed road (S69(2)(h))	N/A	N/A	The property has 2 x street boundaries
			LFR	Common:	0m on one boundary; 1m on other boundaries	0m on 2 x common boundaries	0m on 1 x common boundary	0m on 2 x common boundaries	The property has 2 x common boundaries
2023	1	1	LFR	Street:	1m; 5m on a proclaimed road (S69(2)(h))	0m on 1 x street boundary	1m on all street boundaries	0m on 1 x street boundary	The property has 3 x street boundaries
			LFR	Common:	0m on one boundary; 1m on other boundaries	0m on 1 x common boundary	N/A	N/A	The property has 1 x common boundary

BUILDING LINES (FOR "ALL OTHER BUILDINGS" IN THE LFR ZONE)									
TEMP ERF NUMBER	NU OF FORMAL DWELLING UNITS	NU OF INFORMAL STRUCTURES	PROPOSED ZONING	Boundary	Rule	Actual / Proposed	Change / Amend		Comments
							From	To	
2024	1	1	LFR	Street:	1m; 5m on a proclaimed road (S69(2)(h))	0m on 1 x street boundary	1m on all street boundaries	0m on 1 x street boundary	The property has 3 x street boundaries
			LFR	Common:	0m on one boundary; 1m on other boundaries	0m on 1 x common boundary	N/A	N/A	The property has 1 x common boundary
2025	1	0	LFR	Street:	1m; 5m on a proclaimed road (S69(2)(h))	1m; 5m on a proclaimed road (S69(2)(h))	N/A	N/A	The property has 2 x street boundaries
			LFR	Common:	0m on one boundary; 1m on other boundaries	0m on 2 x common boundaries	0m on 1 x common boundary	0m on 2 x common boundaries	The property has 2 x common boundaries
2026	1	1	LFR	Street:	1m; 5m on a proclaimed road (S69(2)(h))	1m; 5m on a proclaimed road (S69(2)(h))	N/A	N/A	The property has 3 x street boundaries
			LFR	Common:	0m on one boundary; 1m on other boundaries	0m on 2 x common boundaries	0m on 1 x common boundary	0m on 2 x common boundaries	The property has 2 x common boundaries
2027	1	0	LFR	Street:	1m; 5m on a proclaimed road (S69(2)(h))	0m on 1 x street boundary	1m on all street boundaries	0m on 1 x street boundary	The property has 3 x street boundaries
			LFR	Common:	0m on one boundary; 1m on other boundaries	0m on 2 x common boundaries	0m on 1 x common boundary	0m on 2 x common boundaries	The property has 2 x common boundaries
2028	1	1	LFR	Street:	1m; 5m on a proclaimed road (S69(2)(h))	0m on 1 x street boundary	1m on all street boundaries	0m on 1 x street boundary	The property has 3 x street boundaries
			LFR	Common:	0m on one boundary; 1m on other boundaries	0m on 1 x common boundary	N/A	N/A	The property has 1 x common boundary
2029	1	1	LFR	Street:	1m; 5m on a proclaimed road (S69(2)(h))	0m on 1 x street boundary	1m on all street boundaries	0m on 1 x street boundary	The property has 3 x street boundaries
			LFR	Common:	0m on one boundary; 1m on other boundaries	0m on 1 x common boundary	N/A	N/A	The property has 1 x common boundary
2030	1	0	LFR	Street:	1m; 5m on a proclaimed road (S69(2)(h))	0m on 1 x street boundary	1m on all street boundaries	0m on 1 x street boundary	The property has 3 x street boundaries
			LFR	Common:	0m on one boundary; 1m on other boundaries	0m on 2 x common boundaries	0m on 1 x common boundary	0m on 2 x common boundaries	The property has 2 x common boundaries
2031	1	1	LFR	Street:	1m; 5m on a proclaimed road (S69(2)(h))	0m on 1 x street boundary	1m on all street boundaries	0m on 1 x street boundary	The property has 3 x street boundaries
			LFR	Common:	0m on one boundary; 1m on other boundaries	0m on 2 x common boundaries	0m on 1 x common boundary	0m on 2 x common boundaries	The property has 2 x common boundaries

BUILDING LINES (FOR "ALL OTHER BUILDINGS" IN THE LFR ZONE)									
TEMP ERF NUMBER	NU OF FORMAL DWELLING UNITS	NU OF INFORMAL STRUCTURES	PROPOSED ZONING	Boundary	Rule	Actual / Proposed	Change / Amend		Comments
							From	To	
2032	1	1	LFR	Street:	1m; 5m on a proclaimed road (S69(2)(h))	1m; 5m on a proclaimed road (S69(2)(h))	N/A	N/A	The property has 2 x street boundaries
			LFR	Common:	0m on one boundary; 1m on other boundaries	0m on 2 x common boundaries	0m on 1 x common boundary	0m on 2 x common boundaries	The property has 2 x common boundaries
2033	1	1	LFR	Street:	1m; 5m on a proclaimed road (S69(2)(h))	0m on 1 x street boundary	1m on all street boundaries	0m on 1 x street boundary	The property has 3 x street boundaries
			LFR	Common:	0m on one boundary; 1m on other boundaries	0m on 1 x common boundary	N/A	N/A	The property has 1 x common boundary
2034									
2035	1	1	LFR	Street:	1m; 5m on a proclaimed road (S69(2)(h))	0m on 1 x street boundary	1m on all street boundaries	0m on 1 x street boundary	The property has 3 x street boundaries
			LFR	Common:	0m on one boundary; 1m on other boundaries	0m on 1 x common boundary	N/A	N/A	The property has 1 x common boundary
2036	1	0	LFR	Street:	1m; 5m on a proclaimed road (S69(2)(h))	1m; 5m on a proclaimed road (S69(2)(h))	N/A	N/A	The property has 2 x street boundaries
			LFR	Common:	0m on one boundary; 1m on other boundaries	0m on 2 x common boundaries	0m on 1 x common boundary	0m on 2 x common boundaries	The property has 2 x common boundaries
2037	1	0	LFR	Street:	1m; 5m on a proclaimed road (S69(2)(h))	1m; 5m on a proclaimed road (S69(2)(h))	N/A	N/A	The property has 2 x street boundaries
			LFR	Common:	0m on one boundary; 1m on other boundaries	0m on 2 x common boundaries	0m on 1 x common boundary	0m on 2 x common boundaries	The property has 2 x common boundaries
2038	1	1	LFR	Street:	1m; 5m on a proclaimed road (S69(2)(h))	0m on 1 x street boundary	1m on all street boundaries	0m on 1 x street boundary	The property has 3 x street boundaries
			LFR	Common:	0m on one boundary; 1m on other boundaries	0m on 2 x common boundaries	0m on 1 x common boundary	0m on 2 x common boundaries	The property has 2 x common boundaries
2039	1	1	LFR	Street:	1m; 5m on a proclaimed road (S69(2)(h))	0m on 1 x street boundary	1m on all street boundaries	0m on 1 x street boundary	The property has 3 x street boundaries
			LFR	Common:	0m on one boundary; 1m on other boundaries	0m on 1 x common boundary	N/A	N/A	The property has 1 x common boundary
2040	1	1	LFR	Street:	1m; 5m on a proclaimed road (S69(2)(h))	0m on 1 x street boundary	1m on all street boundaries	0m on 1 x street boundary	The property has 3 x street boundaries

BUILDING LINES (FOR "ALL OTHER BUILDINGS" IN THE LFR ZONE)									
TEMP ERF NUMBER	NU OF FORMAL DWELLING UNITS	NU OF INFORMAL STRUCTURES	PROPOSED ZONING	Boundary	Rule	Actual / Proposed	Change / Amend		Comments
							From	To	
			LFR	Common:	0m on one boundary; 1m on other boundaries	0m on 2 x common boundaries	0m on 1 x common boundary	0m on 2 x common boundaries	The property has 2 x common boundaries
2041	1	1	LFR	Street:	1m; 5m on a proclaimed road (S69(2)(h))	1m; 5m on a proclaimed road (S69(2)(h))	N/A	N/A	The property has 3 x street boundaries
			LFR	Common:	0m on one boundary; 1m on other boundaries	0m on 2 x common boundaries	0m on 1 x common boundary	0m on 2 x common boundaries	The property has 2 x common boundaries
2042	1	0	LFR	Street:	1m; 5m on a proclaimed road (S69(2)(h))	1m; 5m on a proclaimed road (S69(2)(h))	N/A	N/A	The property has 2 x street boundaries
			LFR	Common:	0m on one boundary; 1m on other boundaries	0m on 2 x common boundaries	0m on 1 x common boundary	0m on 2 x common boundaries	The property has 2 x common boundaries
2043	1	0	LFR	Street:	1m; 5m on a proclaimed road (S69(2)(h))	1m; 5m on a proclaimed road (S69(2)(h))	N/A	N/A	The property has 2 x street boundaries
			LFR	Common:	0m on one boundary; 1m on other boundaries	0m on 2 x common boundaries	0m on 1 x common boundary	0m on 2 x common boundaries	The property has 2 x common boundaries
2044	1	0	LFR	Street:	1m; 5m on a proclaimed road (S69(2)(h))	1m; 5m on a proclaimed road (S69(2)(h))	N/A	N/A	The property has 2 x street boundaries
			LFR	Common:	0m on one boundary; 1m on other boundaries	0m on 2 x common boundaries	0m on 1 x common boundary	0m on 2 x common boundaries	The property has 2 x common boundaries
2045	1	1	LFR	Street:	1m; 5m on a proclaimed road (S69(2)(h))	0m on 1 x street boundary	1m on all street boundaries	0m on 1 x street boundary	The property has 3 x street boundaries
			LFR	Common:	0m on one boundary; 1m on other boundaries	0m on 2 x common boundaries	0m on 1 x common boundary	0m on 2 x common boundaries	The property has 2 x common boundaries
2046	1	2	LFR	Street:	1m; 5m on a proclaimed road (S69(2)(h))	0m on 1 x street boundary	1m on all street boundaries	0m on 1 x street boundary	The property has 2 x street boundaries
			LFR	Common:	0m on one boundary; 1m on other boundaries	0m on 1 x common boundary, 1m on the other boundaries	N/A	N/A	The property has 2 x common boundaries
2047	1	2	LFR	Street:	1m; 5m on a proclaimed road (S69(2)(h))	0m on 1 x street boundary	1m on all street boundaries	0m on 1 x street boundary	The property has 2 x street boundaries
			LFR	Common:	0m on one boundary; 1m on other boundaries	0m on 2 x common boundaries	0m on 1 x common boundary	0m on 2 x common boundaries	The property has 3 x common boundaries
2048	1	1	LFR	Street:	1m; 5m on a proclaimed road (S69(2)(h))	0m on 1 x street boundary	1m on all street boundaries	0m on 1 x street boundary	The property has 3 x street boundaries

BUILDING LINES (FOR "ALL OTHER BUILDINGS" IN THE LFR ZONE)									
TEMP ERF NUMBER	NU OF FORMAL DWELLING UNITS	NU OF INFORMAL STRUCTURES	PROPOSED ZONING	Boundary	Rule	Actual / Proposed	Change / Amend		Comments
							From	To	
2057	1	1	LFR	Common:	0m on one boundary; 1m on other boundaries	0m on 1 x common boundary	N/A	N/A	The property has 1 x common boundary
			LFR	Street:	1m; 5m on a proclaimed road (S69(2)(h))	0m on 1 x street boundary	1m on all street boundaries	0m on 1 x street boundary	The property has 3 x street boundaries
2058	1	1	LFR	Common:	0m on one boundary; 1m on other boundaries	0m on 2 x common boundaries	0m on 1 x common boundary	0m on 2 x common boundaries	The property has 2 x common boundaries
			LFR	Street:	1m; 5m on a proclaimed road (S69(2)(h))	0m on 1 x street boundary	1m on all street boundaries	0m on 1 x street boundary	The property has 3 x street boundaries
2059		17	LFR	Common:	0m on one boundary; 1m on other boundaries	0m on 1 x common boundary	N/A	N/A	The property has 1 x common boundary
2060	1	0	LFR	Street:	1m; 5m on a proclaimed road (S69(2)(h))	0m on 2 x street boundaries	1m on all street boundaries	0m on 2 x street boundaries	The property has 3 x street boundaries
			LFR	Common:	0m on one boundary; 1m on other boundaries	0m on 1 x common boundary	N/A	N/A	The property has 1 x common boundary
2061	1	1	LFR	Street:	1m; 5m on a proclaimed road (S69(2)(h))	0m on 1 x street boundary	1m on all street boundaries	0m on 1 x street boundary	The property has 2 x street boundaries
			LFR	Common:	0m on one boundary; 1m on other boundaries	0m on 2 x common boundaries	0m on 1 x common boundary	0m on 2 x common boundaries	The property has 3 x common boundaries
2062	1	0	LFR	Street:	1m; 5m on a proclaimed road (S69(2)(h))	0m on 1 x street boundary	1m on all street boundaries	0m on 1 x street boundary	The property has 2 x street boundaries
			LFR	Common:	0m on one boundary; 1m on other boundaries	0m on 2 x common boundaries	0m on 1 x common boundary	0m on 2 x common boundaries	The property has 3 x common boundaries
2063	1	0	LFR	Street:	1m; 5m on a proclaimed road (S69(2)(h))	0m on 2 x street boundaries	1m on all street boundaries	0m on 2 x street boundaries	The property has 3 x street boundaries
			LFR	Common:	0m on one boundary; 1m on other boundaries	0m on 1 x common boundary	N/A	N/A	The property has 1 x common boundary
2064	1	1	LFR	Street:	1m; 5m on a proclaimed road (S69(2)(h))	1m; 5m on a proclaimed road (S69(2)(h))	N/A	N/A	The property has 3 x street boundaries
			LFR	Common:	0m on one boundary; 1m on other boundaries	0m on 2 x common boundaries	0m on 1 x common boundary	0m on 2 x common boundaries	The property has 2 x common boundaries

BUILDING LINES (FOR "ALL OTHER BUILDINGS" IN THE LFR ZONE)									
TEMP ERF NUMBER	NU OF FORMAL DWELLING UNITS	NU OF INFORMAL STRUCTURES	PROPOSED ZONING	Boundary	Rule	Actual / Proposed	Change / Amend		Comments
							From	To	
2065	1	1	LFR	Street:	1m; 5m on a proclaimed road (S69(2)(h))	0m on 1 x street boundary	1m on all street boundaries	0m on 1 x street boundary	The property has 3 x street boundaries
			LFR	Common:	0m on one boundary; 1m on other boundaries	0m on 1 x common boundary	N/A	N/A	The property has 1 x common boundary
2066	1	0	LFR	Street:	1m; 5m on a proclaimed road (S69(2)(h))	0m on 2 x street boundaries	1m on all street boundaries	0m on 2 x street boundaries	The property has 3 x street boundaries
			LFR	Common:	0m on one boundary; 1m on other boundaries	0m on 1 x common boundary	N/A	N/A	The property has 1 x common boundary
2067	1	0	LFR	Street:	1m; 5m on a proclaimed road (S69(2)(h))	0m on 1 x street boundary	1m on all street boundaries	0m on 1 x street boundary	The property has 2 x street boundaries
			LFR	Common:	0m on one boundary; 1m on other boundaries	0m on 1 x common boundary, 1m on the other boundaries	N/A	N/A	The property has 2 x common boundaries
2068	1	1	LFR	Street:	1m; 5m on a proclaimed road (S69(2)(h))	0m on 1 x street boundary	1m on all street boundaries	0m on 1 x street boundary	The property has 3 x street boundaries
			LFR	Common:	0m on one boundary; 1m on other boundaries	0m on 1 x common boundary	N/A	N/A	The property has 1 x common boundary
2069	1	1	LFR	Street:	1m; 5m on a proclaimed road (S69(2)(h))	0m on 1 x street boundary	1m on all street boundaries	0m on 1 x street boundary	The property has 3 x street boundaries
			LFR	Common:	0m on one boundary; 1m on other boundaries	0m on 2 x common boundaries	0m on 1 x common boundary	0m on 2 x common boundaries	The property has 2 x common boundaries
2070	1	1	LFR	Street:	1m; 5m on a proclaimed road (S69(2)(h))	0m on 1 x street boundary	1m on all street boundaries	0m on 1 x street boundary	The property has 3 x street boundaries
			LFR	Common:	0m on one boundary; 1m on other boundaries	0m on 2 x common boundaries	0m on 1 x common boundary	0m on 2 x common boundaries	The property has 2 x common boundaries
2071	1	1	LFR	Street:	1m; 5m on a proclaimed road (S69(2)(h))	1m; 5m on a proclaimed road (S69(2)(h))	N/A	N/A	The property has 2 x street boundaries
			LFR	Common:	0m on one boundary; 1m on other boundaries	0m on 2 x common boundaries	0m on 1 x common boundary	0m on 2 x common boundaries	The property has 2 x common boundaries
2072	1	1	LFR	Street:	1m; 5m on a proclaimed road (S69(2)(h))	0m on 1 x street boundary	1m on all street boundaries	0m on 1 x street boundary	The property has 3 x street boundaries
			LFR	Common:	0m on one boundary; 1m on other boundaries	0m on 1 x common boundary	N/A	N/A	The property has 1 x common boundary

BUILDING LINES (FOR "ALL OTHER BUILDINGS" IN THE LFR ZONE)									
TEMP ERF NUMBER	NU OF FORMAL DWELLING UNITS	NU OF INFORMAL STRUCTURES	PROPOSED ZONING	Boundary	Rule	Actual / Proposed	Change / Amend		Comments
							From	To	
2073	1	2	LFR	Street:	1m; 5m on a proclaimed road (S69(2)(h))	0m on 1 x street boundary	1m on all street boundaries	0m on 1 x street boundary	The property has 3 x street boundaries
			LFR	Common:	0m on one boundary; 1m on other boundaries	0m on 1 x common boundary	N/A	N/A	The property has 1 x common boundary
2074	1	1	LFR	Street:	1m; 5m on a proclaimed road (S69(2)(h))	1m; 5m on a proclaimed road (S69(2)(h))	N/A	N/A	The property has 2 x street boundaries
			LFR	Common:	0m on one boundary; 1m on other boundaries	0m on 2 x common boundaries	0m on 1 x common boundary	0m on 2 x common boundaries	The property has 3 x common boundaries
2075	1	1	LFR	Street:	1m; 5m on a proclaimed road (S69(2)(h))	1m; 5m on a proclaimed road (S69(2)(h))	N/A	N/A	The property has 2 x street boundaries
			LFR	Common:	0m on one boundary; 1m on other boundaries	0m on 2 x common boundaries	0m on 1 x common boundary	0m on 2 x common boundaries	The property has 3 x common boundaries
2076	1	1	LFR	Street:	1m; 5m on a proclaimed road (S69(2)(h))	0m on 1 x street boundary	1m on all street boundaries	0m on 1 x street boundary	The property has 3 x street boundaries
			LFR	Common:	0m on one boundary; 1m on other boundaries	0m on 1 x common boundary	N/A	N/A	The property has 1 x common boundary
2077	1	1	LFR	Street:	1m; 5m on a proclaimed road (S69(2)(h))	0m on 1 x street boundary	1m on all street boundaries	0m on 1 x street boundary	The property has 3 x street boundaries
			LFR	Common:	0m on one boundary; 1m on other boundaries	0m on 1 x common boundary	N/A	N/A	The property has 1 x common boundary
2078	1	0	LFR	Street:	1m; 5m on a proclaimed road (S69(2)(h))	1m; 5m on a proclaimed road (S69(2)(h))	N/A	N/A	The property has 2 x street boundaries
			LFR	Common:	0m on one boundary; 1m on other boundaries	0m on 2 x common boundaries	0m on 1 x common boundary	0m on 2 x common boundaries	The property has 3 x common boundaries
2079	1	2	LFR	Street:	1m; 5m on a proclaimed road (S69(2)(h))	1m; 5m on a proclaimed road (S69(2)(h))	N/A	N/A	The property has 2 x street boundaries
			LFR	Common:	0m on one boundary; 1m on other boundaries	0m on 2 x common boundaries	0m on 1 x common boundary	0m on 2 x common boundaries	The property has 3 x common boundaries
2080	1	2	LFR	Street:	1m; 5m on a proclaimed road (S69(2)(h))	0m on 1 x street boundary	1m on all street boundaries	0m on 1 x street boundary	The property has 3 x street boundaries
			LFR	Common:	0m on one boundary; 1m on other boundaries	0m on 1 x common boundary	N/A	N/A	The property has 1 x common boundary

BUILDING LINES (FOR "ALL OTHER BUILDINGS" IN THE LFR ZONE)									
TEMP ERF NUMBER	NU OF FORMAL DWELLING UNITS	NU OF INFORMAL STRUCTURES	PROPOSED ZONING	Boundary	Rule	Actual / Proposed	Change / Amend		Comments
							From	To	
2081	1	0	LFR	Street:	1m; 5m on a proclaimed road (S69(2)(h))	0m on 1 x street boundary	1m on all street boundaries	0m on 1 x street boundary	The property has 3 x street boundaries
			LFR	Common:	0m on one boundary; 1m on other boundaries	0m on 1 x common boundary	N/A	N/A	The property has 1 x common boundary
2082	1	1	LFR	Street:	1m; 5m on a proclaimed road (S69(2)(h))	0m on 1 x street boundary	1m on all street boundaries	0m on 1 x street boundary	The property has 3 x street boundaries
			LFR	Common:	0m on one boundary; 1m on other boundaries	0m on 1 x common boundary, 1m on the other boundaries	N/A	N/A	The property has 2 x common boundaries
2083	1	0	LFR	Street:	1m; 5m on a proclaimed road (S69(2)(h))	0m on 1 x street boundary	1m on all street boundaries	0m on 1 x street boundary	The property has 2 x street boundaries
			LFR	Common:	0m on one boundary; 1m on other boundaries	0m on 1 x common boundary, 1m on the other boundaries	N/A	N/A	The property has 2 x common boundaries
2084	1	1	LFR	Street:	1m; 5m on a proclaimed road (S69(2)(h))	0m on 1 x street boundary	1m on all street boundaries	0m on 1 x street boundary	The property has 3 x street boundaries
			LFR	Common:	0m on one boundary; 1m on other boundaries	0m on 1 x common boundary	N/A	N/A	The property has 1 x common boundary
2085	1	2	LFR	Street:	1m; 5m on a proclaimed road (S69(2)(h))	0m on 1 x street boundary	1m on all street boundaries	0m on 1 x street boundary	The property has 3 x street boundaries
			LFR	Common:	0m on one boundary; 1m on other boundaries	0m on 1 x common boundary	N/A	N/A	The property has 1 x common boundary
2086	1	1	LFR	Street:	1m; 5m on a proclaimed road (S69(2)(h))	1m; 5m on a proclaimed road (S69(2)(h))	N/A	N/A	The property has 2 x street boundaries
			LFR	Common:	0m on one boundary; 1m on other boundaries	0m on 2 x common boundaries	0m on 1 x common boundary	0m on 2 x common boundaries	The property has 2 x common boundaries
2087	1	2	LFR	Street:	1m; 5m on a proclaimed road (S69(2)(h))	0m on 1 x street boundary	1m on all street boundaries	0m on 1 x street boundary	The property has 3 x street boundaries
			LFR	Common:	0m on one boundary; 1m on other boundaries	0m on 1 x common boundary	N/A	N/A	The property has 1 x common boundary
2088	1	0	LFR	Street:	1m; 5m on a proclaimed road (S69(2)(h))	0m on 1 x street boundary	1m on all street boundaries	0m on 1 x street boundary	The property has 3 x street boundaries
			LFR	Common:	0m on one boundary; 1m on other boundaries	0m on 1 x common boundary	N/A	N/A	The property has 1 x common boundary

BUILDING LINES (FOR "ALL OTHER BUILDINGS" IN THE LFR ZONE)									
TEMP ERF NUMBER	NU OF FORMAL DWELLING UNITS	NU OF INFORMAL STRUCTURES	PROPOSED ZONING	Boundary	Rule	Actual / Proposed	Change / Amend		Comments
							From	To	
2089	1	1	LFR	Street:	1m; 5m on a proclaimed road (S69(2)(h))	0m on 1 x street boundary	1m on all street boundaries	0m on 1 x street boundary	The property has 2 x street boundaries
			LFR	Common:	0m on one boundary; 1m on other boundaries	0m on 1 x common boundary; 1m on the other boundaries	N/A	N/A	The property has 3 x common boundaries
2090	1	1	LFR	Street:	1m; 5m on a proclaimed road (S69(2)(h))	1m; 5m on a proclaimed road (S69(2)(h))	N/A	N/A	The property has 2 x street boundaries
			LFR	Common:	0m on one boundary; 1m on other boundaries	0m on 2 x common boundaries	0m on 1 x common boundary	0m on 2 x common boundaries	The property has 3 x common boundaries
2091	1	1	LFR	Street:	1m; 5m on a proclaimed road (S69(2)(h))	0m on 1 x street boundary	1m on all street boundaries	0m on 1 x street boundary	The property has 3 x street boundaries
			LFR	Common:	0m on one boundary; 1m on other boundaries	0m on 1 x common boundary	N/A	N/A	The property has 1 x common boundary
2092	1	3	LFR	Street:	1m; 5m on a proclaimed road (S69(2)(h))	0m on 1 x street boundary	1m on all street boundaries	0m on 1 x street boundary	The property has 3 x street boundaries
			LFR	Common:	0m on one boundary; 1m on other boundaries	0m on 1 x common boundary	N/A	N/A	The property has 1 x common boundary
2093	1	2	LFR	Street:	1m; 5m on a proclaimed road (S69(2)(h))	1m; 5m on a proclaimed road (S69(2)(h))	N/A	N/A	The property has 2 x street boundaries
			LFR	Common:	0m on one boundary; 1m on other boundaries	0m on 2 x common boundaries	0m on 1 x common boundary	0m on 2 x common boundaries	The property has 3 x common boundaries
2094	1	0	LFR	Street:	1m; 5m on a proclaimed road (S69(2)(h))	1m; 5m on a proclaimed road (S69(2)(h))	N/A	N/A	The property has 2 x street boundaries
			LFR	Common:	0m on one boundary; 1m on other boundaries	0m on 2 x common boundaries	0m on 1 x common boundary	0m on 2 x common boundaries	The property has 3 x common boundaries
2095	1	1	LFR	Street:	1m; 5m on a proclaimed road (S69(2)(h))	0m on 1 x street boundary	1m on all street boundaries	0m on 1 x street boundary	The property has 3 x street boundaries
			LFR	Common:	0m on one boundary; 1m on other boundaries	0m on 1 x common boundary	N/A	N/A	The property has 1 x common boundary
2096	1	1	LFR	Street:	1m; 5m on a proclaimed road (S69(2)(h))	0m on 1 x street boundary	1m on all street boundaries	0m on 1 x street boundary	The property has 3 x street boundaries
			LFR	Common:	0m on one boundary; 1m on other boundaries	0m on 1 x common boundary	N/A	N/A	The property has 1 x common boundary

BUILDING LINES (FOR "ALL OTHER BUILDINGS" IN THE LFR ZONE)									
TEMP ERF NUMBER	NU OF FORMAL DWELLING UNITS	NU OF INFORMAL STRUCTURES	PROPOSED ZONING	Boundary	Rule	Actual / Proposed	Change / Amend		Comments
							From	To	
2097	1	2	LFR	Street:	1m; 5m on a proclaimed road (S69(2)(h))	0m on 1 x street boundary	1m on all street boundaries	0m on 1 x street boundary	The property has 3 x street boundaries
			LFR	Common:	0m on one boundary; 1m on other boundaries	0m on 1 x common boundary, 1m on the other boundaries	N/A	N/A	The property has 2 x common boundaries
2098	1	1	LFR	Street:	1m; 5m on a proclaimed road (S69(2)(h))	0m on 1 x street boundary	1m on all street boundaries	0m on 1 x street boundary	The property has 2 x street boundaries
			LFR	Common:	0m on one boundary; 1m on other boundaries	0m on 1 x common boundary, 1m on the other boundaries	N/A	N/A	The property has 2 x common boundaries
2099	1	1	LFR	Street:	1m; 5m on a proclaimed road (S69(2)(h))	1m; 5m on a proclaimed road (S69(2)(h))	N/A	N/A	The property has 2 x street boundaries
			LFR	Common:	0m on one boundary; 1m on other boundaries	0m on 2 x common boundaries	0m on 1 x common boundary	0m on 2 x common boundaries	The property has 3 x common boundaries
2100	1	1	LFR	Street:	1m; 5m on a proclaimed road (S69(2)(h))	1m; 5m on a proclaimed road (S69(2)(h))	N/A	N/A	The property has 2 x street boundaries
			LFR	Common:	0m on one boundary; 1m on other boundaries	0m on 2 x common boundaries	0m on 1 x common boundary	0m on 2 x common boundaries	The property has 2 x common boundaries
2101	1	1	LFR	Street:	1m; 5m on a proclaimed road (S69(2)(h))	1m; 5m on a proclaimed road (S69(2)(h))	N/A	N/A	The property has 2 x street boundaries
			LFR	Common:	0m on one boundary; 1m on other boundaries	0m on 2 x common boundaries	0m on 1 x common boundary	0m on 2 x common boundaries	The property has 2 x common boundaries
2102	1	1	LFR	Street:	1m; 5m on a proclaimed road (S69(2)(h))	0m on 1 x street boundary	1m on all street boundaries	0m on 1 x street boundary	The property has 3 x street boundaries
			LFR	Common:	0m on one boundary; 1m on other boundaries	0m on 1 x common boundary	N/A	N/A	The property has 1 x common boundary
2103	1	1	LFR	Street:	1m; 5m on a proclaimed road (S69(2)(h))	0m on 1 x street boundary	1m on all street boundaries	0m on 1 x street boundary	The property has 3 x street boundaries
			LFR	Common:	0m on one boundary; 1m on other boundaries	0m on 1 x common boundary	N/A	N/A	The property has 1 x common boundary
2104	1	0	LFR	Street:	1m; 5m on a proclaimed road (S69(2)(h))	1m; 5m on a proclaimed road (S69(2)(h))	N/A	N/A	The property has 2 x street boundaries
			LFR	Common:	0m on one boundary; 1m on other boundaries	0m on 2 x common boundaries	0m on 1 x common boundary	0m on 2 x common boundaries	The property has 3 x common boundaries

BUILDING LINES (FOR "ALL OTHER BUILDINGS" IN THE LFR ZONE)									
TEMP ERF NUMBER	NU OF FORMAL DWELLING UNITS	NU OF INFORMAL STRUCTURES	PROPOSED ZONING	Boundary	Rule	Actual / Proposed	Change / Amend		Comments
							From	To	
2105	1	0	LFR	Street:	1m; 5m on a proclaimed road (S69(2)(h))	1m; 5m on a proclaimed road (S69(2)(h))	N/A	N/A	The property has 2 x street boundaries
			LFR	Common:	0m on one boundary; 1m on other boundaries	0m on 2 x common boundaries	0m on 1 x common boundary	0m on 2 x common boundaries	The property has 2 x common boundaries
2106	1	2	LFR	Street:	1m; 5m on a proclaimed road (S69(2)(h))	0m on 1 x street boundary	1m on all street boundaries	0m on 1 x street boundary	The property has 3 x street boundaries
			LFR	Common:	0m on one boundary; 1m on other boundaries	0m on 1 x common boundary	N/A	N/A	The property has 1 x common boundary
2107	1	0	LFR	Street:	1m; 5m on a proclaimed road (S69(2)(h))	0m on 1 x street boundary	1m on all street boundaries	0m on 1 x street boundary	The property has 3 x street boundaries
			LFR	Common:	0m on one boundary; 1m on other boundaries	0m on 1 x common boundary	N/A	N/A	The property has 1 x common boundary
2108	1	1	LFR	Street:	1m; 5m on a proclaimed road (S69(2)(h))	1m; 5m on a proclaimed road (S69(2)(h))	N/A	N/A	The property has 2 x street boundaries
			LFR	Common:	0m on one boundary; 1m on other boundaries	0m on 2 x common boundaries	0m on 1 x common boundary	0m on 2 x common boundaries	The property has 2 x common boundaries
2109	1	0	LFR	Street:	1m; 5m on a proclaimed road (S69(2)(h))	1m; 5m on a proclaimed road (S69(2)(h))	N/A	N/A	The property has 2 x street boundaries
			LFR	Common:	0m on one boundary; 1m on other boundaries	0m on 2 x common boundaries	0m on 1 x common boundary	0m on 2 x common boundaries	The property has 2 x common boundaries
2110	1	1	LFR	Street:	1m; 5m on a proclaimed road (S69(2)(h))	0m on 1 x street boundary	1m on all street boundaries	0m on 1 x street boundary	The property has 3 x street boundaries
			LFR	Common:	0m on one boundary; 1m on other boundaries	0m on 2 x common boundaries	0m on 1 x common boundary	0m on 2 x common boundaries	The property has 3 x common boundaries
2111	1	0	LFR	Street:	1m; 5m on a proclaimed road (S69(2)(h))	0m on 1 x street boundary	1m on all street boundaries	0m on 1 x street boundary	The property has 3 x street boundaries
			LFR	Common:	0m on one boundary; 1m on other boundaries	0m on 1 x common boundary	N/A	N/A	The property has 1 x common boundary
2112	1	1	LFR	Street:	1m; 5m on a proclaimed road (S69(2)(h))	1m; 5m on a proclaimed road (S69(2)(h))	N/A	N/A	The property has 3 x street boundaries
			LFR	Common:	0m on one boundary; 1m on other boundaries	0m on 1 x common boundary, 1m on the other boundaries	N/A	N/A	The property has 2 x common boundaries

BUILDING LINES (FOR "ALL OTHER BUILDINGS" IN THE LFR ZONE)									
TEMP ERF NUMBER	NU OF FORMAL DWELLING UNITS	NU OF INFORMAL STRUCTURES	PROPOSED ZONING	Boundary	Rule	Actual / Proposed	Change / Amend		Comments
							From	To	
2113	1	2	LFR	Street:	1m; 5m on a proclaimed road (S69(2)(h))	1m; 5m on a proclaimed road (S69(2)(h))	N/A	N/A	The property has 2 x street boundaries
			LFR	Common:	0m on one boundary; 1m on other boundaries	0m on 1 x common boundary, 1m on the other boundaries	N/A	N/A	The property has 3 x common boundaries
2114	1	2	LFR	Street:	1m; 5m on a proclaimed road (S69(2)(h))	1m; 5m on a proclaimed road (S69(2)(h))	N/A	N/A	The property has 1 x street boundary
			LFR	Common:	0m on one boundary; 1m on other boundaries	0m on 2 x common boundaries	0m on 1 x common boundary	0m on 2 x common boundaries	The property has 3 x common boundaries
2115	1	1	LFR	Street:	1m; 5m on a proclaimed road (S69(2)(h))	1m; 5m on a proclaimed road (S69(2)(h))	N/A	N/A	The property has 2 x street boundaries
			LFR	Common:	0m on one boundary; 1m on other boundaries	0m on 2 x common boundaries	0m on 1 x common boundary	0m on 2 x common boundaries	The property has 3 x common boundaries
2116	1	0	LFR	Street:	1m; 5m on a proclaimed road (S69(2)(h))	0m on 1 x street boundary	1m on all street boundaries	0m on 1 x street boundary	The property has 3 x street boundaries
			LFR	Common:	0m on one boundary; 1m on other boundaries	0m on 1 x common boundary	N/A	N/A	The property has 1 x common boundary
2117	1	0	LFR	Street:	1m; 5m on a proclaimed road (S69(2)(h))	0m on 1 x street boundary	1m on all street boundaries	0m on 1 x street boundary	The property has 2 x street boundaries
			LFR	Common:	0m on one boundary; 1m on other boundaries	0m on 1 x common boundary, 1m on the other boundaries	N/A	N/A	The property has 2 x common boundaries
2118	1	0	LFR	Street:	1m; 5m on a proclaimed road (S69(2)(h))	0m on 1 x street boundary	1m on all street boundaries	0m on 1 x street boundary	The property has 2 x street boundaries
			LFR	Common:	0m on one boundary; 1m on other boundaries	0m on 1 x common boundary, 1m on the other boundaries	N/A	N/A	The property has 2 x common boundaries
2119	1	1	LFR	Street:	1m; 5m on a proclaimed road (S69(2)(h))	0m on 1 x street boundary	1m on all street boundaries	0m on 1 x street boundary	The property has 3 x street boundaries
			LFR	Common:	0m on one boundary; 1m on other boundaries	0m on 1 x common boundary	N/A	N/A	The property has 1 x common boundary
2120	1	0	LFR	Street:	1m; 5m on a proclaimed road (S69(2)(h))	1m; 5m on a proclaimed road (S69(2)(h))	N/A	N/A	The property has 2 x street boundaries
			LFR	Common:	0m on one boundary; 1m on other boundaries	0m on 2 x common boundaries	0m on 1 x common boundary	0m on 2 x common boundaries	The property has 2 x common boundaries

BUILDING LINES (FOR "ALL OTHER BUILDINGS" IN THE LFR ZONE)									
TEMP ERF NUMBER	NU OF FORMAL DWELLING UNITS	NU OF INFORMAL STRUCTURES	PROPOSED ZONING	Boundary	Rule	Actual / Proposed	Change / Amend		Comments
							From	To	
2121	1	1	LFR	Street:	1m; 5m on a proclaimed road (S69(2)(h))	1m; 5m on a proclaimed road (S69(2)(h))	N/A	N/A	The property has 2 x street boundaries
			LFR	Common:	0m on one boundary; 1m on other boundaries	0m on 2 x common boundaries	0m on 1 x common boundary	0m on 2 x common boundaries	The property has 2 x common boundaries
2122	1	0	LFR	Street:	1m; 5m on a proclaimed road (S69(2)(h))	0m on 1 x street boundary	1m on all street boundaries	0m on 1 x street boundary	The property has 3 x street boundaries
			LFR	Common:	0m on one boundary; 1m on other boundaries	0m on 1 x common boundary	N/A	N/A	The property has 1 x common boundary
2123	1	3	LFR	Street:	1m; 5m on a proclaimed road (S69(2)(h))	0m on 1 x street boundary	1m on all street boundaries	0m on 1 x street boundary	The property has 3 x street boundaries
			LFR	Common:	0m on one boundary; 1m on other boundaries	0m on 1 x common boundary	N/A	N/A	The property has 1 x common boundary
2124	1	2	LFR	Street:	1m; 5m on a proclaimed road (S69(2)(h))	1m; 5m on a proclaimed road (S69(2)(h))	N/A	N/A	The property has 2 x street boundaries
			LFR	Common:	0m on one boundary; 1m on other boundaries	0m on 2 x common boundaries	0m on 1 x common boundary	0m on 2 x common boundaries	The property has 2 x common boundaries
2125	1	2	LFR	Street:	1m; 5m on a proclaimed road (S69(2)(h))	0m on 1 x street boundary	1m on all street boundaries	0m on 1 x street boundary	The property has 3 x street boundaries
			LFR	Common:	0m on one boundary; 1m on other boundaries	0m on 1 x common boundary	N/A	N/A	The property has 1 x common boundary
2126	1	0	LFR	Street:	1m; 5m on a proclaimed road (S69(2)(h))	0m on 1 x street boundary	1m on all street boundaries	0m on 1 x street boundary	The property has 3 x street boundaries
			LFR	Common:	0m on one boundary; 1m on other boundaries	0m on 1 x common boundary	N/A	N/A	The property has 1 x common boundary
2127	1	1	LFR	Street:	1m; 5m on a proclaimed road (S69(2)(h))	0m on 1 x street boundary	1m on all street boundaries	0m on 1 x street boundary	The property has 3 x street boundaries
			LFR	Common:	0m on one boundary; 1m on other boundaries	0m on 1 x common boundary	N/A	N/A	The property has 1 x common boundary
2128	1	1	LFR	Street:	1m; 5m on a proclaimed road (S69(2)(h))	0m on 1 x street boundary	1m on all street boundaries	0m on 1 x street boundary	The property has 3 x street boundaries
			LFR	Common:	0m on one boundary; 1m on other boundaries	0m on 1 x common boundary	N/A	N/A	The property has 1 x common boundary

BUILDING LINES (FOR "ALL OTHER BUILDINGS" IN THE LFR ZONE)									
TEMP ERF NUMBER	NU OF FORMAL DWELLING UNITS	NU OF INFORMAL STRUCTURES	PROPOSED ZONING	Boundary	Rule	Actual / Proposed	Change / Amend		Comments
							From	To	
2129	1	0	LFR	Street:	1m; 5m on a proclaimed road (S69(2)(h))	1m; 5m on a proclaimed road (S69(2)(h))	N/A	N/A	The property has 2 x street boundaries
			LFR	Common:	0m on one boundary; 1m on other boundaries	0m on 2 x common boundaries	0m on 1 x common boundary	0m on 2 x common boundaries	The property has 2 x common boundaries
2130	1	1	LFR	Street:	1m; 5m on a proclaimed road (S69(2)(h))	0m on 1 x street boundary	1m on all street boundaries	0m on 1 x street boundary	The property has 3 x street boundaries
			LFR	Common:	0m on one boundary; 1m on other boundaries	0m on 1 x common boundary, 1m on the other boundaries	N/A	N/A	The property has 2 x common boundaries
2131	1	0	LFR	Street:	1m; 5m on a proclaimed road (S69(2)(h))	1m; 5m on a proclaimed road (S69(2)(h))	N/A	N/A	The property has 2 x street boundaries
			LFR	Common:	0m on one boundary; 1m on other boundaries	0m on 2 x common boundaries	0m on 1 x common boundary	0m on 2 x common boundaries	The property has 2 x common boundaries
2132	1	1	LFR	Street:	1m; 5m on a proclaimed road (S69(2)(h))	1m; 5m on a proclaimed road (S69(2)(h))	N/A	N/A	The property has 2 x street boundaries
			LFR	Common:	0m on one boundary; 1m on other boundaries	0m on 2 x common boundaries	0m on 1 x common boundary	0m on 2 x common boundaries	The property has 2 x common boundaries
2133	1	1	LFR	Street:	1m; 5m on a proclaimed road (S69(2)(h))	1m; 5m on a proclaimed road (S69(2)(h))	N/A	N/A	The property has 2 x street boundaries
			LFR	Common:	0m on one boundary; 1m on other boundaries	0m on 2 x common boundaries	0m on 1 x common boundary	0m on 2 x common boundaries	The property has 2 x common boundaries
2134	1	1	LFR	Street:	1m; 5m on a proclaimed road (S69(2)(h))	0m on 1 x street boundary	1m on all street boundaries	0m on 1 x street boundary	The property has 3 x street boundaries
			LFR	Common:	0m on one boundary; 1m on other boundaries	0m on 1 x common boundary	N/A	N/A	The property has 1 x common boundary
2135	1	1	LFR	Street:	1m; 5m on a proclaimed road (S69(2)(h))	0m on 1 x street boundary	1m on all street boundaries	0m on 1 x street boundary	The property has 3 x street boundaries
			LFR	Common:	0m on one boundary; 1m on other boundaries	0m on 1 x common boundary	N/A	N/A	The property has 1 x common boundary
2136	1	1	LFR	Street:	1m; 5m on a proclaimed road (S69(2)(h))	1m; 5m on a proclaimed road (S69(2)(h))	N/A	N/A	The property has 2 x street boundaries
			LFR	Common:	0m on one boundary; 1m on other boundaries	0m on 2 x common boundaries	0m on 1 x common boundary	0m on 2 x common boundaries	The property has 2 x common boundaries

Page | 88

BUILDING LINES (FOR "ALL OTHER BUILDINGS" IN THE LFR ZONE)									
TEMP ERF NUMBER	NU OF FORMAL DWELLING UNITS	NU OF INFORMAL STRUCTURES	PROPOSED ZONING	Boundary	Rule	Actual / Proposed	Change / Amend		Comments
							From	To	
			LFR	Common:	0m on one boundary; 1m on other boundaries	0m on 2 x common boundaries	0m on 1 x common boundary	0m on 2 x common boundaries	The property has 2 x common boundaries
2146	1	1	LFR	Street:	1m; 5m on a proclaimed road (S69(2)(h))	1m; 5m on a proclaimed road (S69(2)(h))	N/A	N/A	The property has 2 x street boundaries
			LFR	Common:	0m on one boundary; 1m on other boundaries	0m on 2 x common boundaries	0m on 1 x common boundary	0m on 2 x common boundaries	The property has 2 x common boundaries
2147	1	1	LFR	Street:	1m; 5m on a proclaimed road (S69(2)(h))	0m on 1 x street boundary	1m on all street boundaries	0m on 1 x street boundary	The property has 3 x street boundaries
			LFR	Common:	0m on one boundary; 1m on other boundaries	0m on 1 x common boundary	N/A	N/A	The property has 1 x common boundary
2148	1	1	LFR	Street:	1m; 5m on a proclaimed road (S69(2)(h))	0m on 1 x street boundary	1m on all street boundaries	0m on 1 x street boundary	The property has 3 x street boundaries
			LFR	Common:	0m on one boundary; 1m on other boundaries	0m on 1 x common boundary	N/A	N/A	The property has 1 x common boundary
2149	1	1	LFR	Street:	1m; 5m on a proclaimed road (S69(2)(h))	1m; 5m on a proclaimed road (S69(2)(h))	N/A	N/A	The property has 2 x street boundaries
			LFR	Common:	0m on one boundary; 1m on other boundaries	0m on 2 x common boundaries	0m on 1 x common boundary	0m on 2 x common boundaries	The property has 2 x common boundaries
2150	1	0	LFR	Street:	1m; 5m on a proclaimed road (S69(2)(h))	0m on 1 x street boundary	1m on all street boundaries	0m on 1 x street boundary	The property has 3 x street boundaries
			LFR	Common:	0m on one boundary; 1m on other boundaries	0m on 1 x common boundary	N/A	N/A	The property has 1 x common boundary
2151									
2152	1	1	LFR	Street:	1m; 5m on a proclaimed road (S69(2)(h))	0m on 1 x street boundary	1m on all street boundaries	0m on 1 x street boundary	The property has 3 x street boundaries
			LFR	Common:	0m on one boundary; 1m on other boundaries	0m on 1 x common boundary	N/A	N/A	The property has 1 x common boundary
2153	1	1	LFR	Street:	1m; 5m on a proclaimed road (S69(2)(h))	0m on 1 x street boundary	1m on all street boundaries	0m on 1 x street boundary	The property has 3 x street boundaries
			LFR	Common:	0m on one boundary; 1m on other boundaries	0m on 2 x common boundaries	0m on 1 x common boundary	0m on 2 x common boundaries	The property has 2 x common boundaries

BUILDING LINES (FOR "ALL OTHER BUILDINGS" IN THE LFR ZONE)									
TEMP ERF NUMBER	NU OF FORMAL DWELLING UNITS	NU OF INFORMAL STRUCTURES	PROPOSED ZONING	Boundary	Rule	Actual / Proposed	Change / Amend		Comments
							From	To	
2154	1	1	LFR	Street:	1m; 5m on a proclaimed road (S69(2)(h))	0m on 1 x street boundary	1m on all street boundaries	0m on 1 x street boundary	The property has 3 x street boundaries
			LFR	Common:	0m on one boundary; 1m on other boundaries	0m on 2 x common boundaries	0m on 1 x common boundary	0m on 2 x common boundaries	The property has 2 x common boundaries
2155	1	2	LFR	Street:	1m; 5m on a proclaimed road (S69(2)(h))	1m; 5m on a proclaimed road (S69(2)(h))	N/A	N/A	The property has 2 x street boundaries
			LFR	Common:	0m on one boundary; 1m on other boundaries	0m on 2 x common boundaries	0m on 1 x common boundary	0m on 2 x common boundaries	The property has 2 x common boundaries
2156	1	1	LFR	Street:	1m; 5m on a proclaimed road (S69(2)(h))	0m on 1 x street boundary	1m on all street boundaries	0m on 1 x street boundary	The property has 3 x street boundaries
			LFR	Common:	0m on one boundary; 1m on other boundaries	0m on 1 x common boundary	N/A	N/A	The property has 1 x common boundary
2157	1	2	LFR	Street:	1m; 5m on a proclaimed road (S69(2)(h))	0m on 1 x street boundary	1m on all street boundaries	0m on 1 x street boundary	The property has 3 x street boundaries
			LFR	Common:	0m on one boundary; 1m on other boundaries	0m on 1 x common boundary	N/A	N/A	The property has 1 x common boundary
2158	1	1	LFR	Street:	1m; 5m on a proclaimed road (S69(2)(h))	0m on 1 x street boundary	1m on all street boundaries	0m on 1 x street boundary	The property has 3 x street boundaries
			LFR	Common:	0m on one boundary; 1m on other boundaries	0m on 1 x common boundary	N/A	N/A	The property has 1 x common boundary
2159	1	1	LFR	Street:	1m; 5m on a proclaimed road (S69(2)(h))	0m on 1 x street boundary	1m on all street boundaries	0m on 1 x street boundary	The property has 3 x street boundaries
			LFR	Common:	0m on one boundary; 1m on other boundaries	0m on 1 x common boundary	N/A	N/A	The property has 1 x common boundary
2160	1	1	LFR	Street:	1m; 5m on a proclaimed road (S69(2)(h))	0m on 1 x street boundary	1m on all street boundaries	0m on 1 x street boundary	The property has 3 x street boundaries
			LFR	Common:	0m on one boundary; 1m on other boundaries	0m on 1 x common boundary	N/A	N/A	The property has 1 x common boundary
2161	1	1	LFR	Street:	1m; 5m on a proclaimed road (S69(2)(h))	1m; 5m on a proclaimed road (S69(2)(h))	N/A	N/A	The property has 2 x common boundaries
			LFR	Common:	0m on one boundary; 1m on other boundaries	0m on 2 x common boundaries	0m on 1 x common boundary	0m on 2 x common boundaries	The property has 2 x common boundaries

BUILDING LINES (FOR "ALL OTHER BUILDINGS" IN THE LFR ZONE)									
TEMP ERF NUMBER	NU OF FORMAL DWELLING UNITS	NU OF INFORMAL STRUCTURES	PROPOSED ZONING	Boundary	Rule	Actual / Proposed	Change / Amend		Comments
							From	To	
2162	1	1	LFR	Street:	1m; 5m on a proclaimed road (S69(2)(h))	0m on 1 x street boundary	1m on all street boundaries	0m on 1 x street boundary	The property has 3 x street boundaries
			LFR	Common:	0m on one boundary; 1m on other boundaries	0m on 1 x common boundary	N/A	N/A	The property has 1 x common boundary
2163	1	1	LFR	Street:	1m; 5m on a proclaimed road (S69(2)(h))	0m on 1 x street boundary	1m on all street boundaries	0m on 1 x street boundary	The property has 2 x street boundaries
			LFR	Common:	0m on one boundary; 1m on other boundaries	0m on 1 x common boundary, 1m on the other boundaries	N/A	N/A	The property has 2 x common boundaries
2164	1	1	LFR	Street:	1m; 5m on a proclaimed road (S69(2)(h))	0m on 1 x street boundary	1m on all street boundaries	0m on 1 x street boundary	The property has 2 x street boundaries
			LFR	Common:	0m on one boundary; 1m on other boundaries	0m on 1 x common boundary, 1m on the other boundaries	N/A	N/A	The property has 2 x common boundaries
2165		4							
TOTAL	175	183							

TABLE 12: PROPOSED BUILDING LINES ("SHELTERS")

BUILDING LINES (FOR "SHELTERS" IN THE LFR ZONE)										
TEMP ERF NUMBER	NU OF FORMAL DWELLING UNITS	NU OF INFORMAL STRUCTURES	EXISTING LAND USES	PROPOSED ZONING	Boundary	Rule	Actual / Proposed	Change / Amend		Comments
								From	To	
1982	1	2	Dwelling house	LFR	Street:	1m; 5m on a proclaimed road (S69(2)(h))	0m	1m	0m	The 1 x structure encroaches into Forest Drive. The corner of the other structure seems to be on the street boundary
				LFR	Common:	1m	0m on 2 x common boundaries	1m on all common boundaries	0m on 2 x common boundaries	Both structures seem to be less than 1m from the common boundaries.
1983	1	0	Dwelling house	LFR	Street:	1m; 5m on a proclaimed road (S69(2)(h))	1m; 5m on a proclaimed road (S69(2)(h))	N/A	N/A	There seems to be no shelters on the property.
				LFR	Common:	1m	1m	N/A	N/A	There seems to be no shelters on the property.
1984	1	1	Dwelling house	LFR	Street:	1m; 5m on a proclaimed road (S69(2)(h))	1m; 5m on a proclaimed road (S69(2)(h))	N/A	N/A	The shelter seems to be more than 1m away from the Erf 1986 (PR Zone) street boundary.
				LFR	Common:	1m	0m on 1 x common boundary	1m on all common boundaries	0m on 1 x common boundary	The shelter encroaches on the common boundary with Erf 1983
1985	1	0	Dwelling house	LFR	Street:	1m; 5m on a proclaimed road (S69(2)(h))	1m; 5m on a proclaimed road (S69(2)(h))	N/A	N/A	There seems to be no shelters on the property.
				LFR	Common:	1m	1m	N/A	N/A	There seems to be no shelters on the property.
1986										
1987	1	1	Dwelling house	LFR	Street:	1m; 5m on a proclaimed road (S69(2)(h))	0m on 2 x street boundaries	1m on all street boundaries	0m on 2 x street boundaries	There is 1 x shelter that encroaches into the Erf 1986 (PR Zone) road reserve.
				LFR	Common:	1m	1m	N/A	N/A	The shelter seems to be more than 1m away from the common boundary
1988	1	0	Dwelling house	LFR	Street:	1m; 5m on a proclaimed road (S69(2)(h))	1m; 5m on a proclaimed road (S69(2)(h))	N/A	N/A	There seems to be no shelters on the property.
				LFR	Common:	1m	1m	N/A	N/A	There seems to be no shelters on the property.

BUILDING LINES (FOR "SHELTERS" IN THE LFR ZONE)										
TEMP ERF NUMBER	NU OF FORMAL DWELLING UNITS	NU OF INFORMAL STRUCTURES	EXISTING LAND USES	PROPOSED ZONING	Boundary	Rule	Actual / Proposed	Change / Amend		Comments
								From	To	
1989	1	1	Dwelling house	LFR	Street:	1m; 5m on a proclaimed road (S69(2)(h))	1m; 5m on a proclaimed road (S69(2)(h))	N/A	N/A	The shelter does not affect the street boundary
					Common:	1m	1m	N/A	N/A	The shelter seems to be approximately 1m from the common boundaries
1990	1	1	Dwelling house	LFR	Street:	1m; 5m on a proclaimed road (S69(2)(h))	1m; 5m on a proclaimed road (S69(2)(h))	N/A	N/A	The shelter does not affect the street boundary
					Common:	1m	0m on 1 x common boundary	1m on all common boundaries	0m on 1 x common boundary	The shelter seems to encroach into the neighbouring Erf 1989.
1991	1	1	Dwelling house	LFR	Street:	1m; 5m on a proclaimed road (S69(2)(h))	0m on 1 x street boundary	1m on all street boundaries	0m on 1 x street boundary	The shelter seems to be less than 1m from the 1 x street boundary
					Common:	1m	0m on 1 x common boundary	1m on all common boundaries	0m on 1 x common boundary	The shelter seems to be less than 1m from the 1 x common boundary
1992	1	1	Dwelling house	LFR	Street:	1m; 5m on a proclaimed road (S69(2)(h))	0m on 2 x street boundaries	1m on all street boundaries	0m on 2 x street boundaries	A shelter seems to encroach onto the 2 x Erf 1986 (PR Zone) street boundaries
					Common:	1m	1m	N/A	N/A	The shelter on this property does not affect the common boundary
1993	1	1	Dwelling house	LFR	Street:	1m; 5m on a proclaimed road (S69(2)(h))	0m on 2 x street boundaries	1m on all street boundaries	0m on 2 x street boundaries	A shelter seems to encroach onto the 2 x Erf 1986 (PR Zone) street boundaries
					Common:	1m	0m on 1 x common boundary	1m on all common boundaries	0m on 1 x common boundary	The shelter on this property encroaches onto the common boundary
1994	1	1	Dwelling house	LFR	Street:	1m; 5m on a proclaimed road (S69(2)(h))	0m on 2 x street boundaries	1m on all street boundaries	0m on 2 x street boundaries	The shelter on this property encroaches into 2 of the Erf 1986 (PR Zone) street boundaries
					Common:	1m	1m	N/A	N/A	The shelter on this property does not affect the common boundary
1995	1	2	Dwelling house	LFR	Street:	1m; 5m on a proclaimed road (S69(2)(h))	0m on 3 x street boundaries	1m on all street boundaries	0m on 3 x street boundaries	Two shelters on the property seems to affect all street boundaries

BUILDING LINES (FOR "SHELTERS" IN THE LFR ZONE)										
TEMP ERF NUMBER	NU OF FORMAL DWELLING UNITS	NU OF INFORMAL STRUCTURES	EXISTING LAND USES	PROPOSED ZONING	Boundary	Rule	Actual / Proposed	Change / Amend		Comments
								From	To	
				LFR	Common:	1m	0m on 2 x common boundaries	1m on all common boundaries	0m on 2 x common boundaries	Two shelters on the property seems to affect all common boundaries. The one shelter seems to encroach into Erf 1994
1996	1	1	Dwelling house	LFR	Street:	1m; 5m on a proclaimed road (S69(2)(h))	0m on 2 x street boundaries	1m on all street boundaries	0m on 2 x street boundaries	A shelter seems to affect 2 x street boundaries, i.e. Erf 1986 (PR Zone) and Erf 1997 (PR Zone)
1997				LFR	Common:	1m	0m on 2 x common boundaries	1m on all common boundaries	0m on 2 x common boundaries	A shelter seems to affect 2 x common boundaries
1998	1	1	Dwelling house	LFR	Street:	1m; 5m on a proclaimed road (S69(2)(h))	0m on 1 x street boundary	1m on all street boundaries	0m on 1 x street boundary	A shelter from Erf 1998 encroaches into this Erf and limits pedestrian access to Erf 1995.
				LFR	Common:	1m	0m on 2 x common boundaries	1m on all common boundaries	0m on 2 x common boundaries	A shelter seems to extend into the Erf 1997 (PR Zone) road reserve.
1999	1	1	Dwelling house	LFR	Street:	1m; 5m on a proclaimed road (S69(2)(h))	0m on 1 x street boundary	1m on all street boundaries	0m on 1 x street boundary	The shelter affects both common boundaries.
				LFR	Common:	1m	0m on 2 x common boundaries	1m on all common boundaries	0m on 2 x common boundaries	The shelter on the property seems to affect 1 x street boundary
2000	1	2	Dwelling house	LFR	Street:	1m; 5m on a proclaimed road (S69(2)(h))	0m on 3 x street boundaries	1m on all street boundaries	0m on 3 x street boundaries	The shelter on the property seems to affect 2 x common boundaries
				LFR	Common:	1m	0m on 1 x common boundary	1m on all common boundaries	0m on 1 x common boundary	The 2 x shelters seem to affect all street boundaries. The 1 x shelter extends into the Forest Drive road reserve.
2001	1	0	Dwelling house	LFR	Street:	1m; 5m on a proclaimed road (S69(2)(h))	1m; 5m on a proclaimed road (S69(2)(h))	N/A	N/A	Both structures seem to affect the common boundary
				LFR	Common:	1m	1m	N/A	N/A	There seems to be no shelters on the property.
2002	1	1	Dwelling house	LFR	Street:	1m; 5m on a proclaimed road (S69(2)(h))	0m on 1 x street boundary	1m on all street boundaries	0m on 1 x street boundary	There seems to be no shelters on the property.
				LFR	Common:	1m	0m on 1 x street boundary	1m on all street boundaries	0m on 1 x street boundary	The shelter seems to extend into the Erf 1986 (PR Zone) road reserve.

BUILDING LINES (FOR "SHELTERS" IN THE LFR ZONE)										
TEMP ERF NUMBER	NU OF FORMAL DWELLING UNITS	NU OF INFORMAL STRUCTURES	EXISTING LAND USES	PROPOSED ZONING	Boundary	Rule	Actual / Proposed	Change / Amend		Comments
								From	To	
				LFR	Common:	1m	0m on 2 x common boundaries	1m on all common boundaries	0m on 2 x common boundaries	The shelter seems to affect both common boundaries.
2003	1	1	Dwelling house	LFR	Street:	1m; 5m on a proclaimed road (S69(2)(h))	0m on 1 x street boundary	1m on all street boundaries	0m on 1 x street boundary	The shelter seems to affect 1 x street boundary (Erf 1986 (PR Zone))
				LFR	Common:	1m	0m on 2 x common boundaries	1m on all common boundaries	0m on 2 x common boundaries	The shelter seems to affect both common boundaries.
2004	1	1	Dwelling house	LFR	Street:	1m; 5m on a proclaimed road (S69(2)(h))	0m on 1 x street boundary	1m on all street boundaries	0m on 1 x street boundary	The shelter seems to affect 1 x street boundary (Erf 1986 (PR Zone))
				LFR	Common:	1m	0m on 2 x common boundaries	1m on all common boundaries	0m on 2 x common boundaries	The shelter seems to affect both common boundaries.
2005	1	1	Dwelling house	LFR	Street:	1m; 5m on a proclaimed road (S69(2)(h))	0m on 1 x street boundary	1m on all street boundaries	0m on 1 x street boundary	The shelter seems to extend into the Erf 1986 (PR Zone) road reserve.
				LFR	Common:	1m	0m on 1 x common boundary	1m on all common boundaries	0m on 1 x common boundary	The shelter seems to be less than 1m from the common boundary
2006										There seems to be a structure from Erf 2010 that extends into this Erf as well as into Forest Drive.
2007	1	1	Dwelling house	LFR	Street:	1m; 5m on a proclaimed road (S69(2)(h))	0m on 2 x street boundaries	1m on all street boundaries	0m on 2 x street boundaries	The shelter seems to affect 2 x street boundaries (Erf 1986 (PR Zone))
				LFR	Common:	1m	1m	N/A	N/A	The shelter on this property does not affect the common boundary
2008	1	1	Dwelling house	LFR	Street:	1m; 5m on a proclaimed road (S69(2)(h))	0m on 1 x street boundary	1m on all street boundaries	0m on 1 x street boundary	The shelter on this property seems to encroach onto the Erf 1986 (PR Zone) road reserve.
				LFR	Common:	1m	0m on 2 x common boundaries	1m on all common boundaries	0m on 2 x common boundaries	The shelter seems to affect both common boundaries.
2009	1	1	Dwelling house	LFR	Street:	1m; 5m on a proclaimed road (S69(2)(h))	1m; 5m on a proclaimed road (S69(2)(h))	N/A	N/A	The shelter on this property does not seem to affect the Erf 1986 (PR Zone) street boundary.

BUILDING LINES (FOR "SHELTERS" IN THE LFR ZONE)										
TEMP ERF NUMBER	NU OF FORMAL DWELLING UNITS	NU OF INFORMAL STRUCTURES	EXISTING LAND USES	PROPOSED ZONING	Boundary	Rule	Actual / Proposed	Change / Amend		Comments
								From	To	
				LFR	Common:	1m	0m on 2 x common boundaries	1m on all common boundaries	0m on 2 x common boundaries	The shelter on this property seems to affect both common boundaries.
2010	1	2	Dwelling house	LFR	Street:	1m; 5m on a proclaimed road (S69(2)(h))	0m on 3 x street boundaries	1m on all street boundaries	0m on 3 x street boundaries	There seems to be 2 x structures that encroaches in the Forest Drive road reserve. The one structure also encroaches into the Erf 2006 (PR Zone) road reserve.
				LFR	Common:	1m	0m on 1 x common boundary	1m on all common boundaries	0m on 1 x common boundary	Both structures seem to affect the common boundary
2011	1	0	Dwelling house	LFR	Street:	1m; 5m on a proclaimed road (S69(2)(h))	1m; 5m on a proclaimed road (S69(2)(h))	N/A	N/A	There seems to be no shelters on the property.
				LFR	Common:	1m	1m	N/A	N/A	There seems to be no shelters on the property.
2012	1	1	Dwelling house	LFR	Street:	1m; 5m on a proclaimed road (S69(2)(h))	0m on 1 x street boundary	1m on all street boundaries	0m on 1 x street boundary	The structure on this property seems to extend into the Erf 1986 (PR Zone) road reserve.
				LFR	Common:	1m	0m on 2 x common boundaries	1m on all common boundaries	0m on 2 x common boundaries	The structure on this property seems to affect both common boundaries
2013	1	1	Dwelling house	LFR	Street:	1m; 5m on a proclaimed road (S69(2)(h))	0m on 1 x street boundary	1m on all street boundaries	0m on 1 x street boundary	The structure on this property seems to extend into the Erf 1986 (PR Zone) road reserve.
				LFR	Common:	1m	0m on 2 x common boundaries	1m on all common boundaries	0m on 2 x common boundaries	The structure on this property seems to affect both common boundaries
2014	1	1	Dwelling house	LFR	Street:	1m; 5m on a proclaimed road (S69(2)(h))	0m on 2 x street boundaries	1m on all street boundaries	0m on 2 x street boundaries	The structure on this property seems to extend into the Erf 1986 (PR Zone) road reserve.
				LFR	Common:	1m	0m on 1 x common boundary	1m on all common boundaries	0m on 1 x common boundary	The structure on this property seems to affect both common boundaries
2015	1	2	Dwelling house	LFR	Street:	1m; 5m on a proclaimed road (S69(2)(h))	0m on 2 x street boundaries	1m on all street boundaries	0m on 2 x street boundaries	There seems to be 2 x structures that affects the street boundaries of this property. Most of the one structure is located on the Erf 1986 (PR Zone) road reserve with a small part extending into Erf 2015

BUILDING LINES (FOR "SHELTERS" IN THE LFR ZONE)										
TEMP ERF NUMBER	NU OF FORMAL DWELLING UNITS	NU OF INFORMAL STRUCTURES	EXISTING LAND USES	PROPOSED ZONING	Boundary	Rule	Actual / Proposed	Change / Amend		Comments
								From	To	
				LFR	Common:	1m	0m on 1 x common boundary	1m on all common boundaries	0m on 1 x common boundary	The one structure seems to affect the common boundary
2016	1	1	Dwelling house	LFR	Street:	1m; 5m on a proclaimed road (S69(2)(h))	0m on 1 x street boundary	1m on all street boundaries	0m on 1 x street boundary	The structure seems to affect 1 x street boundary
				LFR	Common:	1m	0m on 2 x common boundaries	1m on all common boundaries	0m on 2 x common boundaries	The structure seems to affect both common boundaries
2017	1	2	Dwelling house	LFR	Street:	1m; 5m on a proclaimed road (S69(2)(h))	0m on 3 x street boundaries	1m on all street boundaries	0m on 3 x street boundaries	The 2 x shelters seem to affect all street boundaries. The 1 x shelter extends into the Erf 1986 (PR Zone) road reserve.
				LFR	Common:	1m	0m on 2 x common boundaries	1m on all common boundaries	0m on 2 x common boundaries	The structures seem to affect both common boundaries
2018	1	2	Dwelling house	LFR	Street:	1m; 5m on a proclaimed road (S69(2)(h))	0m on 2 x street boundaries	1m on all street boundaries	0m on 2 x street boundaries	The structures seem to affect 2 x street boundaries. The one structure extends into the Erf 2020 (PR Zone) road reserve
				LFR	Common:	1m	0m on 2 x common boundaries	1m on all common boundaries	0m on 2 x common boundaries	The structures seem to affect both common boundaries
2019	1	1	Dwelling house	LFR	Street:	1m; 5m on a proclaimed road (S69(2)(h))	0m on 1 x street boundary	1m on all street boundaries	0m on 1 x street boundary	The structure seems to affect the School Crescent road reserve
				LFR	Common:	1m	1m	N/A	N/A	The structures does not seem to affect the common boundary
2020										
2021	1	1	Dwelling house	LFR	Street:	1m; 5m on a proclaimed road (S69(2)(h))	0m on 2 x street boundaries	1m on all street boundaries	0m on 2 x street boundaries	The structure seems to affect 2 x street boundaries
				LFR	Common:	1m	0m on 1 x common boundary	1m on all common boundaries	0m on 1 x common boundary	The structure seems to affect 1 x common boundary
2022	1	1	Dwelling house	LFR	Street:	1m; 5m on a proclaimed road (S69(2)(h))	0m on 1 x street boundary	1m on all street boundaries	0m on 1 x street boundary	The structure seems to affect the Erf 1986 (PR Zone) street boundary.

BUILDING LINES (FOR "SHELTERS" IN THE LFR ZONE)									
TEMP ERF NUMBER	NU OF FORMAL DWELLING UNITS	NU OF INFORMAL STRUCTURES	EXISTING LAND USES	PROPOSED ZONING	Boundary	Rule	Actual / Proposed	Change / Amend	Comments
								From	To
				LFR	Common:	1m	0m on 1 x common boundary	1m on all common boundaries	0m on 1 x common boundary
2023	1	1	Dwelling house	LFR	Street:	1m; 5m on a proclaimed road (S69(2)(h))	0m on 2 x street boundaries	1m on all street boundaries	0m on 2 x street boundaries
				LFR	Common:	1m	0m on 1 x common boundary	1m on all common boundaries	0m on 1 x common boundary
2024	1	1	Dwelling house	LFR	Street:	1m; 5m on a proclaimed road (S69(2)(h))	0m on 2 x street boundaries	1m on all street boundaries	0m on 2 x street boundaries
				LFR	Common:	1m	0m on 1 x common boundary	1m on all common boundaries	0m on 1 x common boundary
2025	1	0	Dwelling house	LFR	Street:	1m; 5m on a proclaimed road (S69(2)(h))	1m; 5m on a proclaimed road (S69(2)(h))	N/A	N/A
				LFR	Common:	1m	1m	N/A	N/A
2026	1	1	Dwelling house	LFR	Street:	1m; 5m on a proclaimed road (S69(2)(h))	0m on 1 x street boundary	1m on all street boundaries	0m on 1 x street boundary
				LFR	Common:	1m	0m on 2 x common boundaries	1m on all common boundaries	0m on 2 x common boundaries
2027	1	0	Dwelling house	LFR	Street:	1m; 5m on a proclaimed road (S69(2)(h))	1m; 5m on a proclaimed road (S69(2)(h))	N/A	N/A
				LFR	Common:	1m	1m	N/A	N/A
2028	1	1	Dwelling house	LFR	Street:	1m; 5m on a proclaimed road (S69(2)(h))	0m on 1 x street boundary	1m on all street boundaries	0m on 1 x street boundary
				LFR	Common:	1m	0m on 1 x common boundary	1m on all common boundaries	0m on 1 x common boundary

BUILDING LINES (FOR "SHELTERS" IN THE LFR ZONE)									
TEMP ERF NUMBER	NU OF FORMAL DWELLING UNITS	NU OF INFORMAL STRUCTURES	EXISTING LAND USES	PROPOSED ZONING	Boundary	Rule	Actual / Proposed	Change / Amend	Comments
								From	To
2029	1	1	Dwelling house	LFR	Street:	1m; 5m on a proclaimed road (S69(2)(h))	0m on 2 x street boundaries	1m on all street boundaries	0m on 2 x street boundaries The structure seems to affect 2 x street boundaries
				LFR	Common:	1m	0m on 1 x common boundary	1m on all common boundaries	0m on 1 x common boundary The structure seems to affect 1 x common boundary
2030	1	0	Dwelling house	LFR	Street:	1m; 5m on a proclaimed road (S69(2)(h))	1m; 5m on a proclaimed road (S69(2)(h))	N/A	N/A There seems to be no shelters on the property.
				LFR	Common:	1m	1m	N/A	N/A There seems to be no shelters on the property.
2031	1	1	Dwelling house	LFR	Street:	1m; 5m on a proclaimed road (S69(2)(h))	0m on 1 x street boundary	1m on all street boundaries	0m on 1 x street boundary The structure seems to encroach onto the Erf 1986 (PR Zone) street boundary.
				LFR	Common:	1m	0m on 2 x common boundaries	1m on all common boundaries	0m on 2 x common boundaries The structure seems to encroach onto both common boundaries. It looks like it extends into the neighbouring Erf 2032.
2032	1	1	Dwelling house	LFR	Street:	1m; 5m on a proclaimed road (S69(2)(h))	1m; 5m on a proclaimed road (S69(2)(h))	N/A	N/A The structure does not seem to affect the street boundaries
				LFR	Common:	1m	0m on 2 x common boundaries	1m on all common boundaries	0m on 2 x common boundaries The structure seems to encroach slightly onto both common boundaries.
2033	1	1	Dwelling house	LFR	Street:	1m; 5m on a proclaimed road (S69(2)(h))	0m on 2 x street boundaries	1m on all street boundaries	0m on 2 x street boundaries The structure seems to affect 2 x street boundaries
				LFR	Common:	1m	0m on 1 x common boundary	1m on all common boundaries	0m on 1 x common boundary The structure seems to affect 1 x common boundary
2034									
2035	1	1	Dwelling house	LFR	Street:	1m; 5m on a proclaimed road (S69(2)(h))	0m on 2 x street boundaries	1m on all street boundaries	0m on 2 x street boundaries The structure seems to affect 2 x street boundaries
				LFR	Common:	1m	0m on 1 x common boundary	1m on all common boundaries	0m on 1 x common boundary The structure seems to affect 1 x common boundary

BUILDING LINES (FOR "SHELTERS" IN THE LFR ZONE)									
TEMP ERF NUMBER	NU OF FORMAL DWELLING UNITS	NU OF INFORMAL STRUCTURES	EXISTING LAND USES	PROPOSED ZONING	Boundary	Rule	Actual / Proposed	Change / Amend From To	Comments
2036	1	0	Dwelling house	LFR	Street:	1m; 5m on a proclaimed road (S69(2)(h))	1m; 5m on a proclaimed road (S69(2)(h))	N/A	There seems to be no shelters on the property.
2037	1	0	Dwelling house	LFR	Common:	1m	1m	N/A	There seems to be no shelters on the property.
2038	1	1	Dwelling house	LFR	Street:	1m; 5m on a proclaimed road (S69(2)(h))	1m; 5m on a proclaimed road (S69(2)(h))	N/A	There seems to be no shelters on the property.
2039	1	1	Dwelling house	LFR	Common:	1m	1m on all common boundaries	0m on 1 x common boundary	The structure seems to affect 1 x common boundary
2040	1	1	Dwelling house	LFR	Street:	1m; 5m on a proclaimed road (S69(2)(h))	1m on all common boundaries	0m on 1 x common boundary	The structure seems to affect 2 x street boundaries and extends into the Erf 1986 (PR Zone) road reserve
2041	1	1	Dwelling house	LFR	Common:	1m	1m on all common boundaries	0m on 1 x common boundary	The structure seems to affect 1 x common boundary
2042	1	0	Dwelling house	LFR	Street:	1m; 5m on a proclaimed road (S69(2)(h))	1m on all common boundaries	0m on 1 x common boundary	The structure seems to affect 2 x street boundaries
					Common:	1m	1m on all common boundaries	0m on 1 x common boundary	The structure seems to slightly encroach onto the common boundary
					Street:	1m; 5m on a proclaimed road (S69(2)(h))	1m on all street boundaries	0m on 1 x street boundary	The structure seems to encroach onto the Erf 2059 (PR Zone) street boundary
					Common:	1m	1m on all common boundaries	0m on 2 x common boundaries	The structure seems to encroach onto both common boundaries
					Street:	1m; 5m on a proclaimed road (S69(2)(h))	1m on all street boundaries	0m on 1 x street boundary	The structure seems to encroach onto the Erf 1986 (PR Zone) street boundary
					Common:	1m	1m on all common boundaries	0m on 2 x common boundaries	The structure seems to encroach onto both common boundaries
					Street:	1m; 5m on a proclaimed road (S69(2)(h))	1m on all common boundaries	0m on 2 x common boundaries	The structure seems to encroach onto both common boundaries
					Common:	1m	1m on all common boundaries	N/A	There seems to be no shelters on the property.

BUILDING LINES (FOR "SHELTERS" IN THE LFR ZONE)										
TEMP ERF NUMBER	NU OF FORMAL DWELLING UNITS	NU OF INFORMAL STRUCTURES	EXISTING LAND USES	PROPOSED ZONING	Boundary	Rule	Actual / Proposed	Change / Amend		Comments
								From	To	
				LFR	Common:	1m	1m	N/A	N/A	There seems to be no shelters on the property.
2043	1	0	Dwelling house	LFR	Street:	1m; 5m on a proclaimed road (S69(2)(h))	1m; 5m on a proclaimed road (S69(2)(h))	N/A	N/A	There seems to be no shelters on the property.
				LFR	Common:	1m	1m	N/A	N/A	There seems to be no shelters on the property.
2044	1	0	Dwelling house	LFR	Street:	1m; 5m on a proclaimed road (S69(2)(h))	1m; 5m on a proclaimed road (S69(2)(h))	N/A	N/A	There seems to be no shelters on the property.
				LFR	Common:	1m	1m	N/A	N/A	There seems to be no shelters on the property.
2045	1	1	Dwelling house	LFR	Street:	1m; 5m on a proclaimed road (S69(2)(h))	0m on 1 x street boundary	1m on all street boundaries	0m on 1 x street boundary	The structure seems to extend into the Erf 2059 (PR Zone) street boundary
				LFR	Common:	1m	0m on 1 x common boundary	1m on all common boundaries	0m on 1 x common boundary	The structure seems to affect 1 x common boundary
2046	1	2	Dwelling house	LFR	Street:	1m; 5m on a proclaimed road (S69(2)(h))	0m on 2 x street boundaries	1m on all street boundaries	0m on 2 x street boundaries	The property has 2 x structures which affects both street boundaries. The 1 x structure extends into the Erf 2059 (PR Zone) road reserve.
				LFR	Common:	1m	0m on 1 x common boundary	1m on all common boundaries	0m on 1 x common boundary	Both structures affect one of the common boundaries.
2047	1	2	Dwelling house	LFR	Street:	1m; 5m on a proclaimed road (S69(2)(h))	0m on 2 x street boundaries	1m on all street boundaries	0m on 2 x street boundaries	The property has 2 x structures which affects both street boundaries. The 1 x structure extends into the Erf 1986 (PR Zone) road reserve.
				LFR	Common:	1m	0m on 2 x common boundaries	1m on all common boundaries	0m on 2 x common boundaries	The 2 x structures affects 2 of the 3 x common boundaries.
2048	1	1	Dwelling house	LFR	Street:	1m; 5m on a proclaimed road (S69(2)(h))	0m on 1 x street boundary	1m on all street boundaries	0m on 1 x street boundary	The structure on this property affects the Erf 1986 (PR Zone) street boundary.
				LFR	Common:	1m	0m on 2 x common boundaries	1m on all common boundaries	0m on 2 x common boundaries	The structure encroaches onto both common boundaries.

BUILDING LINES (FOR "SHELTERS" IN THE LFR ZONE)										
TEMP ERF NUMBER	NU OF FORMAL DWELLING UNITS	NU OF INFORMAL STRUCTURES	EXISTING LAND USES	PROPOSED ZONING	Boundary	Rule	Actual / Proposed	Change / Amend		Comments
								From	To	
2049	1	2	Dwelling house	LFR	Street:	1m; 5m on a proclaimed road (S69(2)(h))	0m on 2 x street boundaries	1m on all street boundaries	0m on 2 x street boundaries	The property has 2 x structures which affects both street boundaries. The 1 x structure extends into the Erf 2059 (PR Zone) road reserve.
				LFR	Common:	1m	0m on 2 x common boundaries	1m on all common boundaries	0m on 2 x common boundaries	The structures encroach onto both common boundaries.
2050	1	2	Dwelling house	LFR	Street:	1m; 5m on a proclaimed road (S69(2)(h))	0m on 1 x street boundary	1m on all street boundaries	0m on 1 x street boundary	There is 1 x structure on the property that encroaches onto the Erf 1986 (PR Zone) street boundary. The second structure is located on Erf 1986 (PR Zone) directly adjacent to Erf 2050
				LFR	Common:	1m	0m on 1 x common boundary	1m on all common boundaries	0m on 1 x common boundary	The structure seems to affect 1 x common boundary
2051	1	0	Dwelling house	LFR	Street:	1m; 5m on a proclaimed road (S69(2)(h))	1m; 5m on a proclaimed road (S69(2)(h))	N/A	N/A	There seems to be no shelters on the property.
				LFR	Common:	1m	1m	N/A	N/A	There seems to be no shelters on the property.
2052	1	0	Dwelling house	LFR	Street:	1m; 5m on a proclaimed road (S69(2)(h))	1m; 5m on a proclaimed road (S69(2)(h))	N/A	N/A	There seems to be no shelters on the property.
				LFR	Common:	1m	1m	N/A	N/A	There seems to be no shelters on the property.
2053	1	0	Dwelling house	LFR	Street:	1m; 5m on a proclaimed road (S69(2)(h))	1m; 5m on a proclaimed road (S69(2)(h))	N/A	N/A	There seems to be no shelters on the property.
				LFR	Common:	1m	1m	N/A	N/A	There seems to be no shelters on the property.
2054	1	0	Dwelling house	LFR	Street:	1m; 5m on a proclaimed road (S69(2)(h))	1m; 5m on a proclaimed road (S69(2)(h))	N/A	N/A	There seems to be no shelters on the property.
				LFR	Common:	1m	1m	N/A	N/A	There seems to be no shelters on the property.

BUILDING LINES (FOR "SHELTERS" IN THE LFR ZONE)										
TEMP ERF NUMBER	NU OF FORMAL DWELLING UNITS	NU OF INFORMAL STRUCTURES	EXISTING LAND USES	PROPOSED ZONING	Boundary	Rule	Actual / Proposed	Change / Amend		Comments
								From	To	
2055	1	2	Dwelling house	LFR	Street:	1m; 5m on a proclaimed road (S69(2)(h))	0m on 2 x street boundaries	1m on all street boundaries	0m on 2 x street boundaries	There are 2 x structures on the property that affects both street boundaries. The 1 x structure extends into theh School Crescent Road reserve.
				LFR	Common:	1m	0m on 3 x common boundaries	1m on all common boundaries	0m on 3 x common boundaries	The 2 x structures seems to affect all common boundaries.
2056	1	0	Dwelling house	LFR	Street:	1m; 5m on a proclaimed road (S69(2)(h))	1m; 5m on a proclaimed road (S69(2)(h))	N/A	N/A	There seems to be no shelters on the property.
				LFR	Common:	1m	1m	N/A	N/A	There seems to be no shelters on the property.
2057	1	1	Dwelling house	LFR	Street:	1m; 5m on a proclaimed road (S69(2)(h))	0m on 1 x street boundary	1m on all street boundaries	0m on 1 x street boundary	The structure on the property extends into the Erf 1986 (PR Zone) road reserve.
				LFR	Common:	1m	0m on 2 x common boundaries	1m on all common boundaries	0m on 2 x common boundaries	The structure seems to encroach onto both common boundaries
2058	1	1	Dwelling house	LFR	Street:	1m; 5m on a proclaimed road (S69(2)(h))	0m on 2 x street boundaries	1m on all street boundaries	0m on 2 x street boundaries	The structure seems to affect 2 x street boundaries
				LFR	Common:	1m	0m on 1 x common boundary	1m on all common boundaries	0m on 1 x common boundary	The structure seems to affect 1 x common boundary
2059		17								
2060	1	0	Dwelling house	LFR	Street:	1m; 5m on a proclaimed road (S69(2)(h))	1m; 5m on a proclaimed road (S69(2)(h))	N/A	N/A	There seems to be no shelters on the property.
				LFR	Common:	1m	1m	N/A	N/A	There seems to be no shelters on the property.
2061	1	1	Dwelling house	LFR	Street:	1m; 5m on a proclaimed road (S69(2)(h))	1m; 5m on a proclaimed road (S69(2)(h))	N/A	N/A	The structures does not seem to affect the Erf 2059 (PR Zone) street boundary
				LFR	Common:	1m	0m on 1 x common boundary	1m on all common boundaries	0m on 1 x common boundary	The structure seems to affect 1 x common boundary

BUILDING LINES (FOR "SHELTERS" IN THE LFR ZONE)										
TEMP ERF NUMBER	NU OF FORMAL DWELLING UNITS	NU OF INFORMAL STRUCTURES	EXISTING LAND USES	PROPOSED ZONING	Boundary	Rule	Actual / Proposed	Change / Amend	Comments	
								From	To	
2062	1	0	Dwelling house	LFR	Street:	1m; 5m on a proclaimed road (S69(2)(h))	1m; 5m on a proclaimed road (S69(2)(h))	N/A	N/A	There seems to be no shelters on the property.
				LFR	Common:	1m	1m	N/A	N/A	There seems to be no shelters on the property.
2063	1	0	Dwelling house	LFR	Street:	1m; 5m on a proclaimed road (S69(2)(h))	1m; 5m on a proclaimed road (S69(2)(h))	N/A	N/A	There seems to be no shelters on the property.
				LFR	Common:	1m	1m	N/A	N/A	There seems to be no shelters on the property.
2064	1	1	Dwelling house	LFR	Street:	1m; 5m on a proclaimed road (S69(2)(h))	0m on 2 x street boundaries	1m on all street boundaries	0m on 2 x street boundaries	The structure seems to affect 2 x street boundaries
				LFR	Common:	1m	0m on 2 x common boundaries	1m on all common boundaries	0m on 2 x common boundaries	The structure seems to affect both common boundaries
2065	1	1	Dwelling house	LFR	Street:	1m; 5m on a proclaimed road (S69(2)(h))	0m on 1 x street boundary	1m on all street boundaries	0m on 1 x street boundary	The structure encroaches onto the Erf 2059 (PR Zone) street boundary.
				LFR	Common:	1m	0m on 1 x common boundary	1m on all common boundaries	0m on 1 x common boundary	The structure seems to affect 1 x common boundary
2066	1	0	Dwelling house	LFR	Street:	1m; 5m on a proclaimed road (S69(2)(h))	1m; 5m on a proclaimed road (S69(2)(h))	N/A	N/A	There seems to be no shelters on the property.
				LFR	Common:	1m	1m	N/A	N/A	There seems to be no shelters on the property.
2067	1	0	Dwelling house	LFR	Street:	1m; 5m on a proclaimed road (S69(2)(h))	1m; 5m on a proclaimed road (S69(2)(h))	N/A	N/A	There seems to be no shelters on the property.
				LFR	Common:	1m	1m	N/A	N/A	There seems to be no shelters on the property.
2068	1	1	Dwelling house	LFR	Street:	1m; 5m on a proclaimed road (S69(2)(h))	0m on 2 x street boundaries	1m on all street boundaries	0m on 2 x street boundaries	The structure seems to affect 2 x street boundaries and extends into the Erf 2059 (PR Zone) road reserve

BUILDING LINES (FOR "SHELTERS" IN THE LFR ZONE)										
TEMP ERF NUMBER	NU OF FORMAL DWELLING UNITS	NU OF INFORMAL STRUCTURES	EXISTING LAND USES	PROPOSED ZONING	Boundary	Rule	Actual / Proposed	Change / Amend		Comments
								From	To	
				LFR	Common:	1m	0m on 1 x common boundary	1m on all common boundaries	0m on 1 x common boundary	The structures extends into the Erf 2059 (PR Zone) road reserve. Another structure is located directly adjacent to this erf on Erf 2059 (PR Zone) and extends into the neighbouring property (Erf 1864)
2069	1	1	Dwelling house	LFR	Street:	1m; 5m on a proclaimed road (S69(2)(h))	0m on 2 x street boundaries	1m on all street boundaries	0m on 2 x street boundaries	The structure seems to affect 2 x street boundaries and extends into the Erf 2059 (PR Zone) road reserve
				LFR	Common:	1m	0m on 2 x common boundaries	1m on all common boundaries	0m on 2 x common boundaries	The structure seems to affect both common boundaries and extends into the adjacent Erf 2067.
2070	1	1	Dwelling house	LFR	Street:	1m; 5m on a proclaimed road (S69(2)(h))	0m on 1 x street boundaries	1m on all street boundaries	0m on 1 x street boundaries	The structure seems to extend into the Erf 2059 (PR Zone) street boundary
				LFR	Common:	1m	0m on 2 x common boundaries	1m on all common boundaries	0m on 2 x common boundaries	The structure seems to affect both common boundaries
2071	1	1	Dwelling house	LFR	Street:	1m; 5m on a proclaimed road (S69(2)(h))	0m on 1 x street boundaries	1m on all street boundaries	0m on 1 x street boundaries	The structure seems to encroach onto the Erf 2059 (PR Zone) street boundary
				LFR	Common:	1m	0m on 2 x common boundaries	1m on all common boundaries	0m on 2 x common boundaries	The structure seems to affect both common boundaries
2072	1	1	Dwelling house	LFR	Street:	1m; 5m on a proclaimed road (S69(2)(h))	0m on 2 x street boundaries	1m on all street boundaries	0m on 2 x street boundaries	The structure seems to affect 2 x street boundaries
				LFR	Common:	1m	0m on 1 x common boundary	1m on all common boundaries	0m on 1 x common boundary	The structure seems to affect 1 x common boundary
2073	1	2	Dwelling house	LFR	Street:	1m; 5m on a proclaimed road (S69(2)(h))	0m on 3 x street boundaries	1m on all street boundaries	0m on 3 x street boundaries	One of the 2 x structures extends into the Erf 2059 (PR Zone) road reserve. Another structure just outside the Erf 2073 boundary extends into the School Crescent road reserve.
				LFR	Common:	1m	0m on 1 x common boundary	1m on all common boundaries	0m on 1 x common boundary	Both structures seem to extend into the neighbouring Erf 2074

BUILDING LINES (FOR "SHELTERS" IN THE LFR ZONE)										
TEMP ERF NUMBER	NU OF FORMAL DWELLING UNITS	NU OF INFORMAL STRUCTURES	EXISTING LAND USES	PROPOSED ZONING	Boundary	Rule	Actual / Proposed	Change / Amend		Comments
								From	To	
2074	1	1	Dwelling house	LFR	Street:	1m; 5m on a proclaimed road (S69(2)(h))	1m; 5m on a proclaimed road (S69(2)(h))	N/A	N/A	The structure does not seem to affect the street boundaries
2075	1	1	Dwelling house	LFR	Common:	1m	0m on 2 x common boundaries	1m on all common boundaries	0m on 2 x common boundaries	The structure seems to encroach onto 2 of the 3 common boundaries
					Street:	1m; 5m on a proclaimed road (S69(2)(h))	1m; 5m on a proclaimed road (S69(2)(h))	N/A	N/A	The structure does not seem to affect the street boundaries
2076	1	1	Dwelling house	LFR	Common:	1m	0m on 2 x common boundaries	1m on all common boundaries	0m on 2 x common boundaries	The structure seems to encroach onto 2 of the 3 common boundaries
					Street:	1m; 5m on a proclaimed road (S69(2)(h))	0m on 2 x street boundaries	1m on all street boundaries	0m on 2 x street boundaries	The structure seems to affect 2 x street boundaries and extends into the School Crescent road reserve.
2077	1	1	Dwelling house	LFR	Common:	1m	0m on 1 x common boundary	1m on all common boundaries	0m on 1 x common boundary	The structure seems to affect 1 x common boundary
					Street:	1m; 5m on a proclaimed road (S69(2)(h))	0m on 1 x street boundary	1m on all street boundaries	0m on 1 x street boundary	The structures seem to extend into the Erf 2059 (PR Zone) road reserve.
2078	1	0	Dwelling house	LFR	Common:	1m	1m	N/A	N/A	The structure does not seem to affect the common boundary
					Street:	1m; 5m on a proclaimed road (S69(2)(h))	1m; 5m on a proclaimed road (S69(2)(h))	N/A	N/A	There seems to be no shelters on the property.
2079	1	2	Dwelling house	LFR	Common:	1m	1m	N/A	N/A	There seems to be no shelters on the property.
					Street:	1m; 5m on a proclaimed road (S69(2)(h))	0m on 1 x street boundary	1m on all street boundaries	0m on 1 x street boundary	One of the 2 x structures extends into the Erf 2059 (PR Zone) road reserve.
2080	1	2	Dwelling house	LFR	Common:	1m	0m on 1 x common boundary	1m on all common boundaries	0m on 1 x common boundary	Both structures seem to affect 1 of the common boundaries
					Street:	1m; 5m on a proclaimed road (S69(2)(h))	0m on 3 x street boundaries	1m on all street boundaries	0m on 3 x street boundaries	Two structures extend into the Erf 2059 (PR Zone) road reserve. A third structure, located mostly on Erf 2059 extends into this property.

BUILDING LINES (FOR "SHELTERS" IN THE LFR ZONE)										
TEMP ERF NUMBER	NU OF FORMAL DWELLING UNITS	NU OF INFORMAL STRUCTURES	EXISTING LAND USES	PROPOSED ZONING	Boundary	Rule	Actual / Proposed	Change / Amend		Comments
								From	To	
				LFR	Common:	1m	0m on 1 x common boundary	1m on all common boundaries	0m on 1 x common boundary	The structure seems to extend into the adjacent Erf 2079
2081	1	0	Dwelling house	LFR	Street:	1m; 5m on a proclaimed road (S69(2)(h))	1m; 5m on a proclaimed road (S69(2)(h))	N/A	N/A	There seems to be no shelters on the property.
				LFR	Common:	1m	1m	N/A	N/A	There seems to be no shelters on the property.
2082	1	1	Dwelling house	LFR	Street:	1m; 5m on a proclaimed road (S69(2)(h))	0m on 1 x street boundary	1m on all street boundaries	0m on 1 x street boundary	The structure seems to extend into the Erf 2059 (PR Zone) road reserve. Another structure located directly adjacent to this property on Erf 2059 (PR Zone) extends into the School Crescent road reserve.
				LFR	Common:	1m	0m on 2 x common boundaries	1m on all common boundaries	0m on 2 x common boundaries	The structure seems to affect both common boundaries and extends into the adjacent Erf 2083.
2083	1	0	Dwelling house	LFR	Street:	1m; 5m on a proclaimed road (S69(2)(h))	1m; 5m on a proclaimed road (S69(2)(h))	N/A	N/A	There seems to be no shelters on the property. A structure directly adjacent to this property, located on Erf 2059 (PR Zone) extends into the School Crescent road reserve.
				LFR	Common:	1m	1m	N/A	N/A	There seems to be no shelters on the property.
2084	1	1	Dwelling house	LFR	Street:	1m; 5m on a proclaimed road (S69(2)(h))	0m on 2 x street boundaries	1m on all street boundaries	0m on 2 x street boundaries	The structure seems to affect 2 x street boundaries
				LFR	Common:	1m	0m on 1 x common boundary	1m on all common boundaries	0m on 1 x common boundary	The structure seems to affect 1 x common boundary
2085	1	2	Dwelling house	LFR	Street:	1m; 5m on a proclaimed road (S69(2)(h))	0m on 3 x street boundaries	1m on all street boundaries	0m on 3 x street boundaries	Two structures extend into the Erf 2059 (PR Zone) road reserve.
				LFR	Common:	1m	0m on 1 x common boundary	1m on all common boundaries	0m on 1 x common boundary	Both structures affect the common boundary whilst one seems to extend into the adjacent Erf 2086

BUILDING LINES (FOR "SHELTERS" IN THE LFR ZONE)										
TEMP ERF NUMBER	NU OF FORMAL DWELLING UNITS	NU OF INFORMAL STRUCTURES	EXISTING LAND USES	PROPOSED ZONING	Boundary	Rule	Actual / Proposed	Change / Amend		Comments
								From	To	
2086	1	1	Dwelling house	LFR	Street:	1m; 5m on a proclaimed road (S69(2)(h))	0m on 1 x street boundary	1m on all street boundaries	0m on 1 x street boundary	One structure extends into the Erf 2059 (PR Zone) road reserve
				LFR	Common:	1m	0m on 1 x common boundary	1m on all common boundaries	0m on 1 x common boundary	The structure seems to extend into the adjacent Erf 2087
2087	1	2	Dwelling house	LFR	Street:	1m; 5m on a proclaimed road (S69(2)(h))	0m on 3 x street boundaries	1m on all street boundaries	0m on 3 x street boundaries	Two structures seem to extend into the Erf 2059 (PR Zone) road reserve.
				LFR	Common:	1m	0m on 1 x common boundary	1m on all common boundaries	0m on 1 x common boundary	Both structures seem to encroach onto the common boundary.
2088	1	0	Dwelling house	LFR	Street:	1m; 5m on a proclaimed road (S69(2)(h))	1m; 5m on a proclaimed road (S69(2)(h))	N/A	N/A	There seems to be no shelters on the property.
				LFR	Common:	1m	1m	N/A	N/A	There seems to be no shelters on the property.
2089	1	1	Dwelling house	LFR	Street:	1m; 5m on a proclaimed road (S69(2)(h))	0m on 1 x street boundary	1m on all street boundaries	0m on 1 x street boundary	The structure seems to encroach onto the Erf 2059 (PR Zone) street boundary
				LFR	Common:	1m	0m on 3 x common boundaries	1m on all common boundaries	0m on 3 x common boundaries	The structure seems to encroach onto all common boundaries
2090	1	1	Dwelling house	LFR	Street:	1m; 5m on a proclaimed road (S69(2)(h))	1m; 5m on a proclaimed road (S69(2)(h))	N/A	N/A	The structure does not seem to affect the street boundaries
				LFR	Common:	1m	0m on 2 x common boundaries	1m on all common boundaries	0m on 2 x common boundaries	The structure seems to encroach onto 2 of the 3 common boundaries
2091	1	1	Dwelling house	LFR	Street:	1m; 5m on a proclaimed road (S69(2)(h))	0m on 1 x street boundary	1m on all street boundaries	0m on 1 x street boundary	The structure seems to extend into the Erf 2059 (PR Zone) road reserve.
				LFR	Common:	1m	0m on 1 x common boundary	1m on all common boundaries	0m on 1 x common boundary	The structure seems to affect 1 x common boundary
2092	1	3	Dwelling house	LFR	Street:	1m; 5m on a proclaimed road (S69(2)(h))	0m on 3 x street boundaries	1m on all street boundaries	0m on 3 x street boundaries	Three structures seem to extend into the Erf 2059 (PR Zone) road reserve.

BUILDING LINES (FOR "SHELTERS" IN THE LFR ZONE)										
TEMP ERF NUMBER	NU OF FORMAL DWELLING UNITS	NU OF INFORMAL STRUCTURES	EXISTING LAND USES	PROPOSED ZONING	Boundary	Rule	Actual / Proposed	Change / Amend		Comments
								From	To	
				LFR	Common:	1m	1m	N/A	N/A	The structures do not seem to encroach onto the common boundary.
2093	1	2	Dwelling house	LFR	Street:	1m; 5m on a proclaimed road (S69(2)(h))	0m on 1 x street boundary	1m on all street boundaries	0m on 1 x street boundary	One structure extends into the Erf 2059 (PR Zone) road reserve
				LFR	Common:	1m	0m on 3 x common boundaries	1m on all common boundaries	0m on 3 x common boundaries	The structures seem to encroach onto all common boundaries with one structure extending into the adjacent Erf 2090
2094	1	0	Dwelling house	LFR	Street:	1m; 5m on a proclaimed road (S69(2)(h))	1m; 5m on a proclaimed road (S69(2)(h))	N/A	N/A	There seems to be no shelters on the property.
				LFR	Common:	1m	1m	N/A	N/A	There seems to be no shelters on the property.
2095	1	1	Dwelling house	LFR	Street:	1m; 5m on a proclaimed road (S69(2)(h))	0m on 2 x street boundaries	1m on all street boundaries	0m on 2 x street boundaries	The structure extends into the Erf 2059 (PR Zone) road reserve.
				LFR	Common:	1m	0m on 1 x common boundary	1m on all common boundaries	0m on 1 x common boundary	The structure seems to affect 1 x common boundary
2096	1	1	Dwelling house	LFR	Street:	1m; 5m on a proclaimed road (S69(2)(h))	0m on 2 x street boundaries	1m on all street boundaries	0m on 2 x street boundaries	The structure extends into the Erf 2059 (PR Zone) road reserve.
				LFR	Common:	1m	0m on 1 x common boundary	1m on all common boundaries	0m on 1 x common boundary	The structure seems to affect 1 x common boundary
2097	1	2	Dwelling house	LFR	Street:	1m; 5m on a proclaimed road (S69(2)(h))	0m on 3 x street boundaries	1m on all street boundaries	0m on 3 x street boundaries	One of the structures extends into the Erf 2059 (PR Zone) and the School Crescent road reserves.
				LFR	Common:	1m	0m on 2 x common boundaries	1m on all common boundaries	0m on 2 x common boundaries	The one structure seems to extend into the adjacent Erf 2098. The other structure also encroaches unto the other common boundary.
2098	1	1	Dwelling house	LFR	Street:	1m; 5m on a proclaimed road (S69(2)(h))	0m on 1 x street boundary	1m on all street boundaries	0m on 1 x street boundary	The structure seems to extend into the Erf 2059 (PR Zone) road reserve. Another structure located directly adjacent to this property on Erf 2059

BUILDING LINES (FOR "SHELTERS" IN THE LFR ZONE)										
TEMP ERF NUMBER	NU OF FORMAL DWELLING UNITS	NU OF INFORMAL STRUCTURES	EXISTING LAND USES	PROPOSED ZONING	Boundary	Rule	Actual / Proposed	Change / Amend		Comments
								From	To	
										(PR Zone) extends into the School Crescent road reserve.
2099	1	1	Dwelling house	LFR	Common:	1m	0m on 2 x common boundaries	1m on all common boundaries	0m on 2 x common boundaries	The structure seems to encroach onto both common boundaries.
					Street:	1m; 5m on a proclaimed road (S69(2)(h))	0m on 1 x street boundary	1m on all street boundaries	0m on 1 x street boundary	The structure seems to encroach onto 1 of the street boundaries.
					Common:	1m	0m on 2 x common boundaries	1m on all common boundaries	0m on 2 x common boundaries	The structure seems to encroach onto both common boundaries.
2100	1	1	Dwelling house	LFR	Street:	1m; 5m on a proclaimed road (S69(2)(h))	0m on 1 x street boundary	1m on all street boundaries	0m on 1 x street boundary	The structure extends into the Erf 2059 (PR Zone) road reserve.
					Common:	1m	0m on 2 x common boundaries	1m on all common boundaries	0m on 2 x common boundaries	The structure seems to encroach onto both common boundaries.
2101	1	1	Dwelling house	LFR	Street:	1m; 5m on a proclaimed road (S69(2)(h))	0m on 1 x street boundary	1m on all street boundaries	0m on 1 x street boundary	The structure extends into the Erf 2059 (PR Zone) road reserve.
					Common:	1m	0m on 2 x common boundaries	1m on all common boundaries	0m on 2 x common boundaries	The structure affects both common boundaries and extends into the adjacent Erf 2102.
2102	1	1	Dwelling house	LFR	Street:	1m; 5m on a proclaimed road (S69(2)(h))	0m on 2 x street boundaries	1m on all street boundaries	0m on 2 x street boundaries	The structure extends into the Erf 2059 (PR Zone) road reserve.
					Common:	1m	1m	N/A	N/A	The structure does not seem to affect the common boundary
2103	1	1	Dwelling house	LFR	Street:	1m; 5m on a proclaimed road (S69(2)(h))	0m on 1 x street boundary	1m on all street boundaries	0m on 1 x street boundary	The structure seems to encroach onto 1 of the street boundaries.
					Common:	1m	0m on 1 x common boundary	1m on all common boundaries	0m on 1 x common boundary	The structure seems to affect 1 x common boundary
2104	1	0	Dwelling house	LFR	Street:	1m; 5m on a proclaimed road (S69(2)(h))	1m; 5m on a proclaimed road (S69(2)(h))	N/A	N/A	There seems to be no shelters on the property.

BUILDING LINES (FOR "SHELTERS" IN THE LFR ZONE)										
TEMP ERF NUMBER	NU OF FORMAL DWELLING UNITS	NU OF INFORMAL STRUCTURES	EXISTING LAND USES	PROPOSED ZONING	Boundary	Rule	Actual / Proposed	Change / Amend		Comments
								From	To	
				LFR	Common:	1m	1m	N/A	N/A	There seems to be no shelters on the property.
2105	1	0	Dwelling house	LFR	Street:	1m; 5m on a proclaimed road (S69(2)(h))	1m; 5m on a proclaimed road (S69(2)(h))	N/A	N/A	There seems to be no shelters on the property.
				LFR	Common:	1m	1m	N/A	N/A	There seems to be no shelters on the property.
2106	1	2	Dwelling house	LFR	Street:	1m; 5m on a proclaimed road (S69(2)(h))	0m on 3 x street boundaries	1m on all street boundaries	0m on 3 x street boundaries	The one structure extends into the School Crescent road reserve whilst the other structure encroaches onto the Erf 2059 (PR Zone) road reserve.
				LFR	Common:	1m	0m on 1 x common boundary	1m on all common boundaries	0m on 1 x common boundary	Both structures seem to encroach onto the common boundary with the one structure extending into the adjacent Erf 2105.
2107	1	0	Dwelling house	LFR	Street:	1m; 5m on a proclaimed road (S69(2)(h))	1m; 5m on a proclaimed road (S69(2)(h))	N/A	N/A	There seems to be no shelters on the property.
				LFR	Common:	1m	1m	N/A	N/A	There seems to be no shelters on the property.
2108	1	1	Dwelling house	LFR	Street:	1m; 5m on a proclaimed road (S69(2)(h))	0m on 1 x street boundary	1m on all street boundaries	0m on 1 x street boundary	The structure seems to extend into the Erf 2059 (PR Zone) road reserve.
				LFR	Common:	1m	0m on 2 x common boundaries	1m on all common boundaries	0m on 2 x common boundaries	The structure encroach on one boundary and seems to extend into the adjacent Erf 2109.
2109	1	0	Dwelling house	LFR	Street:	1m; 5m on a proclaimed road (S69(2)(h))	1m; 5m on a proclaimed road (S69(2)(h))	N/A	N/A	There seems to be no shelters on the property.
				LFR	Common:	1m	1m	N/A	N/A	There seems to be no shelters on the property.
2110	1	1	Dwelling house	LFR	Street:	1m; 5m on a proclaimed road (S69(2)(h))	0m on 1 x street boundary	1m on all street boundaries	0m on 1 x street boundary	The structure seems to extend into the Erf 2059 (PR Zone) road reserve.

BUILDING LINES (FOR "SHELTERS" IN THE LFR ZONE)										
TEMP ERF NUMBER	NU OF FORMAL DWELLING UNITS	NU OF INFORMAL STRUCTURES	EXISTING LAND USES	PROPOSED ZONING	Boundary	Rule	Actual / Proposed	Change / Amend		Comments
								From	To	
				LFR	Common:	1m	0m on 1 x common boundary	1m on all common boundaries	0m on 1 x common boundary	The structure seems to encroach onto one of the common boundaries.
2111	1	0	Dwelling house	LFR	Street:	1m; 5m on a proclaimed road (S69(2)(h))	1m; 5m on a proclaimed road (S69(2)(h))	N/A	N/A	There seems to be no shelters on the property.
				LFR	Common:	1m	1m	N/A	N/A	There seems to be no shelters on the property.
2112	1	1	Dwelling house	LFR	Street:	1m; 5m on a proclaimed road (S69(2)(h))	0m on 1 x street boundary	1m on all street boundaries	0m on 1 x street boundary	The structure seems to extend into the School Crescent road reserve
				LFR	Common:	1m	0m on 1 x common boundary	1m on all common boundaries	0m on 1 x common boundary	The structure seems to extend into the adjacent Erf 2113
2113	1	2	Dwelling house	LFR	Street:	1m; 5m on a proclaimed road (S69(2)(h))	0m on 2 x street boundaries	1m on all street boundaries	0m on 2 x street boundaries	The one structure seems to extend into the School Crescent road reserve
				LFR	Common:	1m	0m on 2 x common boundaries	1m on all common boundaries	0m on 2 x common boundaries	The one structure seems to extend into the adjacent Erf 2114
2114	1	2	Dwelling house	LFR	Street:	1m; 5m on a proclaimed road (S69(2)(h))	0m on 1 x street boundary	1m on all street boundaries	0m on 1 x street boundary	The one structure seems to extend into the School Crescent road reserve
				LFR	Common:	1m	0m on 2 x common boundaries	1m on all common boundaries	0m on 2 x common boundaries	The structures seem to extend into the adjacent Erf 2115
2115	1	1	Dwelling house	LFR	Street:	1m; 5m on a proclaimed road (S69(2)(h))	0m on 1 x street boundary	1m on all street boundaries	0m on 1 x street boundary	The structure seems to extend into the Erf 2165 (PR Zone) road reserve
				LFR	Common:	1m	0m on 3 x common boundaries	1m on all common boundaries	0m on 3 x common boundaries	The structure seems to extend into the adjacent Erf 2116 and also affects the other 2 x common boundaries.
2116	1	0	Dwelling house	LFR	Street:	1m; 5m on a proclaimed road (S69(2)(h))	1m; 5m on a proclaimed road (S69(2)(h))	N/A	N/A	There seems to be no shelters on the property.
				LFR	Common:	1m	1m	N/A	N/A	There seems to be no shelters on the property.

BUILDING LINES (FOR "SHELTERS" IN THE LFR ZONE)										
TEMP ERF NUMBER	NU OF FORMAL DWELLING UNITS	NU OF INFORMAL STRUCTURES	EXISTING LAND USES	PROPOSED ZONING	Boundary	Rule	Actual / Proposed	Change / Amend		Comments
								From	To	
2117	1	0	Dwelling house	LFR	Street:	1m; 5m on a proclaimed road (S69(2)(h))	1m; 5m on a proclaimed road (S69(2)(h))	N/A	N/A	There seems to be no shelters on the property.
				LFR	Common:	1m	1m	N/A	N/A	There seems to be no shelters on the property.
2118	1	0	Dwelling house	LFR	Street:	1m; 5m on a proclaimed road (S69(2)(h))	1m; 5m on a proclaimed road (S69(2)(h))	N/A	N/A	There seems to be no shelters on the property.
				LFR	Common:	1m	1m	N/A	N/A	There seems to be no shelters on the property.
2119	1	1	Dwelling house	LFR	Street:	1m; 5m on a proclaimed road (S69(2)(h))	0m on 2 x street boundaries	1m on all street boundaries	0m on 2 x street boundaries	The structure extends into the Erf 2165 (PR Zone) road reserve.
				LFR	Common:	1m	0m on 1 x common boundary	1m on all common boundaries	0m on 1 x common boundary	The structure seems to affect 1 x common boundary
2120	1	0	Dwelling house	LFR	Street:	1m; 5m on a proclaimed road (S69(2)(h))	1m; 5m on a proclaimed road (S69(2)(h))	N/A	N/A	There seems to be no shelters on the property.
				LFR	Common:	1m	1m	N/A	N/A	There seems to be no shelters on the property.
2121	1	1	Dwelling house	LFR	Street:	1m; 5m on a proclaimed road (S69(2)(h))	0m on 1 x street boundary	1m on all street boundaries	0m on 1 x street boundary	The structure encroaches onto the Erf 2165 (PR Zone) road reserve.
				LFR	Common:	1m	0m on 1 x common boundary	1m on all common boundaries	0m on 1 x common boundary	The structure seems to affect 1 x common boundary
2122	1	0	Dwelling house	LFR	Street:	1m; 5m on a proclaimed road (S69(2)(h))	1m; 5m on a proclaimed road (S69(2)(h))	N/A	N/A	There seems to be no shelters on the property.
				LFR	Common:	1m	1m	N/A	N/A	There seems to be no shelters on the property.
2123	1	3	Dwelling house	LFR	Street:	1m; 5m on a proclaimed road (S69(2)(h))	0m on 1 x street boundary	1m on all street boundaries	0m on 1 x street boundary	Two structures extend into the School Crescent road reserve

BUILDING LINES (FOR "SHELTERS" IN THE LFR ZONE)										
TEMP ERF NUMBER	NU OF FORMAL DWELLING UNITS	NU OF INFORMAL STRUCTURES	EXISTING LAND USES	PROPOSED ZONING	Boundary	Rule	Actual / Proposed	Change / Amend		Comments
								From	To	
				LFR	Common:	1m	0m on 1 x common boundary	1m on all common boundaries	0m on 1 x common boundary	One structure extends into the neighbouring Erf 2124
2124	1	2	Dwelling house	LFR	Street:	1m; 5m on a proclaimed road (S69(2)(h))	0m on 2 x street boundaries	1m on all street boundaries	0m on 2 x street boundaries	The 2 x structures encroaches onto the School Crescent and Erf 2165 (PR Zone) road reserves.
				LFR	Common:	1m	0m on 1 x common boundary	1m on all common boundaries	0m on 1 x common boundary	The 2 x structures extends into the neighbouring Erf 2125
2125	1	2	Dwelling house	LFR	Street:	1m; 5m on a proclaimed road (S69(2)(h))	0m on 3 x street boundaries	1m on all street boundaries	0m on 3 x street boundaries	The 2 x structures extends into the School Crescent and Erf 2165 (PR Zone) road reserves.
				LFR	Common:	1m	1m	N/A	N/A	The structures do not seem to affect the common boundary
2126	1	0	Dwelling house	LFR	Street:	1m; 5m on a proclaimed road (S69(2)(h))	1m; 5m on a proclaimed road (S69(2)(h))	N/A	N/A	There seems to be no shelters on the property.
				LFR	Common:	1m	1m	N/A	N/A	There seems to be no shelters on the property.
2127	1	1	Dwelling house	LFR	Street:	1m; 5m on a proclaimed road (S69(2)(h))	0m on 1 x street boundary	1m on all street boundaries	0m on 1 x street boundary	The structure seems to extend into the Erf 2165 (PR Zone) road reserve
				LFR	Common:	1m	0m on 1 x common boundary	1m on all common boundaries	0m on 1 x common boundary	The structure seems to affect 1 x common boundary
2128	1	1	Dwelling house	LFR	Street:	1m; 5m on a proclaimed road (S69(2)(h))	0m on 1 x street boundary	1m on all street boundaries	0m on 1 x street boundary	The structure seems to encroach onto the Erf 2165 (PR Zone) street boundary
				LFR	Common:	1m	1m	N/A	N/A	The structure does not seem to affect the common boundary
2129	1	0	Dwelling house	LFR	Street:	1m; 5m on a proclaimed road (S69(2)(h))	1m; 5m on a proclaimed road (S69(2)(h))	N/A	N/A	There seems to be no shelters on the property.
				LFR	Common:	1m	1m	N/A	N/A	There seems to be no shelters on the property.

BUILDING LINES (FOR "SHELTERS" IN THE LFR ZONE)										
TEMP ERF NUMBER	NU OF FORMAL DWELLING UNITS	NU OF INFORMAL STRUCTURES	EXISTING LAND USES	PROPOSED ZONING	Boundary	Rule	Actual / Proposed	Change / Amend		Comments
								From	To	
2130	1	1	Dwelling house	LFR	Street:	1m; 5m on a proclaimed road (S69(2)(h))	0m on 2 x street boundaries	1m on all street boundaries	0m on 2 x street boundaries	The structure extends into the Erf 2165 (PR Zone) road reserve.
				LFR	Common:	1m	0m on 1 x common boundary	1m on all common boundaries	0m on 1 x common boundary	The structure seems to affect 1 x common boundary
2131	1	0	Dwelling house	LFR	Street:	1m; 5m on a proclaimed road (S69(2)(h))	1m; 5m on a proclaimed road (S69(2)(h))	N/A	N/A	There seems to be no shelters on the property.
				LFR	Common:	1m	1m	N/A	N/A	There seems to be no shelters on the property.
2132	1	1	Dwelling house	LFR	Street:	1m; 5m on a proclaimed road (S69(2)(h))	1m; 5m on a proclaimed road (S69(2)(h))	N/A	N/A	The structure does not seem to affect the street boundaries
				LFR	Common:	1m	0m on 2 x common boundaries	1m on all common boundaries	0m on 2 x common boundaries	Although the structure is located on the property, it seems to be less than 1m from both common boundaries.
2133	1	1	Dwelling house	LFR	Street:	1m; 5m on a proclaimed road (S69(2)(h))	0m on 1 x street boundary	1m on all street boundaries	0m on 1 x street boundary	The structure seems to be less than 1m from the Erf 2165 (PR Zone) street boundary
				LFR	Common:	1m	0m on 2 x common boundaries	1m on all common boundaries	0m on 2 x common boundaries	The structure seems to extend into the neighbouring Erf 2132
2134	1	1	Dwelling house	LFR	Street:	1m; 5m on a proclaimed road (S69(2)(h))	0m on 2 x street boundaries	1m on all street boundaries	0m on 2 x street boundaries	The structure encroaches onto the Erf 2165 (PR Zone) road reserve. An additional structure seems to be located on Erf 2165 (PR Zone) directly adjacent to this property.
				LFR	Common:	1m	0m on 1 x common boundary	1m on all common boundaries	0m on 1 x common boundary	The structure seems to extend into the neighbouring Erf 2133
2135	1	1	Dwelling house	LFR	Street:	1m; 5m on a proclaimed road (S69(2)(h))	0m on 2 x street boundaries	1m on all street boundaries	0m on 2 x street boundaries	The structure encroaches onto the Erf 2165 (PR Zone) road reserve. An additional structure seems to be located on Erf 2165 (PR Zone) directly adjacent to this property.
				LFR	Common:	1m	0m on 1 x common boundary	1m on all common boundaries	0m on 1 x common boundary	The structure seems to affect 1 x common boundary

BUILDING LINES (FOR "SHELTERS" IN THE LFR ZONE)									
TEMP ERF NUMBER	NU OF FORMAL DWELLING UNITS	NU OF INFORMAL STRUCTURES	EXISTING LAND USES	PROPOSED ZONING	Boundary	Rule	Actual / Proposed	Change / Amend	Comments
								From	To
2136	1	1	Dwelling house	LFR	Street:	1m; 5m on a proclaimed road (S69(2)(h))	0m on 1 x street boundary	1m on all street boundaries	0m on 1 x street boundary
					Common:	1m	0m on 2 x common boundaries	1m on all common boundaries	0m on 2 x common boundaries
2137	1	1	Dwelling house	LFR	Street:	1m; 5m on a proclaimed road (S69(2)(h))	0m on 2 x street boundaries	1m on all street boundaries	0m on 2 x street boundaries
					Common:	1m	0m on 1 x common boundary	1m on all common boundaries	0m on 1 x common boundary
2138	1	1	Dwelling house	LFR	Street:	1m; 5m on a proclaimed road (S69(2)(h))	0m on 2 x street boundaries	1m on all street boundaries	0m on 2 x street boundaries
					Common:	1m	1m	N/A	N/A
2139	1	0	Dwelling house	LFR	Street:	1m; 5m on a proclaimed road (S69(2)(h))	1m; 5m on a proclaimed road (S69(2)(h))	N/A	N/A
					Common:	1m	1m	N/A	N/A
2140	1	1	Dwelling house	LFR	Street:	1m; 5m on a proclaimed road (S69(2)(h))	0m on 1 x street boundary	1m on all street boundaries	0m on 1 x street boundary
					Common:	1m	0m on 1 x common boundary	1m on all common boundaries	0m on 1 x common boundary
2141	1	2	Dwelling house	LFR	Street:	1m; 5m on a proclaimed road (S69(2)(h))	0m on 2 x street boundaries	1m on all street boundaries	0m on 2 x street boundaries
					Common:	1m	0m on 1 x common boundary	1m on all common boundaries	0m on 1 x common boundary
2142									

BUILDING LINES (FOR "SHELTERS" IN THE LFR ZONE)										
TEMP ERF NUMBER	NU OF FORMAL DWELLING UNITS	NU OF INFORMAL STRUCTURES	EXISTING LAND USES	PROPOSED ZONING	Boundary	Rule	Actual / Proposed	Change / Amend		Comments
								From	To	
2143	1	1	Dwelling house	LFR	Street:	1m; 5m on a proclaimed road (S69(2)(h))	0m on 1 x street boundary	1m on all street boundaries	0m on 1 x street boundary	The structure seems to be less than 1m from the Erf 2165 (PR Zone) street boundary
2144	1	0	Dwelling house	LFR	Common:	1m	0m on 1 x common boundary	1m on all common boundaries	0m on 1 x common boundary	The structure seems to affect 1 x common boundary
				LFR	Street:	1m; 5m on a proclaimed road (S69(2)(h))	1m; 5m on a proclaimed road (S69(2)(h))	N/A	N/A	There seems to be no shelters on the property.
				LFR	Common:	1m	1m	N/A	N/A	There seems to be no shelters on the property.
2145	1	1	Dwelling house	LFR	Street:	1m; 5m on a proclaimed road (S69(2)(h))	0m on 1 x street boundary	1m on all street boundaries	0m on 1 x street boundary	The structure seems to extend into the Erf 2165 (PR Zone) road reserve
				LFR	Common:	1m	0m on 2 x common boundaries	1m on all common boundaries	0m on 2 x common boundaries	The structure seems to extend into the neighbouring Erf 2146
2146	1	1	Dwelling house	LFR	Street:	1m; 5m on a proclaimed road (S69(2)(h))	0m on 1 x street boundary	1m on all street boundaries	0m on 1 x street boundary	The structure seems to extend into the Erf 2165 (PR Zone) road reserve
				LFR	Common:	1m	0m on 1 x common boundary	1m on all common boundaries	0m on 1 x common boundary	The structure seems to extend into the neighbouring Erf 2147
2147	1	1	Dwelling house	LFR	Street:	1m; 5m on a proclaimed road (S69(2)(h))	0m on 2 x street boundaries	1m on all street boundaries	0m on 2 x street boundaries	The structure seems to extend into the Erf 2165 (PR Zone) road reserve
				LFR	Common:	1m	0m on 1 x common boundary	1m on all common boundaries	0m on 1 x common boundary	The structure seems to affect 1 x common boundary
2148	1	1	Dwelling house	LFR	Street:	1m; 5m on a proclaimed road (S69(2)(h))	0m on 2 x street boundaries	1m on all street boundaries	0m on 2 x street boundaries	The structure seems to encroach onto the Erf 2165 (PR Zone) street boundary
				LFR	Common:	1m	0m on 1 x common boundary	1m on all common boundaries	0m on 1 x common boundary	The structure seems to affect 1 x common boundary
2149	1	1	Dwelling house	LFR	Street:	1m; 5m on a proclaimed road (S69(2)(h))	0m on 1 x street boundary	1m on all street boundaries	0m on 1 x street boundary	The structure seems to extend into the Erf 2165 (PR Zone) road reserve

BUILDING LINES (FOR "SHELTERS" IN THE LFR ZONE)										
TEMP ERF NUMBER	NU OF FORMAL DWELLING UNITS	NU OF INFORMAL STRUCTURES	EXISTING LAND USES	PROPOSED ZONING	Boundary	Rule	Actual / Proposed	Change / Amend		Comments
								From	To	
				LFR	Common:	1m	0m on 2 x common boundaries	1m on all common boundaries	0m on 2 x common boundaries	The structure seems to extend into the neighbouring Erf 2150 and is also less than 1m from the other common boundary
2150	1	0	Dwelling house	LFR	Street:	1m; 5m on a proclaimed road (S69(2)(h))	1m; 5m on a proclaimed road (S69(2)(h))	N/A	N/A	There seems to be no shelters on the property.
				LFR	Common:	1m	1m	N/A	N/A	There seems to be no shelters on the property.
2151										
2152	1	1	Dwelling house	LFR	Street:	1m; 5m on a proclaimed road (S69(2)(h))	0m on 2 x street boundaries	1m on all street boundaries	0m on 2 x street boundaries	The structure seems to extend into the Erf 2165 (PR Zone) road reserve and is less than 1m from the School Crescent street boundary
				LFR	Common:	1m	0m on 1 x common boundary	1m on all common boundaries	0m on 1 x common boundary	The structure seems to affect 1 x common boundary
2153	1	1	Dwelling house	LFR	Street:	1m; 5m on a proclaimed road (S69(2)(h))	0m on 1 x street boundary	1m on all street boundaries	0m on 1 x street boundary	The structure seems to be less than 1m from the Erf 2165 (PR Zone) street boundary
				LFR	Common:	1m	0m on 1 x common boundary	1m on all common boundaries	0m on 1 x common boundary	The structure seems to affect 1 x common boundary
2154	1	1	Dwelling house	LFR	Street:	1m; 5m on a proclaimed road (S69(2)(h))	0m on 1 x street boundary	1m on all street boundaries	0m on 1 x street boundary	The structure seems to slightly extend into the Erf 2165 (PR Zone) road reserve.
				LFR	Common:	1m	0m on 2 x common boundaries	1m on all common boundaries	0m on 2 x common boundaries	The structure seems to extend into the neighbouring Erf 2155 and also encroaches onto the other common boundary
2155	1	2	Dwelling house	LFR	Street:	1m; 5m on a proclaimed road (S69(2)(h))	0m on 2 x street boundaries	1m on all street boundaries	0m on 2 x street boundaries	The structures extend into the Erf 2165 (PR Zone) road reserve
				LFR	Common:	1m	0m on 2 x common boundaries	1m on all common boundaries	0m on 2 x common boundaries	The 1 x structure encroaches onto both common boundaries whilst the other structure encroaches only onto 1 x common boundary

BUILDING LINES (FOR "SHELTERS" IN THE LFR ZONE)										
TEMP ERF NUMBER	NU OF FORMAL DWELLING UNITS	NU OF INFORMAL STRUCTURES	EXISTING LAND USES	PROPOSED ZONING	Boundary	Rule	Actual / Proposed	Change / Amend	Comments	
								From	To	
2156	1	1	Dwelling house	LFR	Street:	1m; 5m on a proclaimed road (S69(2)(h))	0m on 1 x street boundary	1m on all street boundaries	0m on 1 x street boundary	The structure seems to encroach onto the Erf 2165 (PR Zone) street boundary
				LFR	Common:	1m	0m on 1 x common boundary	1m on all common boundaries	0m on 1 x common boundary	The structure seems to affect 1 x common boundary
2157	1	2	Dwelling house	LFR	Street:	1m; 5m on a proclaimed road (S69(2)(h))	0m on 3 x street boundaries	1m on all street boundaries	0m on 3 x street boundaries	The 2 x structures extend into the School Crescent and Erf 2165 (PR Zone) road reserves.
				LFR	Common:	1m	0m on 1 x common boundary	1m on all common boundaries	0m on 1 x common boundary	The 2 x structures extend into the neighbouring Erf 2158
2158	1	1	Dwelling house	LFR	Street:	1m; 5m on a proclaimed road (S69(2)(h))	0m on 2 x street boundaries	1m on all street boundaries	0m on 2 x street boundaries	The structure seems to extend into the Erf 2165 (PR Zone) road reserve
				LFR	Common:	1m	0m on 1 x common boundary	1m on all common boundaries	0m on 1 x common boundary	The structure seems to affect 1 x common boundary
2159	1	1	Dwelling house	LFR	Street:	1m; 5m on a proclaimed road (S69(2)(h))	0m on 2 x street boundaries	1m on all street boundaries	0m on 2 x street boundaries	The structure extends into the Erf 2165 (PR Zone) road reserve.
				LFR	Common:	1m	0m on 1 x common boundary	1m on all common boundaries	0m on 1 x common boundary	The structure extends into the neighbouring Erven 2112 and 2113
2160	1	1	Dwelling house	LFR	Street:	1m; 5m on a proclaimed road (S69(2)(h))	1m; 5m on a proclaimed road (S69(2)(h))	N/A	N/A	The structure does not seem to affect any street boundaries.
				LFR	Common:	1m	0m on 2 x common boundaries	1m on all common boundaries	0m on 2 x common boundaries	The structure extends into the neighbouring Erven 2114 and 2161
2161	1	1	Dwelling house	LFR	Street:	1m; 5m on a proclaimed road (S69(2)(h))	0m on 1 x street boundary	1m on all street boundaries	0m on 1 x street boundary	The structure extends into the Erf 2165 (PR Zone) road reserve.
				LFR	Common:	1m	0m on 2 x common boundaries	1m on all common boundaries	0m on 2 x common boundaries	The structure encroaches onto 2 x common boundaries
2162	1	1	Dwelling house	LFR	Street:	1m; 5m on a proclaimed road (S69(2)(h))	0m on 2 x street boundaries	1m on all street boundaries	0m on 2 x street boundaries	The structure extends into the Erf 2165 (PR Zone) road reserve.

BUILDING LINES (FOR "SHELTERS" IN THE LFR ZONE)										
TEMP ERF NUMBER	NU OF FORMAL DWELLING UNITS	NU OF INFORMAL STRUCTURES	EXISTING LAND USES	PROPOSED ZONING	Boundary	Rule	Actual / Proposed	Change / Amend		Comments
								From	To	
				LFR	Common:	1m	0m on 1 x common boundary	1m on all common boundaries	0m on 1 x common boundary	The structure encroaches onto 1 x common boundary
2163	1	1	Dwelling house	LFR	Street:	1m; 5m on a proclaimed road (S69(2)(h))	0m on 1 x street boundary	1m on all street boundaries	0m on 1 x street boundary	The structure seems to be less than 1m from the Erf 2165 (PR Zone) road reserve
				LFR	Common:	1m	0m on 2 x common boundaries	1m on all common boundaries	0m on 2 x common boundaries	The structure encroaches onto 2 x common boundaries
2164	1	1	Dwelling house	LFR	Street:	1m; 5m on a proclaimed road (S69(2)(h))	0m on 1 x street boundary	1m on all street boundaries	0m on 1 x street boundary	The structure seems to be less than 1m from the Erf 2165 (PR Zone) road reserve
				LFR	Common:	1m	0m on 2 x common boundaries	1m on all common boundaries	0m on 2 x common boundaries	The structure encroaches onto 2 x common boundaries
2165		4								
TOTAL	175	183								

6.4.4 Parking

In terms of the Zoning Scheme, 175 x off-street parking bays are required in this development. A desktop analysis from an undated aerial photo shows that only approximately 30 x off-street parking bays can be provided. However, this should not be a problem since unregistered Erven 1986, 1997, 2006, 2020, 2034, 2059, 2142, 2151 and 2165 has been earmarked for parking and circulation purposes and is proposed to be zoned Public Roads and Parking Zone (PR).

It is therefore proposed that a departure be approved on parking by reducing the minimum required off-street parking bays from 1 bay per dwelling house to 0 bays per dwelling house on all residential erven in the development.

Information on off-street parking is shown in the table below.

TABLE 13: PROPOSED PARKING

OFF-STREET PARKING (Dwelling House in LFR Zone)									
TEMP ERF NUMBER	NU OF FORMAL DWELLING UNITS	NU OF INFORMAL STRUCTURES	PROPOSED ZONING	Rule	Required	Proposed	Change / Amend		Comments
							From	To	
1982	1	2	LFR	1 bay / dwelling house	1	0	1	0	Available space on the erf is taken up by informal structures. On-street parking available on School Crescent and Forest Drive road reserves.
1983	1	0	LFR	1 bay / dwelling house	1	0	1	0	Position of dwelling unit on the erf does not allow for off-street parking. On-street parking available on School Crescent.
1984	1	1	LFR	1 bay / dwelling house	1	0	1	0	Position of dwelling unit on the erf does not allow for off-street parking. On-street parking available on School Crescent and Erf 1986 (PR Zone). Pedestrian access provided from Erf 1986 (PR Zone).
1985	1	0	LFR	1 bay / dwelling house	1	1	N/A	N/A	Off-street parking available at the back of the unit with access from Erf 1986 (PR Zone). On-street parking also available on School Crescent and Erf 1986 (PR Zone).
1986			PR						Informal structures on and encroaching onto Erf 1986 restrict the available parking space on this erf.
1987	1	1	LFR	1 bay / dwelling house	1	0	1	0	Available space on the erf is taken up by an informal structure. On-street parking available on School Crescent and Erf 1986 (PR Zone) road reserves.
1988	1	0	LFR	1 bay / dwelling house	1	1	N/A	N/A	Off-street parking available at the back of the unit with access from Erf 1986 (PR Zone). On-street parking also available on School Crescent and Erf 1986 (PR Zone).
1989	1	1	LFR	1 bay / dwelling house	1	0	1	0	Position of dwelling unit on the erf does not allow for off-street parking. On-street parking available on the School Crescent road reserve.
1990	1	1	LFR	1 bay / dwelling house	1	0	1	0	Available space on the erf is taken up by an informal structure. On-street parking available on the School Crescent road reserves.

OFF-STREET PARKING (Dwelling House in LFR Zone)									
TEMP ERF NUMBER	NU OF FORMAL DWELLING UNITS	NU OF INFORMAL STRUCTURES	PROPOSED ZONING	Rule	Required	Proposed	Change / Amend		Comments
							From	To	
1991	1	1	LFR	1 bay / dwelling house	1	0	1	0	Available space on the erf is taken up by an informal structure. On-street parking available on the School Crescent and Erf 1986 (PR Zone) road reserves.
1992	1	1	LFR	1 bay / dwelling house	1	0	1	0	Available space on the erf is taken up by an informal structure. On-street parking available on the School Crescent and Erf 1986 (PR Zone) road reserves.
1993	1	1	LFR	1 bay / dwelling house	1	0	1	0	Available space on the erf is taken up by an informal structure. On-street parking available on the School Crescent and Erf 1986 (PR Zone) road reserves.
1994	1	1	LFR	1 bay / dwelling house	1	0	1	0	Available space on the erf is taken up by an informal structure. On-street parking available on the Erf 1986 (PR Zone) road reserve.
1995	1	2	LFR	1 bay / dwelling house	1	0	1	0	Available space on the erf is taken up by an informal structure. On-street parking available on the Erf 1986 (PR Zone) road reserve.
1996	1	1	LFR	1 bay / dwelling house	1	0	1	0	Position of dwelling unit on the erf does not allow for off-street parking. On-street parking available on Forest Drive and Erf 1986 (PR Zone). Pedestrian access provided from Erf 1986 (PR Zone) and Erf 1997 (PR Zone).
1997			PR						
1998	1	1	LFR	1 bay / dwelling house	1	0	1	0	Position of dwelling unit on the erf does not allow for off-street parking. On-street parking available on Forest Drive. Pedestrian access provided from Erf 1997 (PR Zone).
1999	1	1	LFR	1 bay / dwelling house	1	0	1	0	Position of dwelling unit on the erf does not allow for off-street parking. On-street parking available on Forest Drive.

OFF-STREET PARKING (Dwelling House in LFR Zone)									
TEMP ERF NUMBER	NU OF FORMAL DWELLING UNITS	NU OF INFORMAL STRUCTURES	PROPOSED ZONING	Rule	Required	Proposed	Change / Amend		Comments
							From	To	
2000	1	2	LFR	1 bay / dwelling house	1	0	1	0	Position of dwelling unit on the erf as well as informal structures do not allow for off-street parking. On-street parking available on Forest Drive and Erf 1986 (PR Zone). An informal structure encroach into the Forest Drive Road Reserve which restricts onstreet parking in front of the unit.
2001	1	0	LFR	1 bay / dwelling house	1	0	1	0	Position of the dwelling unit on the erf does not allow for off-street parking. On-street parking available on Forest Drive, Erf 1986 (PR Zone) as well as Erf 2006 (PR Zone).
2002	1	1	LFR	1 bay / dwelling house	1	0	1	0	Position of the dwelling unit on the erf does not allow for off-street parking. On-street parking available on Forest Drive, Erf 1986 (PR Zone) as well as Erf 2006 (PR Zone). An informal structure encroaches into Erf 1986 (PR Zone).
2003	1	1	LFR	1 bay / dwelling house	1	0	1	0	Position of the dwelling unit and informal structure on the erf do not allow for off-street parking. On-street parking available on Erf 1986 (PR Zone).
2004	1	1	LFR	1 bay / dwelling house	1	0	1	0	Position of the dwelling unit and informal structure on the erf do not allow for off-street parking. On-street parking available on Erf 1986 (PR Zone).
2005	1	1	LFR	1 bay / dwelling house	1	0	1	0	Position of the dwelling unit and informal structure on the erf do not allow for off-street parking. On-street parking available on Erf 1986 (PR Zone).
2006			PR						What seems to be an informal structure on a portion of this Erf, takes away available parking space.
2007	1	1	LFR	1 bay / dwelling house	1	0	1	0	Position of the dwelling unit and informal structure on the erf do not allow for off-street parking. On-street parking available on Erf 2006 (PR Zone).

OFF-STREET PARKING (Dwelling House in LFR Zone)									
TEMP ERF NUMBER	NU OF FORMAL DWELLING UNITS	NU OF INFORMAL STRUCTURES	PROPOSED ZONING	Rule	Required	Proposed	Change / Amend		Comments
							From	To	
2008	1	1	LFR	1 bay / dwelling house	1	0	1	0	Position of the dwelling unit and informal structure on the erf do not allow for off-street parking. On-street parking available on Erf 2006 (PR Zone).
2009	1	1	LFR	1 bay / dwelling house	1	0	1	0	Position of the dwelling unit and informal structure on the erf do not allow for off-street parking. On-street parking available on Erf 2006 (PR Zone).
2010	1	2	LFR	1 bay / dwelling house	1	0	1	0	Position of the dwelling unit and informal structures on the erf do not allow for off-street parking. On-street parking available on Forest Drive, Erf 1986 (PR Zone) and Erf 2006 (PR Zone).
2011	1	0	LFR	1 bay / dwelling house	1	1	N/A	N/A	It seems that parking is available on the erf at the back of the dwelling unit with access from Erf 1986 (PR Zone)
2012	1	1	LFR	1 bay / dwelling house	1	0	1	0	Position of the dwelling unit and informal structures on the erf do not allow for off-street parking. On-street parking available on Forest Drive and Erf 1986 (PR Zone). The informal structure encroach into Erf 1986 (PR Zone).
2013	1	1	LFR	1 bay / dwelling house	1	0	1	0	Position of the dwelling unit and informal structures on the erf do not allow for off-street parking. On-street parking available on Forest Drive and Erf 1986 (PR Zone). The informal structure encroach into Erf 1986 (PR Zone).
2014	1	1	LFR	1 bay / dwelling house	1	0	1	0	Position of the dwelling unit and informal structures on the erf do not allow for off-street parking. On-street parking available on Forest Drive and Erf 1986 (PR Zone). The informal structure encroach into Erf 1986 (PR Zone).
2015	1	2	LFR	1 bay / dwelling house	1	0	1	0	Position of the dwelling unit and informal structures on the erf do not allow for off-street parking. On-street parking available on School Crescent and Erf 1986 (PR Zone). An informal structure encroach into Erf 1986 (PR Zone) and restricts available parking space and traffic flow.

OFF-STREET PARKING (Dwelling House in LFR Zone)									
TEMP ERF NUMBER	NU OF FORMAL DWELLING UNITS	NU OF INFORMAL STRUCTURES	PROPOSED ZONING	Rule	Required	Proposed	Change / Amend		Comments
							From	To	
2016	1	1	LFR	1 bay / dwelling house	1	0	1	0	Position of the dwelling unit and an informal structure on the erf do not allow for off-street parking. On-street parking available on School Crescent and Erf 1986 (PR Zone).
2017	1	2	LFR	1 bay / dwelling house	1	0	1	0	Position of the dwelling unit and informal structures on the erf do not allow for off-street parking. On-street parking available on School Crescent and Erf 1986 (PR Zone). An informal structure encroach into Erf 1986 (PR Zone) and restricts available parking space and traffic flow.
2018	1	2	LFR	1 bay / dwelling house	1	0	1	0	Position of the dwelling unit and informal structures on the erf do not allow for off-street parking. On-street parking available on School Crescent, Erf 1986 (PR Zone) and Erf 2020 (PR Zone). An informal structure encroach into Erf 2020 (PR Zone) and restricts available parking space.
2019	1	1	LFR	1 bay / dwelling house	1	0	1	0	Position of the dwelling unit and informal structures on the erf do not allow for off-street parking. On-street parking available on School Crescent, Erf 1986 (PR Zone) and Erf 2020 (PR Zone).
2020			PR						
2021	1	1	LFR	1 bay / dwelling house	1	0	1	0	Position of the dwelling unit and informal structures on the erf do not allow for off-street parking. On-street parking available on School Crescent and Erf 2020 (PR Zone).
2022	1	1	LFR	1 bay / dwelling house	1	0	1	0	Position of the dwelling unit and informal structures on the erf do not allow for off-street parking. On-street parking available on School Crescent and Erf 2020 (PR Zone).
2023	1	1	LFR	1 bay / dwelling house	1	0	1	0	Position of the dwelling unit and informal structures on the erf do not allow for off-street parking. On-street parking available on School Crescent and Erf 2020 (PR Zone).

OFF-STREET PARKING (Dwelling House in LFR Zone)									
TEMP ERF NUMBER	NU OF FORMAL DWELLING UNITS	NU OF INFORMAL STRUCTURES	PROPOSED ZONING	Rule	Required	Proposed	Change / Amend		Comments
							From	To	
2024	1	1	LFR	1 bay / dwelling house	1	0	1	0	Position of the dwelling unit and an informal structure on the erf do not allow for off-street parking. On-street parking available on School Crescent and Erf 1986 (PR Zone).
2025	1	0	LFR	1 bay / dwelling house	1	1	N/A	N/A	Off-street parking available at the back of the unit with access from Erf 1986 (PR Zone). On-street parking also available on School Crescent and Erf 1986 (PR Zone).
2026	1	1	LFR	1 bay / dwelling house	1	0	1	0	Position of the dwelling unit and an informal structure on the erf do not allow for off-street parking. On-street parking available on School Crescent and Erf 1986 (PR Zone).
2027	1	0	LFR	1 bay / dwelling house	1	1	N/A	N/A	Off-street parking available at the back of the unit with access from Erf 1986 (PR Zone). On-street parking also available on School Crescent, Erf 2020 (PR Zone) and Erf 1986 (PR Zone).
2028	1	1	LFR	1 bay / dwelling house	1	0	1	0	Position of the dwelling unit and an informal structure on the erf do not allow for off-street parking. On-street parking available on School Crescent, Erf 2020 (PR Zone) and Erf 1986 (PR Zone).
2029	1	1	LFR	1 bay / dwelling house	1	0	1	0	Position of the dwelling unit and an informal structure on the erf do not allow for off-street parking. On-street parking available on Forest Drive, Erf 2034 (PR Zone) and Erf 1986 (PR Zone).
2030	1	0	LFR	1 bay / dwelling house	1	1	N/A	N/A	Off-street parking available at the back of the unit with access from Erf 1986 (PR Zone). On-street parking also available on Forest Drive, Erf 2034 (PR Zone) and Erf 1986 (PR Zone).
2031	1	1	LFR	1 bay / dwelling house	1	0	1	0	Position of the dwelling unit and an informal structure on the erf do not allow for off-street parking. On-street parking available on Forest Drive and Erf 1986 (PR Zone).
2032	1	1	LFR	1 bay / dwelling house	1	0	1	0	Position of the dwelling unit and an informal structure on the erf do not allow for off-street parking. On-street parking available on Forest Drive and Erf 1986 (PR Zone).

OFF-STREET PARKING (Dwelling House in LFR Zone)									
TEMP ERF NUMBER	NU OF FORMAL DWELLING UNITS	NU OF INFORMAL STRUCTURES	PROPOSED ZONING	Rule	Required	Proposed	Change / Amend		Comments
							From	To	
2033	1	1	LFR	1 bay / dwelling house	1	1	N/A	N/A	Off-street parking available at the back of the unit with access from Erf 1986 (PR Zone). On-street parking also available on Forest Drive and Erf 1986 (PR Zone). An informal structure encroaches into Erf 1986 (PR Zone).
2034			PR						
2035	1	1	LFR	1 bay / dwelling house	1	0	1	0	Position of the dwelling unit and an informal structure on the erf do not allow for off-street parking. On-street parking available on Forest Drive, Erf 2034 (PR Zone) and Erf 1986 (PR Zone).
2036	1	0	LFR	1 bay / dwelling house	1	1	N/A	N/A	Off-street parking available at the back of the unit with access from Erf 1986 (PR Zone). On-street parking also available on Forest Drive, Erf 2034 (PR Zone) and Erf 1986 (PR Zone).
2037	1	0	LFR	1 bay / dwelling house	1	1	N/A	N/A	Off-street parking available at the back of the unit with access from Erf 1986 (PR Zone). On-street parking also available on Forest Drive, Erf 2034 (PR Zone) and Erf 1986 (PR Zone).
2038	1	1	LFR	1 bay / dwelling house	1	0	1	0	Position of the dwelling unit and an informal structure on the erf do not allow for off-street parking. On-street parking available on Forest Drive, Erf 2034 (PR Zone) and Erf 1986 (PR Zone). An informal structure encroaches into Erf 1986 (PR Zone).
2039	1	1	LFR	1 bay / dwelling house	1	0	1	0	Position of the dwelling unit and an informal structure on the erf do not allow for off-street parking. On-street parking available on Forest Drive, Erf 2034 (PR Zone) and Erf 2059 (PR Zone).
2040	1	1	LFR	1 bay / dwelling house	1	0	1	0	Position of the dwelling unit and an informal structure on the erf do not allow for off-street parking. On-street parking available on Forest Drive, Erf 2034 (PR Zone) and Erf 2059 (PR Zone).
2041	1	1	LFR	1 bay / dwelling house	1	0	1	0	Position of the dwelling unit and an informal structure on the erf do not allow for off-street parking. On-street parking available on Forest Drive, Erf 2059 (PR Zone) and Erf 1986 (PR Zone).

OFF-STREET PARKING (Dwelling House in LFR Zone)									
TEMP ERF NUMBER	NU OF FORMAL DWELLING UNITS	NU OF INFORMAL STRUCTURES	PROPOSED ZONING	Rule	Required	Proposed	Change / Amend		Comments
							From	To	
2042	1	0	LFR	1 bay / dwelling house	1	1	N/A	N/A	Off-street parking available at the back of the unit with access from Erf 1986 (PR Zone). On-street parking also available on Forest Drive and Erf 1986 (PR Zone). Parking on Erf 2059 (PR Zone) in this area would be limited.
2043	1	0	LFR	1 bay / dwelling house	1	1	N/A	N/A	Off-street parking available at the back of the unit with access from Erf 2059 (PR Zone). On-street parking also available on Forest Drive and Erf 1986 (PR Zone). Parking on Erf 2059 (PR Zone) in this area would be limited.
2044	1	0	LFR	1 bay / dwelling house	1	1	N/A	N/A	Off-street parking available at the back of the unit with access from Erf 2059 (PR Zone). On-street parking also available on Forest Drive and Erf 1986 (PR Zone). Parking on Erf 2059 (PR Zone) in this area would be limited.
2045	1	1	LFR	1 bay / dwelling house	1	0	1	0	Position of the dwelling unit and an informal structure on the erf do not allow for off-street parking. On-street parking available on Forest Drive and Erf 1986 (PR Zone). The informal structure encroaches into Erf 2059 (PR Zone).
2046	1	2	LFR	1 bay / dwelling house	1	0	1	0	Position of the dwelling unit and an informal structure on the erf do not allow for off-street parking. On-street parking available on Erf 2059 (PR Zone) but an informal structure encroaches into Erf 2059 (PR Zone) which limits the available space.
2047	1	2	LFR	1 bay / dwelling house	1	0	1	0	Position of the dwelling unit and informal structures on the erf do not allow for off-street parking. On-street parking available on Erf 1986 (PR Zone) and Erf 2059 (PR Zone) but the informal structures encroaches into Erven 1986 (PR Zone) and 2059 (PR Zone) which limits the available space.
2048	1	1	LFR	1 bay / dwelling house	1	0	1	0	Position of the dwelling unit and informal structures on the erf do not allow for off-street parking. On-street parking available on Erf 1986 (PR Zone) and Erf 2059 (PR Zone).

OFF-STREET PARKING (Dwelling House in LFR Zone)									
TEMP ERF NUMBER	NU OF FORMAL DWELLING UNITS	NU OF INFORMAL STRUCTURES	PROPOSED ZONING	Rule	Required	Proposed	Change / Amend		Comments
							From	To	
2049	1	2	LFR	1 bay / dwelling house	1	0	1	0	Position of the dwelling unit and informal structures on the erf do not allow for off-street parking. On-street parking available on Erf 1986 (PR Zone) and Erf 2059 (PR Zone) but an informal structure encroaches into Erf 2059 (PR Zone) which limits the available space.
2050	1	2	LFR	1 bay / dwelling house	1	0	1	0	Position of the dwelling unit and informal structures on the erf do not allow for off-street parking. On-street parking available on Erf 1986 (PR Zone), Erf 2059 (PR Zone) and School Crescent, but an informal structures encroaches into Erf 1986 (PR Zone) which limits the available space.
2051	1	0	LFR	1 bay / dwelling house	1	1	N/A	N/A	Off-street parking available at the back of the unit with access from Erf 1986 (PR Zone). On-street parking also available on School Crescent and Erf 1986 (PR Zone).
2052	1	0	LFR	1 bay / dwelling house	1	1	N/A	N/A	Off-street parking available at the back of the unit with access from Erf 1986 (PR Zone). On-street parking also available on School Crescent and Erf 1986 (PR Zone).
2053	1	0	LFR	1 bay / dwelling house	1	1	N/A	N/A	Off-street parking available at the back of the unit with access from Erf 1986 (PR Zone). On-street parking also available on School Crescent and Erf 1986 (PR Zone).
2054	1	0	LFR	1 bay / dwelling house	1	0	1	0	Position of the dwelling unit on the erf do not allow for off-street parking. On-street parking available on Erf 1986 (PR Zone) and School Crescent, but an informal structure from Erf 2057 encroaches into Erf 1986 (PR Zone) which limits pedestrian access from Erf 1986 (PR Zone) to Erf 2054.
2055	1	2	LFR	1 bay / dwelling house	1	0	1	0	Position of the dwelling unit on the erf do not allow for off-street parking. On-street parking available on Erf 1986 (PR Zone) and School Crescent with pedestrian access from Erf 1986 (PR Zone) to Erf 2055.

OFF-STREET PARKING (Dwelling House in LFR Zone)									
TEMP ERF NUMBER	NU OF FORMAL DWELLING UNITS	NU OF INFORMAL STRUCTURES	PROPOSED ZONING	Rule	Required	Proposed	Change / Amend		Comments
							From	To	
2056	1	0	LFR	1 bay / dwelling house	1	0	1	0	Position of the dwelling unit on the erf do not allow for off-street parking. On-street parking available on Erf 1986 (PR Zone) and School Crescent.
2057	1	1	LFR	1 bay / dwelling house	1	0	1	0	Position of the dwelling unit and an informal structure on the erf do not allow for off-street parking. On-street parking available on Erf 1986 (PR Zone), however, an the informal structure encroaches into Erf 1986 (PR Zone) which limits available space on Erf 1986 (PR Zone).
2058	1	1	LFR	1 bay / dwelling house	1	0	1	0	Position of the dwelling unit and an informal structure on the erf do not allow for off-street parking. On-street parking available on Erf 1986 (PR Zone).
2059		17	PR						Several informal structures on this erf limit the space available for traffic circulation and parking.
2060	1	0	LFR	1 bay / dwelling house	1	0	1	0	Although there are space on the back of the property, the position of the dwelling unit combined with the erf size does not allow enough space for off-street parking. Therefore, onstreet parking should be used on School Crescent and Erf 2059 (PR Zone).
2061	1	1	LFR	1 bay / dwelling house	1	0	1	0	The position of the dwelling unit does not allow for off-street parking on this site. On-street parking on School Crescent and Erf 2059 (PR Zone) should be used.
2062	1	0	LFR	1 bay / dwelling house	1	0	1	0	The position of the dwelling unit does not allow for off-street parking on this site. On-street parking on School Crescent and Erf 2059 (PR Zone) should be used.
2063	1	0	LFR	1 bay / dwelling house	1	0	1	0	Although there are space on the back of the property, the position of the dwelling unit combined with the erf size does not allow enough space for off-street parking. Therefore, onstreet parking should be used on School Crescent and Erf 2059 (PR Zone).

OFF-STREET PARKING (Dwelling House in LFR Zone)									
TEMP ERF NUMBER	NU OF FORMAL DWELLING UNITS	NU OF INFORMAL STRUCTURES	PROPOSED ZONING	Rule	Required	Proposed	Change / Amend		Comments
							From	To	
2064	1	1	LFR	1 bay / dwelling house	1	0	1	0	The position of the dwelling unit and an informal structure does not allow for off-street parking on this site. On-street parking on School Crescent and Erf 2059 (PR Zone) should be used.
2065	1	1	LFR	1 bay / dwelling house	1	0	1	0	The position of the dwelling unit and an informal structure does not allow for off-street parking on this site. On-street parking on School Crescent and Erf 2059 (PR Zone) should be used.
2066	1	0	LFR	1 bay / dwelling house	1	1	N/A	N/A	Off-street parking available at the back of the unit with access from Erf 2059 (PR Zone). On-street parking also available on School Crescent and Erf 2059 (PR Zone).
2067	1	0	LFR	1 bay / dwelling house	1	0	1	0	The position of the dwelling unit does not allow for off-street parking on this site. On-street parking on School Crescent and Erf 2059 (PR Zone) should be used.
2068	1	1	LFR	1 bay / dwelling house	1	0	1	0	The position of the dwelling unit and an informal structure does not allow for off-street parking on this site. On-street parking on School Crescent and Erf 2059 (PR Zone) should be used.
2069	1	1	LFR	1 bay / dwelling house	1	0	1	0	The position of the dwelling unit and an informal structure does not allow for off-street parking on this site. On-street parking on School Crescent and Erf 2059 (PR Zone) should be used.
2070	1	1	LFR	1 bay / dwelling house	1	0	1	0	The position of the dwelling unit and an informal structure does not allow for off-street parking on this site. On-street parking on School Crescent and Erf 2059 (PR Zone) should be used.
2071	1	1	LFR	1 bay / dwelling house	1	0	1	0	The position of the dwelling unit and an informal structure does not allow for off-street parking on this site. On-street parking on School Crescent and Erf 2059 (PR Zone) should be used.
2072	1	1	LFR	1 bay / dwelling house	1	0	1	0	The position of the dwelling unit and an informal structure does not allow for off-street parking on this site. On-street parking on School Crescent and Erf 2059 (PR Zone) should be used.

OFF-STREET PARKING (Dwelling House in LFR Zone)									
TEMP ERF NUMBER	NU OF FORMAL DWELLING UNITS	NU OF INFORMAL STRUCTURES	PROPOSED ZONING	Rule	Required	Proposed	Change / Amend		Comments
							From	To	
2073	1	2	LFR	1 bay / dwelling house	1	0	1	0	The position of the dwelling unit and an informal structure does not allow for off-street parking on this site. On-street parking on School Crescent and Erf 2059 (PR Zone) should be used.
2074	1	1	LFR	1 bay / dwelling house	1	0	1	0	The position of the dwelling unit and an informal structure does not allow for off-street parking on this site. On-street parking on School Crescent and Erf 2059 (PR Zone) should be used.
2075	1	1	LFR	1 bay / dwelling house	1	1	N/A	N/A	Off-street parking seems to be available with access from School Crescent.
2076	1	1	LFR	1 bay / dwelling house	1	0	1	0	The position of the dwelling unit and an informal structure does not allow for off-street parking on this site. On-street parking on School Crescent and Erf 2059 (PR Zone) should be used.
2077	1	1	LFR	1 bay / dwelling house	1	1	N/A	N/A	Off-street parking seems to be available with access from Erf 2059 (PR Zone).
2078	1	0	LFR	1 bay / dwelling house	1	0	1	0	The position of the dwelling unit does not allow for off-street parking on this site. On-street parking on School Crescent and Erf 2059 (PR Zone) should be used.
2079	1	2	LFR	1 bay / dwelling house	1	0	1	0	The position of the dwelling unit and informal structures do not allow for off-street parking on this site. On-street parking on School Crescent and Erf 2059 (PR Zone) should be used.
2080	1	2	LFR	1 bay / dwelling house	1	0	1	0	The position of the dwelling unit and informal structures do not allow for off-street parking on this site. On-street parking on School Crescent and Erf 2059 (PR Zone) should be used.
2081	1	0	LFR	1 bay / dwelling house	1	0	1	0	The position of the dwelling unit does not allow for off-street parking on this site. On-street parking on School Crescent and Erf 2059 (PR Zone) should be used.

OFF-STREET PARKING (Dwelling House in LFR Zone)									
TEMP ERF NUMBER	NU OF FORMAL DWELLING UNITS	NU OF INFORMAL STRUCTURES	PROPOSED ZONING	Rule	Required	Proposed	Change / Amend		Comments
							From	To	
2082	1	1	LFR	1 bay / dwelling house	1	0	1	0	The position of the dwelling unit and an informal structure does not allow for off-street parking on this site. On-street parking on School Crescent and Erf 2059 (PR Zone) should be used.
2083	1	0	LFR	1 bay / dwelling house	1	0	1	0	The position of the dwelling unit and an informal structure does not allow for off-street parking on this site. On-street parking on School Crescent and Erf 2059 (PR Zone) should be used.
2084	1	1	LFR	1 bay / dwelling house	1	0	1	0	The position of the dwelling unit and an informal structure does not allow for off-street parking on this site. On-street parking on School Crescent and Erf 2059 (PR Zone) should be used.
2085	1	2	LFR	1 bay / dwelling house	1	0	1	0	The position of the dwelling unit and informal structures do not allow for off-street parking on this site. On-street parking on School Crescent and Erf 2059 (PR Zone) should be used.
2086	1	1	LFR	1 bay / dwelling house	1	0	1	0	The position of the dwelling unit and informal structures do not allow for off-street parking on this site. On-street parking on School Crescent and Erf 2059 (PR Zone) should be used.
2087	1	2	LFR	1 bay / dwelling house	1	0	1	0	The position of the dwelling unit and informal structures do not allow for off-street parking on this site. On-street parking on School Crescent and Erf 2059 (PR Zone) should be used.
2088	1	0	LFR	1 bay / dwelling house	1	0	1	0	The position of the dwelling unit and informal structures do not allow for off-street parking on this site. On-street parking on School Crescent and Erf 2059 (PR Zone) should be used.
2089	1	1	LFR	1 bay / dwelling house	1	0	1	0	The position of the dwelling unit does not allow for off-street parking on this site. On-street parking on School Crescent and Erf 2059 (PR Zone) should be used.
2090	1	1	LFR	1 bay / dwelling house	1	1	N/A	N/A	Off-street parking seems to be available with access from School Crescent.

OFF-STREET PARKING (Dwelling House in LFR Zone)									
TEMP ERF NUMBER	NU OF FORMAL DWELLING UNITS	NU OF INFORMAL STRUCTURES	PROPOSED ZONING	Rule	Required	Proposed	Change / Amend		Comments
							From	To	
2091	1	1	LFR	1 bay / dwelling house	1	0	1	0	The position of the dwelling unit and an informal structure does not allow for off-street parking on this site. On-street parking on School Crescent and Erf 2059 (PR Zone) should be used.
2092	1	3	LFR	1 bay / dwelling house	1	0	1	0	The position of the dwelling unit and informal structures do not allow for off-street parking on this site. On-street parking on School Crescent and Erf 2059 (PR Zone) should be used.
2093	1	2	LFR	1 bay / dwelling house	1	0	1	0	The position of the dwelling unit and informal structures do not allow for off-street parking on this site. On-street parking on School Crescent and Erf 2059 (PR Zone) should be used.
2094	1	0	LFR	1 bay / dwelling house	1	0	1	0	The position of the dwelling unit and informal structures do not allow for off-street parking on this site. On-street parking on School Crescent and Erf 2059 (PR Zone) should be used.
2095	1	1	LFR	1 bay / dwelling house	1	0	1	0	The position of the dwelling unit does not allow for off-street parking on this site. On-street parking on School Crescent and Erf 2059 (PR Zone) should be used.
2096	1	1	LFR	1 bay / dwelling house	1	0	1	0	The position of the dwelling unit and an informal structure does not allow for off-street parking on this site. On-street parking on School Crescent and Erf 2059 (PR Zone) should be used.
2097	1	2	LFR	1 bay / dwelling house	1	0	1	0	The position of the dwelling unit and informal structures do not allow for off-street parking on this site. On-street parking on School Crescent and Erf 2059 (PR Zone) should be used.
2098	1	1	LFR	1 bay / dwelling house	1	0	1	0	The position of the dwelling unit and an informal structure does not allow for off-street parking on this site. On-street parking on School Crescent and Erf 2059 (PR Zone) should be used.
2099	1	1	LFR	1 bay / dwelling house	1	0	1	0	The position of the dwelling unit and an informal structure does not allow for off-street parking on this site. On-street parking on School Crescent and Erf 2059 (PR Zone) should be used.

OFF-STREET PARKING (Dwelling House in LFR Zone)									
TEMP ERF NUMBER	NU OF FORMAL DWELLING UNITS	NU OF INFORMAL STRUCTURES	PROPOSED ZONING	Rule	Required	Proposed	Change / Amend	Comments	
							From	To	
2100	1	1	LFR	1 bay / dwelling house	1	0	1	0	The position of the dwelling unit and an informal structure does not allow for off-street parking on this site. On-street parking on School Crescent and Erf 2059 (PR Zone) should be used.
2101	1	1	LFR	1 bay / dwelling house	1	0	1	0	The position of the dwelling unit and an informal structure does not allow for off-street parking on this site. On-street parking on School Crescent and Erf 2059 (PR Zone) should be used.
2102	1	1	LFR	1 bay / dwelling house	1	0	1	0	The position of the dwelling unit and an informal structure does not allow for off-street parking on this site. On-street parking on School Crescent and Erf 2059 (PR Zone) should be used.
2103	1	1	LFR	1 bay / dwelling house	1	1	N/A	N/A	Off-street parking seems to be available with access from School Crescent.
2104	1	0	LFR	1 bay / dwelling house	1	0	1	0	The position of the dwelling unit does not allow for off-street parking on this site. On-street parking on School Crescent and Erf 2059 (PR Zone) should be used.
2105	1	0	LFR	1 bay / dwelling house	1	1	N/A	N/A	Off-street parking seems to be available with access from School Crescent.
2106	1	2	LFR	1 bay / dwelling house	1	0	1	0	The position of the dwelling unit does not allow for off-street parking on this site. On-street parking on School Crescent and Erf 2059 (PR Zone) should be used.
2107	1	0	LFR	1 bay / dwelling house	1	0	1	0	The position of the dwelling unit does not allow for off-street parking on this site. On-street parking on School Crescent and Erf 2059 (PR Zone) should be used.
2108	1	1	LFR	1 bay / dwelling house	1	0	1	0	The position of the dwelling unit does not allow for off-street parking on this site. On-street parking on School Crescent and Erf 2059 (PR Zone) should be used.

OFF-STREET PARKING (Dwelling House in LFR Zone)									
TEMP ERF NUMBER	NU OF FORMAL DWELLING UNITS	NU OF INFORMAL STRUCTURES	PROPOSED ZONING	Rule	Required	Proposed	Change / Amend		Comments
							From	To	
2109	1	0	LFR	1 bay / dwelling house	1	0	1	0	The position of the dwelling unit does not allow for off-street parking on this site. On-street parking on School Crescent and Erf 2059 (PR Zone) should be used.
2110	1	1	LFR	1 bay / dwelling house	1	0	1	0	The position of the dwelling unit and an informal structure does not allow for off-street parking on this site. On-street parking on School Crescent and Erf 2059 (PR Zone) should be used.
2111	1	0	LFR	1 bay / dwelling house	1	0	1	0	The position of the dwelling unit does not allow for off-street parking on this site. On-street parking on School Crescent and Erf 2059 (PR Zone) should be used.
2112	1	1	LFR	1 bay / dwelling house	1	0	1	0	The position of the dwelling unit and an informal structure does not allow for off-street parking on this site. On-street parking on School Crescent should be used.
2113	1	2	LFR	1 bay / dwelling house	1	0	1	0	The position of the dwelling unit does not allow for off-street parking on this site. On-street parking on School Crescent should be used.
2114	1	2	LFR	1 bay / dwelling house	1	0	1	0	The position of the dwelling unit does not allow for off-street parking on this site. On-street parking on School Crescent should be used.
2115	1	1	LFR	1 bay / dwelling house	1	0	1	0	The position of the dwelling unit does not allow for off-street parking on this site. On-street parking on School Crescent should be used.
2116	1	0	LFR	1 bay / dwelling house	1	0	1	0	The position of the dwelling unit does not allow for off-street parking on this site. On-street parking on School Crescent should be used.
2117	1	0	LFR	1 bay / dwelling house	1	0	1	0	The position of the dwelling unit does not allow for off-street parking on this site. On-street parking on School Crescent should be used. Parking seems to be available at the back of the erf with

OFF-STREET PARKING (Dwelling House in LFR Zone)									
TEMP ERF NUMBER	NU OF FORMAL DWELLING UNITS	NU OF INFORMAL STRUCTURES	PROPOSED ZONING	Rule	Required	Proposed	Change / Amend		Comments
							From	To	
2118	1	0	LFR	1 bay / dwelling house	1	0	1	0	access from Erf 2165 (PR Zone) but access to this area of the site might be difficult.
2119	1	1	LFR	1 bay / dwelling house	1	0	1	0	The position of the dwelling unit does not allow for off-street parking on this site. On-street parking on School Crescent should be used.
2120	1	0	LFR	1 bay / dwelling house	1	1	N/A	N/A	The position of the dwelling unit does not allow for off-street parking on this site. On-street parking on School Crescent should be used.
2121	1	1	LFR	1 bay / dwelling house	1	0	1	0	Off-street parking seems to be available with access from Erf 2165 (PR Zone)
2122	1	0	LFR	1 bay / dwelling house	1	1	N/A	N/A	The position of the dwelling unit and an informal structure does not allow for off-street parking on this site. On-street parking on School Crescent and Erf 2165 (PR Zone) should be used.
2123	1	3	LFR	1 bay / dwelling house	1	1	N/A	N/A	Off-street parking seems to be available with access from Erf 2165 (PR Zone)
2124	1	2	LFR	1 bay / dwelling house	1	0	1	0	Off-street parking seems to be available with access from School Crescent.
2125	1	2	LFR	1 bay / dwelling house	1	0	1	0	The position of the dwelling unit and informal structures do not allow for off-street parking on this site. On-street parking on School Crescent and Erf 2165 (PR Zone) should be used.
2126	1	0	LFR	1 bay / dwelling house	1	1	N/A	N/A	The position of the dwelling unit and informal structures do not allow for off-street parking on this site. On-street parking on School Crescent and Erf 2165 (PR Zone) should be used.
									Off-street parking seems to be available with access from School Crescent and Erf 2165 (PR Zone).

OFF-STREET PARKING (Dwelling House in LFR Zone)									
TEMP ERF NUMBER	NU OF FORMAL DWELLING UNITS	NU OF INFORMAL STRUCTURES	PROPOSED ZONING	Rule	Required	Proposed	Change / Amend		Comments
							From	To	
2127	1	1	LFR	1 bay / dwelling house	1	0	1	0	The position of the dwelling unit and an informal structure does not allow for off-street parking on this site. On-street parking on School Crescent and Erf 2165 (PR Zone) should be used.
2128	1	1	LFR	1 bay / dwelling house	1	1	N/A	N/A	Off-street parking seems to be available with access from School Crescent.
2129	1	0	LFR	1 bay / dwelling house	1	1	N/A	N/A	Off-street parking seems to be available with access from Erf 2165 (PR Zone)
2130	1	1	LFR	1 bay / dwelling house	1	0	1	0	The position of the dwelling unit and an informal structure does not allow for off-street parking on this site. On-street parking on School Crescent and Erf 2165 (PR Zone) should be used.
2131	1	0	LFR	1 bay / dwelling house	1	0	1	0	The position of the dwelling unit does not allow for off-street parking on this site. On-street parking on School Crescent and Erf 2165 (PR Zone) should be used.
2132	1	1	LFR	1 bay / dwelling house	1	0	1	0	The position of the dwelling unit and an informal structure does not allow for off-street parking on this site. On-street parking on School Crescent and Erf 2165 (PR Zone) should be used.
2133	1	1	LFR	1 bay / dwelling house	1	0	1	0	The position of the dwelling unit and an informal structure does not allow for off-street parking on this site. On-street parking on School Crescent and Erf 2165 (PR Zone) should be used.
2134	1	1	LFR	1 bay / dwelling house	1	0	1	0	The position of the dwelling unit and an informal structure does not allow for off-street parking on this site. On-street parking on School Crescent and Erf 2165 (PR Zone) should be used.
2135	1	1	LFR	1 bay / dwelling house	1	0	1	0	The position of the dwelling unit and an informal structure does not allow for off-street parking on this site. On-street parking on School Crescent and Erf 2165 (PR Zone) should be used.

OFF-STREET PARKING (Dwelling House in LFR Zone)									
TEMP ERF NUMBER	NU OF FORMAL DWELLING UNITS	NU OF INFORMAL STRUCTURES	PROPOSED ZONING	Rule	Required	Proposed	Change / Amend		Comments
							From	To	
2136	1	1	LFR	1 bay / dwelling house	1	0	1	0	The position of the dwelling unit and an informal structure does not allow for off-street parking on this site. On-street parking on School Crescent and Erf 2165 (PR Zone) should be used.
2137	1	1	LFR	1 bay / dwelling house	1	0	1	0	The position of the dwelling unit and an informal structure does not allow for off-street parking on this site. On-street parking on School Crescent and Erf 2165 (PR Zone) should be used.
2138	1	1	LFR	1 bay / dwelling house	1	0	1	0	The position of the dwelling unit and an informal structure does not allow for off-street parking on this site. On-street parking on School Crescent, Erf 2165 (PR Zone) and Erf 2142 (PR Zone) should be used.
2139	1	0	LFR	1 bay / dwelling house	1	1	N/A	N/A	Off-street parking seems to be available with access from Erf 2165 (PR Zone)
2140	1	1	LFR	1 bay / dwelling house	1	0	1	0	The position of the dwelling unit and an informal structure does not allow for off-street parking on this site. On-street parking on School Crescent, Erf 2165 (PR Zone) and Erf 2142 (PR Zone) should be used.
2141	1	2	LFR	1 bay / dwelling house	1	0	1	0	The position of the dwelling unit and informal structures does not allow for off-street parking on this site. On-street parking on School Crescent, Erf 2165 (PR Zone) and Erf 2142 (PR Zone) should be used.
2142			PR						
2143	1	1	LFR	1 bay / dwelling house	1	0	1	0	The position of the dwelling unit and an informal structure does not allow for off-street parking on this site. On-street parking on School Crescent, Erf 2165 (PR Zone) and Erf 2151 (PR Zone) should be used.
2144	1	0	LFR	1 bay / dwelling house	1	1	N/A	N/A	Off-street parking seems to be available with access from Erf 2165 (PR Zone)

OFF-STREET PARKING (Dwelling House in LFR Zone)									
TEMP ERF NUMBER	NU OF FORMAL DWELLING UNITS	NU OF INFORMAL STRUCTURES	PROPOSED ZONING	Rule	Required	Proposed	Change / Amend		Comments
							From	To	
2145	1	1	LFR	1 bay / dwelling house	1	0	1	0	The position of the dwelling unit and an informal structure does not allow for off-street parking on this site. On-street parking on School Crescent and Erf 2165 (PR Zone) should be used.
2146	1	1	LFR	1 bay / dwelling house	1	0	1	0	The position of the dwelling unit and an informal structure does not allow for off-street parking on this site. On-street parking on School Crescent and Erf 2165 (PR Zone) should be used.
2147	1	1	LFR	1 bay / dwelling house	1	1	N/A	N/A	Off-street parking seems to be available with access from Erf 2165 (PR Zone)
2148	1	1	LFR	1 bay / dwelling house	1	0	1	0	The position of the dwelling unit and an informal structure does not allow for off-street parking on this site. On-street parking on School Crescent and Erf 2151 (PR Zone) should be used.
2149	1	1	LFR	1 bay / dwelling house	1	0	1	0	The position of the dwelling unit and an informal structure does not allow for off-street parking on this site. On-street parking on School Crescent and Erf 2151 (PR Zone) should be used.
2150	1	0	LFR	1 bay / dwelling house	1	0	1	0	The position of the dwelling unit does not allow for off-street parking on this site. On-street parking on School Crescent and Erf 2151 (PR Zone) should be used.
2151			PR						
2152	1	1	LFR	1 bay / dwelling house	1	0	1	0	The position of the dwelling unit and an informal structure does not allow for off-street parking on this site. On-street parking on School Crescent and Erf 2151 (PR Zone) should be used.
2153	1	1	LFR	1 bay / dwelling house	1	0	1	0	The position of the dwelling unit and an informal structure does not allow for off-street parking on this site. On-street parking on School Crescent and Erf 2151 (PR Zone) should be used.
2154	1	1	LFR	1 bay / dwelling house	1	0	1	0	The position of the dwelling unit and an informal structure does not allow for off-street parking on this site. On-street parking on School Crescent and Erf 2165 (PR Zone) should be used.

OFF-STREET PARKING (Dwelling House in LFR Zone)								
TEMP ERF NUMBER	NU OF FORMAL DWELLING UNITS	NU OF INFORMAL STRUCTURES	PROPOSED ZONING	Rule	Required	Proposed	Change / Amend	Comments
							From To	
2155	1	2	LFR	1 bay / dwelling house	1	0	1 0	The position of the dwelling unit and an informal structure does not allow for off-street parking on this site. On-street parking on School Crescent and Erf 2165 (PR Zone) should be used.
2156	1	1	LFR	1 bay / dwelling house	1	0	1 0	The position of the dwelling unit and an informal structure does not allow for off-street parking on this site. On-street parking on School Crescent and Erf 2165 (PR Zone) should be used.
2157	1	2	LFR	1 bay / dwelling house	1	0	1 0	The position of the dwelling unit and an informal structure does not allow for off-street parking on this site. On-street parking on School Crescent and Erf 2165 (PR Zone) should be used. An informal structure seems to encroach into the School Crescent Road Reserve.
2158	1	1	LFR	1 bay / dwelling house	1	0	1 0	The position of the dwelling unit and an informal structure does not allow for off-street parking on this site. On-street parking on School Crescent and Erf 2165 (PR Zone) should be used.
2159	1	1	LFR	1 bay / dwelling house	1	0	1 0	The position of the dwelling unit and an informal structure does not allow for off-street parking on this site. On-street parking on School Crescent and Erf 2165 (PR Zone) should be used.
2160	1	1	LFR	1 bay / dwelling house	1	0	1 0	The position of the dwelling unit and an informal structure does not allow for off-street parking on this site. On-street parking on School Crescent and Erf 2165 (PR Zone) should be used.
2161	1	1	LFR	1 bay / dwelling house	1	0	1 0	The position of the dwelling unit and an informal structure does not allow for off-street parking on this site. On-street parking on School Crescent and Erf 2165 (PR Zone) should be used.
2162	1	1	LFR	1 bay / dwelling house	1	0	1 0	The position of the dwelling unit and an informal structure does not allow for off-street parking on this site. On-street parking on School Crescent and Erf 2165 (PR Zone) should be used.

OFF-STREET PARKING (Dwelling House in LFR Zone)									
TEMP ERF NUMBER	NU OF FORMAL DWELLING UNITS	NU OF INFORMAL STRUCTURES	PROPOSED ZONING	Rule	Required	Proposed	Change / Amend		Comments
							From	To	
2163	1	1	LFR	1 bay / dwelling house	1	0	1	0	The position of the dwelling unit and an informal structure does not allow for off-street parking on this site. On-street parking on School Crescent and Erf 2165 (PR Zone) should be used.
2164	1	1	LFR	1 bay / dwelling house	1	0	1	0	The position of the dwelling unit and an informal structure does not allow for off-street parking on this site. On-street parking on School Crescent and Erf 2165 (PR Zone) should be used.
2165		4	PR						Various informal structures on this erf limit the traffic circulation and available space for parking.
TOTAL	175	183			175	30			

7. PLANNING MOTIVATION IN SUPPORT OF THE APPLICATION

7.1 LAND USE DECISION CRITERIA

Section 65 of the Stellenbosch Land Use Planning By-Law, 2015, sets out the general criteria that needs to be considered when a land use application is submitted. Section 38(1)(f) indicates that the written motivation of the application must be based on the criteria in Section 65.

7.2 CONSISTENCY WITH RELEVANT NATIONAL & PROVINCIAL DEVELOPMENT PRINCIPLES

The proposed land use is consistent with the development principles contained in Chapter 2, Section 7 of SPLUMA (Act 16 of 2013) and Chapter 6, Section 59 of LUPA (Act 3 of 2014).

TABLE 14: CONSISTENCY WITH SPLUMA (Act 16 of 2013) AND LUPA (Act 3 of 2014)

APPLICABLE SECTIONS	DEVELOPMENT PRINCIPLES	COMMENTS
SPLUMA, Section 7(a) LUPA, Section 59(1)	Spatial Justice	<p>The proposed development is consistent with the principle of spatial justice:</p> <ul style="list-style-type: none"> It redresses past spatial and development imbalances by providing access to land for the previously disadvantaged communities in Kayamandi. The aim is to finalise the land use rights on this project that was started many years ago in order to transfer the ownership of the properties to the intended beneficiaries. It therefore provides for security of tenure.
SPLUMA, Section 7(b) LUPA, Section 59(2)	Spatial Sustainability	<p>The proposed development is consistent with the principle of spatial sustainability:</p> <ul style="list-style-type: none"> The properties are located within the existing approved urban edge in the established urban area of Kayamandi. The development already exists and does not encourage urban sprawl. No new development will take place. It is currently and will in future continue to make use of existing available infrastructure services capacity. There are no environmentally or heritage sensitive areas in this part of Kayamandi. It does not have an impact on prime and unique agricultural land.
SPLUMA, Section 7(c) LUPA, Section 59(3)	Efficiency	<p>The development is consistent with the principle of efficiency:</p> <ul style="list-style-type: none"> It optimises the use of existing infrastructure. It optimises the use of existing available state-owned land. It is already integrated in the current urban space economy of Kayamandi and will have no negative financial, social, economic or environmental impacts.
SPLUMA, Section 7(d) LUPA, Section 59(5)	Spatial Resilience	<ul style="list-style-type: none"> A key objective of the development / land use application is to finalise the land use rights on this project that was started many years ago in order to transfer the ownership of the properties to the intended beneficiaries and thereby improving the livelihood of the affected communities to ensure sustainable growth and development.

APPLICABLE SECTIONS	DEVELOPMENT PRINCIPLES	COMMENTS
		<ul style="list-style-type: none"> According to the principle of spatial resilience (S59(5) of LUPA), "flexibility in spatial plans, policy and land use management systems is accommodated to ensure sustainable livelihoods in communities most likely to suffer the impact of economic and environmental shocks".
SPLUMA, Section 7(e) LUPA, Section 59(4)	Good Administration	The application complies with and is submitted in accordance with the legislated land development processes and procedures.

7.3 CONSISTENCY WITH RELEVANT NATIONAL & PROVINCIAL PLANNING FRAMEWORKS AND POLICIES

7.3.1 National Development Plan (NDP), 2012

The National Development Plan identified nine (9) main challenges that need to be addressed in South Africa. The land use(s) in this application contributes as a response to some of those national challenges. The national challenges, the suggested national responses and the relevance to this land use application is highlighted in the table below.

TABLE 15: CONSISTENCY WITH NATIONAL DEVELOPMENT PLAN (NDP), 2012

NDP CHALLENGES		NDP RESPONSE	HOW THIS PROPOSED DEVELOPMENT RESPONDS
1	Unemployment	Create jobs and livelihoods	Not applicable to this application.
2	Infrastructure poorly located and inadequate	Expand infrastructure	The aim is to finalise the land use rights on this project that was started many years ago in order to transfer the ownership of the properties to the intended beneficiaries. There will be no new developments. The existing properties are already making use of the existing infrastructure capacity within Kayamandi.
3	Exclusive spatial patterns	Transform urban and rural spaces	This urban area is already transformed, and the land uses and buildings already exist. The aim with this land use application is therefore to legalise the existing land uses so that ownership can be transferred to the intended beneficiaries.
4	Resource consumptive economy	Transition to a low-carbon economy	Not applicable to this application.
5	Poor quality education	Improve education and training	Not applicable to this application.
6	Widespread disease burden and poor services	Provide quality health care	Not applicable to this application.
7	Poor quality public service	Build a capable state	Not applicable to this application.
8	Corruption	Fight corruption and increase accountability	Not applicable to this application.
9	Divided society	Transform society and unite the nation.	This land use application will contribute to the transformation of society because it will provide security of tenure to the intended beneficiaries in Kayamandi.

7.3.2 OneCape 2040

The OneCape 2040 strategy is a Western Cape initiative that aims to “scope a long-term economic vision and plan involving all key Western Cape economic leaders as well as citizens for the next 30 to 40 years”. Its primary goal is to create “a resilient, inclusive and competitive Western Cape with higher rates of employment producing growing incomes, greater equality and an improved quality of life”. Its vision is to have “a highly-skilled, innovation driven, resource efficient, connected, high opportunity and collaborative society”. Local government's role in achieving this vision is as follows:

- Integrated neighbourhoods and upgrading the built environment;
- Integrated services planning and provision

Two of the six transitional areas identified in this strategy relates to

- **“Economic Access Transition (Working Cape)”**. The aim is to change from a currently “Factor and efficiency-driven economy with high barriers to entry and low productivity and entrepreneurship rates” to a “Innovation-driven economy with low barriers to entry, high productivity and entrepreneurship rates”.
- **“Settlement Transition (Living Cape)”**. The aim is to change from the current “Unhealthy, low access, often alienated, low opportunity neighbourhoods” to “Healthy, accessible, liveable, multi-opportunity communities”.

This project and land uses are part of the municipality's initiatives to fulfil its role in the OneCape 2040 vision.

7.3.3 WC Provincial Spatial Development Framework (PSDF), 2014

The latest approved PSDF is dated March 2014. The Western Cape PSDF aims to:

- Give spatial expression to the National and Provincial development agendas;
- Serve as a basis for coordinating, integrating and aligning ‘on the ground’ delivery of National and Provincial departmental programmes;
- Support municipalities to fulfil their municipal planning mandate in line with the National and Provincial agendas; and
- Communicates government's spatial development intentions to the private sector and civil society.

The 2014 PSDF applies five (5) key principles to achieve its spatial vision for the province. These five principles are aligned with the development principles contained in Section 7 of SPLUMA (Act 16 of 2013) and Section 59 of LUPA (Act 3 of 2014) and talks about Spatial Efficiency, Spatial Justice, Sustainability & Resilience, Quality & Liveability and Accessibility. This existing land uses in this project's consistency with these principles have already been highlighted in a previous section. This proposed land use is also consistent with the three spatial themes of the Western Cape PSDF:

- **Resources:** The existing land uses currently and will in future continue to make use of existing resources within the urban edge. It also does not threaten or impact negatively on any scenic and unique cultural landscapes.
- **Space Economy:** The project and its land uses are already integrated in the space-economy of Kayamandi.
- **Settlement:** The project and its land uses are located within the established urban area of Kayamandi and promotes densification, consolidation, integration and a sense of place. All properties are already occupied for many years and well-integrated with the urban fabric of Kayamandi.

7.4 CONSISTENCY WITH RELEVANT LOCAL PLANNING FRAMEWORKS AND POLICIES

7.4.1 Municipal IDP

Projects 4A, 5A and 5B are located in Ward 12 whilst Projects 4B and 8 (Mpelazwe) is located in Ward 13 of the Stellenbosch Municipality.

The latest IDP summarises the ward priorities in Tables 58 (Ward 12) and 59 (Ward 13) respectively. Ward 12's top five priorities for the 2021/22 financial year are the following:

- Priority 1: Recreation (Swimming Pool)
- Priority 2: Safety & Security
- Priority 3: Elderly & disabled
- Priority 4: Wi-Fi facilities
- Priority 5: ECD Centers

Ward 13's top five priorities for the 2021/22 financial year are the following:

- Priority 1: Housing – Hostels, Shacks and Backyard dwellers
- Priority 2: Old age & youth recreational center
- Priority 3: Community Hall
- Priority 4: Initiation site
- Priority 5: Remembrance Hall in Kayamandi library

Legacy projects are discussed in Table 70 of the IDP with specific reference to human settlements project on pages 193-196. An overview of the Integrated Human Settlements Plan is provided in paragraph 7.4.3 on pages 208-211.

Although this project is not specifically mentioned in the IDP, it is a priority for the Stellenbosch Human Settlement's Department who appointed the professional team through tender number B/SM 42/21 to finalise the land use rights for these properties so that the properties can be transferred to the intended beneficiaries.

7.4.2 Municipal SDF

Section 22 of SPLUMA indicates the following:

"22. (1) A Municipal Planning Tribunal or any other authority required or mandated to make a land development decision in terms of this Act or any other law relating to land development, may not make a decision which is inconsistent with a municipal spatial development framework.

22. (2) Subject to section 42, a Municipal Planning Tribunal or any other authority required or mandated to make a land development decision, may depart from the provisions of a municipal spatial development framework only if site-specific circumstances justify a departure from the provisions of such municipal spatial development framework."

Similar to SPLUMA, Section 19 of the Western Cape Land Use Planning Act (LUPA), Act 3 of 2014 states the following:

"19. (1) If a spatial development framework or structure plan specifically provides for the utilisation or development of land as proposed in a land use application or land development application, the proposed utilisation or development is regarded as complying with that spatial development framework or structure plan.

(2) If a spatial development framework or structure plan does not specifically provide for the utilisation or development of land as proposed in a land use application or a land development application, but the proposed utilisation or development is not in conflict with the purpose of the relevant designation in the spatial development framework or structure plan, the utilisation or development is regarded as being consistent with that spatial development framework or structure plan.

(3) If the proposed utilisation or development of land in a land use application or a land development application does not comply with and is not consistent with the relevant designation for the utilisation of land in an applicable spatial development framework or structure plan, the proposed utilisation or development deviates from that spatial development framework or structure plan."

The current approved MSDF of Stellenbosch Municipality is dated 11 November 2019.

The subject properties (Projects 4A, 4B, 5A, 5B and 8) are located in an established urban area within the urban edge and fall within the "Urban Development" spatial planning category (SPC)(MSDF Figure 26, p66).

In terms of the Stellenbosch Framework, Projects 4B, 5B and 8 are also located within the area designated as "Strategic Sites, Projects and/or Infill Opportunities" (MSDF Figure 28, p70).

In conclusion, it can be argued that the currently approved SDF specifically provides for the utilisation of the sites as proposed in this land use application and therefore the existing (and proposed) utilisation of the sites is regarded as compliant with the approved municipal SDF, as described in Section 19(1) of LUPA (Act 3 of 2014).

It is therefore NOT necessary to motivate for deviation from the provisions of the existing approved SDF (2019).

7.5 SUITABILITY OF THE SITE

The suitability of the project site in terms of its location, accessibility and physical characteristics is discussed in the table below.

TABLE 16: MOTIVATION IN TERMS OF SITE SUITABILITY

	SUITABILITY IN TERMS OF	MOTIVATION / COMMENTS
1	Location	The site / properties are well located within the urban edge and within the neighbourhood of Kayamandi, Stellenbosch.
2	Roads & Transport	The area is well served with local roads, public transport routes and public transport services. No additional traffic will be generated because the properties are already developed, and no additional / new development is proposed.
3	Parking	All the properties have already been developed and have people living there for a number of years. A combination of onsite and off-site (on-street) parking is currently used in the area. No additional / new development will take place and therefore no additional parking would be required. The purpose of this land use application is to legalise the status quo, register the properties with the SG's Office and therewith enable the municipality to transfer ownership of the properties to the intended beneficiaries. Existing space for parking is thus sufficient.
4	Engineering Services	The properties are located in an area that is already serviced. No additional / new development will take place in terms of this land use application and therefore there will not be an increase in demand for services. An engineering services report is attached hereto as ANNEXURE 9 .

	SUITABILITY IN TERMS OF	MOTIVATION / COMMENTS
		A CLO has been appointed, on request of the Stellenbosch Municipality, to conduct a survey to determine whether each property has access to a water and electricity meter and to record the location and details of these meters. This survey was completed in 2021 and a separate report was submitted to the Stellenbosch Municipality's Human Settlements Department with detail of the outcome of the aforementioned survey.
5	Servitudes	To the best of our knowledge and interpretation of the existing available information, there are no known servitudes that affects the properties in this land use application.
6	Topography	All the properties are already developed and hence the topographical characteristics of the area does not have a negative impact on the existing land uses.
7	Geotechnical Conditions	All the properties are already developed and hence the geotechnical characteristics of the area does not have a negative impact on the existing land uses.
8	Flood Lines	There are no known floodlines that affects the subject properties.
9	Alternative Uses	All the properties are already developed and therefore discussing alternative uses for these properties is irrelevant to the purpose / objectives of this land use application.

7.6 OTHER IMPLICATIONS OF THE PROPOSED LAND USE(S)

Comments on other possible implications of the proposed land uses are provided in the table below.

TABLE 17: OTHER IMPLICATIONS OF THE PROPOSED LAND USE(S)

IMPACT	MOTIVATION / COMMENT
Environmental Impact	<p>The subject properties are located inside the urban edge in an already developed area. All the sites are already developed, and the intention of this land use application is to formalise what is currently on the ground. There will thus be no negative impact on any environmental resources.</p> <p>The Western Cape Department of Environmental Affairs and Development Planning (DEADP) confirmed in a letter dated 25 August 2021 that no listed activities in terms of the NEMA EIA Regulations 2014 (as amended) are triggered and therefore no environmental authorisation is required for these projects.</p> <p>The letter from WC DEADP is attached hereto as ANNEXURE 10.</p>
Heritage Impact	<p>The subject properties are located inside the urban edge in an already developed area. All the sites are already developed, and the intention of this land use application is to formalise what is currently on the ground. The sites are not located within the historical centre of Stellenbosch and the buildings are not older than 60-years.</p> <p>An NID was submitted to Heritage Western Cape (HWC) on 8 August 2021. HWC confirmed in a letter dated 3 September 2021 that "since there is no reason to believe that the proposed subdivision and rezoning on various erven in Kyamandi Stellenbosch, will impact on heritage resource, no further action under Section 38 of the National Heritage Resources Act (Act 25 of 1999) is required".</p> <p>The letter from HWC is attached hereto as ANNEXURE 11.</p>
Compatibility with the Surrounding Area	The properties have been well integrated into the space-economy and urban fabric of Kayamandi for a number of years and is fully compatible with the surrounding area.
Socio-Economic Impact	The primary objective is to obtain the necessary land use rights so that the properties can be registered with the SG's Office and then transferred to the intended beneficiaries. This in itself has a positive socio-economic impact on this community.
Social & Public Facilities	There will be no negative impact on the existing number of social and public facilities in the area. The application also does not trigger the need for additional public / social facilities because there will be no densification or additional / new greenfield development.
Surrounding Property Values	There will be no negative impact on surrounding property values.

IMPACT	MOTIVATION / COMMENT
Safety & well-being of the Surrounding Community	There will be no negative impact on safety of the surrounding community. The finalisation of the land use rights, registration and transfer of the properties will have a positive impact on the well-being of the beneficiary community.

8. CONCLUSION

In conclusion, the primary objective of this land use application is to finalise and conclude a process that should have been finalised many years ago. The approval of the land use applications in paragraph 2.3 of this report should therefore be a formality for the following reasons:

- The land use rights for the properties in this project should already have been finalised approximately 20-years ago, however, due to various reasons, beyond the control of Stellenbosch Municipality, these land use rights were not finalised, and ownership of the properties could not yet be transferred.
- The primary objective of this land use application is to legalize the existing land uses on the various properties so that the properties can be registered with the Surveyor-General and thereby enabling the municipality to transfer ownership of the registered properties to the intended beneficiaries.
- The properties in this project are located in an established urban area within the urban edge of Kaya Mandi.
- The properties in this project have already been developed and dwelling units are already occupied.
- The properties in this project have access to existing infrastructure and engineering services within Kaya Mandi.
- No additional dwelling units will currently be constructed on the subject properties.
- The existing land uses are compliant with the Stellenbosch SDF and consistent with other relevant local and provincial policies.
- There are no negative environmental and heritage impacts as confirmed by the Western Cape Department of Environmental Affairs and Development Planning and Heritage Western Cape.
- A letter dated 25 August 2021 from the Western Cape Department of Environmental Affairs and Development Planning (reference: 16/3/3/6/1/B4/22/1270/21) confirmed that no listed activities in terms of the NEMA EIA Regulations 2014 are triggered by the proposed land use applications.
- Heritage Western Cape (HWC) confirmed in a letter dated 3 September 2021 that *"since there is no reason to believe that the proposed subdivision and rezoning on various erven in Kyamandi Stellenbosch, will impact on heritage resource, no further action under Section 38 of the National Heritage Resources Act (Act 25 of 1999) is required"*.

The finalisation of the land use rights, the registration of the properties with the SG's Office and the transfer of ownership to the beneficiaries has become a matter of extreme urgency. Many of the original intended beneficiaries do not live there anymore and the community is becoming increasingly impatient with the delays in this process.

It is therefore recommended that the land use applications (listed in paragraph 2.3 of this report) be approved in order to comply with / adhere to the principles of good administration listed in Section 7(e) of the SPLUMA (Act 16 of 2013) and Section 59(4) of the Western Cape LUPA (Act 3 of 2014).

ANNEXURE E

**APPLICATION FOR CLOSURE OF PUBLIC PLACE,
REZONING, CONSOLIDATION, SUBDIVISION,
AMENDMENT OF GENERAL PLAN &
DEPARTURES: ERVEN 1113 - 1154, KAYAMANDI
(ALSO KNOWN AS PROJECT 5A)**

**EXEMPTION FROM THE DEPARMENT
OF MINISTRY OF LOCAL
GOVERNMENT, ENVIRONMENTAL
AFFAIRS AND DEVELOPMENT
PLANNING FROM CERTAIN
PROVISIONS FOR PUBLIC
PARTICIPATION**



REFERENCE: 15/3/2/2/1/BS2

ENQUIRIES: Kobus Munro - (021) 483 4638

The Executive Mayor
Stellenbosch Municipality
PO Box 17
STELLENBOSCH
7599

Per e-mail: Mayor@ Stellenbosch.gov.za
Donovan.Muller@ Stellenbosch.gov.za
Mayor.PA@ Stellenbosch.gov.za

Dear Mayor van Deventer

STELLENBOSCH MUNICIPALITY: REQUEST FOR AUTHORISATION FOR EXEMPTION FROM CERTAIN PROVISIONS (PUBLIC PARTICIPATION REQUIREMENTS) IN TERMS OF SECTION 60 (1) OF THE LAND USE PLANNING ACT, 2014 (ACT NO 3 OF 2014): FIVE HOUSING PROJECTS IN KAYAMANDI, STELLENBOSCH

1. Your request for the exemption from certain public participation provisions/requirements in terms of Section 60(1)(b) of the Western Cape Land Use Planning Act, 2014 (Act 3 of 2014) (LUPA), dated 27 September 2021, refers.
2. As the Authorised Decision maker, I hereby confirm that I have had access to and considered all the relevant information and I have accordingly resolved as follows:

That the request by Stellenbosch Municipality for authorisation for exemption in terms of Section 60(1) of the LUPA from the provisions of sections 43, 44 and 47 of LUPA in respect of the intended land use applications for Projects 4A, 4B, 5A, 5B and 8 as contained in your above-mentioned letter, to obtain the necessary land use rights for five housing projects in Kayamandi, Stellenbosch, **BE APPROVED** in terms of Section 60(1) of the LUPA.

3. The reasons for my decision are as follows:

- i) The request satisfies the requirements of the enabling legislative prescript in terms of Section 60(1)(b) of LUPA;
- ii) The request is in the interest of meeting the needs of the poor and vulnerable; and
- iii) The request is reasonable as there has been no change in the applicable spatial planning, policy or development context of the area since the original approval.

Please note that this decision will become effective by notice in the *Provincial Gazette* in accordance with Section 60(1) of LUPA. A copy of the notice will be made available upon publication.

Sincerely

A handwritten signature in dark ink, appearing to read 'A. Brede', with a large, sweeping loop at the bottom.

A BREDELL
MINISTER

DATE: 13/10/2021



Western Cape Government • Wes-Kaapse Regering • URhulumente weNtshona Koloni

PROVINCE OF THE WESTERN CAPE

PROVINSIE WES-KAAP

IPHONDO LENTSHONA KOLONI

**Provincial Gazette
Extraordinary**

**Buitengewone
Provinsiale Koerant**

**Isongezelelo
kwiGazethi yePhondo**

8507

8507

8507

Tuesday, 19 October 2021

Dinsdag, 19 Oktober 2021

uLwesibini, 19 kweyeDwarha 2021

Registered at the Post Office as a Newspaper

As 'n Nuusblad by die Poskantoor Geregistreer

Ibhaliswe ePosini njengePhephandaba

CONTENTS

INHOUD

IZIQULATHO

(*Reprints are obtainable at Room M21, Provincial Legislature Building, 7 Wale Street, Cape Town 8001.)

(*Afskrifte is verkrygbaar by Kamer M21, Provinsiale Wetgewer-gebou, Waalstraat 7, Kaapstad 8001.)

(*Ushicilelo oLutsha lufumaneka kwigumbi M21, kwiSakhiwo sePhondo seNdlu yoWiso-Mihetho, 7 Wale Street, eKapa 8001.)

Proclamation

Proklamasie

UMpoposho

129 Department of Environmental Affairs and Development Planning: Western Cape Land Use Planning Act, 2014 (Act 3 of 2014): Exemption from Provisions of Act 2

129 Departement van Omgewingsake en Ontwikkelingsbeplanning: Wes-Kaapse Wet op Grondgebruikbeplanning, 2014 (Wet 3 van 2014): Vrystelling van Bepalings van Wet 2

129 Lendawo eziSingqongileyo noCwangciso loPhuhliso loMhlaba: UMthetho woCwangciso loMhlaba wase Mpuma Koloni, ka-2014 (uMthetho 3 ka-2014): isaZiso seSigunyaziso kwiSiphambuko soMthetho weSixeko saseKapa 3

PROVINCIAL NOTICE

The following Provincial Notice is published for general information.

DR H.C. MALILA,
DIRECTOR-GENERAL

Provincial Legislature Building,
Wale Street,
Cape Town.

PROVINSIALE KENNISGEWING

Die volgende Provinsiale Kennisgewing word vir algemene inligting gepubliseer.

DR H.C. MALILA,
DIREKTEUR-GENERAAL

Provinsiale Wetgewer-gebou,
Waalstraat,
Kaapstad.

ISAZISO SEPHONDO

Esi saziso silandelayo sipapashelwe ukunika ulwazi ngokubanzi.

GQIR H.C. MALILA,
MLAWULI-JIKELELE

ISakhiwo sePhondo,
Wale Street,
eKapa.

PROVINCIAL NOTICE

P.N. 129/2021

19 October 2021

DEPARTMENT OF ENVIRONMENTAL AFFAIRS AND DEVELOPMENT PLANNING**WESTERN CAPE LAND USE PLANNING ACT, 2014 (ACT 3 OF 2014)****EXEMPTION FROM PROVISIONS OF ACT**

I, Anton Wilhelm Bredell, Provincial Minister of Local Government, Environmental Affairs and Development Planning in the Western Cape, under section 60(1)(b) of the Western Cape Land Use Planning Act, 2014 (Act 3 of 2014) (the Act), exempt Stellenbosch Municipality from the provisions of sections 43, 44 and 47 of the Act, in respect of the intended land use applications for:

- o Project 4A: 148 x flats currently located on Erven 1091 – 1112 and 1080 – 1090, Kayamandi;
- o Project 4B: 51 x formal dwelling units currently located on Erven 112, 114, 115 and 116, Kayamandi;
- o Project 5A: 175 x formal dwelling units currently located on Erven 1113 – 1122 and 1123 – 1154, Kayamandi;
- o Project 5B: 48 x formal dwelling units currently located on Erven 66, 69, 514 – 522 and a portion of Erf 523, Kayamandi;
- o Project 8: 54 x formal dwelling units currently located on the Remainder of Erf 288, Kayamandi.

Signed at Cape Town on this 13th day of October 2021.

AW BREDELL

PROVINCIAL MINISTER OF LOCAL GOVERNMENT, ENVIRONMENTAL AFFAIRS AND DEVELOPMENT PLANNING

PROVINSIALE KENNISGEWING

P.K. 129/2021

19 Oktober 2021

DEPARTEMENT VAN OMGEWINGSKE EN ONTWIKKELINGSBEPLANNING**WES-KAAPSE WET OP GRONDGEBRUIKBEPLANNING, 2014 (WET 3 VAN 2014)****VRYSTELLING VAN BEPALINGS VAN WET**

Ek, Anton Wilhelm Bredell, Provinsiale Minister van Plaaslike Regering, Omgewingsake en Ontwikkelingsbeplanning in die Wes-Kaap, kragtens artikel 60(1)(b) van die Wes-Kaapse Wet op Grondgebruikbeplanning, 2014 (Wet 3 van 2014)(die Wet), stel Stellenbosch Munisipaliteit vry van die bepalinge van artikels 43, 44 en 47 van die Wet, ten opsigte van die beoogde grondgebruiksaansoeke vir:

- o Projek 4A: 148 x woonstelle wat op Erwe 1091 – 1112 en 1080 – 1090 Kayamandi geleë is;
- o Projek 4B: 51 x formele wooneenhede wat op Erwe 112, 114, 115 en 116, Kayamandi geleë is;
- o Projek 5A: 175 x formele wooneenhede wat op Erwe 1113 – 1122 en 1123 – 1154, Kayamandi geleë is;
- o Projek 5B: 48 x formele wooneenhede wat op Erwe 66, 69, 514 – 522 en 'n gedeelte van Erf 523, Kayamandi geleë is;
- o Projek 8: 54 x formele wooneenhede wat op die Restant van Erf 288, Kayamandi geleë is.

Geteken te Kaapstad op hierdie 13de dag van Oktober 2021.

AW BREDELL

PROVINSIALE MINISTER VAN PLAASLIKE REGERING, OMGEWINGSKE EN ONTWIKKELINGSBEPLANNING

ISAZISO SEPHONDO

I.S. 129/2021

19 kweyeDwarha 2021

ISEBE LENDAWO EZISINGQONGILEYO NOCWANGCISO LOPHUHLISO LOMHLABA**UMTHETHO WOCWANGCISO LOMHLABA WASE MPUMA KOLONI, KA-2014 (UMTHETHO 3 KA-2014)****ISAZISO SESIGUNYAZISO KWISIPHAMBUKO SOMTHETHO WESIXEKO SASEKAPA**


Mna, Anton Wilhelm Bredell, uMphathiswa woMasipala beNgingqi, Imicimbi yokusiNgqongileyo kunye noCwangciso loPhuhliso eNtshona Koloni, phantsi kwecandelo 60 (1)(b) woMthetho woCwangciso woSetyenziso loMhlaba waseMpuma Koloni, ka 2014 (uMthetho 3 ka 2014)(uMthetho), ndikhulula uMasipala weStellenbosch ukuba aphambuke kwizibonelelo zamacandelo 43, 44, kunye no 47 woMthetho, ngokubhekisele kwinjongo zezicelo ukuze:

- o Iprojekthi 4A: 148 x iiflethi ezibekwe ngoku kwiziza 1091 – 1112 no 1080 – 1090, eKayamandi;
- o Iprojekthi 4B: 51 x yezindlu zokuhla ezisesikweni kwiziza 112, 114, 115 no 116, eKhayamandi;
- o Iprojekthi 5A: 175 x yezindlu zokuhla ezisesikweni kwiziza 1113 – 1122 no 1123 – 1154, eKhayamandi;
- o Iprojekthi 5B: 48 x yezindlu zokuhla ezisesikweni kwiziza 66, 69, 514 – 522 nesahlulo sesiza 523, eKayamandi;
- o Iprojekthi 8: 54 x yezindlu zokuhla ezisesikweni kwi intsalela yesiza 288, eKayamandi.

Sityikitywe eKapa ngomhla woku-13 kwinyanga kweyeDwarha 2021.

AW BREDELL

UMPHATHISWA WEPHONDO, URHULUMENTE WENGINGQI, IMICIMBI YOKUSINGQONGILEYO NOCWANGCISO LOPHUPHISO

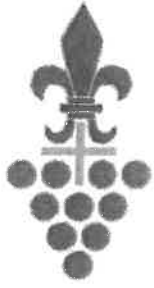

STELLENBOSCH

STELLENBOSCH • PNIEL • FRANSCHHOEK

MUNICIPALITY • UMASIPALA • MUNISIPALITEIT

Kantoor van die Uitvoerende Burgemeester
Office of the Executive Mayor
iOfisi kaSodolophu olawulayo

Our Ref: G van Deventer (021 808 8002)
Office of the Executive Mayor

Your Reference: 3/5/3 (2021/22)

MEC A Bredell
Minister: Local Government, Environmental Affairs and Development Planning
Western Cape Government
Department of Environmental Affairs and Development Planning
Private Bag X9086
CAPE TOWN
8000

Dear Sir

APPLICATION FOR PROVINCIAL EXEMPTION IN TERMS OF SECTION 60 OF THE WESTERN CAPE LAND USE PLANNING ACT (LUPA), ACT 3 OF 2014: OBTAINING THE NECESSARY LAND USE RIGHTS AND REGISTRATION OF DIAGRAMS IN THE SURVEYOR-GENERAL'S OFFICE FOR FIVE (5) HOUSING PROJECTS IN KAYAMANDI, STELLENBOSCH

Stellenbosch Municipality appointed a Service Provider to assist in obtaining the necessary land use rights and registration of diagrams in the Surveyor General's Office for five (5) **completed** housing projects in Kayamandi, Stellenbosch.

The purpose of this letter is to apply for exemption from the Publication and Serving of Notices (Sections 43 and 44 of LUPA, Act 3 of 2014) for all five (5) completed projects, in terms of Section 60 of the Western Cape Land Use Planning Act (Act 3 of 2014).

More information regarding the five (5) projects in Kayamandi is provided below and in the following **Annexures** to this letter:

1. Annexure 1: Location of the five (5) projects.
2. Annexure 2: Current Cadastral Information for each of the five (5) projects
3. Annexure 3: Proposed consolidations and subdivisions applicable to each of the five (5) projects.

Office of the Executive Mayor – 14 Plein Street – Stellenbosch – 7600
mayor@stellenbosch.gov.za – (t) 021 808 8002 – (f) 021 808 886 6761

The reasons for requesting the aforementioned exemption, follows towards the end of this letter.

BACKGROUND

The Kayamandi Township was originally proclaimed in terms of the Black Communities Development Act, 1984 (Act 4 of 1984) and established as a development area with the creation of Erf 288, Kaya Mandi (34.4957ha in extent). The aforementioned erf was then subdivided in accordance with General Plan L149/1987 after which the township register was opened in terms of the Upgrading of Land Tenure Rights Act, 1991 (Act 112 of 1991).

Kayamandi was then extended in terms of Proclamation Notice G.K. 598/1991 with the acquisition of Portion 56 of Farm 183 (Erf 707), Portion 3 of Farm 181 (Erf 1070) and Portion 59 of Farm 183 (Erf 634). The new development area (18.5ha in extent) was then surveyed and established in terms of the Black Communities Development Act, 1984 (Act 4 of 1984) with the registration of General Plans 7988/1991, 3443/1991 and 7989/1991.

The former Stellenbosch Transitional Council commissioned the preparation of a Spatial Development Framework for Kayamandi in 1995 to guide and direct the severe development pressure that existed in the Kayamandi Township at the time. During this process a number of high priority housing projects were identified. This culminated in the approval of the Kayamandi SDF in September 1996 and the Housing Projects Plan in January 1997. The eight high priority housing projects that were identified included the following:

- Project 1: Costa Land Development (greenfield development)
- Project 2: Snake Valley (greenfield development)
- Project 3: Watergang (greenfield development)
- Project 4A: Rental Apartments (town centre upgrade)
- Project 4B: Red Brick Hostels (town centre upgrade)
- Project 5A: High Density Units (town centre upgrade)
- Project 5B: High Density Units (town centre upgrade)
- Project 8: Mpelazwe (town centre upgrade)

Although the abovementioned projects (excluding Project 3: Watergang) were implemented during this period, the majority of erven have never been formally registered in order to enable the individual transfer of these properties to their respectively beneficiaries. The main reason for the aforesaid challenge was that Stellenbosch Municipality did not have the necessary authority to consider and approve the formal amendments of the General Plans due to the statutory provisions that applied in terms of the Black Communities Development Act, 1984 (Act 4 of 1984).

Stellenbosch Municipality subsequently appointed **Plan 4 SA (Pty) Ltd** and a team of sub-consultants to assist the municipality in obtaining the necessary land use rights for five projects in Kayamandi, known as Projects 4A, 4B, 5A, 5B and 8 (Mpelazwe). This is

necessary to enable the Municipality to finalise the formal registration of these properties with the Surveyor-General and the Deeds Office so that the title deeds of the properties can be transferred to their respective new owners.

The relationship of the aforementioned five projects to the original Erf 288 and Erf 1070 (Portion 3 of Farm 181) is shown in the following two diagrams:

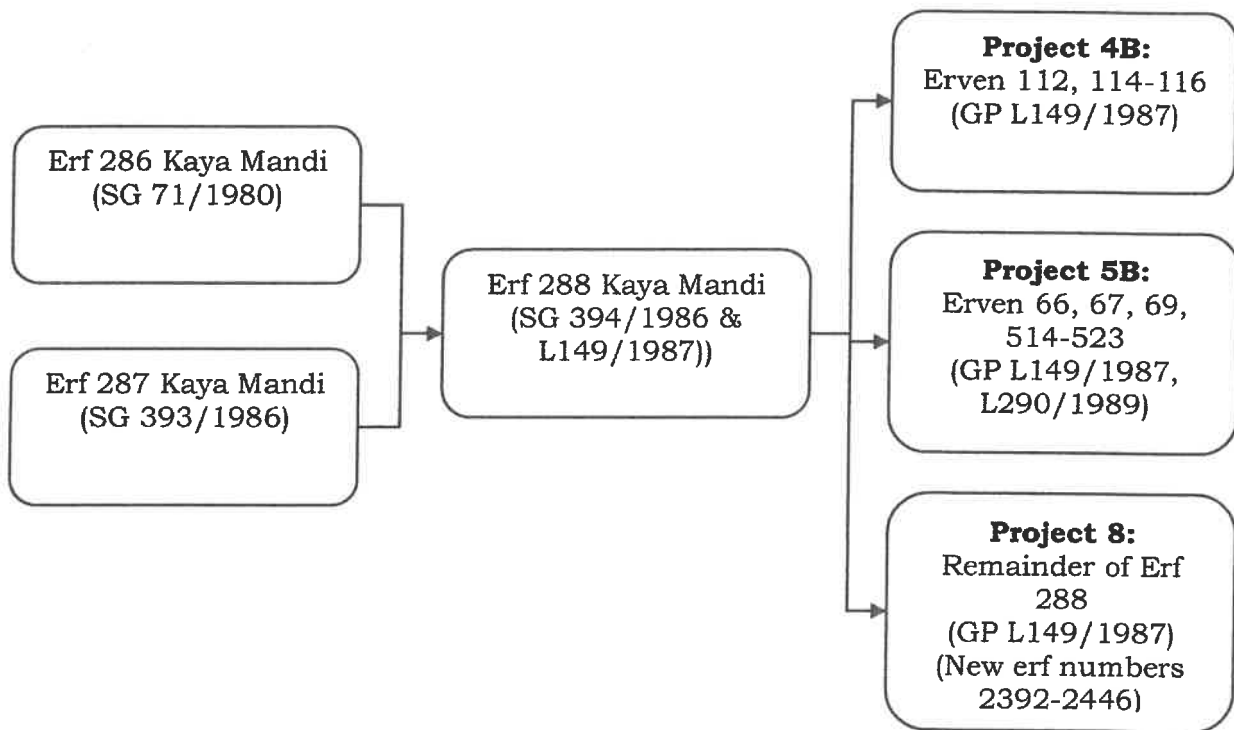


FIGURE 1: "GENEALOGY" OF ERF 288 KAYA MANDI

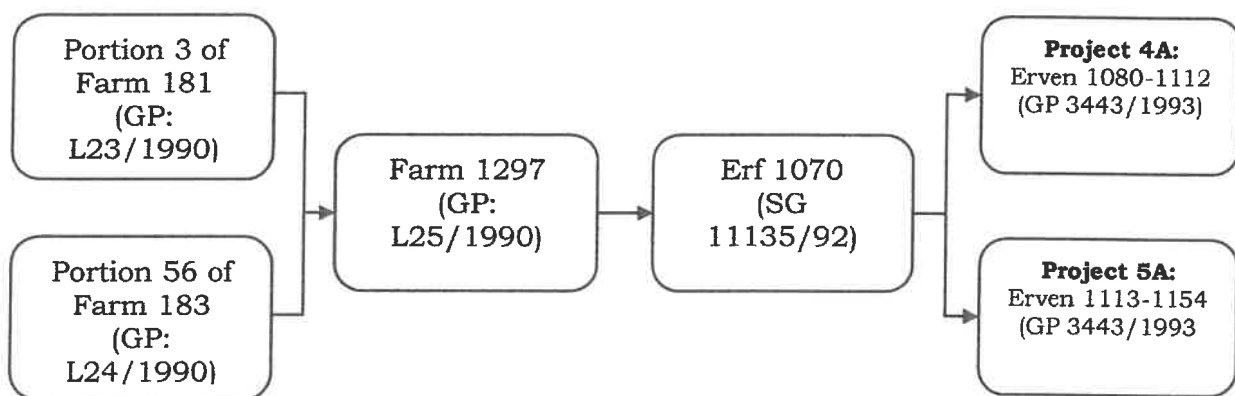


FIGURE 2: "GENEALOGY" OF ERF 1070 KAYA MANDI

EXISTING LAND USES

Office of the Executive Mayor – 14 Plein Street – Stellenbosch – 7600
mayor@ Stellenbosch.gov.za – (t) 021 808 8002 – (f) 021 808 886 6761

Examples of the existing land uses for each project are shown in the table below.

PROJECT	EXISTING LAND USES	PHOTOS
4A	148 x Flats currently located on Erven 1091-1112 and 1080-1090 Kaya Mandi.	 <p>View along 13th Street</p>
4B	51 x Formal Dwelling Units currently located on Erven 112, 114, 115 and 116 Kaya Mandi.	 <p>View along Mdala Street</p>
5A	175 x Formal Dwelling Units currently located on Erven 1113-1122 and 1123-1154 Kaya Mandi	 <p>View along School Crescent</p>

PROJECT	EXISTING LAND USES	PHOTOS
5B	48 x Formal Dwelling Units currently located on Erven 66, 69, 514-522 and a portion of Erf 523 Kaya Mandi	 <p>View along Mjandana Street</p>
8	54 x Formal Dwelling Units currently located on the Remainder of Erf 288 Kaya Mandi.	 <p>View along Luyolo Road</p>

PURPOSE OF EACH LAND USE APPLICATION

Project 4A:

This project was approved by Council in 1996 and comprised the development of 146 family units by Stocks Housing Cape (Pty) Ltd. The 148 units were developed and completed in 1998 as rental stock units on Erven 1080-1112. The purpose of this application is thus the following:

- To consolidate Erven 1091-1112 and 1080-1090 Kayamandi to enable the registration of a Sectional Title Scheme.
- To obtain approval (condonation) of 9 minor encroachments of existing staircases into the street.

Project 4B:

This project, also known as Red Bricks Hostels, formed part of the Kayamandi hostel upgrading programme and was constructed in 2004. The purpose of this application is thus the following:

- To consolidate Erven 112, 114, 115 and 116 Kayamandi
- To subdivide the consolidated erf into 56 erven consisting of 51 residential erven and 5 public places.

Project 5A:

This project entailed the development of 175 high density units and public open spaces on Erven 1113-1154 Kaya Mandi. Although the General Plan was submitted for approval to the Western Cape Government, the registration could not be done since Erf 1120 was not closed as a public place. The purpose of this application is thus the following:

- To close the public place on Erf 1120 Kaya Mandi.
- To consolidate Erven 1113-1122 and 1123-1154 Kaya Mandi
- To subdivide consolidated Erf 1980 Kaya Mandi into 130 erven consisting of 124 residential erven and 6 public places.
- To subdivide consolidated Erf 1981 Kaya Mandi into 54 erven consisting of 51 residential erven and 3 public places.

Project 5B:

This project formed part of the Kayamandi Town Centre upgrade. The development originally made provision for 137 high density units, a new road and several open spaces. Construction of the project was partially completed (48 residential units constructed) in 2004 due to an influx of people who occupied (in informal structures) the remainder of the project area. There will be two land use applications that will be submitted consecutively for this project:

- An application by Plan 4 SA (Pty) Ltd which deals with the area that contains the existing constructed units.
- An application by TV3 which deals with the area that contains the informal settlement.

The purpose of the first application (to be submitted by Plan 4 SA) is thus the following:

- To subdivide Erven 69, 514, 515, 523 and 1969 Kaya Mandi.
- To consolidate the aforementioned subdivided erven with Erven 516-522 Kaya Mandi.
- To subdivide the consolidated erf into 52 erven consisting of 48 residential erven and 4 public open places.

Project 8:

This project, known as Mpelazwe, formed part of the hostel upgrading programme and consists of 54 residential units and 1 public open space. However, it still forms part of the Remainder of Erf 288, Kayamandi. New erf numbers have been allocated but the formal subdivision and closure of a public place have not been completed to date. The purpose of this application is thus the following:

- To close the public road for a portion of Erf 288 Kaya Mandi.
- To subdivide the closed road portion from the Remainder of Erf 288.
- To subdivide the new erf into 55 erven consisting of 54 residential erven and 1 public open place.

OWNERSHIP

All the current properties, except for Erf 66 Kayamandi, is owned by the Stellenbosch Municipality. Erf 66 Kayamandi is currently privately owned however, Stellenbosch Municipality is in the process of negotiating the transfer of this property to the Municipality.

MOTIVATION FOR EXEMPTION FROM SECTIONS 43 AND 44 OF LUPA

As stated earlier, the purpose of this letter is to apply for exemption from the Publication and Serving of Notices (Sections 43 and 44 of LUPA, Act 3 of 2014) for all five (5) completed projects, in terms of Section 60 of the Western Cape Land Use Planning Act (Act 3 of 2014).

We would like to highlight the following, as motivation for our request:

1. All five (5) projects are located in an established urban area within the urban edge of Kayamandi.
2. All five (5) projects have already been developed and dwelling units are already occupied.
3. All five (5) projects have access to existing engineering services within Kaya Mandi.
4. No additional dwelling units will currently be constructed on the subject properties.
5. The primary objective of the five (5) land use applications is to legalize the existing land uses on the various properties so that the properties can be registered with the Surveyor-General and thereby enabling the municipality to transfer ownership of the registered properties to the intended beneficiaries.
6. The land use rights for these projects should already have been finalised approximately 20-years ago, however, due to various reasons, beyond the control

of Stellenbosch Municipality, these land use rights were not finalised, and ownership of the properties could not yet be transferred.

7. A letter dated 25 August 2021 from your department (reference: 16/3/3/6/1/B4/22/1270/21) confirmed that no listed activities in terms of the NEMA EIA Regulations 2014 are triggered by the proposed land use applications.
8. We have submitted an NID to Heritage Western Cape (HWC) on 11 August 2021 and is awaiting the response from HWC. However, to the best of our knowledge and interpretation, the land use applications have no impact on heritage resources and therefore no further heritage studies would be required in terms of the relevant Heritage legislation.

The finalisation of the land use rights the registration of the properties with the SG's Office and the transfer of ownership to the beneficiaries has become a matter of extreme urgency. Many of the original intended beneficiaries do not live there anymore and the community is becoming increasingly impatient with the delays in this process.

We believe that it would be in the best interest of the beneficiary community to shorten the land use authorisation processes for these five (5) projects, due to the historical delays and reasons given above. The opportunity now exists to shorten the land use process for these five (5) projects by dealing with it as a "technical approval" and not putting it through the normal advertisement (publication and serving of notices) processes. In this way, the approval timeframe can be shortened by at least 90-days.

After an approximately 20-year delay, it is also in the best interest of the Stellenbosch Municipality as well as the Western Cape Provincial Government to "pull out all the stops" to finalise this matter.

IN CONCLUSION

We sincerely hope that you will understand the importance and urgency of this matter and we thank you in advance for your favourable consideration of our request.

Yours sincerely



ADV G VAN DEVENTER
EXECUTIVE MAYOR

Office of the Executive Mayor – 14 Plein Street – Stellenbosch – 7600
mayor@stellenbosch.gov.za – (t) 021 808 8002 – (f) 021 808 886 6761

ANNEXURE F

**APPLICATION FOR CLOSURE OF PUBLIC PLACE,
REZONING, CONSOLIDATION, SUBDIVISION,
AMENDMENT OF GENERAL PLAN &
DEPARTURES: ERVEN 1113 - 1154, KAYAMANDI
(ALSO KNOWN AS PROJECT 5A)**

**COMMENT FROM HERITAGE
WESTERN CAPE**

Our Ref: HM/ BOLAND/ STELLENBOSCH/ KYAMANDI/ ERF 1080, 1112, 112, 114, 116, 1123, 1154, 66, 67 & PTN OF ERF 523
Case No.: 20210709AM0811E
Enquiries: Ayanda Mdludlu
E-mail: ayanda.mdludlu@westerncape.gov.za
Tel: 021 483 5959



Lester van Stavel
 Lester.vanstavel@ Stellenbosch.gov.za

RESPONSE TO NOTIFICATION OF INTENT TO DEVELOP: FINAL
In terms of Section 38(1) of the National Heritage Resources Act (Act 25 of 1999) and the Western Cape Provincial Gazette 6061, Notice 298 of 2003

NOTIFICATION OF INTENT TO SUBDIVIDE AND REZONE ON VARIOUS ERVEN IN KYAMANDI STELLENBOSCH, SUBMITTED IN TERMS OF SECTION 38(4) OF THE NATIONAL HERITAGE RESOURCES ACT (ACT 25 OF 1999)

CASE NUMBER: 20210709AM0811E

The matter above has reference.

Heritage Western Cape is in receipt of additional information for the above matter received. This matter was discussed at the Heritage Officers Meeting held on 26 August 2021.

You are hereby notified that, since there is no reason to believe that the proposed subdivision and rezoning on various erven in Kyamandi Stellenbosch, will impact on heritage resource, no further action under Section 38 of the National Heritage Resources Act (Act 25 of 1999) is required.


However, should any heritage resources, including evidence of graves and human burials, archaeological material and paleontological material be discovered during the execution of the activities above, all works must be stopped immediately, and Heritage Western Cape must be notified without delay.

This letter does not exonerate the applicant from obtaining any necessary approval from any other applicable statutory authority.

HWC reserves the right to request additional information as required.

Should you have any further queries, please contact the official above and quote the case number.

Yours faithfully

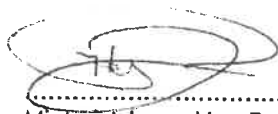
 Michael Janse Van Rensburg
 Chief Executive Officer


 Heritage Western Cape
 Erfenis Wes-Kaap
 ILifa leMveli le Ntshona Kolori
 3 SEPTEMBER 2021


www.westerncape.gov.za/cas

Street Address: Protea Assurance Building, Green Market Square, Cape Town, 8000 • Postal Address: P.O. Box 1965, Cape Town, 8000
 • Tel.: +27 (0)21 483 5959 • E-mail: cas@heritage.westerncape.gov.za

Straatadres: Protea Assuransgebou, Groenemarkplein, Kaapstad, 8000 • Posadres: Posbus 1965, Kaapstad, 8000
 • Tel.: +27 (0)21 483 5959 • E-pos: cas@heritage.westerncape.gov.za

Idilesi yendawo: kumqondatho 3 kwisikhumbeni Assurance, Greenmarket Square, iKapa, 8000 • Idilesi yeposi: wintboni yeluhawo, yintloni 1965, iKapa, 8000 • Inombolo zomxeba: +27 (0)21 483 5959 • Idilesi ye-imeyile: cas@heritage.westerncape.gov.za

ANNEXURE G

**APPLICATION FOR CLOSURE OF PUBLIC PLACE,
REZONING, CONSOLIDATION, SUBDIVISION,
AMENDMENT OF GENERAL PLAN &
DEPARTURES: ERVEN 1113 - 1154, KAYAMANDI
(ALSO KNOWN AS PROJECT 5A)**

**COMMENT FROM THE DEPARTMENT
OF ENVIRONMENTAL AFFAIRS AND
DEVELOPMENT PLANNING**



Western Cape
Government

Department of Environmental Affairs and Development Planning

D'mitri Matthews

Development Management

D'mitri.Matthews@westerncape.gov.za | Tel: 021 483 8350

REFERENCE: 16/3/3/6/1/B4/22/1270/21

DATE: 25/8/2021

The Municipal Manager
Stellenbosch Municipality
P. O. Box 17
STELLENBOSCH
7600

Attention: Mr. L. van Stavel

Tel.: (021) 808 8462

Email: lester.vanstavel@ Stellenbosch.gov.za

Dear Sir

RE: APPLICABILITY OF THE NATIONAL ENVIRONMENTAL MANAGEMENT ACT, 1998 (ACT NO. 107 OF 1998) ("NEMA") ENVIRONMENTAL IMPACT ASSESSMENT ("EIA") REGULATIONS, 2014 (AS AMENDED), WITH RESPECT TO THE PROPOSED REZONING, CONSOLIDATION AND SUBDIVISION OF VARIOUS ERVEN AS WELL AS THE COMPILATION AND SUBMISSION, KHAYAMANDI

1. The electronic correspondence dated 5 August 2021, as received by this Department on the same day, refers.
2. Following the review of the above-mentioned correspondence, this Department draws your attention to the following:
 - 2.1 The project involves obtaining the land use rights for 5 projects in Kayamandi, Stellenbosch. These projects have already been constructed but the majority of the erven however have not been formally registered and individual transfers to the respective end users/beneficiaries cannot take place.
 - 2.2 The projects will therefore involve the rezoning, consolidation and subdivision of various erven as well as the compilation and submission of an application to the Surveyor-General for the registration of the Sectional Title Scheme.

The 5 projects are:

Project 4 A

- The rezoning of Erven 1080 to 1112.
- The consolidation of Erven 1080 to 1112.
- The subdivision of the consolidated property to enable the registration of a sectional title housing scheme (rental stock).
- The compilation and submission of an application to the Surveyor-General for the registration of the Sectional Title Scheme.

Project 4B

- The rezoning of Erven 112, 114, 115 and 116.

- The consolidation of Erven 112, 114, 115 and 116.
- The subdivision of the consolidated property into 51 erven and 5 private open spaces.
- The compilation and submission of an application to the Surveyor-General for the approval of the General Plan.

Project 5A

- The rezoning of Erven 1123 to 1154.
- The consolidation of Erven 1123 to 1154.
- The closure of Erf 1123.
- The subdivision of the consolidated property into 175 erven and remainder public parking and streets.
- The compilation and submission of an application to the Surveyor-General for the approval of the General Plan.

Project 5B

- The rezoning of Erven 513-522, Remainder Erf 66, Erf 67 and a Portion of Erf 523.
- The consolidation of Erven 513-522, Remainder Erf 66, Erf 67 and a Portion of Erf 523.
- The subdivision of the consolidated property to establish 135 erven and remainder Public Road and Parking Zone.
- The compilation and submission of an application to the Surveyor-General for the approval of the General Plan.

Project 8: Mpelazwe

- The rezoning of a Portion of Remainder Erf 288 Kayamandi.
- The closure of a Portion of Remainder Public Road.
- The subdivision of the consolidated property into 65 erven and remainder public parking and streets.
- The compilation and submission of an application to the Surveyor-General for the approval of the General Plan.

3. Your attention is therefore drawn to the listed activities in terms of the NEMA EIA Regulations 2014 (as amended) as defined in Listing Notices ("LN") 1, 2 and 3 of 7 April 2017. Be advised that, based on the information provided, the proposed rezoning, consolidation and subdivision on the above-mentioned properties, **does not** constitute any listed activities as defined in terms of the NEMA EIA Regulations 2014 (as amended). Environmental Authorisation is therefore not required prior to the proposed development.

4. The above-mentioned is based on the following:

- 4.1 The site is located with the urban area and is completely transformed.
- 4.2 There are no watercourses on the site.

5. However, should any future development of the consolidated portions trigger any listed activity in terms of the EIA Regulations, 2014 (as amended), an application form for Environmental Authorisation must be submitted to the Competent Authority and the Environmental Authorisation obtained prior to the development proposal being commenced with on the proposed site. The relevant application forms are available on this Department's website: www.westerncape.gov.za/eadp.

6. You are further reminded of your general duty of care towards the environment in terms of section 28(1) of NEMA which states:
"Every person who causes, has caused or may cause significant pollution or degradation of the environment must take reasonable measures to prevent such pollution or degradation from occurring, continuing or recurring, or, in so far as such harm to the environment is authorised by law or cannot reasonably be avoided or stopped, to minimise and rectify such pollution or degradation of the environment."
7. Please note that the applicant must comply with any other statutory requirements that may be applicable to the undertaking of the activity.
8. Kindly quote the abovementioned reference number in any future correspondence concerning the proposed development.
9. This Department reserves the right to revise or withdraw its comments and request further information based on any information received.

 Yours faithfully

Marbe
pp **Coetzee**

Digitally signed
by Marbe Coetzee
Date: 2021.08.25
11:03:29 +02'00'

HEAD OF COMPONENT

ENVIRONMENTAL IMPACT MANAGEMENT SERVICES: REGION 1

DEPARTMENT OF ENVIRONMENTAL AFFAIRS AND DEVELOPMENT PLANNING

Copy to: (1) Ms. S. Nel (Landscape Dynamics Environmental Consultants)

Email: susanna@landscapedynamics.co.za

ANNEXURE H

**APPLICATION FOR CLOSURE OF PUBLIC PLACE,
REZONING, CONSOLIDATION, SUBDIVISION,
AMENDMENT OF GENERAL PLAN &
DEPARTURES: ERVEN 1113 - 1154, KAYAMANDI
(ALSO KNOWN AS PROJECT 5A)**

**COMMENT FROM THE DIRECTOR:
ENGINEERING SERVICES**

Charlene Williams

From: Nolusindiso Momoti
Sent: Monday, 12 December 2022 10:45
To: Charlene Williams
Cc: Salome Newman; Martin Jonker
Subject: FW: Khayamandi Housing Projects - 2340 () Erf 1113-1154 Kayamandi (LU-14055)
Attachments: FA 101 Rev Z.pdf; FA 102 Rev Z.pdf; WA 101 Rev Z.pdf; WA 102 Rev Z.pdf; As-Built Main.dwg; 2342 (CT) Erf 288 Kayamandi (LU-14066)_1.pdf

Hi Charlene,

Please find attached comment from Engineer's department.



Kind regards / Vriendelike Groete

Nolusindiso Momoti (Sindi)

Administrative Officer

Land Use Management

Planning & Economic Development

T: +27 21 808 8673; F + 27 21 886 6899

43 Andringa Str, Eikestad Mall, 3rd
 Floor

www.stellenbosch.gov.za



Disclaimer and confidentiality note: The legal status of this communication is governed by the terms and conditions published at the following link:
http://www.stellenbosch.gov.za/main_pages/disclaimerpage.htm



FILE NR:	
SCAN NR:	E/113 km
COLLABORATOR NR:	7411 91

From: Development Admin <Development.Admin@stellenbosch.gov.za>
Sent: Wednesday, 07 December 2022 11:20
To: Nolusindiso Momoti <Nolusindiso.Momoti@stellenbosch.gov.za>
Cc: Charlene Williams <Charlene.Williams@stellenbosch.gov.za>; Colin Taylor <Colin.Taylor@stellenbosch.gov.za>
Subject: FW: Khayamandi Housing Projects - 2340 () Erf 1113-1154 Kayamandi (LU-14055)

Good morning Sindi

Please find attached civil comments with the relevant plans attached, these plans form part of the application. The electrical comments are outstanding please contact Bradley.

Regards,
 Charné

From: Henk van Renssen <henk@inani.org.za>

Sent: Friday, 04 November 2022 10:39

To: Colin Taylor <Colin.Taylor@stellenbosch.gov.za>

Cc: Abdullah Daniels <Abdullah.Daniels@stellenbosch.gov.za>; Martin Jonker <martinj@plan4sa.co.za>

Subject: [EX] RE: Khayamandi Housing Projects - 2340 () Erf 1113-1154 Kayamandi (LU-14055)

Good morning Colin and Abdullah

Herewith please receive drawings that were compiled from old information and through site visits. The drawings show the water and sewer lines and house connections to the erven for the three areas. The drawings numbers are as follows:

1. C1942/FA101/Z – Sewer As-built Services – Phase 8
2. C1942/FA102/Z – Sewer As-built Services – Phase 4b & 5B
3. C1942/WA101/Z – Water As-built Services – Phase 8
4. C1942/WA102/Z – Water As-built Services – Phase 4b & 5B

The CAD drawing is also included.

Please let me know if you need any further information.

Vriendelike Groete / Kind Regards,

Henk van Renssen (Pr Tech Eng)
Senior Civil Engineering Technologist
Inani Infrastructure (Pty) Ltd



C +27 83 231 6474
T +27 21 110 0260
E henk@inani.org.za
W www.inani.org.za


Cape Town Office
Unit 8, 30 Bella Rosa Street
Rosenpark, Bellville 7530
CK No. 2016/197945/07

Disclaimer and Confidentiality Note

This email and any accompanying attachments may contain confidential and proprietary information. This information is private and protected by law and, accordingly, if you are not the intended recipient, you are requested to delete this entire communication immediately and are notified that any disclosure, copying or distribution of or taking any action based on this information is prohibited.

Emails cannot be guaranteed to be secure or free of errors or viruses. The sender does not accept any liability or responsibility for any interception, corruption, destruction, loss, late arrival, or incompleteness of or tampering or interference with any of the information contained in this email or for its incorrect delivery or non-delivery for whatsoever reason or for its effect on any electronic device of the recipient.

If verification of this email or any attachment is required, please request a hard-copy version.

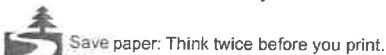

From: Abdullah Daniels <Abdullah.Daniels@stellenbosch.gov.za>

Sent: Monday, 10 October 2022 15:28

To: Henk van Renssen <henk@inani.org.za>

Cc: Colin Taylor <Colin.Taylor@stellenbosch.gov.za>; Martin Jonker <martinj@plan4sa.co.za>

Subject: RE: 2340 () Erf 1113-1154 Kayamandi (LU-14055)

Good day Henk

We could only locate 1.

We will forward it to you

We will have to go with plan B to identify the rest of services positions.



STELLENBOSCH
STELLENBOSCH MUNICIPALITY
MUNICIPALITEIT STELLENBOSCH



About Stellenbosch Municipality

Our mission is to deliver cost-effective services that will provide the most enabling environment for civil and corporate citizens.



Our head office is at Town House Complex, Plein Street, Stellenbosch, 7600, South Africa. For more information about Stellenbosch Municipality, please call +2721-808-8111, or visit www.stellenbosch.gov.za

Disclaimer:

The information contained in this communication from abdullah.daniels@stellenbosch.gov.za sent at 2022-10-10 15:28:05 is confidential and may be legally privileged. It is intended solely for use by henk@inani.org.za and others authorized to receive it. If you are not henk@inani.org.za you are hereby notified that any disclosure, copying, distribution or taking action in reliance of the contents of this information is strictly prohibited and may be unlawful. Powered by [IOCO](http://www.ioco.co.za)

From: Henk van Renssen <henk@inani.org.za>

Sent: Monday, 10 October 2022 11:43

To: Abdullah Daniels <Abdullah.Daniels@stellenbosch.gov.za>

Cc: Colin Taylor <Colin.Taylor@stellenbosch.gov.za>; Martin Jonker <martinj@plan4sa.co.za>

Subject: [EX] RE: 2340 () Erf 1113-1154 Kayamandi (LU-14055)

Morning Abdullah and Colin

Could you guys find the house plans with connection information for the developments in Khayamandi?

Regards, Henk van Renssen

From: Henk van Renssen

Sent: Thursday, 29 September 2022 11:16

To: Abdullah Daniels <Abdullah.Daniels@stellenbosch.gov.za>

Cc: Colin Taylor <Colin.Taylor@stellenbosch.gov.za>; Martin Jonker <martinj@plan4sa.co.za>

Subject: RE: 2340 () Erf 1113-1154 Kayamandi (LU-14055)

Hello Abdullah and Colin

Herewith a summary of our discussion yesterday.

Present were Abdullah Daniels, Colin Taylor and Henk van Renssen

At this stage, the as-built information for Phases 4A and 5A, showing sewer and water services with house connections was located and is available in Cad format.

The information available for Phases 4B, 5B and 8 is the main sewer lines and the electrical and water meter positions. The as-built drawings could not be sourced.

The plan of action will be to firstly look for the house plans to see if we can locate the connections from there. Abdullah and Colin will speak to the appropriate department.

If that does not work, we will produce a drawing with house connections shown on the lower side of the erven. This will then be checked on site, where possible, for correctness and submitted.

Vriendelike Groete / Kind Regards,

Henk van Renssen (Pr Tech Eng)
Senior Civil Engineering Technologist
Inani Infrastructure (Pty) Ltd



C +27 83 231 6474
T +27 21 110 0260
E henk@inani.org.za
W www.inani.org.za

Cape Town Office
Unit 8, 30 Bella Rosa Street
Rosenpark, Bellville 7530
CK No. 2016/197945/07

Disclaimer and Confidentiality Note

This email and any accompanying attachments may contain confidential and proprietary information. This information is private and protected by law and, accordingly, if you are not the intended recipient, you are requested to delete this entire communication immediately and are notified that any disclosure, copying or distribution of or taking any action based on this information is prohibited.

Emails cannot be guaranteed to be secure or free of errors or viruses. The sender does not accept any liability or responsibility for any interception, corruption, destruction, loss, late arrival, or incompleteness of or tampering or interference with any of the information contained in this email or for its incorrect delivery or non-delivery for whatsoever reason or for its effect on any electronic device of the recipient.

If verification of this email or any attachment is required, please request a hard-copy version.



Save paper: Think twice before you print.

-----Original Appointment-----

From: Development Admin <Development.Admin@ Stellenbosch.gov.za>

Sent: Wednesday, 21 September 2022 09:35

To: Development Admin; Abdullah Daniels; Ilze Fillies (Development Technician); Sivieli Boardroom; Henk van Renssen; Colin Taylor

Subject: 2340 () Erf 1113-1154 Kayamandi (LU-14055)

When: Wednesday, 28 September 2022 10:00-11:00 (UTC+02:00) Harare, Pretoria.

Where: 71 Plein Street, First Floor Ecclesia Building, Stellenbosch Municipality, Civil Boardroom B



STELLENBOSCH
STELLENBOSCH • 7600 • 7600

WELKOM • WELCOME • WELCOME

**About Stellenbosch Municipality**

Our mission is to deliver cost-effective services that will provide the most enabling environment for civil and corporate citizens.



Our head office is at Town House Complex, Plein Street, Stellenbosch, 7600, South Africa. For more information about Stellenbosch Municipality, please call +2721-808-8111, or visit www.stellenbosch.gov.za

Disclaimer:

The information contained in this communication from development.admin@ Stellenbosch.gov.za sent at 2022-09-21 09:35:02 is confidential and may be legally privileged. It is intended solely for use by henk@inani.org.za and others authorized to receive it. If you are not henk@inani.org.za you are hereby notified that any disclosure, copying, distribution or taking action in reliance of the contents of this information is strictly prohibited and may be unlawful. Powered by IOCO

From: Abdullah Daniels <Abdullah.Daniels@ Stellenbosch.gov.za>

Sent: Wednesday, 21 September 2022 08:54

To: Development Admin <Development.Admin@ Stellenbosch.gov.za>

Subject: FW: 2340 () Erf 1113-1154 Kayamandi (LU-14055)

Charne



Set n meeting op met henk

Vroeg volgende week

From: Tyrone King <Tyrone.King@ Stellenbosch.gov.za>

Sent: Tuesday, 20 September 2022 09:26

To: Abdullah Daniels <Abdullah.Daniels@ Stellenbosch.gov.za>; Ilze Fillies (Development Technician) <Development.Technician@ Stellenbosch.gov.za>

Cc: Henk van Renssen <henk@inani.org.za>

Subject: FW: 2340 () Erf 1113-1154 Kayamandi (LU-14055)

Hi Abdullah en Ilze

Can you please assist Henk with this request? You can ask Charne to set up a meeting for you and Henk.

Regards


Tyrone King Pr Tech Eng

Manager: Development

Infrastructure Services

T: +27 21 808 8214 | F: +27 21 883 9874
 1st Floor, Ecclesia Building, 71 Plein Street,
 Stellenbosch, 7600
www.stellenbosch.gov.za



Disclaimer and confidentiality note: The legal status of this communication is governed by the terms and conditions published at the following link:
http://www.stellenbosch.gov.za/main_pages/disclaimerpage.htm

From: Henk van Renssen <henk@inani.org.za>

Sent: Monday, 19 September 2022 14:34

To: Tyrone King <Tyrone.King@stellenbosch.gov.za>

Cc: Martin Jonker <martinj@plan4sa.co.za>; Lester Vanstavel <Lester.Vanstavel@stellenbosch.gov.za>; Shaun October <Shaun.October@stellenbosch.gov.za>

Subject: [EX] RE: 2340 () Erf 1113-1154 Kayamandi (LU-14055)

Tyrone, can I perhaps come and sit with you guys to see what as-built information there may still be for the other projects?

I have marked the 3 projects up on the scan that we received. If we can identify any of the other as-built drawings, we can try to locate the owners again and see if they can help.

I am in Stellenbosch on Friday. Will 9:00 in the morning suit?

Vriendelike Groete / Kind Regards,

Henk van Renssen (Pr Tech Eng)
 Senior Civil Engineering Technologist
 Inani Infrastructure (Pty) Ltd



C +27 83 231 6474
T +27 21 110 0260
E henk@inani.org.za
W www.inani.org.za

Cape Town Office
 Unit 8, 30 Bella Rosa Street
 Rosenpark, Bellville 7530
 CK No. 2016/197945/07

Disclaimer and Confidentiality Note

This email and any accompanying attachments may contain confidential and proprietary information. This information is private and protected by law and, accordingly, if you are not the intended recipient, you are requested to delete this entire communication immediately and are notified that any disclosure, copying or distribution of or taking any action based on this information is prohibited.

Emails cannot be guaranteed to be secure or free of errors or viruses. The sender does not accept any liability or responsibility for any interception, corruption, destruction, loss, late arrival, or incompleteness of or tampering or interference with any of the information contained in this email or for its incorrect delivery or non-delivery for whatsoever reason or for its effect on any electronic device of the recipient.

If verification of this email or any attachment is required, please request a hard-copy version.



Save paper: Think twice before you print.

From: Henk van Renssen

Sent: Monday, 19 September 2022 14:01

To: 'Tyrone King' <Tyrone.King@stellenbosch.gov.za>

Cc: Martin Jonker <martini@plan4sa.co.za>; Lester van Stavel <Lester.Vanstavel@stellenbosch.gov.za>; 'Shaun October' <Shaun.October@stellenbosch.gov.za>

Subject: FW: 2340 () Erf 1113-1154 Kayamandi (LU-14055)

Importance: High

Good afternoon Tyrone

With reference to the e-mails below, we have now received the CAD files for the attached Water and Sewer as-built drawing. See also attached.

These as-builts date back to 1993, but we got hold of the files from Knight Piesolt (formerly Kayad) and could convert them to CAD.

The information includes all the sewer and water lines and house connections for Project 4A and 5A for your GIS requirements as requested at the meeting.

Vriendelike Groete / Kind Regards,

Henk van Renssen (Pr Tech Eng)
Senior Civil Engineering Technologist
Inani Infrastructure (Pty) Ltd



C +27 83 231 6474
T +27 21 110 0260
E henk@inani.org.za
W www.inani.org.za

Cape Town Office
Unit 8, 30 Bella Rosa Street
Rosenpark, Bellville 7530
CK No. 2016/197945/07

Disclaimer and Confidentiality Note

This email and any accompanying attachments may contain confidential and proprietary information. This information is private and protected by law and, accordingly, if you are not the intended recipient, you are requested to delete this entire communication immediately and are notified that any disclosure, copying or distribution of or taking any action based on this information is prohibited.

Emails cannot be guaranteed to be secure or free of errors or viruses. The sender does not accept any liability or responsibility for any interception, corruption, destruction, loss, late arrival, or incompleteness of or tampering or interference with any of the information contained in this email or for its incorrect delivery or non-delivery for whatsoever reason or for its effect on any electronic device of the recipient.

If verification of this email or any attachment is required, please request a hard-copy version.



Save paper: Think twice before you print.

From: Martin Jonker <martini@plan4sa.co.za>

Sent: Wednesday, 13 July 2022 11:12

To: 'Tyrone King' <Tyrone.King@stellenbosch.gov.za>

Cc: Henk van Renssen <henk@inani.org.za>; Lester van Stavel <lester.vanstavel@stellenbosch.gov.za>; 'Shaun October' <Shaun.October@stellenbosch.gov.za>


Subject: FW: 2340 () Erf 1113-1154 Kayamandi (LU-14055)

Importance: High

Thank you very much Tyrone

Regards

MARTIN JONKER, Pr.Pl A/1090/1999; PMP (1862325)
Director | Plan 4 SA (Pty) Ltd
Mobile | 084-410-6132
Fax | 086-524-8738
Email 1 | martini@plan4sa.co.za

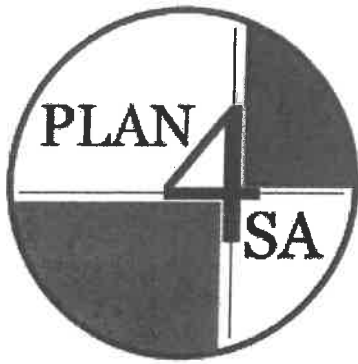

From: Tyrone King <Tyrone.King@stellenbosch.gov.za>
Sent: Wednesday, July 13, 2022 10:52 AM
To: Martin Jonker <martini@plan4sa.co.za>
Cc: Nolusindiso Momoti <Nolusindiso.Momoti@stellenbosch.gov.za>; Development Admin <Development.Admin@stellenbosch.gov.za>
Subject: RE: 2340 () Erf 1113-1154 Kayamandi (LU-14055)

Hi Martin – I have found the sewer and water as-built info that we have. I'm sure this will be helpful to the consultants.



Tyrone King Pr Tech Eng
 Manager: Development
 Infrastructure Services

T: +27 21 808 8214 | F: +27 21 883 9874
 1st Floor, Ecclesia Building, 71 Plein Street,
 Stellenbosch, 7600
www.stellenbosch.gov.za



Disclaimer and confidentiality note: The legal status of this communication is governed by the terms and conditions published at the following link:
http://www.stellenbosch.gov.za/main_pages/disclaimerpage.htm



STELLENBOSCH
 STELLENBOSCH • ENZEL • MUNISIPALITEIT
 MUNICIPALITY • MUNISIPALITEIT • MUNISIPALITEIT



About Stellenbosch Municipality

Our mission is to deliver cost-effective services that will provide the most enabling environment for civil and corporate citizens. Our head office is at Town House Complex, Plein Street, Stellenbosch, 7600, South Africa. For more information about Stellenbosch Municipality, please call +2721-808-8111, or visit www.stellenbosch.gov.za

Disclaimer:

The information contained in this communication from tyrone.king@stellenbosch.gov.za sent at 2022-07-13 10:52:00 is confidential and may be legally privileged. It is intended solely for use by martini@plan4sa.co.za and others authorized to receive it. If you are not martini@plan4sa.co.za you are hereby notified that any disclosure, copying, distribution or taking action in reliance of the contents of this information is strictly prohibited and may be unlawful. Powered by IQCO

From: Tyrone King <>
Sent: Wednesday, 13 July 2022 10:40

To: Martin Jonker <martinj@plan4sa.co.za>

Cc: Nolusindiso Momoti <Nolusindiso.Momoti@ Stellenbosch.gov.za>; Development Admin

<Development.Admin@ Stellenbosch.gov.za>

Subject: 2340 () Erf 1113-1154 Kayamandi (LU-14055)


Hi Martin

We are currently evaluating this application. Can you please assist with the following information that will help us:

1. A clear pdf of the subdivision layout + aerial image – so roads dept can comment on “road” layout and parking areas.
2. A conceptual reticulation and erf connection layout for water and sewer to indicate how each erf will be serviced. Drawing must indicate if there are any clashes of structures with the sewer/water and how it will be addressed. If sewer/water runs across a proposed erf, then a servitude must be indicated and registered, or it must be relocated if possible.

This is initial info required, if I require any further info, I will let you know.

Regards

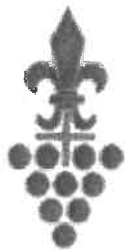

Tyrone King Pr Tech Eng

Manager: Development

Infrastructure Services

T: +27 21 808 8214 | F: +27 21 883 9874

1st Floor, Ecclesia Building, 71 Plein Street,
Stellenbosch, 7600

www.stellenbosch.gov.za



Disclaimer and confidentiality note: The legal status of this communication is governed by the terms and conditions published at the following link:

http://www.stellenbosch.gov.za/main_pages/disclaimerpage.htm

00'00E +14 300.00

X +3 754 100.00

230

MANANAND STREET

2324
2325
2326

2327

2328

2329

2330

2331

1111

MAKUPULA STREET

Y +14 200.00

X +3 754 500.00

231

Y +14 300.00

X +3 754 400.00

232

232

2324

2325

2326

2327

2328

2329

2330

2331

2332

MAINWAY STREET

1111

MAKUPULA STREET

Y +14 200.00

X +3 754 500.00



STELLENBOSCH MUNICIPALITY

STELLENBOSCH · PNIEL · FRANSCHHOEK

MEMORANDUM

DIREKTEUR: INFRASTRUKTUURDIENSTE
DIRECTORATE: INFRASTRUCTURE SERVICES

To ▫ Aan:	Director: Planning + Economic Development
Att Aandag	Salome Newman
From ▫ Van:	Principal Technician: Development (Infrastructure Services)
Author ▫ Skrywer:	Colin Taylor
Date ▫ Datum:	18 November 2022
Our Ref ▫ Ons Verw:	Civil LU 2342
Your Ref:	LU/14066
Re ▫ Insake:	<p>Erf 288, Kayamandi: The application is made in terms of the Stellenbosch Municipal Land Use Planning By-Law, promulgated by notice number 354/2015, dated 20 October 2015, for the following: 1. Subdivision in terms of section 15(2)(d) of the said bylaw to subdivide Remainder Erf 288, Kayamandi in two portions, namely Portion A (± 7 158m² in extent) and the Remainder of Erf 288, Kayamandi (±33,5828ha in extent). 2. Closure of a public place in terms of section 15(2)(n) of the said bylaw of subdivided Portion A (±7 158m² in extent) of Remainder Erf 288, Kayamandi. 3. Rezoning in terms of section 15(2)(a) of the said bylaw of Portion A (±7 158m² in extent) from Public Road and Public Parking to Subdivisional Area to accommodate "Less Formal Residential Zone" erven and "Public Road and a Public Parking" erf. 4. Subdivision in terms of section 15(2)(d) of the said bylaw of closed Portion A (±7 158m²) into the following: a) 54 x Less Formal Residential Zone erven; b) 1 x Public Road and Parking area. 5. Amendment of General Plan GP L149/1987 in terms of section 15(2)(k) of the said bylaw.</p>

6. Departure in terms of section 15(2)(b) of the said bylaw to increase the permissible coverage as follows: a) on unregistered Erf 2415 from 80% to 80,1%; b) on unregistered Erf 2432 and Erf 2443 from 80% to 81%; c) on unregistered Erf 2414 from 80% to 83%; d) on unregistered Erf 2420 from 80% to 85%; e) on unregistered Erf 2440 from 80% to 87%; f) on unregistered Erf 2426 from 80% to 88%; g) on unregistered Erf 2418 from 80% to 89%; h) on unregistered Erf 2408 from 80% to 92%; i) on unregistered Erf 2428 from 80% to 95%; j) on unregistered Erven 2403, 2407, 2410, 2422, 2424, 2429 & 2435 from 80% to 100%.

7. Departure in terms of section 15(2)(b) of the said bylaw by reducing the minimum required on-site parking bays from one (1) parking bay per dwelling house to 0 bays per dwelling house on all residential erven.

8. Departure in terms of section 15(2)(b) of the said bylaw for the relaxation of the building lines (for all other buildings) as follows: a) the street building line from 1,0m to 0m on one of the streets for the following unregistered erven: 2394, 2395, 2400, 2402, 2407, 2408, 2412, 2416, 2418, 2421, 2425, 2427, 2432, 2439-2441, 2446; b) the street building line from 1,0m to 0m on two of the streets for the following unregistered erven: 2396, 2406, 2413, 2414, 2420, 2433, 2434; c) the common building lines from 1,0m to 0m on the following unregistered erven: 2393-2395, 2398, 2399, 2403, 2406, 2409, 2410, 2412, 2415, 2417, 2419, 2422, 2424, 2426, 2429, 2430, 2431, 2436, 2437, 2443-2445.

9. Departure in terms of section 15(2)(b) of the said bylaw for the relaxation of the building line (for shelters) as follows: a) the street building lines from 1,0 to 0m on one street building line for the following unregistered erven: 2393, 2403, 2405, 2407, 2410, 2413, 2418-2424, 2426, 2430, 2438-2445; b) the street building line from 1,0m to 0m on two streets for the following erven: 2396, 2408, 2415, 2428, 2432, 2435; c) the street building line from 1,0 to 0m on three streets for unregistered Erf 2429;

d) the common building line from 1,0m to 0m for the following unregistered erven: 2392, 2396, 2403, 2404, 2418-2420, 2423, 2428, 2435, 2436, 2438-2440, 2442, 2445; e) the common building lines from 1,0m to 0m on two common building lines for the following unregistered erven: 2394, 2405, 2407-2409, 2411, 2413, 2422, 2424, 2426, 2429, 2430, 2443-2444; f) the common building lines from 1,0m to 0m on three common building lines for the following unregistered erven: 2395, 2410, 2412.

The application is recommended for approval, subject to the following:

1. Water Connections

1.1 Each erf must have its own water connection and water meter installed.

2. Sewer Connections

2.1 Each erf must have its own sewer connection.

3. Electrical Engineering

3.1 Refer to **Annexure: Electrical**



Colin Taylor Pr Tech Eng

PRINCIPAL TECHNICIAN: DEVELOPMENT (INFRASTRUCTURE SERVICES)

V:\2.0 DEVELOPMENT\00 Developments\2347 (CT) Erf 288 Kayamandi (LU-14066) Project 8\2342 (CT) Erf 288 Kayamandi (LU-14066) - approved.doc

ANNEXURE I

**APPLICATION FOR CLOSURE OF PUBLIC PLACE,
REZONING, CONSOLIDATION, SUBDIVISION,
AMENDMENT OF GENERAL PLAN &
DEPARTURES: ERVEN 1113 - 1154, KAYAMANDI
(ALSO KNOWN AS PROJECT 5A)**

CIVIL SERVICES REPORT



PROPOSED FORMALISATION OF EXISTING STRUCTURES IN KAYAMANDI

Bulk Services Report

Date: November 2021

Revision: 0

PROJECT NO. C1942-01

Cape Town Office

Address	Unit 8, 30 Bella Rosa Street Rosenpark, Bellville, 7530
Telephone	+27 21 110 0260
Website	www.inani.org.za

BULK SERVICES REPORT FOR PROPOSED FORMALISATION OF EXISTING STRUCTURES IN KAYAMANDI

Contents

List of Tables	3
List of Figures.....	3
List of Annexures	3
1 Introduction.....	4
2 Site descriptions	4
2.1 Project 4A.....	5
2.2 Project 4B.....	5
2.3 Project 5A.....	5
2.4 Project 5B.....	5
2.5 Project 8.....	6
3 Documents and guidelines	6
4 Existing and proposed engineering services	6
4.1 Water distribution system.....	6
4.1.1 Distribution zone	6
4.1.2 Water demand	8
4.1.3 Present situation	8
4.1.4 Master plan implementation	10
4.2 Sewer network	10
4.2.1 Drainage area	10
4.2.2 Sewer flow	11
4.2.3 Present situation	11
4.3 Traffic and access.....	11
4.4 Electrical	11
5 Cost items	14
6 Terms and conditions	15
7 Conclusions	15
8 References	16

List of Tables

Table 1 Summary of Project Sites	4
Table 2 Water Demand Estimations	8
Table 3 Electrical Demand Estimations	12
Table 4 Electrical Demand Estimations with backyard dwellers	12

List of Figures

Figure 1 Site locations of Projects 4A, 5A and 5B	4
Figure 2 Site location of Project 8 and Project 4B	5
Figure 3 Demand Zones PRV1 and PRV2	7
Figure 4 Demand Zones PRV3 and PRV4	7
Figure 5 Existing MV Network and Minisubs	13
Figure 6 Existing MV Network and Minisubs	14

List of Annexures

Annexure A – Locality Plans for Kayamandi Housing Development
Annexure B – Bulk water and sewer comment report from GLS Consulting
Annexure C – Kayamandi Housing Development Water Master Plan
Annexure D - GIS information for the Existing Water System
Annexure E – GIS information for the Existing Sewer System
Annexure F – Bulk electrical comment report from GLS Consulting
Annexure G – Existing 11kV Infrastructure in Cloetesville – Medium Voltage Layout

1 Introduction

Inani Infrastructure (Pty) Ltd was appointed by Stellenbosch Municipality as part of the professional team to provide civil engineering services for the planning phases to formalise the existing structures on five proposed project sites in Kayamandi.

2 Site descriptions

Stellenbosch Municipality intends to formalise these land parcels as there are already existing structures on these properties. Table 1 provides a summary of the project sites.

Table 1 Summary of Project Sites

Reference No.	Site Location and Description	Area (ha)	No. of Erven
Project 4A	Erven 1080-1090 along 13 th Street & 1091-1112 along 13 th Street and 10 th Street	0.93	144
Project 4B	Erven 1112 on Manyano Street and 114-116 along Noumela Street	0.71	56
Project 5A	Erven 113-1122 and 1123-1154	1.28	184
Project 5B	Portions of erven 66, 69 and 523 and erven 515-522 along Mjandana Street	4.53	52
Project 8	Portion of erf 288 along Sokuqala Road	34.30	55

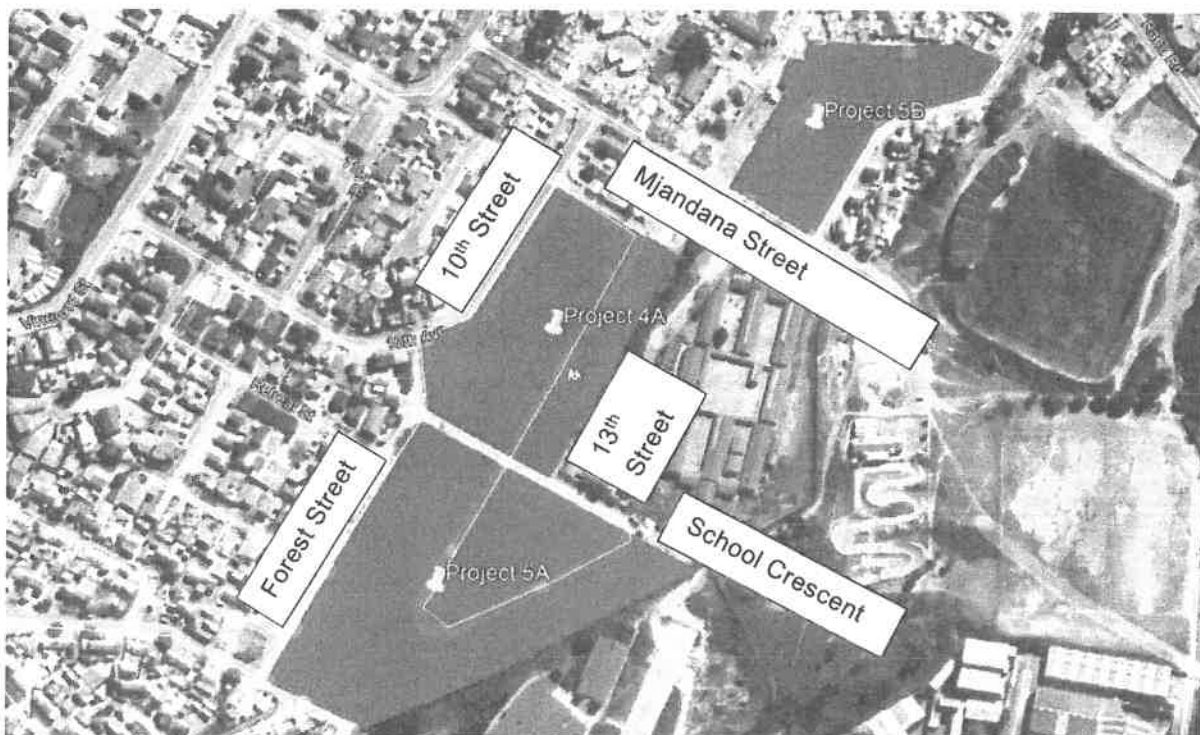


Figure 1 Site locations of Projects 4A, 5A and 5B

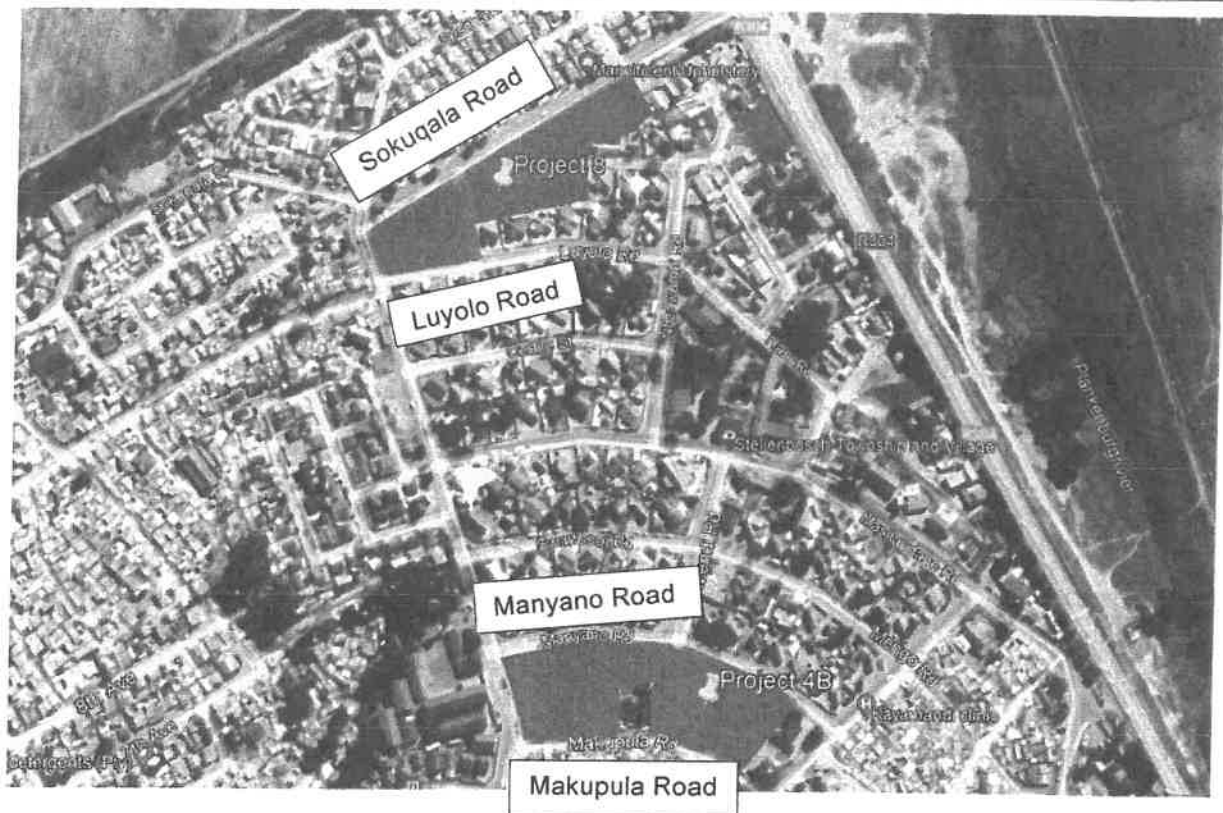


Figure 2 Site location of Project 8 and Project 4B

2.1 Project 4A

Project 4A is bounded by 10th Street and School Crescent with 13th Street separating the project site. The total site area is 0.93 ha. It is proposed to consolidate the erven 1080 to 1090 and 1091 to 1112 and to formalise the sectional title plans for the existing 144 apartments. (Freidland, Burger & Volkmann, 2021).

2.2 Project 4B

Project 4B is located between Manyano Road and Makupula Road and has a total site area of 0.71 ha. The site comprises of erven 112 to 116 and it is proposed to consolidate the erf into 56 erven which will include 51 residential plots and 5 public places (Freidland, Burger & Volkmann, 2021).

2.3 Project 5A

Project 5A is bounded by Forest Street and School Crescent and has a total site area of 1.28ha. It is proposed to close the public space on erf 1120, consolidate the erven 1113 to 1122 and 1123 to 1154. The municipality also proposes to consolidate erf 1980 into 130 erven (124 residential plots and 6 public places) and erf 1981 into 54 erven (51 residential plots with 3 public places) (Freidland, Burger & Volkmann, 2021).

2.4 Project 5B

Project 5B is situated along Mjandana Street with a site area of 4.53ha. It is proposed to subdivide erven 66, 69, 514, 515 and 523, and consolidate erven 516 to 522, which will be consolidated into 52 erven that will comprise of 48 residential plots and 4 public places (Freidland, Burger & Volkmann, 2021).

2.5 Project 8

Project 8 is located between Sokuqala Road and Luyolo Road with a total site area of 34.3ha. It is proposed to close erf 288 and close the road portion for erf 288 and subdivide this into 55 erven which will comprise of 54 residential plots and 1 public place (Freidland, Burger & Volkmann, 2021).

3 Documents and guidelines

The following documents and guidelines were referenced for calculations and design considerations:

- Stellenbosch Municipality's Design Guidelines and Minimum Standards for Civil Engineering Services, June 2015
- Red Book – Guidelines for Human Settlement Planning and Design, 2005 by CSIR for the Department of Human Settlements

4 Existing and proposed engineering services

The proposed project sites are located within an established suburb with infrastructure, which offers the possibility for service connections to assist with the formalisation of the sites. This section of the report discusses the existing services and the availability of services and connection points.

GLS Consulting provided the comments on the bulk water supply and sewer discharge for the proposed formalisation of existing structures project. GLS Consulting commented that the water demand for the existing structures was accounted for in the June 2019 master plans for water and sewer networks, however no provision was made for densification in these areas. Please note that comment is in some instances given as if the developments are still proposed.

4.1 Water distribution system

This section of the report discusses the water distribution network for Kayamandi and the proposed development areas by considering the distribution zones, the water demand and assesses the present situation.

4.1.1 Distribution zone

The Kayamandi reservoirs are divided into four distribution zones, namely PRV1, PRV2, PRV3 and PRV 4. Each project area falls within one of these water distribution zones and is also located within a water priority area.

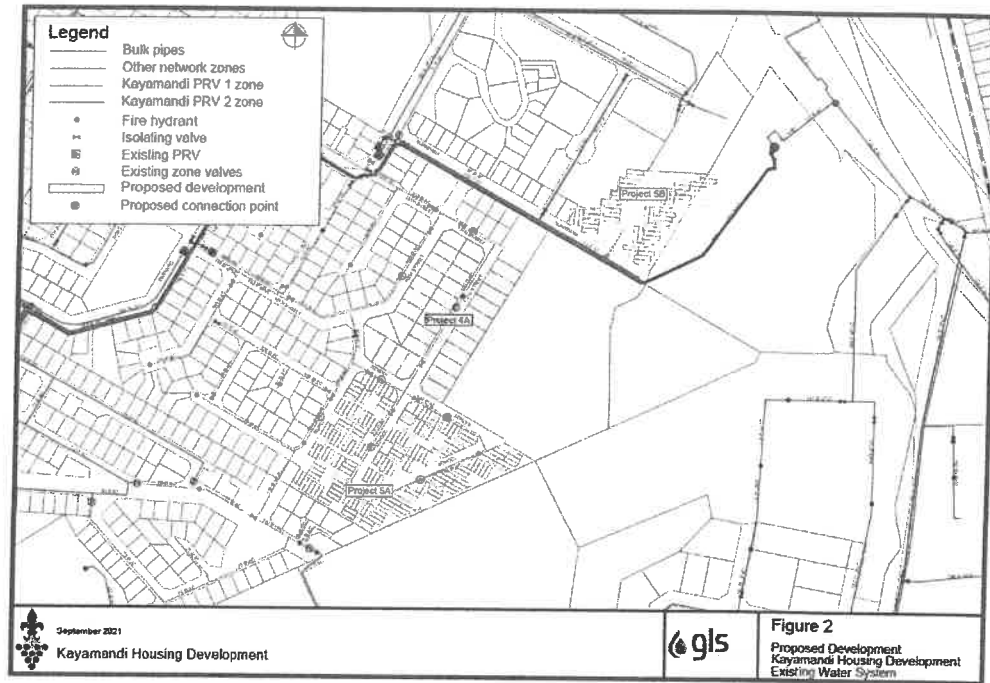


Figure 3 Demand Zones PRV1 and PRV2

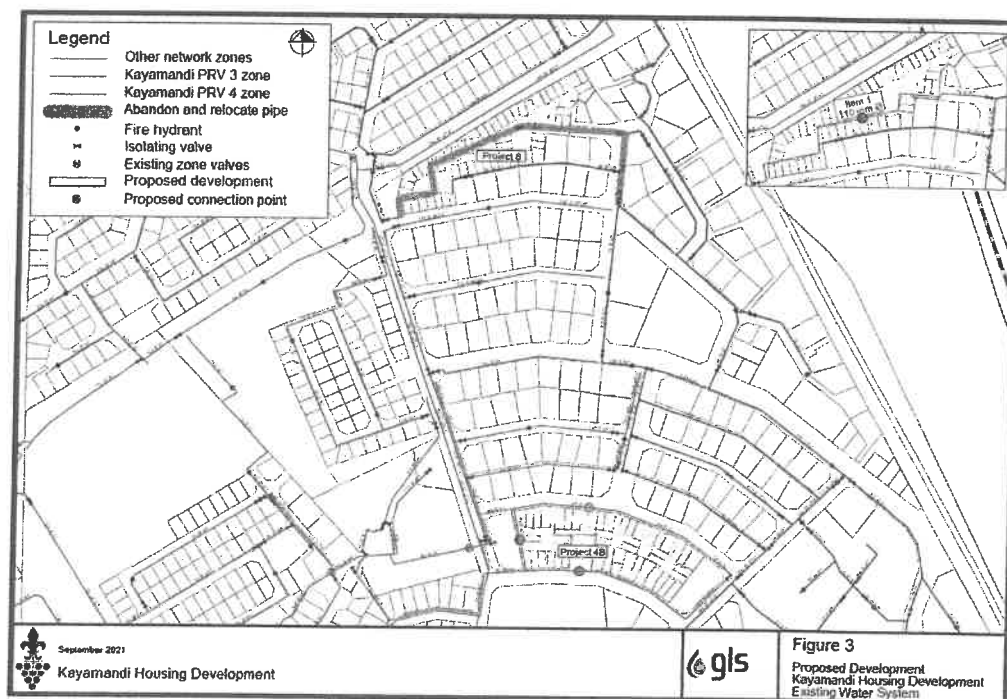


Figure 4 Demand Zones PRV3 and PRV4

a) Project 4A

This site is located within the Kayamandi Reservoir PRV 1 zone (see Figure 3 or Annexure D). There is an existing 100mm AC diameter pipeline in 10th Street, 13th Street and School Crescent for the supply to the area (GLS Consulting, 2021).

b) Project 4B

The site for Project 4B is situated within the Kayamandi reservoir PRV4 zone (see Figure 4 or Annexure D). There is an existing 75 / 100mm AC diameter pipeline in Lamla Street and Ndumela Street and an existing 75mm diameter pipe that runs parallel to Makupla Street (GLS Consulting, 2021).

c) Project 5A

Project 5A is situated within the Kayamandi reservoir PRV1 zone (see Figure 3 or Annexure D) and has an existing 100mm AC diameter pipeline in School Crescent and Forest Drive for supply (GLS Consulting, 2021).

d) Project 5B

Project 5B is located within the Kayamandoi PRV2 zone (see Figure 3 or Annexure D) with a connection point on the existing 75mm AC diameter pipeline along Mjandana Street (GLS Consulting, 2021).

e) Project 8

Project 8 is located within the Kayamandi reservoir PRV3 and PRV4 zones. There is a 50mm AC diameter pipe that serves the properties on Sokuqala Road (PRV3) and a 110mm uPVC diameter pipe in Luyolo Street (PRV4) (GLS Consulting, 2021).

4.1.2 Water demand

In the original water master plan (June 2019), a 68.6 kL/d water demand allowance was made for the existing structures on the proposed development areas. GLS Consulting revised the annual average daily demand (AADD) and fire flow estimations. Table 2 provides a summary of the calculations.

Table 2 Water Demand Estimations

Project Area	No. Residential Units	Demand Factor (kL/unit/day)	AADD (kL/d)
Project 4A	144	0.4	57.6
Project 4B	51	0.45	23.0
Project 5A	175	0.45	78.8
Project 5B	48	0.45	21.6
Project 8	54	0.45	24.3
Total AADD for the proposed development			205.3
Fire flow criteria (Low risk)			15 L/s at 10m

Due to the densification of the project areas 4A, 4B, 5A, 5B and 8, the potential increase in water demand was calculated to be 136.7 kL/d (GLS Consulting, 2021).

4.1.3 Present situation

This section considered the current conditions of the water system and will discuss the water reticulation network, the bulk water supply, reservoir capacity and the implementation of the Water Master Plan.

4.1.3.1 Reticulation network

Within the existing Kayamandi reservoir water distribution network, there is sufficient capacity to accommodate the proposed development. The Kayamandi water reservoir network supplies water via an existing 250mm diameter and 315mm diameter water main from a top water level (TWL) of 224.3 m above mean sea level (GLS Consulting, 2021).

Each project will be supplied with water from different zones within the Kayamandi reservoir, specifically zones 1, 2, 3 and 4 (refer to Figure 3 and Figure 4 or Annexure D). The existing reticulation network of the Kayamandi distribution zones have sufficient spare capacity to accommodate the proposed development areas (GLS Consulting, 2021).

It is recommended that the small 50mm diameter AC water reticulation pipe that runs through the proposed development area of Project 8 be re-routed and replaced to accommodate the proposed development within the existing Kayamandi reservoir PRV 3 zone. This 50mm diameter pipe is located within the proposed development's building footprints and is not sufficient to supply the area (GLS Consulting, 2021). The cost to re-route and replace the pipe with a 110mm diameter pipe is listed in Section 5 in the cost summary as Link Services Item 1.

4.1.3.2 Bulk supply

The bulk water supply originates from Idas Valley no. 2 reservoir, located at the Idas Valley water treatment works (WTW) and is gravity fed to the Papegaaiberg reservoir, where it is then pumped to the Kayamandi no. 1 (2 ML) and Kayamandi no.2 (4 ML) reservoirs.

The bulk system, which includes the Papegaaiberg reservoirs to the Kayamandi reservoirs, has sufficient capacity to accommodate the proposed development areas. However, the existing bulk supply from Idas Valley reservoir no. 2 to the Papegaaiberg reservoir is at capacity and it is recommended to upgrade this in accordance with the water master plan to support any additional development within Kayamandi (GLS Consulting, 2021).

4.1.3.3 Reservoir capacity

The Stellenbosch Water Master Plan uses 48 hours of the AADD (of the reservoir supply zone) as a criterion for determining the total reservoir volume. Based on the 2019 water master plan figures, the combined AADD of Kayamandi reservoir supply areas is currently around 3 050 kL/d. The existing Kayamandi reservoirs have a capacity of 6 000 kL, so there is a storage capacity of approximately 48 hours regardless of the amount of AADD supplied. Consequently, the existing Kayamandi reservoirs do not have sufficient storage capacity (marginal) to accommodate additional development. It is important to note, however, that the proposed development areas will consume approximately 5% of the existing storage capacity of the Kayamandi reservoirs (GLS Consulting, 2021).

It is thus recommended that additional storage capacity be provided to support any additional development within the Kayamandi area.

As part of Stellenbosch's long-term planning to be more resilient to future droughts, to maximize the use of existing water resources, and to safeguard the town's water supply during power outages, a new 10

ML Kayamandi Upper reservoir is proposed (GLS Consulting, 2021). Refer to "Bulk Water Resources: Water Resilience Master Planning for the Stellenbosch System" report.

Within this newly proposed system, bulk water will be transferred from the Papegaaiberg reserve to the proposed Kayamandi Upper reservoir, which will enable Stellenbosch Municipality to supply water to new development projects to the north and to the west of the Kayamandi suburb. It is also proposed that surplus water from the Stellenbosch town system's resources could possibly be transferred to the Koelenhof system from the Kayamandi Upper reservoir (GLS Consulting, 2021).

Furthermore, the proposed Kayamandi Upper reservoir will provide additional reservoir storage capacity to the existing Kayamandi and Enkanini suburbs that is currently supplied from the existing Kayamandi reservoirs. This system would allow that emergency storage capacity in the proposed Kayamandi Upper reservoir can be transferred to the existing Kayamandi reservoirs if required (GLS Consulting, 2021).

4.1.4 Master plan implementation

It is recommended that the bulk supply from Idas Valley no. 2 reservoir to the Papegaaiberg reservoir be upgraded. The following master plan items were proposed as part of the Helshoogte transfer scheme to augment the bulk water supply to the Papegaaiberg reservoir to support the proposed development areas as well as any other future developments. See Annexure C for the master plan schematic.

Bulk supply (Helshoogte transfer scheme)

- SSW6.8a: 240 m x 560 mm Ø New HDPE bulk supply pipe
- SSW.B20: 4 630 m x 450 mm Ø New HDPE bulk supply pipe

The Kayamandi Upper system is required to transfer bulk water from the Papegaaiberg reservoir to the proposed Kayamandi Upper reservoir. As part of the Kayamandi Upper system the following mater plan items were proposed:

Bulk supply (Kayamandi Upper system)

- SSW.B29 : 150 L/s @ 135 m new bulk pump station
- SSW.B30 : 3 200 m x 450 mm Ø New HDPE Pipe to install
- SSW.B31 : New 10,0 ML (TWL = 246,7 m) Kayamandi Upper reservoir

Note: the routes of the proposed pipelines and locations of the proposed pumpstations and reservoirs are schematically represented in Annexure C and must still be finalised during detail design.

The municipality has already appointed consultants for the design of the bulk pipeline from the Idas Valley reservoir no 2, the proposed pump station at the Papegaaiberg reservoir, the bulk pipeline to the Kayamandi Upper reservoir and the proposed 10,0 ML Kayamandi Upper reservoir (GLS Consulting, 2021).

4.2 Sewer network

This section will discuss the sewer network. Refer to Annexure E for the sewer network plans.

4.2.1 Drainage area

a) Project 4A

There is an existing 150mm diameter sewer outfall that runs parallel to 10th Street and 13th Street for connection (GLS Consulting, 2021).

b) Project 4B

There is an existing 150mm diameter outfall sewer pipe that runs through the development into in Lamla Street (GLS Consulting, 2021).

c) Project 5A

There is an existing 150mm diameter outfall sewer pipe that runs through and adjacent to the proposed project area (GLS Consulting, 2021).

d) Project 5B

There is an existing 200mm diameter outfall sewer pipe to the north of the proposed project area (GLS Consulting, 2021).

e) Project 8

There is an existing 200mm diameter outfall sewer pipe in Sokuqala Road and/or the existing 150mm diameter outfall sewer that run along in Luxolo Street or parallel to Luyolo Street (GLS Consulting, 2021).

4.2.2 Sewer flow

The original analysis of the master plan made allowance for a sewer demand of 48.0 kL/d for the existing structures on the proposed development areas. GLS Consulting revised these estimations and determined that the peak daily dry weather flow (PDDWF) for the proposed development areas is 164.2 kL/d (GLS Consulting, 2021).

Due to the densification of the project areas, the potential increase in sewage flow was estimated to be 116.2 kL/d (GLS Consulting, 2021).

4.2.3 Present situation

The existing Kayamandi sewer reticulation network and Adam Tas bulk sewer system that gravity feeds from Kayamandi to Stellenbosch waste water treatment works (WWTW) has sufficient capacity to accommodate the sewer demands of the proposed project areas (GLS Consulting, 2021).

4.3 Traffic and access

The development sites form part of the developed and build-up areas. All properties within the project sites can be accessed through the existing road network.

4.4 Electrical**4.4.1.1 Bulk Demand**

According to the document provided by GLS and the requirements by Stellenbosch Municipality, the proposed units will be designed at an ADMD of 4kVA per unit.

Table 3 Electrical Demand Estimations

Project Area	No. Residential Units	Demand ADMD (kVA/unit)	Total (kVA)
Project 4A	144	4	576
Project 4B	51	4	204
Project 5A	175	4	700
Project 5B	48	4	192
Project 8	54	4	216
Total kVA proposed for the development			1888
Total Demand (MVA)			1.88MVA

As per the document, the by-laws allow for densification by allowing one additional dwelling on a single residential stand. For estimation GLS allowed one additional dwelling for every second residential stand thus the new estimated demand is as per Table 4 below.

Table 4 Electrical Demand Estimations with backyard dwellers

Project Area	No. Residential Units	Demand ADMD (kVA/unit)	Total (kVA)
Project 4A	144	4	576
Project 4B	77	4	308
Project 5A	263	4	1052
Project 5B	72	4	288
Project 8	81	4	324
Total kVA proposed for the development			2548
Total Demand (MVA)			2.548MVA

For the purposes of this report and as per GLS's information, we will work with a Total demand of 1.88MVA.

4.4.1.2 Bulk Supply

Cloeteville HV/MV Substation does have sufficient capacity for the development sites. Cloeteville supplies Curry Switching Station (SS) which in turn supplies Kayamandi SS, Watergang SS and RMU Costa. The proposed developments fall within the supply areas of Kayamandi SS, Watergang SS and RMU Costa. These Switching Stations have sufficient capacity for the proposed projects.

4.4.1.3 Internal MV Reticulation

The proposed developments are near existing electrical infrastructure. This infrastructure is currently supplying the existing customers in the area.

Projects 4A, 5A and 5B:

- Kayamandi SS: MS Corridor Feeder and MS 6th Avenue Feeder (Ring Network)
 - o The MS Corridor Feeder (35mm² PILC) has a capacity of 2.48MVA and MS 6th Avenue Feeder (35mm² PILC) has a capacity of 2.48MVA. These feeders form a ring therefore the total capacity is 5MVA.
 - o These feeders currently supply 14 miniature substations and have an installed capacity of 5.8MVA which exceeds the capacity of the feeders.
- The proposed additional load of 1.47MVA may not be able to be accommodated.

Note: From the information received and calculated, the feeders will not be able to accommodate the additional load unless the actual loading is less than the installed capacity. Information regarding the actual load vs the installed load is needed to determine the way forward with regards to the supply.

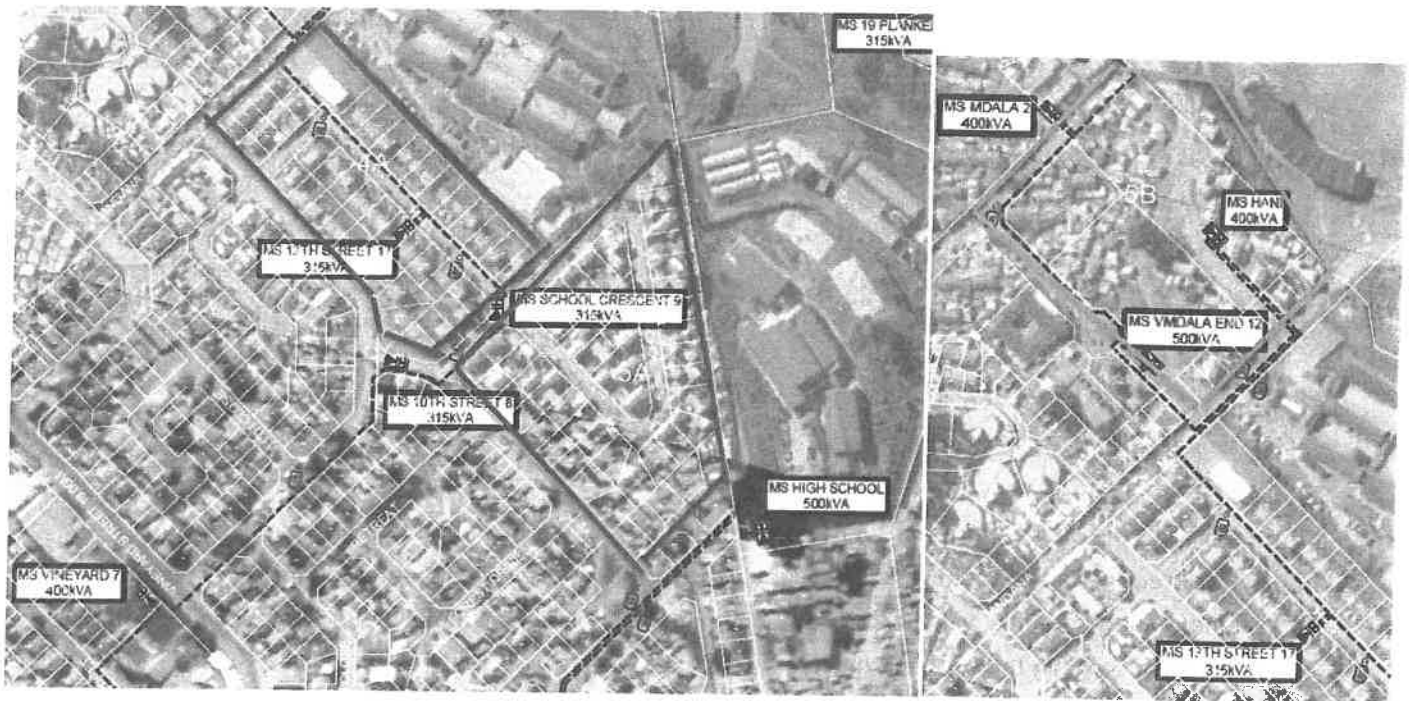


Figure 5 Existing MV Network and Minisubs

Projects 4B and 8:

- Kayamandi SS: MS Mode Crescent Feeder interconnecting with RMU Costa: MS Sesihlanu 16 Feeder
 - o The MS Mode Crescent Feeder (35mm² PILC) and RMU Costa MS Sesihlanu 16 Feeder (35mm² PILC) has a capacity of 2.48MVA. These feeders combined therefore have a capacity of 5MVA.
 - o These feeders currently supply 4 miniature substations and has an installed capacity of 1.8MVA. An additional load of 700kVA can be accommodated on these feeders
- The proposed load of 420kVA (0.42MVA) and can be accommodated by this feeder network.



Figure 6 Existing MV Network and Minisubs

4.4.1.4 Master Plan Implementation

According to the GLS report, part of the Master Planning is the implementation of the planned electrical redundancy project which will soon go out on tender to increase the reliability within the Kayamandi network, this will assist with splitting the load with newly installed feeders between Watergang SS within the ring and between Kayamandi SS.

5 Cost items

Estimated Cost of Water Upgrades

The water master plan proposed upgrades to augment the bulk water system to supply the Kayamandi area. These items are summarised in Table below. All costs include P & G, Contingencies and Fees, but excluding VAT - Year 2020/21 Rand Value. This is a rough estimate, which does not include major unforeseen costs.

Table 5 Water Master plan cost items

Item no.	Description	Price (ex VAT)
Reticulation Network		
Link Services Item 1	210m x 110mm Ø to replace the existing 50mm Ø AC pipe	R230 000
Bulk supply – Helshoogte transfer scheme		
SSW6.8a	240m x 560mm Ø New HDPE bulk supply pipe	R2 600 000
SSW.B20	4 630m x 450mm Ø New HDPE bulk supply pipe	R32 500 000
Bulk supply – Kayamandi Upper system		
SSW.B29	150 L/s @ 135m new bulk pump station	R30 000 000
SSW.B30	3 200m x 450mm Ø New HDPE Pipe to install	R22 500 000
SSW.B31	New 10,0 ML (TWL = 246,7 m) Kayamandi Upper reservoir	R26 500 000
Total		R114 330 000

Estimated Cost of MV Network Upgrade

Table 6 Electrical cost items

Item no.	Description	Price (ex VAT)
MV Reticulation Network		
1	Upgrade MV Cable: Supply and Install 4500m of Cable including terminations.	R4 580 000.00
Total		R4 580 000.00

Note: No upgrade cost estimates provided in Masterplan or GLS report for the Kayamandi SS MV Network.

6 Terms and conditions

The developer of the proposed development areas in Kayamandi may be liable for the payment of a Development Contribution as calculated by Stellenbosch Municipality for the bulk water and sewer infrastructure.

7 Conclusions

The reticulation networks for the appropriate zones have sufficient capacity for the development areas but the Kayamandi reservoir has marginally insufficient storage capacity.

Since the current Stellenbosch bulk supply to the Papegaaiberg reservoir is at capacity, it does not have sufficient capacity to supply bulk water to the proposed development areas. To augment this, the master plan items SSW6.8a & SSW.B20 (part of the larger Helshoogte transfer system) are proposed, and the

master plan items SSW.B29, SSW.B30 & SSW.B31 are required to augment the reservoir storage capacity of the Kayamandi water system.

The existing Kayamandi sewer reticulation network in Kayamandi and the existing Adam Tas bulk sewer system gravitating from Kayamandi to the Stellenbosch WWTW have sufficient capacity to accommodate the proposed development areas.

The Cloetesville HV/MV Electrical Substation and the Switching Stations for the supply areas have sufficient capacity for the development sites. However, the capacity of some of the Internal MV feeders is exceeded and the additional load of Projects 4A, 5A and 5B may not be able to be accommodated. The implementation of a masterplanning item is being planned that will increase the reliability of the internal network.


8 References


- CSIR. (2005). *Guidelines for Human Settlement Planning and Design*. Pretoria: Capture Press.
- Freidland, Burger & Volkmann. (2021). *Cadastral Plans*. Stellenbosch.
- GLS Consulting. (2021). *PROPOSED FORMALISATION OF EXISTING STRUCTURES ON ERVEN 1080–1090 & 1091–1112 (PROJECT 4A), ERVEN 112 & 114–116 (PROJECT 4B), ERVEN 1113–1122 & 1123–1154 (PROJECT 5A), PORTIONS OF ERVEN 66, 69 & 523 AND ERVEN 515 - 522 (PROJECT 5B) AND A PORTION OF ERF 288*. Stellenbosch.
- Stellenbosch Municipality. (2015). *Design Guidelines and Minimum Standards for Civil Engineering Services*. Stellenbosch.

ANNEXURES

ANNEXURE A

LOCALITY PLANS FOR KAYAMANDI HOUSING DEVELOPMENTS

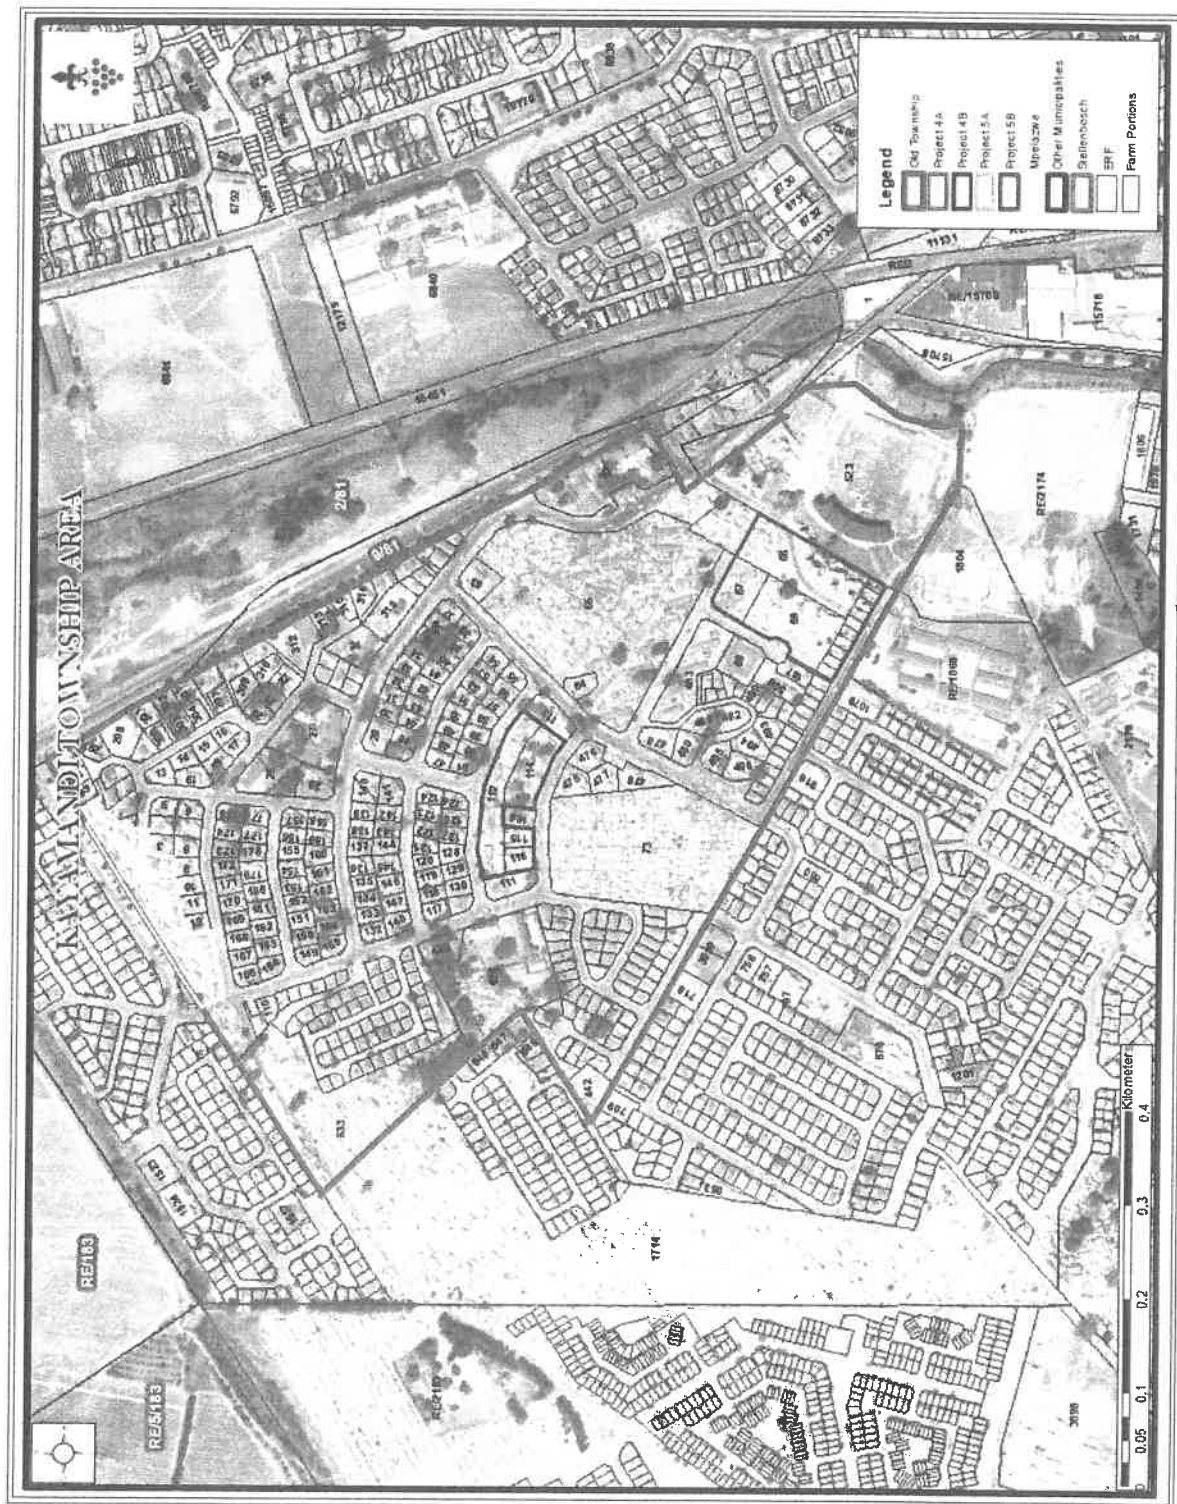

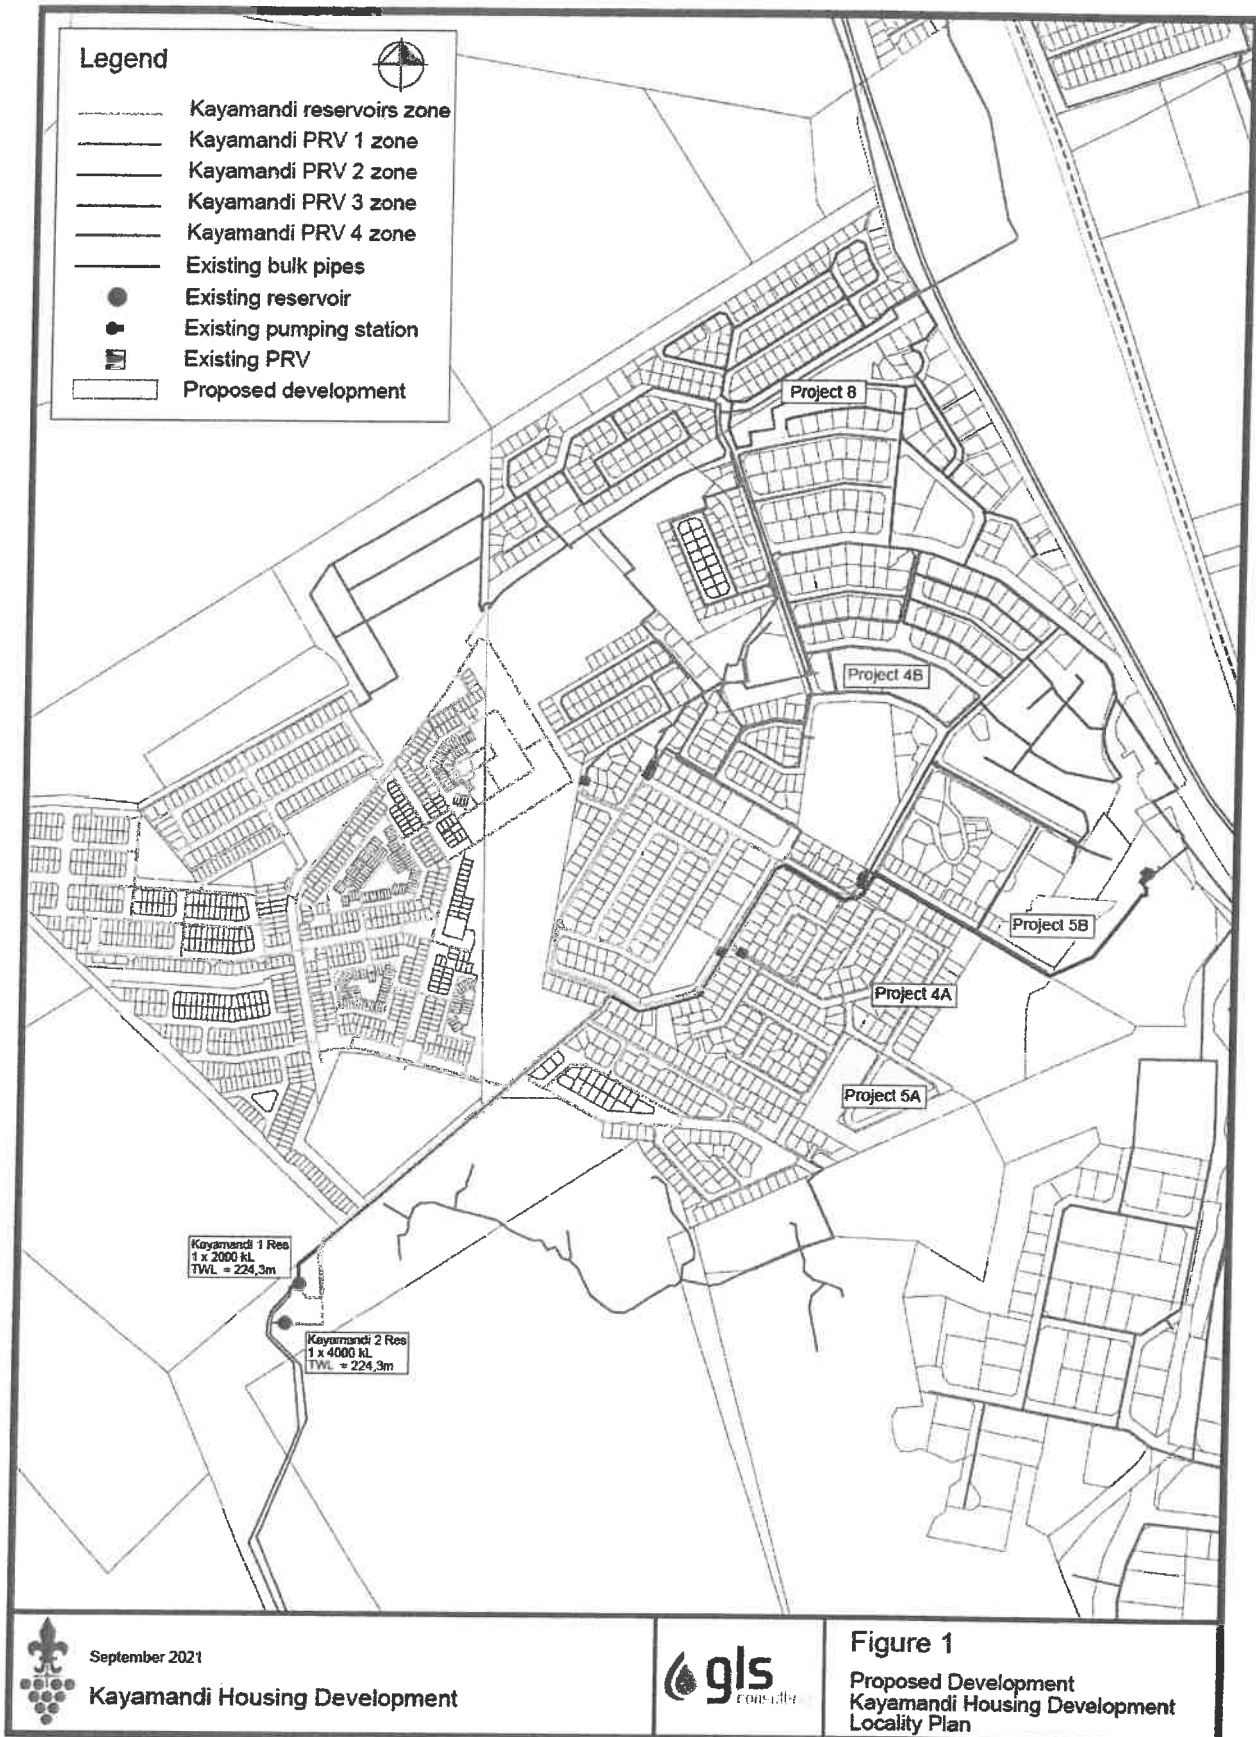



20 September 2021

Plan 4 SA (Pty) Ltd
PO Box 1152
Cape Gate
7562

Attention: Mr Martin Jonker

Dear Sir,

PROPOSED FORMALISATION OF EXISTING STRUCTURES ON ERVEN 1080-1090 & 1091-1112 (PROJECT 4A), ERVEN 112 & 114-116 (PROJECT 4B), ERVEN 1113-1122 & 1123-1154 (PROJECT 5A), PORTIONS OF ERVEN 66, 69 & 523 AND ERVEN 515 - 522 (PROJECT 5B) AND A PORTION OF ERF 288 (PROJECT 8), KAYAMANDI: CAPACITY ANALYSIS OF THE BULK WATER AND SEWER SERVICES

Your request regarding comments on the bulk water supply and sewer discharge of the proposed development (proposed formalisation of existing structures in Kayamandi), refers.

This document should inter alia be read in conjunction with the following documents:

- Water Master Plan (performed by GLS for the Stellenbosch Municipality) dated June 2019.
- Sewer Master Plan (performed by GLS for the Stellenbosch Municipality) dated June 2019
- Bulk Water Resources: Drought Intervention Projects (performed by GLS for the Stellenbosch Municipality) dated June 2019.
- Bulk Water Resources: Water Resilience Master Planning for the Stellenbosch System (performed by GLS for Zutari (Pty) Ltd) dated 15 September 2021.

The water demand of the existing structures on the proposed development areas (project areas 4A, 4B, 5A, 5B & 8) was taken into consideration for the June 2019 master plans for the water and sewer networks. No provision was however made in the June 2019 water and sewer master plans for densification on these areas.

1. WATER DISTRIBUTION SYSTEM

1.1 Distribution zone

The master plan indicated that the proposed development areas should be accommodated within the following water distribution zones as per Figures 2 & 3 attached:

Project 4A: Proceed by making connections to the existing 100 mm Ø pipes in 10th Street, 13th Street and School Crescent in the Kayamandi reservoir PRV 1 zone;

Project 4B: Proceed by making connections to the existing 75/100 mm Ø pipes in Lamla Street and Ndumela Street as well as the 75 mm Ø pipe running parallel to Makupla Street in the Kayamandi reservoir PRV 4 zone;

Project 5A: Proceed by making connections to the existing 100 mm Ø pipes in School Crescent and Forest Drive in the Kayamandi reservoir PRV 1 zone;

Project 5B: Proceed by making a connection to the existing 75 mm Ø pipe Mjandana Street in the Kayamandi reservoir PRV 2 zone; and

GLS Consulting (Pty) Ltd

T +27 21 880 0388

Stellenpark, Block D North, Cnr of R44 and School Rd, Jamestown, Stellenbosch, 7600, ZA | PO Box 814, Stellenbosch, 7599, ZA

Reg no: 2007/003039/07

www.gls.co.za

Directors: HA Baartman, AG Hingston

Project 8: Proceed by making a connection to the proposed 110 mm Ø pipe in the Kayamandi reservoir PRV 3 zone.

The proposed development is situated inside the water priority area.

1.2 Water demand

Allowance was made for a water demand of 68,6 kL/d for the existing structures on the proposed development areas (project areas 4A, 4B, 5A, 5B & 8) in the original analysis of the water master plan.

For this re-analysis, the average annual daily demand (AADD) and fire flows for the proposed development were calculated as follows:

- Project 4A: 144 Residential flat units @ 0,4 kL/d/unit = 57,6 kL/d
- Project 4B: 51 Residential erven @ 0,45 kL/d/unit = 23,0 kL/d
- Project 5A: 175 Residential erven @ 0,45 kL/d/unit = 78,8 kL/d
- Project 5B: 48 Residential erven @ 0,45 kL/d/unit = 21,6 kL/d
- Project 8: 54 Residential erven @ 0,45 kL/d/unit = 24,3 kL/d

- Total AADD of proposed development = 205,3 kL/d

- Fire flow criteria (Low risk) = 15 L/s @ 10 m

The potential increase in water demand due to the densification of project areas 4A, 4B, 5A, 5B & 8 is therefore calculated at 136,7 kL/d.

1.3 Present situation

1.3.1 Reticulation network

The existing Kayamandi reservoir water distribution network has sufficient capacity in order to accommodate the proposed development within the existing Kayamandi water system. The Kayamandi reservoir water network supplies water via the existing 250 mm Ø and 315 mm Ø water mains from a Top Water Level (TWL) of 224,3 metres above mean sea level (m.a.s.l.). The proposed projects should each be supplied by different water demand zones within the Kayamandi reservoir, namely: Kayamandi reservoir PRV zones 1, 2, 3 & 4 (refer to Par 1.1 above). The existing reticulation networks of the Kayamandi reservoir PRV zones have sufficient spare capacity available to accommodate the proposed development within the existing Kayamandi water system.

The small 50 mm Ø AC water reticulation pipe running through the proposed development area of Project 8 will however have to be replaced and re-routed to accommodate the proposed development within the existing Kayamandi reservoir PRV 3 zone. The 50 mm Ø pipe is not only insufficient to supply the development but is also located inside the building footprints of the current site development plan.

Link services item:

Item 1: 210m x 110 mm Ø replace existing 50 mm Ø AC pipe R 230 000 *

(* Including P & G, Contingencies and Fees, but excluding VAT - Year 2020/21 Rand Value. This is a rough estimate, which does not include major unforeseen costs).

Take note that the route of the proposed pipeline is schematically shown on Figure 3 attached, but have to be finalised subsequent to detail pipeline route investigations.

1.3.2 Bulk supply

Bulk water is supplied from the Idas Valley no. 2 reservoir (located at the Idas Vallei WTW site) to the Papegaaiberg reservoir under gravity and then pumped from the Papegaaiberg reservoir to the Kayamandi no. 1 (2.0 ML) and Kayamandi no. 2 (4.0 ML) reservoirs.

The bulk system from the Papegaaiberg reservoir to the Kayamandi reservoirs has sufficient capacity to accommodate the proposed development areas.

The existing bulk supply from the Idas Valley reservoir no. 2 to the Papegaaiberg reservoir is however at capacity and should be upgraded according to the water master plan in order to accommodate any additional development in Kayamandi.

1.3.3 Reservoir capacity

The criteria for total reservoir volume used in the Stellenbosch Water Master Plan is 48 hours of the AADD (of the reservoir supply zone).

According to the water master plan the combined AADD of the Kayamandi reservoirs supply areas is currently approximately 3 050 kL/d (based on the 2019 Water Master Plan demand figures). The capacity of the existing Kayamandi reservoirs is 6 000 kL, which results in a current reservoir storage capacity of approximately 48 hours of the AADD supplied.

The existing Kayamandi reservoirs therefore have insufficient storage capacity (only marginally) to accommodate additional development. The impact of the proposed development areas on the existing Kayamandi reservoirs storage capacity is however significant as the development areas will use approximately 5% of the existing storage capacity available.

Additional reservoir storage capacity should therefore be provided in order to accommodate any additional development in Kayamandi.

As part of the longer term planning of Stellenbosch town to be more resilient against future droughts, to utilise existing water resources optimally and to plan for water security during potential power outages, a new 10,0 ML Kayamandi Upper reservoir is proposed as part of the Kayamandi Upper system (refer to "Bulk Water Resources: Water Resilience Master Planning for the Stellenbosch System" report).

The Kayamandi Upper system is required to transfer bulk water from the Papegaaiberg reservoir to the proposed Kayamandi Upper reservoir. This will enable the SM to supply water to affordable housing projects to the north and west of the existing Kayamandi suburb. Surplus water from the Stellenbosch town system's resources could possibly be transferred to the Koelenhof system from the Kayamandi Upper reservoir.

The proposed Kayamandi Upper reservoir will provide additional reservoir storage capacity for the existing Kayamandi and Enkanini suburbs that is supplied with water from the existing Kayamandi reservoirs (the system allows that emergency storage capacity in the proposed Kayamandi Upper reservoir can be transferred to the existing Kayamandi reservoirs if required)..

1.4 Implementation of the master plan

Bulk supply from the Idas Valley no. 2 reservoir (located at the Idas Vallei WTW site) to the Papegaaiberg reservoir is at capacity and should be upgraded. The following master plan items are proposed as part of the so-called "Helshoogte transfer scheme" (refer to "Bulk Water Resources: Water Resilience Master Planning for the Stellenbosch System" report) to augment bulk supply to the Papegaaiberg reservoir in order to accommodate the proposed development together with other future development areas, as shown on Figure 4:

Bulk supply (part of Helshoogte transfer scheme)

• SSW6.8a:	240 m x 560 mm Ø New HDPE bulk supply pipe	R 2 600 000 *
• SSW.B20:	4 630 m x 450 mm Ø New HDPE bulk supply pipe	R 32 500 000 *
Total		R 35 100 000 *

The following master plan items are proposed to implement the so-called "Kayamandi Upper system" (refer to the "Bulk Water Resources: Water Resilience Master Planning for the Stellenbosch System" report). The Kayamandi Upper system is required to transfer bulk water from the Papegaaiberg reservoir to the proposed Kayamandi Upper reservoir. This will enable the SM to supply water to affordable housing projects to the north and west of the existing Kayamandi suburb and will provide additional reservoir storage capacity for the existing Kayamandi and Enkanini suburbs that is supplied with water from the existing Kayamandi reservoirs:

Bulk supply (Kayamandi Upper system)

• SSW.B29 :	150 L/s @ 135 m new bulk pump station	R 30 000 000 *
• SSW.B30 :	3 200 m x 450 mm Ø New HDPE Pipe to install	R 22 500 000 *
• SSW.B31 :	New 10,0 ML (TWL = 246,7 m) Kayamandi Upper reservoir	R 26 500 000 *
Total		R 79 000 000 *

(* Including P & G, Contingencies and Fees, but excluding VAT - Year 2020/21 Rand Value. This is a rough estimate, which does not include major unforeseen costs).

Take note that the routes of the proposed pipelines and locations of the proposed pump station and reservoir are schematically shown on Figure 4 attached, but have to be finalised subsequent to detail pipeline route and location investigations.

Stellenbosch Municipality has already appoint consultants for the design of the bulk pipeline from the Idas Valley reservoir no. 2, the proposed pump station at the Papegaaiberg reservoir, the bulk pipeline to the Kayamandi Upper reservoir and the proposed 10,0 ML Kayamandi Upper reservoir.

2. SEWER NETWORK

2.1 Drainage area

The development falls within the existing Adam Tas sewer drainage area. The connections to the existing Kayamandi sewer system can be done as per Figures 5 & 6 attached.

Project 4A: Proceed by making connections to the existing 150 mm Ø outfall sewer pipes running parallel to 10th Street and 13th Street;

Project 4B: Proceed by making connections to the existing 150 mm Ø outfall sewer pipe running through the development into Lamla Street;

Project 5A: Proceed by making connections to the existing 150 mm Ø outfall sewer pipes running through and adjacent to the proposed development;

Project 5B: Proceed by making a connection to the existing 200 mm Ø outfall sewer pipe to the north of the proposed development; and

Project 8: Proceed by making a connection to the existing 200 mm Ø in Sokuqala Street and/or 150 mm Ø outfall sewers running in Luxolo Street or parallel to Luyolo Street.

The proposed development is situated inside the sewer priority area.

2.2 Sewer flow

Allowance was made for a sewer demand of 48,0 kL/d for the existing structures on the proposed development areas (project areas 4A, 4B, 5A, 5B & 8) in the original analysis of the sewer master plan..

For this re-analysis, the peak daily dry weather flow (PDDWF) for the proposed development was calculated as 164,2 kL/d.

The potential increase in sewage flow due to the densification of project areas 4A, 4B, 5A, 5B & 8 is therefore calculated at 116,2 kL/d.

2.3 Present situation

The existing Kayamandi sewer reticulation network in Kayamandi and the existing Adam Tas bulk sewer system gravitating from Kayamandi to the Stellenbosch waste water treatment works (WWTWs) have sufficient capacity to accommodate the proposed development areas.

3. CONCLUSION

The developer of the proposed development areas in Kayamandi may be liable for the payment of a Development Contribution (as calculated by Stellenbosch Municipality) for bulk water and sewer infrastructure as per Council Policy.

The existing reticulation networks of the Kayamandi reservoir PRV zones have sufficient spare capacity available to accommodate the proposed development within the existing Kayamandi water system. The existing Kayamandi reservoir has insufficient storage capacity (only marginally) to accommodate the proposed development. Connections to the existing water system can be made as stated in Paragraph 1.1 and shown on Figures 1 & 2.

The existing Stellenbosch bulk supply to the Papegaaiberg reservoir is at capacity and therefore has insufficient capacity in order to accommodate the proposed development.

Master plan items SSW6.8a & SSW.B20 (part of the larger Helshoogte transfer system) are proposed to augment bulk water supply to the Papegaaiberg reservoir. Master plan items SSW.B29, SSW.B30 & SSW.B31 are required to augment the reservoir storage capacity of the Kayamandi water system.

The existing Kayamandi sewer reticulation network in Kayamandi and the existing Adam Tas bulk sewer system gravitating from Kayamandi to the Stellenbosch WWTW have sufficient capacity to accommodate the proposed development areas. Connections to the existing sewer system can be made as stated in Paragraph 2.1 and shown on Figures 5 & 6.

We trust you find this of value.

Yours sincerely

GLS CONSULTING (PTY) LTD
REG. NO.: 2007/003039/07

PC du Plessis

Per: PC DU PLESSIS

cc. The Director:
Directorate: Public Works
Stellenbosch Municipality
P.O. Box 17
STELLENBOSCH
7599


Attention: Mr Adriaan Kurtz


KAYAMANDI HOUSING DEVELOPMENT WATER MASTER PLAN



ANNEXURE D


GIS INFORMATION FOR THE EXISTING WATER SYSTEM

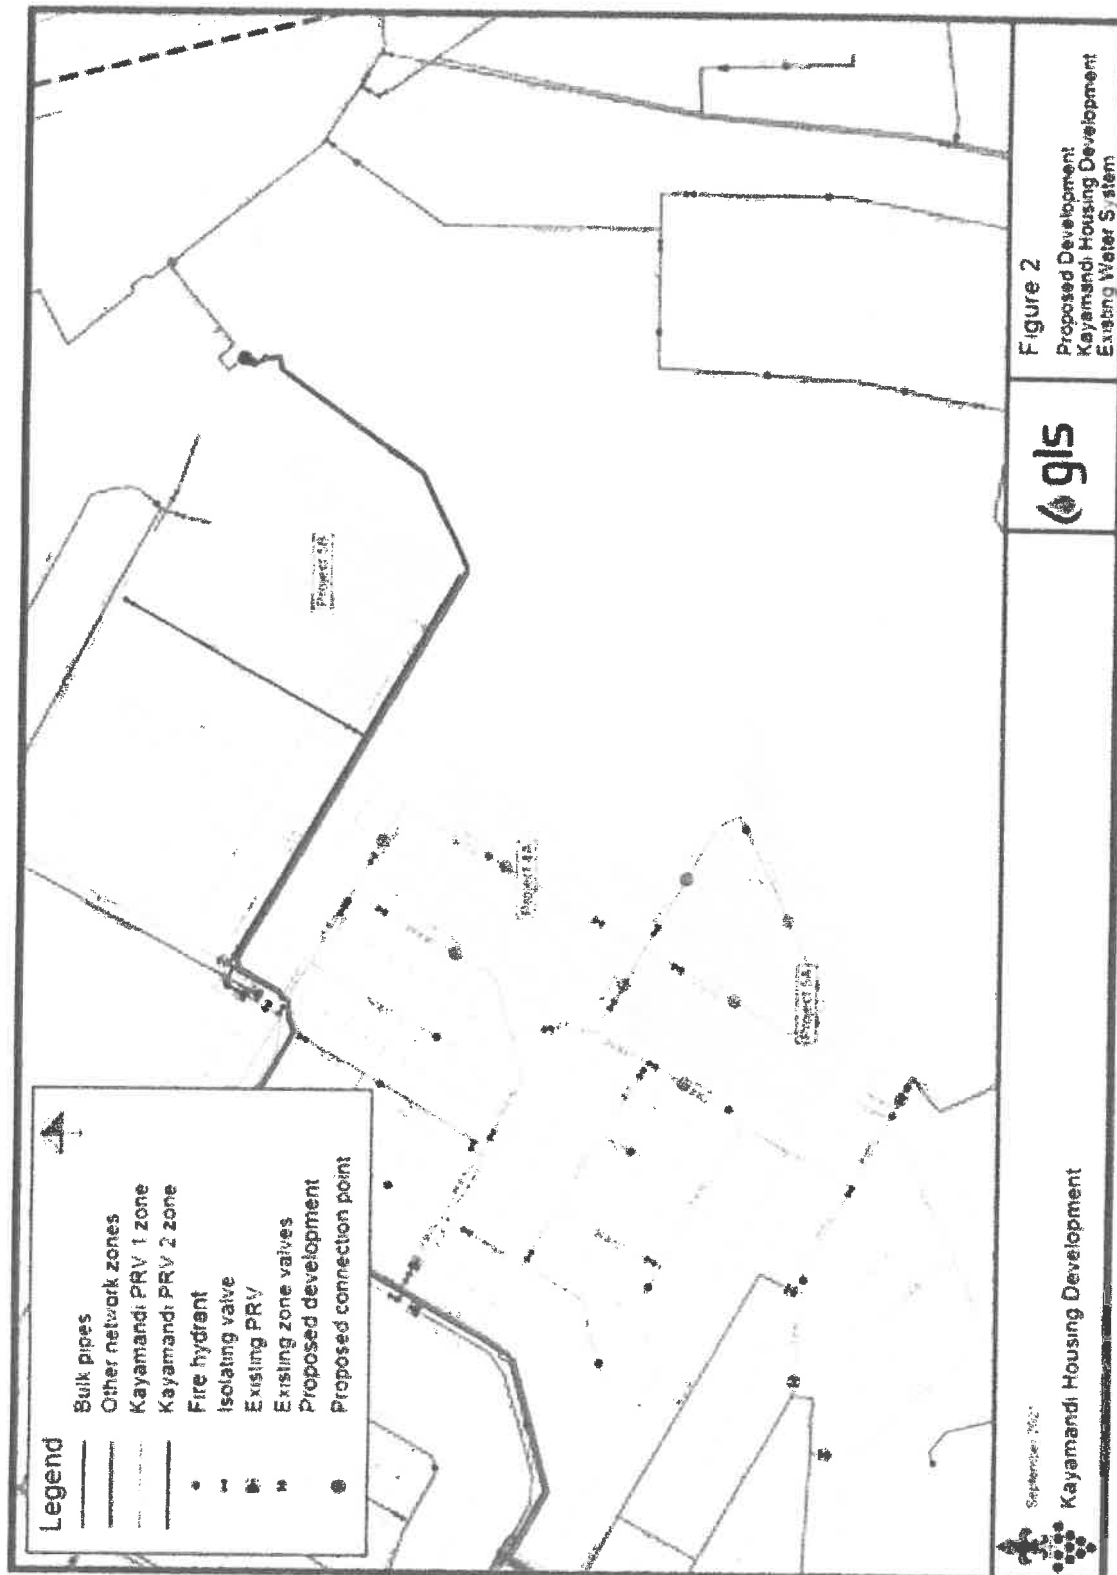


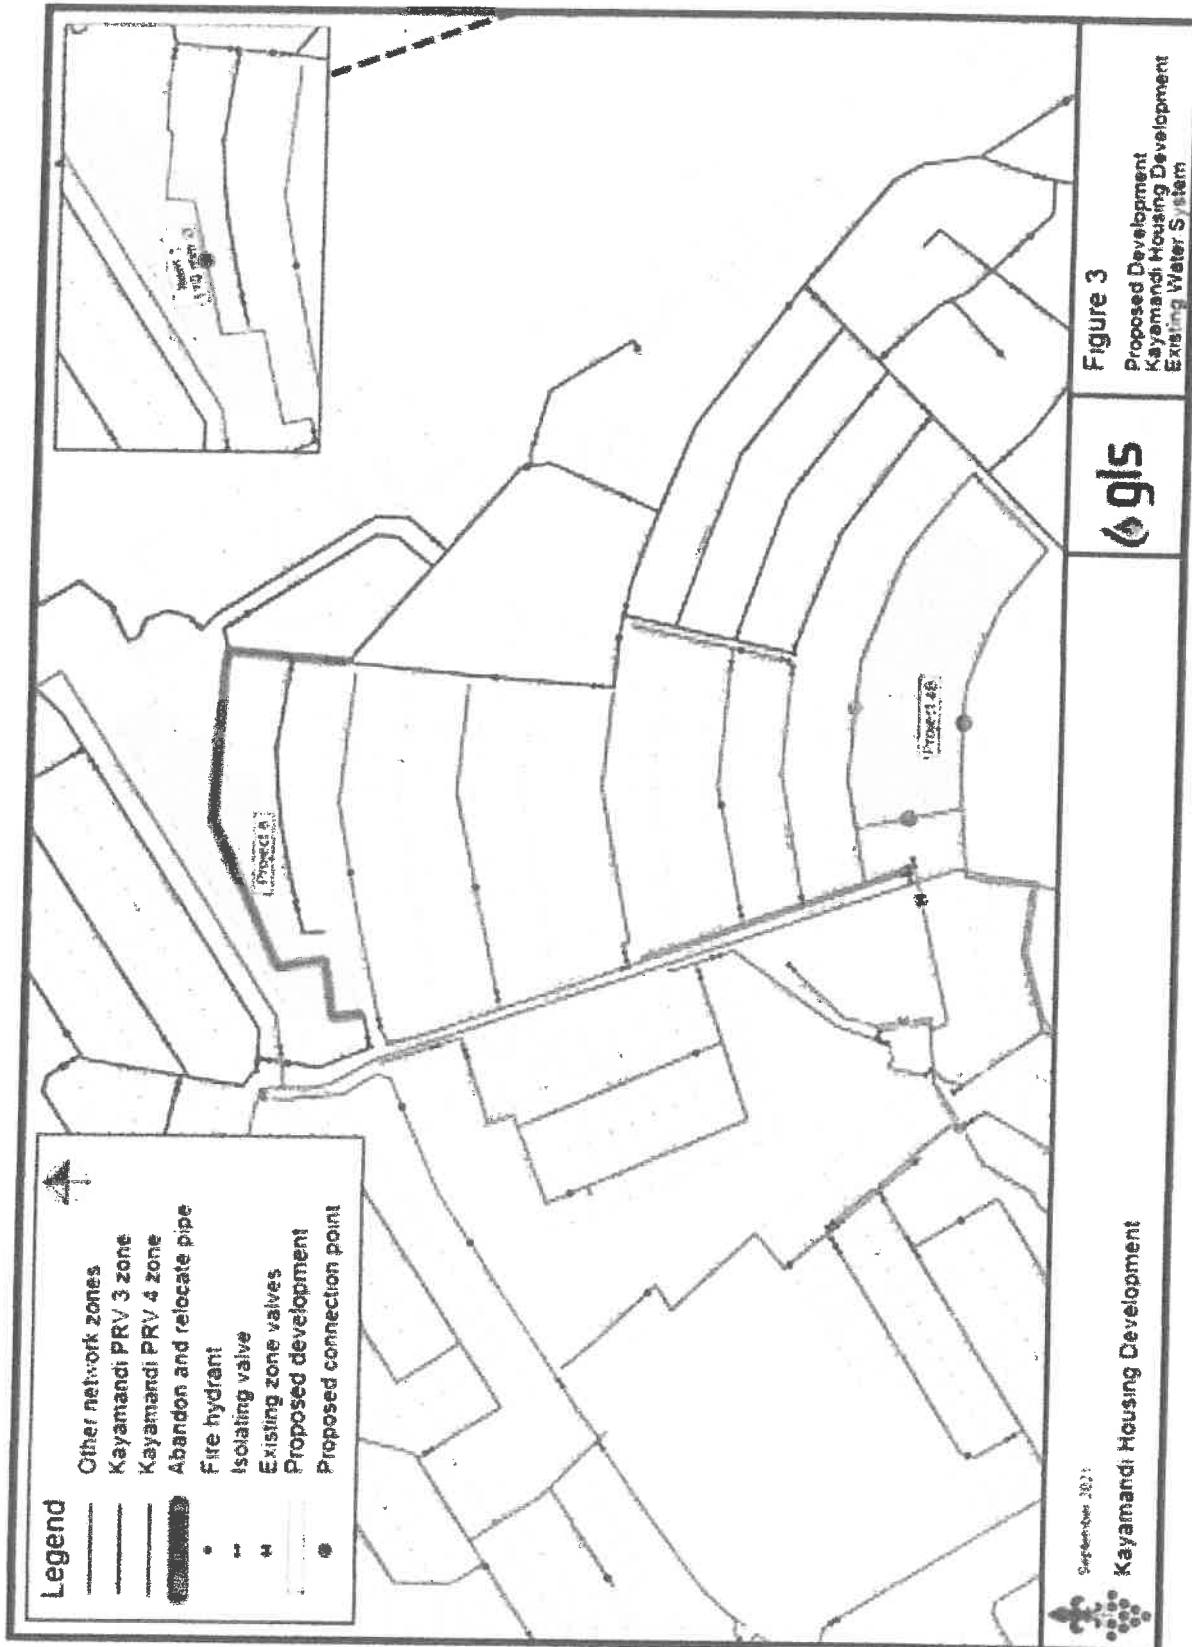


ANNEXURE E

GIS INFORMATION FOR THE EXISTING SEWER SYSTEM

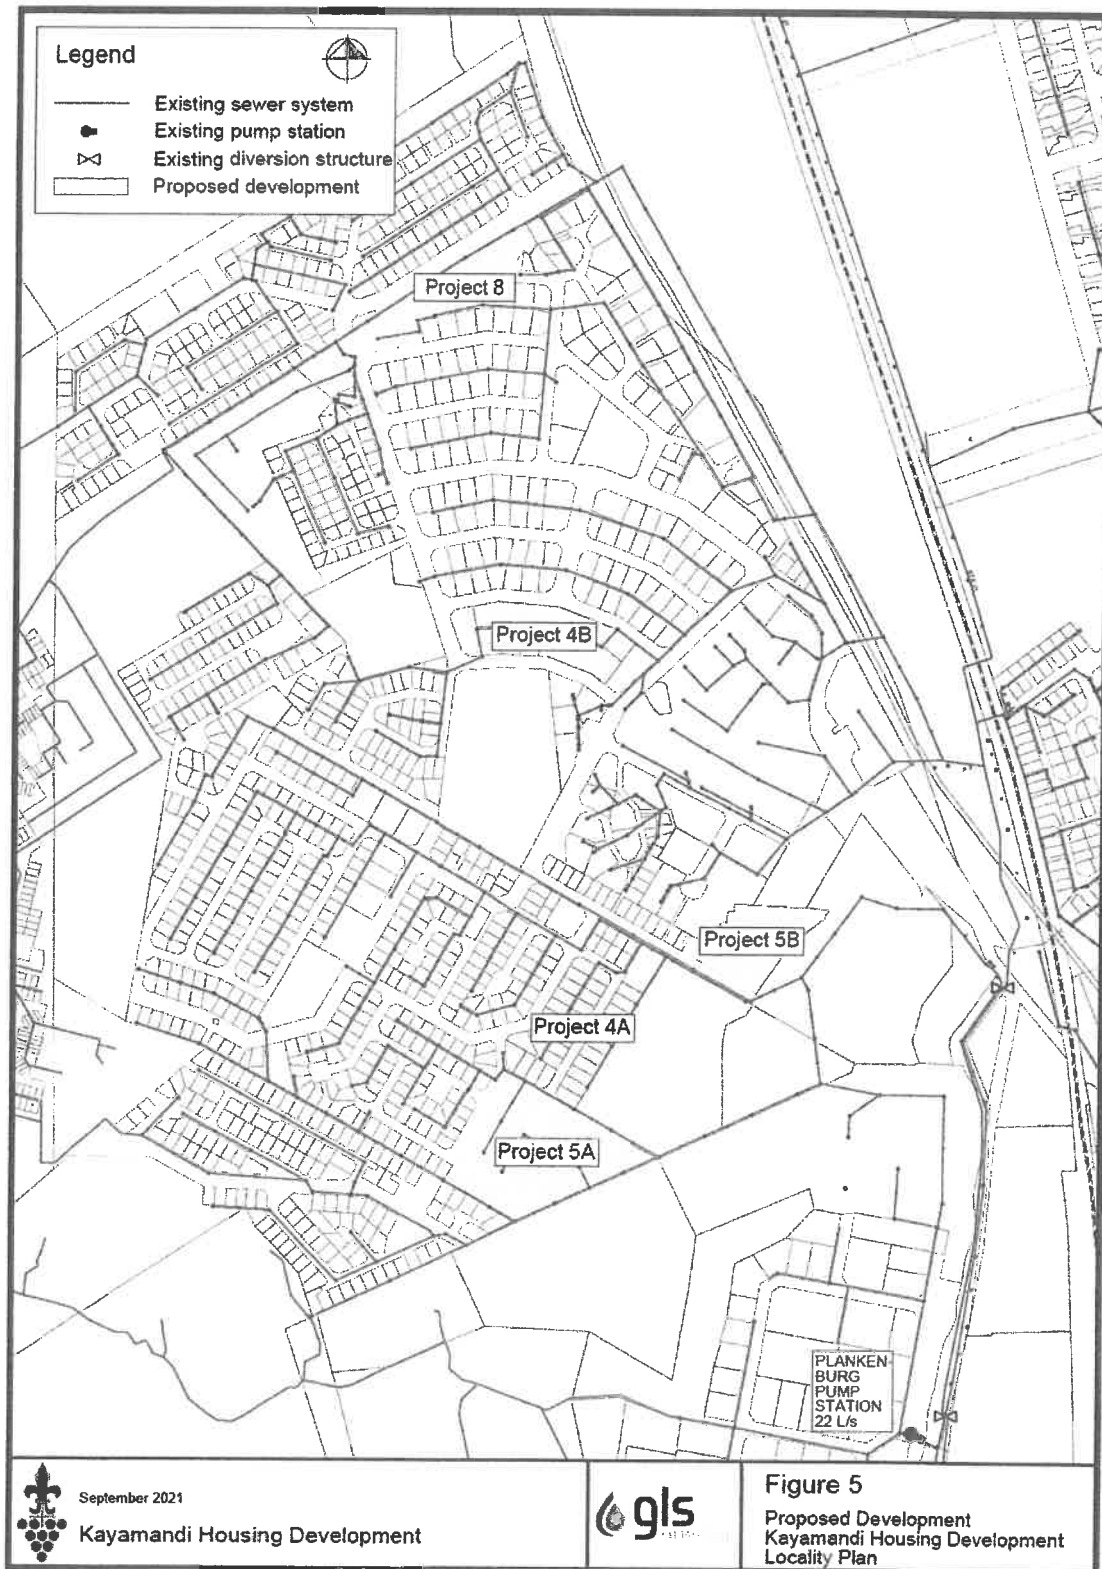

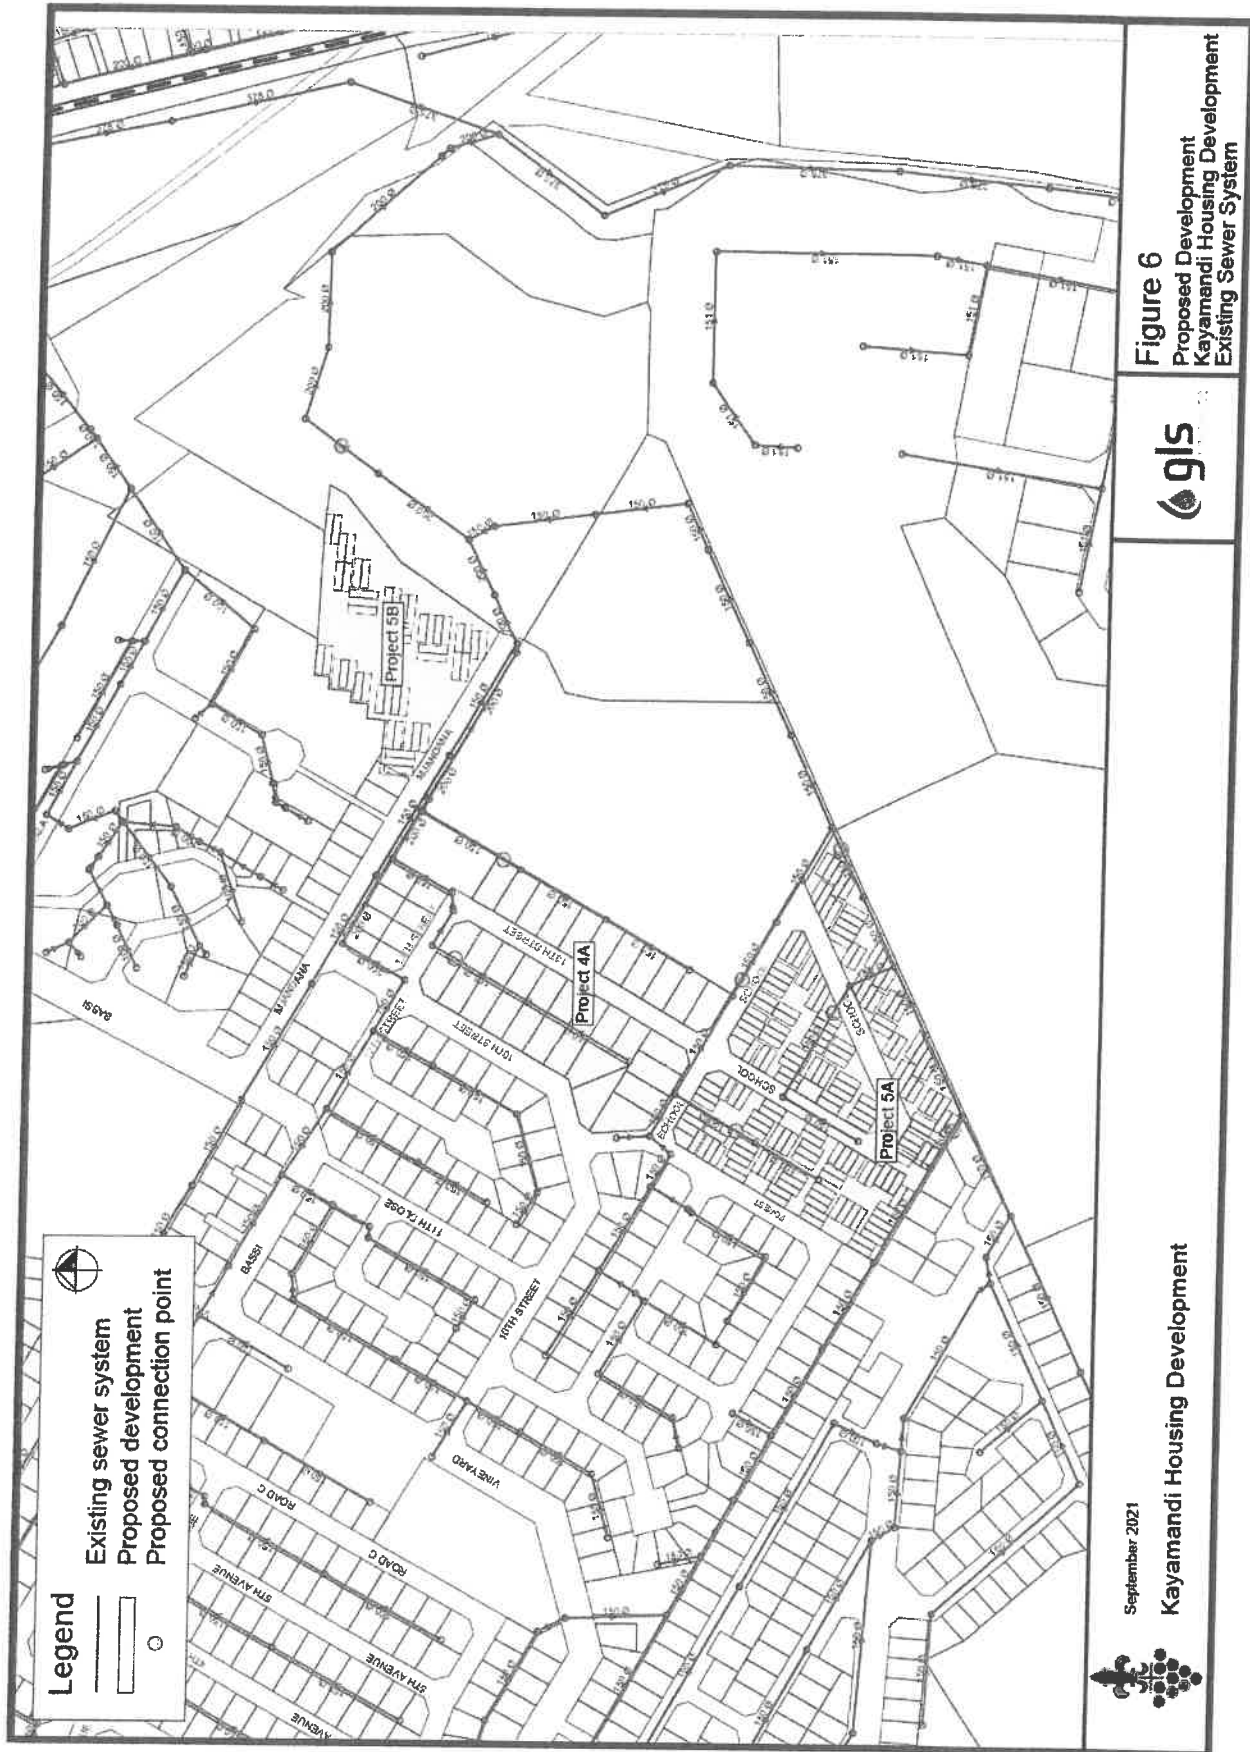

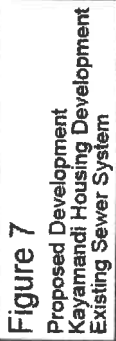

ANNEXURE F

BULK ELECTRICAL COMMENT REPORT FROM GLS CONSULTING



10 November 2021

Plan 4 SA (Pty) Ltd
PO Box 1152
Cape Gate
7562

Attention: Mr Martin Jonker

Dear Sir,

PROPOSED FORMALISATION OF EXISTING STRUCTURES ON ERVEN 1080–1090 & 1091–1112 (PROJECT 4A), ERVEN 112 & 114–116 (PROJECT 4B), ERVEN 1113–1122 & 1123–1154 (PROJECT 5A), PORTIONS OF ERVEN 66, 69 & 523 AND ERVEN 515 - 522 (PROJECT 5B) AND A PORTION OF ERF 288 (PROJECT 8), KAYAMANDI: CAPACITY ANALYSIS OF THE BULK ELECTRICAL SERVICES

Your request regarding comments on the bulk electrical supply and reticulation of the proposed development (proposed formalisation of existing structures in Kayamandi), refers.

This document should inter alia be read in conjunction with the following documents:

- Electrical Master Plan (performed by Royal HaskoningDHV for the Stellenbosch Municipality) dated September 2015.
- NRS 034-1 (2007) /SANS 507 (2007): Electricity distribution — Guidelines for the provision of electricity distribution networks in residential areas
- Information document no 1 Stellenbosch Municipality zoning scheme by-law November 2016
- Latest electrical network diagrams for Stellenbosch Municipality from Lyners and Partners:
 - E19191-01 Existing MV Layout - OVERALL (4000)
 - E19191-02 Existing Single line Diagram - Colours

The calculated demand of the existing structures on the proposed development areas (project areas 4A, 4B, 5A, 5B & 8) were considered in this assessment. Some provision was however made in the September 2015 electrical master plan for densification on these areas and there is an existing load demand for the proposed formalised areas.

1. HIGH AND MEDIUM VOLTAGE DISTRIBUTION SYSTEM

1.1. Distribution Zone

The proposed formalised areas resides in the Kayamandi suburb. The suburb falls within the Cloetesville HV (High Voltage)/MV (Medium Voltage) Substation distribution zone. The 2015 electrical master plan indicated that the proposed development areas should be accommodated within the Cloetesville HV/MV Substation distribution zone. The Cloetesville HV/MV Substation has two incoming feeders from Eskom supplying the substation at 66kV. The substation is currently fitted with 2x 20 MVA 66/11 kV Transformers, and 1x 300kVA local transformer. The substation has an installed capacity of 40 MVA, firm capacity of 20 MVA and a NMD (Notified Maximum Demand) of 16 MVA.

As per the latest MV reticulation diagrams created by Lyners and Partners, the Cloetesville HV/MV Substation transforms the incoming 66kV to 11kV and distributes the power through the Curry SS(Switching Station) to Kayamandi SS. Curry SS is fed through 4x 11kV 95mm² copper cables from Cloetesville HV/MV Substation. There are two switching stations supplying power in the area and a RMU (Ring Main Unit), these include Kayamandi SS, Watergang SS and Costa RMU respectively. The Kayamandi SS is the station supplying to the proposed formalised area and receives 11kV through 2x 185mm² copper conductors.

GLS Consulting (Pty) Ltd

T +27 21 880 0388

Stellenpark, Block D North, Cnr of R44 and School Rd, Jamestown, Stellenbosch, 7600, ZA | PO Box 814, Stellenbosch, 7599, ZA

Reg no: 2007/003039/07

www.gls.co.za

Directors: HA Baartman, AG Hingeston

1.2. Electrical Demand

The Stellenbosch Municipality electrical master plan utilises the SANS 507 recommendations (Standards South Africa, 2007) to guide the After Diversity Maximum Demand (ADMD) estimates for developments. The ADMD used for the future demand of 4 kVA/Unit for Lower Income Residential Areas is used. The existing structures on the proposed development region of Kayamandi will be assessed based on the latest demand provided by the Stellenbosch Municipality.

For this re-analysis, the demand for the proposed development were calculated as follows: With a ADMD of 4 kVA/unit:

Table 1: Demand calculation

Project	No. Units	Estimated Demand [kVA]
Project 4A	144	576
Project 4B	51	204
Project 5A	175	700
Project 5B	48	192
Project 8	54	216
Total	472	1,888

The estimated demand utilised in these proposed formalised areas due to the densification of project areas 4A, 4B, 5A, 5B & 8 is therefore calculated at 1888 kVA.

According to the Stellenbosch 2017-2022 Integrated Development Plan, Kayamandi has experienced significant population growth with the number of residents having more than doubled in the past ten years. This has created a backlog in housing needs within the municipality. Another key feature is the cost of housing in Stellenbosch has become expensive with many opting to commute from outside of the Stellenbosch municipal area to work. For those who cannot afford to commute from outside of Stellenbosch for work, affordable rental accommodation is still the best option.

Due to the nature of the land use in the area, there is a high possibility of backyard dwellers occupying some of these estimated number of units. This will result in the increase in demand as there will be more electricity users occupying these units. For this report, the number of dwellings on one residential dwelling will be guided by the Stellenbosch municipal zoning scheme by-laws for conventional residential zones. The by-law allows limited densification through allowing one additional dwelling on a single residential dwelling. For this assessment an assumption that only the second erven will have an additional dwelling. An increase of 1.5 times the units will represent this assumed uptake of back dwellers is utilised to estimate the potential increase in the number of units on these proposed projects.

With the potential backyard dwellers, the demand for the proposed formal development were calculated as follows: With a ADMD of 4 kVA/unit:

Table 2: Demand calculation including the potential of backyard dwellers

Project	No. Units (Including potential backyard dwellers)	Estimated Demand [kVA]
Project 4A	144	576
Project 4B	77	306
Project 5A	263	1050
Project 5B	72	288
Project 8	81	324
Total	637	2,544

The estimated demand utilised due to the impact of backyard dwellers for the project areas 4A, 4B, 5A, 5B & 8 is therefore calculated at 2544 kVA. This is an increase of 656 kVA.

1.3. Present Situation

1.3.1. Reticulation Network

The existing Cloeteville HV/MV Substation distribution network has sufficient capacity to accommodate the proposed development within the existing Kayamandi area. The loading on the substation is sitting at around 16 MVA and the substation installed capacity is 40 MVA. The Kayamandi SS and Watergang SS supply electricity through the Kayamandi area via the existing 35mm² Cu PILC network. The proposed project areas are supplied by different miniature substations in the suburb.

Project 4A: The proposed project is situated between 13th and School Streets. The area has 3x 315 kVA Miniature substations (MS) installed in close proximity, namely, MS 13th Street, MS School Crescent and MS 10th Street; The estimated demand for this project is 576 kVA as calculated above in 1.2

Project 4B: The proposed project is situated between Noumela and Manyano Streets. The area has 2x 500 kVA Miniature substations installed in close proximity, namely MS Makapula and MS Mondi Crescent End; The estimated demand for this project is 204 kVA as calculated above in 1.2

Project 5A: Situated between School and Forest Streets. The area has 2x 315 kVA and 1x 500 kVA Miniature substations installed in close proximity, namely, MS School Crescent, MS 10th Street and MS Highschool; The estimated demand for this project is 700 kVA as calculated above in 1.2

Project 5B: Situated along Mjandana Street. The area has 1x 400 kVA and 1x 500 kVA Miniature substations installed in proximity, namely, MS Hani and MS VMdala End; The estimated demand for this project is 192 kVA as calculated above in 1.2 and,

Project 8: Situated along Luyolo Street. The area has 1x 400 kVA Miniature substation installed in proximity, namely, MS Luyolo. The estimated demand for this project is 216 kVA as calculated above in 1.2

The total miniature substation installed capacity in the proposed formalised areas is 4060 kVA. The estimated electrical demand for the projects is sitting at 1888 kVA. This leaves an excess of 2172 kVA. This is not including the other existing loads within the area.

The medium voltage reticulation is connected via of 11 kV 35mm² copper cables as per the E19191-02 Existing Single line Diagram from Lyners and Partners. The network is primarily fed from Kayamandi SS at the moment, with the exception of MS Mondi Crescent and MS Luyolo, the rest of the miniature substations form a ring from Kayamandi SS. The feeder supplying MS Mondi Crescent and MS Luyolo interconnects Costa RMU which is also supplied by Curry SS through 1x 11 kV 70mm² copper cable with Kayamandi SS.

1.3.2. Substation Capacity

The existing Stellenbosch northern region 11 kV distribution network is supplied from a 66 kV HV network from Eskom which has adequate capacity and provides good operational flexibility under contingency conditions. Eskom's 66 kV rural network supplies Cloetesville HV/MV Substation. According to the Stellenbosch electrical master plan, the HV/MV substations has sufficient transformer capacity and the voltage regulation within the network is within accepted limits.

1.3.3. Switching Station Capacity

The Kayamandi residential area is supplied 11 kV by two switching stations, namely Kayamandi SS and Watergang SS. Kayamandi SS is fed from two 185mm² copper PILC conductors from Curry SS. The total carrying capacity of the feeders supplying power to the switching station is 12 MVA as calculated in the below Table 1 and the loading on the switching station currently is sitting on 5.5 MVA from the loading data provided by Lyners and Partners.

The switching station feeds all the proposed project areas with one ring feeding Projects 4A, 5A and 5B and one feeder supplying Projects 4B and 8 which is interconnected with Costa RMU. The ring which feeds Projects 4A, 5A and 5B has a total of 14 miniature substation connected on the ring with a total capacity of 5.8 MVA and the feeders connecting the ring are made up of 35mm² copper PILC conductors, the capacity of this conductor is 2.45MVA and since it forms a ring, it is 5 MVA. This implies the full capacity of the miniature substation exceed the maximum capacity of the conductors which is a cause of concern.

Table 3: Kayamandi SS Intake Carrying Capacity

Intake Feeder	Conductor Type	Material	Size (mm ²)	Voltage (V)	Ampacity	MVA
Feeder 1	PILC	Copper	185	11000	335	6.38
Feeder 2	PILC	Copper	185	11000	335	6.38
Total Installed Capacity						12.77

The N-1 intake feeder capacity for the switching station is sitting on 6.4 MVA. The loading on the switching station is around 5.5 MVA.

Watergang SS is also supplied by Curry SS but by two 70mm² copper PILC conductors. The total carrying capacity of the feeders supplying the Watergang SS is 7.43 MVA in total as calculated in the below Table 2 and the loading on the switching station is currently sitting on 0.8 MVA from the loading data provided by Lyners and Partners. The switching station does not directly supply power to any of the proposed projects.

Table 4: Watergang SS Intake Carrying Capacity

Intake Feeder	Conductor Type	Material	Size (mm ²)	Voltage (V)	Ampacity	MVA
Feeder 1	PILC	Copper	70	11000	195	3.72
Feeder 2	PILC	Copper	70	11000	195	3.72
Total Installed Capacity						7.43

The N-1 intake feeder capacity for the switching station is sitting at 3.72 MVA. With the current loading on the switching station, the feeder has enough capacity to carry this contingency load.

Costa RMU also receives a supply of power from Curry SS through two 70mm² copper PILC conductors. The RMU feeds a portion of the Kayamandi area network. Particularly the line feeding Projects 4B and 8, this line is interconnected with Kayamandi SS. The line has a total of 4 miniature substations connected with a total

capacity of 1.8 MVA. The feeders connecting the line is also made up of 35mm² copper PILC conductors, this means the total carrying capacity for the line is 3.72 MVA as calculated in the below Table 3, a total of almost 7.43 MVA. There is not much concern as this line can carry a higher capacity than the full load from the miniature substations.

Table 5: Costa RMU Intake Carrying Capacity

Intake Feeder	Conductor Type	Material	Size (mm ²)	Voltage (V)	Ampacity	MVA
Feeder 1	PILC	Copper	70	11000	195	3.72
Feeder 2	PILC	Copper	70	11000	195	3.72
Total Installed Capacity						7.43

The N-1 intake feeder capacity for the RMU feeders is 3.72 kVA. This capacity is sufficient to sustain portions of the loads carried by Kayamandi SS and Watergang SS.

1.3.4. Network Feeder Capacity

The individual rings feeding the proposed project areas include a ring connected to and from Kayamandi SS, and a feeder interconnecting Kayamandi SS and Costa RMU. The first ring connected to and from Kayamandi SS, is made up of 35mm² copper PILC conductors connected through the ring. The ring feeds the 4A, 5A and 5B projects. The total carrying capacity of the ring is 4.95 MVA.

Table 6: Ring 1 feeding proposed projects 4A, 5A, and 5B

Feeder Number	Conductor Type	Material	Size (mm ²)	Voltage (V)	Ampacity	MVA
Feeder 1	PILC	Copper	35	11000	130	2.48
Feeder 2	PILC	Copper	35	11000	130	2.48
Ring 1 Total Installed Capacity						4.95
Ring 1 Firm (N-1) Capacity						2.48

The N-1 capacity of the ring supplying the proposed projects 4A, 5A and 5B is sitting on 2.48 MVA. This value is lower than the installed capacity of the ring. The total installed capacity of miniature substations on the ring is 5.76 MVA and the estimated demand for the above-mentioned projects is 1.47 MVA. During a contingency, the feeder will be constraint and will potentially carry a load higher than it's carrying capacity as the load continues to grow.

The second ring feeding the proposed project area is the feeder interconnecting Kayamandi SS and Costa RMU. The line is comprised of 35mm² copper PILC conductors. The line feeds the 4B and 8 projects. The total carrying capacity of the line is 4.95 MVA.

Table 7: Ring 2 feeding proposed projects 4B and 8

Feeder Number	Conductor Type	Material	Size (mm ²)	Voltage (V)	Ampacity	MVA
Feeder 1 (Kayamandi SS)	PILC	Copper	35	11000	130	2.48
Feeder 2 (Costa RMU)	PILC	Copper	35	11000	130	2.48
Ring 2 Total Installed Capacity						4.95
Ring 2 Firm (N-1) Capacity						2.48

The N-1 capacity of the ring supplying the proposed projects 4B and 8 is sitting on 2.48 MVA. This value is sufficient to carry the installed capacity of the ring. The total installed capacity of miniature substations on the

ring is 1.8 MVA and the estimated demand for the above-mentioned projects is 0.42 MVA. During a contingency, the feeder will be able to carry this load and higher as the load continues to grow.

1.4. Implementation of Planned Projects

The Stellenbosch integrated development plan signals out several land that may be available for potential future housing and industrial developments. Kayamandi and Groendal expansions are the notable low-income housing developments with 4600 and 1500 units planned for each. The Stellenbosch electrical master plan makes mention of the planned housing projects and pro-active electrical redundancy projects in the Kayamandi area have been proposed and planned to accommodate this anticipated growth. This electrical redundancy will protect the reliability and ensure the integrity of the network.

A tender for the first phase will be advertised soon, which will include a new PILC cable feeder from Cloetesville HV/MV substation directly to Watergang switching station. This project will increase the capacity of the switching station, provide redundancy, and share the load in the Kayamandi area between the Watergate and Kayamandi switching station, allowing for further development projects in the Kayamandi area. If there is sufficient funding available, the first phase will also include additional feeders between the Watergate and Kayamandi switching stations.

2. CONCLUSION

Cloetesville HV/MV Substation currently has enough capacity to carry the estimated existing load on the proposed formalised ervens. The network supplying the proposed projects area is said not to be experiencing major trips, recurring failures, and power interruptions due to overloading.


The ervens identified for formalisation are situated on an existing area which is currently utilising demand. The network around these ervens are currently mainly supplied by the Kayamandi SS. The switching stations supplying the Kayamandi area has sufficient capacity to carry the existing load including the proposed projects capacities and other existing loads.

One concern within the Kayamandi area network is the capacity of the ring feeding Projects 4A, 5A and 5B from Kayamandi SS, the estimated demand from the projects is higher than the N-1 carrying capacity of the feeder connected on the ring. This can potentially pose a problem with overloading the feeder and any future increased loads on that ring. A possible solution will be implementing the planned electrical redundancy project which will soon go out on tender to increase the reliability within the Kayamandi network, this will assist with splitting the load with newly installed feeders between Watergang SS within the ring and between Kayamandi SS.

We trust you find this of value.

Yours sincerely


GLS CONSULTING (PTY) LTD
REG. NO.: 2007/003039/07

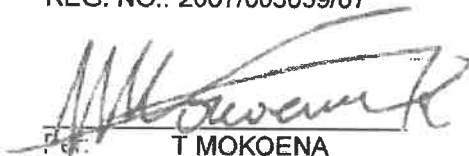

T. MOKOENA

ANNEXURE G

EXISTING 11KV INFRASTRUCTURE IN CLOETESVILLE – MEDIUM VOLTAGE LAYOUT

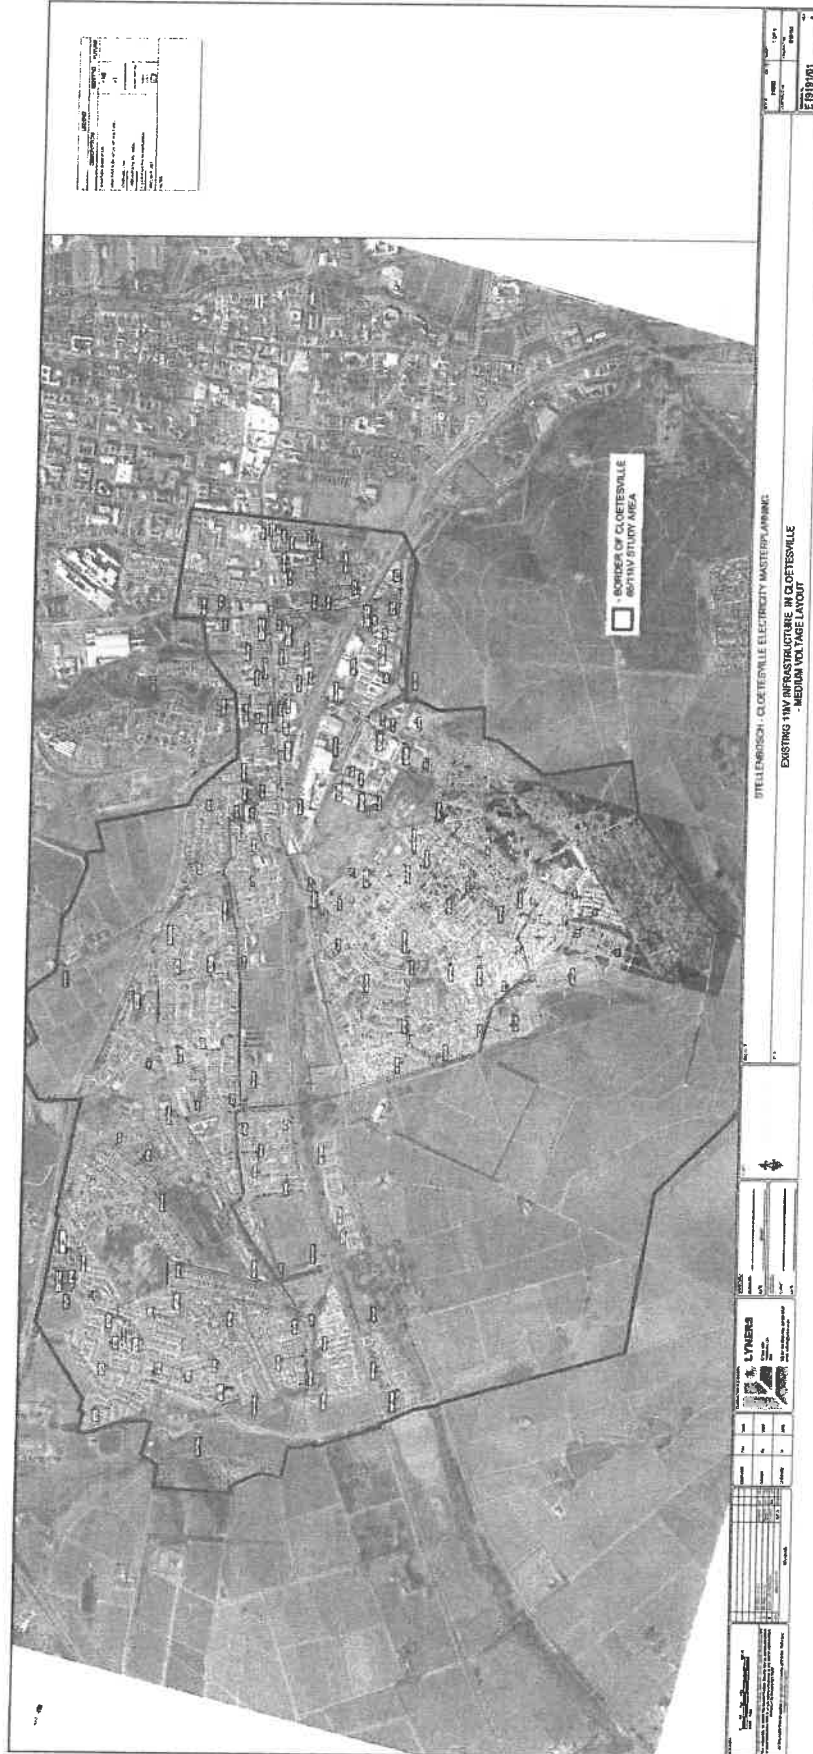


ANNEXURE J

**APPLICATION FOR CLOSURE OF PUBLIC PLACE,
REZONING, CONSOLIDATION, SUBDIVISION,
AMENDMENT OF GENERAL PLAN &
DEPARTURES: ERVEN 1113 - 1154, KAYAMANDI
(ALSO KNOWN AS PROJECT 5A)**

PHOTOS

Project 5A

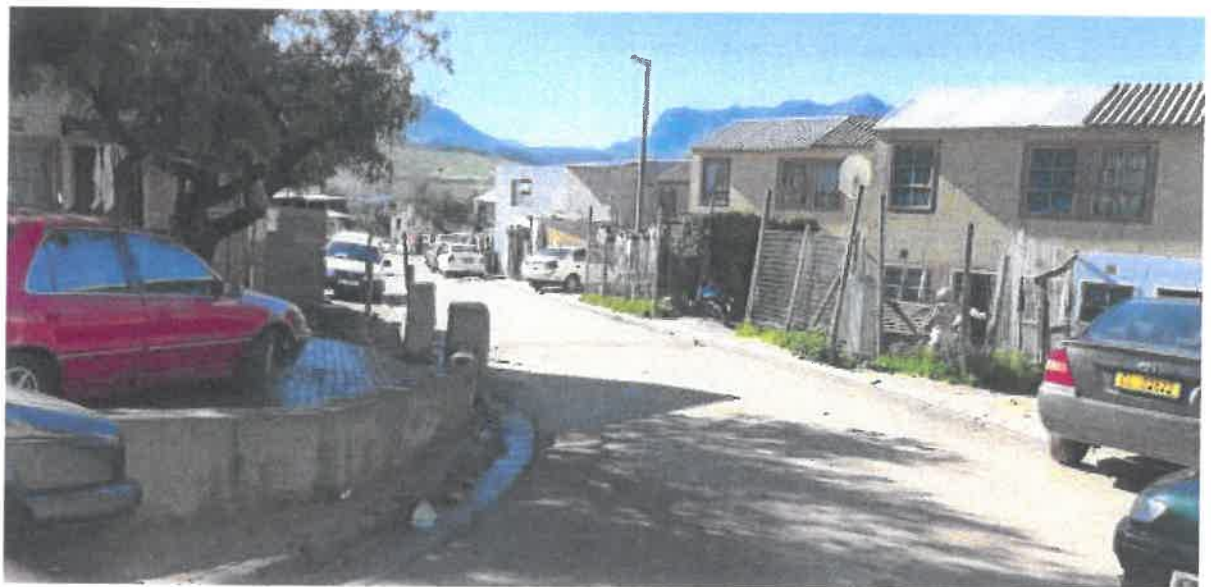



ERF 288, KAYAMANDI

CONTENT	
ANNEXURES	PAGE NUMBER
ANNEXURE A: Locality Plan	
ANNEXURE B: Copy of Title Deed and Conveyancer Certificate & General Plan L149/1987	
ANNEXURE C: Subdivisional Plan, Zoning Plan & Departure Plan	
ANNEXURE D: Applicant's Motivation	
ANNEXURE E: Exemption from the Department of Ministry of Local Government, Environmental Affairs and Development Planning from certain provision for Public Participation	
ANNEXURE F: Comments from Heritage Western Cape	
ANNEXURE G: Comment from Department of Environmental Affairs and Development Planning	
ANNEXURE H: Comments from Director: Engineering Services	
ANNEXURE I: Engineering Services Report	
ANNEXURE J: Photos	



STELLENBOSCH
STELLENBOSCH • PNIEL • FRANSCHHOEK
MUNISIPALITEIT • UMASIPALA • MUNICIPALITY

THE STELLENBOSCH MUNICIPALITY			
PLANNING REPORT: LAND USE AND LAND DEVELOPMENT APPLICATION: APPLICATION FOR AMENDMENT OF GENERAL PLAN, SUDIVISION, CLOSURE OF A PUBLIC PLACE, REZONING & DEPARTURES: REMAINDER ERF 288, KAYAMANDI (ALSO KNOWN AS PROJECT 8: MPELAZWE)			
Application Reference	File Ref: LU/14066	Application Date	2022/05/17
		Last day for comments or additional information	2022/11/18

PART A: APPLICANT DETAILS			
First name(s) & Surname	Martin Jonker		
Company name	Plan 4 SA (PTY) LTD		
SACPLAN registration number	N/A		
Registered owner(s)	Stellenbosch Municipality	Is the applicant properly authorised to submit the application	Yes

PART B: PROPERTY DETAILS			
Property description	Remainder Erf 288	Administrative District	Kayamandi, Stellenbosch
Physical address	Located between Luyolo, Ndzawumbi and Sokuqala Road, Kayamandi (see ANNEXURE A for locality plan)		
Extent (m² /ha)	34,2986 ha	Nearest Town	Kayamandi
Existing Development and Current land use	The properties are already built-up and includes buildings used for residential purposes.		

Any unauthorised building work	Yes
Title Deed Nr.	T43399/2000 (see ANNEXURE B for copy of title deed and conveyancer certificate)
Current zoning and approved land use rights as per Zoning Scheme Bylaw 2019	Public Roads and Parking Zone

PART C: APPLICATION DETAILS

Applications(s)	<p>The application is made in terms of the Stellenbosch Municipal Land Use Planning By-Law, promulgated by notice number 354/2015, dated 20 October 2015, for the following:</p> <ol style="list-style-type: none"> 1. Amendment of General Plan GP L149/1987 in terms of section 15(2)(k) of the said bylaw in order to facilitate the proposed development. 2. Subdivision in terms of section 15(2)(d) of the said bylaw to subdivide Remainder Erf 288, Kayamandi in two portions, namely Portion A ($\pm 7\ 158\text{m}^2$ in extent) and the Remainder of Erf 288, Kayamandi ($\pm 33,5828\text{ha}$ in extent). See ANNEXURE C1 for Subdivisional Plan of Remainder Erf 288, Kayamandi. 3. Closure of a public place in terms of section 15(2)(n) of the said bylaw of subdivided Portion A ($\pm 7\ 158\text{m}^2$ in extent) of Remainder Erf 288, Kayamandi. 4. Rezoning in terms of section 15(2)(a) of the said bylaw of Portion A ($\pm 7\ 158\text{m}^2$ in extent) from Public Road and Public Parking to Subdivisional Area to allow for following uses (and in accordance with the land use framework plan as depicted in plan referenced Zoning Plan 21P004(8)-TRP-ZP-20220130Rev D01, Plan Nr. 4, drawn by Plan4SA Professional Planners & Project Managers):
------------------------	--

1.4.1 **54 x Less Formal Residential Zone** erven and $\pm 4\,448,79\text{m}^2$ in extent for less formal housing purposes.

1.4.2 **1 x Public Road and Parking Zone** and $\pm 2\,709,15\text{m}^2$ in extent for road and parking area.

5. **Subdivision** in terms of section 15(2)(d) of the said bylaw of closed Portion A ($\pm 7\,158\text{m}^2$) into 55 erven and in accordance with **Zoning Plan 21P004(8)-TRP-ZP-20220130Rev D01, Plan Nr. 4, drawn by Plan4SA Professional Planners & Project Managers**, to allow for the residential development in accordance with the subdivisional zone above.

6. **Departure** in terms of section 15(2)(b) of the said bylaw to increase the permissible coverage as follows:

- a) on unregistered Erf 2415 from **80%** to **80,1%**;
- b) on unregistered Erf 2432 and Erf 2443 from **80%** to **81%**;
- c) on unregistered Erf 2414 from **80%** to **83%**;
- d) on unregistered Erf 2420 from **80%** to **85%**;
- e) on unregistered Erf 2440 from **80%** to **87%**;
- f) on unregistered Erf 2426 from **80%** to **88%**;
- g) on unregistered Erf 2418 from **80%** to **89%**;
- h) on unregistered Erf 2408 from **80%** to **92%**;
- i) on unregistered Erf 2428 from **80%** to **95%**;
- j) on unregistered Erven 2403, 2407, 2410, 2422, 2424, 2429 & 2435 from **80%** to **100%**.

7. **Departure** in terms of section 15(2)(b) of the said bylaw by reducing the minimum required on-site parking bays from **one** (1) parking bay per dwelling house to **0** bays per dwelling house on all residential erven.

8. **Departure** in terms of section 15(2)(b) of the said bylaw for the relaxation of the building lines (for all other buildings) as follows:

	<p>a) the street building line from 1,0m to 0m on one of the streets for the following unregistered erven: 2394, 2395, 2400, 2402, 2407, 2408, 2412, 2416, 2418, 2421, 2425, 2427, 2432, 2439-2441, 2446;</p> <p>b) the street building line from 1,0m to 0m on two of the streets for the following unregistered erven: 2396, 2406, 2413, 2414, 2420, 2433, 2434;</p> <p>c) the common building lines from 1,0m to 0m on the following unregistered erven: 2393-2395, 2398, 2399, 2403, 2406, 2409, 2410, 2412, 2415, 2417, 2419, 2422, 2424, 2426, 2429, 2430, 2431, 2436, 2437, 2443-2445.</p> <p>9. Departure in terms of section 15(2)(b) of the said bylaw for the relaxation of the building line (for shelters) as follows:</p> <p>a) the street building lines from 1,0 to 0m on one street building line for the following unregistered erven: 2393, 2403, 2405, 2407, 2410, 2413, 2418-2424, 2426, 2430, 2438-2445;</p> <p>b) the street building line from 1,0m to 0m on two streets for the following erven: 2396, 2408, 2415, 2428, 2432, 2435;</p> <p>c) the street building line from 1,0 to 0m on three streets for unregistered Erf 2429;</p> <p>d) the common building line from 1,0m to 0m for the following unregistered erven: 2392, 2396, 2403, 2404, 2418-2420, 2423, 2428, 2435, 2436, 2438-2440, 2442, 2445;</p> <p>e) the common building lines from 1,0m to 0m on two common building lines for the following unregistered erven: 2394, 2405, 2407-2409, 2411, 2413, 2422, 2424, 2426, 2429, 2430, 2443-2444;</p> <p>f) the common building lines from 1,0m to 0m on three common building lines for the following unregistered erven: 2395, 2410, 2412.</p>
Purpose of Application	<p>The purpose of the application is to obtain the necessary land use rights for Project 8 (Mpelazwe). This is necessary to enable the Municipality to finalize the formal registration of the respective properties with the Surveyor-General and the Deeds Office so that the title deeds of the properties can be transferred to their respective owners.</p>

Pre-consultation	No

PART D: APPLICATION BACKGROUND

1. Location of the property

The subject property (also known as Project 8 Mpelazwe) is located between Luyolo, Ndzawumbi and Sokuqala Streets in the old township area of Kayamandi, Stellenbosch. Kayamandi is located in the northern part of the town and houses the lower income communities of Stellenbosch. See **ANNEXURE A** for the locality plan.

2. Development context of surrounding area

The subject properties are surrounded by a mix of land uses that includes mainly less formal residential units, multi-residential, educational uses (school), private open spaces (stadium) and other mixed uses.

3. Historic use and development of subject property

The Kayamandi Township was originally proclaimed in terms of the Black Communities Development Act, 1984 (Act 4 of 1984) and established as a development area with the creation of Erf 288, Kayamandi. The aforementioned erf was then subdivided after which the township register was opened in terms of the Upgrading of Land Tenure Rights Act, 1991 (Act 112 of 1991).

Kayamandi was then extended in terms of Proclamation Notice G.K 598/1991 with the acquisition of Portion 56 of Farm No. 183 (Erf 707, Portion 3 of Farm No. 181 (Erf 1070) and Portion 59 of Farm No. 183 (Erf 634). The new development area was then surveyed and established in terms of the Black Communities Development Act, 1984 (Act 4 of 1984) with the registration of General Plans 7988/1991, 3443/1991 and 7989/1991.

The former Stellenbosch Transitional Council commissioned the preparation of a Spatial Development Framework for Kayamandi in 1995 to guide and direct the severe development

pressure that existed in the Kayamandi Township at the time. During this process a number of high priority housing projects were identified. This culminated in the approval of the Kayamandi SDF in September 1996 and the Housing Projects Plan in January 1997. The subject property was one of the priority housing projects that was identified.

The majority of the erven have never been formally registered in order to enable the individual transfer of these properties to their respective beneficiaries. The main reason for the aforesaid challenge was the Stellenbosch Municipality did not have the necessary authority to consider and approve the formal amendments of the General Plans due to the statutory provisions that applied in terms of the Black Communities Development Act, 1984 (Act 4 of 1984).

PART E: APPLICATION OVERVIEW AND MOTIVATION (See ANNEXURE D)

1. The land use rights for the properties in this project should already have been finalized approximately 20 years ago, however, due to various reasons, beyond the control of the Municipality, these land use rights were not finalized, and ownership of properties could not yet be transferred.
2. The primary objectives of this land use application are to legalize the existing land uses on the various properties so that the properties can be registered with the Surveyor-General and thereby enabling the municipality to transfer ownership of the registered properties to the intended beneficiaries.
3. The properties in this project are located in an established urban area within the urban edge of Kayamandi.
4. The properties in this project have already been developed and dwelling units are already occupied.
5. The properties in this project have access to existing infrastructure and engineering services within Kayamandi.
6. No additional dwelling units will currently be constructed on the subject properties.
7. The existing land uses are compliant with the Stellenbosch SDF and consistent with other relevant local and provincial policies.

8. There are no negative environmental and heritage impacts as confirmed by the Western Cape Department of Environmental Affairs and Development Planning and Heritage Western Cape.
9. A letter dated 25 August 2021 from DEADP (reference: 16/3/3/6/1/B4/22/1270/21) confirmed that no listed activities in terms of NEMA EIA Regulations 2014 are triggered by the proposed land use applications.
10. Heritage Western Cape (HWC) confirmed in a letter dated 3 September 2021 that *"since there is no reason to believe that the proposed subdivision and rezoning on various erven in Kayamandi, Stellenbosch will impact on heritage resource, no further action under Section 38 of the National Heritage Resources Act (Act 25 of 1999) is required."*

PART F: PUBLIC PARTICIPATION, COMMENTS AND RESPONSE

1. Process followed

An application was made and motivated in terms of Section 60 of the Western Cape Land Use Planning Act (Act 3 of 2014), to exempt all five Kayamandi projects (known as 4A, 4B, 5A, 5B & 8) from the Publication and Serving of Notices as normally required by the provisions of Sections 43, 44 and 47 of LUPA (Act 3 of 2014).

On 13 October 2021, the Minister of Local Government, Environmental Affairs and Development Planning approved the municipality's exemption request and stated the resolution as follows:

"That the request by Stellenbosch Municipality for authorisation for exemption in terms of Section 60(1) of the LUPA from the provisions of sections 43, 44 and 47 of LUPA in respect of the intended land use applications for Projects 4A, 4B, 5A, 5B and 8 as contained in your above-mentioned letter, to obtain the necessary land use rights for five housing projects in Kayamandi, Stellenbosch BE APPROVED in terms of Section 60(1) of the LUPA". See ANNEXURE E.

2. Public & stakeholder inputs

Advertising was waived.

3. Government related inputs received

- a) The **Heritage Western Cape** supported the proposal (see **ANNEXURE F** for letter dated 03 September 2021).
- b) The **Department of Environmental Affairs and Development Planning** supported the proposal (see **ANNEXURE G** for letter dated 25 August 2021).

4. Comments from internal service departments

- a) The **Director: Engineering Services** supported the proposal subject to conditions (see **ANNEXURE H** for memo dated November 2022).

5. Response by Applicant to comments received

Not applicable.

PART G: ASSESSMENT OF LAND USE AND LAND DEVELOPMENT APPLICATION

1. Legislative and Policy Context of land use and land development application

The legislative/ principles/ policies/ guidelines/ plans which are considered as relevant to the subject land use and land development application, are as follows:

- 1.1 *Stellenbosch Municipality Land Use Planning Bylaw, 2015*
- 1.2 *Stellenbosch Municipal Integrated Development Plan (2017 – 2022)*
- 1.3 *Stellenbosch Municipality Spatial Development Framework (2018)*

2. Assessment of grounds of the land use and land development application

2.1 Land use principles

The application under consideration has insignificant bearing on development principles of spatial justice, sustainability, efficiency, and good administration as specified in Section 2 of SPLUMA. See table below:

DEVELOPMENT PRINCIPLES	KEY CONSIDERATIONS
Spatial Justice	<p>The proposed development redresses past spatial and development imbalances by providing access to land for the previously disadvantaged communities in Kayamandi.</p> <p>The aim is to finalize the land use rights on the project that was started many years ago in order to transfer the ownership of the properties to the intended beneficiaries. It therefore provides for security of tenure.</p>
Spatial Sustainability	<ul style="list-style-type: none"> •The properties are located within the existing approved urban edge in the established urban area of Kayamandi. •The development already exists and does not encourage urban sprawl. •No new development will take place. •It is currently and will in future continue to make use of existing available infrastructure services capacity. •There are no environmentally or heritage sensitive areas in this part of Kayamandi.
Efficiency	<ul style="list-style-type: none"> •It optimises the use of existing infrastructure. •It optimises the use of existing available state-owned land. •It is already integrated in the current urban space economy of Kayamandi and will have no negative financial, social, economic or environmental impacts.

Good Administration	The application complies with and is submitted in accordance with the legislated land development processes and procedures.
Spatial Resilience	A key objective of the development/land use application is to finalize the land use rights on this project that was started many years ago in order to transfer the ownership of the properties to the intended beneficiaries and thereby improving the livelihood of the affected communities to ensure sustainable growth and development.

2.2 Applicable spatial development frameworks, guidelines, policies

The site is well located within the urban edge and within the neighbourhood of Kayamandi, Stellenbosch

2.3 Service infrastructure capacity and sustainability

Inani Infrastructure (Pty) Ltd was appointed to provide civil engineering services for the planning phases to formalize the existing structures on the five proposed project sites in Kayamandi. See **ANNEXURE I** for bulk services report.

The properties are located in an area that is already serviced. No additional/new development will take place and therefore there will not be an increase in demand for services.

The engineering department did not initially support the proposal due to outstanding information. The department requested a conceptual reticulation and erf connection layout for water and sewer to indicate how each erf is serviced. After the necessary information was submitted, the engineering department supported the application subject to certain conditions (see **ANNEXURE H** for comment).

2.4 Any investigations carried out in terms of other laws that are relevant (e.g. EIA, TIA, HIA etc.)

The **Western Cape Department of Environmental Affairs and Development Planning** confirmed in a letter dated 25 August 2021 that no listed activities in terms of the NEMA EIA Regulations 2014 (as amended) are triggered and therefore no environmental authorization is required.

Heritage Western Cape confirmed in a letter dated 03 September 2021 that "since there is no reason to believe that the proposed subdivision and rezoning on various erven in Kayamandi, Stellenbosch, will impact on heritage resources, no further action under Section 38 of the National Heritage Resources Act (Act 25 of 1999) is required.

2.5 Applicable provisions of the zoning scheme

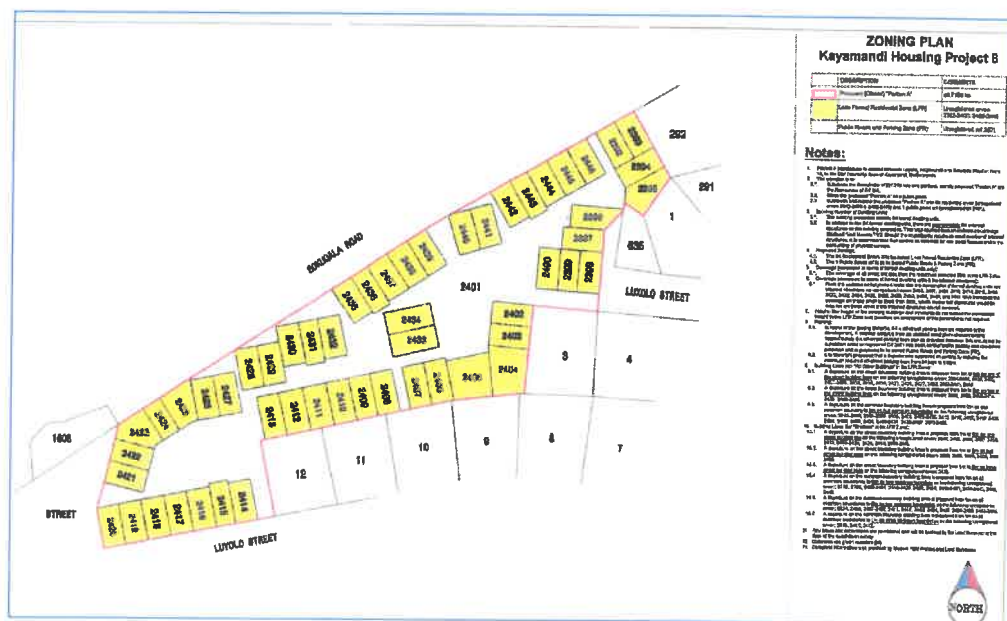


FIGURE 1: ZONING PLAN FOR PROJECT 8 - MPELAZWE

Mpelazwe is one of the oldest parts of the Kayamandi dorp and the formal development thereof resulted from the approval of the original project plan. The development formed of the overall hostel upgrading programme and comprised the development of 54 residential units and one (1) public open space. The property however still forms part of Remainder Erf

288, Kayamandi. Although erf numbers have been allocated the formal subdivision and closure of public road have not been completed, hence the current application.

The proposal is to subdivide a public place, close a portion thereof ($\pm 7\,158\text{m}^2$ in extent) and rezoned the closed portion to subdivisional area to establish less formal residential zone erven and a public road and parking area.

The following primary uses are allowed as a primary use on less formal residential zone erven: *dwelling house, group housing, second dwelling, shelter, bed and breakfast establishment, home day care centre, home occupation practice, house shop, home lodging, occasional use (one event/year), other social, educational, religious, occupational or business purposes and private road (subject to certain parameters).*

The purpose of this zone is inter alia to make provision for the use of the land for informal and/or subsidised housing, as well as group housing where more than one dwelling house may be permitted on the same cadastral land unit.

The development currently consists of 54 formal dwelling units and 59 informal other structures. Some of the informal structures are placed outside of the erf boundaries (see **ANNEXURE C4** for dwelling unit plan).

The issue regarding the structures which is located outside the erf boundaries, will be handed over to the building department for further attention and will not be discussed in this application.

The parameters for Informal Residential Zone are as follows:

Building type	Street boundary building lines (m)	Common boundary building lines (m)	Coverage	Height
Shelters	1m	1m	80%	2 storeys
All other buildings	1m	0m on one boundary 1m on all other boundaries	80%	3 storeys

The application also involves the encroachment of the street and side building lines, as well as the permissible coverage, as additional structures have been erected over time on the relevant properties.

Due to the fact that the erven are built-up, it also means that the parking requirements (one bay/dwelling house) cannot be met. However, unregistered Erf 2401 has been earmarked for parking and circulation purposes and is proposed to be rezoned to "Public Road and Parking Zone".

Since some of the properties have already been built to full capacity, the encroachment of the building lines and coverage is granted for all properties concerned. Even though the application involves numerous departures, it will still not have a negative impact on the environment because it entails the formalization of what already exists.

The application also entails the amendment of general plan 149/1987 to accommodate the amended layout. The application involves the closing of part of a public street, hence the application to amend the general plan.

2.6 General desirability

The proposal is compatible with the surrounding neighbourhood as it is located within an urban area and the area is characterized by high density development. It will also not detract from the surrounding area as no additional residential units are envisaged. The proposal will not have a negative impact on the surrounding properties as it entails the formalization of an existing neighbourhood.

The aim is to finalize the land use rights on the project in order to transfer the ownership of the properties to the intended beneficiaries. It therefore provides for security of tenure.

It is already integrated in the current urban space economy of Kayamandi and will have no negative financial, social, economic or environmental impacts.

It is currently and will in future continue to make use of existing available infrastructure services capacity.

2.7 Assessment of comments on application

Not applicable.

PART H: SUMMARY OF KEY FINDINGS OF ASSESSMENT

After having independently considered and weighted all the relevant information the evaluation of the subject land use and land development application concludes that:

1. The land use rights for the properties in this project should already have been finalised approximately 20 years ago, however, due to various reasons, beyond the control of Stellenbosch Municipality, these land use rights were not finalised and ownership of the properties could not yet be transferred.
2. The primary objective of this land use application is to legalise the existing land uses on the various properties so that the properties can be registered with the Surveyor-General and thereby enabling the municipality to transfer ownership of the registered properties to the intended beneficiaries.
3. The properties in this project are located in an established urban area within the urban edge of Kayamandi.
4. The existing land uses are compliant with the Stellenbosch SDF and consistent with other relevant local and provincial policies.
6. There are no negative environmental and heritage impacts as confirmed by the Western Cape Department of Environmental Affairs and Development Planning and Heritage Western Cape.
7. No additional dwelling units will currently be constructed on the subject properties.
8. Even though the application involves numerous departures (i.e building lines, coverage and parking), the proposal will not have a negative impact on the environment as it entails the formalization of existing dwelling units/structures in the neighbourhood.

The subject land use and land development application is, having regard to the conclusions above, viewed as in Compliance to the relevant MSDF and consequently grounds for the support of the subject land use and land development application.

PART I: RECOMMENDATION

1. That the following application(s) in terms of Section 15(2) of the Stellenbosch Municipal Land Use Planning Bylaw, promulgated by notice number 354/2015, dated 20 October 2015 on Remainder Erf 288, Kayamandi (Project 8), namely:
 - 1.1 **Amendment of General Plan** GP L149/1987 in terms of section 15(2)(k) of the said bylaw in order to facilitate the proposed development.
 - 1.2 The **Subdivision** in terms of Section 15(2)(d) of the said Bylaw to subdivide Remainder Erf 288, Kayamandi in two portions, namely Portion A ($\pm 7\,158\text{m}^2$ in extent) and the Remainder of Erf 288, Kayamandi ($\pm 33,5828\text{ha}$ in extent).
 - 1.3 **Closure of a public place** in terms of section 15(2)(n) of the said bylaw of subdivided Portion A ($\pm 7\,158\text{m}^2$ in extent) of Remainder Erf 288, Kayamandi.
 - 1.4 **Rezoning** in terms of section 15(2)(a) of the said bylaw of Portion A ($\pm 7\,158\text{m}^2$ in extent) from **Public Road and Public Parking** to **Subdivisional Area** to allow for following uses (and in accordance with the land use framework plan as depicted in plan referenced **Zoning Plan 21P004(8)-TRP-ZP-20220130Rev D01, Plan Nr. 4, drawn by Plan4SA Professional Planners & Project Managers**):
 - 1.4.1 **54 x Less Formal Residential Zone** erven and $\pm 4\,448,79\text{m}^2$ in extent for less formal housing purposes.
 - 1.4.2 **1 x Public Road and Parking Zone** and $\pm 2\,709,15\text{m}^2$ in extent for road and parking area.
 - 1.5 **Subdivision** in terms of section 15(2)(d) of the said bylaw of closed Portion A ($\pm 7\,158\text{m}^2$) into 55 erven and in accordance with **Zoning Plan 21P004(8)-TRP-ZP-20220130Rev D01, Plan Nr. 4, drawn by Plan4SA Professional Planners & Project Managers**, to allow for the residential development in accordance with the subdivisional zone above.
 - 1.6 **Departure** in terms of section 15(2)(b) of the said bylaw:

- a) To **increase the permissible coverage** from **80%** to **100%** for the respectively erven.
- b) By **reducing the minimum required on-site parking bays** from **one (1)** parking bay per dwelling house to **0** bays per dwelling house on all residential erven.
- c) For the **relaxation of all building lines** for shelters as well as other buildings to **0m**.

BE APPROVED in terms of Section 60 of the said Bylaw and subject to conditions of approval.

2. The approval is subject to the following conditions imposed in terms of Section 66 of the said Bylaw:
 - 2.1 The approval only applies to the proposed development under consideration and shall not be construed as authority to depart from any other legal prescriptions or requirements from Council or other legislation or Bylaws or Regulations that may be applicable.
 - 2.2 The approval granted shall not exempt the applicant from complying with any other legal prescriptions or requirements that might have a bearing on the proposed use.
 - 2.3 The development be implemented in accordance with the Subdivisional Plans and Zoning Plan with reference:
 - 2.3.1 Subdivisional Cadastral Plan - **21P004(8)-TRP-ECP-20220130-Rev D01 – Plan Nr 2;**
 - 2.3.2 Zoning Plan - **21P004(8)-TRP-ZP-20220130-Rev D01- Plan Nr 4**
 - 2.3.3 Subdivisional Plan - **21P004(8)-TRP-SUB-20220130-Rev D01 – Plan Nr 3;** attached as **ANNEXURE C1, C2 & C3.**
 - 2.4 New erf diagrams or general plans for the newly created land units be submitted to this municipality for clearance and record purposes
 - 2.5 The applicant submits an electronic copy (shp,dwg,dxf) of the General Plan which was preliminary approved by the SG. The following information must be indicated:
 - a) Newly allocated Erf Numbers

- b) Co-ordinates
- c) Survey Dimensions

2.6 The conditions imposed by the **Director: Engineering Services** as contained in their memo dated 18 November 2022, attached as **ANNEXURE H**, be complied with.

3. The reasons for the above decision are as follows:

- 3.1 The proposal will not have a negative impact on the surrounding properties and their rights as it is in keeping with the character of the area.
- 3.2 The development is compatible with the surrounding land uses and built environment.
- 3.3 The proposal will provide for security of tenure.
- 3.4 The properties are located in an established urban area within the urban edge of Kayamandi.

4. Matters to be noted:

- 4.1 Building plans of all structures within the erf boundaries of the new residential erven, to be submitted to the Municipality for approval.
- 4.2 A **Street Name and Numbering Plan** to be submitted to the delegated official for approval.

PART J: ANNEXURES

- ANNEXURE A:** Locality Plan
- ANNEXURE B:** Copy of Title Deed and Conveyancer Certificate & General Plan
L149/1987
- ANNEXURE C:** Subdivisional Plans, Zoning Plan & Departure Plan
- ANNEXURE D:** Applicant's Motivation
- ANNEXURE E:** Exemption from the Department of Ministry of Local Government,
Environmental Affairs and Development Planning from certain provision
for Public Participation
- ANNEXURE F:** Comment from Heritage Western Cape
- ANNEXURE G:** Comment from the Department of Environmental Affairs and
Development Planning
- ANNEXURE H:** Comment from the Director: Engineering Services
- ANNEXURE I:** Engineering Services Report
- ANNEXURE J:** Photos

PART K: COMPILATION OF PLANNING APPLICATION ASSESSMENT REPORT

**APPLICATION FOR AMENDMENT OF GENERAL PLAN, SUDIVISION, CLOSURE OF A PUBLIC PLACE,
REZONING & DEPARTURES: REMAINDER ERF 288, KAYAMANDI (ALSO KNOWN AS PROJECT 8:
MPELAZWE)**

Author of Planning Assessment Report:

Recommended Categorisation of the Application for Authorised Decision Maker:

Name: Louisa Gunk

Capacity: Senior Town Planner

Signature: 

Date: 10/01/2023

PART L: REVIEW OF PLANNING APPLICATION ASSESSMENT REPORT

**APPLICATION FOR AMENDMENT OF GENERAL PLAN, SUDIVISION, CLOSURE OF A PUBLIC PLACE,
REZONING & DEPARTURES: REMAINDER ERF 288, KAYAMANDI (ALSO KNOWN AS PROJECT 8:
MPELAZWE)**

Review of Planning Assessment Report:

Name: Chrizette Kriel

Capacity: MLCM

SACPLAN Registration: A222/10

Signature: 

Date: 11/01/2023

PART M: SUBMISSION OF PLANNING APPLICATION ASSESSMENT REPORT**APPLICATION FOR AMENDMENT OF GENERAL PLAN, SUDIVISION, CLOSURE OF A PUBLIC PLACE,
REZONING & DEPARTURES: REMAINDER ERF 288, KAYAMANDI (ALSO KNOWN AS PROJECT 8:
MPELAZWE)****Authorised Employee to assess and make a recommendation on a land use and land
development application for consideration by the authorised decision maker:**

As the duly authorised official in terms of Section 56 of the Stellenbosch Municipal Land Use Planning Bylaw (2015) to assess and make a recommendation on the above planning application, the subject planning report is hereby submitted for consideration to the duly authorised decision maker in accordance with the Categorisation Model for Land Use and Land Development Applications as approved by the Stellenbosch Municipality in accordance with Section 69(1) of the said Bylaw.

In terms of the Categorisation Model duly approved in terms of Section 69(1) of the said Bylaw vide Item 7.7.1 and dated 8 April 2020, the subject application is categorised as follows:

Category: A(d)5; B5; D(c)5; N5, K5

Decision Making Authority: SMPT

Rational: Council owned land

Name:

Steen Carstens

Capacity:

SMPT

SACPLAN Registration:

A11531

Signature:

[Signature]

Date:

12/1/2023

PART N: ADMINISTRATION OF PLANNING APPLICATION ASSESSMENT REPORT**APPLICATION FOR AMENDMENT OF GENERAL PLAN, SUDIVISION, CLOSURE OF A PUBLIC PLACE,
REZONING & DEPARTURES: REMAINDER ERF 288, KAYAMANDI (ALSO KNOWN AS PROJECT 8:
MPELAZWE)****Administrator to Stellenbosch Municipal Planning Tribunal:**


It is hereby confirmed that proper notice was served of the Municipal Planning Tribunal meeting at which this land use and land development application will serve for consideration.

The land use and land development application will serve at the scheduled meeting of the Stellenbosch Municipal Planning Tribunal on:

Date: 27 JANUARY 2023

Name: LENACIA KAMINGA

Capacity: SENIOR ADMINISTRATIVE OFFICER

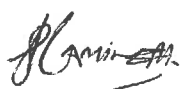Signature: 

Date: 12.01.23

ANNEXURE A

**APPLICATION FOR SUDIVISION, CLOSURE OF A
PUBLIC PLACE, REZONING, AMENDMENT OF
GENERAL PLAN & DEPARTURES: REMAINDER
ERF 288, KAYAMANDI (ALSO KNOWN AS
PROJECT 8: MPELAZWE)**

LOCALITY PLAN

LOCALITY PLAN Kayamandi Housing Project 8 (Mpelazwe)

DESCRIPTION	COMMENTS
Kayamandi Project 8 (Mpelazwe)	±0.7193 ha
Current Number of Eriens	1 erf
Current Eri Numbers	Remainder of Eri 204
Current Plans / SD Drawings	1:10000 and 1:50000
Current Owner	Stellenbosch Municipality

Notes:

1. Project 4A is located between 10th Street, 12th Street, School Crescent and the School in Ward 12, Kayamandi, Stellenbosch.
2. Project 4B is located between Meyers, Lami, Brand and Noutmole Streets in Ward 13, in the Old Township Area of Kayamandi.
3. Project 4A is located between Fynbos Drive, School Crescent and the School in Ward 12, Kayamandi, Stellenbosch.
4. Project 4B is located between Meyers, Lami, Brand and Noutmole Streets in Ward 13, in the Old Township Area of Kayamandi.
5. Project 4C (Mpelazwe) is located between Luytse, Noutmole and School Streets in Ward 12, in the Old Township Area of Kayamandi, Stellenbosch.



PROFESSIONAL PLANNERS & PROJECT MANAGERS

MARTIN JONKER
Tel: 084-410-8132
Fax: 086-524-8738
Email: martin@plan4sa.co.za
Web: www.plan4sa.co.za

COPYRIGHT RESERVED

DRAWING DISCIPLINE CODES

TRP: Town & Regional Planning
TP: Transportation Planning

DRAWING STATUS CODES

D: Draft
F: Final

DRAWING NUMBER

21P004-TRP-LP-20210828-Rev D01

DRAWING TITLE CODES

CP: Consolidation Plan
DP: Development Framework
LP: Locality Plan
LUP: Land Use Plan
SDP: Site Development Plan
SLP: Site Layout Plan
SUB: Subdivision Plan
ZP: Zoning Plan

DRAWING TITLE LOCALITY PLAN

PLAN NUMBER	SCALE	SHEET SIZE	SHEET NUMBER
1	NTS	A3	1 of 1


PROJECT NAME

LAND USE RIGHTS: KAYAMANDI HOUSING PROJECTS

CLIENT / OWNER INFORMATION

STELLENBOSCH MUNICIPALITY

Contact: Mr Lesler van Stavel
Position: Manager: Housing Development
Tel: 021-808-9462
Cell: 082-442-7709
Email: lesler.vanstavel@stellenbosch.gov.za
Web: www.stellenbosch.gov.za

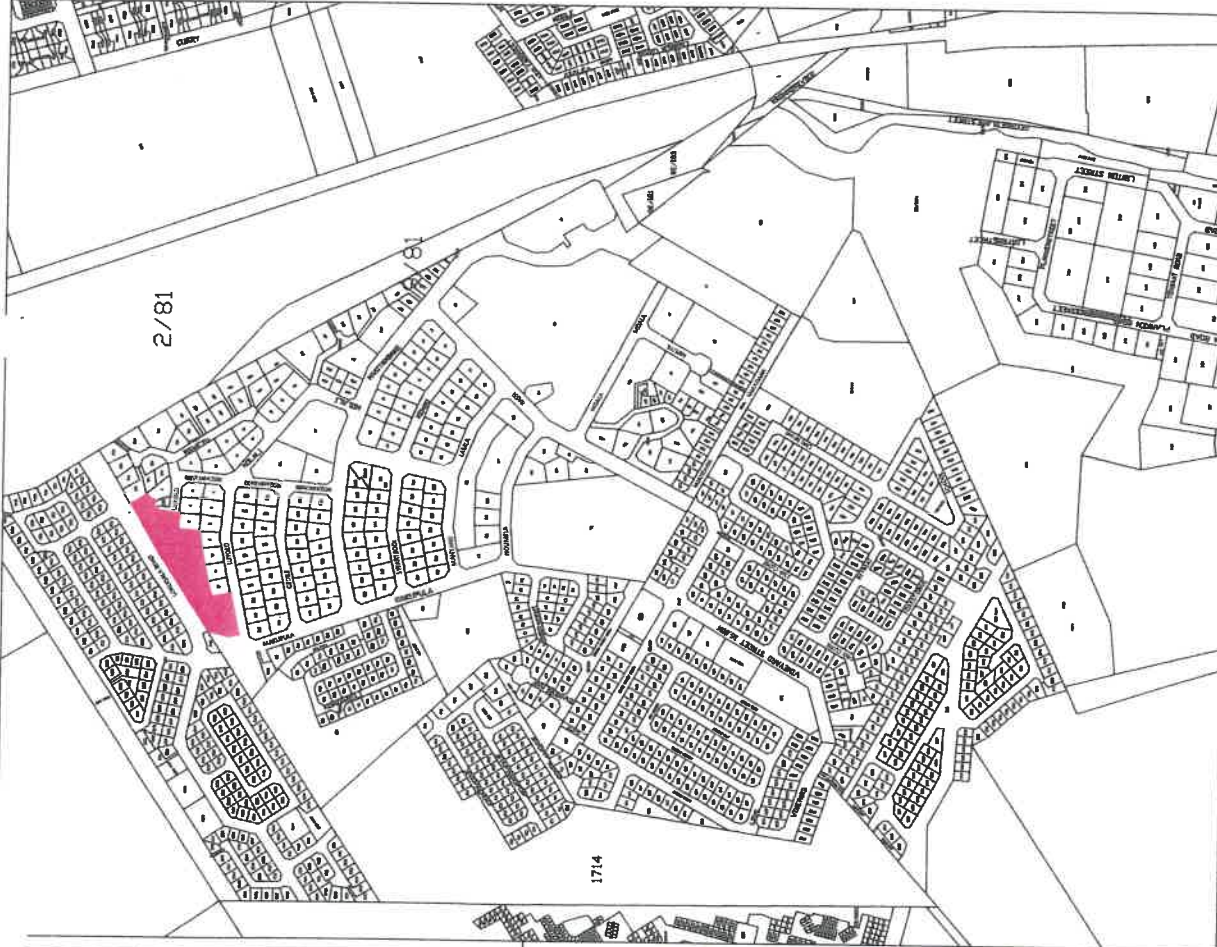

ANNEXURE B

**APPLICATION FOR SUDIVISION, CLOSURE OF A
PUBLIC PLACE, REZONING, AMENDMENT OF
GENERAL PLAN & DEPARTURES: REMAINDER
ERF 288, KAYAMANDI (ALSO KNOWN AS
PROJECT 8: MPELAZWE)**

**COPY OF TITLE DEED/CONVEYANCER
CERTIFICATE**



STELLENBOSCH
STELLENBOSCH • STILLENBOSCH • STILLSCHIEDER
MUNISIPALITEIT • UMASIPALA • MUNICIPIO

CONVEYANCER CERTIFICATE

I/We Annemarie Van Vuuren

conveyancer's name

Practising at:

STBB, 1st Floor Titanium House, 19 Gardener Williams Avenue, Paardevlei, Cape Town

firm and its address

In respect of:

ERF 288 KAYA MANDI, SITUATE IN THE MUNICIPALITY AND DIVISION OF STELLENBOSCH

WESTERN CAPE PROVINCE

IN EXTENT 34,4957 (THIRTYFOUR COMMA FOUR NINE FIVE SEVEN) Hectares

proper

of the deed of sale

Hereby certify that a search was conducted in the Deeds Registry, regarding the said property (ies) (including both current and earlier title deeds/pivot deeds/deeds of transfer):

1. Certificate of Consolidate Title T43399/2000

2.
3.
4.
5.
6.
7.
8.

IC

14



STELLENBOSCH
STELLENBOSCH • PNUT • FRANSCHHOEK
MUNISIPALITEIT • UMASIPALA • MUNICIPALITY

A. IDENTIFY RESTRICTIVE TITLE CONDITIONS (if any)

Categories		Are there deed restrictions (indicate below)		Title Deed and Clause number if restrictive conditions are found
1.	Use of land	Y	N	T43399/2000: Clause B(I) T43399/2000: Clause II (B) T43399/2000: Clause I (C)
2.	Building lines	Y	N	
3.	Height	Y	N	
4.	Number of Dwellings	Y	N	
5.	Bulk floor area	Y	N	
6.	Coverage/built upon area	Y	N	
7.	Subdivision	Y	N	
8.	Servitudes that may be registered over or in favour of the property	Y	N	T43399/2000: Clause I(D)
9.	Other Restrictive Conditions	Y	N	T43399/2000: Clause II(C) T43399/2000: Clause III(C)



STELLENBOSCH
STELLENBOSCH • PHILLIPS • TRANSCHOOIK
MUNICIPALITEIT • UMASIPALA • MUNICIPALITY

B. INDICATE AFFECTED PARTIES AS PER TITLE DEED (if any)

such it was found

(2015 registration)

not

3(4) of the Act

application

a.	Organ(s) of State that might have an interest in the restrictive condition	
b.	A person whose rights or legitimate expectations will be affected by the removal/suspension/amendment of a restriction condition.	
c.	All persons mentioned in the deed for whose benefit the restrictive condition applies	

C. PROCESS BY WHICH RELEVANT CONDITIONS WILL BE ADDRESSED


(please tick appropriate box)

Application in terms of Section 15 of the Stellenbosch Municipal Land Use Planning By-Law (2015)	Notarial Deed of Cancellation (Submit Copy of Signed Agreement)	Action by way of court order (Submit Copy of the Court Order)	If Other, Please Specify
--	---	---	--------------------------

Signed at Somerset West (Place) on this 11 (Day) November (Month) of 2021

Full names and Surname: Annemarie Van Vuuren

Signature: _____

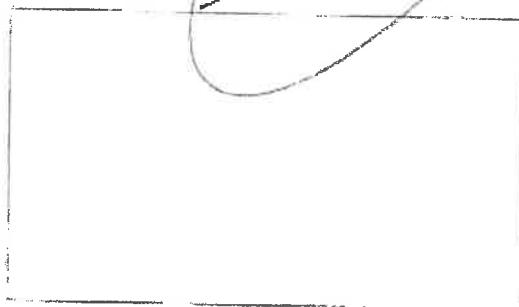

ANNEMARIE VAN VUUREN
SMITH TABATA BUCHANAN BOYES
Commissioner of Oaths
Practising Attorney, R.S.A.
1st Floor, Titanium House
19 Gardner Williams Avenue
Paardevlei, Somerset West

Tel: 0218506400

Email: annemarie@stbb.co.za

Cell: _____

MARAIŠ MÜLLER ING.

SELREG DUTY	R.
FOOI FEF	R. 70.00

Opgestel deur my:


 TRANSPORTBESORGER
 HOFMEYR M T S

 T 00004339⁹/2000
SERTIFIKAAT VAN VERENIGDE TITEL
 (Uitgereik kragtens die bepalings van Artikel 40 van die Registrasie
 van Aktes Wet Nr. 47/1937)

--- oOo ---

NADEMAAL

MUNISIPALITEIT VAN STELLENBOSCH

 aansoek gedoen het vir die uitreiking van 'n Sertifikaat van Verenigde Titel kragtens
 Artikel 40 van die Registrasie van Aktes Wet 1937; en

NADEMAAL die genoemde Munisipaliteit van Stellenbosch die geregistreerde eienaar is van

1. **ERF 286, KAYA MANDI**, geleë in die Munisipaliteit en Afdeling Stellenbosch, Provinsie Wes-Kaap;

GEHOU KRAGTENS Sertifikaat van Verenigde Titel Nr. T.3407/1981;

en

2. **ERF 287, KAYA MANDI**, geleë in die Munisipaliteit en Afdeling Stellenbosch, Provinsie Wes-Kaap;

GEHOU KRAGTENS Transportakte Nr. T. 000043397 / 2000

wat verenig is tot die grond hieronder beskryf;

SO IS DIT DAT ingevolge die bepalings van genoemde Wet, ek die Registrateur van Aktes te Kaapstad hiermee sertifiseer dat voornoemde

MUNISIPALITEIT VAN STELLENBOSCH

Of Diese Regverkrygendes, die geregistreerde eienaar is van:

ERF 288, KAYA MANDI, geleë in die Munisipaliteit en Afdeling Stellenbosch, Provinsie Wes-Kaap;

GROOT: 34,4957 (Vier en Dertig Komma Vier Nege Vyf Sewe) hektaar;

SOOS AANGEDUI op aangehegte Kaart Nr. LG.394/86.

I. WAT BETREF die figuur A B C x H v u S T op die aangehegte Kaart LG Nr 394/86:-

A. ONDERHEWIG aan die voorwaardes waarna verwys word in Transportakte Nr. T.3406/1981;

B. ONDERHEWIG VERDER aan die volgende voorwaardes genoem in Grondbrief Stellenbosch Eiendomsbriewe Boekdeel 8 Nr 15, naamlik:

- I. "That all roads and thoroughfares being or existing on the said land described in the plan or diagram of the same shall remain free and uninterrupted unless the same be closed or altered by competent authority.
- II. That all rights to gold silver and precious stones found or discovered at any time on or in the said land shall be reserved to the State together with a right of ingress to and egress from any mines or works undertaken for mining or prospecting purposes by any person or persons authorised by the Minister; but subject always to the provisions of any Law for the time being regulating the prospecting and mining for precious stones and minerals."

C. VERDER soos genoem in die gemelde Grondbrief Stellenbosch Eiendomsbriewe Boekdeel 8 Nr 15.

"Subject, however, to all such duties and regulations as are either already or shall in future be established with regard to such lands."

D. GEREGTIG op die voordele van die servituut waarna verwys word in die volgende aantekeninge gedateer 20 September 1938 op die gemelde Grondbrief Stellenbosch Eiendomsbriewe Boekdeel 8 Nr 15, naamlik:

"Remainder
Registration of Servitude

By Transfer 9729/1938 dated 20/09/1938

- (a) a right of way 24 feet wide over property thereby conveyed and numbered Zhgvz on the diagram thereto annexed joining up with the right of way from g to l indicated on the said diagram has been granted in favour of the owner and his successors in title of the property held hereunder
- (b) a strip of land 20 feet wide along the boundary marked gt on the said diagram shall not be cultivated but only be used for road purposes as will more fully appear on reference to the said Transfer."

"Remainder
Registration of Servitude

By Transfer 9730 dated 20/09/1938 a right of way 24 feet wide from the beacon h to the beacon j on the property held hereunder and indicated on the diagram thereof is granted in favour of the remainder of the land held hereunder subject to conditions as will more fully appear on reference to the said transfer."

II. WAT BETREF die figuur u v J K R op die gesegde Kaart LG Nr.394/86:-

- A. ONDERHEWIG aan die voorwaardes genoem in Grondbrief, Stellenbosch Eiendomsbriewe, Boekdeel 5 Nr 36
- B. ONDERHEWIG aan die volgende voorwaarde genoem in Grondbrief STELLENBOSCH EIENDOMSBRIEWE BOEKDEEL 5 Nr 36, naamlik:

"That all roads and thoroughfares existing over the land hereby granted whether they are described in the diagram or not, shall remain free and uninterrupted. The land thus granted being further subject to all such Duties and Regulations as are either already or shall in future be established with regard to such lands.

- C. GEREGTIG op die voordele van die voorwaardes waarna verwys word in die volgende aantekening gedateer 22 Maart 1955 op die gemelde Grondbrief, Stellenbosch Eiendomsbriewe, Boekdeel 5 Nr 36, naamlik:

"Endorsement (Remainder)

By Deed of Transfer No. 3840/55 dated this day, Portion 9 of Lot LIII, Portion 10 of Lot LIII and Portion 8 of Lots XXVI to XXXVII thereby transferred and subject to conditions relative to use thereof for accomodation of buses, erection of buildings value thereof, restoration or damages in lieu restraint against sale of said land, fences, etc. the construction and maintenance of water, sewerage and drain pipes, electric way-leaves etc. over the said land and maintenance of cleanliness of the land, which conditions are in favour of the remainder of Lots XXVI to XXXVII in extent as such 220 mgn 43594 sq ft held hereunder and other land.

As will more fully appear from the said Deed of Transfer."

III. WAT BETREF die figuur C D E F G x op die gesegde Kaart LG Nr.394/86:-

- A. ONDERHEWIG aan die voorwaardes verwys na in Transportakte Nr. T.3114/1927;
- B. ONDERHEWIG VERDER AAN EN GEREGETIG op die volgende spesiale voorwaardes soos vervat in Transportakte Nr. T.3114/1927, naamlik:

1. "The terms and conditions of the Order of the Water Court District No. 1 dated 4 April 1922, annexed to the Deeds of Transfer Nos 9199 and 9201, dated 29 December 1900, and endorsed thereon on 2 May 1922, relative to a division of certain water rights.

2. The terms and conditions of certain Notarial Deed of Servitude dated 23 March 1926, annexed to the said two Deeds of Transfer No. 9199 and 9201, dated 29 December 1900, and endorsed thereon on the 16 August 1926, relative to certain water rights."

C. ONDERHEWIG AAN EN GERECHTIG op die volgende spesiale voorwaardes vervat in Transportakte Nr. T.3114/1927, naamlik:

1. "The owner of Lot Cloetesdal Proper this day transferred to M C Vos No 3122 and his successors in title shall be entitled to use the 12,59 mt road shown on the annexed diagram as running from the Railway to the road marked Stellenbosch A Road, crossing the land hereby transferred.
2. The owner of Lot Cloetesdal Proper this day transferred to M C Vos No 3112 and his successors in title, shall have the right of watering their stock in the Plankenberg River on the land hereby transferred where it crosses the 12,59 mt road mentioned in subparagraph (1) above.
3. The owners of Lots B and C this day transferred to M Zetler and J B Myburgh separately Nos. 3115 and 3116, portions of the farm Cloetesdal, and their successors in title, shall not have the right or removing sand from the Plankenberg River, but shall allow its free and uninterrupted flow or wash on to the land hereby transferred, save and except that the said owners, and their successors in title, shall have the right to take such sand as they may require for building purposes on the said Lots B and C."

IV WAT BETREF die figuur ~~K~~ L M N O P Q R op die aangehegte Kaart LG Nr. 394/86:-

ONDERHEWIG aan die voorwaardes waarna verwys word in Transportakte Nr. T.11603/1927.

EN DAT kragtens hierdie Sertifikaat, die genoemde **MUNISIPALITEIT VAN STELLENBOSCH**

Of diese Regverkrygendes, nou en voortaan daartoe geregtig is ooreenkomstig plaaslike gebruik, maar behoudens die regte van die Staat.

TEN BEWYSE WAARVAN ek die voornoemde Registrateur van Aktes hierdie akte onderteken en met die ampseël bekragtig het.

ALDUS GEDOEN en GETEKEN ten kantore van die Registrateur van Aktes te Kaapstad op hede die 5^{de} dag van *Junel* 2000, in die jaar van ~~Ons Heer, Eenduisend Negenhonderd Agt en Negenig (1998).~~ *v*


REGISTRATEUR VAN AKTES

The Land herein described has been subdivided

Die Grond hierin beskryf is onderverdeel

in accordance with General Plan No. L 149 / 87

in ooreenstemming met Algemene Plan Nr.

approved by the Surveyor-General on 1987 / 08 / 03

goedgekeur deur die Landmeter-Generaal op

into erven numbers 1-69, 71-189, 635, 1060, 1405

in erwe genommer

Public Places number 70

Openbare Plekke genommer

And Thoroughfares.

en Strate.

000029626 / 2000

Application filed as BC

Aansoek geliasseer as DC ACT 112 / 1991

REGISTRAR OF DEEDS
REGISTRATEUR VAN AKTES

DEEDS OFFICE / AKTEKANTOOR

CAPE TOWN / KAAPSTAD

000000506 / 2000
000000506 / 2000

000000506 / 2000

8

FOR FURTHER ENDORSEMENT
VIN VERDE/2 ENDORSEMENT ONLY

9

SE
alle regte tot mineure, uitgerekt
alle regte tot grond, uitgerekt en edelgaten.

altus

CERTIFICAAT VAN MINERAALRECHTE UITGEREIK
CERTIFICATE OF MINERAL RIGHTS ISSUED

alle regte tot mineure, t.g.v.
die Staat

K 0543 / RM 50

000000506 / 2000

hal

CERTIFICAAT VAN MINERAALRECHTE UITGEREIK
CERTIFICATE OF MINERAL RIGHTS ISSUED

alle regte tot mineure, behalve
die voorbehou in K543 RM, t.g.v. die Munisipaliteit v. Stellenbosch.

K 0544 / RM 50

000000506 / 2000

hal

PK 489/2000

I

ARTIKEL 16 VAN 1-12-47 VAN 1927 GETRANSGEERTEERD AN	SEKSIJN 17 VAN 1-12-47 VAN 1927 TRANSGEERD TO
DIE REPUBLIEK VAN SUID-AFRIKA	THE REPUBLIC OF SOUTH AFRICA
MUNISIPALITEIT	STELLENBOSCH
T 0E0517/2002	
19/07/2002	

II

ARTIKEL 16 VAN 1-12-47 VAN 1927 GETRANSGEERTEERD AN	SEKSIJN 17 VAN 1-12-47 VAN 1927 TRANSGEERD TO
Erf 12 Laya	3516 m ²
T	

not proceeded with

III

ARTIKEL 16 VAN 1-12-47 VAN 1927 GETRANSGEERTEERD AN	SEKSIJN 17 VAN 1-12-47 VAN 1927 TRANSGEERD TO
RESTANT RECHTER	
T	

Not Proceeded with

IV

ARTIKEL 16 VAN 1-12-47 VAN 1927 GETRANSGEERTEERD AN	SEKSIJN 17 VAN 1-12-47 VAN 1927 TRANSGEERD TO
RESTANT RECHTER	
T	

Not Proceeded with

317
10


VA01248 / 09 /

(T 43399 / 2000)

Certified a true copy of the duplicate
original filed of record in this Registry,
issued to serve in place of the original
thereof under the provisions of Deeds
Regulation No. 68

Deeds Registry
Cape Town

11 MAR 2005

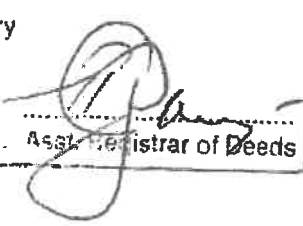
Asst. Registrar of Deeds

- page 11 -

T43399/2000

GENERAL PLAN AMENDED**Endorsement in terms of interdict number: I-5359/1990LG**

GPL149/1987 1. Relayout of erf 72 vide GPL289/1989
2. Relayout of erven 71, 188, 189 and streets vide GPL290/1989
3. Relayout of erven 98 – 109, 185 and streets vide GPL291/1989

Endorsement in terms of interdict number: I-12927/1991LG

GPL72/1989 Relayout of erf 322 and now erven 957 – 961 vide GPL5173/1991

Endorsement in terms of interdict number: I-932/1992LG

GPL291/1989 Relayout of erven 345 – 348 and a portion of a street into five new
ervens being 1063 – 1067 vide GPL9478/1991

Endorsement in terms of interdict number: I-13658/1995LG

GPL149/1987 Relayout of erf 40 and creational of an additional erf being erf 1405
(diagram no 8740/95)

Endorsement in terms of interdict number: I-16446/1997LG

GPL149/1987 Relayout of erf 140 as two erven being erf 140 and erf 1405 with no
conditions

Endorsement in terms of interdict number: I-18225/1997LG

GPL149/1989 Relayout of erf 29 by creating an additional erf being erf 1772
with no conditions

DEEDS OFFICE
CAPE TOWN

REGISTRAR

FOR FURTHER ENDORSEMENTS SEE PAGE 12

SERTIFKAAT VAN GEREISTREKDE TITEL UITGELEK CERTIFICATE OF REGISTERED TITLE ISSUED	
TEN OPSIGTE VAN IN RESPECT OF	ERF 1 = 463m ²
RESTANT REMAINDER	
T 010174/09	
10 MAR 2009	REGISTRATEUR/REGISTRAR

(2)

SERTIFKAAT VAN GEREISTREKDE TITEL UITGELEK CERTIFICATE OF REGISTERED TITLE ISSUED	
TEN OPSIGTE VAN IN RESPECT OF	ERF 3 = 479m ²
RESTANT REMAINDER	
T 010175/09	
10 MAR 2009	REGISTRATEUR/REGISTRAR

(3)

SERTIFKAAT VAN GEREISTREKDE TITEL UITGELEK CERTIFICATE OF REGISTERED TITLE ISSUED	
TEN OPSIGTE VAN IN RESPECT OF	ERF 5 = 433m ²
RESTANT REMAINDER	
T 010176/09	
10 MAR 2009	REGISTRATEUR/REGISTRAR

(4)

SERTIFKAAT VAN GEREISTREKDE TITEL UITGELEK CERTIFICATE OF REGISTERED TITLE ISSUED	
TEN OPSIGTE VAN IN RESPECT OF	ERF 12 = 412m ²
RESTANT REMAINDER	
T 010177/09	
10 MAR 2009	REGISTRATEUR/REGISTRAR

(5)

VAN GEREISTREKTE KYK BLADSY 13 ET SEQ
 FOR ENDORSEMENTS SEE PAGE

SEKERTSIKAAT VAN GEREKISTREKTE TITEL OF GONDA
CERTIFICATE OF REGISTERED TITLE ISSUED

IN OPSIGTE VAN ERF 15 = 476 m²
IN RESPECT OF

RESTANT
REMAINDER

T 010178/09

10 MAR 2009

REGISTRATIEUR/REGISTRAR

(6)

SEKERTSIKAAT VAN GEREKISTREKTE TITEL OF GONDA
CERTIFICATE OF REGISTERED TITLE ISSUED

IN OPSIGTE VAN ERF 18 = 535 m²
IN RESPECT OF

RESTANT
REMAINDER

T 010179/09

10 MAR 2009

REGISTRATIEUR/REGISTRAR

(7)

SEKERTSIKAAT VAN GEREKISTREKTE TITEL OF GONDA
CERTIFICATE OF REGISTERED TITLE ISSUED

IN OPSIGTE VAN ERF 24 = 1434 m²
IN RESPECT OF

RESTANT
REMAINDER

T 010180/09

10 MAR 2009

REGISTRATIEUR/REGISTRAR

(8)

SEKERTSIKAAT VAN GEREKISTREKTE TITEL OF GONDA
CERTIFICATE OF REGISTERED TITLE ISSUED

IN OPSIGTE VAN ERF 26 = 2179 m²
IN RESPECT OF

RESTANT
REMAINDER

T 010181/09

10 MAR 2009

REGISTRATIEUR/REGISTRAR

(9)

14

BT SEQ

BY INVOORSKEMINGE KYK BLADSY
OR ENDORSEMENTS SEE PAGE

SERTIFIKAT VAN OVERNAME VAN EIGENDOM
CERTIFICATE OF REGISTERED TITLE ISSUED

OP SIGTE VAN ERF 28 = 1027m2

RESPECT OF

RESTANT
REMARKS

T
G 10182 / 09

10 MAR 2009

BUREAU DE L'ENREGISTREMENT

Cio

SENTHUKAAL VAN OORGEÏSTENDEDE TITEL UITGERUK CERTIFICATE OF REGISTERED TITEL ISSUED	
IN OPSIGTE VAN IN RESPECT OF	ERF 29 = 501 m ²
RESTANT REMAINING	
T 010183 / 09	
10 MAR 2009	REGISTRATEUR / REGISTRAR

A simple hand-drawn smiley face consisting of two vertical lines for eyes and a curved line for a mouth.

SERTIFIKAAT VAN OFFICIEEL REEDE TIETL JUTGELIJK
 CERTIFICATE OF REGISTERED TITEL ISSUED
 TEN OPSIGTE VAN ERF 31 = 381m²
 IN RESPECT OF _____
 REKANT
 REMAINDRE _____
 T 010184/109
 10 MAR 2009
 REGISTRATIEKANTOR

12

SERTIFIKAAT VAN GEREGERISTREERDE TITEL UITGEVERIK
 CERTIFICATE OF REGISTERED TITLE ISSUED
 TEN OPSIGTE VAN ERF 32 = 383 m²
 IN RESPECT OF
 RESTANT
 REMAINDER
 T 010185/09
 10 MAR 2009
 REGISTRATIEUR/REGISTRAR

(13)

FOR RECOMMENDATION KYK BLADSY
FOR ENCLOSUREMENTS SEE PAGE 15

SERTIFKAAT VAN GEREISTREKTE TITEL UITGEELIK CERTIFICATE OF REGISTERED TITLE ISSUED	
TEN OPSIGTE VAN IN RESPECT OF	ERF 28 = 1027m ²
RESTANT REMAINDER	
T	010182/09
10 MAR 2009	
REGISTRATIEUR/REGISTRAR	

(10)

SERTIFKAAT VAN GEREISTREKTE TITEL UITGEELIK CERTIFICATE OF REGISTERED TITLE ISSUED	
TEN OPSIGTE VAN IN RESPECT OF	ERF 29 = 501m ²
RESTANT REMAINDER	
T	010183/09
10 MAR 2009	
REGISTRATIEUR/REGISTRAR	

(11)


SERTIFKAAT VAN GEREISTREKTE TITEL UITGEELIK CERTIFICATE OF REGISTERED TITLE ISSUED	
TEN OPSIGTE VAN IN RESPECT OF	ERF 31 = 381m ²
RESTANT REMAINDER	
T	010184/09
10 MAR 2009	
REGISTRATIEUR/REGISTRAR	

(12)


SERTIFKAAT VAN GEREISTREKTE TITEL UITGEELIK CERTIFICATE OF REGISTERED TITLE ISSUED	
TEN OPSIGTE VAN IN RESPECT OF	ERF 32 = 383m ²
RESTANT REMAINDER	
T	010185/09
10 MAR 2009	
REGISTRATIEUR/REGISTRAR	

(13)


15
 FOR ENDORSEMENTS SEE PAGE 15
 ET SEQ

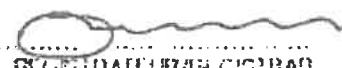SERTIFIKAAT VAN GEREISTREEFDE TITEL JONGERLIK CERTIFICATE OF REGISTERED TITLE ISSUED	
TEN OPSIGTE VAN ERF 33 = 404 m ² IN RESPECT OF	
RESTANT REMAINDER	
T 010186/09	 REGISTRATIEUR/REGISTRAR
10 MAR 2009	

(14)

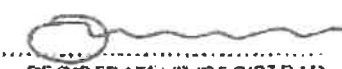SERTIFIKAAT VAN GEREISTREEFDE TITEL JONGERLIK CERTIFICATE OF REGISTERED TITLE ISSUED	
TEN OPSIGTE VAN ERF 34 = 419 m ² IN RESPECT OF	
RESTANT REMAINDER	
T 010187/09	 REGISTRATIEUR/REGISTRAR
10 MAR 2009	

(15)

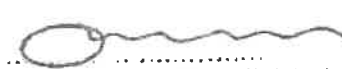
SERTIFIKAAT VAN GEREISTREEFDE TITEL JONGERLIK CERTIFICATE OF REGISTERED TITLE ISSUED	
TEN OPSIGTE VAN ERF 35 = 414 m ² IN RESPECT OF	
RESTANT REMAINDER	
T 010188/09	 REGISTRATIEUR/REGISTRAR
10 MAR 2009	

(16)


SERTIFIKAAT VAN GEREISTREEFDE TITEL JONGERLIK CERTIFICATE OF REGISTERED TITLE ISSUED	
TEN OPSIGTE VAN ERF 41 = 428 m ² IN RESPECT OF	
RESTANT REMAINDER	
T 010189/09	 REGISTRATIEUR/REGISTRAR
10 MAR 2009	

(17)


VIR INVOERSEMENTE KYK BLADSY
 FOR ENDORSEMENTS SEE PAGE 16
 ET SEQ

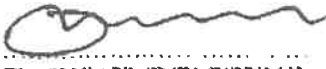SERTIFIKAAT VAN GEREISTREKTE TITEL UITGEENIK CERTIFICATE OF REGISTERED TITLE ISSUED	
TEN OPSIGTE VAN ERF 42 = 527m ² IN RESPECT OF	
RESTANT REMAINDER	
T 010190/09	 REGISTRATEUR/REGISTRAR
10 MAR 2009	


18

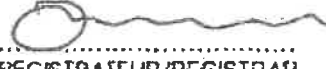SERTIFIKAAT VAN GEREISTREKTE TITEL UITGEENIK CERTIFICATE OF REGISTERED TITLE ISSUED	
TEN OPSIGTE VAN ERF 43 = 403m ² IN RESPECT OF	
RESTANT REMAINDER	
T 010191/09	 REGISTRATEUR/REGISTRAR
10 MAR 2009	

19

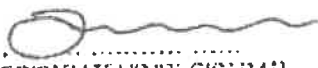SERTIFIKAAT VAN GEREISTREKTE TITEL UITGEENIK CERTIFICATE OF REGISTERED TITLE ISSUED	
TEN OPSIGTE VAN ERF 44 = 419m ² IN RESPECT OF	
RESTANT REMAINDER	
T 010192/09	 REGISTRATEUR/REGISTRAR
10 MAR 2009	

20

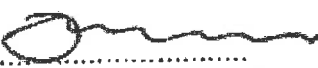SERTIFIKAAT VAN GEREISTREKTE TITEL UITGEENIK CERTIFICATE OF REGISTERED TITLE ISSUED	
TEN OPSIGTE VAN ERF 53 = 361m ² IN RESPECT OF	
RESTANT REMAINDER	
T 010193/09	 REGISTRATEUR/REGISTRAR
10 MAR 2009	

21

17
 ENKESSEMENTE KYK BLADSY
 FOR ENDORSEMENTS SEE PAGE

SERTIFIKAAT VAN GEREGERISTREERDE TITEL OF GEREK
 CERTIFICATE OF REGISTERED TITLE ISSUED

TEN OPSIGTE VAN ERF 54 = 448m²
 IN RESPECT OF

RESTANT
 REMAINDER

T 010194/09
 10 MAR 2009

REGISTRATIEUR/REGISTRAR

22

SERTIFIKAAT VAN GEREGERISTREERDE TITEL OF GEREK
 CERTIFICATE OF REGISTERED TITLE ISSUED

TEN OPSIGTE VAN ERF 55 = 413m²
 IN RESPECT OF

RESTANT
 REMAINDER

T 010195/09
 10 MAR 2009

REGISTRATIEUR/REGISTRAR

23

SERTIFIKAAT VAN GEREGERISTREERDE TITEL OF GEREK
 CERTIFICATE OF REGISTERED TITLE ISSUED

TEN OPSIGTE VAN ERF 59 = 402m²
 IN RESPECT OF

RESTANT
 REMAINDER

T 010196/09
 10 MAR 2009

REGISTRATIEUR/REGISTRAR

24

SERTIFIKAAT VAN GEREGERISTREERDE TITEL OF GEREK
 CERTIFICATE OF REGISTERED TITLE ISSUED

TEN OPSIGTE VAN ERF 60 = 398m²
 IN RESPECT OF

RESTANT
 REMAINDER

T 010197/09
 10 MAR 2009

REGISTRATIEUR/REGISTRAR

25

26

21

78

29

SERTIFKAAT VAN GEREISTREENDE TITEL OF GELIJK
CERTIFICATE OF REGISTERED TITLE ISSUED

TEN OPSIGTE VAN ERF 67 = 1912m²
IN RESPECT OF

RESTANT
REMANDEB

T 010202/09
10 MAR 2009

REGISTRATEUR/REGISTRAR

(30)

SERTIFKAAT VAN GEREISTREENDE TITEL OF GELIJK
CERTIFICATE OF REGISTERED TITLE ISSUED

TEN OPSIGTE VAN ERF 68 = 1374m²
IN RESPECT OF

RESTANT
REMANDEB

T 010203/09
10 MAR 2009

REGISTRATEUR/REGISTRAR

(31)

SERTIFKAAT VAN GEREISTREENDE TITEL OF GELIJK
CERTIFICATE OF REGISTERED TITLE ISSUED

TEN OPSIGTE VAN ERF 69 = 4597m²
IN RESPECT OF

RESTANT
REMANDEB

T 010204/09
10 MAR 2009

REGISTRATEUR/REGISTRAR

(32)

SERTIFKAAT VAN GEREISTREENDE TITEL OF GELIJK
CERTIFICATE OF REGISTERED TITLE ISSUED


TEN OPSIGTE VAN ERF 70 = 95m²
IN RESPECT OF

RESTANT
REMANDEB

T 010205/09
10 MAR 2009

REGISTRATEUR/REGISTRAR


(33)

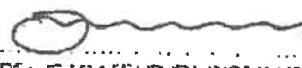SERTIFKAAT VAN GEREISTREEHDE TITEL JIJGERLIK CERTIFICATE OF REGISTERED TITLE ISSUED	
TEN OPSIGTE VAN ERF 73 = 1,9310 ha IN RESPECT OF	
RESTANT REMAINDER	
T 010206/09	 REGISTRAR/REGISTRAR
10 MAR 2009	


34

SERTIFKAAT VAN GEREISTREEHDE TITEL JIJGERLIK CERTIFICATE OF REGISTERED TITLE ISSUED	
TEN OPSIGTE VAN ERF 75 = 224m ² IN RESPECT OF	
RESTANT REMAINDER	
T 010207/09	 REGISTRAR/REGISTRAR
10 MAR 2009	

35

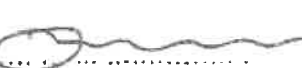SERTIFKAAT VAN GEREISTREEHDE TITEL JIJGERLIK CERTIFICATE OF REGISTERED TITLE ISSUED	
TEN OPSIGTE VAN ERF 76 = 236m ² IN RESPECT OF	
RESTANT REMAINDER	
T 010208/09	 REGISTRAR/REGISTRAR
10 MAR 2009	

36

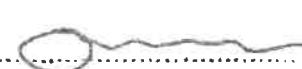SERTIFKAAT VAN GEREISTREEHDE TITEL JIJGERLIK CERTIFICATE OF REGISTERED TITLE ISSUED	
TEN OPSIGTE VAN ERF 111 = 1025m ² IN RESPECT OF	
RESTANT REMAINDER	
T 010209/09	 REGISTRAR/REGISTRAR
10 MAR 2009	

37

21
IN PROGRESS: KTR BLADSY
FOR ENDORS. INTS SEE PAGE
ET SEQ

SERTIFIKAT VAN GEREĞISTREERDE TITEL UITGEVER
CERTIFICATE OF REGISTERED TITLE ISSUED

TEN OPSIGTE VAN ERF 112 = 3443m²
IN RESPECT OF

RESTANT
REMAINDER

T 010210/09
10 MAR 2009

REGISTRATEUR/REGISTRAR

38

SERTIFIKAT VAN GEREĞISTREERDE TITEL UITGEVER
CERTIFICATE OF REGISTERED TITLE ISSUED

TEN OPSIGTE VAN ERF 113 = 1073m²
IN RESPECT OF

RESTANT
REMAINDER

T 010211/09
10 MAR 2009

REGISTRATEUR/REGISTRAR

39

SERTIFIKAT VAN GEREĞISTREERDE TITEL UITGEVER
CERTIFICATE OF REGISTERED TITLE ISSUED

TEN OPSIGTE VAN ERF 114 = 2406m²
IN RESPECT OF

RESTANT
REMAINDER

T 010212/09
10 MAR 2009

REGISTRATEUR/REGISTRAR

40

SERTIFIKAT VAN GEREĞISTREERDE TITEL UITGEVER
CERTIFICATE OF REGISTERED TITLE ISSUED

TEN OPSIGTE VAN ERF 115 = 573m²
IN RESPECT OF

RESTANT
REMAINDER

T 010213/09
10 MAR 2009

REGISTRATEUR/REGISTRAR

41

SERTIFKAAT VAN GEREISTREERDE TITEL JIGCELIK
 CERTIFICATE OF REGISTERED TITLE ISSUED

TEN OPSIGTE VAN ERF 116 = 650 m²
 IN RESPECT OF

RESTANT
 REMAINDER

T 010214/09

10 MAR 2009

REGISTRATIEUR/REGISTRAR

42

SERTIFKAAT VAN GEREISTREERDE TITEL JIGCELIK
 CERTIFICATE OF REGISTERED TITLE ISSUED

TEN OPSIGTE VAN ERF 120 = 399 m²
 IN RESPECT OF

RESTANT
 REMAINDER

T 010215/09

10 MAR 2009

REGISTRATIEUR/REGISTRAR

43

SERTIFKAAT VAN GEREISTREERDE TITEL JIGCELIK
 CERTIFICATE OF REGISTERED TITLE ISSUED

TEN OPSIGTE VAN ERF 121 = 385 m²
 IN RESPECT OF

RESTANT
 REMAINDER

T 010216/09

10 MAR 2009

REGISTRATIEUR/REGISTRAR

44

SERTIFKAAT VAN GEREISTREERDE TITEL JIGCELIK
 CERTIFICATE OF REGISTERED TITLE ISSUED

TEN OPSIGTE VAN ERF 122 = 384 m²
 IN RESPECT OF

RESTANT
 REMAINDER

T 010217/09

10 MAR 2009

REGISTRATIEUR/REGISTRAR

45

SERTIFIKAT VAN GEREESTREERDE TITEL UITGEVERIK
CERTIFICATE OF REGISTERED TITLE ISSUED

TEN OPSIGTE VAN ERF 124 = 390 m²
IN RESPECT OF

RESTANT
REMAINDER

T 010218/09

10 MAR 2009

REGISTRATEUR/REGISTRAR

(46)

SERTIFIKAT VAN GEREESTREERDE TITEL UITGEVERIK
CERTIFICATE OF REGISTERED TITLE ISSUED

TEN OPSIGTE VAN ERF 126 = 434 m²
IN RESPECT OF

RESTANT
REMAINDER

T 010219/09

10 MAR 2009

REGISTRATEUR/REGISTRAR

(47)

SERTIFIKAT VAN GEREESTREERDE TITEL UITGEVERIK
CERTIFICATE OF REGISTERED TITLE ISSUED

TEN OPSIGTE VAN ERF 128 = 443 m²
IN RESPECT OF

RESTANT
REMAINDER

T 010220/09

10 MAR 2009

REGISTRATEUR/REGISTRAR

(48)

SERTIFIKAT VAN GEREESTREERDE TITEL UITGEVERIK
CERTIFICATE OF REGISTERED TITLE ISSUED

TEN OPSIGTE VAN ERF 129 = 409 m²
IN RESPECT OF

RESTANT
REMAINDER

T 010221/09

10 MAR 2009

REGISTRATEUR/REGISTRAR

(49)

SERTIFIKAT VAN GEREKISTREERDE TITEL UITGEVER
CERTIFICATE OF REGISTERED TITLE ISSUED

TEN OPSIGTE VAN ERF 133 = 318m²
IN RESPECT OF

RESTANT
REMAINDER

T 010222/09
10 MAR 2009

REGISTRATEUR/REGISTRAR

(50)

SERTIFIKAT VAN GEREKISTREERDE TITEL UITGEVER
CERTIFICATE OF REGISTERED TITLE ISSUED

TEN OPSIGTE VAN ERF 138 = 425m²
IN RESPECT OF

RESTANT
REMAINDER

T 010223/09
10 MAR 2009

REGISTRATEUR/REGISTRAR

(51)

SERTIFIKAT VAN GEREKISTREERDE TITEL UITGEVER
CERTIFICATE OF REGISTERED TITLE ISSUED

TEN OPSIGTE VAN ERF 139 = 431m²
IN RESPECT OF

RESTANT
REMAINDER

T 010224/09
10 MAR 2009

REGISTRATEUR/REGISTRAR

(52)

SERTIFIKAT VAN GEREKISTREERDE TITEL UITGEVER
CERTIFICATE OF REGISTERED TITLE ISSUED

TEN OPSIGTE VAN ERF 140 = 432m²
IN RESPECT OF

RESTANT
REMAINDER

T 010225/09
10 MAR 2009

REGISTRATEUR/REGISTRAR

(53)

25 ET SEQ
FOR ENCLOSURES KTR BLADSY
FOR ENDORSEMENTS SEE PAGE

54

SS


56

(57)

26

SERTIFKAAT VAN GEREISTREDE TITEL UITGELEK CERTIFICATE OF REGISTERED TITLE ISSUED	
TEN OPSIGTE VAN IN RESPECT OF	ERF 156 = 394m ²
RESTANT REMAINDER	
T 010230/09	 REGISTRAR/REGISTRAR
10 MAR 2009	

(58)

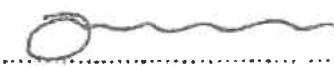SERTIFKAAT VAN GEREISTREDE TITEL UITGELEK CERTIFICATE OF REGISTERED TITLE ISSUED	
TEN OPSIGTE VAN IN RESPECT OF	ERF 157 = 422m ²
RESTANT REMAINDER	
T 010231/09	 REGISTRAR/REGISTRAR
10 MAR 2009	

(59)

SERTIFKAAT VAN GEREISTREDE TITEL UITGELEK CERTIFICATE OF REGISTERED TITLE ISSUED	
TEN OPSIGTE VAN IN RESPECT OF	ERF 158 = 430m ²
RESTANT REMAINDER	
T 010232/09	 REGISTRAR/REGISTRAR
10 MAR 2009	

(60)

SERTIFKAAT VAN GEREISTREDE TITEL UITGELEK CERTIFICATE OF REGISTERED TITLE ISSUED	
TEN OPSIGTE VAN IN RESPECT OF	ERF 163 = 452m ²
RESTANT REMAINDER	
T 010233/09	 REGISTRAR/REGISTRAR
10 MAR 2009	

(61)

WIR PROSSEMENTE KYK BLADSY
 FOR PROSSEMENTS SEE PAGE 27 ET SEQ

T43399/2000

21

SERTIFIKAT VAN GEREGEREERDE TITEL UITGEVAARD
CERTIFICATE OF REGISTERED TITLE ISSUED

TEN OPSIGTE VAN ERF 164 = 446 m²
IN RESPECT OF

RESTANT
REMAINDER

T 010234/09

10 MAR 2009

REGISTRAR/REGISTRAR

(62)

SERTIFIKAT VAN GEREGEREERDE TITEL UITGEVAARD
CERTIFICATE OF REGISTERED TITLE ISSUED

TEN OPSIGTE VAN ERF 166 = 490 m²
IN RESPECT OF

RESTANT
REMAINDER

T 010235/09

10 MAR 2009

REGISTRAR/REGISTRAR

(63)

SERTIFIKAT VAN GEREGEREERDE TITEL UITGEVAARD
CERTIFICATE OF REGISTERED TITLE ISSUED

TEN OPSIGTE VAN ERF 169 = 443 m²
IN RESPECT OF

RESTANT
REMAINDER

T 010236/09

10 MAR 2009

REGISTRAR/REGISTRAR

(64)

SERTIFIKAT VAN GEREGEREERDE TITEL UITGEVAARD
CERTIFICATE OF REGISTERED TITLE ISSUED

TEN OPSIGTE VAN ERF 170 = 460 m²
IN RESPECT OF

RESTANT
REMAINDER

T 010237/09

10 MAR 2009

REGISTRAR/REGISTRAR

(65)

28

ET SEQ

FOR ENDORSEMENTS SEE PAGE

23

SERTIFIKAAT VAN GEREISTREERDE TITEL UITGEENIK CERTIFICATE OF REGISTERED TITLE ISSUED	
TEN OPSIGTE VAN IN RESPECT OF	ERF 173 = 437m ²
RESTANT REMAINDER	
T 010238/09	 REGISTRAR/REGISTRAR
10 MAR 2009	


(66)

SERTIFIKAAT VAN GEREISTREERDE TITEL UITGEENIK CERTIFICATE OF REGISTERED TITLE ISSUED	
TEN OPSIGTE VAN IN RESPECT OF	ERF 180 = 453m ²
RESTANT REMAINDER	
T 010239/09	 REGISTRAR/REGISTRAR
10 MAR 2009	

(67)

SERTIFIKAAT VAN GEREISTREERDE TITEL UITGEENIK CERTIFICATE OF REGISTERED TITLE ISSUED	
TEN OPSIGTE VAN IN RESPECT OF	ERF 182 = 464m ²
RESTANT REMAINDER	
T 010240/09	 REGISTRAR/REGISTRAR
10 MAR 2009	

(68)

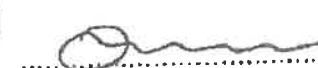SERTIFIKAAT VAN GEREISTREERDE TITEL UITGEENIK CERTIFICATE OF REGISTERED TITLE ISSUED	
TEN OPSIGTE VAN IN RESPECT OF	ERF 183 = 462m ²
RESTANT REMAINDER	
T 010241/09	 REGISTRAR/REGISTRAR
10 MAR 2009	

(69)

T43399/2000

SERTIFKAAT VAN GEREISTREERDE TITEL JI'GERLIK
 CERTIFICATE OF REGISTERED TITLE ISSUED
 TEN OPSIGTE VAN ERF 186 = 559m²
 IN RESPECT OF
 RESTANT REMAINDER
 T 010242/09
 10 MAR 2009
 REGISTRATION OF DEEDS

(70)

SERTIFKAAT VAN GEREISTREERDE TITEL JI'GERLIK
 CERTIFICATE OF REGISTERED TITLE ISSUED
 TEN OPSIGTE VAN ERF 1405 = 313m²
 IN RESPECT OF
 RESTANT REMAINDER
 T 010243/09
 10 MAR 2009
 REGISTRATION OF DEEDS

(70)

SERTIFKAAT VAN GEREISTREERDE TITEL JI'GERLIK
 CERTIFICATE OF REGISTERED TITLE ISSUED
 TEN OPSIGTE VAN ERF 328 = 160m²
 IN RESPECT OF
 RESTANT REMAINDER
 T 010244/09
 10 MAR 2009
 REGISTRATION OF DEEDS

(70)

SERTIFKAAT VAN GEREISTREERDE TITEL JI'GERLIK
 CERTIFICATE OF REGISTERED TITLE ISSUED
 TEN OPSIGTE VAN ERF 329 = 160m²
 IN RESPECT OF
 RESTANT REMAINDER
 T 010245/09
 10 MAR 2009
 REGISTRATION OF DEEDS

(73)

 30
 FOR ENDORSEMENTS SEE PAGE
 ET SEQ

30-

SERTIFIKAT VAN GEREISTREKTE TITEL UITGEVERK
 CERTIFICATE OF REGISTERED TITLE ISSUED

TEN OPSIGTE VAN ERF 330 = 160 m²
 IN RESPECT OF

RESTANT
 REMAINDER

T 010246/08

10 MAR 2009

REGISTRATEUR/DE GISTRAR

(74)

SERTIFIKAT VAN GEREISTREKTE TITEL UITGEVERK
 CERTIFICATE OF REGISTERED TITLE ISSUED

TEN OPSIGTE VAN ERF 331 = 160 m²
 IN RESPECT OF

RESTANT
 REMAINDER

T 010247/09

10 MAR 2009

REGISTRATEUR/DE GISTRAR

(75)

SERTIFIKAT VAN GEREISTREKTE TITEL UITGEVERK
 CERTIFICATE OF REGISTERED TITLE ISSUED

TEN OPSIGTE VAN ERF 332 = 160 m²
 IN RESPECT OF

RESTANT
 REMAINDER

T 010248/09

10 MAR 2009

REGISTRATEUR/DE GISTRAR

(76)

SERTIFIKAT VAN GEREISTREKTE TITEL UITGEVERK
 CERTIFICATE OF REGISTERED TITLE ISSUED

TEN OPSIGTE VAN ERF 333 = 148 m²
 IN RESPECT OF

RESTANT
 REMAINDER

T 010249/09

10 MAR 2009

REGISTRATEUR/DE GISTRAR

(77)

31

SERTIFIKAAT VAN GEREISTREDE TITEL UITGELEK CERTIFICATE OF REGISTERED TITLE ISSUED	
TEN OPSIGTE VAN IN RESPECT OF	ERF 334 = 1181m ²
RESTANT REMAINDER	
T	010250/09
10 MAR 2009	
REGISTRATIEUR/REGISTRAR	

(78)

SERTIFIKAAT VAN GEREISTREDE TITEL UITGELEK CERTIFICATE OF REGISTERED TITLE ISSUED	
TEN OPSIGTE VAN IN RESPECT OF	ERF 338 = 156m ²
RESTANT REMAINDER	
T	010251/09
10 MAR 2009	
REGISTRATIEUR/REGISTRAR	

(79)

SERTIFIKAAT VAN GEREISTREDE TITEL UITGELEK CERTIFICATE OF REGISTERED TITLE ISSUED	
TEN OPSIGTE VAN IN RESPECT OF	ERF 343 = 156m ²
RESTANT REMAINDER	
T	010252/09
10 MAR 2009	
REGISTRATIEUR/REGISTRAR	

(80)

SERTIFIKAAT VAN GEREISTREDE TITEL UITGELEK CERTIFICATE OF REGISTERED TITLE ISSUED	
TEN OPSIGTE VAN IN RESPECT OF	ERF 356 = 168m ²
RESTANT REMAINDER	
T	010253/09
10 MAR 2009	
REGISTRATIEUR/REGISTRAR	

(81)

32

BT 580

WATERSKAP RYK BLADSY
FOR ENDORSEMENTS SEE PAGE

SERTIFIKAAT VAN GEREKISTREKTE TITEL UITGEENIK
 CERTIFICATE OF REGISTERED TITLE ISSUED

TEN OPSIGTE VAN ERF 351 = 156m²
 IN RESPECT OF

RESTANT
 REMANDEE

T 010254/09
 10 MAR 2009

REGISTRATIEUR/REGISTRAR

(82)

SERTIFIKAAT VAN GEREKISTREKTE TITEL UITGEENIK
 CERTIFICATE OF REGISTERED TITLE ISSUED

TEN OPSIGTE VAN ERF 402 = 166m²
 IN RESPECT OF

RESTANT
 REMANDEE

T 010255/09
 10 MAR 2009

REGISTRATIEUR/REGISTRAR

(83)

SERTIFIKAAT VAN GEREKISTREKTE TITEL UITGEENIK
 CERTIFICATE OF REGISTERED TITLE ISSUED

TEN OPSIGTE VAN ERF 403 = 156m²
 IN RESPECT OF

RESTANT
 REMANDEE

T 010256/09
 10 MAR 2009

REGISTRATIEUR/REGISTRAR

(84)

SERTIFIKAAT VAN GEREKISTREKTE TITEL UITGEENIK
 CERTIFICATE OF REGISTERED TITLE ISSUED

TEN OPSIGTE VAN ERF 404 = 156m²
 IN RESPECT OF

RESTANT
 REMANDEE

T 010257/09
 10 MAR 2009

REGISTRATIEUR/REGISTRAR

(85)

33

FOR ENDORSEMENTS SEE PAGE 33

ET 580

SERTIFIKAAT VAN GEREISTREELDE TITEL JUIERLIK
 CERTIFICATE OF REGISTERED TITLE ISSUED

TEN OPSIGTE VAN ERF 405 = 156m²
 IN RESPECT OF

RESTANT
 REMAINDER

T 010258/09

10 MAR 2009

REGISTRATIEUR/REGISTRAR

86

SERTIFIKAAT VAN GEREISTREELDE TITEL JUIERLIK
 CERTIFICATE OF REGISTERED TITLE ISSUED

TEN OPSIGTE VAN ERF 406 = 156m²
 IN RESPECT OF

RESTANT
 REMAINDER

T 010259/09

10 MAR 2009

REGISTRATIEUR/REGISTRAR

87

SERTIFIKAAT VAN GEREISTREELDE TITEL JUIERLIK
 CERTIFICATE OF REGISTERED TITLE ISSUED

TEN OPSIGTE VAN ERF 407 = 153m²
 IN RESPECT OF

RESTANT
 REMAINDER

T 010260/09

10 MAR 2009

REGISTRATIEUR/REGISTRAR

88

SERTIFIKAAT VAN GEREISTREELDE TITEL JUIERLIK
 CERTIFICATE OF REGISTERED TITLE ISSUED

TEN OPSIGTE VAN ERF 408 = 159m²
 IN RESPECT OF

RESTANT
 REMAINDER

T 010261/09

10 MAR 2009

REGISTRATIEUR/REGISTRAR

89

INHOUDSOPGAVE KTR BLADSY
 OR ENDORSEMENTS SEE PAGE 34

SERTIFKAAT VAN GEREISTREDE TITEL ONTOEGEN
 CERTIFICATE OF REGISTERED TITLE ISSUED

TEN OPSIGTE VAN ERF 409 = 168 m²
 IN RESPECT OF

RESTANT
 REMAINING

T 010262/09
 10 MAR 2009

REGISTRATEUR/REGISTRAR

(90)

SERTIFKAAT VAN GEREISTREDE TITEL ONTOEGEN
 CERTIFICATE OF REGISTERED TITLE ISSUED

TEN OPSIGTE VAN ERF 410 = 168 m²
 IN RESPECT OF

RESTANT
 REMAINING

T 010263/09
 10 MAR 2009

REGISTRATEUR/REGISTRAR

(91)

SERTIFKAAT VAN GEREISTREDE TITEL ONTOEGEN
 CERTIFICATE OF REGISTERED TITLE ISSUED

TEN OPSIGTE VAN ERF 411 = 168 m²
 IN RESPECT OF

RESTANT
 REMAINING

T 010264/09
 10 MAR 2009

REGISTRATEUR/REGISTRAR

(92)

SERTIFKAAT VAN GEREISTREDE TITEL ONTOEGEN
 CERTIFICATE OF REGISTERED TITLE ISSUED

TEN OPSIGTE VAN ERF 412 = 168 m²
 IN RESPECT OF

RESTANT
 REMAINING

T 010265/09
 10 MAR 2009

REGISTRATEUR/REGISTRAR

(93)


VERBODEN KTK BLADSY
 FOR ENDORSEMENTS SEE PAGE 835

T43399/2000


35

SERTIFKAAT VAN GEREISTRELENDE TITEL UITGEVERIK CERTIFICATE OF REGISTERED TITLE ISSUED	
TEN OPSIGTE VAN IN RESPECT OF	ERF 413 = 168m ²
RESTANT REMAINDER	
T	010266 09
10 MAR 2009	 REGISTRATEUR/REGISTRAR


(94)

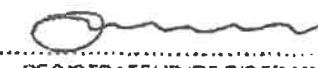SERTIFKAAT VAN GEREISTRELENDE TITEL UITGEVERIK CERTIFICATE OF REGISTERED TITLE ISSUED	
TEN OPSIGTE VAN IN RESPECT OF	ERF 414 = 168m ²
RESTANT REMAINDER	
T	010267/09
10 MAR 2009	 REGISTRATEUR/REGISTRAR

(95)

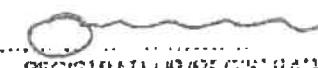SERTIFKAAT VAN GEREISTRELENDE TITEL UITGEVERIK CERTIFICATE OF REGISTERED TITLE ISSUED	
TEN OPSIGTE VAN IN RESPECT OF	ERF 415 = 156m ²
RESTANT REMAINDER	
T	010268 '09
10 MAR 2009	 REGISTRATEUR/REGISTRAR

(96)

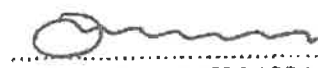SERTIFKAAT VAN GEREISTRELENDE TITEL UITGEVERIK CERTIFICATE OF REGISTERED TITLE ISSUED	
TEN OPSIGTE VAN IN RESPECT OF	ERF 422 = 1168m ²
RESTANT REMAINDER	
T	010269/09
10 MAR 2009	 REGISTRATEUR/REGISTRAR

(97)

36

BT SRO

OPPLAASDOPMENTE KYR BLADSY
FOR ENDORSEMENTS SEE PAGE

T43399 / 2000


IV
(101)

I (98)

II
99

III
(100)


ALL DOCUMENTS RYA BLADSY
DOCUMENTS SEE PAGE 37

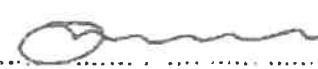SERTIFIKAAT VAN GEREISTREERDE TITEL UITGEEN CERTIFICATE OF REGISTERED TITLE ISSUED	
TEN OPSIGTE VAN IN RESPECT OF	ERF 430 = 309 m ²
RESTANT REMAINDER	
T	010274 / 09
10 MAR 2009	 REGISTRATIEUR/REGISTRAR


102

SERTIFIKAAT VAN GEREISTREERDE TITEL UITGEEN CERTIFICATE OF REGISTERED TITLE ISSUED	
TEN OPSIGTE VAN IN RESPECT OF	ERF 431 = 218 m ²
RESTANT REMAINDER	
T	010275 / 09
10 MAR 2009	 REGISTRATIEUR/REGISTRAR

103

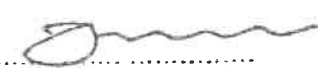SERTIFIKAAT VAN GEREISTREERDE TITEL UITGEEN CERTIFICATE OF REGISTERED TITLE ISSUED	
TEN OPSIGTE VAN IN RESPECT OF	ERF 432 = 261 m ²
RESTANT REMAINDER	
T	010276 / 09
10 MAR 2009	 REGISTRATIEUR/REGISTRAR

104

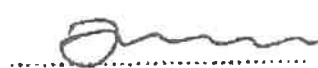SERTIFIKAAT VAN GEREISTREERDE TITEL UITGEEN CERTIFICATE OF REGISTERED TITLE ISSUED	
TEN OPSIGTE VAN IN RESPECT OF	ERF 434 = 211 m ²
RESTANT REMAINDER	
T	010277 / 09
10 MAR 2009	 REGISTRATIEUR/REGISTRAR

105

T43399 / 2000

66

107

108

(09)

53

1305

SERTIFKAAT VAN GEREISTREDE TITEL UITGEELIK
CERTIFICATE OF REGISTERED TITLE ISSUED

TIN OPSIGTE VAN ERF ~~428~~ 428 = 261 m²
IN RESPECT OF

RESTANT
REMAINDER

T 010282/09

10 MAR 2009

REGISTRATEUR/REGISTRAR

110

SERTIFKAAT VAN GEREISTREDE TITEL UITGEELIK
CERTIFICATE OF REGISTERED TITLE ISSUED

TIN OPSIGTE VAN ERF 439 = 264 m²
IN RESPECT OF

RESTANT
REMAINDER

T 010283/09

10 MAR 2009

REGISTRATEUR/REGISTRAR

111

SERTIFKAAT VAN GEREISTREDE TITEL UITGEELIK
CERTIFICATE OF REGISTERED TITLE ISSUED

TIN OPSIGTE VAN ERF 440 = 221 m²
IN RESPECT OF

RESTANT
REMAINDER

T 010284/09

10 MAR 2009

REGISTRATEUR/REGISTRAR

112

SERTIFKAAT VAN GEREISTREDE TITEL UITGEELIK
CERTIFICATE OF REGISTERED TITLE ISSUED

TIN OPSIGTE VAN ERF 441 = 261 m²
IN RESPECT OF

RESTANT
REMAINDER

T 010285/09

10 MAR 2009

REGISTRATEUR/REGISTRAR

113

WAT VERVOLGEND KTR BLADJY
VOR ENDORSEMENTS SEE PAGE 40

ET SKO

SERTIFIKAAT VAN GEREISTREKTE TITEL UITGEENIK
CERTIFICATE OF REGISTERED TITLE ISSUED

TEN OPSIGTE VAN ERF 442 = 1230m²
IN RESPECT OF

RESTANT
REMARQUE

T 010286/09

10 MAR 2009

REGISTRATEUR/REGISTRAR

114

SERTIFIKAAT VAN GEREISTREKTE TITEL UITGEENIK
CERTIFICATE OF REGISTERED TITLE ISSUED

TEN OPSIGTE VAN ERF 444 = 220m²
IN RESPECT OF

RESTANT
REMARQUE

T 010287/09

10 MAR 2009

REGISTRATEUR/REGISTRAR

115

SERTIFIKAAT VAN GEREISTREKTE TITEL UITGEENIK
CERTIFICATE OF REGISTERED TITLE ISSUED

TEN OPSIGTE VAN ERF 446 = 220m²
IN RESPECT OF

RESTANT
REMARQUE

T 010288/09

10 MAR 2009

REGISTRATEUR/REGISTRAR

116

SERTIFIKAAT VAN GEREISTREKTE TITEL UITGEENIK
CERTIFICATE OF REGISTERED TITLE ISSUED

TEN OPSIGTE VAN ERF 447 = 220m²
IN RESPECT OF

RESTANT
REMARQUE

T 010289/09

10 MAR 2009

REGISTRATEUR/REGISTRAR

117

SEITE VAN DE VERKEERDE RIJSTRIJKEN
CERTIFICATE OF REGISTERED TITLE ISSUED

VAN OPSITE VAN ERF 448 = 220 m²

RESPECT OF

RESTANT PLANTED

T 010290 / 09

10 MAR 2009

REGISTERED IN THE NETHERLANDS

811

SENTRIKAAI VAN GEREGERISTREDE TITEL JEELELIK CERTIFICATE OF REGISTERED TITEL ISSUED	
TITEL OPSIGTEL VAN IN RESPECT OF	ERF 449 = 240m2
RESTANT REMAINDER	
T 010291 / 09	
10 MAR 2009	REGISTRATIEUR/REGISTRAR

119

SERTIFIKAAT VAN GERECHTSTREEPDE TITEL ONTOEGELIJK
CERTIFICATE OF REGISTERED TITLE ISSUED

TEN OPSICHT VAN IN HESPECT OF ERF 451 = 222m²

RESISTANT
REMANEN H

T 010292/09

10 MAR 2009

REGISTRATIEKANTOOR

172

SERTIFKAAT VAN GEREISTRENDDE TITEL UITGEVERIK
 CERTIFICATE OF REGISTERED TITLE ISSUED
 TEN OPSIGTE VAN ERF 438 = 215m²
 IN RESPECT OF
 RESTANT
 REMAINDER
 T 010293/09
 10 MAR 2009
 REGISTRATEUR/REGISTRAR

121

SETTEMBRE 1994

CERTIFICATE OF REGISTERED TITLE ISSUED

OPPOSITE VAN ERF 495 = 676 m2

RESPECT OF

RESTANT REMAINS

010294 / 9

10 MAR 2009

RECEIVED AT ORIGIN OF THE

122

SERTIFKAAT VAN GEREGEREERDE TOT OORDEELIK
CERTIFICATE OF REGISTERED TILL ISSUED

IN OPSIGTE VAN ERF 497 = 173m2
IN RESPECT OF

PLAATSE
REMARKS

T 010295/09

10 MAR 2009

REGISTRAR

123

SERTIFIKAAT VAN GEREGISTREERDE TITEL ONGEREIK
 CERTIFICATE OF REGISTERED TITLE ISSUED

TEW OPSIGTE VAN ERF 452 = 393 m²
 IN RESPECT OF
 RESANT
 DE WAREHEIT

T 010296 / 09

10 MAR 2009

REKONSTRUKSIJEDOKUMENT

(124)

SERTIFIKAAT VAN GEREGLISTREDE TITEL JONGEREN
 CERTIFICATE OF REGISTERED TITLE ISSUED
 IN OPSIGTE VAN ERF 453 = 297 m²
 IN RESPECT OF
 RESTANT
 REMAINDER
 T 10297/09
 10 MAR 2009
 REGISTRATOUR/REGISTRAR

(521)

43

43

SERTIFIKAAT VAN GEREĞISTREDE TITEL UITGEENIK CERTIFICATE OF REGISTERED TITLE ISSUED	
TEN OPSIGTE VAN IN RESPECT OF	ERF 454 = 225m ²
RESTANT REMAINDER	
T	010298/09
10 MAR 2009	
REGISTRAR/REGISTRAR	

126

SERTIFIKAAT VAN GEREĞISTREDE TITEL UITGEENIK CERTIFICATE OF REGISTERED TITLE ISSUED	
TEN OPSIGTE VAN IN RESPECT OF	ERF 455 = 196m ²
RESTANT REMAINDER	
T	010299/09
10 MAR 2009	
REGISTRAR/REGISTRAR	

127

SERTIFIKAAT VAN GEREĞISTREDE TITEL UITGEENIK CERTIFICATE OF REGISTERED TITLE ISSUED	
TEN OPSIGTE VAN IN RESPECT OF	ERF 456 = 196m ²
RESTANT REMAINDER	
T	010300/09
10 MAR 2009	
REGISTRAR/REGISTRAR	


128

SERTIFIKAAT VAN GEREĞISTREDE TITEL UITGEENIK CERTIFICATE OF REGISTERED TITLE ISSUED	
TEN OPSIGTE VAN IN RESPECT OF	ERF 457 = 196m ²
RESTANT REMAINDER	
T	010301/09
10 MAR 2009	
REGISTRAR/REGISTRAR	


129

44 ET SEQ


FOR ENDORSEMENTS KYK BLADSY
FOR ENDORSEMENTS SEE PAGE

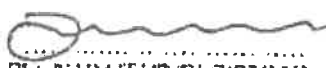SERTIFIKAAT VAN GEREISTREELDE TITEL UITGELEND CERTIFICATE OF REGISTERED TITLE ISSUED	
TEN OPSIGTE VAN IN RESPECT OF	ERF 987 = 313m ²
RESTANT REMAINDER	
T 010302/09	 REGISTRAR/REGISTRAR
10 MAR 2009	


(130)

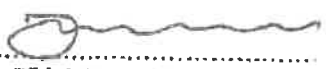SERTIFIKAAT VAN GEREISTREELDE TITEL UITGELEND CERTIFICATE OF REGISTERED TITLE ISSUED	
TEN OPSIGTE VAN IN RESPECT OF	ERF 1063 = 285m ²
RESTANT REMAINDER	
T 010303/09	 REGISTRAR/REGISTRAR
10 MAR 2009	

(131)

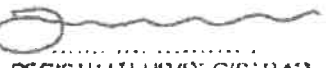SERTIFIKAAT VAN GEREISTREELDE TITEL UITGELEND CERTIFICATE OF REGISTERED TITLE ISSUED	
TEN OPSIGTE VAN IN RESPECT OF	ERF 1064 = 191m ²
RESTANT REMAINDER	
T 010304/09	 REGISTRAR/REGISTRAR
10 MAR 2009	

(132)

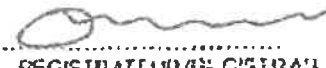SERTIFIKAAT VAN GEREISTREELDE TITEL UITGELEND CERTIFICATE OF REGISTERED TITLE ISSUED	
TEN OPSIGTE VAN IN RESPECT OF	ERF 1065 = 156m ²
RESTANT REMAINDER	
T 010305/09	 REGISTRAR/REGISTRAR
10 MAR 2009	

(133)

45
ET SEQ
FOR ENDORSEMENTS SEE PAGE

45

SERTIFKAAT VAN GEREISTREDE TITEL UITGEENIK
CERTIFICATE OF REGISTERED TITLE ISSUED

TEN OPSIGTE VAN ERF 1067 = 144m²
IN RESPECT OF

RESTANT
REMAINDER

T 010306/09

10 MAR 2009

REGISTRATIEUR/REGISTRAR

134

SERTIFKAAT VAN GEREISTREDE TITEL UITGEENIK
CERTIFICATE OF REGISTERED TITLE ISSUED

TEN OPSIGTE VAN ERF 296 = 100m²
IN RESPECT OF

RESTANT
REMAINDER

T 010307/09

10 MAR 2009

REGISTRATIEUR/REGISTRAR

135

SERTIFKAAT VAN GEREISTREDE TITEL UITGEENIK
CERTIFICATE OF REGISTERED TITLE ISSUED

TEN OPSIGTE VAN ERF 298 = 1248m²
IN RESPECT OF

RESTANT
REMAINDER

T 010308/09

10 MAR 2009

REGISTRATIEUR/REGISTRAR

136

SERTIFKAAT VAN GEREISTREDE TITEL UITGEENIK
CERTIFICATE OF REGISTERED TITLE ISSUED

TEN OPSIGTE VAN ERF 292 = 502m²
IN RESPECT OF

RESTANT
REMAINDER

T 010309/09

10 MAR 2009

REGISTRATIEUR/REGISTRAR

137

SERTIFIKAAT VAN GERECHTSTREKDE TITEL UITGELEK CERTIFICATE OF REGISTERED TITLE ISSUED	
TEN OPSIGTE VAN IN RESPECT OF	ERF 312 = 1664 m ²
RESTANT REMAINDEE	
T	010310/09 10 MAR 2009
REGISTRATIEUR/REGISTRAR	

138

SERTIFIKAAT VAN GERECHTSTREKDE TITEL UITGELEK CERTIFICATE OF REGISTERED TITLE ISSUED	
TEN OPSIGTE VAN IN RESPECT OF	ERF 314 = 84 m ²
RESTANT REMAINDEE	
T	010311/09 10 MAR 2009
REGISTRATIEUR/REGISTRAR	

139

SERTIFIKAAT VAN GERECHTSTREKDE TITEL UITGELEK CERTIFICATE OF REGISTERED TITLE ISSUED	
TEN OPSIGTE VAN IN RESPECT OF	ERF 318 = 1507 m ²
RESTANT REMAINDEE	
T	010312/09 10 MAR 2009
REGISTRATIEUR/REGISTRAR	

140

SERTIFIKAAT VAN GERECHTSTREKDE TITEL UITGELEK CERTIFICATE OF REGISTERED TITLE ISSUED	
TEN OPSIGTE VAN IN RESPECT OF	ERF 319 = 275 m ²
RESTANT REMAINDEE	
T	010313/09 10 MAR 2009
REGISTRATIEUR/REGISTRAR	

141

47
BT SEQ
OPMERKINGEN KTR BLADSY
OF ENDORSEMENTS SEE PAGE

SERTIFIKAAT VAN GEREESTREDE TITEL UITGEERIK CERTIFICATE OF REGISTERED TITLE ISSUED	
TEN OPSIGTE VAN IN RESPECT OF	ERF 475 = 815m ²
RESTANT REMAINDER	
T	010314/09
10 MAR 2009	
REGISTRATEUR/REGISTRAR	

142

SERTIFIKAAT VAN GEREESTREDE TITEL UITGEERIK CERTIFICATE OF REGISTERED TITLE ISSUED	
TEN OPSIGTE VAN IN RESPECT OF	ERF 476 = 750m ²
RESTANT REMAINDER	
T	010315/09
10 MAR 2009	
REGISTRATEUR/REGISTRAR	

143

SERTIFIKAAT VAN GEREESTREDE TITEL UITGEERIK CERTIFICATE OF REGISTERED TITLE ISSUED	
TEN OPSIGTE VAN IN RESPECT OF	ERF 477 = 690m ²
RESTANT REMAINDER	
T	010316/09
10 MAR 2009	
REGISTRATEUR/REGISTRAR	

144

SERTIFIKAAT VAN GEREESTREDE TITEL UITGEERIK CERTIFICATE OF REGISTERED TITLE ISSUED	
TEN OPSIGTE VAN IN RESPECT OF	ERF 478 = 888m ²
RESTANT REMAINDER	
T	010317/09
10 MAR 2009	
REGISTRATEUR/REGISTRAR	

145

FOR ENDORSEMENTS SEE PAGE 45 ET SEQ

48

SERTIFIKAAT VAN GEREISTREDE TITEL UITGELOK CERTIFICATE OF REGISTERED TITLE ISSUED	
TEN OPSIGTE VAN ERF 498 = 186 m ² IN RESPECT OF	
RESTANT REMAINDER	
T	010318/09
10 MAR 2009	
REGISTRATIEUR/REGISTRAR	

146

SERTIFIKAAT VAN GEREISTREDE TITEL UITGELOK CERTIFICATE OF REGISTERED TITLE ISSUED	
TEN OPSIGTE VAN ERF 499 = 186 m ² IN RESPECT OF	
RESTANT REMAINDER	
T	010319/09
10 MAR 2009	
REGISTRATIEUR/REGISTRAR	

147

SERTIFIKAAT VAN GEREISTREDE TITEL UITGELOK CERTIFICATE OF REGISTERED TITLE ISSUED	
TEN OPSIGTE VAN ERF 500 = 187 m ² IN RESPECT OF	
RESTANT REMAINDER	
T	010320/09
10 MAR 2009	
REGISTRATIEUR/REGISTRAR	

148


SERTIFIKAAT VAN GEREISTREDE TITEL UITGELOK CERTIFICATE OF REGISTERED TITLE ISSUED	
TEN OPSIGTE VAN ERF 501 = 187 m ² IN RESPECT OF	
RESTANT REMAINDER	
T	010321/09
10 MAR 2009	
REGISTRATIEUR/REGISTRAR	

149

WAT VERVOLGEND KYK BLADSY
FOR ENDORSEMENTS SEE PAGE

49


ET SEQ

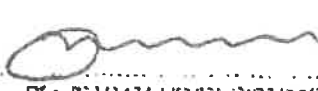SERTIFKAAT VAN GEREISTREELDE TITEL UITGEEN CERTIFICATE OF REGISTERED TITLE ISSUED	
TEN OPSIGTE VAN IN RESPECT OF	ERF 502 = 187m ²
RESTANT REMAINDER	
T 010322/09	 REGISTRATEUR/REGISTRAR
10 MAR 2009	


(150)

SERTIFKAAT VAN GEREISTREELDE TITEL UITGEEN CERTIFICATE OF REGISTERED TITLE ISSUED	
TEN OPSIGTE VAN IN RESPECT OF	ERF 503 = 187m ²
RESTANT REMAINDER	
T 010323/09	 REGISTRATEUR/REGISTRAR
10 MAR 2009	

(151)

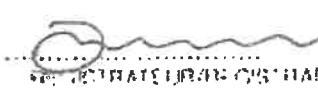SERTIFKAAT VAN GEREISTREELDE TITEL UITGEEN CERTIFICATE OF REGISTERED TITLE ISSUED	
TEN OPSIGTE VAN IN RESPECT OF	ERF 504 = 187m ²
RESTANT REMAINDER	
T 010324/09	 REGISTRATEUR/REGISTRAR
10 MAR 2009	

(152)

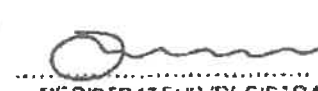SERTIFKAAT VAN GEREISTREELDE TITEL UITGEEN CERTIFICATE OF REGISTERED TITLE ISSUED	
TEN OPSIGTE VAN IN RESPECT OF	ERF 505 = 324m ²
RESTANT REMAINDER	
T 010325/09	 REGISTRATEUR/REGISTRAR
10 MAR 2009	

(153)

INHOUDSELEMENTE KTK BLADSY
 IN CONTENTS SEE PAGE 50 ET 50

154

155


156

157

100-470624-116 KTR GLAUSY
ENDORSEMENTS SEE PAGE 52 S/ ET SEQ

SERTIFIKAT VAN GEREISTREDE TITEL UITGEVERIK CERTIFICATE OF REGISTERED TITLE ISSUED	
TEN OPSIGTE VAN ERF 510 = 194m² IN RESPECT OF	
RESTANT REMAINDER	
T 010330/09	 REGISTRATEUR/REGISTRAR
10 MAR 2009	

158

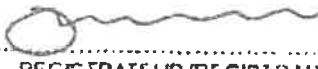SERTIFIKAT VAN GEREISTREDE TITEL UITGEVERIK CERTIFICATE OF REGISTERED TITLE ISSUED	
TEN OPSIGTE VAN ERF 511 = 194 m² IN RESPECT OF	
RESTANT REMAINDER	
T 010331/09	 REGISTRATEUR/REGISTRAR
10 MAR 2009	

159

SERTIFIKAT VAN GEREISTREDE TITEL UITGEVERIK CERTIFICATE OF REGISTERED TITLE ISSUED	
TEN OPSIGTE VAN ERF 512 = 55m² IN RESPECT OF	
RESTANT REMAINDER	
T 010332/09	 REGISTRATEUR/REGISTRAR
10 MAR 2009	

160

SERTIFIKAT VAN GEREISTREDE TITEL UITGEVERIK CERTIFICATE OF REGISTERED TITLE ISSUED	
TEN OPSIGTE VAN ERF 513 = 194m² IN RESPECT OF	
RESTANT REMAINDER	
T 010333/09	 REGISTRATEUR/REGISTRAR
10 MAR 2009	

161


VAN VERVOLGDE TITEL NIE BLAUST
 FOR ENDORSEMENTS SEE PAGE 159

SERTIFKAAT VAN GEREISTREEFDE TITEL UITGELEND CERTIFICATE OF REGISTERED TITLE ISSUED	
TEN OPSIGTE VAN ERF 514 = 194m ² IN RESPECT OF	
T 010334/09 10 MAR 2009	RESTANT REMAINDER  REGISTRATIEUR/REGISTRAR


162

SERTIFKAAT VAN GEREISTREEFDE TITEL UITGELEND CERTIFICATE OF REGISTERED TITLE ISSUED	
TEN OPSIGTE VAN ERF 515 = 194m ² IN RESPECT OF	
T 010335/09 10 MAR 2009	RESTANT REMAINDER  REGISTRATIEUR/REGISTRAR

163

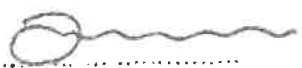
SERTIFKAAT VAN GEREISTREEFDE TITEL UITGELEND CERTIFICATE OF REGISTERED TITLE ISSUED	
TEN OPSIGTE VAN ERF 516 = 195m ² IN RESPECT OF	
T 010336/09 10 MAR 2009	RESTANT REMAINDER  REGISTRATIEUR/REGISTRAR

164

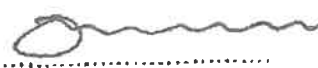SERTIFKAAT VAN GEREISTREEFDE TITEL UITGELEND CERTIFICATE OF REGISTERED TITLE ISSUED	
TEN OPSIGTE VAN ERF 517 = 195m ² IN RESPECT OF	
T 010337/09 10 MAR 2009	RESTANT REMAINDER  REGISTRATIEUR/REGISTRAR

165


KONTROLEER DIE KTA BLADSY
 FOR ENDORSEMENTS SEE PAGE
 S3 ET SPO

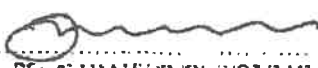SERTIFIKAAT VAN GEREISTREKTE TITEL UITGEVERIK CERTIFICATE OF REGISTERED TITLE ISSUED	
TEN OPSIGTE VAN ERF 518 = 195m ² IN RESPECT OF	
RESTANT REMAINDER	
T 010338/09	 REGISTRATIEUR/REGISTRAR
10 MAR 2009	

166

SERTIFIKAAT VAN GEREISTREKTE TITEL UITGEVERIK CERTIFICATE OF REGISTERED TITLE ISSUED	
TEN OPSIGTE VAN ERF 519 = 195m ² IN RESPECT OF	
RESTANT REMAINDER	
T 010339/09	 REGISTRATIEUR/REGISTRAR
10 MAR 2009	

167

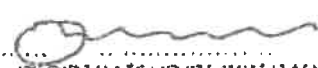SERTIFIKAAT VAN GEREISTREKTE TITEL UITGEVERIK CERTIFICATE OF REGISTERED TITLE ISSUED	
TEN OPSIGTE VAN ERF 520 = 195m ² IN RESPECT OF	
RESTANT REMAINDER	
T 010340/09	 REGISTRATIEUR/REGISTRAR
10 MAR 2009	

168


SERTIFIKAAT VAN GEREISTREKTE TITEL UITGEVERIK CERTIFICATE OF REGISTERED TITLE ISSUED	
TEN OPSIGTE VAN ERF 521 = 196m ² IN RESPECT OF	
RESTANT REMAINDER	
T 010341/09	 REGISTRATIEUR/REGISTRAR
10 MAR 2009	

169

FOR ENDORSEMENTS SEE PAGE 59 OF SEQ

SERTIFIKAAT VAN GEREISTREERDE TITEL JUISTERLIK CERTIFICATE OF REGISTERED TITLE ISSUED	
TEN OPSIGTE VAN ERF 522 = 198 IN RESPECT OF	
RESTANT REMAINDER	
T 010342/09	 REGISTRATEUR/REGISTRAR
0 MAR 2009	

(170)

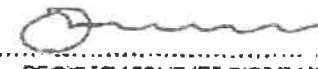SERTIFIKAAT VAN GEREISTREERDE TITEL JUISTERLIK CERTIFICATE OF REGISTERED TITLE ISSUED	
TEN OPSIGTE VAN ERF 523 = 2,8987 ha IN RESPECT OF	
RESTANT REMAINDER	
T 010343/09	 REGISTRATEUR/REGISTRAR
0 MAR 2009	

(171)

SERTIFIKAAT VAN GEREISTREERDE TITEL JUISTERLIK CERTIFICATE OF REGISTERED TITLE ISSUED	
TEN OPSIGTE VAN ERF 633 = 1,5240 ha IN RESPECT OF	
RESTANT REMAINDER	
T 010344/09	 REGISTRATEUR/REGISTRAR
0 MAR 2009	

(172)

SERTIFIKAAT VAN GEREISTREERDE TITEL JUISTERLIK CERTIFICATE OF REGISTERED TITLE ISSUED	
TEN OPSIGTE VAN ERF 458 = 184 IN RESPECT OF	
RESTANT REMAINDER	
T 010345/09	 REGISTRATEUR/REGISTRAR
0 MAR 2009	

(173)

 IN ENDOORSEMENTE KTR BLADSY
 FOR ENDORSEMENTS SEE PAGE 554 ET SEQ

SEKIFIKAAI VAN GEREKISTREKDE TITEL UITGEKLIK
CERTIFICATE OF REGISTERED TITLE ISSUED

TEN OPSIGTE VAN ERF 459 = 179m²
IN RESPECT OF

RESTANT
REMAINDER

T 010346/09

10-3-09 2009

REGISTRATIEUR/REGISTRAR

(174)

SEKIFIKAAI VAN GEREKISTREKDE TITEL UITGEKLIK
CERTIFICATE OF REGISTERED TITLE ISSUED

TEN OPSIGTE VAN ERF 460 = 168m²
IN RESPECT OF

RESTANT
REMAINDER

T 010347/09

10 MAR 2009

REGISTRATIEUR/REGISTRAR

(175)

SEKIFIKAAI VAN GEREKISTREKDE TITEL UITGEKLIK
CERTIFICATE OF REGISTERED TITLE ISSUED

TEN OPSIGTE VAN ERF 461 = 168m²
IN RESPECT OF

RESTANT
REMAINDER

T 010348/09

10 MAR 2009

REGISTRATIEUR/REGISTRAR

(176)

SEKIFIKAAI VAN GEREKISTREKDE TITEL UITGEKLIK
CERTIFICATE OF REGISTERED TITLE ISSUED

TEN OPSIGTE VAN ERF 462 = 168m²
IN RESPECT OF

RESTANT
REMAINDER

T 010349/09

10 MAR 2009

REGISTRATIEUR/REGISTRAR

(177)

56

ET SEQ

WAT VERVALSKEMING KTR BLADSY
FOR ENDORSEMENTS SEE PAGE

T43399 / 2000

178

179

180

181

57
REQUIREMENTS KYR GLADST
ENDORSEMENTS SEE PAGE 57

T43399 / 2000

182

183

84

185

FOR ENDORSEMENTS SEE PAGE 58 ET SEQ

SERTIFIKAT VAN GEREGEREERDE TITEL UITGEVERK
CERTIFICATE OF REGISTERED TITLE ISSUED

TEN OPSIGTE VAN ERF 472 = 168m²
IN RESPECT OF

RESTANT
REMAINDER

T 010358/09

10 MAR 2009

REGISTRATIEUR/REGISTRAR

(86)

SERTIFIKAT VAN GEREGEREERDE TITEL UITGEVERK
CERTIFICATE OF REGISTERED TITLE ISSUED

TEN OPSIGTE VAN ERF 473 = 168m²
IN RESPECT OF

RESTANT
REMAINDER

T 010359/09

10 MAR 2009

REGISTRATIEUR/REGISTRAR

(87)

SERTIFIKAT VAN GEREGEREERDE TITEL UITGEVERK
CERTIFICATE OF REGISTERED TITLE ISSUED

TEN OPSIGTE VAN ERF 474 = 192m²
IN RESPECT OF

RESTANT
REMAINDER

T 010360/09

10 MAR 2009

REGISTRATIEUR/REGISTRAR

(88)

SERTIFIKAT VAN GEREGEREERDE TITEL UITGEVERK
CERTIFICATE OF REGISTERED TITLE ISSUED

TEN OPSIGTE VAN ERF 479 = 781m²
IN RESPECT OF

RESTANT
REMAINDER

T 010361/09

10 MAR 2009

REGISTRATIEUR/REGISTRAR

(89)

59 ET SEQ

IN DOCUMENTE NTR BLAUST
IN DOCUMENTS SEE PAGE

SERTIFKAAT VAN GEREGERSTREDE TITEL UITGEENIK
CERTIFICATE OF REGISTERED TITLE ISSUED

TEN OPSIGTE VAN ERF 480 = 766m²
IN RESPECT OF

RESTANT
REMAINDER

T 010362/09

10 MAR 2009

REGISTRATEUR/REGISTRAR

190

SERTIFKAAT VAN GEREGERSTREDE TITEL UITGEENIK
CERTIFICATE OF REGISTERED TITLE ISSUED

TEN OPSIGTE VAN ERF 481 = 702m²
IN RESPECT OF

RESTANT
REMAINDER

T 010363/09

10 MAR 2009

REGISTRATEUR/REGISTRAR

191

SERTIFKAAT VAN GEREGERSTREDE TITEL UITGEENIK
CERTIFICATE OF REGISTERED TITLE ISSUED

TEN OPSIGTE VAN ERF 482 = 701m²
IN RESPECT OF

RESTANT
REMAINDER

T 010364/09

10 MAR 2009

REGISTRATEUR/REGISTRAR

192

SERTIFKAAT VAN GEREGERSTREDE TITEL UITGEENIK
CERTIFICATE OF REGISTERED TITLE ISSUED

TEN OPSIGTE VAN ERF 483 = 3355m²
IN RESPECT OF


RESTANT
REMAINDER

T 010365/09


10 MAR 2009

REGISTRATEUR/REGISTRAR


193

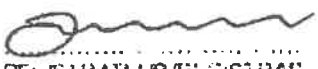SERTIFKAAT VAN GERECHTSTREKTE TITEL UITGELEID CERTIFICATE OF REGISTERED TITLE ISSUED	
TEN OPSIGTE VAN ERF 484 = 327 m ² IN RESPECT OF	
RESTANT REMAINDER	
T 010366/09	 REGISTRAR/REGISTRAR
10 MAR 2009	


194

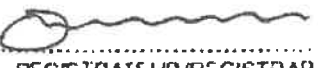SERTIFKAAT VAN GERECHTSTREKTE TITEL UITGELEID CERTIFICATE OF REGISTERED TITLE ISSUED	
TEN OPSIGTE VAN ERF 485 = 206 m ² IN RESPECT OF	
RESTANT REMAINDER	
T 010367/09	 REGISTRAR/REGISTRAR
10 MAR 2009	

195

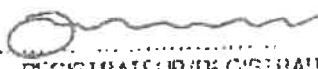SERTIFKAAT VAN GERECHTSTREKTE TITEL UITGELEID CERTIFICATE OF REGISTERED TITLE ISSUED	
TEN OPSIGTE VAN ERF 486 = 145 m ² IN RESPECT OF	
RESTANT REMAINDER	
T 010368/09	 REGISTRAR/REGISTRAR
10 MAR 2009	

196

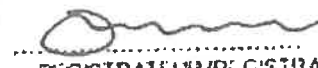SERTIFKAAT VAN GERECHTSTREKTE TITEL UITGELEID CERTIFICATE OF REGISTERED TITLE ISSUED	
TEN OPSIGTE VAN ERF 487 = 93 m ² IN RESPECT OF	
RESTANT REMAINDER	
T 010369/09	 REGISTRAR/REGISTRAR
10 MAR 2009	

197

FOR ENDORSEMENTS SEE PAGE 61 ET SEQ

SERTIFIKAAT VAN GEREISTREERDE TITEL JYGOETLIK CERTIFICATE OF REGISTERED TITLE ISSUED	
TEN OPSIGTE VAN ERF 488 = 207 m ² IN RESPECT OF	
RESTANT DEMANDER	
T	010370/09
10 MAR 2009	
REGISTRATIEUR/REGISTRAR	

(198)

SERTIFIKAAT VAN GEREISTREERDE TITEL JYGOETLIK CERTIFICATE OF REGISTERED TITLE ISSUED	
TEN OPSIGTE VAN ERF 496 = 780 m ² IN RESPECT OF	
RESTANT DEMANDER	
T	010371/09
10 MAR 2009	
REGISTRATIEUR/REGISTRAR	


(199)

SERTIFIKAAT VAN GEREISTREERDE TITEL JYGOETLIK CERTIFICATE OF REGISTERED TITLE ISSUED	
TEN OPSIGTE VAN ERF 489 = 147 m ² IN RESPECT OF	
RESTANT DEMANDER	
T	010372/09
10 MAR 2009	
REGISTRATIEUR/REGISTRAR	

(200)

SERTIFIKAAT VAN GEREISTREERDE TITEL JYGOETLIK CERTIFICATE OF REGISTERED TITLE ISSUED	
TEN OPSIGTE VAN ERF 490 = 318 m ² IN RESPECT OF	
RESTANT DEMANDER	
T	010373/09
10 MAR 2009	
REGISTRATIEUR/REGISTRAR	

(201)

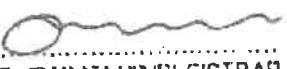SERTIFKAAT VAN GEREISTREEHDE TITEL JITGEENLIK CERTIFICATE OF REGISTERED TITLE ISSUED	
TEN OPSIGTE VAN ERF 491 = 227m ² IN RESPECT OF	
RESTANT REMAINDER	
T 010374/09	 REGISTRATEUR/REGISTRAR
10 MAR 2009	


202

SERTIFKAAT VAN GEREISTREEHDE TITEL JITGEENLIK CERTIFICATE OF REGISTERED TITLE ISSUED	
TEN OPSIGTE VAN ERF 492 = 274m ² IN RESPECT OF	
RESTANT REMAINDER	
T 010375/09	 REGISTRATEUR/REGISTRAR
10 MAR 2009	

203

SERTIFKAAT VAN GEREISTREEHDE TITEL JITGEENLIK CERTIFICATE OF REGISTERED TITLE ISSUED	
TEN OPSIGTE VAN ERF 493 = 605m ² IN RESPECT OF	
RESTANT REMAINDER	
T 010376/09	 REGISTRATEUR/REGISTRAR
10 MAR 2009	

204

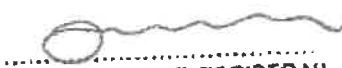SERTIFKAAT VAN GEREISTREEHDE TITEL JITGEENLIK CERTIFICATE OF REGISTERED TITLE ISSUED	
TEN OPSIGTE VAN ERF 494 = 746m ² IN RESPECT OF	
RESTANT REMAINDER	
T 010377/09	 REGISTRATEUR/REGISTRAR
10 MAR 2009	

205

SEE PAGE 205

Geleë in die Munisipaliteit van STELLENBOSCH
Administratiewe Distrik: STELLENBOSCH
Provinsie van Kaap die Goede Hoop.


Opnamejaar 'n September 1982 - Desember 1986 deur my
in Junie 1987

CDR

LG No L No 149/87
VEL Nr. 3 van 7

GOVERNMENT
DEPARTMENT
GENERAL
1287-08-07

L.G. LEER No: Kaya Hurd 689
M.S. No: E 899/87
KUMILASIE
E882-1271 (6938)
O152-1273 (6941)
ZEM 11 (6169)

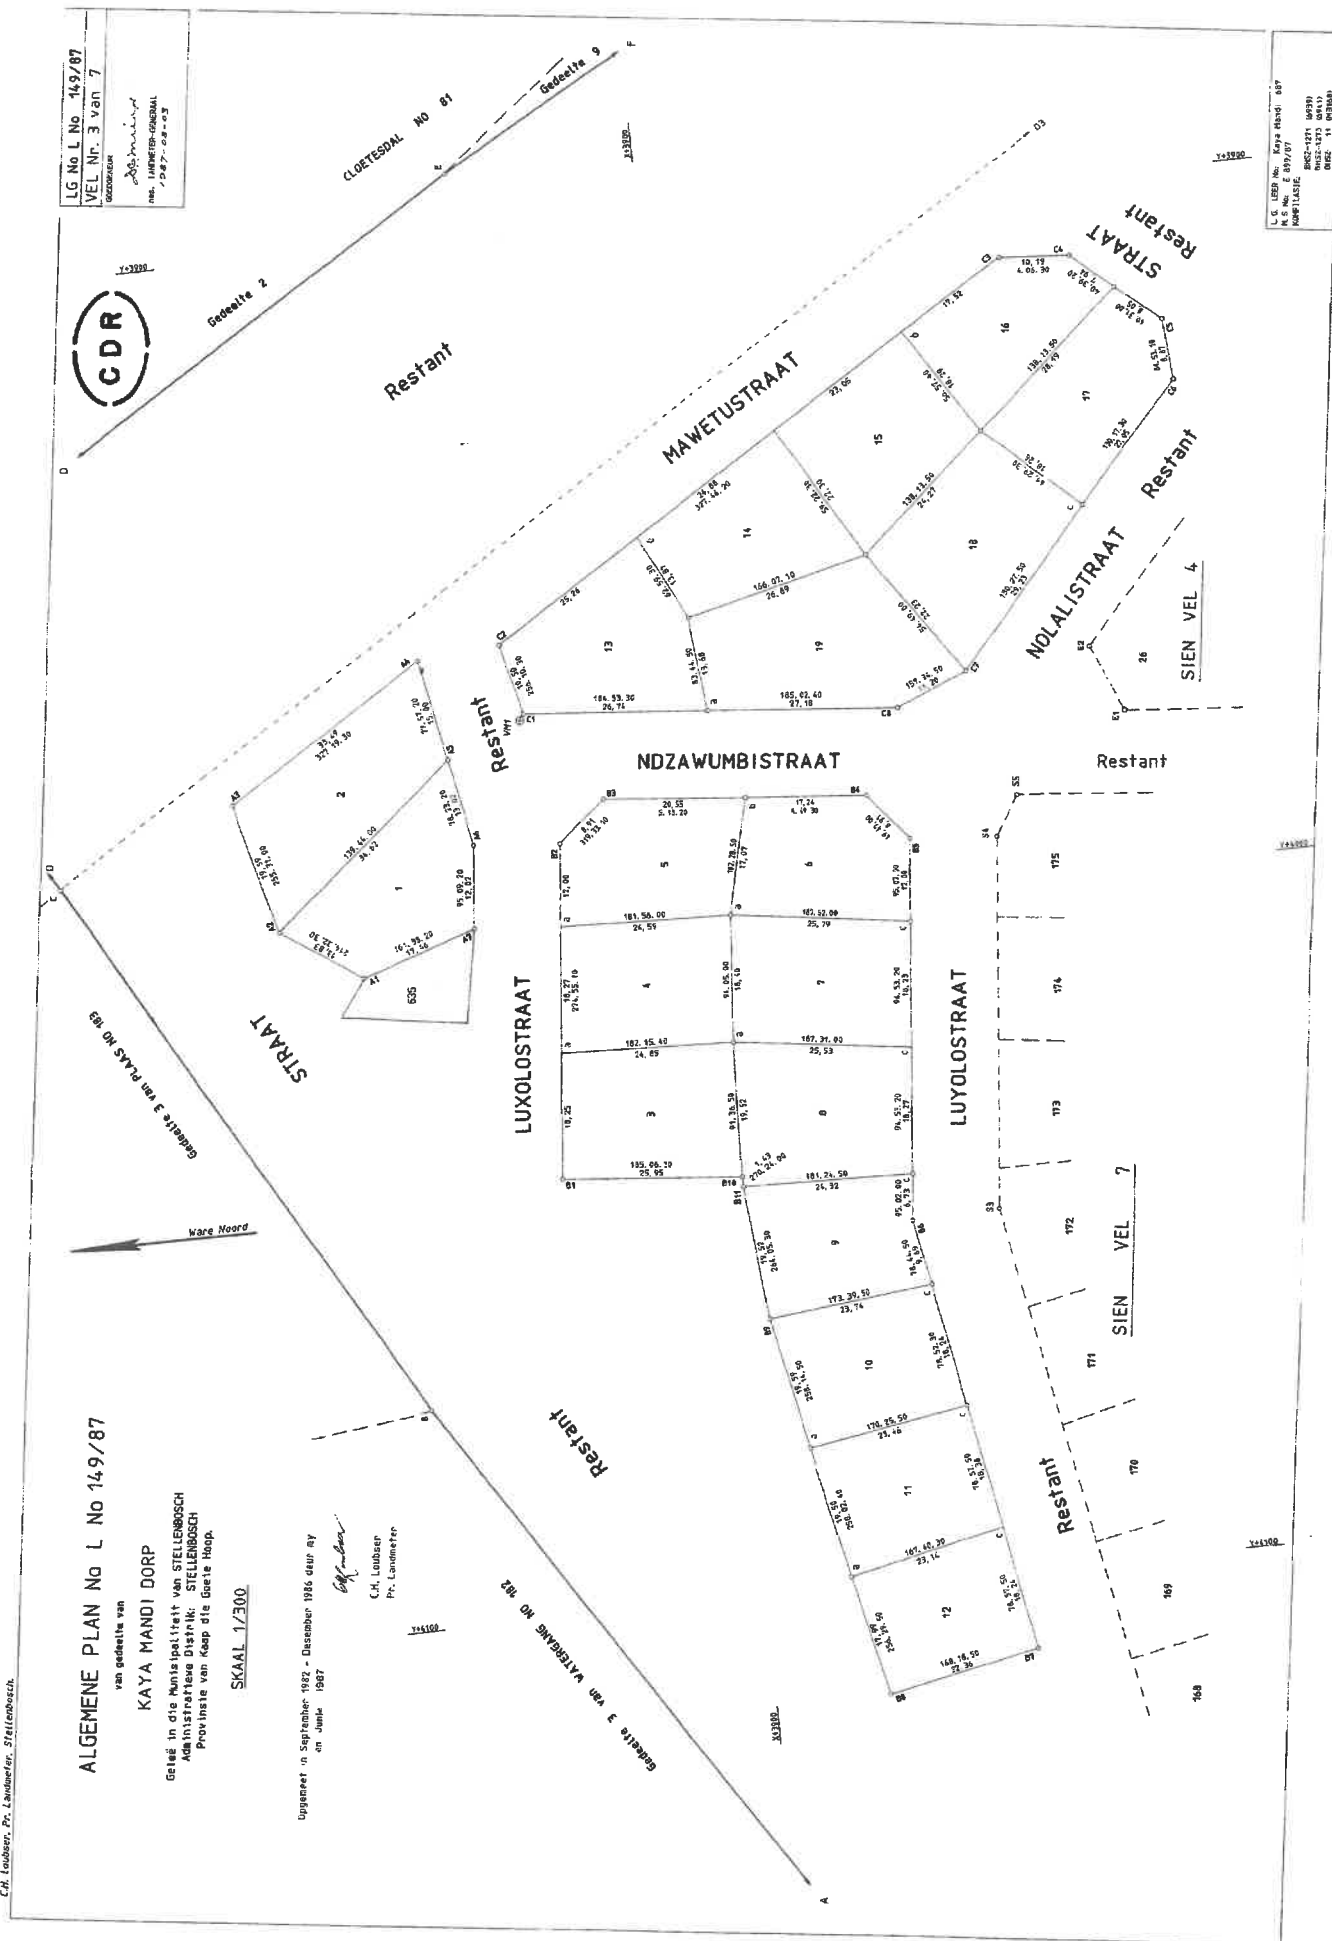



LG NO L NO 149/87
VEL NR. 7 van 7

VERDEELING

149/87-149/87
149/87-149/87



Opgeleverd in September 1987 - Besluit 1987 deur sy
in Julie 1987

[Signature]
L.M. Louber
Pr. Landmeter


ALGEMENE PLAN NO L NO 149/87

van gedeelte van

KAYA MANDI DORP

Gedeel in die Munisipaliteit van STELLENBOSCH
Admistratiewe Distrik: STELLENBOSCH
Provinsie van Kaap die Goeie Hoop.

SKAAL 1/300

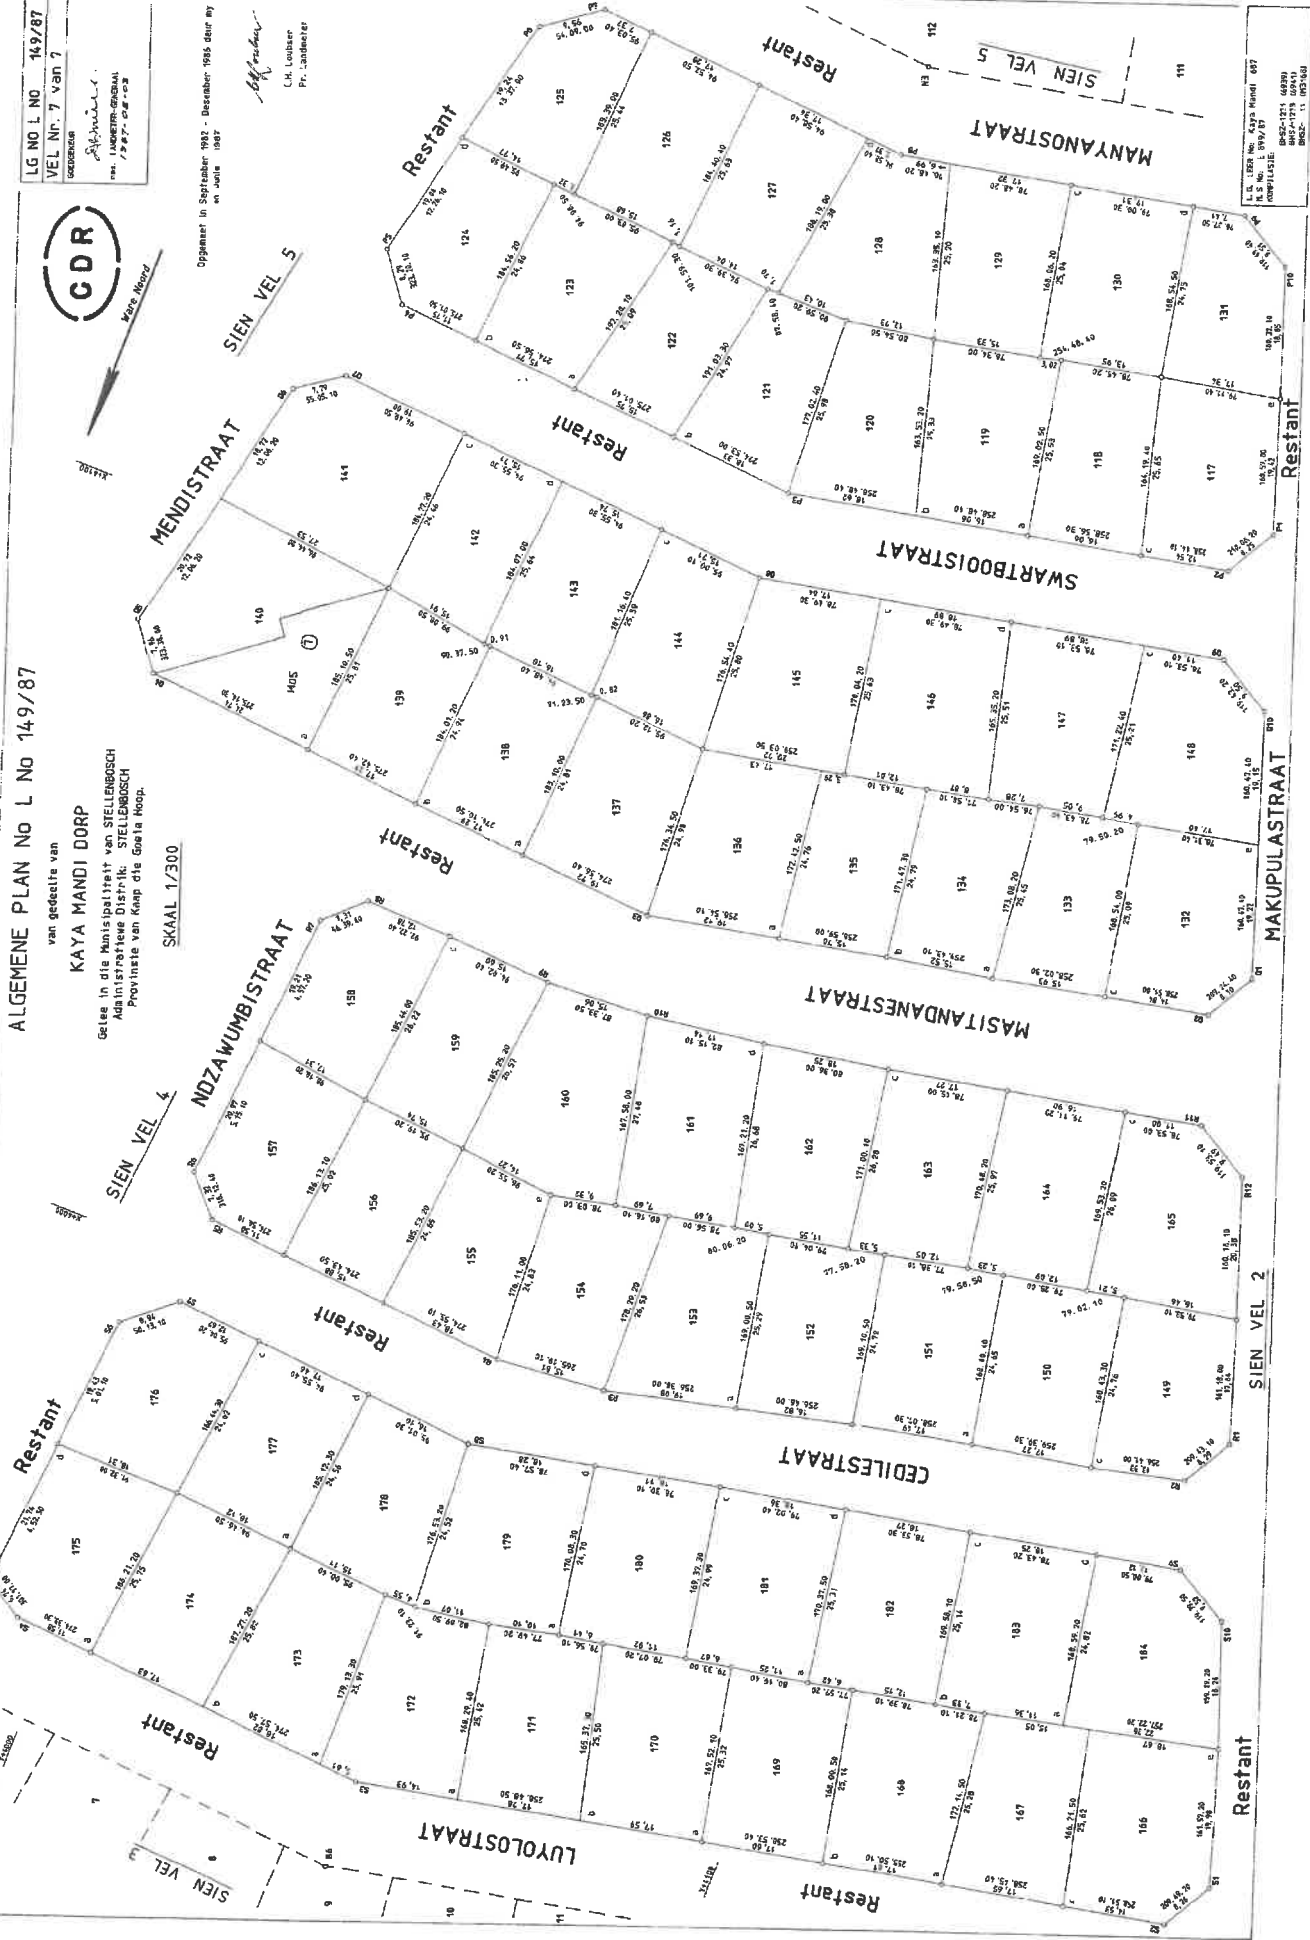


L.M. Louber No. 149/87
149/87-149/87
149/87-149/87

149/87-149/87
149/87-149/87
149/87-149/87

A	Swaar.ysterhoekdraadpaal
B	Ysterpaal in beton
C	Yster-as wat 90cm uitsteek
D,E	25mm x 1,20m ysterpyp wat 24cm uitsteek
F,G,H,J,K	16mm ysterpen
L	nie gebaken nie
M,O,P,Q,R	20mm x 150mm ysterpen 130mm ingeslaan
S	Ysterpyp 0,5m diep
N	Ysterpaal wat 30cm uitsteek
T	Houtdraadpaal in beton

Ged. 37 vart
 plaats 189
 Reut. Ged. 3 van Cloetendaal 81
 Ged. 2 van Cloetendaal 81

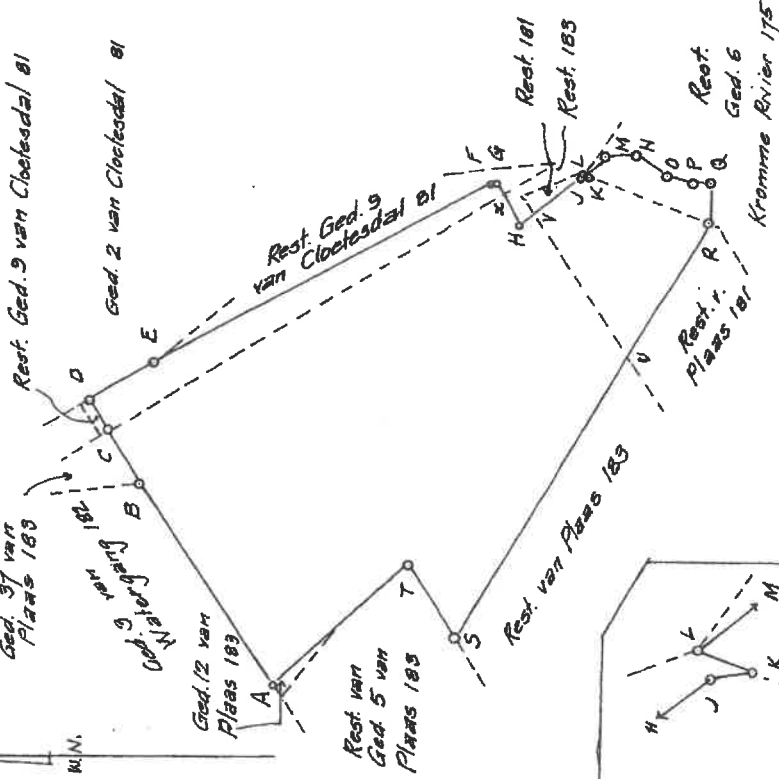

WLASING

SK22/1/1000

Skala: 1/7500

SVE	Kappe-Voet meter	RIGTINGS -HOEKE	Konstantes	Y		KOÖRDINATE		X
						Stelsel	Lo. 19	
AB	354,38	236 56 00	A	+	4 365,29	+	4 047,49	
BC	92,58	240 10 40	B	+	4 068,31	+	3 854,13	
CD	48,33	238 22 00	C	+	3 987,99	+	3 808,10	
DE	106,12	327 57 50	D	+	3 946,84	+	3 782,75	
EF	548,13	330 58 30	E	+	3 890,55	+	3 872,71	
FG	7,04	16 11 20	F	+	3 624,60	+	4 352,00	
GH	67,44	61 24 00	G	+	3 626,56	+	4 358,76	
HJ	113,06	321 19 10	H	+	3 685,77	+	4 391,04	
JK	8,66	351 18 00	I	+	3 615,11	+	4 479,30	
KL	11,14	201 16 10	J	+	3 613,80	+	4 487,86	
LM	40,91	320 00 30	K	+	3 609,76	+	4 477,48	
MN	47,17	358 10 00	L	+	3 583,47	+	4 508,82	
NN	50,86	36 19 20	M	+	3 581,96	+	4 555,97	
OP	37,44	14 42 10	N	+	3 612,09	+	4 596,95	
PQ	23,00	353 06 00	O	+	3 621,58	+	4 633,16	
QR	60,24	90 28 00	P	+	3 518,82	+	4 655,99	
RS	708,71	119 40 30	Q	+	3 679,06	+	4 655,50	
ST	126,58	328 14 10	R	+	4 294,82	+	4 304,63	
TA	260,79	136 55 50	T	+	4 187,20	+	4 238,00	

025A
el 1
024A
027

(1) **FIGUUR ABCDEFGHJKRST** stel Die plaas **KAYA MANDI** Nr. 1142, voor.
Sien Kaart Nr. 71/1980 T/A 1981. 60.3407 5/286 **Kaya**

(2) **Figuur LMOPOR** stel **GEDEELTE 29** (n gedeelte van Gedeelte 6) van die gekonsolideerde plaas **KROMME RIVIER Nr. 175** voor.
Sien Kaart Nr. **393/1986** T/A **1996-62614** E/2.1/12.10

ERF 200 Kaya Mandi

Die figur A B C D E F G H J K L M N O P Q R S T

stel voor 34,4957 hektaar grond, synde
Die plaas K A Y A M A N D I Nr. 1259 wat bestaan uit

gees in die Munisipaliteit en
STELLENBOSCH
(1) en (2) hierbo
Administratiewe Distrik
Provinsie Kaap die Goeie Hoop.

Opgevoet in Saangestel in Januari 1986

deur my,

Hierdie kaart is geheg aan SVT	Die oorspronklike kaart is. soos hierbo aangehaal	Lêer No. 1259 175 STEL: 1259 M.S. No. ^{Samengetel}	Land No. 175
No. 43399 2000		Komp. BHSZ - 1271 (6939) - 1273 (6941) BHSZ - 11 (3158)	
gedateer	Ne: geheg aan		
t.g.v.	Transpore/Gesandbrief		
	No.		

Registrateur van Aktes

394/1986

DUMMY TRIP.

Farm

~~ERF~~ 1259

Stellenbosch.

NOW:-

ERF 288 Kaya Mondli

ANNEXURE C

**APPLICATION FOR SUDIVISION, CLOSURE OF A
PUBLIC PLACE, REZONING, AMENDMENT OF
GENERAL PLAN & DEPARTURES: REMAINDER
ERF 288, KAYAMANDI (ALSO KNOWN AS
PROJECT 8: MPELAZWE)**

SUBDIVISIONAL & ZONING PLANS

Notation:

Application Area

Application for the Subdivision of
Remainder Erf 288, Stellenbosch into four
portions namely:
Portion 1 (1493m²)
Portion 2 (1014m²)
Portion 3 (133m²)
A Remainder (6.8ha)

Application for the Subdivision of
Remainder Erf 523, Stellenbosch into two
portions namely:
Portion 4 (5202m²)
A Remainder (2.4ha)

Remainder
Erf 288

381

All areas and dimensions are approximate and should be
verified by a professional land surveyor.

Drawing: 3461-P

Plan no.: 6

Date: 31/03/2022

Scale: 1:1 500 (A1)

Project no.:

Drawn: WH


Checked: JVR

Kayamandi Town Centre
Redevelopment

lv3

ARCHITECTS
TOWN PLANNERS
URBAN DESIGNERS

FIRST FLOOR LA GRÂTIEUX OFFICE BUILDING | 97 DORP STREET
STELLENBOSCH 7600 | TEL +27 (0)11 881 2800 | www.lv3.co.za

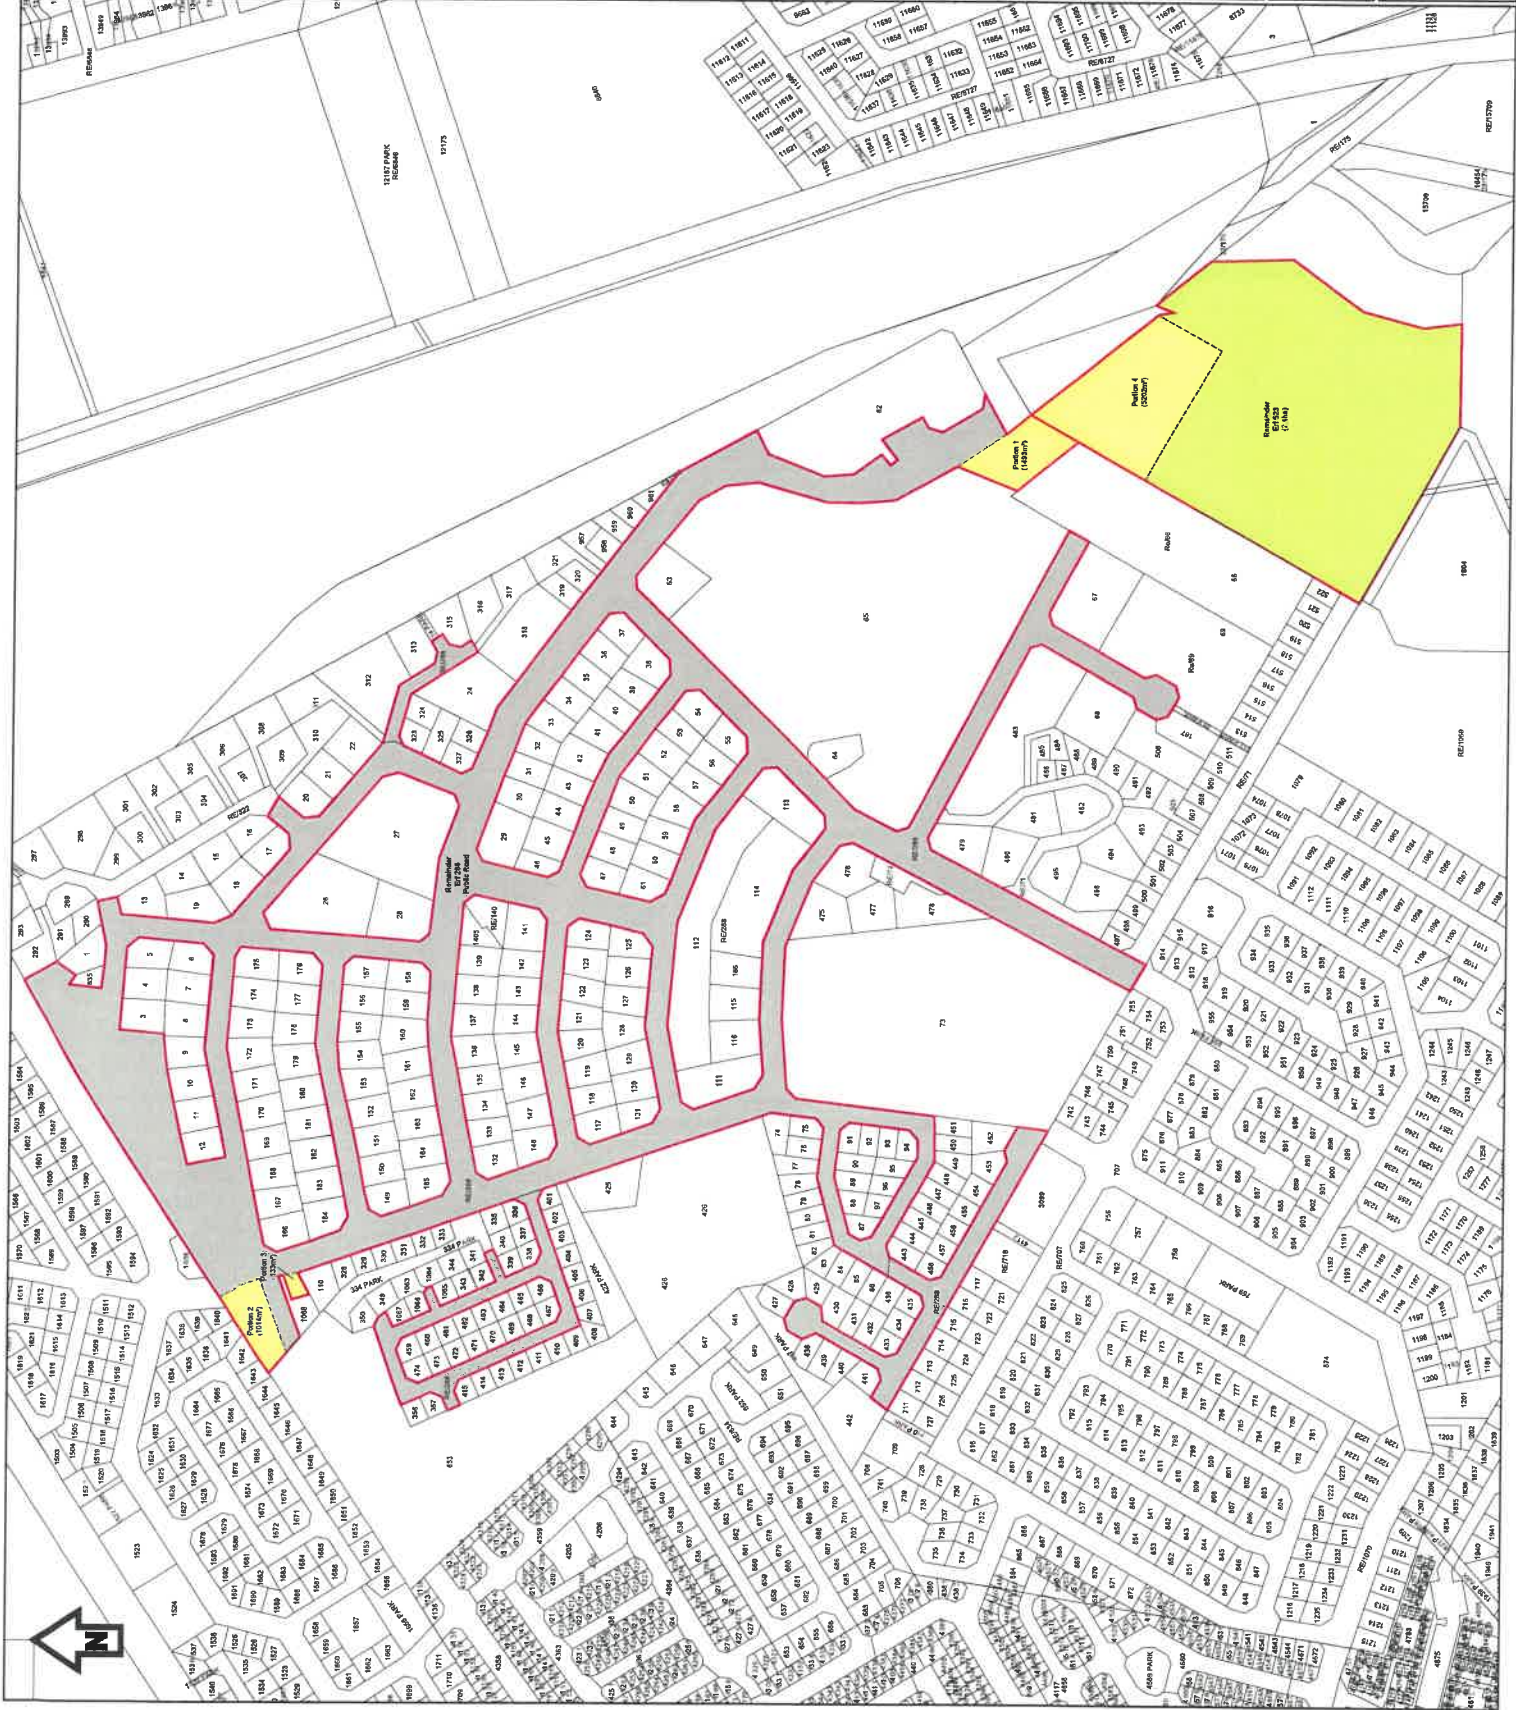

EXISTING CADASTRAL PLAN

Kayamandi Housing Project 8

DESCRIPTION	COMMENTS
Remainder of Erf 288 Kaya Mendi	54,2688 ha
Proposed portion of RE/288 to be subdivided and closed as a public place	40,7188 ha
Current Number of Erfen	1 Erf
Current Erf Numbers	Remainder of Erf 288
Proposed Number of Erfen	55 even
Proposed Number of Residential Erfen	54 even
Proposed Number of Public Space Erfen	1 Erf
Proposed Unregistered Residential Numbers	2392-2402, 2402-2446
Proposed Unregistered Public Space Erf Numbers	2401
General Plans / SG Diagrams	SG394/1989 & L14987
Current Owner	Stellenbosch Municipality
Current Owner	T43399/2000

Notes:

- Project 8 (Mpelazwe) is located between Luyolo, Ndzawumbi and Sokugale Road in Ward 13, in the Old Township Area of Kayamandi, Stellenbosch.
- The project formed part of the hostel upgrading programme and consists of 54 residential units and 1 public space. However, it still forms part of the Remainder of Erf 288, Kayamandi. New erf numbers have been allocated but the formal subdivision and closure of a public place have not been completed to date.
- The intention is to:
 - Subdivide the Remainder of Erf 288 into two portions, namely proposed "Portion A" and the Remainder of Erf 288.
 - Close the proposed "Portion A" as a public place.
 - Subdivide and rezone the proposed "Portion A" into 54 residential units (unregistered even 2392-2400 & 2402-2446) and 1 public place erf (unregistered erf 2401).
 - Existing Number of Dwelling Units:
 - The existing property contains 54 formal dwelling units.
 - In addition to the 54 formal dwelling units, there are approximately 59 informal structures on the existing properties. This was counted from an undated aerial image obtained from Messrs TV3. Should the municipality require an exact number of informal structures, it is recommended that quotes be obtained for new aerial footage and/or the conducting of physical surveys.
 - Any areas and dimensions are provisioned and will be finalised by the Land Surveyor at the time of the subdivision survey.
 - Distances are given in meters (m).
 - Cadastral information was provided by Messrs FBV Professional Land Surveyors




PLAN 4 SA

PROFESSIONAL PLANNERS & PROJECT MANAGERS

MARTIN JONKER
Tel: 084-410-6132
Fax: 086-524-4739
Email: martin@plan4sa.co.za
Web: www.plan4sa.co.za

COPYRIGHT RESERVED

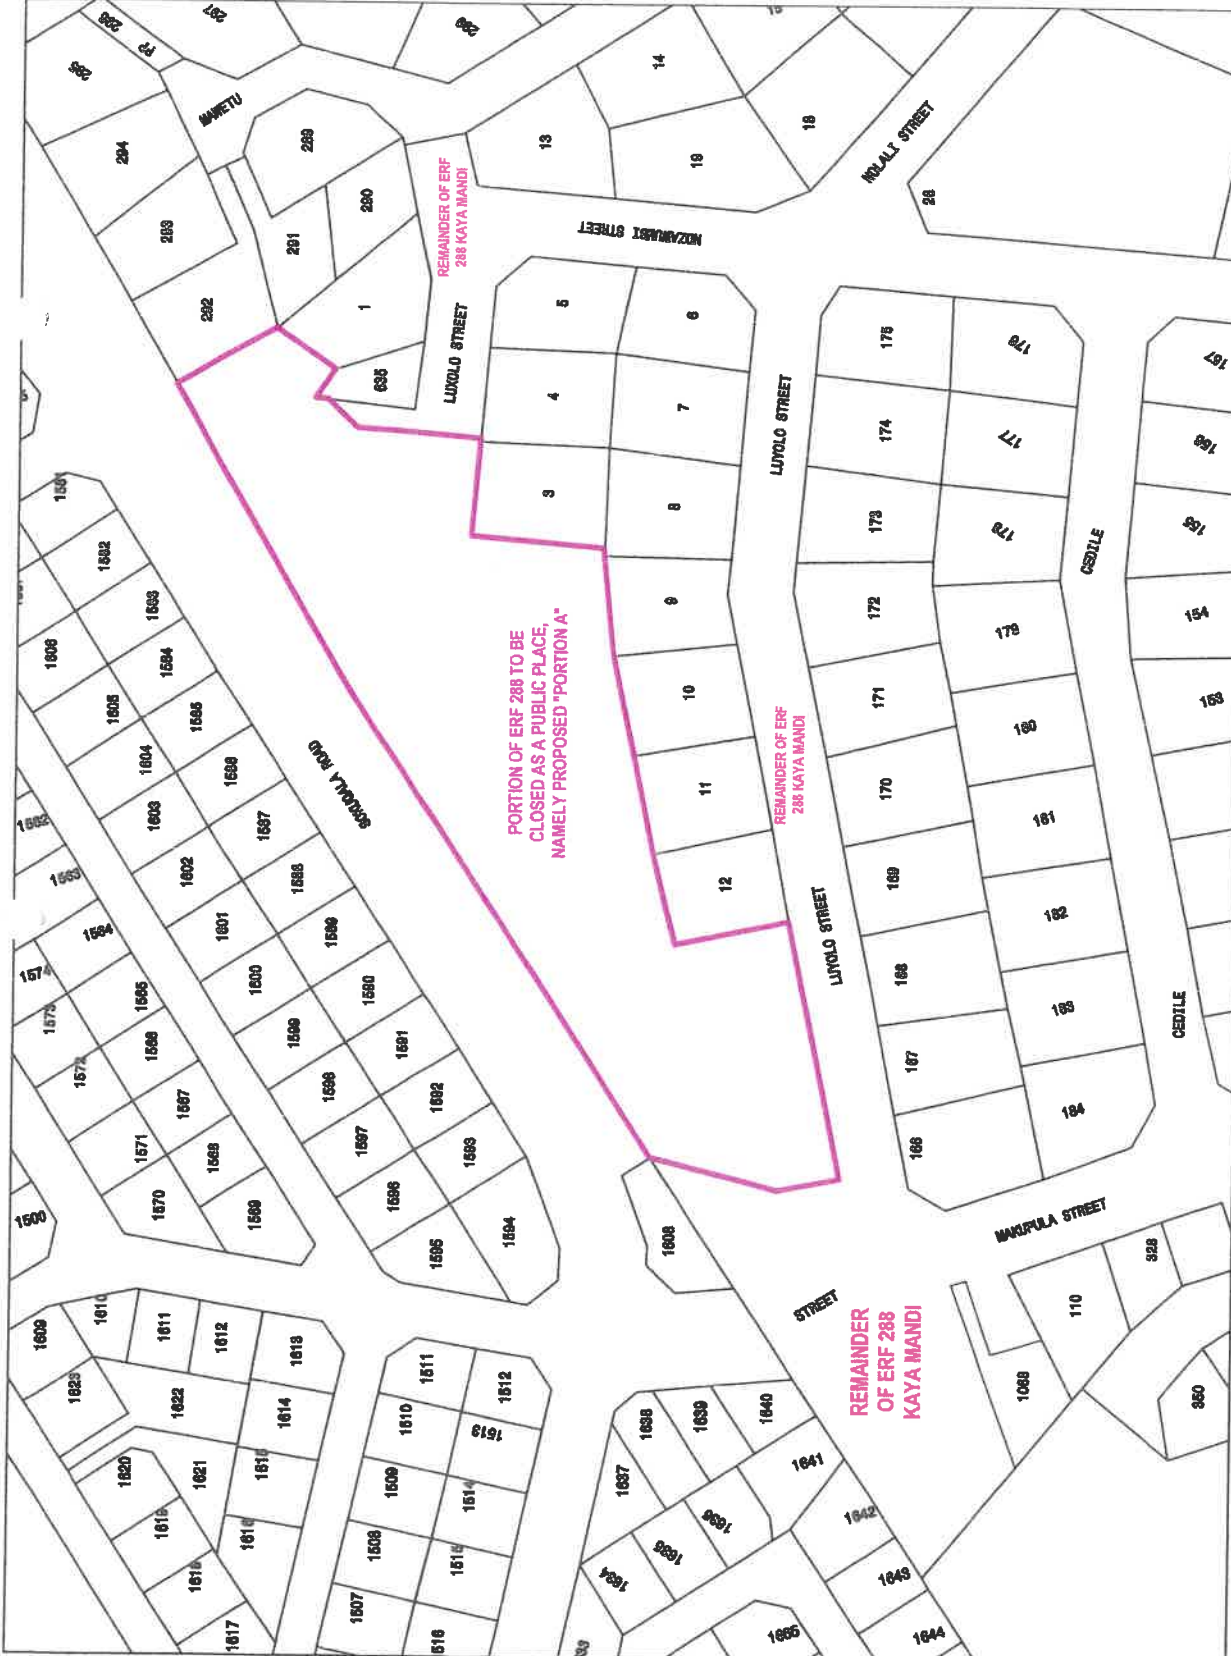

CLIENT / OWNER INFORMATION

STELLENBOSCH MUNICIPALITY
Contact: Mr. Lester van Stavel
Position: Manager: Housing Development
Tel: 021-808-8482
Cell: 082-442-7709
Email: lester.vanstavel@stellenbosch.gov.za
Web: www.stellenbosch.gov.za

DRAWING TITLE

EXISTING CADASTRAL PLAN (8)

PLAN NUMBER 2 **SCALE** NTS **SHEET SIZE** A3 **SHEET NUMBER** 1 of 1

PROJECT NAME

LAND USE RIGHTS: KAYAMANDI HOUSING PROJECTS

DRAWING DISCIPLINE CODES
TRP: Town & Regional Planning
TP: Transportation Planning

DRAWING STATUS CODES
D: Draft
F: Final



DRAWING NUMBER
21P004 (8)-TRP-ECP-20220130-Rev
DD1

DRAWING TITLE CODES
CP: Consolidation Plan
DF: Development Framework
ECP: Existing Cadastral Plan
LP: Locality Plan
LUP: Land Use Plan
SDP: Site Development Plan
SLP: Site Layout Plan
SUB: Subdivision Plan
ZP: Zoning Plan

	DESCRIPTION	COMMENTS
	Proposed (Closed) "Portion A"	±0.7163 ha
	Less Formal Residential Zone (FR)	Unregistered arven 2362-2400; 2402-2448
	Public Roads and Parking Zone (PR)	Unregistered ref 2401

1. Project is scheduled to increase between Laidley, Newmarket and Busbridge Road in VNC 18, in the C20 Township Area of Karamay, Baffinboro.
2. The intention is to:
 - 2.1. Close the proposed "Portion A" into two portions, namely proposed "Portion A" and "Portion B" of lot 163.
 - 2.2. Close the proposed "Portion A" into a public park.
 - 2.3. Subdivide and rezone the proposed "Portion A" into 54 residential units (unimproved area 282,042.0 m², 2,002,440 m²) and 1 public park (unimproved area 7,521).
3. Estimated costs:
 - 3.1. Estimated cost of the proposed subdivision is \$1,000,000.
 - 3.2. The main roads proposed are 100' wide double dwelling lots.
4. In addition to the 40 double dwelling lots, there are approximately 40 informal structures at the formal dwelling units. This was counted from an old aerial image obtained from the Town of VNC. Should the municipality require an exact number of informal structures, the exact number of informal structures is obtained from an aerial image archive by contacting the physical survey.

- [illegible]

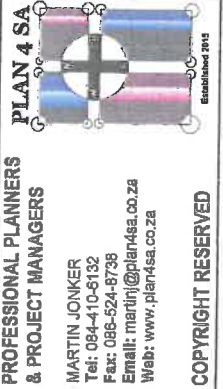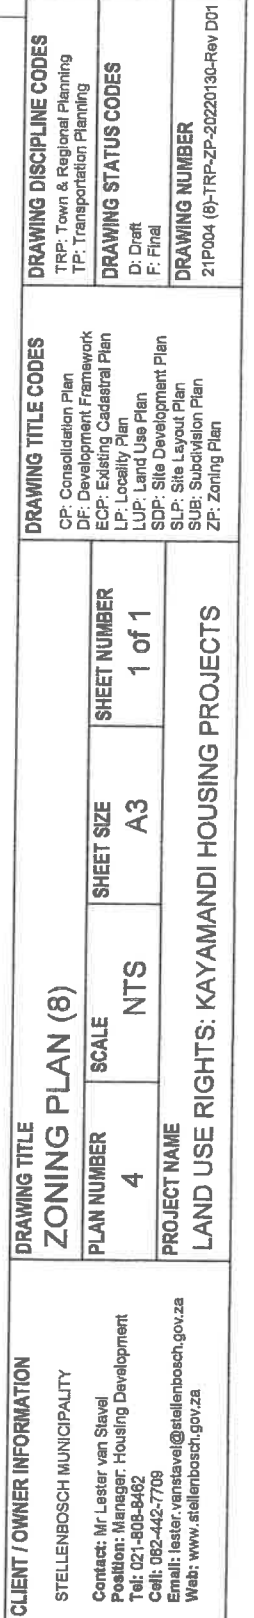

	DESCRIPTION	COMMENTS
	Proposed (Cloud) "Potion A"	±0.7168 ha
	Current Number of Even	1 Erf
	Current Erf Numbers	Remainder of Erf 288
	Proposed Number of Even	66 even
	Proposed Number of Residential Even	54 even
	Proposed Number of Public Space Even	1 erf
	Proposed Unregistered Residential Erf Numbers	2382-2400; 2402-2448
	Proposed Unregistered Public Space Erf Numbers	2401
	Existing Residential Units	54 Existing units

1. Project 8 (Mpelazwe) is located between Luyelo, Nazamund and Schupata Road in Ward 19, in the Old Township Area of Kayamand, Stellenbosch.

- [illegible]



MARTIN JONKER
Tel: 084-410-6132
Fax: 086-524-8738
Email: martin@plan4sa.co.za
Web: www.plan4sa.co.za

DRAWING STATUS CODES
D: Draft
F: Final

DRAWING NUMBER
21P004 (8)-TRP-SUB-20220130-Rev
D01

DR: Development Framework
ECP: Existing Cadastral Plan
LP: Locality Plan
LUP: Land Use Plan
SDP: Site Development Plan
SLP: Site Layout Plan
SUB: Subdivision Plan
ZP: Zoning Plan

PLAN NUMBER	SCALE	SHEET SIZE	SHEET NUMBER
3	NTS	A3	1 of 1
PROJECT NAME			
LAND USE RIGHTS: KAYAMANDI HOUSING PROJECTS			

Contact: Mr Lester van Stavel
Position: Manager, Housing Development
Tel: 021-808-8492
Cell: 082-442-7709
Email: lester.vanstavel@stellenbosch.gov.za
Web: www.stellenbosch.gov.za

	DESCRIPTION	COMMENTS
	Proposed (Class) "Petition A"	±0.7118 ha
	Current Number of Even	1 Erf
	Current Erf Numbers	Remainder of Erf 288
	Proposed Number of Even	58 even
	Proposed Number of Residential Even	54 even
	Proposed Number of Public Space Even	1 erf
	Proposed Unregistered Residential Erf Numbers	2392-2400; 2423-2448
	Proposed Unregistered Public Space Erf Numbers	2401
	Existing Residential Units	54 dwelling units
	Informal Structures (Shacks)	430 structures (shacks)

	DESCRIPTION	COMMENTS
	Proposed (Class) "Petition A"	±0.7118 ha
	Current Number of Even	1 Erf
	Current Erf Numbers	Remainder of Erf 288
	Processed Number of Even	58 even
	Processed Number of Residential Even	54 even
	Processed Number of Public Space Even	1 erf
	Processed Unregistered Residential Erf Numbers	2392-2400; 2423-2448
	Proposed Unregistered Public Space Erf Numbers	2401
	Existing Residential Units	54 dwelling units
	Informal Structures (Shacks)	430 structures (shacks)

[illegible]

MARTIN JONKER
Tel: 084-410-8132
Fax: 086-524-8738
Email: martin@plan4sa.co.za
Web: www.plan4sa.co.za

DUP: Dwelling Units Plan ECP: Existing Cadastral Plan LP: Locality Plan LUP: Land Use Plan SDP: Site Development Plan SLP: Site Layout Plan SUB: Subdivision Plan ZP: Zoning Plan	DRAWING STATUS CODES D: Draft F: Final	DRAWING NUMBER 21P004 (8)-TRP-DUP-202202-Rev D01
--	---	---

PLAN NUMBER	SCALE	SHEET SIZE	SHEET NUMBER
5	NTS	A3	1 of 1
PROJECT NAME			
LAND USE RIGHTS: KAYAMANDI HOUSING PROJECTS			

Contact: Mr Lester van Stavel
Position: Manager: Housing Development
Tel: 021-808-8462
Call: 082-442-7709
Email: lester.vanstavel@stellenbosch.gov.za
Web: www.stellenbosch.gov.za

ANNEXURE D

**APPLICATION FOR SUDIVISION, CLOSURE OF A
PUBLIC PLACE, REZONING, AMENDMENT OF
GENERAL PLAN & DEPARTURES: REMAINDER
ERF 288, KAYAMANDI (ALSO KNOWN AS
PROJECT 8: MPELAZWE)**

APPLICANT'S MOTIVATION

**Land Use Application(s)
for the
Remainder of Erf 288
Kayamandi, Stellenbosch**


(KNOWN AS PROJECT 8 (MPELAZWE) KAYAMANDI)

PLANNING MOTIVATION REPORT

Prepared
For

**STELLENBOSCH MUNICIPALITY
Manager: Housing Development
Oude Bloemhof building,
3rd Floor,
71 Plein Street,
Stellenbosch,
7600**

**DATE:
27 APRIL 2022**

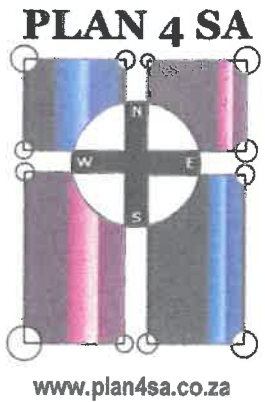

HEAD OFFICE
PO Box 1152,
Cape Gate,
7562

Unit 5, Stellen Villa,
Kronendal Crescent,
Stellenberg,
7550

CONTROL SHEET

PARTIES TO THE CONTRACT

CLIENT	:	STELLENBOSCH MUNICIPALITY
<i>Client Contact Person</i>	:	Mr Lester van Stavel Mr Shaun October
<i>Client Tel</i>	:	T: 021 808 8462 (Lester van Stavel) T: 021 808 8756 (Shaun October) C: 082 442 7709 (Lester van Stavel) F: 021 887 6167
<i>Client Email</i>	:	Lester.vanstavel@ Stellenbosch.gov.za shaun.october@ Stellenbosch.gov.za
CONSULTANT	:	PLAN 4 SA (PTY) LTD
<i>Consultant Project Manager</i>	:	Martin Jonker
<i>Consultant Email</i>	:	martinj@plan4sa.co.za
<i>Consultant Mobile</i>	:	084-410-6132

PROJECT

PROJECT NAME	:	OBTAINING THE NECESSARY LAND USE RIGHTS AND REGISTRATION OF DIAGRAMS IN THE SURVEYOR-GENERAL'S OFFICE FOR CERTAIN HOUSING PROJECTS IN KAYAMANDI, STELLENBOSCH
Tender Number	:	B/SM 42/21
Consultant Project Number	:	21P004

REPORT

REPORT NAME	:	FINAL PLANNING MOTIVATION REPORT
Prepared By	:	Martin Jonker
Report Date	:	27 April 2022

REPORT REVISIONS

REVISION NR	DATE	DESCRIPTION
Rev 01		

TABLE OF CONTENTS

CONTROL SHEET	I
TABLE OF CONTENTS.....	II
LIST OF TABLES	III
LIST OF FIGURES.....	III
LIST OF IMAGES.....	IV
LIST OF PLANS.....	IV
LIST OF ANNEXURES	IV
1. INTRODUCTION.....	5
1.1 BACKGROUND AND APPOINTMENT.....	5
1.2 POWER OF ATTORNEY.....	6
1.3 REPORT LAYOUT	7
2. LAND USE APPLICATION	8
2.1 PURPOSE OF THE APPLICATION	8
2.2 APPLICABLE BY-LAW, ZONING SCHEME & OVERLAY ZONES	8
2.3 EXEMPTIONS IN TERMS OF SECTION 60 OF LUPA (ACT 3 OF 2014)	8
2.4 TYPE OF LAND USE APPLICATIONS	9
2.5 APPROVAL REQUIRED IN TERMS OF OTHER LEGISLATION (IF APPLICABLE).....	11
2.6 AFFECTED SURROUNDING PROPERTY OWNERS.....	20
3. PROPERTY INFORMATION.....	21
3.1 PROPERTY DESCRIPTION & EXTENT.....	21
3.2 OWNERSHIP & TITLE DEED	21
3.3 CONVEYANCING CERTIFICATE & TITLE DEED RESTRICTIONS	21
3.4 CURRENT ZONING	22
3.5 EXISTING BUILDINGS & LAND USES.....	22
3.6 BOND HOLDER	23
3.7 PENDING LAND CLAIMS	23
3.8 PENDING COURT CASES / ORDERS	23
4. CONTEXTUAL ANALYSIS	24
4.1 LOCATION & PHYSICAL ADDRESS.....	24
4.2 SURROUNDING ZONINGS AND LAND USES	24
5. SITE ANALYSIS.....	26
5.1 ENGINEERING SERVICES	26
5.1.1 Water.....	26
5.1.2 Sewer	26
5.1.3 Electrical.....	27
5.1.4 Roads & Transport	27
5.2 SERVITUDES.....	27
5.3 TOPOGRAPHY & GEOTECHNICAL STATUS.....	28
5.4 ENVIRONMENTAL CHARACTERISTICS.....	28
5.5 HERITAGE CHARACTERISTICS	28
6. DEVELOPMENT PROPOSAL.....	29
6.1 BACKGROUND.....	29
6.2 PROPOSED DEVELOPMENT CONCEPT.....	29
6.3 PROPOSED SUBDIVISION, CONSOLIDATION, ZONINGS AND LAND USES	32
6.4 PROPOSED DEVELOPMENT PARAMETERS.....	35
6.4.1 Coverage.....	35
6.4.2 Height	40
6.4.3 Building Lines	47
6.4.4 Parking	72
7. PLANNING MOTIVATION IN SUPPORT OF THE APPLICATION	79

7.1	LAND USE DECISION CRITERIA	79
7.2	CONSISTENCY WITH RELEVANT NATIONAL & PROVINCIAL DEVELOPMENT PRINCIPLES	79
7.3	CONSISTENCY WITH RELEVANT NATIONAL & PROVINCIAL PLANNING FRAMEWORKS AND POLICIES	80
7.3.1	National Development Plan (NDP), 2012	80
7.3.2	OneCape 2040	81
7.3.3	WC Provincial Spatial Development Framework (PSDF), 2014	81
7.4	CONSISTENCY WITH RELEVANT LOCAL PLANNING FRAMEWORKS AND POLICIES	82
7.4.1	Municipal IDP	82
7.4.2	Municipal SDF	82
7.5	SUITABILITY OF THE SITE	83
7.6	OTHER IMPLICATIONS OF THE PROPOSED LAND USE(S)	84
8.	CONCLUSION	85

LIST OF TABLES

TABLE 1: SPLUMA (Act 16 of 2013) TRIGGERS	11
TABLE 2: OTHER NATIONAL LEGISLATIVE TRIGGERS	12
TABLE 3: PROVINCIAL LEGISLATIVE TRIGGERS	15
TABLE 4: PROPERTY CADASTRAL INFORMATION	21
TABLE 5: TITLE DEED INFORMATION	21
TABLE 6: CURRENT ZONING	22
TABLE 7: EXISTING BUILDINGS & LAND USES	22
TABLE 8: PROPOSED SUBDIVISION, ZONING AND LAND USES	32
TABLE 9: PROPOSED COVERAGE	36
TABLE 10: PROPOSED HEIGHT	41
TABLE 11: PROPOSED BUILDING LINES ("ALL OTHER BUILDINGS")	49
TABLE 12: PROPOSED BUILDING LINES ("SHELTERS")	61
TABLE 13: PROPOSED PARKING	73
TABLE 14: CONSISTENCY WITH SPLUMA (Act 16 of 2013) AND LUPA (Act 3 of 2014)	79
TABLE 15: CONSISTENCY WITH NATIONAL DEVELOPMENT PLAN (NDP), 2012	80
TABLE 16: MOTIVATION IN TERMS OF SITE SUITABILITY	83
TABLE 17: OTHER IMPLICATIONS OF THE PROPOSED LAND USE(S)	84

LIST OF FIGURES

FIGURE 1: "GENEALOGY" OF ERF 288 KAYA MANDI	6
FIGURE 2: "GENEALOGY" OF ERF 1070 KAYA MANDI	6
FIGURE 3: PROJECT 8 – EXISTING CADASTRAL INFORMATION	29
FIGURE 4: PROJECT 8 – PROPOSED SUBDIVISION	30

LIST OF IMAGES

IMAGE 1: LOCATION OF KAYAMANDI PROJECT 8	24
IMAGE 2: KAYAMANDI ZONING MAP (2019)	25

LIST OF PLANS

PLAN 1: LOCALITY PLAN
PLAN 2: EXISTING CADASTRAL PLAN
PLAN 3: SUBDIVISION PLAN
PLAN 4: ZONING PLAN

LIST OF ANNEXURES

ANNEXURE 1: POWER OF ATTORNEY
ANNEXURE 2: LUPA SECTION 60 EXEMPTION
ANNEXURE 3: SG DIAGRAM
ANNEXURE 4: PROOF OF REGISTERED OWNERSHIP
ANNEXURE 5: TITLE DEED
ANNEXURE 6: CONVEYANCING CERTIFICATES
ANNEXURE 7: ZONING CERTIFICATES
ANNEXURE 8: LAND CLAIMS – LETTER FROM REGIONAL LAND CLAIMS COMMISSIONER
ANNEXURE 9: ENGINEERING SERVICES REPORTS
ANNEXURE 10: ENVIRONMENT
ANNEXURE 11: HERITAGE

1. INTRODUCTION

1.1 BACKGROUND AND APPOINTMENT

The background information was sourced from a report prepared by Emile van der Merwe Town Planning Consultants in May 2020, titled "Kayamandi Housing Projects Appraisal: Status Quo and Statutory Requirements".

The Kayamandi Township was originally proclaimed in terms of the Black Communities Development Act, 1984 (Act 4 of 1984) and established as a development area with the creation of Erf 288, Kaya Mandi (34.4957ha in extent). The aforementioned erf was then subdivided in accordance with General Plan L149/1987 after which the township register was opened in terms of the Upgrading of Land Tenure Rights Act, 1991 (Act 112 of 1991).

Kayamandi was then extended in terms of Proclamation Notice G.K. 598/1991 with the acquisition of Portion 56 of Farm 183 (Erf 707), Portion 3 of Farm 181 (Erf 1070) and Portion 59 of Farm 183 (Erf 634). The new development area (18.5ha in extent) was then surveyed and established in terms of the Black Communities Development Act, 1984 (Act 4 of 1984) with the registration of General Plans 7988/1991, 3443/1991 and 7989/1991.

The former Stellenbosch Transitional Council commissioned the preparation of a Spatial Development Framework for Kayamandi in 1995 to guide and direct the severe development pressure that existed in the Kayamandi Township at the time. During this process a number of high priority housing projects were identified. This culminated in the approval of the Kayamandi SDF in September 1996 and the Housing Projects Plan in January 1997. The eight high priority housing projects that were identified included the following:

- Project 1: Costa Land Development (246 erven, greenfield development)
- Project 2: Snake Valley (132 erven, greenfield development)
- Project 3: Watergang (greenfield development)
- Project 4A: Rental Apartments (146 units, town centre upgrade)
- Project 4B: Red Brick Hostels (town centre upgrade)
- Project 5A: High Density Units (175 units, town centre upgrade)
- Project 5B: High Density Units (137 units, town centre upgrade)
- Project 8: Mpelazwe (town centre upgrade)

Although the abovementioned projects (excluding Project 3: Watergang) were implemented during this period, the majority of erven have never been formally registered in order to enable the individual transfer of these properties to their respective beneficiaries. The main reason for the aforesaid challenge was that Stellenbosch Municipality did not have the necessary authority to consider and approve the formal amendments of the General Plans due to the statutory provisions that applied in terms of the Black Communities Development Act, 1984 (Act 4 of 1984).

Stellenbosch Municipality subsequently appointed **Plan 4 SA (Pty) Ltd** and a team of sub-consultants to assist the municipality in obtaining the necessary land use rights for five projects in Kayamandi, known as Projects 4A, 4B, 5A, 5B and 8 (Mpelazwe). This is necessary to enable the Municipality to finalise the formal registration of these properties with the Surveyor-General and the Deeds Office so that the title deeds of the properties can be transferred to their respective new owners.

The relationship of the aforementioned five projects to the original Erf 288 and Erf 1070 (Portion 3 of Farm 181) is shown in the following two diagrams:

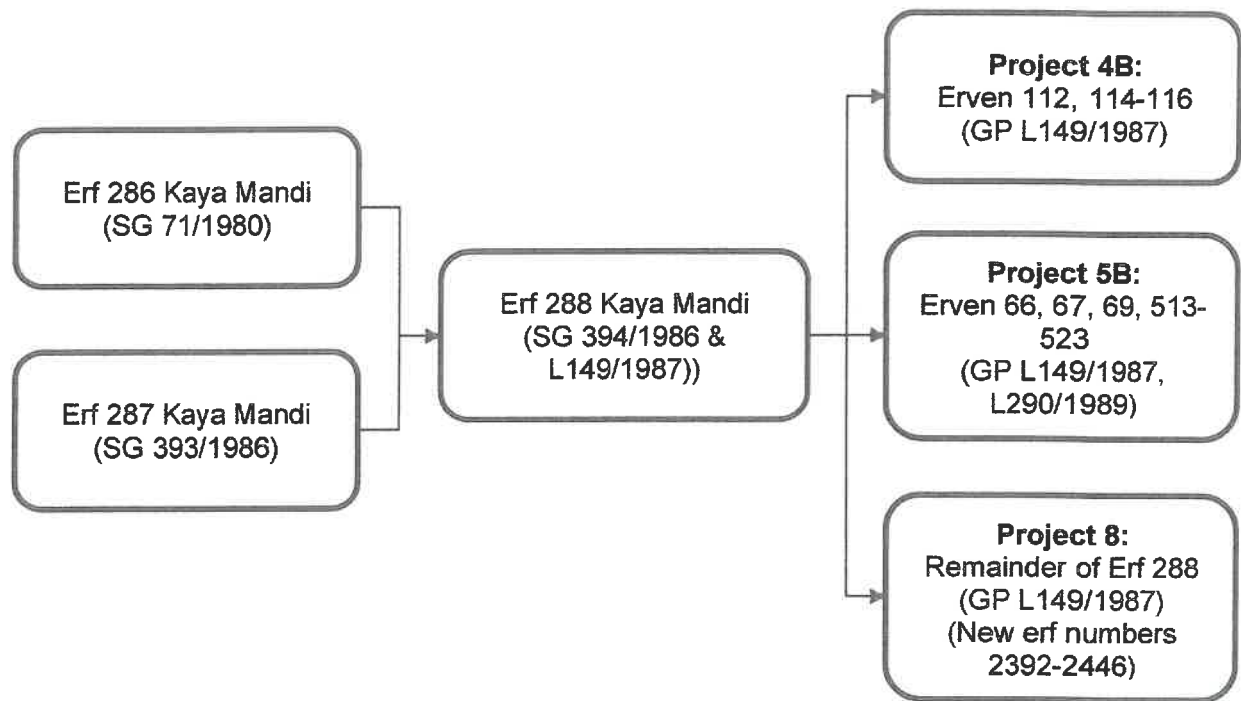


FIGURE 1: "GENEALOGY" OF ERF 288 KAYA MANDI

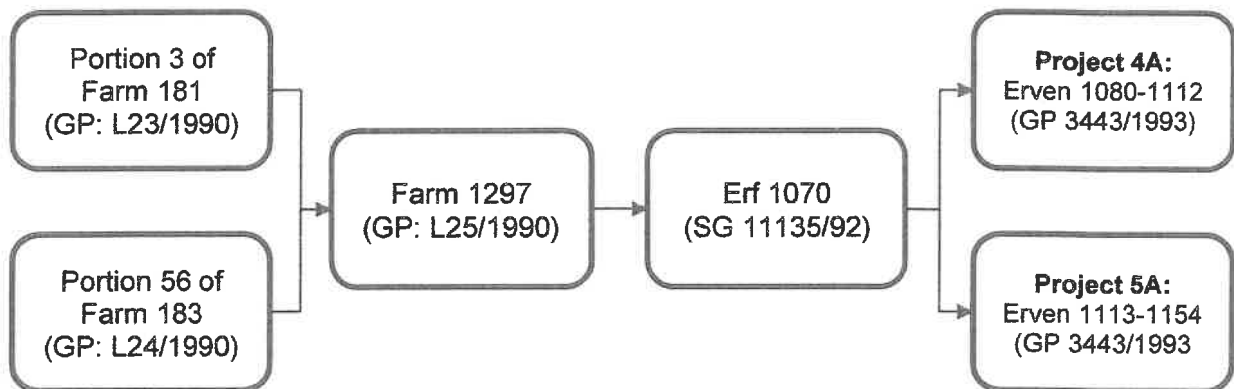


FIGURE 2: "GENEALOGY" OF ERF 1070 KAYA MANDI

1.2 POWER OF ATTORNEY

The owner of the property(ies) gave Power of Attorney to **PLAN 4 SA (Pty) Ltd** or its nominee (**Mr Martin Jonker; ID 7010175034083** and **SACPLAN Registration Number A/1090/1999**).

The aforesaid Power of Attorney is attached to the land use application as **ANNEXURE 1**.

1.3 REPORT LAYOUT

The report has been structured as follows:

- **Section 1: Introduction:** This section gives the background to the appointment and shows to whom power of attorney has been given to deal with this application.
- **Section 2: Land Use Application:** This section describes the purpose of the application; identifies the applicable by-law, zoning scheme and overlay zones; describes the types of land use application and finally indicates whether any national and provincial legislation are triggered by the application.
- **Section 3: Property Information:** This section provides basic information about the subject property(ies) such as its cadastral description, its extent, the title deed number of the property and whether there are any restrictive conditions in the title deed. Other information includes its current zoning, current land uses, whether there is a bond registered against the property, and whether there are any pending land claims or court cases/orders.
- **Section 4: Contextual Analysis:** This section analyses the site in terms of the characteristics of the surrounding area, its location and the surrounding zonings and land uses.
- **Section 5: Site Analysis:** In this section the site is analysed in terms of the availability of engineering services, roads & transport, servitudes, geotechnical status, topography, environmental and heritage characteristics.
- **Section 6: Development Proposal:** The proposed development or land use is described in more detail in this section including the proposed planning parameters.
- **Section 7: Planning Motivation in Support of the Application:** This section motivates the application from a planning perspective. It looks at, amongst others, the consistency of the application in terms of planning policies and frameworks.
- **Section 8: Conclusion:** Provides concluding remarks and recommendations regarding the application.

2. LAND USE APPLICATION

2.1 PURPOSE OF THE APPLICATION

This project, known as Mpelazwe, formed part of the hostel upgrading programme and consists of 54 residential units and 1 public open space. However, it still forms part of the Remainder of Erf 288, Kaya Mandi. New erf numbers have been allocated but the formal subdivision and closure of a public place have not been completed to date.

The purpose of this application is thus the following:

- To close the public road for a portion of Erf 288 Kaya Mandi.
- To subdivide the closed road portion from the Remainder of Erf 288.
- To subdivide the new erf into 55 erven consisting of 54 residential erven and 1 public open place.

2.2 APPLICABLE BY-LAW, ZONING SCHEME & OVERLAY ZONES

The following by-law and zoning scheme(s) are applicable to this land use application:

- Stellenbosch Municipal Land Use Planning By-Law, 2015; and the
- Stellenbosch Municipality: Zoning Scheme By-Law, 2019.

The subject properties fall outside the Historical Center of Stellenbosch.

2.3 EXEMPTIONS IN TERMS OF SECTION 60 OF LUPA (ACT 3 OF 2014)

The finalisation of the land use rights of the 5 x Kayamandi Projects (Projects 4A, 4B, 5A, 5B and 8), the registration of the properties with the SG's Office and the transfer of ownership to the beneficiaries has become a matter of extreme urgency.

It would be in the best interest of the beneficiary community to shorten the land use authorisation processes for these five (5) projects, due to, amongst others, the historical delays on these projects. One way to speed up the process of finalising the necessary land use approvals is to deal with it as a "technical approval" and not putting it through the normal advertisement (publication and serving of notices) processes. In this way, the approval timeframe can be shortened by at least 90-days.

In this regard, an application was made and motivated, in terms of Section 60 of the Western Cape Land Use Planning Act (Act 3 of 2014), to exempt all five (5) Kayamandi projects (known as 4A, 4B, 5A, 5B and 8) from the Publication and Serving of Notices as normally required by the provisions of Sections 43, 44 and 47 of LUPA (Act 3 of 2014).

A letter was subsequently drafted and submitted to the municipality on 1 September 2021 for their finalisation and submission to the Western Cape Province. The Stellenbosch Municipality's Executive Mayor signed the letter on 22 September 2021 after which it was submitted to the Western Cape MEC of Local Government, Environmental Affairs and Development Planning (DEADP).

In its letter dated 13 October 2021, the Minister of Local Government, Environmental Affairs and Development Planning approved the municipality's exemption request and stated the resolution as follows:

*"That the request by Stellenbosch Municipality for authorisation for exemption in terms of Section 60(1) of the LUPA from the provisions of sections 43, 44 and 47 of LUPA in respect of the intended land use applications for Projects 4A, 4B, 5A, 5B and 8 as contained in your above-mentioned letter, to obtain the necessary land use rights for five housing projects in Kayamandi, Stellenbosch, **BE APPROVED** in terms of Section 60(1) of the LUPA."*

The exemption approval of the Minister was published in the Provincial Gazette on 19 October 2021 (PG Extraordinary 8507, Provincial Notice 129/2021 dated 19 October 2021).

The municipality's motivation letter, the Minister's letter of approval and the Provincial Gazette Notice is attached hereto as **ANNEXURE 2**.

2.4 TYPE OF LAND USE APPLICATIONS

Application is made in terms of **Section 15** of the **Stellenbosch Municipal Land Use Planning By-Law, 2015** for the following:

- The subdivision of the Remainder of Erf 288 Kaya Mandi in terms of Section 15(2)(d) of the Stellenbosch Municipal Land Use Planning By-Law, 2015 into two portions, namely "Portion A" (approximately 7158m² in extent) of the Erf 288 and the Remainder of Erf 288 Kaya Mandi (refer to **PLAN 2: EXISTING CADASTRAL PLAN (8)**).
- The closure of subdivided "Portion A" (approximately 7158m² in extent) of the Erf 288 (Public Road) Kaya Mandi in terms of Section 15(2)(n) of the Stellenbosch Municipal Land Use Planning By-Law, 2015 (refer to **PLAN 2: EXISTING CADASTRAL PLAN (8)**).
- The rezoning of the closed "Portion A" (approximately 7158m² in extent) of Erf 288 Kaya Mandi in terms of Section 15(2)(a) of the Stellenbosch Municipal Land Use Planning By-Law, 2015 from Public Roads and Parking Zone (PR)¹ to Subdivisional Area Overlay Zone (SAO) to accommodate Less Formal Residential Zone (LFR), and Public Road and Parking Zone (PR) erven.
- The subdivision of the closed "Portion A" (approximately 7158m² in extent) of Erf 288 Kaya Mandi in terms of Section 15(2)(d) of the Stellenbosch Municipal Land Use Planning By-Law, 2015 into the following (refer to **PLAN 3: SUBDIVISION PLAN (8)**):
 - 54² x Less Formal Residential Zone (LFR) erven; and
 - 1 x Public Roads and Parking Zone (PR) erf.
- The compilation and submission of an application to the Surveyor-General for the amendment of General Plan GP L149/1987 in terms of Section 15(2)(k) of the Stellenbosch Municipal Land Use Planning By-Law, 2015.
- A permanent departure on **coverage** in terms of Section 15(2)(b) of the Stellenbosch Municipal Land Use Planning By-Law, 2015, as follows:
 - Increase the coverage on unregistered erf 2415 from 80% to 80.1%.
 - Increase the coverage on unregistered erven 2432, and 2443 from 80% to 81%.
 - Increase the coverage on unregistered erf 2414 from 80% to 83%.
 - Increase the coverage on unregistered erf 2420 from 80% to 85%.
 - Increase the coverage on unregistered erf 2440 from 80% to 87%.
 - Increase the coverage on unregistered erf 2426 from 80% to 88%.

¹ The Status Quo Report indicates that the existing zoning is "Conventional Residential Zone" and "Public Place". According to the Stellenbosch Municipality's latest zoning map (Kayamandi Zoning Scheme 2018, downloaded from the Municipality's website) this portion of the Remainder of Erf 288 is currently zoned "Limited Use Zone (LU)". Ms Louisa Guntz of the Stellenbosch Municipality confirmed in an email dated 12 April 2022 that the current zoning is Public Roads and Parking Zone.

² The Status Quo Report indicates that the property be subdivided into 65 erven and the remainder being public roads and parking.

- ✓ ☐ Increase the coverage on unregistered erf 2418 from 80% to 89%.
- ✓ ☐ Increase the coverage on unregistered erf 2408 from 80% to 92%.
- ✓ ☐ Increase the coverage on unregistered erf 2428 from 80% to 95%.
- ☐ Increase the coverage on unregistered erven 2403, 2407, 2410, 2422, 2424, 2429, and 2435 from 80% to 100%.
- ✓ ☐ A permanent departure on **off-street parking** in terms of Section 15(2)(b) of the Stellenbosch Municipal Land Use Planning By-Law, 2015, by reducing the minimum required off-street parking bays from 1 bay per dwelling house to 0 bays per dwelling house on all residential erven³.
- ✓ ☐ A permanent departure on building lines (for "All other buildings" in the LFR Zone) in terms of Section 15(2)(b) of the Stellenbosch Municipal Land Use Planning By-Law, 2015 as follows⁴:
 - ✓ ☐ A departure on the street boundary building lines is proposed from 1m to 0m on one of the street building lines on the following unregistered erven: 2394-2395, 2400, 2402, 2407-2408, 2412, 2416, 2418, 2421, 2425, 2427, 2432, 2439-2441, 2446.
 - ✓ ☐ A departure on the street boundary building lines is proposed from 1m to 0m on two of the street building lines on the following unregistered erven: 2396, 2406, 2413-2414, 2420, 2433-2434.
 - ✓ ☐ A departure on the common boundary building lines is proposed from 0m on one common boundary to 0m on two common boundaries on the following unregistered erven: 2393-2395, 2398-2399, 2403, 2406, 2409-2410, 2412, 2415, 2417, 2419, 2422, 2424, 2426, 2429, 2430, 2430-2431, 2436-2437, 2443-2445.
- ☐ A permanent departure on building lines (for "Shelters" in the LFR Zone) in terms of Section 15(2)(b) of the Stellenbosch Municipal Land Use Planning By-Law, 2015 as follows⁵:
 - ✓ ☐ A departure on the street boundary building lines is proposed from 1m to 0m on one street building line on the following unregistered erven: 2393, 2403, 2405, 2407, 2410, 2413, 2418-2424, 2426, 2430, 2438-2445.
 - ✓ ☐ A departure on the street boundary building lines is proposed from 1m to 0m on two street building lines on the following unregistered erven: 2396, 2408, 2415, 2428, 2432, 2435.
 - ✓ ☐ A departure on the street boundary building lines is proposed from 1m to 0m on three street building lines on the following unregistered erven: 2429.
 - ✓ ☐ A departure on the common boundary building lines is proposed from 1m on all common boundaries to 0m on one common boundary on the following unregistered erven: 2392, 2396, 2403-2404, 2418-2420, 2423, 2428, 2435-2436, 2438-2440, 2442, 2445.
 - ✓ ☐ A departure on the common boundary building lines is proposed from 1m on all common boundaries to 0m on two common boundaries on the following unregistered erven: 2394, 2405, 2407-2409, 2411, 2413, 2422, 2424, 2426, 2429-2430, 2443-2444.
 - ☐ A departure on the common boundary building lines is proposed from 1m on all common boundaries to 0m on three common boundaries on the following unregistered erven: 2395, 2410, 2412.

³ A desktop analysis from an undated aerial photo shows that there is not sufficient space on the proposed new erven to accommodate any off-street parking bays. However, this should not be a problem since unregistered Erf 2401 has been earmarked for parking and circulation purposes and is proposed to be zoned Public Roads and Parking Zone (PR). It is therefore proposed that the parking bay requirement be amended from 1 bay per dwelling house to 0 bays per dwelling house on all residential erven in this development.

⁴ The building line parameters in the LFR Zone for "all other buildings" (except for shelters) are 1m (5m on a proclaimed road (S69(2)(h))) on the street boundary; 0m on one common boundary; and 1m on all other common boundaries.

⁵ The building line parameters in the LFR Zone for "Shelters" are 1m (5m on a proclaimed road (S69(2)(h))) on the street boundary; and 1m on all common boundaries.

2.5 APPROVAL REQUIRED IN TERMS OF OTHER LEGISLATION (IF APPLICABLE)

The following table indicates whether the proposed land use triggers any approvals required in terms of the Spatial Planning and Land Use Management Act (SPLUMA), Act 16 of 2013.

TABLE 1: SPLUMA (Act 16 of 2013) TRIGGERS

APPLICABLE SECTIONS OF SPLUMA	TRIGGERED (YES / NO / N/A)	COMMENTS
Status of spatial development frameworks S22(1) A Municipal Planning Tribunal or any other authority required or mandated to make a land development decision in terms of this Act or any other law relating to land development, may not make a decision which is inconsistent with a municipal spatial development framework	No	The proposed development is consistent / compliant with the latest approved SDF. Refer to Section 7 of this report.
S22(2) Subject to section 42, a Municipal Planning Tribunal or any other authority required or mandated to make a land development decision, may depart from the provisions of a municipal spatial development framework only if site-specific circumstances justify a departure from the provisions of such municipal spatial development framework.	No	It is not necessary to depart from the provisions of the SDF.
Development application affecting national interest S52.(1) Subject to the Promotion of Administrative Justice Act, 2000 (Act No. 3 of 2000), a land development application must be referred to the Minister where such an application materially impacts on – (a) matters within the exclusive functional area of the national sphere in terms of the Constitution; (b) strategic national policy objectives, principles or priorities, including food security, international relations and co-operation, defence and economic unity; or (c) land use for a purpose which falls within the functional area of the national sphere of government.	No	This section is not triggered.
S52.(2) A land development application must be referred to the Minister where the outcome of the application – (a) may be prejudicial to the economic, health or security interests of one or more provinces or the Republic as a whole; or (b) may impede the effective performance of the functions by one or more municipalities or provinces relating to matters within their functional area of legislative competence.	No	This section is not triggered.

APPLICABLE SECTIONS OF SPLUMA		TRIGGERED (YES / NO / N/A)	COMMENTS
S52.(3)	Where an applicant believes that his or her application is likely to affect the national interest, he or she must submit a copy of that application to the Minister.	No	This section is not triggered.

The following table indicates whether any other national legislation is triggered by the proposed change in land use.

TABLE 2: OTHER NATIONAL LEGISLATIVE TRIGGERS

OTHER NATIONAL LEGISLATION	APPLICABLE SECTIONS	TRIGGERED (YES / NO / N/A)	COMMENTS
National Heritage Resource Act, 1999 (Act 25 of 1999)	Sections that trigger the need to submit a Notification of Intent to Develop		HWC confirmed in a letter dated 3 September 2021 that "since there is no reason to believe that the proposed subdivision and rezoning on various erven in Kymandi Stellenbosch, will impact on heritage resource, no further action under Section 38 of the National Heritage Resources Act (Act 25 of 1999) is required". The letter from HWC is attached hereto as ANNEXURE 11 .
	S38(1)(a) Construction of a road, wall, powerline, pipeline, canal or other similar form of linear development or barrier over 300m in length	No	This section is not triggered.
	S38(1)(b) Construction of a bridge or similar structure exceeding 50m in length	No	This section is not triggered.
	S38(1)(c) Any development or activity that will change the character of a site – i. Exceeding 5,000m ² in extent; or ii. Involving three or more existing erven or subdivisions thereof; or iii. Involving three or more divisions thereof which have been consolidated within the past five years.	No	This section is not triggered. The properties are already developed, and its character will not be changed. The purpose of this application is to legalize the existing land uses, then register the properties with the SG's Office after which it can be transferred to the intended beneficiaries.

OTHER NATIONAL LEGISLATION	APPLICABLE SECTIONS	TRIGGERED (YES / NO / N/A)	COMMENTS
	S38(1)(d) Rezoning of a site exceeding 10,000m ² in extent.	No	This section is not triggered. The properties are already developed and used for its intended purpose. The purpose of this application is to legalize the existing land uses, then register the properties with the SG's Office after which it can be transferred to the intended beneficiaries.
	S38(1)(e) Any other category of development provided for in regulations by SAHRA or a provincial heritage resources authority.	No	To the best of our knowledge and interpretation, the proposed development does not trigger any other category of development as referred to in this Section of the Act.
National Environmental Management Act, 1998 (Act 107 of 1998); EIA Regulations, 2014 (GN No. R. 982, R. 983, R.984 and R.985), as amended (amended 7 April 2017)	Listing Notice 1 of 2014 (as amended 7 April 2017) Listing Notice 2 of 2014 (as amended 7 April 2017) Listing Notice 3 of 2014 (as amended 7 April 2017)	No	The Western Cape Department of Environmental Affairs and Development Planning (DEADP) confirmed in a letter dated 25 August 2021 that no listed activities in terms of the NEMA EIA Regulations 2014 (as amended) are triggered and therefore no environmental authorisation is required for these projects. The letter from WC DEADP is attached hereto as ANNEXURE 10 .
National Environmental Management: Biodiversity Act (Act No. 10 of 2004) list of ecosystems that are threatened and in need of protection, (G 34809, GN 1002), 9 December 2011	Any process or activity identified in terms of section 53(1) of the National Environmental Management: Biodiversity Act, 2004 (Act No. 10 of 2004) – will trigger Activity 30 on EIA Listing Notice 1 of 2014 (as amended 7 April 2017). List of Threatened Terrestrial Ecosystems (Government Gazette, 2011)	No	The Western Cape Department of Environmental Affairs and Development Planning (DEADP) confirmed in a letter dated 25 August 2021 that no listed activities in terms of the NEMA EIA Regulations 2014 (as amended) are triggered and therefore no environmental authorisation is required for these projects. The letter from WC DEADP is attached hereto as ANNEXURE 10 .
Environmental Conservation Act, 1989 (Act 73 of 1989), GN R.1182 dated 5 September 1997, GN R.1355 dated 17 October 1997, GN R.448 dated 27 March 1998, GN R.670 dated 10 May 2002 GN R.672 dated 10 May 2002	Part 5 (Control of Activities which may have Detrimental Effect on the Environment), Section 21	No	To the best of our knowledge and interpretation, the proposed development does not trigger any listed activity in terms of this Act which requires Environmental Authorisation.

OTHER NATIONAL LEGISLATION	APPLICABLE SECTIONS	TRIGGERED (YES / NO / N/A)	COMMENTS
National Environmental Management: Air Quality Act, 2004 (Act 39 of 2004),	Chapter 4, Part 2 (Listing of activities resulting in atmospheric emissions) Chapter 5 (Licensing of Listed Activities)(Atmospheric Emissions Licenses)	No	To the best of our knowledge and interpretation, the proposed development does not trigger any listed activity in terms of this Act which requires the issuing of an Atmospheric Emissions License.
National Environmental Management: Waste Act, 2008 (Act 59 of 2008),	Chapter 4, Part 4, Section 19: Listed waste management activities (Schedule 1 of the Act) Chapter 4, Part 8 (Contaminated Land)(Decommissioning of existing facilities, structures or infrastructure) Chapter 5 (Licensing of Waste Management Activities)(Waste Management Licenses)	No	To the best of our knowledge and interpretation, the proposed development does not trigger any listed activity in terms of Schedule 1A or Schedule 1B of the Act which requires a Waste Management License.
National Water Act, 1998 (Act 36 of 1998)	Chapter 4 (Use of Water) Schedule 1 (Permissible Use of Water)	No	To the best of our knowledge and interpretation, the proposed development does not trigger any listed activity in terms of this Act which requires the issuing of a Water Use License.
Subdivision of Agricultural Land Act, 1970 (Act 70 of 1970)	S3 Subject to the provisions of section 2 – (a) agricultural land shall not be subdivided; S4(1) Any application for the consent of the Minister for the purposes of section 3 shall be lodged with the Secretary and shall be in such form and be accompanied by such plans, documents and information as are determined by the Secretary.	No	The properties are located within the existing urban edge. The properties are furthermore owned by the Stellenbosch Municipality. “1. In this Act, unless the context otherwise indicates – (i) “agricultural land” means any land, except – (c) land of which the State is the owner or which is held in trust by the State or a Minister for any person.”.
Conservation of Agricultural Resources Act, 1983 (Act 43 of 1983)	“2. (1) Subject to the provisions of subsection (2) this Act shall not apply- (a) to any land which is situated in an urban area; (2) (a) The provisions of this Act relating to weeds and invader plants shall also apply to land which is situated within an urban area.”	No	To the best of our knowledge and interpretation, the proposed development does not trigger any listed activity or authorisation in terms of this Act.
Occupational Health and Safety Act, 1993 (Act 85 of 1993): Major Hazard Installations Regulations		No	N/A The proposed development does not involve Major Hazard Installations.

OTHER NATIONAL LEGISLATION	APPLICABLE SECTIONS	TRIGGERED (YES / NO / N/A)	COMMENTS
Advertising on Roads and Ribbon Development Act, 1940 (Act 21 of 1940)	Section 2: Prohibition of certain advertisements visible from public roads Section 9: Prohibition of erection of structures near certain roads Section 10: Restriction of access to land through fence etc., along certain roads Section 11: Restriction on establishment or extension of townships	No	To the best of our knowledge and interpretation, the proposed development does not trigger any listed activity or authorisation in terms of this Act.

The following table indicates whether the proposed use triggers any provincial legislative approvals.

TABLE 3: PROVINCIAL LEGISLATIVE TRIGGERS

PROVINCIAL LEGISLATION	APPLICABLE SECTIONS	TRIGGERED (YES / NO / N/A)	COMMENTS
Western Cape Land Use Planning Act, 2014 (Act 3 of 2014)	Compliance or consistency with, and deviation from, spatial development frameworks or structure plans S19(1) If a spatial development framework or structure plan specifically provides for the utilisation or development of land as proposed in a land use application or land development application, the proposed utilisation or development is regarded as complying with that spatial development framework or structure plan.	Yes	The proposed development is compliant with the latest approved SDF. Refer to Section 7 of this report.
	S19(2) If a spatial development framework or structure plan does not specifically provide for the utilisation or development of land as proposed in a land use application or a land development application, but the proposed utilisation or development is not in conflict with the purpose of the relevant designation in the spatial development framework or structure plan, the utilisation or development is regarded as being consistent with that spatial development framework or structure plan.	No	The proposed development is compliant with the latest approved SDF. Refer to Section 7 of this report.
	S19(3) If the proposed utilisation or development of land in a land use application or a land development application does not comply with and is not consistent with the relevant designation for the utilisation of land in an applicable spatial development framework or structure plan, the proposed utilisation or development deviates from that spatial development framework or structure plan.	No	N/A

PROVINCIAL LEGISLATION	APPLICABLE SECTIONS	TRIGGERED (YES / NO / N/A)	COMMENTS
	Provincial comment on land use applications S45(1) A municipality must refer a land use application relating to the following to the Head of Department for written provincial comment once the application is complete in accordance with the requirements of the municipality and section 42:	No	N/A
	S45(1)(a) a development outside the municipality's planned outer limit of urban expansion as reflected in its municipal spatial development framework;	No	The proposed development is located within the urban edge.
	S45(1)(b) if the municipality has no approved municipal spatial development framework, a development outside the physical edge, including existing urban land use approvals, of the existing urban area;	No	N/A
	S45(1)(c) a rezoning of land zoned for agricultural or conservation purposes;	No	N/A
	S45(1)(d) any development as determined by the municipal manager;	No	N/A
	S45(1)(e) development as prescribed that affects a provincial functional area;	No	N/A
	S45(1)(f) any other category of land use applications as may be prescribed for the purpose of supporting and strengthening the capacity of municipalities.	No	N/A

PROVINCIAL LEGISLATION	APPLICABLE SECTIONS	TRIGGERED (YES / NO / N/A)	COMMENTS
	<p>Provincial approval of land development</p> <p>S53(1)</p> <p>No person may without an approval under subsection (2) or an exemption under subsection (3) develop land that will have a substantial effect on—</p> <p>(a) the orderly, coordinated or harmonious development of a region or the Province;</p> <p>(b) the general welfare of the inhabitants of a region or the Province; or</p> <p>(c) agriculture, due to—</p> <p>(i) the nature or scale of the proposed land use; or</p> <p>(ii) the cumulative effect of multiple developments.</p>	No	N/A
	<p>S53(2)</p> <p>The owner of the land concerned or a person authorised by the owner may apply to the Head of Department for approval to develop land that will have the effect contemplated in subsection (1).</p>	No	N/A because S53(1) of LUPA (Act 3 of 2014) is not triggered.
	<p>S53(3)</p> <p>"(3) The Provincial Minister may exempt categories of land development from requiring approval under subsection (1) in one or more of the following circumstances:</p> <p>(a) where the land development complies with the applicable spatial development frameworks;</p> <p>(b) where the land development is consistent with other provincial policy;</p> <p>(c) to provide for government infrastructure projects; or</p> <p>(d) where provincial approval was granted in terms of other legislation."</p>	No	N/A because S53(1) of LUPA (Act 3 of 2014) is not triggered.

PROVINCIAL LEGISLATION	APPLICABLE SECTIONS	TRIGGERED (YES / NO / N/A)	COMMENTS
<p>Western Cape Land Use Planning Regulations, 2015 (Provincial Gazette 7412 dated 26 June 2015)(P.N. 203/2015)</p> <p>Western Cape Land Use Planning Regulations, 2015: Amendment, 2019 (Provincial Gazette 8083 dated 15 April 2019)(P.N. 51/2019)</p>	<p>Land development requiring provincial approval and exempted categories of land development</p> <p>Reg 10.(1)</p> <p>Subject to subregulation (2), land development contemplated in section 53(1) read with section 53(4) of the Act consists of the following categories:</p> <p>(a) proposed land development—</p> <p>(i) in respect of which an approval in terms of the Ordinance does not exist immediately before the commencement of the Act; and</p> <p>(ii) that falls within a category of land development that has been listed in the Provincial Gazette as a category that requires approval under section 53(1) of the Act;</p> <p>(b) proposed land development that utilises an area of five hectares or more of agricultural land that has been cultivated or irrigated during the 10-year period immediately preceding the proposed land development that involves urban development or urban expansion, including residential, resort, business, industrial and community development, utility services or transport uses, but excluding agricultural land uses or land development ordinarily associated with agricultural use such as agricultural storing and packing facilities, agricultural industries or accommodation for bona fide agricultural workers;"</p> <p>(c) proposed land development for prospecting, mining or quarrying that utilises an area of five hectares or more of agricultural land;</p> <p>(d) proposed land development for any shale gas mining activity, but excluding any exploration activities involving seismic testing and stratified drilling;</p> <p>and</p> <p>(e) proposed land development for any nuclear electricity generation facility.</p>	No	N/A because S53(1) of LUPA (Act 3 of 2014) is not triggered.

PROVINCIAL LEGISLATION	APPLICABLE SECTIONS	TRIGGERED (YES / NO / N/A)	COMMENTS
	<p>Reg 10.(2)</p> <p>The following categories of land development contemplated in subregulation (1) are exempted under section 53(3) of the Act from requiring approval under section 53(1) of the Act:</p> <p>(a) proposed land development in respect of which a provincial approval exists immediately before the commencement of the Act in terms of any of the following legislation:</p> <p>(i) section 24(2) of the National Environmental Management Act, 1998 (Act 107 of 1998), excluding an approval that is suspended in terms of section 43(7) of that Act;</p> <p>(ii) section 3 or 14 of the Less Formal Township Establishment Act, 1991 (Act 113 of 1991);</p> <p>(iii) regulations 2 to 7 of the regulations made under section 66(1) of the Black Communities Development Act, 1984 (Act 4 of 1984), published under Government Notice R.1897/1986 in Government Gazette 10431 of 12 September 1986;</p> <p>(iv) regulation 16, 17, 19(5) or 19(7) of the regulations made under section 66(1) of the Black Communities Development Act, 1984, published under Provincial Notice 733/1989 in Provincial Gazette 4606 of 22 September 1989;</p> <p>(v) section 20 of the Rural Areas Act, 1987 (Act 9 of 1987);</p> <p>(b) proposed land development that is specifically provided for in the applicable local municipal spatial development framework that was submitted to the Provincial Minister as contemplated in section 14 of the Act.</p>	N/A	<p>N/A because S53(1) of LUPA (Act 3 of 2014) is not triggered.</p> <p>Regulation 10.(2)(b) applies to this land use application.</p>

2.6 AFFECTED SURROUNDING PROPERTY OWNERS

A meeting was held via MS Teams on Friday, 27 August 2021 (at 09h00) to discuss the project with officials from the Stellenbosch Municipality's Town Planning Department. The meeting was attended by the following people:

- Stiaan Carstens, Stellenbosch Municipality
- Chrizelle Kriel, Stellenbosch Municipality
- Lester van Stavel, Stellenbosch Municipality
- Shaun October, Stellenbosch Municipality
- Martin Jonker, Plan 4 SA (Pty) Ltd

It was recommended at this meeting that due to, amongst other reasons, the project's history and urgency to finalise the land use rights and transfer of ownership, this land use application be exempted (in terms of Section 60 of the Western Cape LUPA, Act 3 of 2014) from the publication and serving of notices as required by Sections 43 and 44 of LUPA (Act 3 of 2014) and the similarly relevant Sections 45 and 46 of the Stellenbosch Municipality: Land Use Planning By-Law (2015).

A letter was subsequently drafted and submitted to the municipality on 1 September 2021 for their finalisation and submission to the Western Cape Province. The Stellenbosch Municipality's Executive Mayor signed the letter on 22 September 2021 after which it was submitted to the Western Cape MEC of Local Government, Environmental Affairs and Development Planning (DEADP).

In its letter dated 13 October 2021, the Minister of Local Government, Environmental Affairs and Development Planning approved the municipality's exemption request and stated the resolution as follows:

*"That the request by Stellenbosch Municipality for authorisation for exemption in terms of Section 60(1) of the LUPA from the provisions of sections 43, 44 and 47 of LUPA in respect of the intended land use applications for Projects 4A, 4B, 5A, 5B and 8 as contained in your above-mentioned letter, to obtain the necessary land use rights for five housing projects in Kayamandi, Stellenbosch, **BE APPROVED** in terms of Section 60(1) of the LUPA."*

The exemption approval of the Minister was published in the Provincial Gazette on 19 October 2021 (PG Extraordinary 8507, Provincial Notice 129/2021 dated 19 October 2021).

The municipality's motivation letter, the Minister's letter of approval and the Provincial Gazette Notice is attached hereto as **ANNEXURE 2**.

In terms of the aforementioned exemption, it is therefore not required to notify surrounding property owners of the land use application.

3. PROPERTY INFORMATION

3.1 PROPERTY DESCRIPTION & EXTENT

The property descriptions, their extent and relevant General Plan / SG Diagram information is summarised in the table below.

TABLE 4: PROPERTY CADASTRAL INFORMATION

ERF NUMBER	TOWNSHIP	SIZE		GP / SG DIAGRAM
		m ²	ha	
Remainder of Erf 288	Kaya Mandi	342,986	34.2986	L149/87 & SG394/1986
TOTAL		342,986	34.2986	

The SG Diagram(s) / General Plan(s) is attached to the land use application as **ANNEXURE 3**.

3.2 OWNERSHIP & TITLE DEED

The property is owned by the Stellenbosch Municipality. The Title Deeds associated with each property is shown in the following table.

TABLE 5: TITLE DEED INFORMATION

PROJECT	TITLE DEEDS	ERF NUMBERS	SUBDIVIDED FROM	TOWNSHIP
8	T43399/2000	Remainder of Erf 288	Erf 288	Kaya Mandi

Proof of registered ownership is attached to the land use application as **ANNEXURE 4**. The Title Deed(s) is attached to the land use application as **ANNEXURE 5**.

3.3 CONVEYANCING CERTIFICATE & TITLE DEED RESTRICTIONS

A Conveyancing Certificate has been issued for each of the properties by Messrs STBB and is attached to the land use application as **ANNEXURE 6**.

Clauses I(B)(I), I(C) and II(B) of T43399/2000 (relating to the remainder of Erf 288 Kaya Mandi) stipulates conditions relating to the use of land, whilst Clause I(D) stipulates servitudes that may be registered over or in favour of the property. Clauses II(C) and III(C) of T43399/2000 relates to other restrictive conditions.

The conditions relating to the use of the land and "other restrictive conditions" do NOT restrict the existing (proposed) use of the land for residential purposes.

The land surveyor (Mr Damien Burger) confirmed in an email dated 15 November 2021 that the servitudes mentioned in the title deeds and the SG Diagrams are all servitudes that the properties are entitled to, so they will not affect the layout as the properties are not subject to any servitudes.

In an email dated 25 January 2022, Mrs Annemarie van Vuuren (of Messrs STBB) confirmed the following:

"...We have perused all the title deeds and we could not identify any condition restricting the use of the Kaya Mandi properties for residential purposes. We further confirm that it will not be necessary to apply for the removal of any restrictive conditions...."

3.4 CURRENT ZONING

The application properties are currently zoned as follows:

TABLE 6: CURRENT ZONING

PROJECT	EXISTING ERF NUMBERS	TOWNSHIP	CURRENT ZONING
8	Remainder of Erf 288	Kaya Mandi	Public Roads and Parking Zone

The email of Ms Louisa Guntz dated 12 April 2022 in which the current zoning is confirmed is attached to the land use application as **ANNEXURE 7**.

3.5 EXISTING BUILDINGS & LAND USES

The properties are already built-up and includes buildings used for residential purposes.

TABLE 7: EXISTING BUILDINGS & LAND USES

EXISTING BUILDINGS	EXISTING LAND USES	LEGAL STATUS (Authorised or Unauthorised)	IF "UNAUTHORISED", IS THIS APPLICATION TO LEGALIZE THE LAND USE?
Used for Residential purposes	Residential	Unauthorised	Yes

Examples of the existing land uses for each project are shown in the table below.

PROJECT	EXISTING LAND USES	PHOTOS
8	54 x Formal Dwelling Units currently located on the Remainder of Erf 288 Kaya Mandi.	 <p>View along Luyolo Road</p>

3.6 BOND HOLDER

There are no bonds registered against the subject property(ies).

3.7 PENDING LAND CLAIMS

The Office of the Regional Land Claims Commissioner: Western Cape confirmed in a letter dated 13 August 2021 that “...*at the date of this letter no land claims appear on our database in respect of ...*” the subject properties.

The letter from the Western Cape Regional Land Claims Commissioner is attached hereto as **ANNEXURE 8**.

3.8 PENDING COURT CASES / ORDERS

The conveyancer (Mrs Annemarie van Vuuren of Messrs STBB) confirmed in an email dated 25 January 2022 the following:

“...It is also confirmed that, during our investigation, we did not pick up any pending court cases or orders, noted in the deeds office.....”

4. CONTEXTUAL ANALYSIS

4.1 LOCATION & PHYSICAL ADDRESS

Project 8 (Mpelazwe) is located between Luyolo, Ndzawumbi and Sokuqala Road in Ward 13, in the Old Township Area of Kayamandi, Stellenbosch. The coordinates of the approximate center point of this project are 33°54'52" S and 18°50'48" E.

The location is shown in the image below and on **PLAN 1: LOCALITY PLAN**.

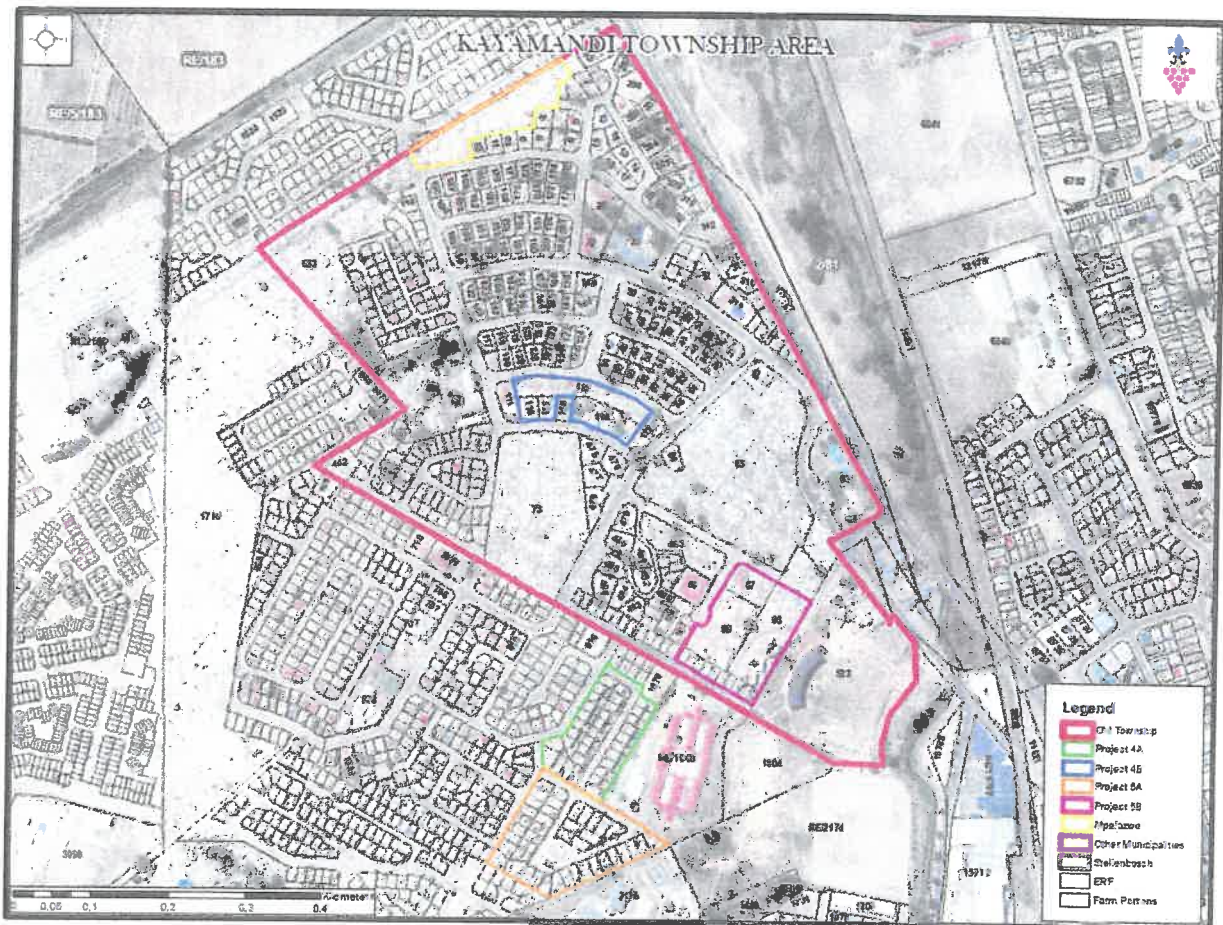


IMAGE 1: LOCATION OF KAYAMANDI PROJECT 8

4.2 SURROUNDING ZONINGS AND LAND USES

Stellenbosch town has 5 independent urban villages characterised by mixed-uses and mixed-income. Kayamandi is located in the northern part of the town and houses the lower income communities of Stellenbosch.

The subject properties are surrounded by a mix of land uses that includes mainly less formal residential units, multi-unit residential, education uses (school), private open spaces (stadium) and other mixed uses.

The Stellenbosch Municipality Zoning Scheme By-Law's (2019) zoning map for Kayamandi is shown below.

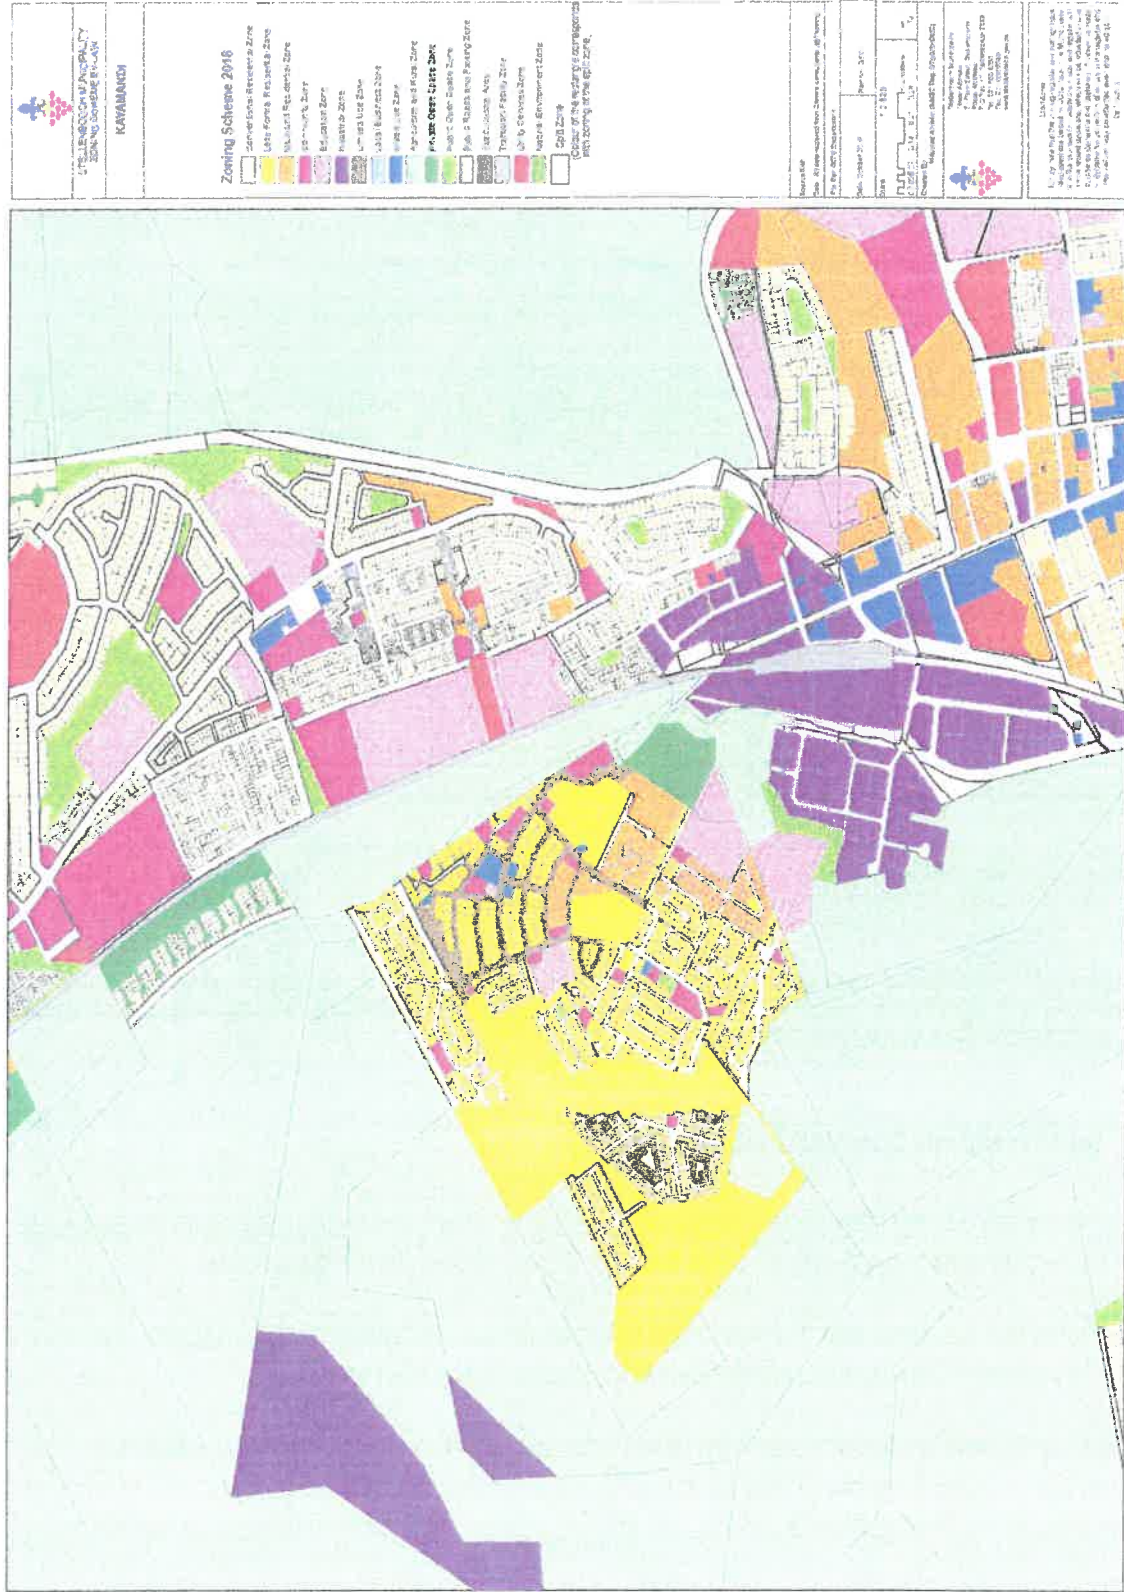


IMAGE 2: KAYAMANDI ZONING MAP (2019)

5. SITE ANALYSIS

An analysis of the key site characteristics is summarised below.

5.1 ENGINEERING SERVICES

The engineering services reports prepared by Messrs GLS and Inani Infrastructure are attached hereto as **ANNEXURE 9**. For detail, please refer to the aforementioned reports.

The proposed project site is located within an established suburb (within the urban edge) with infrastructure, which offers the possibility for service connections to assist with the formalisation of the sites.

GLS Consulting provided the comments on the bulk water supply and sewer discharge for the proposed formalisation of existing structures project. GLS Consulting commented that the water demand for the existing structures was accounted for in the June 2019 master plans for water and sewer networks, however, no provision was made for densification in these areas. ***Please note that comment is in some instances given as if the developments are still proposed.***

5.1.1 Water

The reticulation networks for the appropriate zones have sufficient capacity for the development areas but the Kayamandi reservoir has marginally insufficient storage capacity. Since the current Stellenbosch bulk supply to the Papegaaiberg reservoir is at capacity, it does not have sufficient capacity to supply bulk water to the proposed development areas. To augment this, the master plan items SSW6.8a & SSW.B20 (part of the larger Helshoogte transfer system) are proposed, and the master plan items SSW.B29, SSW.B30 & SSW.B31 are required to augment the reservoir storage capacity of the Kayamandi water system.

e) Project 8

Project 8 is located within the Kayamandi reservoir PRV3 and PRV4 zones. There is a 50mm AC diameter pipe that serves the properties on Sokuqala Road (PRV3) and a 110mm uPVC diameter pipe in Luyolo Street (PRV4) (GLS Consulting, 2021).

5.1.2 Sewer

The existing Kayamandi sewer reticulation network in Kayamandi and the existing Adam Tas bulk sewer system gravitating from Kayamandi to the Stellenbosch WWTW have sufficient capacity to accommodate the proposed development areas.

e) Project 8

There is an existing 200mm diameter outfall sewer pipe in Sokuqala Road and/or the existing 150mm diameter outfall sewer that run along in Luxolo Street or parallel to Luyolo Street (GLS Consulting, 2021).

5.1.3 Electrical

The Cloetesville HV/MV Electrical Substation and the Switching Stations for the supply areas have sufficient capacity for the development sites. However, the capacity of some of the Internal MV feeders is exceeded and the additional load of Projects 4A, 5A and 5B may not be able to be accommodated. The implementation of a masterplanning item is being planned that will increase the reliability of the internal network.

Projects 4B and 8:

- - Kayamandi SS: MS Mode Crescent Feeder interconnecting with RMU Costa: MS Sesihlanu 16 Feeder
 - The MS Mode Crescent Feeder (35mm² PILC) and RMU Costa MS Sesihlanu 16 Feeder (35mm² PILC) has a capacity of 2.48MVA. These feeders combined therefore have a capacity of 5MVA.
 - These feeders currently supply 4 miniature substations and has an installed capacity of 1.8MVA. An additional load of 700kVA can be accommodated on these feeders
- - The proposed load of 420kVA (0.42MVA) and can be accommodated by this feeder network.

5.1.4 Roads & Transport

The development sites form part of the developed and build-up areas. All properties within the project sites are well served by paved roads, close to public transport routes and can be accessed through the existing road network.

Project 8 (Mpelazwe):

Access to the properties can be obtained from Luyolo, Ndzawumbi and Sokuqala Roads.

5.2 SERVITUDES

The land surveyor (Mr Damien Burger) confirmed in an email dated 15 November 2021 that the servitudes mentioned in the title deeds and the SG Diagrams are all servitudes that the properties are entitled to, so they will not affect the layout as the properties are not subject to any servitudes.

5.3 TOPOGRAPHY & GEOTECHNICAL STATUS

A topographical survey was previously done for this site by Messrs FBV. The project site has a slope of approximately 1:19 and falls $\pm 11\text{m}$ (from 133.5m to 122m) in an east-north-easterly direction from the south-western to the north-eastern corner of the project site. No information could be sourced on existing geotechnical conditions; however, it is believed that a geotechnical report is not required due to the fact that the project site has already been developed.

5.4 ENVIRONMENTAL CHARACTERISTICS

The subject properties are located in an established urban area and is already transformed and built-up. The Western Cape Department of Environmental Affairs and Development Planning (DEADP) confirmed in a letter dated 25 August 2021 that no listed activities in terms of the NEMA EIA Regulations 2014 (as amended) are triggered and therefore no environmental authorisation is required for these projects.

The letter from WC DEADP is attached hereto as **ANNEXURE 10**.

5.5 HERITAGE CHARACTERISTICS

The property is located outside the historical centre of Stellenbosch. The buildings are not older than 60-years. An NID was submitted to Heritage Western Cape (HWC) on 8 August 2021. HWC confirmed in a letter dated 3 September 2021 that "since there is no reason to believe that the proposed subdivision and rezoning on various erven in Kyamandi Stellenbosch, will impact on heritage resource, no further action under Section 38 of the National Heritage Resources Act (Act 25 of 1999) is required".

The letter from HWC is attached hereto as **ANNEXURE 11**.

6. DEVELOPMENT PROPOSAL

6.1 BACKGROUND

This project, known as Mpelazwe, formed part of the hostel upgrading programme and consists of 54 residential units and 1 public open space. However, it still forms part of the Remainder of Erf 288, Kaya Mandi. New erf numbers have been allocated but the formal subdivision and closure of a public place have not been completed to date.

6.2 PROPOSED DEVELOPMENT CONCEPT

The purpose of this application is thus the following:

- To close the public road for a portion of Erf 288 Kaya Mandi.
- To subdivide the closed road portion from the Remainder of Erf 288.
- To subdivide the new erf into 55 erven consisting of 54 residential erven and 1 public open place.

The existing cadastral information, the proposed consolidation of the various erven and the proposed subdivision of the consolidated erf are shown in the figures below and on **PLAN 2: EXISTING CADASTRAL PLAN (PROJECT 8)**, and **PLAN 3: SUBDIVISION PLAN (PROJECT 8)** respectively. The proposed zoning of the new erven is shown on **PLAN 4: ZONING PLAN (PROJECT 8)**.

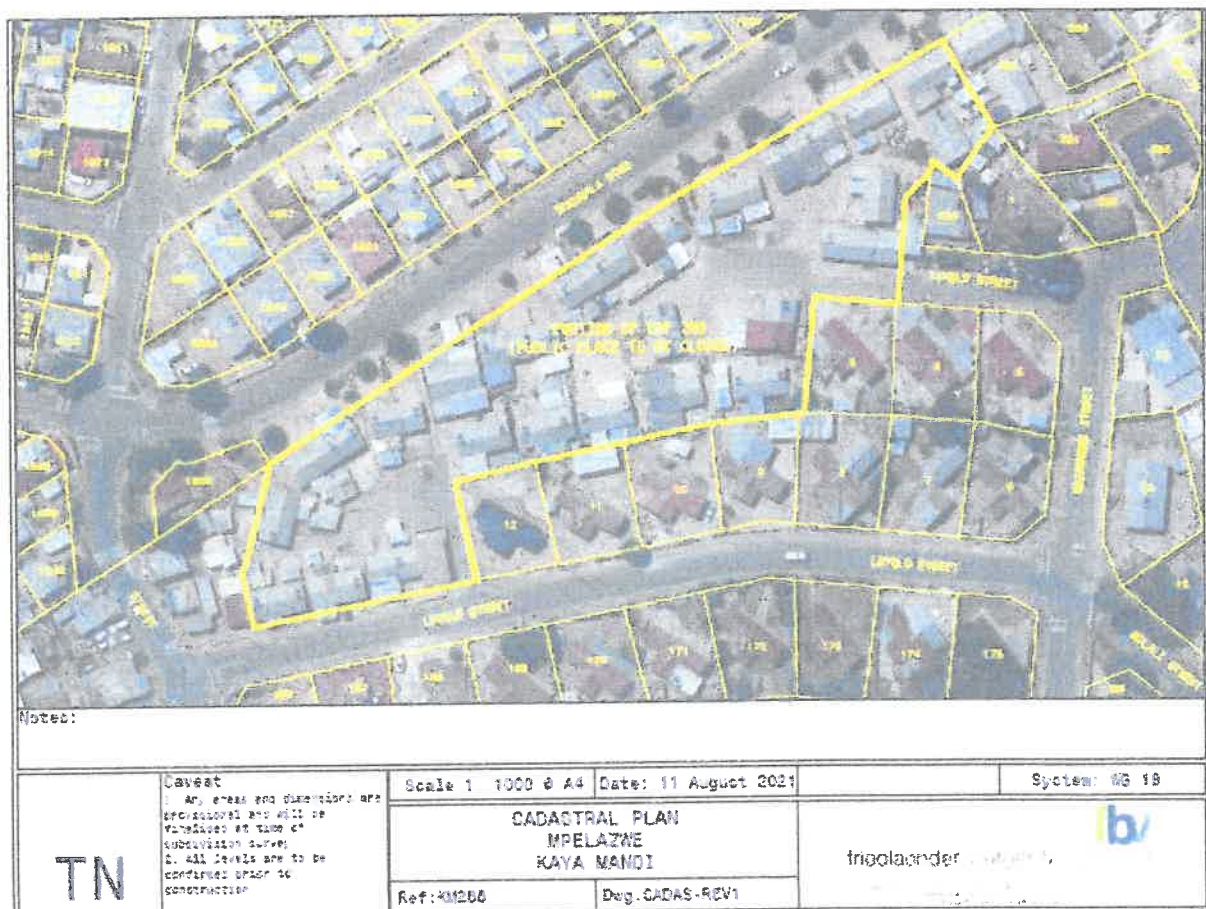


FIGURE 3: PROJECT 8 – EXISTING CADASTRAL INFORMATION

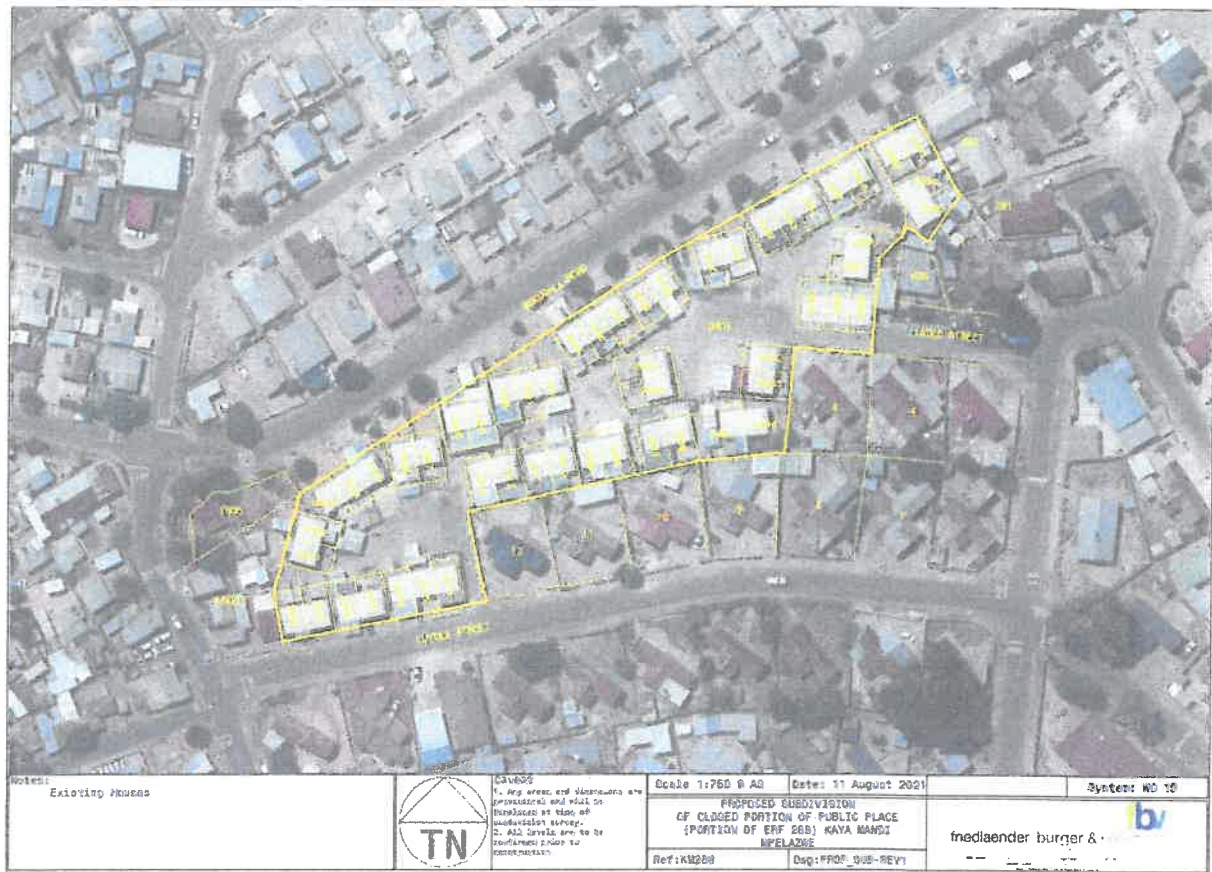


FIGURE 4: PROJECT 8 – PROPOSED SUBDIVISION

In order to obtain these objectives, the following land use applications are made:

- The subdivision of the Remainder of Erf 288 Kaya Mandi in terms of Section 15(2)(d) of the Stellenbosch Municipal Land Use Planning By-Law, 2015 into two portions, namely "Portion A" (approximately 7158m² in extent) of the Erf 288 and the Remainder of Erf 288 Kaya Mandi (refer to **PLAN 2: EXISTING CADASTRAL PLAN (8)**).
- The closure of subdivided "Portion A" (approximately 7158m² in extent) of the Erf 288 (Public Road) Kaya Mandi in terms of Section 15(2)(n) of the Stellenbosch Municipal Land Use Planning By-Law, 2015 (refer to **PLAN 2: EXISTING CADASTRAL PLAN (8)**).
- The rezoning of the closed "Portion A" (approximately 7158m² in extent) of Erf 288 Kaya Mandi in terms of Section 15(2)(a) of the Stellenbosch Municipal Land Use Planning By-Law, 2015 from Public Roads and Parking Zone (PR)⁶ to Subdivisional Area Overlay Zone (SAO) to accommodate Less Formal Residential Zone (LFR), and Public Road and Parking Zone (PR) erven.
- The subdivision of the closed "Portion A" (approximately 7158m² in extent) of Erf 288 Kaya Mandi in terms of Section 15(2)(d) of the Stellenbosch Municipal Land Use Planning By-Law, 2015 into the following (refer to **PLAN 3: SUBDIVISION PLAN (8)**):
 - 54⁷ x Less Formal Residential Zone (LFR) erven; and
 - 1 x Public Roads and Parking Zone (PR) erf.

6 The Status Quo Report indicates that the existing zoning is "Conventional Residential Zone" and "Public Place". According to the Stellenbosch Municipality's latest zoning map (Kayamandi Zoning Scheme 2018, downloaded from the Municipality's website) this portion of the Remainder of Erf 288 is currently zoned "Limited Use Zone (LU)". Ms Louisa Guntz of the Stellenbosch Municipality confirmed in an email dated 12 April 2022 that the current zoning is Public Roads and Parking Zone.

7 The Status Quo Report indicates that the property be subdivided into 65 erven and the remainder being public roads and parking.

- The compilation and submission of an application to the Surveyor-General for the amendment of General Plan GP L149/1987 in terms of Section 15(2)(k) of the Stellenbosch Municipal Land Use Planning By-Law, 2015.
- A permanent departure on **coverage** in terms of Section 15(2)(b) of the Stellenbosch Municipal Land Use Planning By-Law, 2015, as follows:
 - Increase the coverage on unregistered erf 2415 from 80% to 80.1%.
 - Increase the coverage on unregistered erven 2432, and 2443 from 80% to 81%.
 - Increase the coverage on unregistered erf 2414 from 80% to 83%.
 - Increase the coverage on unregistered erf 2420 from 80% to 85%.
 - Increase the coverage on unregistered erf 2440 from 80% to 87%.
 - Increase the coverage on unregistered erf 2426 from 80% to 88%.
 - Increase the coverage on unregistered erf 2418 from 80% to 89%.
 - Increase the coverage on unregistered erf 2408 from 80% to 92%.
 - Increase the coverage on unregistered erf 2428 from 80% to 95%.
 - Increase the coverage on unregistered erven 2403, 2407, 2410, 2422, 2424, 2429, and 2435 from 80% to 100%.
- A permanent departure on **off-street parking** in terms of Section 15(2)(b) of the Stellenbosch Municipal Land Use Planning By-Law, 2015, by reducing the minimum required off-street parking bays from 1 bay per dwelling house to 0 bays per dwelling house on all residential erven⁸.
- A permanent departure on building lines (for "All other buildings" in the LFR Zone) in terms of Section 15(2)(b) of the Stellenbosch Municipal Land Use Planning By-Law, 2015 as follows⁹:
 - A departure on the street boundary building lines is proposed from 1m to 0m on one of the street building lines on the following unregistered erven: 2394-2395, 2400, 2402, 2407-2408, 2412, 2416, 2418, 2421, 2425, 2427, 2432, 2439-2441, 2446.
 - A departure on the street boundary building lines is proposed from 1m to 0m on two of the street building lines on the following unregistered erven: 2396, 2406, 2413-2414, 2420, 2433-2434.
 - A departure on the common boundary building lines is proposed from 0m on one common boundary to 0m on two common boundaries on the following unregistered erven: 2393-2395, 2398-2399, 2403, 2406, 2409-2410, 2412, 2415, 2417, 2419, 2422, 2424, 2426, 2429, 2430, 2430-2431, 2436-2437, 2443-2445.
- A permanent departure on building lines (for "Shelters" in the LFR Zone) in terms of Section 15(2)(b) of the Stellenbosch Municipal Land Use Planning By-Law, 2015 as follows¹⁰:
 - A departure on the street boundary building lines is proposed from 1m to 0m on one street building line on the following unregistered erven: 2393, 2403, 2405, 2407, 2410, 2413, 2418-2424, 2426, 2430, 2438-2445.
 - A departure on the street boundary building lines is proposed from 1m to 0m on two street building lines on the following unregistered erven: 2396, 2408, 2415, 2428, 2432, 2435.
 - A departure on the street boundary building lines is proposed from 1m to 0m on three street building lines on the following unregistered erven: 2429.
 - A departure on the common boundary building lines is proposed from 1m on all common boundaries to 0m on one common boundary on the following unregistered erven: 2392, 2396, 2403-2404, 2418-2420, 2423, 2428, 2435-2436, 2438-2440, 2442, 2445.

⁸ A desktop analysis from an undated aerial photo shows that there is not sufficient space on the proposed new erven to accommodate any off-street parking bays. However, this should not be a problem since unregistered Erf 2401 has been earmarked for parking and circulation purposes and is proposed to be zoned Public Roads and Parking Zone (PR). It is therefore proposed that the parking bay requirement be amended from 1 bay per dwelling house to 0 bays per dwelling house on all residential erven in this development.

⁹ The building line parameters in the LFR Zone for "all other buildings" (except for shelters) are 1m (5m on a proclaimed road (S69(2)(h))) on the street boundary; 0m on one common boundary; and 1m on all other common boundaries.

¹⁰ The building line parameters in the LFR Zone for "Shelters" are 1m (5m on a proclaimed road (S69(2)(h))) on the street boundary; and 1m on all common boundaries.

- A departure on the common boundary building lines is proposed from 1m on all common boundaries to 0m on two common boundaries on the following unregistered erven: 2394, 2405, 2407-2409, 2411, 2413, 2422, 2424, 2426, 2429-2430, 2443-2444.
- A departure on the common boundary building lines is proposed from 1m on all common boundaries to 0m on three common boundaries on the following unregistered erven: 2395, 2410, 2412.

6.3 PROPOSED SUBDIVISION, CONSOLIDATION, ZONINGS AND LAND USES

This section must be read with **PLAN 2: EXISTING CADASTRAL PLAN**, **PLAN 3: SUBDIVISION PLAN**, and **PLAN 4: ZONING PLAN**.

The area (m²), number of dwelling units, existing land uses, and the proposed zoning of the new properties are shown in the following table.

TABLE 8: PROPOSED SUBDIVISION, ZONING AND LAND USES

TEMP ERF NUMBER	ESTIMATED ERF SIZE		NU OF FORMAL DWELLING UNITS	ESTIMATED NUMBER OF INFORMAL / OTHER STRUCTURES	EXISTING LAND USES	PROPOSED ZONING
	m ²	ha				
2392	78.00	0.0078	1	1	Dwelling house: 2-unit row house	LFR
2393	78.00	0.0078	1	2	Dwelling house: 2-unit row house	LFR
2394	84.50	0.0085	1	1	Dwelling house: 2-unit row house	LFR
2395	96.82	0.0097	1	2	Dwelling house: 2-unit row house	LFR
2396	83.56	0.0084	1	1	Dwelling house: 2-unit row house	LFR
2397	78.00	0.0078	1	0	Dwelling house: 2-unit row house	LFR
2398	78.00	0.0078	1	0	Dwelling house: outer unit of a 3-unit row house.	LFR
2399	67.86	0.0068	1	0	Dwelling house: middle unit of a 3-unit row house.	LFR
2400	78.00	0.0078	1	0	Dwelling house: outer unit of a 3-unit row house.	LFR
2401	2709.15	0.2709			Public Roads & Parking	PR
2402	78.00	0.0078	1	0	Dwelling house: 2-unit row house	LFR
2403	78.00	0.0078	1	1	Dwelling house: 2-unit row house	LFR
2404	146.10	0.0146	1	1	Dwelling house: 2-unit row house	LFR
2405	147.47	0.0147	1	4	Dwelling house: 2-unit row house	LFR

TEMP ERF NUMBER	ESTIMATED ERF SIZE		NU OF FORMAL DWELLING UNITS	ESTIMATED NUMBER OF INFORMAL / OTHER STRUCTURES	EXISTING LAND USES	PROPOSED ZONING
	m ²	ha				
2406	81.25	0.0081	1	0	Dwelling house: 2-unit row house	LFR
2407	81.25	0.0081	1	2	Dwelling house: 2-unit row house	LFR
2408	81.25	0.0081	1	2	Dwelling house: 2-unit row house	LFR
2409	81.25	0.0081	1	1	Dwelling house: 2-unit row house	LFR
2410	82.25	0.0082	1	2	Dwelling house: 2-unit row house	LFR
2411	87.50	0.0088	1	1	Dwelling house: 2-unit row house	LFR
2412	87.50	0.0088	1	1	Dwelling house: 2-unit row house	LFR
2413	81.25	0.0081	1	1	Dwelling house: 2-unit row house	LFR
2414	78.00	0.0078	1	0	Dwelling house: outer unit of a 3-unit row house.	LFR
2415	72.67	0.0073	1	1	Dwelling house: middle unit of a 3-unit row house.	LFR
2416	81.00	0.0081	1	1	Dwelling house: outer unit of a 3-unit row house.	LFR
2417	81.00	0.0081	1	0	Dwelling house: 2-unit row house	LFR
2418	81.00	0.0081	1	3	Dwelling house: 2-unit row house	LFR
2419	81.00	0.0081	1	1	Dwelling house: 2-unit row house	LFR
2420	78.00	0.0078	1	2	Dwelling house: 2-unit row house	LFR
2421	78.00	0.0078	1	1	Dwelling house: 2-unit row house	LFR
2422	78.00	0.0078	1	2	Dwelling house: 2-unit row house	LFR
2423	93.06	0.0093	1	1	Dwelling house: outer unit of a 3-unit row house.	LFR
2424	62.29	0.0062	1	1	Dwelling house: middle unit of a 3-unit row house.	LFR
2425	94.11	0.0094	1	0	Dwelling house: outer unit of a 3-unit row house.	LFR
2426	78.00	0.0078	1	2	Dwelling house: 2-unit row house	LFR

TEMP ERF NUMBER	ESTIMATED ERF SIZE		NU OF FORMAL DWELLING UNITS	ESTIMATED NUMBER OF INFORMAL / OTHER STRUCTURES	EXISTING LAND USES	PROPOSED ZONING
	m²	ha				
2427	78.00	0.0078	1	0	Dwelling house: 2-unit row house	LFR
2428	78.00	0.0078	1	2	Dwelling house: 2-unit row house	LFR
2429	78.00	0.0078	1	3	Dwelling house: 2-unit row house	LFR
2430	78.00	0.0078	1	1	Dwelling house: outer unit of a 3-unit row house.	LFR
2431	72.67	0.0073	1	0	Dwelling house: middle unit of a 3-unit row house.	LFR
2432	78.00	0.0078	1	1	Dwelling house: outer unit of a 3-unit row house.	LFR
2433	87.75	0.0088	1	0	Dwelling house: 2-unit row house	LFR
2434	87.75	0.0088	1	0	Dwelling house: 2-unit row house	LFR
2435	78.00	0.0078	1	3	Dwelling house: outer unit of a 3-unit row house.	LFR
2436	72.67	0.0073	1	1	Dwelling house: middle unit of a 3-unit row house.	LFR
2437	82.20	0.0082	1	0	Dwelling house: outer unit of a 3-unit row house.	LFR
2438	81.12	0.0081	1	2	Dwelling house: 2-unit row house	LFR
2439	78.00	0.0078	1	1	Dwelling house: 2-unit row house	LFR
2440	77.98	0.0078	1	2	Dwelling house: 2-unit row house	LFR
2441	77.99	0.0078	1	1	Dwelling house: 2-unit row house	LFR
2442	78.00	0.0078	1	1	Dwelling house: outer unit of a 3-unit row house.	LFR
2443	72.67	0.0073	1	1	Dwelling house: middle unit of a 3-unit row house.	LFR
2444	81.00	0.0081	1	1	Dwelling house: outer unit of a 3-unit row house.	LFR
2445	81.05	0.0081	1	1	Dwelling house: 2-unit row house	LFR
2446	78.00	0.0078	1	0	Dwelling house: 2-unit row house	LFR
TOTAL	7157.94	0.7158	54	59		

6.4 PROPOSED DEVELOPMENT PARAMETERS

The following tables describes the planning parameters (coverage, height, building lines, and parking) for each of the proposed land uses as it is proposed for this development.

6.4.1 Coverage

Coverage was measured as follows:

- Coverage of formal dwelling units only; and
- Coverage of both formal dwelling units and informal structures (shelters).

Coverage (measured in terms of formal dwelling units only):

- The coverage of all erven is less than the maximum permitted 80% in the LFR Zone.

Coverage (measured in terms of formal dwelling units & the informal structures):

- From the undated aerial photo it looks like the combination of formal dwelling units and informal structures on unregistered erven 2403, 2407, 2408, 2410, 2414, 2415, 2418, 2420, 2422, 2424, 2426, 2428, 2429, 2432, 2435, 2440, and 2443 have increased the coverage on these erven to more than 80%, which means that departures would be required on these erven if the informal structures are not removed.

A permanent departure on coverage in terms of Section 15(2)(b) of the Stellenbosch Municipal Land Use Planning By-Law, 2015, as follows:

- Increase the coverage on unregistered erf 2415 from 80% to 80.1%.
- Increase the coverage on unregistered erven 2432, and 2443 from 80% to 81%.
- Increase the coverage on unregistered erf 2414 from 80% to 83%.
- Increase the coverage on unregistered erf 2420 from 80% to 85%.
- Increase the coverage on unregistered erf 2440 from 80% to 87%.
- Increase the coverage on unregistered erf 2426 from 80% to 88%.
- Increase the coverage on unregistered erf 2418 from 80% to 89%.
- Increase the coverage on unregistered erf 2408 from 80% to 92%.
- Increase the coverage on unregistered erf 2428 from 80% to 95%.
- Increase the coverage on unregistered erven 2403, 2407, 2410, 2422, 2424, 2429, and 2435 from 80% to 100%.

The coverage of the new properties is shown in the following table.

TABLE 9: PROPOSED COVERAGE

TEMP ERF NUMBER	ESTIMATED ERF SIZE		COVERAGE									
	m²	ha	Max Permitted	Estimated Actual (Formal Structures)		Estimated Actual (Informal Structures)		Estimated Actual Total		Change / Amend		
				m²	%	m²	%	m²	%	From	To	
			%									
2392	78.00	0.0078	80%	36.55	47%	15.00	19%	51.55	66%	N/A	N/A	
2393	78.00	0.0078	80%	36.41	47%	10.00	13%	46.41	59%	N/A	N/A	
2394	84.50	0.0085	80%	36.21	43%	10.00	12%	46.21	55%	N/A	N/A	
2395	96.82	0.0097	80%	36.60	38%	17.00	18%	53.60	55%	N/A	N/A	
2396	83.56	0.0084	80%	36.51	44%	18.00	22%	54.51	65%	N/A	N/A	
2397	78.00	0.0078	80%	36.45	47%	0.00	0%	36.45	47%	N/A	N/A	
2398	78.00	0.0078	80%	36.11	46%	0.00	0%	36.11	46%	N/A	N/A	
2399	67.86	0.0068	80%	36.19	53%	0.00	0%	36.19	53%	N/A	N/A	
2400	78.00	0.0078	80%	36.85	47%	0.00	0%	36.85	47%	N/A	N/A	
2401	2709.15	0.2709					0%					
2402	78.00	0.0078	80%	36.49	47%	0.00	0%	36.49	47%	N/A	N/A	
2403	78.00	0.0078	80%	36.47	47%	49.00	63%	85.47	110%	80%	110%	
2404	146.10	0.0146	80%	36.47	25%	21.00	14%	57.47	39%	N/A	N/A	
2405	147.47	0.0147	80%	36.49	25%	55.00	37%	91.49	62%	N/A	N/A	
2406	81.25	0.0081	80%	36.27	45%	0.00	0%	36.27	45%	N/A	N/A	
2407	81.25	0.0081	80%	36.69	45%	48.00	59%	84.69	104%	80%	104%	
2408	81.25	0.0081	80%	36.66	45%	38.00	47%	74.66	92%	80%	92%	
2409	81.25	0.0081	80%	36.30	45%	11.00	14%	47.30	58%	N/A	N/A	

TEMP ERF NUMBER	ESTIMATED ERF SIZE		COVERAGE									
			Max Permitted	Estimated Actual (Formal Structures)		Estimated Actual (Informal Structures)		Estimated Actual Total		Change / Amend		
	m²	ha		%	m²	%	m²	%	m²	%	From	To
2410	82.25	0.0082	80%	36.66	45%	55.00	67%	91.66	111%	80%	111%	
2411	87.50	0.0088	80%	36.30	41%	11.00	13%	47.30	54%	N/A	N/A	
2412	87.50	0.0088	80%	36.64	42%	20.00	23%	56.64	65%	N/A	N/A	
2413	81.25	0.0081	80%	36.32	45%	23.00	28%	59.32	73%	N/A	N/A	
2414	78.00	0.0078	80%	64.48	83%	0.00	0%	64.48	83%	80%	83%	
2415	72.67	0.0073	80%	36.19	50%	22.00	30%	58.19	80%	80%	80%	
2416	81.00	0.0081	80%	36.48	45%	24.00	30%	60.48	75%	N/A	N/A	
2417	81.00	0.0081	80%	36.48	45%	0.00	0%	36.48	45%	N/A	N/A	
2418	81.00	0.0081	80%	36.48	45%	36.00	44%	72.48	89%	80%	89%	
2419	81.00	0.0081	80%	36.48	45%	14.00	17%	50.48	62%	N/A	N/A	
2420	78.00	0.0078	80%	36.48	47%	30.00	38%	66.48	85%	80%	85%	
2421	78.00	0.0078	80%	36.20	46%	5.00	6%	41.20	53%	N/A	N/A	
2422	78.00	0.0078	80%	36.76	47%	44.00	56%	80.76	104%	80%	104%	
2423	93.06	0.0093	80%	36.56	39%	14.00	15%	50.56	54%	N/A	N/A	
2424	62.29	0.0062	80%	36.19	58%	36.00	58%	72.19	116%	80%	116%	
2425	94.11	0.0094	80%	59.40	63%	0.00	0%	59.40	63%	N/A	N/A	
2426	78.00	0.0078	80%	36.63	47%	32.00	41%	68.63	88%	80%	88%	
2427	78.00	0.0078	80%	36.33	47%	0.00	0%	36.33	47%	N/A	N/A	
2428	78.00	0.0078	80%	36.48	47%	38.00	49%	74.48	95%	80%	95%	

TEMP ERF NUMBER	ESTIMATED ERF SIZE		COVERAGE									
			Max Permitted	Estimated Actual (Formal Structures)		Estimated Actual (Informal Structures)		Estimated Actual Total		Change / Amend		
	m²	ha		%	m²	%	m²	%	m²	%	From	To
2429	78.00	0.0078	80%	36.48	47%	75.00	96%	111.48	143%	80%	143%	
2430	78.00	0.0078	80%	36.48	47%	25.00	32%	61.48	79%	N/A	N/A	
2431	72.67	0.0073	80%	36.19	50%	0.00	0%	36.19	50%	N/A	N/A	
2432	78.00	0.0078	80%	36.48	47%	27.00	35%	63.48	81%	80%	81%	
2433	87.75	0.0088	80%	36.48	42%	0.00	0%	36.48	42%	N/A	N/A	
2434	87.75	0.0088	80%	36.48	42%	0.00	0%	36.48	42%	N/A	N/A	
2435	78.00	0.0078	80%	36.12	46%	52.00	67%	88.12	113%	80%	113%	
2436	72.67	0.0073	80%	36.19	50%	11.00	15%	47.19	65%	N/A	N/A	
2437	82.20	0.0082	80%	36.84	45%	0.00	0%	36.84	45%	N/A	N/A	
2438	81.12	0.0081	80%	36.62	45%	10.00	12%	46.62	57%	N/A	N/A	
2439	78.00	0.0078	80%	36.34	47%	18.00	23%	54.34	70%	N/A	N/A	
2440	77.98	0.0078	80%	36.48	47%	31.00	40%	67.48	87%	80%	87%	
2441	77.99	0.0078	80%	36.48	47%	20.00	26%	56.48	72%	N/A	N/A	
2442	78.00	0.0078	80%	36.47	47%	20.00	26%	56.47	72%	N/A	N/A	
2443	72.67	0.0073	80%	36.19	50%	23.00	32%	59.19	81%	80%	81%	
2444	81.00	0.0081	80%	36.49	45%	18.00	22%	54.49	67%	N/A	N/A	
2445	81.05	0.0081	80%	36.51	45%	18.00	22%	54.51	67%	N/A	N/A	
2446	78.00	0.0078	80%	36.45	47%	0.00	0%	36.45	47%	N/A	N/A	

TEMP ERF NUMBER	ESTIMATED ERF SIZE		COVERAGE								
	m²	ha	Max Permitted	Estimated Actual (Formal Structures)		Estimated Actual (Informal Structures)		Estimated Actual Total		Change / Amend	
				m²	%	m²	%	m²	%	From	To
TOTAL	7157.94	0.7158		2019.04	28%	1044.00	15%	3063.04	43%		

6.4.2 Height

The height of the existing buildings does not exceed the permissible height in the LFR Zone and therefore an amendment of this parameter is not required.

The height of the new properties is shown in the following table.

TABLE 10: PROPOSED HEIGHT

TEMP ERF NUMBER	NU OF FORMAL DWELLING UNITS	ESTIMATED NUMBER OF INFORMAL / OTHER STRUCTURES	EXISTING LAND USES	PROPOSED ZONING	HEIGHT		
					Max Permitted	Actual / Proposed	Change / Amend From To
2392	1	1	Dwelling house: 2-unit row house	LFR	2-Storeys (Shelters); 3-Storeys (All other buildings)	Actual storeys are less than what is permitted. Proposed height to be the same as what is permitted.	N/A N/A
2393	1	2	Dwelling house: 2-unit row house	LFR	2-Storeys (Shelters); 3-Storeys (All other buildings)	Actual storeys are less than what is permitted. Proposed height to be the same as what is permitted.	N/A N/A
2394	1	1	Dwelling house: 2-unit row house	LFR	2-Storeys (Shelters); 3-Storeys (All other buildings)	Actual storeys are less than what is permitted. Proposed height to be the same as what is permitted.	N/A N/A
2395	1	2	Dwelling house: 2-unit row house	LFR	2-Storeys (Shelters); 3-Storeys (All other buildings)	Actual storeys are less than what is permitted. Proposed height to be the same as what is permitted.	N/A N/A
2396	1	1	Dwelling house: 2-unit row house	LFR	2-Storeys (Shelters); 3-Storeys (All other buildings)	Actual storeys are less than what is permitted. Proposed height to be the same as what is permitted.	N/A N/A
2397	1	0	Dwelling house: 2-unit row house	LFR	2-Storeys (Shelters); 3-Storeys (All other buildings)	Actual storeys are less than what is permitted. Proposed height to be the same as what is permitted.	N/A N/A
2398	1	0	Dwelling house: outer unit of a 3- unit row house.	LFR	2-Storeys (Shelters); 3-Storeys (All other buildings)	Actual storeys are less than what is permitted. Proposed height to be the same as what is permitted.	N/A N/A
2399	1	0	Dwelling house: middle unit of a 3-unit row house.	LFR	2-Storeys (Shelters); 3-Storeys (All other buildings)	Actual storeys are less than what is permitted. Proposed height to be the same as what is permitted.	N/A N/A
2400	1	0	Dwelling house: outer unit of a 3- unit row house.	LFR	2-Storeys (Shelters); 3-Storeys (All other buildings)	Actual storeys are less than what is permitted. Proposed height to be the same as what is permitted.	N/A N/A
2401			Public Roads & Parking	PR			

TEMP ERF NUMBER	NU OF FORMAL DWELLING UNITS	ESTIMATED NUMBER OF INFORMAL / OTHER STRUCTURES	EXISTING LAND USES	PROPOSED ZONING	HEIGHT			
					Max Permitted	Actual / Proposed	Change / Amend	
							From	To
2402	1	0	Dwelling house: 2-unit row house	LFR	2-Storeys (Shelters); 3-Storeys (All other buildings)	Actual storeys are less than what is permitted. Proposed height to be the same as what is permitted.	N/A	N/A
2403	1	1	Dwelling house: 2-unit row house	LFR	2-Storeys (Shelters); 3-Storeys (All other buildings)	Actual storeys are less than what is permitted. Proposed height to be the same as what is permitted.	N/A	N/A
2404	1	1	Dwelling house: 2-unit row house	LFR	2-Storeys (Shelters); 3-Storeys (All other buildings)	Actual storeys are less than what is permitted. Proposed height to be the same as what is permitted.	N/A	N/A
2405	1	4	Dwelling house: 2-unit row house	LFR	2-Storeys (Shelters); 3-Storeys (All other buildings)	Actual storeys are less than what is permitted. Proposed height to be the same as what is permitted.	N/A	N/A
2406	1	0	Dwelling house: 2-unit row house	LFR	2-Storeys (Shelters); 3-Storeys (All other buildings)	Actual storeys are less than what is permitted. Proposed height to be the same as what is permitted.	N/A	N/A
2407	1	2	Dwelling house: 2-unit row house	LFR	2-Storeys (Shelters); 3-Storeys (All other buildings)	Actual storeys are less than what is permitted. Proposed height to be the same as what is permitted.	N/A	N/A
2408	1	2	Dwelling house: 2-unit row house	LFR	2-Storeys (Shelters); 3-Storeys (All other buildings)	Actual storeys are less than what is permitted. Proposed height to be the same as what is permitted.	N/A	N/A
2409	1	1	Dwelling house: 2-unit row house	LFR	2-Storeys (Shelters); 3-Storeys (All other buildings)	Actual storeys are less than what is permitted. Proposed height to be the same as what is permitted.	N/A	N/A
2410	1	2	Dwelling house: 2-unit row house	LFR	2-Storeys (Shelters); 3-Storeys (All other buildings)	Actual storeys are less than what is permitted. Proposed height to be the same as what is permitted.	N/A	N/A
2411	1	1	Dwelling house: 2-unit row house	LFR	2-Storeys (Shelters); 3-Storeys (All other buildings)	Actual storeys are less than what is permitted. Proposed height to be the same as what is permitted.	N/A	N/A
2412	1	1	Dwelling house: 2-unit row house	LFR	2-Storeys (Shelters); 3-Storeys (All other buildings)	Actual storeys are less than what is permitted. Proposed height to be the same as what is permitted.	N/A	N/A
2413	1	1	Dwelling house: 2-unit row house	LFR	2-Storeys (Shelters); 3-Storeys (All other buildings)	Actual storeys are less than what is permitted. Proposed height to be the same as what is permitted.	N/A	N/A

TEMP ERF NUMBER	NU OF FORMAL DWELLING UNITS	ESTIMATED NUMBER OF INFORMAL / OTHER STRUCTURES	EXISTING LAND USES	PROPOSED ZONING	HEIGHT		
					Max Permitted	Actual / Proposed	
						From	To
2414	1	0	Dwelling house; outer unit of a 3- unit row house.	LFR	2-Storeys (Shelters); 3-Storeys (All other buildings)	N/A	N/A
2415	1	1	Dwelling house; middle unit of a 3-unit row house.	LFR	2-Storeys (Shelters); 3-Storeys (All other buildings)	N/A	N/A
2416	1	1	Dwelling house; outer unit of a 3- unit row house.	LFR	2-Storeys (Shelters); 3-Storeys (All other buildings)	N/A	N/A
2417	1	0	Dwelling house; 2-unit row house	LFR	2-Storeys (Shelters); 3-Storeys (All other buildings)	N/A	N/A
2418	1	3	Dwelling house; 2-unit row house	LFR	2-Storeys (Shelters); 3-Storeys (All other buildings)	N/A	N/A
2419	1	1	Dwelling house; 2-unit row house	LFR	2-Storeys (Shelters); 3-Storeys (All other buildings)	N/A	N/A
2420	1	2	Dwelling house; 2-unit row house	LFR	2-Storeys (Shelters); 3-Storeys (All other buildings)	N/A	N/A
2421	1	1	Dwelling house; 2-unit row house	LFR	2-Storeys (Shelters); 3-Storeys (All other buildings)	N/A	N/A
2422	1	2	Dwelling house; 2-unit row house	LFR	2-Storeys (Shelters); 3-Storeys (All other buildings)	N/A	N/A
2423	1	1	Dwelling house; outer unit of a 3- unit row house.	LFR	2-Storeys (Shelters); 3-Storeys (All other buildings)	N/A	N/A

TEMP ERF NUMBER	NU OF FORMAL DWELLING UNITS	ESTIMATED NUMBER OF INFORMAL / OTHER STRUCTURES	EXISTING LAND USES	PROPOSED ZONING	HEIGHT			
					Max Permitted	Actual / Proposed	Change / Amend	
							From	To
2424	1	1	Dwelling house: middle unit of a 3-unit row house.	LFR	2-Storeys (Shelters); 3-Storeys (All other buildings)	Actual storeys are less than what is permitted. Proposed height to be the same as what is permitted.	N/A	N/A
2425	1	0	Dwelling house: outer unit of a 3- unit row house.	LFR	2-Storeys (Shelters); 3-Storeys (All other buildings)	Actual storeys are less than what is permitted. Proposed height to be the same as what is permitted.	N/A	N/A
2426	1	2	Dwelling house: 2-unit row house	LFR	2-Storeys (Shelters); 3-Storeys (All other buildings)	Actual storeys are less than what is permitted. Proposed height to be the same as what is permitted.	N/A	N/A
2427	1	0	Dwelling house: 2-unit row house	LFR	2-Storeys (Shelters); 3-Storeys (All other buildings)	Actual storeys are less than what is permitted. Proposed height to be the same as what is permitted.	N/A	N/A
2428	1	2	Dwelling house: 2-unit row house	LFR	2-Storeys (Shelters); 3-Storeys (All other buildings)	Actual storeys are less than what is permitted. Proposed height to be the same as what is permitted.	N/A	N/A
2429	1	3	Dwelling house: 2-unit row house	LFR	2-Storeys (Shelters); 3-Storeys (All other buildings)	Actual storeys are less than what is permitted. Proposed height to be the same as what is permitted.	N/A	N/A
2430	1	1	Dwelling house: outer unit of a 3- unit row house.	LFR	2-Storeys (Shelters); 3-Storeys (All other buildings)	Actual storeys are less than what is permitted. Proposed height to be the same as what is permitted.	N/A	N/A
2431	1	0	Dwelling house: middle unit of a 3-unit row house.	LFR	2-Storeys (Shelters); 3-Storeys (All other buildings)	Actual storeys are less than what is permitted. Proposed height to be the same as what is permitted.	N/A	N/A
2432	1	1	Dwelling house: outer unit of a 3- unit row house.	LFR	2-Storeys (Shelters); 3-Storeys (All other buildings)	Actual storeys are less than what is permitted. Proposed height to be the same as what is permitted.	N/A	N/A

TEMP ERF NUMBER	NU OF FORMAL DWELLING UNITS	ESTIMATED NUMBER OF INFORMAL / OTHER STRUCTURES	EXISTING LAND USES	PROPOSED ZONING	HEIGHT			
					Max Permitted	Actual / Proposed	Change / Amend	
							From	To
2433	1	0	Dwelling house: 2-unit row house	LFR	2-Storeys (Shelters); 3-Storeys (All other buildings)	Actual storeys are less than what is permitted. Proposed height to be the same as what is permitted.	N/A	N/A
2434	1	0	Dwelling house: 2-unit row house	LFR	2-Storeys (Shelters); 3-Storeys (All other buildings)	Actual storeys are less than what is permitted. Proposed height to be the same as what is permitted.	N/A	N/A
2435	1	3	Dwelling house: outer unit of a 3- unit row house.	LFR	2-Storeys (Shelters); 3-Storeys (All other buildings)	Actual storeys are less than what is permitted. Proposed height to be the same as what is permitted.	N/A	N/A
2436	1	1	Dwelling house: middle unit of a 3-unit row house.	LFR	2-Storeys (Shelters); 3-Storeys (All other buildings)	Actual storeys are less than what is permitted. Proposed height to be the same as what is permitted.	N/A	N/A
2437	1	0	Dwelling house: outer unit of a 3- unit row house.	LFR	2-Storeys (Shelters); 3-Storeys (All other buildings)	Actual storeys are less than what is permitted. Proposed height to be the same as what is permitted.	N/A	N/A
2438	1	2	Dwelling house: 2-unit row house	LFR	2-Storeys (Shelters); 3-Storeys (All other buildings)	Actual storeys are less than what is permitted. Proposed height to be the same as what is permitted.	N/A	N/A
2439	1	1	Dwelling house: 2-unit row house	LFR	2-Storeys (Shelters); 3-Storeys (All other buildings)	Actual storeys are less than what is permitted. Proposed height to be the same as what is permitted.	N/A	N/A
2440	1	2	Dwelling house: 2-unit row house	LFR	2-Storeys (Shelters); 3-Storeys (All other buildings)	Actual storeys are less than what is permitted. Proposed height to be the same as what is permitted.	N/A	N/A
2441	1	1	Dwelling house: 2-unit row house	LFR	2-Storeys (Shelters); 3-Storeys (All other buildings)	Actual storeys are less than what is permitted. Proposed height to be the same as what is permitted.	N/A	N/A
2442	1	1	Dwelling house: outer unit of a 3- unit row house.	LFR	2-Storeys (Shelters); 3-Storeys (All other buildings)	Actual storeys are less than what is permitted. Proposed height to be the same as what is permitted.	N/A	N/A

TEMP ERF NUMBER	NU OF FORMAL DWELLING UNITS	ESTIMATED NUMBER OF INFORMAL / OTHER STRUCTURES	EXISTING LAND USES	PROPOSED ZONING	HEIGHT	Change / Amend	
						From	To
					Max Permitted	Actual / Proposed	
2443	1	1	Dwelling house: middle unit of a 3-unit row house.	LFR	2-Storeys (Shelters); 3-Storeys (All other buildings)	Actual storeys are less than what is permitted. Proposed height to be the same as what is permitted.	N/A N/A
2444	1	1	Dwelling house: outer unit of a 3- unit row house.	LFR	2-Storeys (Shelters); 3-Storeys (All other buildings)	Actual storeys are less than what is permitted. Proposed height to be the same as what is permitted.	N/A N/A
2445	1	1	Dwelling house: 2-unit row house	LFR	2-Storeys (Shelters); 3-Storeys (All other buildings)	Actual storeys are less than what is permitted. Proposed height to be the same as what is permitted.	N/A N/A
2446	1	0	Dwelling house: 2-unit row house	LFR	2-Storeys (Shelters); 3-Storeys (All other buildings)	Actual storeys are less than what is permitted. Proposed height to be the same as what is permitted.	N/A N/A
TOTAL	54	59					

6.4.3 Building Lines

The existing properties contain 54 formal dwelling units. In addition to the 54 formal dwelling units, there are approximately 59 informal structures or "Shelters" on the existing properties. This was counted from an undated aerial image obtained from Messrs TV3. Should the municipality require an exact number of informal structures, it is recommended that quotes be obtained for new aerial footage and/or the conducting of physical surveys.

An inspection of the available undated aerial photo reveals the following:

- Many of the informal structures seem to be erected across the proposed erf boundaries.
- Some properties extend into the road reserve.
- On some properties the existing dwelling houses have been extended.
- The erf boundaries of certain properties do not coincide with the proposed erf boundaries on the subdivision plan.
- Some informal structures have been constructed on the erven that is earmarked for use as public road and parking purposes.

Many of the existing buildings exceed the permissible building lines in the LFR Zone and therefore an amendment of this parameter is required as indicated below.

- Building Lines (for "All Other Buildings" in the LFR Zone):
 - A departure on the street boundary building lines is proposed from 1m to 0m on one of the street building lines on the following unregistered erven: 2394-2395, 2400, 2402, 2407-2408, 2412, 2416, 2418, 2421, 2425, 2427, 2432, 2439-2441, 2446.
 - A departure on the street boundary building lines is proposed from 1m to 0m on two of the street building lines on the following unregistered erven: 2396, 2406, 2413-2414, 2420, 2433-2434.
 - A departure on the common boundary building lines is proposed from 0m on one common boundary to 0m on two common boundaries on the following unregistered erven: 2393-2395, 2398-2399, 2403, 2406, 2409-2410, 2412, 2415, 2417, 2419, 2422, 2424, 2426, 2429, 2430, 2430-2431, 2436-2437, 2443-2445.
- Building Lines (for "Shelters" in the LFR Zone):
 - A departure on the street boundary building lines is proposed from 1m to 0m on one street building line on the following unregistered erven: 2393, 2403, 2405, 2407, 2410, 2413, 2418-2424, 2426, 2430, 2438-2445.
 - A departure on the street boundary building lines is proposed from 1m to 0m on two street building lines on the following unregistered erven: 2396, 2408, 2415, 2428, 2432, 2435.
 - A departure on the street boundary building lines is proposed from 1m to 0m on three street building lines on the following unregistered erven: 2429.
 - A departure on the common boundary building lines is proposed from 1m on all common boundaries to 0m on one common boundary on the following unregistered erven: 2392, 2396, 2403-2404, 2418-2420, 2423, 2428, 2435-2436, 2438-2440, 2442, 2445.
 - A departure on the common boundary building lines is proposed from 1m on all common boundaries to 0m on two common boundaries on the following unregistered erven: 2394, 2405, 2407-2409, 2411, 2413, 2422, 2424, 2426, 2429-2430, 2443-2444.
 - A departure on the common boundary building lines is proposed from 1m on all common boundaries to 0m on three common boundaries on the following unregistered erven: 2395, 2410, 2412.

Information on the building lines of the new properties is shown in the following two tables. The first table shows the building line information for "All Other Buildings" in the LFR Zone whilst the second table provide building line information for "Shelters" in the LFR Zone.

TABLE 11: PROPOSED BUILDING LINES ("ALL OTHER BUILDINGS")

BUILDING LINES (FOR "ALL OTHER BUILDINGS" IN THE LFR ZONE)										
TEMP ERF NUMBER	NU OF FORMAL DWELLING UNITS	NU OF INFORMAL STRUCTURES	EXISTING LAND USES	PROPOSED ZONING	Boundary	Rule	Actual / Proposed	Change / Amend		Comments
								From	To	
2392	1	1	Dwelling house: 2-unit row house	LFR	Street:	1m; 5m on a proclaimed road (S69(2)(h))	1m; 5m on a proclaimed road (S69(2)(h))	N/A	N/A	There are 2 x street boundaries
					Common:	0m on one boundary; 1m on other boundaries	0m on one boundary; 1m on other boundaries	N/A	N/A	There are 2 x common boundaries
2393	1	2	Dwelling house: 2-unit row house	LFR	Street:	1m; 5m on a proclaimed road (S69(2)(h))	1m; 5m on a proclaimed road (S69(2)(h))	N/A	N/A	There is 1 x street boundary
					Common:	0m on one boundary; 1m on other boundaries	0m on 2 x common boundaries, 1m on the other common boundary	0m on one boundary; 1m on other boundaries	0m on 2 x common boundaries, 1m on the other common boundary	There are 3 x common boundaries
2394	1	1	Dwelling house: 2-unit row house	LFR	Street:	1m; 5m on a proclaimed road (S69(2)(h))	0m on 1 x street boundary	1m; 5m on a proclaimed road (S69(2)(h))	0m on 1 x street boundary	There is 1 x street boundary
					Common:	0m on one boundary; 1m on other boundaries	0m on 2 x common boundaries, 1m on the other common boundary	0m on one boundary; 1m on other boundaries	0m on 2 x common boundaries, 1m on the other common boundary	There are 3 x common boundaries
2395	1	2	Dwelling house: 2-unit row house	LFR	Street:	1m; 5m on a proclaimed road (S69(2)(h))	0m on 1 x street boundary	1m; 5m on a proclaimed road (S69(2)(h))	0m on 1 x street boundary	There is 1 x street boundary
					Common:	0m on one boundary; 1m on other boundaries	0m on 2 x common boundaries, 1m on the other common boundary	0m on one boundary; 1m on other boundaries	0m on 2 x common boundaries, 1m on the other common boundary	There are 4 x common boundaries
2396	1	1	Dwelling house: 2-unit row house	LFR	Street:	1m; 5m on a proclaimed road (S69(2)(h))	0m on 2 x street boundaries	1m; 5m on a proclaimed road (S69(2)(h))	0m on 2 x street boundaries	There are 2 x street boundaries
					Common:	0m on one boundary; 1m on other boundaries	0m on one boundary; 1m on the other 2 x common boundaries	0m on one boundary; 1m on other boundaries	0m on 2 x common boundaries, 1m on the other 2 x common boundaries	There are 2 x common boundaries

BUILDING LINES (FOR "ALL OTHER BUILDINGS" IN THE LFR ZONE)										
TEMP ERF NUMBER	NU OF FORMAL DWELLING UNITS	NU OF INFORMAL STRUCTURES	EXISTING LAND USES	PROPOSED ZONING	Boundary	Rule	Actual / Proposed	Change / Amend		Comments
								From	To	
2397	1	0	Dwelling house: 2- unit row house	LFR	Street:	1m; 5m on a proclaimed road (S69(2)(h))	1m; 5m on a proclaimed road (S69(2)(h))	N/A	N/A	There is 1 x street boundary
					Common:	0m on one boundary; 1m on other boundaries	0m on one boundary; 1m on other boundaries	N/A	N/A	There are 3 x common boundaries
2398	1	0	Dwelling house: outer unit of a 3-unit row house.	LFR	Street:	1m; 5m on a proclaimed road (S69(2)(h))	1m; 5m on a proclaimed road (S69(2)(h))	N/A	N/A	There is 1 x street boundary
					Common:	0m on one boundary; 1m on other boundaries	0m on 2 x common boundaries, 1m on the other common boundary	0m on one boundary; 1m on other boundaries	0m on 2 x common boundaries, 1m on the other common boundary	There are 3 x common boundaries
2399	1	0	Dwelling house: middle unit of a 3- unit row house.	LFR	Street:	1m; 5m on a proclaimed road (S69(2)(h))	1m; 5m on a proclaimed road (S69(2)(h))	N/A	N/A	There is 1 x street boundary
					Common:	0m on one boundary; 1m on other boundaries	0m on 2 x common boundaries, 1m on the other common boundary	0m on one boundary; 1m on other boundaries	0m on 2 x common boundaries, 1m on the other common boundary	There are 3 x common boundaries
2400	1	0	Dwelling house: outer unit of a 3-unit row house.	LFR	Street:	1m; 5m on a proclaimed road (S69(2)(h))	0m on 1 x street boundary	1m; 5m on a proclaimed road (S69(2)(h))	0m on 1 x street boundary	There are 3 x street boundaries
					Common:	0m on one boundary; 1m on other boundaries	0m on one boundary; 1m on other boundaries	N/A	N/A	There is 1 x common boundary
2401			Public Roads & Parking	PR	Street:	1m; 5m on a proclaimed road (S69(2)(h))	N/A	N/A	N/A	N/A

BUILDING LINES (FOR "ALL OTHER BUILDINGS" IN THE LFR ZONE)										
TEMP ERF NUMBER	NU OF FORMAL DWELLING UNITS	NU OF INFORMAL STRUCTURES	EXISTING LAND USES	PROPOSED ZONING	Boundary	Rule	Actual / Proposed	Change / Amend		Comments
								From	To	
					Common:	0m on one boundary; 1m on other boundaries	N/A	N/A	N/A	N/A
2402	1	0	Dwelling house: 2- unit row house	LFR	Street:	1m; 5m on a proclaimed road (S69(2)(h))	0m on 1 x street boundary	1m; 5m on a proclaimed road (S69(2)(h))	0m on 1 x street boundary	There are 2 x street boundaries
					Common:	0m on one boundary; 1m on other boundaries	0m on one boundary, 1m on other boundaries	N/A	N/A	There are 2 x common boundaries
2403	1	1	Dwelling house: 2- unit row house	LFR	Street:	1m; 5m on a proclaimed road (S69(2)(h))	1m; 5m on a proclaimed road (S69(2)(h))	N/A	N/A	There is 1 x street boundary
					Common:	0m on one boundary; 1m on other boundaries	0m on 2 x common boundaries, 1m on the other common boundary	0m on one boundary, 1m on other boundaries	0m on 2 x common boundaries, 1m on the other common boundary	There are 3 x common boundaries
2404	1	1	Dwelling house: 2- unit row house	LFR	Street:	1m; 5m on a proclaimed road (S69(2)(h))	1m; 5m on a proclaimed road (S69(2)(h))	N/A	N/A	There is 1 x street boundary
					Common:	0m on one boundary; 1m on other boundaries	0m on one boundary, 1m on other boundaries	N/A	N/A	There are 4 x common boundaries
2405	1	4	Dwelling house: 2- unit row house	LFR	Street:	1m; 5m on a proclaimed road (S69(2)(h))	1m; 5m on a proclaimed road (S69(2)(h))	N/A	N/A	There is 1 x street boundary
					Common:	0m on one boundary; 1m on other boundaries	0m on one boundary, 1m on other boundaries	N/A	N/A	There are 3 x common boundaries
2406	1	0	Dwelling house: 2- unit row house	LFR	Street:	1m; 5m on a proclaimed road (S69(2)(h))	0m on 2 x street boundaries	1m; 5m on a proclaimed road (S69(2)(h))	0m on 2 x street boundaries	There are 2 x street boundaries
					Common:	0m on one boundary; 1m on other boundaries	0m on 2 x common boundaries	0m on one boundary, 1m on other boundaries	0m on 2 x common boundaries	There are 3 x common boundaries

BUILDING LINES (FOR "ALL OTHER BUILDINGS" IN THE LFR ZONE)										
TEMP ERF NUMBER	NU OF FORMAL DWELLING UNITS	NU OF INFORMAL STRUCTURES	EXISTING LAND USES	PROPOSED ZONING	Boundary	Rule	Actual / Proposed	Change / Amend		Comments
								From	To	
2407	1	2	Dwelling house: 2- unit row house	LFR	Street:	1m; 5m on a proclaimed road (S69(2)(h))	0m on 1 x street boundary	1m; 5m on a proclaimed road (S69(2)(h))	0m on 1 x street boundary	There are 2 x street boundaries
					Common:	0m on one boundary; 1m on other boundaries	0m on one boundary; 1m on other boundaries	N/A	N/A	There are 2 x common boundaries
2408	1	2	Dwelling house: 2- unit row house	LFR	Street:	1m; 5m on a proclaimed road (S69(2)(h))	0m on 1 x street boundary	1m; 5m on a proclaimed road (S69(2)(h))	0m on 1 x street boundary	There are 2 x street boundaries
					Common:	0m on one boundary; 1m on other boundaries	0m on one boundary; 1m on other boundaries	N/A	N/A	There are 2 x common boundaries
2409	1	1	Dwelling house: 2- unit row house	LFR	Street:	1m; 5m on a proclaimed road (S69(2)(h))	1m; 5m on a proclaimed road (S69(2)(h))	N/A	N/A	There is 1 x street boundary
					Common:	0m on one boundary; 1m on other boundaries	0m on 2 x common boundaries	0m on one boundary; 1m on other boundaries	0m on 2 x common boundaries	There are 3 x common boundaries. The main dwelling unit seems to be less than 1m from the 1 x common boundary.
2410	1	2	Dwelling house: 2- unit row house	LFR	Street:	1m; 5m on a proclaimed road (S69(2)(h))	1m; 5m on a proclaimed road (S69(2)(h))	N/A	N/A	There is 1 x street boundary
					Common:	0m on one boundary; 1m on other boundaries	0m on 2 x common boundaries	0m on one boundary; 1m on other boundaries	0m on 2 x common boundaries	There are 3 x common boundaries. The main dwelling unit seems to be less than 1m from the 2nd common boundary.
2411	1	1	Dwelling house: 2- unit row house	LFR	Street:	1m; 5m on a proclaimed road (S69(2)(h))	1m; 5m on a proclaimed road (S69(2)(h))	N/A	N/A	There is 1 x street boundary
					Common:	0m on one boundary; 1m on other boundaries	0m on one boundary; 1m on other boundaries	N/A	N/A	There are 3 x common boundaries

BUILDING LINES (FOR "ALL OTHER BUILDINGS" IN THE LFR ZONE)										
TEMP ERF NUMBER	NU OF FORMAL DWELLING UNITS	NU OF INFORMAL STRUCTURES	EXISTING LAND USES	PROPOSED ZONING	Boundary	Rule	Actual / Proposed	Change / Amend		Comments
								From	To	
2412	1	1	Dwelling house: 2- unit row house	LFR	Street:	1m; 5m on a proclaimed road (S69(2)(h))	0m on 1 x street boundary	1m; 5m on a proclaimed road (S69(2)(h))	0m on 1 x street boundary	There is 1 x street boundary. The main dwelling seems to be less than 1m from the 1 x street boundary
					Common:	0m on one boundary; 1m on other boundaries	0m on 2 x common boundaries	0m on one boundary; 1m on other boundaries	0m on 2 x common boundaries	There are 3 x common boundaries. The main dwelling seems to be less than 1m from the 2nd common boundary.
2413	1	1	Dwelling house: 2- unit row house	LFR	Street:	1m; 5m on a proclaimed road (S69(2)(h))	0m on 2 x street boundaries	1m; 5m on a proclaimed road (S69(2)(h))	0m on 2 x street boundaries	There are 2 x street boundaries. The main dwelling seems to be less than 1m from both street boundaries.
					Common:	0m on one boundary; 1m on other boundaries	0m on one boundary; 1m on other boundaries	N/A	N/A	There are 2 x common boundaries
2414	1	0	Dwelling house: outer unit of a 3-unit row house.	LFR	Street:	1m; 5m on a proclaimed road (S69(2)(h))	0m on 2 x street boundaries	1m; 5m on a proclaimed road (S69(2)(h))	0m on 2 x street boundaries	There are 3 x street boundaries. It seems the roof of the main dwelling has been extended onto 1 x street boundary, and is less than 1m from the 2nd street boundary.
					Common:	0m on one boundary; 1m on other boundaries	0m on one boundary; 1m on other boundaries	N/A	N/A	There is 1 x common boundary
2415	1	1	Dwelling house: middle unit of a 3- unit row house.	LFR	Street:	1m; 5m on a proclaimed road (S69(2)(h))	1m; 5m on a proclaimed road (S69(2)(h))	N/A	N/A	There are 4 x street boundaries
					Common:	0m on one boundary; 1m on other boundaries	0m on 2 x common boundaries	0m on one boundary; 1m on other boundaries	0m on 2 x common boundaries	There are 2 x common boundaries
2416	1	1	Dwelling house: outer unit of a 3-unit row house.	LFR	Street:	1m; 5m on a proclaimed road (S69(2)(h))	0m on 1 x street boundary	1m; 5m on a proclaimed road (S69(2)(h))	0m on 1 x street boundary	There are 2 x street boundaries. The main dwelling seems to have been extended and encroaches onto the Luyolo Street road reserve.

BUILDING LINES (FOR "ALL OTHER BUILDINGS" IN THE LFR ZONE)										
TEMP ERF NUMBER	NU OF FORMAL DWELLING UNITS	NU OF INFORMAL STRUCTURES	EXISTING LAND USES	PROPOSED ZONING	Boundary	Rule	Actual / Proposed	Change / Amend		Comments
								From	To	
					Common:	0m on one boundary; 1m on other boundaries	0m on one boundary; 1m on other boundaries	N/A	N/A	There are 2 x common boundaries. The main dwelling seems to have been extended and encroaches onto 1 x common boundary.
2417	1	0	Dwelling house: 2- unit row house	LFR	Street:	1m; 5m on a proclaimed road (S69(2)(h))	1m; 5m on a proclaimed road (S69(2)(h))	N/A	N/A	There are 2 x street boundaries
					Common:	0m on one boundary; 1m on other boundaries	0m on 2 x common boundaries	0m on one boundary; 1m on other boundaries	0m on 2 x common boundaries	There are 2 x common boundaries. The main dwelling seems to be less than 1m from the 2nd common boundary.
2418	1	3	Dwelling house: 2- unit row house	LFR	Street:	1m; 5m on a proclaimed road (S69(2)(h))	0m on 1 x street boundary	1m; 5m on a proclaimed road (S69(2)(h))	0m on 1 x street boundary	There are 2 x street boundaries. A roof structure attached to the main dwelling seems to extend into the Luyolo Street road reserve.
					Common:	0m on one boundary; 1m on other boundaries	0m on one boundary; 1m on other boundaries	N/A	N/A	There are 2 x common boundaries
2419	1	1	Dwelling house: 2- unit row house	LFR	Street:	1m; 5m on a proclaimed road (S69(2)(h))	1m; 5m on a proclaimed road (S69(2)(h))	N/A	N/A	There are 2 x street boundaries.
					Common:	0m on one boundary; 1m on other boundaries	0m on 2 x common boundaries	0m on one boundary; 1m on other boundaries	0m on 2 x common boundaries	There are 2 x common boundaries. The main dwelling seems to be less than 1m from the 2nd common boundary.
2420	1	2	Dwelling house: 2- unit row house	LFR	Street:	1m; 5m on a proclaimed road (S69(2)(h))	0m on 2 x street boundaries	1m; 5m on a proclaimed road (S69(2)(h))	0m on 2 x street boundaries	There are 3 x street boundaries. The dwelling seems to have been extended onto the Luyolo Street road reserve.
					Common:	0m on one boundary; 1m on other boundaries	0m on one boundary; 1m on other boundaries	N/A	N/A	There is 1 x common boundary
2421	1	1	Dwelling house: 2-	LFR	Street:	1m; 5m on a proclaimed road (S69(2)(h))	0m on 1 x street boundary	1m; 5m on a proclaimed road (S69(2)(h))	0m on 1 x street boundary	There are 3 x street boundaries. The dwelling seems to be less

BUILDING LINES (FOR "ALL OTHER BUILDINGS" IN THE LFR ZONE)										
TEMP ERF NUMBER	NU OF FORMAL DWELLING UNITS	NU OF INFORMAL STRUCTURES	EXISTING LAND USES	PROPOSED ZONING	Boundary	Rule	Actual / Proposed	Change / Amend		Comments
								From	To	
			unit row house							than 1m from the Erf 2401 road reserve.
					Common:	0m on one boundary; 1m on other boundaries	0m on one boundary; 1m on other boundaries	N/A	N/A	There are 1 x common boundary.
2422	1	2	Dwelling house: 2-unit row house	LFR	Street:	1m; 5m on a proclaimed road (S69(2)(h))	1m; 5m on a proclaimed road (S69(2)(h))	N/A	N/A	There are 2 x street boundaries.
					Common:	0m on one boundary; 1m on other boundaries	0m on 2 x common boundaries	0m on one boundary; 1m on other boundaries	0m on 2 x common boundaries	There are 2 x common boundaries. The main dwelling seems to be less than 1m from the 2nd common boundary.
2423	1	1	Dwelling house: outer unit of a 3-unit row house.	LFR	Street:	1m; 5m on a proclaimed road (S69(2)(h))	1m; 5m on a proclaimed road (S69(2)(h))	N/A	N/A	There are 2 x street boundaries
					Common:	0m on one boundary; 1m on other boundaries	0m on one boundary; 1m on other boundaries	N/A	N/A	There are 2 x common boundaries
2424	1	1	Dwelling house: middle unit of a 3-unit row house.	LFR	Street:	1m; 5m on a proclaimed road (S69(2)(h))	1m; 5m on a proclaimed road (S69(2)(h))	N/A	N/A	There are 2 x street boundaries
					Common:	0m on one boundary; 1m on other boundaries	0m on 2 x common boundaries	0m on one boundary; 1m on other boundaries	0m on 2 x common boundaries	There are 2 x common boundaries
2425	1	0	Dwelling house: outer unit of a 3-unit row house.	LFR	Street:	1m; 5m on a proclaimed road (S69(2)(h))	0m on 1 x street boundary	1m; 5m on a proclaimed road (S69(2)(h))	0m on 1 x street boundary	There are 2 x street boundaries. The main dwelling seems to have been extended and encroaches into the Sokuqala Road reserve.
					Common:	0m on one boundary; 1m on other boundaries	0m on one boundary; 1m on other boundaries	N/A	N/A	There are 2 x common boundaries

BUILDING LINES (FOR "ALL OTHER BUILDINGS" IN THE LFR ZONE)										
TEMP ERF NUMBER	NU OF FORMAL DWELLING UNITS	NU OF INFORMAL STRUCTURES	EXISTING LAND USES	PROPOSED ZONING	Boundary	Rule	Actual / Proposed	Change / Amend		Comments
								From	To	
2426	1	2	Dwelling house: 2-unit row house	LFR	Street:	1m; 5m on a proclaimed road (S69(2)(h))	1m; 5m on a proclaimed road (S69(2)(h))	N/A	N/A	There are 2 x street boundaries
					Common:	0m on one boundary; 1m on other boundaries	0m on 2 x common boundaries	0m on one boundary; 1m on other boundaries	0m on 2 x common boundaries	There are 2 x common boundaries. The main dwelling seems to encroach onto the 2nd common boundary
2427	1	0	Dwelling house: 2-unit row house	LFR	Street:	1m; 5m on a proclaimed road (S69(2)(h))	0m on 1 x street boundary	1m; 5m on a proclaimed road (S69(2)(h))	0m on 1 x street boundary	There are 3 x street boundaries. The main dwelling seems to be less than 1m from 1 x street boundary
					Common:	0m on one boundary; 1m on other boundaries	0m on one boundary; 1m on other boundaries	N/A	N/A	There is 1 x common boundary
2428	1	2	Dwelling house: 2-unit row house	LFR	Street:	1m; 5m on a proclaimed road (S69(2)(h))	1m; 5m on a proclaimed road (S69(2)(h))	N/A	N/A	There are 3 x street boundaries.
					Common:	0m on one boundary; 1m on other boundaries	0m on one boundary; 1m on other boundaries	N/A	N/A	There is 1 x common boundary
2429	1	3	Dwelling house: 2-unit row house	LFR	Street:	1m; 5m on a proclaimed road (S69(2)(h))	1m; 5m on a proclaimed road (S69(2)(h))	N/A	N/A	There are 3 x street boundaries
					Common:	0m on one boundary; 1m on other boundaries	0m on 2 x common boundaries	0m on one boundary; 1m on other boundaries	0m on 2 x common boundaries	There are 2 x common boundaries. The main dwelling seems to be less than 1m from the 2nd common boundary.
2430	1	1	Dwelling house: outer unit of a 3-unit row house.	LFR	Street:	1m; 5m on a proclaimed road (S69(2)(h))	0m on 1 x street boundary	1m; 5m on a proclaimed road (S69(2)(h))	0m on 1 x street boundary	There are 3 x street boundaries. The main dwelling seems to be less than 1m from 1 x street boundary
					Common:	0m on one boundary; 1m on other boundaries	0m on 2 x common boundaries	0m on one boundary; 1m on other boundaries	0m on 2 x common boundaries	There are 2 x common boundaries. The main dwelling

BUILDING LINES (FOR "ALL OTHER BUILDINGS" IN THE LFR ZONE)										
TEMP ERF NUMBER	NU OF FORMAL DWELLING UNITS	NU OF INFORMAL STRUCTURES	EXISTING LAND USES	PROPOSED ZONING	Boundary	Rule	Actual / Proposed	Change / Amend		Comments
								From	To	
2431	1	0	Dwelling house: middle unit of a 3-unit row house	LFR	Street:	1m; 5m on a proclaimed road (S69(2)(h))	1m; 5m on a proclaimed road (S69(2)(h))	N/A	N/A	There are 4 x street boundaries
					Common:	0m on one boundary; 1m on other boundaries	0m on 2 x common boundaries	0m on one boundary; 1m on other boundaries	0m on 2 x common boundaries	There are 2 x common boundaries. The main dwelling is the center unit of a 3-unit row house and encroach onto both common boundaries.
2432	1	1	Dwelling house: outer unit of a 3-unit row house.	LFR	Street:	1m; 5m on a proclaimed road (S69(2)(h))	0m on 1 x street boundary	1m; 5m on a proclaimed road (S69(2)(h))	0m on 1 x street boundary	There are 3 x street boundaries. The main dwelling seems to be less than 1m from 1 x street boundary
					Common:	0m on one boundary; 1m on other boundaries	0m on one boundary; 1m on other boundaries	N/A	N/A	There is 1 x common boundary
2433	1	0	Dwelling house: 2-unit row house	LFR	Street:	1m; 5m on a proclaimed road (S69(2)(h))	0m on 2 x street boundaries	1m; 5m on a proclaimed road (S69(2)(h))	0m on 2 x street boundaries	There are 3 x street boundaries. The main dwelling seems to be less than 1m from 2 x street boundaries.
					Common:	0m on one boundary; 1m on other boundaries	0m on one boundary; 1m on other boundaries	N/A	N/A	There is 1 x common boundary
2434	1	0	Dwelling house: 2-unit row house	LFR	Street:	1m; 5m on a proclaimed road (S69(2)(h))	0m on 2 x street boundaries	1m; 5m on a proclaimed road (S69(2)(h))	0m on 2 x street boundaries	There are 3 x street boundaries. The main dwelling seems to be less than 1m from 2 x street boundaries.
					Common:	0m on one boundary; 1m on other boundaries	0m on one boundary; 1m on other boundaries	N/A	N/A	There is 1 x common boundary

BUILDING LINES (FOR "ALL OTHER BUILDINGS" IN THE LFR ZONE)										
TEMP ERF NUMBER	NU OF FORMAL DWELLING UNITS	NU OF INFORMAL STRUCTURES	EXISTING LAND USES	PROPOSED ZONING	Boundary	Rule	Actual / Proposed	Change / Amend		Comments
								From	To	
2435	1	3	Dwelling house: outer unit of a 3-unit row house.	LFR	Street:	1m; 5m on a proclaimed road (S69(2)(h))	1m; 5m on a proclaimed road (S69(2)(h))	N/A	N/A	There are 3 x street boundaries
					Common:	0m on one boundary; 1m on other boundaries	0m on one boundary; 1m on other boundaries	N/A	N/A	There is 1 x common boundary
2436	1	1	Dwelling house: middle unit of a 3-unit row house	LFR	Street:	1m; 5m on a proclaimed road (S69(2)(h))	1m; 5m on a proclaimed road (S69(2)(h))	N/A	N/A	There are 4 x street boundaries
					Common:	0m on one boundary; 1m on other boundaries	0m on one boundary; 1m on other boundaries	0m on one boundary; 1m on other boundaries	0m on 2 x common boundaries	There are 2 x common boundaries. The main dwelling is the center unit of a 3-unit row house and encroach onto both common boundaries.
2437	1	0	Dwelling house: outer unit of a 3-unit row house.	LFR	Street:	1m; 5m on a proclaimed road (S69(2)(h))	1m; 5m on a proclaimed road (S69(2)(h))	N/A	N/A	There are 2 x street boundaries
					Common:	0m on one boundary; 1m on other boundaries	0m on one boundary; 1m on other boundaries	0m on one boundary; 1m on other boundaries	0m on 2 x common boundaries	There are 2 x common boundaries. The main dwelling seems to be less than 1m from the 2nd common boundary.
2438	1	2	Dwelling house: 2-unit row house	LFR	Street:	1m; 5m on a proclaimed road (S69(2)(h))	1m; 5m on a proclaimed road (S69(2)(h))	N/A	N/A	There are 2 x street boundaries
					Common:	0m on one boundary; 1m on other boundaries	0m on one boundary; 1m on other boundaries	N/A	N/A	There are 2 x common boundaries

BUILDING LINES (FOR "ALL OTHER BUILDINGS" IN THE LFR ZONE)										
TEMP ERF NUMBER	NU OF FORMAL DWELLING UNITS	NU OF INFORMAL STRUCTURES	EXISTING LAND USES	PROPOSED ZONING	Boundary	Rule	Actual / Proposed	Change / Amend		Comments
								From	To	
2439	1	1	Dwelling house: 2- unit row house	LFR	Street:	1m; 5m on a proclaimed road (S69(2)(h))	0m on 1 x street boundary	1m; 5m on a proclaimed road (S69(2)(h))	0m on 1 x street boundary	There are 3 x street boundaries. The main dwelling seems to be less than 1m from the 1 x street boundary.
					Common:	0m on one boundary; 1m on other boundaries	0m on one boundary; 1m on other boundaries	N/A	N/A	There is 1 x common boundary
2440	1	2	Dwelling house: 2- unit row house	LFR	Street:	1m; 5m on a proclaimed road (S69(2)(h))	0m on 1 x street boundary	1m; 5m on a proclaimed road (S69(2)(h))	0m on 1 x street boundary	There are 3 x street boundaries. The main dwelling seems to be less than 1m from the 1 x street boundary.
					Common:	0m on one boundary; 1m on other boundaries	0m on one boundary; 1m on other boundaries	N/A	N/A	There is 1 x common boundary
2441	1	1	Dwelling house: 2- unit row house	LFR	Street:	1m; 5m on a proclaimed road (S69(2)(h))	0m on 1 x street boundary	1m; 5m on a proclaimed road (S69(2)(h))	0m on 1 x street boundary	There are 3 x street boundaries. The main dwelling seems to be less than 1m from the 1 x street boundary.
					Common:	0m on one boundary; 1m on other boundaries	0m on one boundary; 1m on other boundaries	N/A	N/A	There is 1 x common boundary
2442	1	1	Dwelling house: outer unit of a 3-unit row house.	LFR	Street:	1m; 5m on a proclaimed road (S69(2)(h))	1m; 5m on a proclaimed road (S69(2)(h))	N/A	N/A	There are 3 x street boundaries
					Common:	0m on one boundary; 1m on other boundaries	0m on one boundary; 1m on other boundaries	N/A	N/A	There is 1 x common boundary
2443	1	1	Dwelling house: middle unit of a 3- unit row house	LFR	Street:	1m; 5m on a proclaimed road (S69(2)(h))	1m; 5m on a proclaimed road (S69(2)(h))	N/A	N/A	There are 4 x street boundaries
					Common:	0m on one boundary; 1m on other boundaries	0m on one boundary; 1m on other boundaries	N/A	N/A	There are 2 x common boundaries. This dwelling is the middle unit of a 3-unit row house.

BUILDING LINES (FOR "ALL OTHER BUILDINGS" IN THE LFR ZONE)										
TEMP ERF NUMBER	NU OF FORMAL DWELLING UNITS	NU OF INFORMAL STRUCTURES	EXISTING LAND USES	PROPOSED ZONING	Boundary	Rule	Actual / Proposed	Change / Amend		Comments
								From	To	
2444	1	1	Dwelling house: outer unit of a 3-unit row house.	LFR	Street:	1m; 5m on a proclaimed road (S69(2)(h))	1m; 5m on a proclaimed road (S69(2)(h))	N/A	N/A	There are 2 x street boundaries
					Common:	0m on one boundary; 1m on other boundaries	0m on 2 x common boundaries	0m on one boundary; 1m on other boundaries	0m on 2 x common boundaries	There are 2 x common boundaries. The main dwelling seems to be less than 1m from the 2nd common boundary.
2445	1	1	Dwelling house: 2-unit row house	LFR	Street:	1m; 5m on a proclaimed road (S69(2)(h))	1m; 5m on a proclaimed road (S69(2)(h))	N/A	N/A	There are 2 x street boundaries
					Common:	0m on one boundary; 1m on other boundaries	0m on 2 x common boundaries	0m on one boundary; 1m on other boundaries	0m on 2 x common boundaries	There are 2 x common boundaries. The main dwelling seems to be less than 1m from the 2nd common boundary.
2446	1	0	Dwelling house: 2-unit row house	LFR	Street:	1m; 5m on a proclaimed road (S69(2)(h))	0m on 1 x street boundary	1m; 5m on a proclaimed road (S69(2)(h))	0m on 1 x street boundary	There are 3 x street boundaries
					Common:	0m on one boundary; 1m on other boundaries	0m on one boundary; 1m on other boundaries	N/A	N/A	There is 1 x common boundary
TOTAL	54	59								

TABLE 12: PROPOSED BUILDING LINES ("SHELTERS")

BUILDING LINES (FOR "SHELTERS" IN THE LFR ZONE)									
TEMP ERF NUMBER	NU OF FORMAL DWELLING UNITS	NU OF INFORMAL STRUCTURES	EXISTING LAND USES	PROPOSED ZONING	Boundary	Rule	Actual / Proposed	Change / Amend	Comments
								From	To
2392	1	1	Dwelling house: 2-unit row house	LFR	Street:	1m; 5m on a proclaimed road (S69(2)(h))	1m; 5m on a proclaimed road (S69(2)(h))	N/A	N/A
					Common:	1m	0m on 1 x common boundary, 1m on the other common boundary	1m on all common boundaries	0m on 1 x common boundary, 1m on the other common boundary
2393	1	2	Dwelling house: 2-unit row house	LFR	Street:	1m; 5m on a proclaimed road (S69(2)(h))	0m on 1 x street boundary	1m; 5m on a proclaimed road (S69(2)(h))	0m on 1 x street boundary
					Common:	1m	1m	N/A	N/A
2394	1	1	Dwelling house: 2-unit row house	LFR	Street:	1m; 5m on a proclaimed road (S69(2)(h))	1m; 5m on a proclaimed road (S69(2)(h))	N/A	N/A
					Common:	1m	0m on 2 x common boundaries, 1m on the other common boundary	1m on all common boundaries	0m on 2 x common boundaries, 1m on the other common boundary
2395	1	2	Dwelling house: 2-unit row house	LFR	Street:	1m; 5m on a proclaimed road (S69(2)(h))	1m; 5m on a proclaimed road (S69(2)(h))	N/A	N/A
					Common:	1m	0m on 3 x common boundaries	1m on all common boundaries	0m on 3 x common boundaries
2396	1	1	Dwelling house: 2-unit row house	LFR	Street:	1m; 5m on a proclaimed road (S69(2)(h))	0m on 2 x street boundaries	1m; 5m on a proclaimed road (S69(2)(h))	0m on 2 x street boundaries
					Common:	1m	0m on 1 x common boundary, 1m on the other common boundary	1m on all common boundaries	0m on 1 x common boundary, 1m on the other common boundary
									1 x structure seems to encroach on 1 x common boundary
									1 x structure seems to encroach on 1 x street boundary
									1 x structure seems to encroach on 2 x common boundaries.
									2 x structures seem to encroach on 3 x common boundaries.
									1 x structure seems to encroach on 2 x street boundaries
									1 x structure seems to encroach on 1 x common boundary

BUILDING LINES (FOR "SHELTERS" IN THE LFR ZONE)										
TEMP ERF NUMBER	NU OF FORMAL DWELLING UNITS	NU OF INFORMAL STRUCTURES	EXISTING LAND USES	PROPOSED ZONING	Rule		Actual / Proposed	Change / Amend		Comments
					Boundary	Rule		From	To	
2397	1	0	Dwelling house: 2- unit row house	LFR	Street:	1m; 5m on a proclaimed road (S69(2)(h))	1m; 5m on a proclaimed road (S69(2)(h))	N/A	N/A	There seems to be no informal structures on this property
					Common:	1m	1m	N/A	N/A	There seems to be no informal structures on this property
2398	1	0	Dwelling house: outer unit of a 3-unit row house.	LFR	Street:	1m; 5m on a proclaimed road (S69(2)(h))	1m; 5m on a proclaimed road (S69(2)(h))	N/A	N/A	There seems to be no informal structures on this property
					Common:	1m	1m	N/A	N/A	There seems to be no informal structures on this property
2399	1	0	Dwelling house: middle unit of a 3-unit row house.	LFR	Street:	1m; 5m on a proclaimed road (S69(2)(h))	1m; 5m on a proclaimed road (S69(2)(h))	N/A	N/A	There seems to be no informal structures on this property
					Common:	1m	1m	N/A	N/A	There seems to be no informal structures on this property
2400	1	0	Dwelling house: outer unit of a 3-unit row house.	LFR	Street:	1m; 5m on a proclaimed road (S69(2)(h))	1m; 5m on a proclaimed road (S69(2)(h))	N/A	N/A	There seems to be no informal structures on this property
					Common:	1m	1m	N/A	N/A	There seems to be no informal structures on this property
2401			Public Roads & Parking	PR	Street:	1m; 5m on a proclaimed road (S69(2)(h))	1m	N/A	N/A	Many of the informal structures encroaches into this road reserve.

BUILDING LINES (FOR "SHELTERS" IN THE LFR ZONE)										
TEMP ERF NUMBER	NU OF FORMAL DWELLING UNITS	NU OF INFORMAL STRUCTURES	EXISTING LAND USES	PROPOSED ZONING	Boundary	Rule	Actual / Proposed	Change / Amend		Comments
								From	To	
					Common:	1m				
2402	1	0	Dwelling house: 2- unit row house	LFR	Street:	1m; 5m on a proclaimed road (S69(2)(h))	1m; 5m on a proclaimed road (S69(2)(h))	N/A	N/A	There seems to be no informal structures on this property
					Common:	1m	1m	N/A	N/A	There seems to be no informal structures on this property
2403	1	1	Dwelling house: 2- unit row house	LFR	Street:	1m; 5m on a proclaimed road (S69(2)(h))	0m on 1 x street boundary	1m; 5m on a proclaimed road (S69(2)(h))	0m on 1 x street boundary	1 x structure encroaches into the Erf 2401 road reserve
					Common:	1m	0m on 1 x common boundary	1m on all common boundaries	0m on 1 x common boundary	1 x structure encroaches into the neighbouring erf
2404	1	1	Dwelling house: 2- unit row house	LFR	Street:	1m; 5m on a proclaimed road (S69(2)(h))	1m; 5m on a proclaimed road (S69(2)(h))	N/A	N/A	
					Common:	1m	0m on 1 x common boundary	1m on all common boundaries	0m on 1 x common boundary	1 x structure encroaches on 1 x common boundary
2405	1	4	Dwelling house: 2- unit row house	LFR	Street:	1m; 5m on a proclaimed road (S69(2)(h))	0m on 1 x street boundary	1m; 5m on a proclaimed road (S69(2)(h))	0m on 1 x street boundary	1 x structure encroaches into the Erf 2401 road reserve
					Common:	1m	0m on 2 x common boundaries, 1m on the other common boundary	1m on all common boundaries	0m on 2 x common boundaries, 1m on the other common boundary	1 x structure encroaches into the neighbouring erf
2406	1	0	Dwelling house: 2- unit row house	LFR	Street:	1m; 5m on a proclaimed road (S69(2)(h))	1m; 5m on a proclaimed road (S69(2)(h))	N/A	N/A	There seems to be no structures on this property
					Common:	1m	1m	N/A	N/A	There seems to be no structures on this property

BUILDING LINES (FOR "SHELTERS" IN THE LFR ZONE)										
TEMP ERF NUMBER	NU OF FORMAL DWELLING UNITS	NU OF INFORMAL STRUCTURES	EXISTING LAND USES	PROPOSED ZONING	Boundary	Rule	Actual / Proposed	Change / Amend		Comments
								From	To	
2407	1	2	Dwelling house: 2- unit row house	LFR	Street:	1m; 5m on a proclaimed road (S69(2)(h))	0m on 1 x street boundary	1m; 5m on a proclaimed road (S69(2)(h))	0m on 1 x street boundary	1 x structure seems to encroach into the Erf 2401 road reserve
					Common:	1m	0m on 2 x common boundaries	1m on all common boundaries	0m on 2 x common boundaries	2 x structures seem to encroach into the neighbouring erf
2408	1	2	Dwelling house: 2- unit row house	LFR	Street:	1m; 5m on a proclaimed road (S69(2)(h))	0m on 2 x street boundaries	1m; 5m on a proclaimed road (S69(2)(h))	0m on 2 x street boundaries	2 x structures seem to encroach into the Erf 2401 road reserve
					Common:	1m	0m on 2 x common boundaries	1m on all common boundaries	0m on 2 x common boundaries	2 x structures seem to encroach onto the 2 x common boundaries
2409	1	1	Dwelling house: 2- unit row house	LFR	Street:	1m; 5m on a proclaimed road (S69(2)(h))	1m; 5m on a proclaimed road (S69(2)(h))	N/A	N/A	
					Common:	1m	0m on 2 x common boundaries	1m on all common boundaries	0m on 2 x common boundaries	1 x structure seems to encroach onto 2 x common boundaries
2410	1	2	Dwelling house: 2- unit row house	LFR	Street:	1m; 5m on a proclaimed road (S69(2)(h))	0m on 1 x street boundary	1m; 5m on a proclaimed road (S69(2)(h))	0m on 1 x street boundary	1 x structure seems to encroach into the Erf 2401 road reserve
					Common:	1m	0m on 3 x common boundaries	1m on all common boundaries	0m on 3 x common boundaries	1 x structure seems to encroach into the neighbouring erf. 1 x structure seems to encroach onto 2 x common boundaries
2411	1	1	Dwelling house: 2- unit row house	LFR	Street:	1m; 5m on a proclaimed road (S69(2)(h))	1m; 5m on a proclaimed road (S69(2)(h))	N/A	N/A	
					Common:	1m	0m on 2 x common boundaries	1m on all common boundaries	0m on 2 x common boundaries	1 x structure seems to encroach onto 2 x common boundaries

BUILDING LINES (FOR "SHELTERS" IN THE LFR ZONE)										
TEMP ERF NUMBER	NU OF FORMAL DWELLING UNITS	NU OF INFORMAL STRUCTURES	EXISTING LAND USES	PROPOSED ZONING	Boundary	Rule	Actual / Proposed	Change / Amend		Comments
								From	To	
2412	1	1	Dwelling house: 2- unit row house	LFR	Street:	1m; 5m on a proclaimed road (S69(2)(h))	1m; 5m on a proclaimed road (S69(2)(h))	N/A	N/A	1 x structure seems to encroach onto 3 x common boundaries
					Common:	1m	0m on 3 x common boundaries	1m on all common boundaries	0m on 3 x common boundaries	1 x structure seems to be less than 1m from the Erf 2401 road reserve.
2413	1	1	Dwelling house: 2- unit row house	LFR	Street:	1m; 5m on a proclaimed road (S69(2)(h))	0m on 1 x street boundary	1m; 5m on a proclaimed road (S69(2)(h))	0m on 1 x street boundary	1 x structure seems to encroach onto 2 x common boundaries
					Common:	1m	0m on 2 x common boundaries	1m on all common boundaries	0m on 2 x common boundaries	There seems to be no informal structures on this property
2414	1	0	Dwelling house: outer unit of a 3-unit row house.	LFR	Street:	1m; 5m on a proclaimed road (S69(2)(h))	1m; 5m on a proclaimed road (S69(2)(h))	N/A	N/A	1 x structure seems to encroach into the Erf 2401 road reserve
					Common:	1m	1m	N/A	N/A	
2415	1	1	Dwelling house: middle unit of a 3-unit row house.	LFR	Street:	1m; 5m on a proclaimed road (S69(2)(h))	0m on 2 x street boundaries	1m; 5m on a proclaimed road (S69(2)(h))	0m on 2 x street boundaries	1 x structure seems to encroach onto 3 x common boundaries
					Common:	1m	1m	N/A	N/A	
2416	1	1	Dwelling house: outer unit of a 3-unit row house.	LFR	Street:	1m; 5m on a proclaimed road (S69(2)(h))	1m; 5m on a proclaimed road (S69(2)(h))	N/A	N/A	There seems to be no informal structures on this property
					Common:	1m	1m	N/A	N/A	There seems to be no informal structures on this property

BUILDING LINES (FOR "SHELTERS" IN THE LFR ZONE)										
TEMP ERF NUMBER	NU OF FORMAL DWELLING UNITS	NU OF INFORMAL STRUCTURES	EXISTING LAND USES	PROPOSED ZONING	Boundary	Rule	Actual / Proposed	Change / Amend		Comments
								From	To	
2417	1	0	Dwelling house: 2- unit row house	LFR	Street:	1m; 5m on a proclaimed road (S69(2)(h))	1m; 5m on a proclaimed road (S69(2)(h))	N/A	N/A	There seems to be no informal structures on this property
					Common:	1m	1m	N/A	N/A	There seems to be no informal structures on this property
2418	1	3	Dwelling house: 2- unit row house	LFR	Street:	1m; 5m on a proclaimed road (S69(2)(h))	0m on 1 x street boundary	1m; 5m on a proclaimed road (S69(2)(h))	0m on 1 x street boundary	1 x structure seems to encroach into the Erf 2401 road reserve
					Common:	1m	0m on 1 x common boundary	1m on all common boundaries	0m on 1 x common boundary	1 x structure seems to encroach into the neighbouring erf.
2419	1	1	Dwelling house: 2- unit row house	LFR	Street:	1m; 5m on a proclaimed road (S69(2)(h))	0m on 1 x street boundary	1m; 5m on a proclaimed road (S69(2)(h))	0m on 1 x street boundary	1 x structure seems to encroach into the Erf 2401 road reserve
					Common:	1m	0m on 1 x common boundary	1m on all common boundaries	0m on 1 x common boundary	1 x structure seems to encroach onto the 1 x common boundary.
2420	1	2	Dwelling house: 2- unit row house	LFR	Street:	1m; 5m on a proclaimed road (S69(2)(h))	0m on 1 x street boundary	1m; 5m on a proclaimed road (S69(2)(h))	0m on 1 x street boundary	1 x structure seems to encroach into the Erf 2401 road reserve
					Common:	1m	0m on 1 x common boundary	1m on all common boundaries	0m on 1 x common boundary	1 x structure seems to encroach onto the 1 x common boundary.
2421	1	1	Dwelling house: 2- unit row house	LFR	Street:	1m; 5m on a proclaimed road (S69(2)(h))	0m on 1 x street boundary	1m; 5m on a proclaimed road (S69(2)(h))	0m on 1 x street boundary	1 x structure seems to encroach into the road reserve.
					Common:	1m	0m on 1 x common boundary	1m on all common boundaries	N/A	
2422	1	2	Dwelling house: 2- unit row house	LFR	Street:	1m; 5m on a proclaimed road (S69(2)(h))	0m on 1 x street boundary	1m; 5m on a proclaimed road (S69(2)(h))	0m on 1 x street boundary	1 x structure seems to encroach into the Erf 2401 road reserve
					Common:	1m	0m on 2 x common boundaries	1m on all common boundaries	0m on 2 x common boundaries	2 x structures seem to encroach onto the 2 x common boundaries

BUILDING LINES (FOR "SHELTERS" IN THE LFR ZONE)									
TEMP ERF NUMBER	NU OF FORMAL DWELLING UNITS	NU OF INFORMAL STRUCTURES	EXISTING LAND USES	PROPOSED ZONING	Boundary	Rule	Actual / Proposed	Change / Amend	Comments
								From	To
2423	1	1	Dwelling house: outer unit of a 3-unit row house.	LFR	Street:	1m; 5m on a proclaimed road (S69(2)(h))	0m on 1 x street boundary	1m; 5m on a proclaimed road (S69(2)(h))	0m on 1 x street boundary 1 x structure seems to encroach into the Erf 2401 road reserve
					Common:	1m	0m on 1 x common boundary	1m on all common boundaries	1 x structure seems to encroach onto 1 of the common boundaries.
2424	1	1	Dwelling house: middle unit of a 3-unit row house.	LFR	Street:	1m; 5m on a proclaimed road (S69(2)(h))	0m on 1 x street boundary	1m; 5m on a proclaimed road (S69(2)(h))	0m on 1 x street boundary 1 x structure seems to encroach. into the Erf 2401 road reserve
					Common:	1m	0m on 2 x common boundaries	1m on all common boundaries	1 x structure seems to encroach onto both common boundaries.
2425	1	0	Dwelling house: outer unit of a 3-unit row house.	LFR	Street:	1m; 5m on a proclaimed road (S69(2)(h))	1m; 5m on a proclaimed road (S69(2)(h))	N/A	N/A There seems to be no informal structures on this property
					Common:	1m	1m	N/A	There seems to be no informal structures on this property
2426	1	2	Dwelling house: 2- unit row house	LFR	Street:	1m; 5m on a proclaimed road (S69(2)(h))	0m on 1 x street boundary	1m; 5m on a proclaimed road (S69(2)(h))	0m on 1 x street boundary 1 x structure seems to encroach into the Erf 2401 road reserve
					Common:	1m	0m on 2 x common boundaries	1m on all common boundaries	1 x structure seems to encroach into the neighbouring erf and encroach onto the other common boundary.
2427	1	0	Dwelling house: 2- unit row house	LFR	Street:	1m; 5m on a proclaimed road (S69(2)(h))			There seems to be no informal structures on this property

BUILDING LINES (FOR "SHELTERS" IN THE LFR ZONE)										
TEMP ERF NUMBER	NU OF FORMAL DWELLING UNITS	NU OF INFORMAL STRUCTURES	EXISTING LAND USES	PROPOSED ZONING	Boundary	Rule	Actual / Proposed	Change / Amend		Comments
								From	To	
					Common:	1m				There seems to be no informal structures on this property
2428	1	2	Dwelling house: 2-unit row house	LFR	Street:	1m; 5m on a proclaimed road (S69(2)(h))	0m on 2 x street boundaries	1m; 5m on a proclaimed road (S69(2)(h))	0m on 2 x street boundaries	1 x structure seems to extend into the Sokuqala Road reserve. Another structure seems to extend onto the Erf 2401 road reserve.
					Common:	1m	0m on 1 x common boundary	1m on all common boundaries	0m on 1 x common boundary	1 x structure seems to encroach onto the 1 x common boundary.
2429	1	3	Dwelling house: 2-unit row house	LFR	Street:	1m; 5m on a proclaimed road (S69(2)(h))	0m on 3 x street boundaries	1m; 5m on a proclaimed road (S69(2)(h))	0m on 3 x street boundaries	3 x structures seem to encroach into the Sokuqala Road and Erf 2401 road reserves
					Common:	1m	0m on 2 x common boundaries	1m on all common boundaries	0m on 2 x common boundaries	1 x structure seems to encroach into the neighbouring erf.
2430	1	1	Dwelling house: outer unit of a 3-unit row house.	LFR	Street:	1m; 5m on a proclaimed road (S69(2)(h))	0m on 1 x street boundary	1m; 5m on a proclaimed road (S69(2)(h))	0m on 1 x street boundary	1 x structure seems to encroach onto the Erf 2401 road reserve
					Common:	1m	0m on 2 x common boundaries	1m on all common boundaries	0m on 2 x common boundaries	1 x structure seems to encroach onto 1 of the common boundaries and seems to be less than 1m from the 2nd common boundary.
2431	1	0	Dwelling house: middle unit of a 3-unit row house	LFR	Street:	1m; 5m on a proclaimed road (S69(2)(h))	1m; 5m on a proclaimed road (S69(2)(h))	N/A	N/A	There seems to be no informal structures on this property
					Common:	1m	1m	N/A	N/A	There seems to be no informal structures on this property
2432	1	1	Dwelling house: outer unit of a 3-unit	LFR	Street:	1m; 5m on a proclaimed road (S69(2)(h))	0m on 2 x street boundaries	1m; 5m on a proclaimed road (S69(2)(h))	0m on 2 x street boundaries	1 x structure seems to encroach into the Erf 2401 road reserve

BUILDING LINES (FOR "SHELTERS" IN THE LFR ZONE)										
TEMP ERF NUMBER	NU OF FORMAL DWELLING UNITS	NU OF INFORMAL STRUCTURES	EXISTING LAND USES	PROPOSED ZONING	Boundary	Rule	Actual / Proposed	Change / Amend		Comments
								From	To	
			row house.							
					Common:	1m	1m	N/A	N/A	
2433	1	0	Dwelling house: 2- unit row house	LFR	Street:	1m; 5m on a proclaimed road (S69(2)(h))	1m; 5m on a proclaimed road (S69(2)(h))	N/A	N/A	There seems to be no informal structures on this property
					Common:	1m	1m	N/A	N/A	There seems to be no informal structures on this property
2434	1	0	Dwelling house: 2- unit row house	LFR	Street:	1m; 5m on a proclaimed road (S69(2)(h))	1m; 5m on a proclaimed road (S69(2)(h))	N/A	N/A	There seems to be no informal structures on this property
					Common:	1m	1m	N/A	N/A	There seems to be no informal structures on this property
2435	1	3	Dwelling house: outer unit of a 3-unit row house.	LFR	Street:	1m; 5m on a proclaimed road (S69(2)(h))	0m on 2 x street boundaries	1m; 5m on a proclaimed road (S69(2)(h))	0m on 2 x street boundaries	2 x structures seem to encroach into the Erf 2401 road reserve whilst a 3rd structure seems to be located in the Sokuqala road reserve.
					Common:	1m	0m on 1 x common boundary	1m on all common boundaries	0m on 1 x common boundary	1 x structure encroach onto the 1 x common boundary.
2436	1	1	Dwelling house: middle unit of a 3-unit row house	LFR	Street:	1m; 5m on a proclaimed road (S69(2)(h))	1m; 5m on a proclaimed road (S69(2)(h))	N/A	N/A	
					Common:	1m	0m on 1 x common boundary	1m on all common boundaries	0m on 1 x common boundary	1 x structure encroach onto 1 x common boundary
2437	1	0	Dwelling house: outer unit of a 3-unit	LFR	Street:	1m; 5m on a proclaimed road (S69(2)(h))	1m; 5m on a proclaimed road (S69(2)(h))	N/A	N/A	There seems to be no informal structures on this property

1

BUILDING LINES (FOR "SHELTERS" IN THE LFR ZONE)										
TEMP ERF NUMBER	NU OF FORMAL DWELLING UNITS	NU OF INFORMAL STRUCTURES	EXISTING LAND USES	PROPOSED ZONING	Boundary	Rule	Actual / Proposed	Change / Amend		Comments
								From	To	
					Common:	1m	0m on 1 x common boundary	1m on all common boundaries	0m on 1 x common boundary	1 x structure seems to encroach into the neighbouring erf.
2443	1	1	Dwelling house: middle unit of a 3-unit row house	LFR	Street:	1m; 5m on a proclaimed road (S69(2)(h))	0m on 1 x street boundary	1m; 5m on a proclaimed road (S69(2)(h))	0m on 1 x street boundary	1 x structure seems to be less than 1m from the Erf 2401 road reserve.
					Common:	1m	0m on 2 x common boundaries	1m on all common boundaries	0m on 2 x common boundaries	1 x structure seems to encroach onto both common boundaries.
2444	1	1	Dwelling house: outer unit of a 3-unit row house.	LFR	Street:	1m; 5m on a proclaimed road (S69(2)(h))	0m on 1 x street boundary	1m; 5m on a proclaimed road (S69(2)(h))	0m on 1 x street boundary	1 x structure seems to be less than 1m from the Erf 2401 road reserve.
					Common:	1m	0m on 2 x common boundaries	1m on all common boundaries	0m on 2 x common boundaries	1 x structure seems to be less than 1m from both common boundaries
2445	1	1	Dwelling house: 2-unit row house	LFR	Street:	1m; 5m on a proclaimed road (S69(2)(h))	0m on 1 x street boundary	1m; 5m on a proclaimed road (S69(2)(h))	0m on 1 x street boundary	1 x structure seems to encroach into the Erf 2401 road reserve.
					Common:	1m	0m on 1 x common boundary	1m on all common boundaries	0m on 1 x common boundary	1 x structure seems to be less than 1m from 1 x common boundary
2446	1	0	Dwelling house: 2-unit row house	LFR	Street:	1m; 5m on a proclaimed road (S69(2)(h))	1m; 5m on a proclaimed road (S69(2)(h))	N/A	N/A	There seems to be no informal structures on this property
					Common:	1m	1m	N/A	N/A	There seems to be no informal structures on this property
TOTAL	54	59								

6.4.4 Parking

In terms of the Zoning Scheme, 54 x off-street parking bays are required in this development. A desktop analysis from an undated aerial photo shows that only approximately 8 x off-street parking bays can be provided. However, this should not be a problem since unregistered Erf 2401 has been earmarked for parking and circulation purposes and is proposed to be zoned Public Roads and Parking Zone (PR).

It is therefore proposed that a departure be approved on parking by reducing the minimum required off-street parking bays from 1 bay per dwelling house to 0 bays per dwelling house on all residential erven in the development.

Information on off-street parking is shown in the table below.

TABLE 13: PROPOSED PARKING

OFF-STREET PARKING (Dwelling House in LFR Zone)										
TEMP ERF NUMBER	NU OF FORMAL DWELLING UNITS	ESTIMATED NUMBER OF INFORMAL / OTHER STRUCTURES	EXISTING LAND USES	PROPOSED ZONING	Rule	Required	Proposed	Change / Amend	Comments	
								From	To	
2392	1	1	Dwelling house: 2-unit row house	LFR	1 bay / dwelling house	1	0	1	0	There is not sufficient space to allow for off-street parking
2393	1	2	Dwelling house: 2-unit row house	LFR	1 bay / dwelling house	1	0	1	0	There is not sufficient space to allow for off-street parking
2394	1	1	Dwelling house: 2-unit row house	LFR	1 bay / dwelling house	1	0	1	0	There is not sufficient space to allow for off-street parking
2395	1	2	Dwelling house: 2-unit row house	LFR	1 bay / dwelling house	1	0	1	0	There is not sufficient space to allow for off-street parking
2396	1	1	Dwelling house: 2-unit row house	LFR	1 bay / dwelling house	1	1	N/A	N/A	There seems to be space on the property for 1 x bay
2397	1	0	Dwelling house: 2-unit row house	LFR	1 bay / dwelling house	1	0	1	0	There is not sufficient space to allow for off-street parking
2398	1	0	Dwelling house: outer unit of a 3-unit row house.	LFR	1 bay / dwelling house	1	0	1	0	There is not sufficient space to allow for off-street parking
2399	1	0	Dwelling house: middle unit of a 3-unit row house.	LFR	1 bay / dwelling house	1	0	1	0	There is not sufficient space to allow for off-street parking
2400	1	0	Dwelling house: outer unit of a 3-unit row house.	LFR	1 bay / dwelling house	1	1	N/A	N/A	There seems to be space on the property for 1 x bay
2401			Public Roads & Parking	PR						This erf provides sufficient space for onstreet parking for the residential erven in this development.

OFF-STREET PARKING (Dwelling House in LFR Zone)					PROPOSED ZONING	EXISTING LAND USES	ESTIMATED NUMBER OF INFORMAL / OTHER STRUCTURES	NU OF FORMAL DWELLING UNITS	TEMP ERF NUMBER
Comments	Change / Amend	Proposed	Rule	Required					
2402	There is not sufficient space to allow for off-street parking	1	0	1	0	LFR	0	1	Dwelling house: 2-unit row house
2403	There is not sufficient space to allow for off-street parking	1	0	1	0	LFR	1	1	Dwelling house: 2-unit row house
2404	There is not sufficient space to allow for off-street parking	1	0	1	0	LFR	1	1	Dwelling house: 2-unit row house
2405	There seems to be space on the property for 1 x bay	1	1	N/A	N/A	LFR	4	1	Dwelling house: 2-unit row house
2406	There is not sufficient space to allow for off-street parking	1	0	1	0	LFR	0	1	Dwelling house: 2-unit row house
2407	There is not sufficient space to allow for off-street parking	1	0	1	0	LFR	2	1	Dwelling house: 2-unit row house
2408	There is not sufficient space to allow for off-street parking	1	0	1	0	LFR	2	1	Dwelling house: 2-unit row house
2409	There is not sufficient space to allow for off-street parking	1	0	1	0	LFR	1	1	Dwelling house: 2-unit row house
2410	There is not sufficient space to allow for off-street parking	1	0	1	0	LFR	2	1	Dwelling house: 2-unit row house
2411	There is not sufficient space to allow for off-street parking	1	0	1	0	LFR	1	1	Dwelling house: 2-unit row house
2412	There is not sufficient space to allow for off-street parking	1	0	1	0	LFR	1	1	Dwelling house: 2-unit row house
2413	There is not sufficient space to allow for off-street parking	1	0	1	0	LFR	1	1	Dwelling house: 2-unit row house

OFF-STREET PARKING (Dwelling House in LFR Zone)					PROPOSED ZONING	EXISTING LAND USES	ESTIMATED NUMBER OF INFORMAL / OTHER STRUCTURES	NU OF FORMAL DWELLING UNITS	TEMP ERF NUMBER		
Rule		Required	Proposed	Change / Amend						Comments	
				From							To
2414	1	0	1	0	1	0	1 bay / dwelling house	LFR	Dwelling house: outer unit of a 3-unit row house.	0	There is not sufficient space to allow for off- street parking
2415	1	0	1	0	1	0	1 bay / dwelling house	LFR	Dwelling house: middle unit of a 3- unit row house.	1	There is not sufficient space to allow for off- street parking
2416	1	0	1	0	1	0	1 bay / dwelling house	LFR	Dwelling house: outer unit of a 3-unit row house.	1	There is not sufficient space to allow for off- street parking
2417	1	1	N/A	N/A	N/A	N/A	1 bay / dwelling house	LFR	Dwelling house: 2- unit row house	0	There seems to be space on the property for 1 x bay
2418	1	0	1	0	1	0	1 bay / dwelling house	LFR	Dwelling house: 2- unit row house	3	There is not sufficient space to allow for off- street parking
2419	1	0	1	0	1	0	1 bay / dwelling house	LFR	Dwelling house: 2- unit row house	1	There is not sufficient space to allow for off- street parking
2420	1	0	1	0	1	0	1 bay / dwelling house	LFR	Dwelling house: 2- unit row house	2	There is not sufficient space to allow for off- street parking
2421	1	1	N/A	N/A	N/A	N/A	1 bay / dwelling house	LFR	Dwelling house: 2- unit row house	1	There seems to be space on the property for 1 x bay
2422	1	0	1	0	1	0	1 bay / dwelling house	LFR	Dwelling house: 2- unit row house	2	There is not sufficient space to allow for off- street parking
2423	1	0	1	0	1	0	1 bay / dwelling house	LFR	Dwelling house: outer unit of a 3-unit row house.	1	There is not sufficient space to allow for off- street parking

TEMP ERF NUMBER	NU OF FORMAL DWELLING UNITS	ESTIMATED NUMBER OF INFORMAL / OTHER STRUCTURES	EXISTING LAND USES	PROPOSED ZONING	OFF-STREET PARKING (Dwelling House in LFR Zone)					
					Rule	Required	Proposed	Change / Amend		Comments
								From	To	
2424	1	1	Dwelling house: middle unit of a 3- unit row house.	LFR	1 bay / dwelling house	1	0	1	0	There is not sufficient space to allow for off- street parking
2425	1	0	Dwelling house: outer unit of a 3-unit row house.	LFR	1 bay / dwelling house	1	1	N/A	N/A	There seems to be space on the property for 1 x bay
2426	1	2	Dwelling house: 2- unit row house	LFR	1 bay / dwelling house	1	0	1	0	There is not sufficient space to allow for off- street parking
2427	1	0	Dwelling house: 2- unit row house	LFR	1 bay / dwelling house	1	0	1	0	There is not sufficient space to allow for off- street parking
2428	1	2	Dwelling house: 2- unit row house	LFR	1 bay / dwelling house	1	0	1	0	There is not sufficient space to allow for off- street parking
2429	1	3	Dwelling house: 2- unit row house	LFR	1 bay / dwelling house	1	0	1	0	There is not sufficient space to allow for off- street parking
2430	1	1	Dwelling house: outer unit of a 3-unit row house.	LFR	1 bay / dwelling house	1	0	1	0	There is not sufficient space to allow for off- street parking
2431	1	0	Dwelling house: middle unit of a 3- unit row house.	LFR	1 bay / dwelling house	1	0	1	0	There is not sufficient space to allow for off- street parking
2432	1	1	Dwelling house: outer unit of a 3-unit row house.	LFR	1 bay / dwelling house	1	0	1	0	There is not sufficient space to allow for off- street parking
2433	1	0	Dwelling house: 2- unit row house	LFR	1 bay / dwelling house	1	1	N/A	N/A	There seems to be space on the property for 1 x bay

TEMP ERF NUMBER	NU OF FORMAL DWELLING UNITS	ESTIMATED NUMBER OF INFORMAL / OTHER STRUCTURES	EXISTING LAND USES	PROPOSED ZONING	OFF-STREET PARKING (Dwelling House in LFR Zone)					
					Rule	Required	Proposed	Change / Amend		Comments
								From	To	
2434	1	0	Dwelling house: 2-unit row house	LFR	1 bay / dwelling house	1	1	N/A	N/A	There seems to be space on the property for 1 x bay
2435	1	3	Dwelling house: outer unit of a 3-unit row house.	LFR	1 bay / dwelling house	1	0	1	0	There is not sufficient space to allow for off-street parking
2436	1	1	Dwelling house: middle unit of a 3-unit row house.	LFR	1 bay / dwelling house	1	0	1	0	There is not sufficient space to allow for off-street parking
2437	1	0	Dwelling house: outer unit of a 3-unit row house.	LFR	1 bay / dwelling house	1	0	1	0	There is not sufficient space to allow for off-street parking
2438	1	2	Dwelling house: 2-unit row house	LFR	1 bay / dwelling house	1	0	1	0	There is not sufficient space to allow for off-street parking
2439	1	1	Dwelling house: 2-unit row house	LFR	1 bay / dwelling house	1	0	1	0	There is not sufficient space to allow for off-street parking
2440	1	2	Dwelling house: 2-unit row house	LFR	1 bay / dwelling house	1	0	1	0	There is not sufficient space to allow for off-street parking
2441	1	1	Dwelling house: 2-unit row house	LFR	1 bay / dwelling house	1	0	1	0	There is not sufficient space to allow for off-street parking
2442	1	1	Dwelling house: outer unit of a 3-unit row house.	LFR	1 bay / dwelling house	1	0	1	0	There is not sufficient space to allow for off-street parking
2443	1	1	Dwelling house: middle unit of a 3-unit row house.	LFR	1 bay / dwelling house	1	0	1	0	There is not sufficient space to allow for off-street parking

OFF-STREET PARKING (Dwelling House in LFR Zone)										
TEMP ERF NUMBER	NU OF FORMAL DWELLING UNITS	ESTIMATED NUMBER OF INFORMAL / OTHER STRUCTURES	EXISTING LAND USES	PROPOSED ZONING	Rule	Required	Proposed	Change / Amend		Comments
								From	To	
2444	1	1	Dwelling house: outer unit of a 3-unit row house.	LFR	1 bay / dwelling house	1	0	1	0	There is not sufficient space to allow for off- street parking
2445	1	1	Dwelling house: 2- unit row house	LFR	1 bay / dwelling house	1	0	1	0	There is not sufficient space to allow for off- street parking
2446	1	0	Dwelling house: 2- unit row house	LFR	1 bay / dwelling house	1	0	1	0	There is not sufficient space to allow for off- street parking
TOTAL	54	59				54	8			

7. PLANNING MOTIVATION IN SUPPORT OF THE APPLICATION

7.1 LAND USE DECISION CRITERIA

Section 65 of the Stellenbosch Land Use Planning By-Law, 2015, sets out the general criteria that needs to be considered when a land use application is submitted. Section 38(1)(f) indicates that the written motivation of the application must be based on the criteria in Section 65.

7.2 CONSISTENCY WITH RELEVANT NATIONAL & PROVINCIAL DEVELOPMENT PRINCIPLES

The proposed land use is consistent with the development principles contained in Chapter 2, Section 7 of SPLUMA (Act 16 of 2013) and Chapter 6, Section 59 of LUPA (Act 3 of 2014).

TABLE 14: CONSISTENCY WITH SPLUMA (Act 16 of 2013) AND LUPA (Act 3 of 2014)

APPLICABLE SECTIONS	DEVELOPMENT PRINCIPLES	COMMENTS
SPLUMA, Section 7(a) LUPA, Section 59(1)	Spatial Justice	<p>The proposed development is consistent with the principle of spatial justice:</p> <ul style="list-style-type: none"> It redresses past spatial and development imbalances by providing access to land for the previously disadvantaged communities in Kayamandi. The aim is to finalise the land use rights on this project that was started many years ago in order to transfer the ownership of the properties to the intended beneficiaries. It therefore provides for security of tenure.
SPLUMA, Section 7(b) LUPA, Section 59(2)	Spatial Sustainability	<p>The proposed development is consistent with the principle of spatial sustainability:</p> <ul style="list-style-type: none"> The properties are located within the existing approved urban edge in the established urban area of Kayamandi. The development already exists and does not encourage urban sprawl. No new development will take place. It is currently and will in future continue to make use of existing available infrastructure services capacity. There are no environmentally or heritage sensitive areas in this part of Kayamandi. It does not have an impact on prime and unique agricultural land.
SPLUMA, Section 7(c) LUPA, Section 59(3)	Efficiency	<p>The development is consistent with the principle of efficiency:</p> <ul style="list-style-type: none"> It optimises the use of existing infrastructure. It optimises the use of existing available state-owned land. It is already integrated in the current urban space economy of Kayamandi and will have no negative financial, social, economic or environmental impacts.
SPLUMA, Section 7(d) LUPA, Section 59(5)	Spatial Resilience	<ul style="list-style-type: none"> A key objective of the development / land use application is to finalise the land use rights on this project that was started many years ago in order to transfer the ownership of the properties to the intended beneficiaries and thereby improving the livelihood of the affected communities to ensure sustainable growth and development.

APPLICABLE SECTIONS	DEVELOPMENT PRINCIPLES	COMMENTS
		<ul style="list-style-type: none"> According to the principle of spatial resilience (S59(5) of LUPA), "flexibility in spatial plans, policy and land use management systems is accommodated to ensure sustainable livelihoods in communities most likely to suffer the impact of economic and environmental shocks".
SPLUMA, Section 7(e) LUPA, Section 59(4)	Good Administration	The application complies with and is submitted in accordance with the legislated land development processes and procedures.

7.3 CONSISTENCY WITH RELEVANT NATIONAL & PROVINCIAL PLANNING FRAMEWORKS AND POLICIES

7.3.1 National Development Plan (NDP), 2012

The National Development Plan identified nine (9) main challenges that need to be addressed in South Africa. The land use(s) in this application contributes as a response to some of those national challenges. The national challenges, the suggested national responses and the relevance to this land use application is highlighted in the table below.

TABLE 15: CONSISTENCY WITH NATIONAL DEVELOPMENT PLAN (NDP), 2012

NDP CHALLENGES		NDP RESPONSE	HOW THIS PROPOSED DEVELOPMENT RESPONDS
1	Unemployment	Create jobs and livelihoods	Not applicable to this application.
2	Infrastructure poorly located and inadequate	Expand infrastructure	The aim is to finalise the land use rights on this project that was started many years ago in order to transfer the ownership of the properties to the intended beneficiaries. There will be no new developments. The existing properties are already making use of the existing infrastructure capacity within Kayamandi.
3	Exclusive spatial patterns	Transform urban and rural spaces	This urban area is already transformed, and the land uses and buildings already exist. The aim with this land use application is therefore to legalise the existing land uses so that ownership can be transferred to the intended beneficiaries.
4	Resource consumptive economy	Transition to a low-carbon economy	Not applicable to this application.
5	Poor quality education	Improve education and training	Not applicable to this application.
6	Widespread disease burden and poor services	Provide quality health care	Not applicable to this application.
7	Poor quality public service	Build a capable state	Not applicable to this application.
8	Corruption	Fight corruption and increase accountability	Not applicable to this application.
9	Divided society	Transform society and unite the nation.	This land use application will contribute to the transformation of society because it will provide security of tenure to the intended beneficiaries in Kayamandi.

7.3.2 OneCape 2040

The OneCape 2040 strategy is a Western Cape initiative that aims to “scope a long-term economic vision and plan involving all key Western Cape economic leaders as well as citizens for the next 30 to 40 years”. Its primary goal is to create “a resilient, inclusive and competitive Western Cape with higher rates of employment producing growing incomes, greater equality and an improved quality of life”. Its vision is to have “a highly-skilled, innovation driven, resource efficient, connected, high opportunity and collaborative society”. Local government’s role in achieving this vision is as follows:

- Integrated neighbourhoods and upgrading the built environment;
- Integrated services planning and provision

Two of the six transitional areas identified in this strategy relates to

- **“Economic Access Transition (Working Cape)”**. The aim is to change from a currently “Factor and efficiency-driven economy with high barriers to entry and low productivity and entrepreneurship rates” to a “Innovation-driven economy with low barriers to entry, high productivity and entrepreneurship rates”.
- **“Settlement Transition (Living Cape)”**. The aim is to change from the current “Unhealthy, low access, often alienated, low opportunity neighbourhoods” to “Healthy, accessible, liveable, multi-opportunity communities.

This project and land uses are part of the municipality’s initiatives to fulfil its role in the OneCape 2040 vision.

7.3.3 WC Provincial Spatial Development Framework (PSDF), 2014

The latest approved PSDF is dated March 2014. The Western Cape PSDF aims to:

- Give spatial expression to the National and Provincial development agendas;
- Serve as a basis for coordinating, integrating and aligning ‘on the ground’ delivery of National and Provincial departmental programmes;
- Support municipalities to fulfil their municipal planning mandate in line with the National and Provincial agendas; and
- Communicates government’s spatial development intentions to the private sector and civil society.

The 2014 PSDF applies five (5) key principles to achieve its spatial vision for the province. These five principles are aligned with the development principles contained in Section 7 of SPLUMA (Act 16 of 2013) and Section 59 of LUPA (Act 3 of 2014) and talks about Spatial Efficiency, Spatial Justice, Sustainability & Resilience, Quality & Liveability and Accessibility. This existing land uses in this project’s consistency with these principles have already been highlighted in a previous section. This proposed land use is also consistent with the three spatial themes of the Western Cape PSDF:

- **Resources:** The existing land uses currently and will in future continue to make use of existing resources within the urban edge. It also does not threaten or impact negatively on any scenic and unique cultural landscapes.
- **Space Economy:** The project and its land uses are already integrated in the space-economy of Kayamandi.
- **Settlement:** The project and its land uses are located within the established urban area of Kayamandi and promotes densification, consolidation, integration and a sense of place. All properties are already occupied for many years and well-integrated with the urban fabric of Kayamandi.

7.4 CONSISTENCY WITH RELEVANT LOCAL PLANNING FRAMEWORKS AND POLICIES

7.4.1 Municipal IDP

Projects 4A, 5A and 5B are located in Ward 12 whilst Projects 4B and 8 (Mpelazwe) is located in Ward 13 of the Stellenbosch Municipality.

The latest IDP summarises the ward priorities in Tables 58 (Ward 12) and 59 (Ward 13) respectively. Ward 12's top five priorities for the 2021/22 financial year are the following:

- Priority 1: Recreation (Swimming Pool)
- Priority 2: Safety & Security
- Priority 3: Elderly & disabled
- Priority 4: Wi-Fi facilities
- Priority 5: ECD Centers

Ward 13's top five priorities for the 2021/22 financial year are the following:

- Priority 1: Housing – Hostels, Shacks and Backyard dwellers
- Priority 2: Old age & youth recreational center
- Priority 3: Community Hall
- Priority 4: Initiation site
- Priority 5: Remembrance Hall in Kayamandi library

Legacy projects are discussed in Table 70 of the IDP with specific reference to human settlements project on pages 193-196. An overview of the Integrated Human Settlements Plan is provided in paragraph 7.4.3 on pages 208-211.

Although this project is not specifically mentioned in the IDP, it is a priority for the Stellenbosch Human Settlement's Department who appointed the professional team through tender number B/SM 42/21 to finalise the land use rights for these properties so that the properties can be transferred to the intended beneficiaries.

7.4.2 Municipal SDF

Section 22 of SPLUMA indicates the following:

"22. (1) A Municipal Planning Tribunal or any other authority required or mandated to make a land development decision in terms of this Act or any other law relating to land development, may not make a decision which is inconsistent with a municipal spatial development framework.

22. (2) Subject to section 42, a Municipal Planning Tribunal or any other authority required or mandated to make a land development decision, may depart from the provisions of a municipal spatial development framework only if site-specific circumstances justify a departure from the provisions of such municipal spatial development framework."

Similar to SPLUMA, Section 19 of the Western Cape Land Use Planning Act (LUPA), Act 3 of 2014 states the following:

"19. (1) If a spatial development framework or structure plan specifically provides for the utilisation or development of land as proposed in a land use application or land development application, the proposed utilisation or development is regarded as complying with that spatial development framework or structure plan.

(2) If a spatial development framework or structure plan does not specifically provide for the utilisation or development of land as proposed in a land use application or a land development application, but the proposed utilisation or development is not in conflict with the purpose of the relevant designation in the spatial development framework or structure plan, the utilisation or development is regarded as being consistent with that spatial development framework or structure plan.

(3) If the proposed utilisation or development of land in a land use application or a land development application does not comply with and is not consistent with the relevant designation for the utilisation of land in an applicable spatial development framework or structure plan, the proposed utilisation or development deviates from that spatial development framework or structure plan."

The current approved MSDF of Stellenbosch Municipality is dated 11 November 2019.

The subject properties (Projects 4A, 4B, 5A, 5B and 8) are located in an established urban area within the urban edge and fall within the "Urban Development" spatial planning category (SPC)(MSDF Figure 26, p66).

In terms of the Stellenbosch Framework, Projects 4B, 5B and 8 are also located within the area designated as "Strategic Sites, Projects and/or Infill Opportunities" (MSDF Figure 28, p70).

In conclusion, it can be argued that the currently approved SDF specifically provides for the utilisation of the sites as proposed in this land use application and therefore the existing (and proposed) utilisation of the sites is regarded as compliant with the approved municipal SDF, as described in Section 19(1) of LUPA (Act 3 of 2014).

It is therefore NOT necessary to motivate for deviation from the provisions of the existing approved SDF (2019).

7.5 SUITABILITY OF THE SITE

The suitability of the project site in terms of its location, accessibility and physical characteristics is discussed in the table below.

TABLE 16: MOTIVATION IN TERMS OF SITE SUITABILITY

	SUITABILITY IN TERMS OF	MOTIVATION / COMMENTS
1	Location	The site / properties are well located within the urban edge and within the neighbourhood of Kayamandi, Stellenbosch.
2	Roads & Transport	The area is well served with local roads, public transport routes and public transport services. No additional traffic will be generated because the properties are already developed, and no additional / new development is proposed.
3	Parking	All the properties have already been developed and have people living there for a number of years. A combination of onsite and off-site (on-street) parking is currently used in the area. No additional / new development will take place and therefore no additional parking would be required. The purpose of this land use application is to legalise the status quo, register the properties with the SG's Office and therewith enable the municipality to transfer ownership of the properties to the intended beneficiaries. Existing space for parking is thus sufficient.
4	Engineering Services	The properties are located in an area that is already serviced. No additional / new development will take place in terms of this land use application and therefore there will not be an increase in demand for services. An engineering services report is also attached to this motivation.

	SUITABILITY IN TERMS OF	MOTIVATION / COMMENTS
		A CLO has been appointed, on request of the Stellenbosch Municipality, to conduct a survey to determine whether each property has access to a water and electricity meter and to record the location and details of these meters. This survey was completed in 2021 and a separate report was submitted to the Stellenbosch Municipality's Human Settlements Department with detail of the outcome of the aforementioned survey.
5	Servitudes	To the best of our knowledge and interpretation of the existing available information, there are no known servitudes that affects the properties in this land use application.
6	Topography	All the properties are already developed and hence the topographical characteristics of the area does not have a negative impact on the existing land uses.
7	Geotechnical Conditions	All the properties are already developed and hence the geotechnical characteristics of the area does not have a negative impact on the existing land uses.
8	Flood Lines	There are no known floodlines that affects the subject properties.
9	Alternative Uses	All the properties are already developed and therefore discussing alternative uses for these properties is irrelevant to the purpose / objectives of this land use application.

7.6 OTHER IMPLICATIONS OF THE PROPOSED LAND USE(S)

Comments on other possible implications of the proposed land uses are provided in the table below.

TABLE 17: OTHER IMPLICATIONS OF THE PROPOSED LAND USE(S)

IMPACT	MOTIVATION / COMMENT
Environmental Impact	<p>The subject properties are located inside the urban edge in an already developed area. All the sites are already developed, and the intention of this land use application is to formalise what is currently on the ground. There will thus be no negative impact on any environmental resources.</p> <p>The Western Cape Department of Environmental Affairs and Development Planning (DEADP) confirmed in a letter dated 25 August 2021 that no listed activities in terms of the NEMA EIA Regulations 2014 (as amended) are triggered and therefore no environmental authorisation is required for these projects.</p> <p>The letter from WC DEADP is attached hereto as ANNEXURE 10.</p>
Heritage Impact	<p>The subject properties are located inside the urban edge in an already developed area. All the sites are already developed, and the intention of this land use application is to formalise what is currently on the ground. The sites are not located within the historical centre of Stellenbosch and the buildings are not older than 60-years.</p> <p>An NID was submitted to Heritage Western Cape (HWC) on 8 August 2021. HWC confirmed in a letter dated 3 September 2021 that "since there is no reason to believe that the proposed subdivision and rezoning on various erven in Kyamandi Stellenbosch, will impact on heritage resource, no further action under Section 38 of the National Heritage Resources Act (Act 25 of 1999) is required".</p> <p>The letter from HWC is attached hereto as ANNEXURE 11.</p>
Compatibility with the Surrounding Area	The properties have been well integrated into the space-economy and urban fabric of Kayamandi for a number of years and is fully compatible with the surrounding area.
Socio-Economic Impact	The primary objective is to obtain the necessary land use rights so that the properties can be registered with the SG's Office and then transferred to the intended beneficiaries. This in itself has a positive socio-economic impact on this community.
Social & Public Facilities	There will be no negative impact on the existing number of social and public facilities in the area. The application also does not trigger the need for additional public / social facilities because there will be no densification or additional / new greenfield development.
Surrounding Property Values	There will be no negative impact on surrounding property values.

IMPACT	MOTIVATION / COMMENT
Safety & well-being of the Surrounding Community	There will be no negative impact on safety of the surrounding community. The finalisation of the land use rights, registration and transfer of the properties will have a positive impact on the well-being of the beneficiary community.

8. CONCLUSION

In conclusion, the primary objective of this land use application is to finalise and conclude a process that should have been finalised many years ago. The approval of the land use applications in paragraph 2.3 of this report should therefore be a formality for the following reasons:

- The land use rights for the properties in this project should already have been finalised approximately 20-years ago, however, due to various reasons, beyond the control of Stellenbosch Municipality, these land use rights were not finalised, and ownership of the properties could not yet be transferred.
- The primary objective of this land use application is to legalize the existing land uses on the various properties so that the properties can be registered with the Surveyor-General and thereby enabling the municipality to transfer ownership of the registered properties to the intended beneficiaries.
- The properties in this project are located in an established urban area within the urban edge of Kaya Mandi.
- The properties in this project have already been developed and dwelling units are already occupied.
- The properties in this project have access to existing infrastructure and engineering services within Kaya Mandi.
- No additional dwelling units will currently be constructed on the subject properties.
- The existing land uses are compliant with the Stellenbosch SDF and consistent with other relevant local and provincial policies.
- There are no negative environmental and heritage impacts as confirmed by the Western Cape Department of Environmental Affairs and Development Planning and Heritage Western Cape.
- A letter dated 25 August 2021 from the Western Cape Department of Environmental Affairs and Development Planning (reference: 16/3/3/6/1/B4/22/1270/21) confirmed that no listed activities in terms of the NEMA EIA Regulations 2014 are triggered by the proposed land use applications.
- Heritage Western Cape (HWC) confirmed in a letter dated 3 September 2021 that *"since there is no reason to believe that the proposed subdivision and rezoning on various erven in Kyamandi Stellenbosch, will impact on heritage resource, no further action under Section 38 of the National Heritage Resources Act (Act 25 of 1999) is required"*.

The finalisation of the land use rights, the registration of the properties with the SG's Office and the transfer of ownership to the beneficiaries has become a matter of extreme urgency. Many of the original intended beneficiaries do not live there anymore and the community is becoming increasingly impatient with the delays in this process.

It is therefore recommended that the land use applications (listed in paragraph 2.3 of this report) be approved in order to comply with / adhere to the principles of good administration listed in Section 7(e) of the SPLUMA (Act 16 of 2013) and Section 59(4) of the Western Cape LUPA (Act 3 of 2014).

ANNEXURE E

**APPLICATION FOR SUDIVISION, CLOSURE OF A
PUBLIC PLACE, REZONING, AMENDMENT OF
GENERAL PLAN & DEPARTURES: REMAINDER
ERF 288, KAYAMANDI (ALSO KNOWN AS
PROJECT 8: MPELAZWE)**

**EXEMPTION FROM THE DEPARTMENT
OF MINISTRY OF LOCAL
GOVERNMENT, ENVIRONMENTAL
AFFAIRS AND DEVELOPMENT
PLANNING FROM CERTAIN
PROVISIONS FOR PUBLIC
PARTICIPATION**



REFERENCE: 15/3/2/2/1/BS2

ENQUIRIES: Kobus Munro - (021) 483 4638

The Executive Mayor
Stellenbosch Municipality
PO Box 17
STELLENBOSCH
7599

Per e-mail: Mayor@ Stellenbosch.gov.za
Donovan.Muller@ Stellenbosch.gov.za
Mayor.PA@ Stellenbosch.gov.za

Dear Mayor van Deventer

STELLENBOSCH MUNICIPALITY: REQUEST FOR AUTHORISATION FOR EXEMPTION FROM CERTAIN PROVISIONS (PUBLIC PARTICIPATION REQUIREMENTS) IN TERMS OF SECTION 60 (1) OF THE LAND USE PLANNING ACT, 2014 (ACT NO 3 OF 2014): FIVE HOUSING PROJECTS IN KAYAMANDI, STELLENBOSCH

1. Your request for the exemption from certain public participation provisions/requirements in terms of Section 60(1)(b) of the Western Cape Land Use Planning Act, 2014 (Act 3 of 2014) (LUPA), dated 27 September 2021, refers.
2. As the Authorised Decision maker, I hereby confirm that I have had access to and considered all the relevant information and I have accordingly resolved as follows:

That the request by Stellenbosch Municipality for authorisation for exemption in terms of Section 60(1) of the LUPA from the provisions of sections 43, 44 and 47 of LUPA in respect of the intended land use applications for Projects 4A, 4B, 5A, 5B and 8 as contained in your above-mentioned letter, to obtain the necessary land use rights for five housing projects in Kayamandi, Stellenbosch, **BE APPROVED** in terms of Section 60(1) of the LUPA.

3. The reasons for my decision are as follows:

- i) The request satisfies the requirements of the enabling legislative prescript in terms of Section 60(1)(b) of LUPA;
- ii) The request is in the interest of meeting the needs of the poor and vulnerable; and
- iii) The request is reasonable as there has been no change in the applicable spatial planning, policy or development context of the area since the original approval.

Please note that this decision will become effective by notice in the *Provincial Gazette* in accordance with Section 60(1) of LUPA. A copy of the notice will be made available upon publication.

Sincerely

A handwritten signature in dark ink, appearing to read 'A. Brede', with a large, sweeping loop at the bottom.

A BREDELL
MINISTER

DATE: 13/10/2021


Western Cape Government • Wes-Kaapse Regering • URhulumente weNtshona Koloni

PROVINCE OF THE WESTERN CAPE

PROVINSIE WES-KAAP

IPHONDO LENTSHONA KOLONI

**Provincial Gazette
Extraordinary**
**Buitengewone
Provinsiale Koerant**
**Isongezelelo
kwiGazethi yePhondo**

8507

8507

8507

Tuesday, 19 October 2021

Dinsdag, 19 Oktober 2021

uLwesibini, 19 kweyeDwarha 2021

Registered at the Post Office as a Newspaper

As 'n Nuusblad by die Poskantoor Geregistreer

Ibhaliswe ePosini njengePhephandaba

CONTENTS**INHOUD****IZIQULATHO**

(*Reprints are obtainable at Room M21, Provincial Legislature Building, 7 Wale Street, Cape Town 8001.)

(*Afskrifte is verkrygbaar by Kamer M21, Provinsiale Wetgewer-gebou, Waalstraat 7, Kaapstad 8001.)

(*Ushicilelo oLutsha lufumaneka kwigumbi M21, kwiSakhiwo sePhondo seNdlu yoWiso-Mthetho, 7 Wale Street, eKapa 8001.)

Proclamation**Proklamasie****UMpoposho**

129 Department of Environmental Affairs and Development Planning: Western Cape Land Use Planning Act, 2014 (Act 3 of 2014): Exemption from Provisions of Act 2

129 Departement van Omgewingsake en Ontwikkelingsbeplanning: Wes-Kaapse Wet op Grondgebruikbeplanning, 2014 (Wet 3 van 2014): Vrystelling van Bepalings van Wet 2

129 Lendawo eziSingqongileyo noCwangciso loPhuhliso loMhlaba: UMthetho woCwangciso loMhlaba wase Mpuma Koloni, ka-2014 (uMthetho 3 ka-2014): isaZiso seSigunyaziso kwiSiphambuko soMthetho weSixeko saseKapa 3

PROVINCIAL NOTICE

The following Provincial Notice is published for general information.

DR H.C. MALILA,
DIRECTOR-GENERAL

Provincial Legislature Building,
Wale Street,
Cape Town.

PROVINSIALE KENNISGEWING

Die volgende Provinsiale Kennisgewing word vir algemene inligting gepubliseer.

DR H.C. MALILA,
DIREKTEUR-GENERAAL

Provinsiale Wetgewer-gebou,
Waalstraat,
Kaapstad.

ISAZISO SEPHONDO

Esi saziso silandelayo sipapashelwe ukunika ulwazi ngokubanzi.

GQIR H.C. MALILA,
MLAWULI-JIKELELE

ISakhiwo sePhondo,
Wale Street,
eKapa.

PROVINCIAL NOTICE

P.N. 129/2021

19 October 2021

DEPARTMENT OF ENVIRONMENTAL AFFAIRS AND DEVELOPMENT PLANNING**WESTERN CAPE LAND USE PLANNING ACT, 2014 (ACT 3 OF 2014)****EXEMPTION FROM PROVISIONS OF ACT**

I, Anton Wilhelm Bredell, Provincial Minister of Local Government, Environmental Affairs and Development Planning in the Western Cape, under section 60(1)(b) of the Western Cape Land Use Planning Act, 2014 (Act 3 of 2014) (the Act), exempt Stellenbosch Municipality from the provisions of sections 43, 44 and 47 of the Act, in respect of the intended land use applications for:

- o Project 4A: 148 x flats currently located on Erven 1091 – 1112 and 1080 – 1090, Kayamandi;
- o Project 4B: 51 x formal dwelling units currently located on Erven 112, 114, 115 and 116, Kayamandi;
- o Project 5A: 175 x formal dwelling units currently located on Erven 1113 – 1122 and 1123 – 1154, Kayamandi;
- o Project 5B: 48 x formal dwelling units currently located on Erven 66, 69, 514 – 522 and a portion of Erf 523, Kayamandi;
- o Project 8: 54 x formal dwelling units currently located on the Remainder of Erf 288, Kayamandi.

Signed at Cape Town on this 13th day of October 2021.

AW BREDELL

PROVINCIAL MINISTER OF LOCAL GOVERNMENT, ENVIRONMENTAL AFFAIRS AND DEVELOPMENT PLANNING

PROVINSIALE KENNISGEWING

P.K. 129/2021

19 Oktober 2021

DEPARTEMENT VAN OMGEWINGSKE EN ONTWIKKELINGSBEPLANNING**WES-KAAPSE WET OP GRONDGEBRUIKBEPLANNING, 2014 (WET 3 VAN 2014)****VRYSTELLING VAN BEPALINGS VAN WET**

Ek, Anton Wilhelm Bredell, Provinsiale Minister van Plaaslike Regering, Omgewingsake en Ontwikkelingsbeplanning in die Wes-Kaap, kragtens artikel 60(1)(b) van die Wes-Kaapse Wet op Grondgebruikbeplanning, 2014 (Wet 3 van 2014)(die Wet), stel Stellenbosch Munisipaliteit vry van die bepalings van artikels 43, 44 en 47 van die Wet, ten opsigte van die beoogde grondgebruiksaansoeke vir:

- o Projek 4A: 148 x woonstelle wat op Erwe 1091 – 1112 en 1080 – 1090 Kayamandi geleë is;
- o Projek 4B: 51 x formele wooneenhede wat op Erwe 112, 114, 115 en 116, Kayamandi geleë is;
- o Projek 5A: 175 x formele wooneenhede wat op Erwe 1113 – 1122 en 1123 – 1154, Kayamandi geleë is;
- o Projek 5B: 48 x formele wooneenhede wat op Erwe 66, 69, 514 – 522 en 'n gedeelte van Erf 523, Kayamandi geleë is;
- o Projek 8: 54 x formele wooneenhede wat op die Restant van Erf 288, Kayamandi geleë is.

Geteken te Kaapstad op hierdie 13de dag van Oktober 2021.

AW BREDELL

PROVINSIALE MINISTER VAN PLAASLIKE REGERING, OMGEWINGSKE EN ONTWIKKELINGSBEPLANNING

ISAZISO SEPHONDO

I.S. 129/2021

19 kweyeDwarha 2021

**ISEBE LENDAWO EZISINGQONGILEYO NOCWANGCISO LOPHUHLISO LOMHLABA
UMTHETHO WOCWANGCISO LOMHLABA WASE MPUMA KOLONI, KA-2014 (UMTHETHO 3 KA-2014)**

ISAZISO SESIGUNYAZISO KWISIPHAMBUKO SOMTHETHO WESIXEKO SASEKAPA


Mna, Anton Wilhelm Bredell, uMphathiswa woMasipala beNgingqi, Imicimbi yokusiNgqongileyo kunye noCwangciso loPhuhliso eNtshona Koloni, phantsi kwecandelo 60 (1)(b) woMthetho woCwangciso woSetyenziso loMhlaba waseMpuma Koloni, ka 2014 (uMthetho 3 ka 2014)(uMthetho), ndikhulula uMasipala weStellenbosch ukuba aphambuke kwizibonelelo zamacandelo 43, 44, kunye no 47 woMthetho, ngokubhekisele kwinjongo zezicelo ukuze:

- o Iprojekthi 4A: 148 x iiflethi ezibekwe ngoku kwiziza 1091 – 1112 no 1080 – 1090, eKayamandi;
- o Iprojekthi 4B: 51 x yezindlu zokuhla ezisesikweni kwiziza 112, 114, 115 no 116, eKhayamandi;
- o Iprojekthi 5A: 175 x yezindlu zokuhla ezisesikweni kwiziza 1113 – 1122 no 1123 – 1154, eKhayamandi;
- o Iprojekthi 5B: 48 x yezindlu zokuhla ezisesikweni kwiziza 66, 69, 514 – 522 nesahlulo sesiza 523, eKayamandi;
- o Iprojekthi 8: 54 x yezindlu zokuhla ezisesikweni kwi intsalela yesiza 288, eKayamandi.

Sityikitywe eKapa ngomhla woku-13 kwinyanga kweyeDwarha 2021.

AW BREDELL

UMPHATHISWA WEPHONDO, URHULUMENTE WENGINGQI, IMICIMBI YOKUSINGQONGILEYO NOCWANGCISO LOPHUPHISO

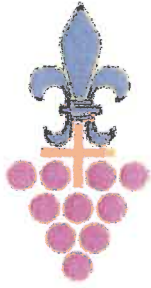

STELLENBOSCH
STELLENBOSCH • PNIEL • FRANSCHHOEK

MUNICIPALITY • UMASIPALA • MUNISIPALITEIT

Kantoor van die Uitvoerende Burgemeester
Office of the Executive Mayor
iOfisi kaSodolophu olawulayo

Our Ref: G van Deventer (021 808 8002)
Office of the Executive Mayor

Your Reference: 3/5/3 (2021/22)

MEC A Bredell
Minister: Local Government, Environmental Affairs and Development Planning
Western Cape Government
Department of Environmental Affairs and Development Planning
Private Bag X9086
CAPE TOWN
8000

Dear Sir

APPLICATION FOR PROVINCIAL EXEMPTION IN TERMS OF SECTION 60 OF THE WESTERN CAPE LAND USE PLANNING ACT (LUPA), ACT 3 OF 2014: OBTAINING THE NECESSARY LAND USE RIGHTS AND REGISTRATION OF DIAGRAMMS IN THE SURVEYOR-GENERAL'S OFFICE FOR FIVE (5) HOUSING PROJECTS IN KAYAMANDI, STELLENBOSCH

Stellenbosch Municipality appointed a Service Provider to assist in obtaining the necessary land use rights and registration of diagrams in the Surveyor General's Office for five (5) completed housing projects in Kayamandi, Stellenbosch.

The purpose of this letter is to apply for exemption from the Publication and Serving of Notices (Sections 43 and 44 of LUPA, Act 3 of 2014) for all five (5) completed projects, in terms of Section 60 of the Western Cape Land Use Planning Act (Act 3 of 2014).

More information regarding the five (5) projects in Kayamandi is provided below and in the following **Annexures** to this letter:

1. Annexure 1: Location of the five (5) projects.
2. Annexure 2: Current Cadastral Information for each of the five (5) projects
3. Annexure 3: Proposed consolidations and subdivisions applicable to each of the five (5) projects.

Office of the Executive Mayor – 14 Plein Street – Stellenbosch – 7600
mayor@stellenbosch.gov.za – (t) 021 808 8002 – (f) 021 808 886 6761

The reasons for requesting the aforementioned exemption, follows towards the end of this letter.

BACKGROUND

The Kayamandi Township was originally proclaimed in terms of the Black Communities Development Act, 1984 (Act 4 of 1984) and established as a development area with the creation of Erf 288, Kaya Mandi (34.4957ha in extent). The aforementioned erf was then subdivided in accordance with General Plan L149/1987 after which the township register was opened in terms of the Upgrading of Land Tenure Rights Act, 1991 (Act 112 of 1991).

Kayamandi was then extended in terms of Proclamation Notice G.K. 598/1991 with the acquisition of Portion 56 of Farm 183 (Erf 707), Portion 3 of Farm 181 (Erf 1070) and Portion 59 of Farm 183 (Erf 634). The new development area (18.5ha in extent) was then surveyed and established in terms of the Black Communities Development Act, 1984 (Act 4 of 1984) with the registration of General Plans 7988/1991, 3443/1991 and 7989/1991.

The former Stellenbosch Transitional Council commissioned the preparation of a Spatial Development Framework for Kayamandi in 1995 to guide and direct the severe development pressure that existed in the Kayamandi Township at the time. During this process a number of high priority housing projects were identified. This culminated in the approval of the Kayamandi SDF in September 1996 and the Housing Projects Plan in January 1997. The eight high priority housing projects that were identified included the following:

- Project 1: Costa Land Development (greenfield development)
- Project 2: Snake Valley (greenfield development)
- Project 3: Watergang (greenfield development)
- Project 4A: Rental Apartments (town centre upgrade)
- Project 4B: Red Brick Hostels (town centre upgrade)
- Project 5A: High Density Units (town centre upgrade)
- Project 5B: High Density Units (town centre upgrade)
- Project 8: Mpelazwe (town centre upgrade)

Although the abovementioned projects (excluding Project 3: Watergang) were implemented during this period, the majority of erven have never been formally registered in order to enable the individual transfer of these properties to their respective beneficiaries. The main reason for the aforesaid challenge was that Stellenbosch Municipality did not have the necessary authority to consider and approve the formal amendments of the General Plans due to the statutory provisions that applied in terms of the Black Communities Development Act, 1984 (Act 4 of 1984).

Stellenbosch Municipality subsequently appointed **Plan 4 SA (Pty) Ltd** and a team of sub-consultants to assist the municipality in obtaining the necessary land use rights for five projects in Kayamandi, known as Projects 4A, 4B, 5A, 5B and 8 (Mpelazwe). This is

necessary to enable the Municipality to finalise the formal registration of these properties with the Surveyor-General and the Deeds Office so that the title deeds of the properties can be transferred to their respective new owners.

The relationship of the aforementioned five projects to the original Erf 288 and Erf 1070 (Portion 3 of Farm 181) is shown in the following two diagrams:

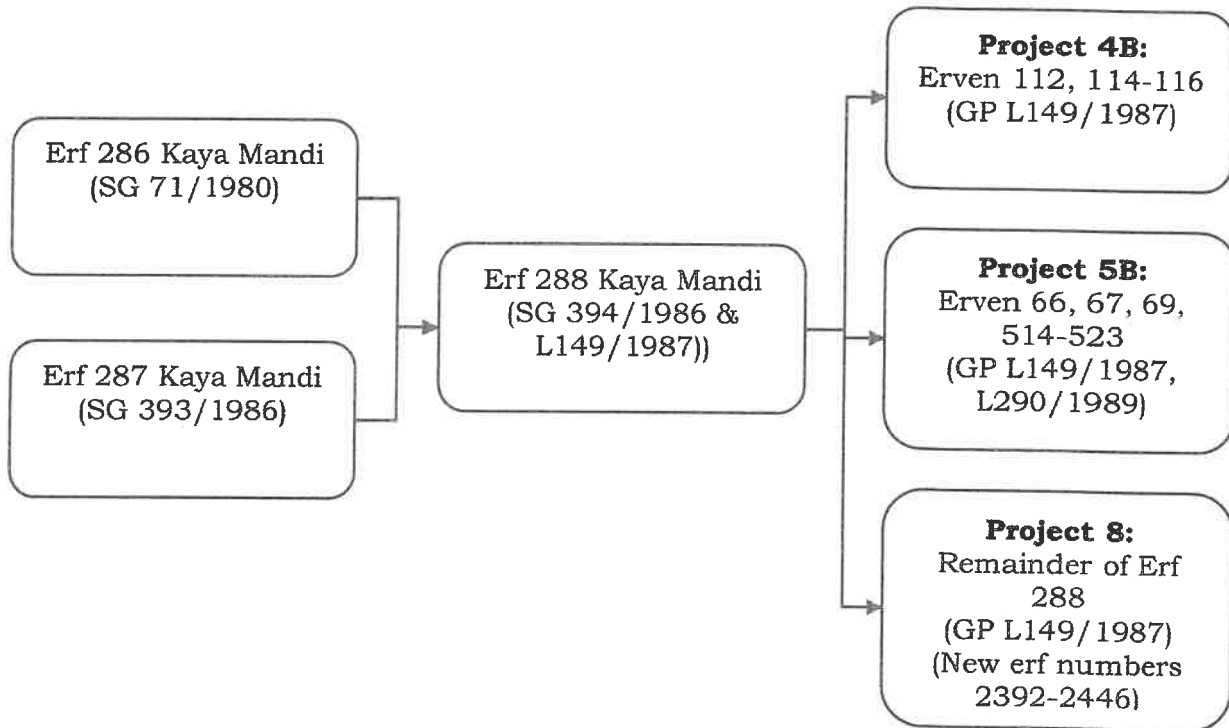


FIGURE 1: "GENEALOGY" OF ERF 288 KAYA MANDI

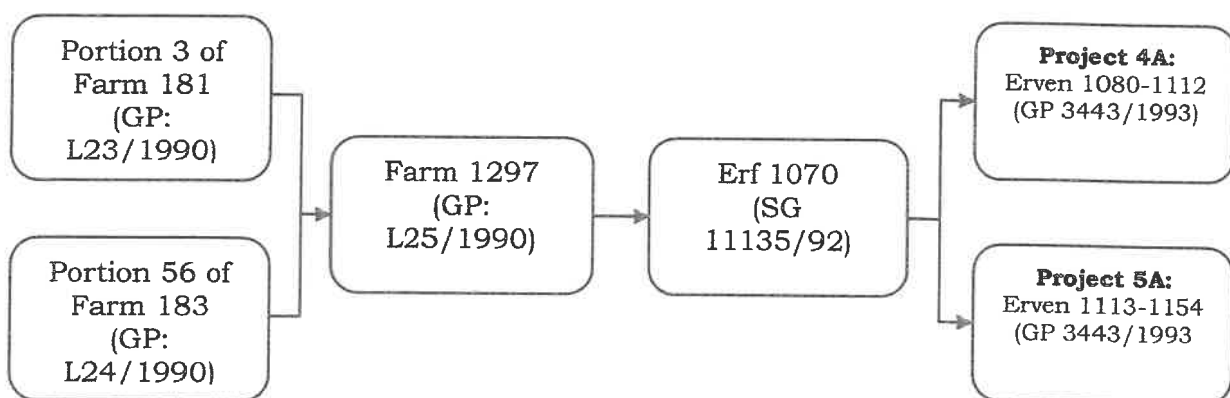


FIGURE 2: "GENEALOGY" OF ERF 1070 KAYA MANDI

EXISTING LAND USES

Examples of the existing land uses for each project are shown in the table below.

PROJECT	EXISTING LAND USES	PHOTOS
4A	148 x Flats currently located on Erven 1091-1112 and 1080-1090 Kaya Mandi.	 <p>View along 13th Street</p>
4B	51 x Formal Dwelling Units currently located on Erven 112, 114, 115 and 116 Kaya Mandi.	 <p>View along Mdala Street</p>
5A	175 x Formal Dwelling Units currently located on Erven 1113-1122 and 1123-1154 Kaya Mandi	 <p>View along School Crescent</p>

PROJECT	EXISTING LAND USES	PHOTOS
5B	48 x Formal Dwelling Units currently located on Erven 66, 69, 514-522 and a portion of Erf 523 Kaya Mandi	 <p>View along Mjandana Street</p>
8	54 x Formal Dwelling Units currently located on the Remainder of Erf 288 Kaya Mandi.	 <p>View along Luyolo Road</p>

PURPOSE OF EACH LAND USE APPLICATION

Project 4A:

This project was approved by Council in 1996 and comprised the development of 146 family units by Stocks Housing Cape (Pty) Ltd. The 148 units were developed and completed in 1998 as rental stock units on Erven 1080-1112. The purpose of this application is thus the following:

- To consolidate Erven 1091-1112 and 1080-1090 Kayamandi to enable the registration of a Sectional Title Scheme.
- To obtain approval (condonation) of 9 minor encroachments of existing staircases into the street.

Project 4B:

This project, also known as Red Bricks Hostels, formed part of the Kayamandi hostel upgrading programme and was constructed in 2004. The purpose of this application is thus the following:

- To consolidate Erven 112, 114, 115 and 116 Kayamandi
- To subdivide the consolidated erf into 56 erven consisting of 51 residential erven and 5 public places.

Project 5A:

This project entailed the development of 175 high density units and public open spaces on Erven 1113-1154 Kaya Mandi. Although the General Plan was submitted for approval to the Western Cape Government, the registration could not be done since Erf 1120 was not closed as a public place. The purpose of this application is thus the following:

- To close the public place on Erf 1120 Kaya Mandi.
- To consolidate Erven 1113-1122 and 1123-1154 Kaya Mandi
- To subdivide consolidated Erf 1980 Kaya Mandi into 130 erven consisting of 124 residential erven and 6 public places.
- To subdivide consolidated Erf 1981 Kaya Mandi into 54 erven consisting of 51 residential erven and 3 public places.

Project 5B:

This project formed part of the Kayamandi Town Centre upgrade. The development originally made provision for 137 high density units, a new road and several open spaces. Construction of the project was partially completed (48 residential units constructed) in 2004 due to an influx of people who occupied (in informal structures) the remainder of the project area. There will be two land use applications that will be submitted consecutively for this project:

- An application by Plan 4 SA (Pty) Ltd which deals with the area that contains the existing constructed units.
- An application by TV3 which deals with the area that contains the informal settlement.

The purpose of the first application (to be submitted by Plan 4 SA) is thus the following:

- To subdivide Erven 69, 514, 515, 523 and 1969 Kaya Mandi.
- To consolidate the aforementioned subdivided erven with Erven 516-522 Kaya Mandi.
- To subdivide the consolidated erf into 52 erven consisting of 48 residential erven and 4 public open places.

Project 8:

This project, known as Mpelazwe, formed part of the hostel upgrading programme and consists of 54 residential units and 1 public open space. However, it still forms part of the Remainder of Erf 288, Kayamandi. New erf numbers have been allocated but the formal subdivision and closure of a public place have not been completed to date. The purpose of this application is thus the following:

- To close the public road for a portion of Erf 288 Kaya Mandi.
- To subdivide the closed road portion from the Remainder of Erf 288.
- To subdivide the new erf into 55 erven consisting of 54 residential erven and 1 public open place.

OWNERSHIP

All the current properties, except for Erf 66 Kayamandi, is owned by the Stellenbosch Municipality. Erf 66 Kayamandi is currently privately owned however, Stellenbosch Municipality is in the process of negotiating the transfer of this property to the Municipality.

MOTIVATION FOR EXEMPTION FROM SECTIONS 43 AND 44 OF LUPA

As stated earlier, the purpose of this letter is to apply for exemption from the Publication and Serving of Notices (Sections 43 and 44 of LUPA, Act 3 of 2014) for all five (5) completed projects, in terms of Section 60 of the Western Cape Land Use Planning Act (Act 3 of 2014).

We would like to highlight the following, as motivation for our request:

1. All five (5) projects are located in an established urban area within the urban edge of Kayamandi.
2. All five (5) projects have already been developed and dwelling units are already occupied.
3. All five (5) projects have access to existing engineering services within Kaya Mandi.
4. No additional dwelling units will currently be constructed on the subject properties.
5. The primary objective of the five (5) land use applications is to legalize the existing land uses on the various properties so that the properties can be registered with the Surveyor-General and thereby enabling the municipality to transfer ownership of the registered properties to the intended beneficiaries.
6. The land use rights for these projects should already have been finalised approximately 20-years ago, however, due to various reasons, beyond the control

of Stellenbosch Municipality, these land use rights were not finalised, and ownership of the properties could not yet be transferred.

7. A letter dated 25 August 2021 from your department (reference: 16/3/3/6/1/B4/22/1270/21) confirmed that no listed activities in terms of the NEMA EIA Regulations 2014 are triggered by the proposed land use applications.
8. We have submitted an NID to Heritage Western Cape (HWC) on 11 August 2021 and is awaiting the response from HWC. However, to the best of our knowledge and interpretation, the land use applications have no impact on heritage resources and therefore no further heritage studies would be required in terms of the relevant Heritage legislation.

The finalisation of the land use rights the registration of the properties with the SG's Office and the transfer of ownership to the beneficiaries has become a matter of extreme urgency. Many of the original intended beneficiaries do not live there anymore and the community is becoming increasingly impatient with the delays in this process.

We believe that it would be in the best interest of the beneficiary community to shorten the land use authorisation processes for these five (5) projects, due to the historical delays and reasons given above. The opportunity now exists to shorten the land use process for these five (5) projects by dealing with it as a "technical approval" and not putting it through the normal advertisement (publication and serving of notices) processes. In this way, the approval timeframe can be shortened by at least 90-days.

After an approximately 20-year delay, it is also in the best interest of the Stellenbosch Municipality as well as the Western Cape Provincial Government to "pull out all the stops" to finalise this matter.

IN CONCLUSION

We sincerely hope that you will understand the importance and urgency of this matter and we thank you in advance for your favourable consideration of our request.

Yours sincerely



ADV G VAN DEVENTER
EXECUTIVE MAYOR

Office of the Executive Mayor – 14 Plein Street – Stellenbosch – 7600
mayor@ Stellenbosch.gov.za – (t) 021 808 8002 – (f) 021 808 886 6761

ANNEXURE F

**APPLICATION FOR SUDIVISION, CLOSURE OF A
PUBLIC PLACE, REZONING, AMENDMENT OF
GENERAL PLAN & DEPARTURES: REMAINDER
ERF 288, KAYAMANDI (ALSO KNOWN AS
PROJECT 8: MPELAZWE)**

**COMMENT FROM HERITAGE
WESTERN CAPE**

Our Ref: HM/ BOLAND/ STELLENBOSCH/ KYAMANDI/ ERF 1080, 1112, 112, 114, 116, 1123, 1154, 66, 67 & PTN OF ERF 523
Case No.: 20210709AM0811E
Enquiries: Ayanda Mdludlu
E-mail: ayanda.mdludlu@westerncape.gov.za
Tel: 021 483 5959



Lester van Stavel
 Lester.vanstavel@ Stellenbosch.gov.za

RESPONSE TO NOTIFICATION OF INTENT TO DEVELOP: FINAL
In terms of Section 38(1) of the National Heritage Resources Act (Act 25 of 1999) and the Western Cape Provincial Gazette 6061, Notice 298 of 2003

NOTIFICATION OF INTENT TO SUBDIVIDE AND REZONE ON VARIOUS ERVEN IN KYAMANDI STELLENBOSCH, SUBMITTED IN TERMS OF SECTION 38(4) OF THE NATIONAL HERITAGE RESOURCES ACT (ACT 25 OF 1999)

CASE NUMBER: 20210709AM0811E

The matter above has reference.

Heritage Western Cape is in receipt of additional information for the above matter received. This matter was discussed at the Heritage Officers Meeting held on 26 August 2021.

You are hereby notified that, since there is no reason to believe that the proposed subdivision and rezoning on various erven in Kyamandi Stellenbosch, will impact on heritage resource, no further action under Section 38 of the National Heritage Resources Act (Act 25 of 1999) is required.

However, should any heritage resources, including evidence of graves and human burials, archaeological material and paleontological material be discovered during the execution of the activities above, all works must be stopped immediately, and Heritage Western Cape must be notified without delay.

This letter does not exonerate the applicant from obtaining any necessary approval from any other applicable statutory authority.


HWC reserves the right to request additional information as required.

Should you have any further queries, please contact the official above and quote the case number.

Yours faithfully



Michael Janse Van Rensburg
Chief Executive Officer

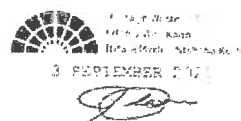
 3 SEPTEMBER 2021

www.westerncape.gov.za/cas

Street Address: Protea Assurance Building, Green Market Square, Cape Town, 8000 • **Postal Address:** P.O. Box 1005, Cape Town, 8000
 • **Tel:** +27 (0)21 483 5959 • **E-mail:** cas@heritage.westerncape.gov.za

Straatadres: Protea Assurance gebou, Groenemarkplein, Kaapstad, 8000 • **Posadres:** Postbus 1005, Kaapstad, 8000
 • **Tel:** +27 (0)21 483 5959 • **E-pos:** cas@heritage.westerncape.gov.za

Idilesi yendawo: Kumpangathi 3, Kwinkhwa protea Assurance, Green Market Square, iKaapa, 8000 • **Idilesi yeposi:** Inombolo yeShibh yoposi 1005, iKaapa, 8000 • **Inombolo zomnxeba:** +27 (0)21 483 5959 • **Idilesi ye-imeyile:** cas@heritage.westerncape.gov.za

ANNEXURE G

**APPLICATION FOR SUDIVISION, CLOSURE OF A
PUBLIC PLACE, REZONING, AMENDMENT OF
GENERAL PLAN & DEPARTURES: REMAINDER
ERF 288, KAYAMANDI (ALSO KNOWN AS
PROJECT 8: MPELAZWE)**

**COMMENT FROM THE DEPARTMENT
OF ENVIRONMENTAL AFFAIRS AND
DEVELOPMENT PLANNING**



Department of Environmental Affairs and Development Planning
D'mitri Matthews
 Development Management
D'mitri.Matthews@westerncape.gov.za | Tel: 021 483 8350

REFERENCE: 16/3/3/6/1/B4/22/1270/21
DATE: 25/8/2021

The Municipal Manager
 Stellenbosch Municipality
 P. O. Box 17
STELLENBOSCH
 7600

Attention: Mr. L. van Stavel

Tel.: (021) 808 8462
 Email: lester.vanstavel@ Stellenbosch.gov.za

Dear Sir

RE: APPLICABILITY OF THE NATIONAL ENVIRONMENTAL MANAGEMENT ACT, 1998 (ACT NO. 107 OF 1998) ("NEMA") ENVIRONMENTAL IMPACT ASSESSMENT ("EIA") REGULATIONS, 2014 (AS AMENDED), WITH RESPECT TO THE PROPOSED REZONING, CONSOLIDATION AND SUBDIVISION OF VARIOUS ERVEN AS WELL AS THE COMPILATION AND SUBMISSION, KHAYAMANDI

1. The electronic correspondence dated 5 August 2021, as received by this Department on the same day, refers.
2. Following the review of the above-mentioned correspondence, this Department draws your attention to the following:
 - 2.1 The project involves obtaining the land use rights for 5 projects in Kayamandi, Stellenbosch. These projects have already been constructed but the majority of the erven however have not been formally registered and individual transfers to the respective end users/beneficiaries cannot take place.
 - 2.2 The projects will therefore involve the rezoning, consolidation and subdivision of various erven as well as the compilation and submission of an application to the Surveyor-General for the registration of the Sectional Title Scheme.

The 5 projects are:

Project 4 A

- The rezoning of Erven 1080 to 1112.
- The consolidation of Erven 1080 to 1112.
- The subdivision of the consolidated property to enable the registration of a sectional title housing scheme (rental stock).
- The compilation and submission of an application to the Surveyor-General for the registration of the Sectional Title Scheme.

Project 4B

- The rezoning of Erven 112, 114, 115 and 116.

- The consolidation of Erven 112, 114, 115 and 116.
- The subdivision of the consolidated property into 51 erven and 5 private open spaces.
- The compilation and submission of an application to the Surveyor-General for the approval of the General Plan.

Project 5A

- The rezoning of Erven 1123 to 1154.
- The consolidation of Erven 1123 to 1154.
- The closure of Erf 1123.
- The subdivision of the consolidated property into 175 erven and remainder public parking and streets.
- The compilation and submission of an application to the Surveyor-General for the approval of the General Plan.

Project 5B

- The rezoning of Erven 513-522, Remainder Erf 66, Erf 67 and a Portion of Erf 523.
- The consolidation of Erven 513-522, Remainder Erf 66, Erf 67 and a Portion of Erf 523.
- The subdivision of the consolidated property to establish 135 erven and remainder Public Road and Parking Zone.
- The compilation and submission of an application to the Surveyor-General for the approval of the General Plan.

Project 8: Mpelazwe

- The rezoning of a Portion of Remainder Erf 288 Kayamandi.
- The closure of a Portion of Remainder Public Road.
- The subdivision of the consolidated property into 65 erven and remainder public parking and streets.
- The compilation and submission of an application to the Surveyor-General for the approval of the General Plan.

3. Your attention is therefore drawn to the listed activities in terms of the NEMA EIA Regulations 2014 (as amended) as defined in Listing Notices ("LN") 1, 2 and 3 of 7 April 2017. Be advised that, based on the information provided, the proposed rezoning, consolidation and subdivision on the above-mentioned properties, **does not** constitute any listed activities as defined in terms of the NEMA EIA Regulations 2014 (as amended). Environmental Authorisation is therefore not required prior to the proposed development.
4. The above-mentioned is based on the following:
 - 4.1 The site is located with the urban area and is completely transformed.
 - 4.2 There are no watercourses on the site.
5. However, should any future development of the consolidated portions trigger any listed activity in terms of the EIA Regulations, 2014 (as amended), an application form for Environmental Authorisation must be submitted to the Competent Authority and the Environmental Authorisation obtained prior to the development proposal being commenced with on the proposed site. The relevant application forms are available on this Department's website: www.westerncape.gov.za/eadp.

6. You are further reminded of your general duty of care towards the environment in terms of section 28(1) of NEMA which states:
"Every person who causes, has caused or may cause significant pollution or degradation of the environment must take reasonable measures to prevent such pollution or degradation from occurring, continuing or recurring, or, in so far as such harm to the environment is authorised by law or cannot reasonably be avoided or stopped, to minimise and rectify such pollution or degradation of the environment."
7. Please note that the applicant must comply with any other statutory requirements that may be applicable to the undertaking of the activity.
8. Kindly quote the abovementioned reference number in any future correspondence concerning the proposed development.
9. This Department reserves the right to revise or withdraw its comments and request further information based on any information received.

Yours faithfully

Marbe
pp Coetzee

Digitally signed
by Marbe Coetzee
Date: 2021.08.25
11:03:29 +02'00'

HEAD OF COMPONENT

ENVIRONMENTAL IMPACT MANAGEMENT SERVICES: REGION 1

DEPARTMENT OF ENVIRONMENTAL AFFAIRS AND DEVELOPMENT PLANNING

Copy to: (1) Ms. S. Nel (Landscape Dynamics Environmental Consultants)

Email: susanna@landscapedynamics.co.za

ANNEXURE H

**APPLICATION FOR SUDIVISION, CLOSURE OF A
PUBLIC PLACE, REZONING, AMENDMENT OF
GENERAL PLAN & DEPARTURES: REMAINDER
ERF 288, KAYAMANDI (ALSO KNOWN AS
PROJECT 8: MPELAZWE)**

**COMMENT FROM THE DIRECTOR:
ENGINEERING SERVICES**



STELLENBOSCH MUNICIPALITY
STELLENBOSCH·PNIEL·FRANSCHHOEK

MEMORANDUM

DIREKTEUR: INFRASTRUKTUURDIENSTE
DIRECTORATE: INFRASTRUCTURE SERVICES

To ▫ Aan:	Director: Planning + Economic Development
Att Aandag	Salome Newman
From ▫ Van:	Principal Technician: Development (Infrastructure Services)
Author ▫ Skrywer:	Colin Taylor
Date ▫ Datum:	18 November 2022
Our Ref ▫ Ons Verw:	Civil LU 2342
Your Ref:	LU/14066
Re ▫ Insake:	<p>Erf 288, Kayamandi: The application is made in terms of the Stellenbosch Municipal Land Use Planning By-Law, promulgated by notice number 354/2015, dated 20 October 2015, for the following: 1.Subdivision in terms of section 15(2)(d) of the said bylaw to subdivide Remainder Erf 288, Kayamandi in two portions, namely Portion A (± 7 158m² in extent) and the Remainder of Erf 288, Kayamandi (±33,5828ha in extent).2. Closure of a public place in terms of section 15(2)(n) of the said bylaw of subdivided Portion A (±7 158m² in extent) of Remainder Erf 288, Kayamandi.3. Rezoning in terms of section 15(2)(a) of the said bylaw of Portion A (±7 158m² in extent) from Public Road and Public Parking to Subdivisional Area to accommodate “Less Formal Residential Zone” erven and “Public Road and a Public Parking” erf. 4. Subdivision in terms of section 15(2)(d) of the said bylaw of closed Portion A (±7 158m²) into the following: a) 54 x Less Formal Residential Zone erven; b) 1 x Public Road and Parking area.5. Amendment of General Plan GP L149/1987 in terms of section 15(2)(k) of the said bylaw.</p>

6. Departure in terms of section 15(2)(b) of the said bylaw to increase the permissible coverage as follows: a) on unregistered Erf 2415 from 80% to 80,1%; b) on unregistered Erf 2432 and Erf 2443 from 80% to 81%; c) on unregistered Erf 2414 from 80% to 83%; d) on unregistered Erf 2420 from 80% to 85%; e) on unregistered Erf 2440 from 80% to 87%; f) on unregistered Erf 2426 from 80% to 88%; g) on unregistered Erf 2418 from 80% to 89%; h) on unregistered Erf 2408 from 80% to 92%; i) on unregistered Erf 2428 from 80% to 95%; j) on unregistered Erven 2403, 2407, 2410, 2422, 2424, 2429 & 2435 from 80% to 100%. 7.

Departure in terms of section 15(2)(b) of the said bylaw by reducing the minimum required on-site parking bays from one (1) parking bay per dwelling house to 0 bays per dwelling house on all residential erven. 8. Departure in terms of section 15(2)(b) of the said bylaw for the relaxation of the building lines (for all other buildings) as follows: a) the street building line from 1,0m to 0m on one of the streets for the following unregistered erven: 2394, 2395, 2400, 2402, 2407, 2408, 2412, 2416, 2418, 2421, 2425, 2427, 2432, 2439-2441, 2446; b) the street building line from 1,0m to 0m on two of the streets for the following unregistered erven: 2396, 2406, 2413, 2414, 2420, 2433, 2434; c) the common building lines from 1,0m to 0m on the following unregistered erven: 2393-2395, 2398, 2399, 2403, 2406, 2409, 2410, 2412, 2415, 2417, 2419, 2422, 2424, 2426, 2429, 2430, 2431, 2436, 2437, 2443-2445. 9.

Departure in terms of section 15(2)(b) of the said bylaw for the relaxation of the building line (for shelters) as follows: a) the street building lines from 1,0 to 0m on one street building line for the following unregistered erven: 2393, 2403, 2405, 2407, 2410, 2413, 2418-2424, 2426, 2430, 2438-2445; b) the street building line from 1,0m to 0m on two streets for the following erven: 2396, 2408, 2415, 2428, 2432, 2435; c) the street building line from 1,0 to 0m on three streets for unregistered Erf 2429;

d) the common building line from 1,0m to 0m for the following unregistered erven: 2392, 2396, 2403, 2404, 2418-2420, 2423, 2428, 2435, 2436, 2438-2440, 2442, 2445; e) the common building lines from 1,0m to 0m on two common building lines for the following unregistered erven: 2394, 2405, 2407-2409, 2411, 2413, 2422, 2424, 2426, 2429, 2430, 2443-2444; f) the common building lines from 1,0m to 0m on three common building lines for the following unregistered erven: 2395, 2410, 2412.

The application is recommended for approval, subject to the following:

1. Water Connections

1.1 Each erf must have its own water connection and water meter installed.

2. Sewer Connections

2.1 Each erf must have its own sewer connection.

3. Electrical Engineering


3.1 Refer to Annexure: Electrical





Colin Taylor Pr Tech Eng


PRINCIPAL TECHNICIAN: DEVELOPMENT (INFRASTRUCTURE SERVICES)

V:\2.0 DEVELOPMENT\00 Developments\2347 (CT) Erf 288 Kayamandi (LU-14066) Project 8\2342 (CT) Erf 288 Kayamandi (LU-14066) - approved.doc

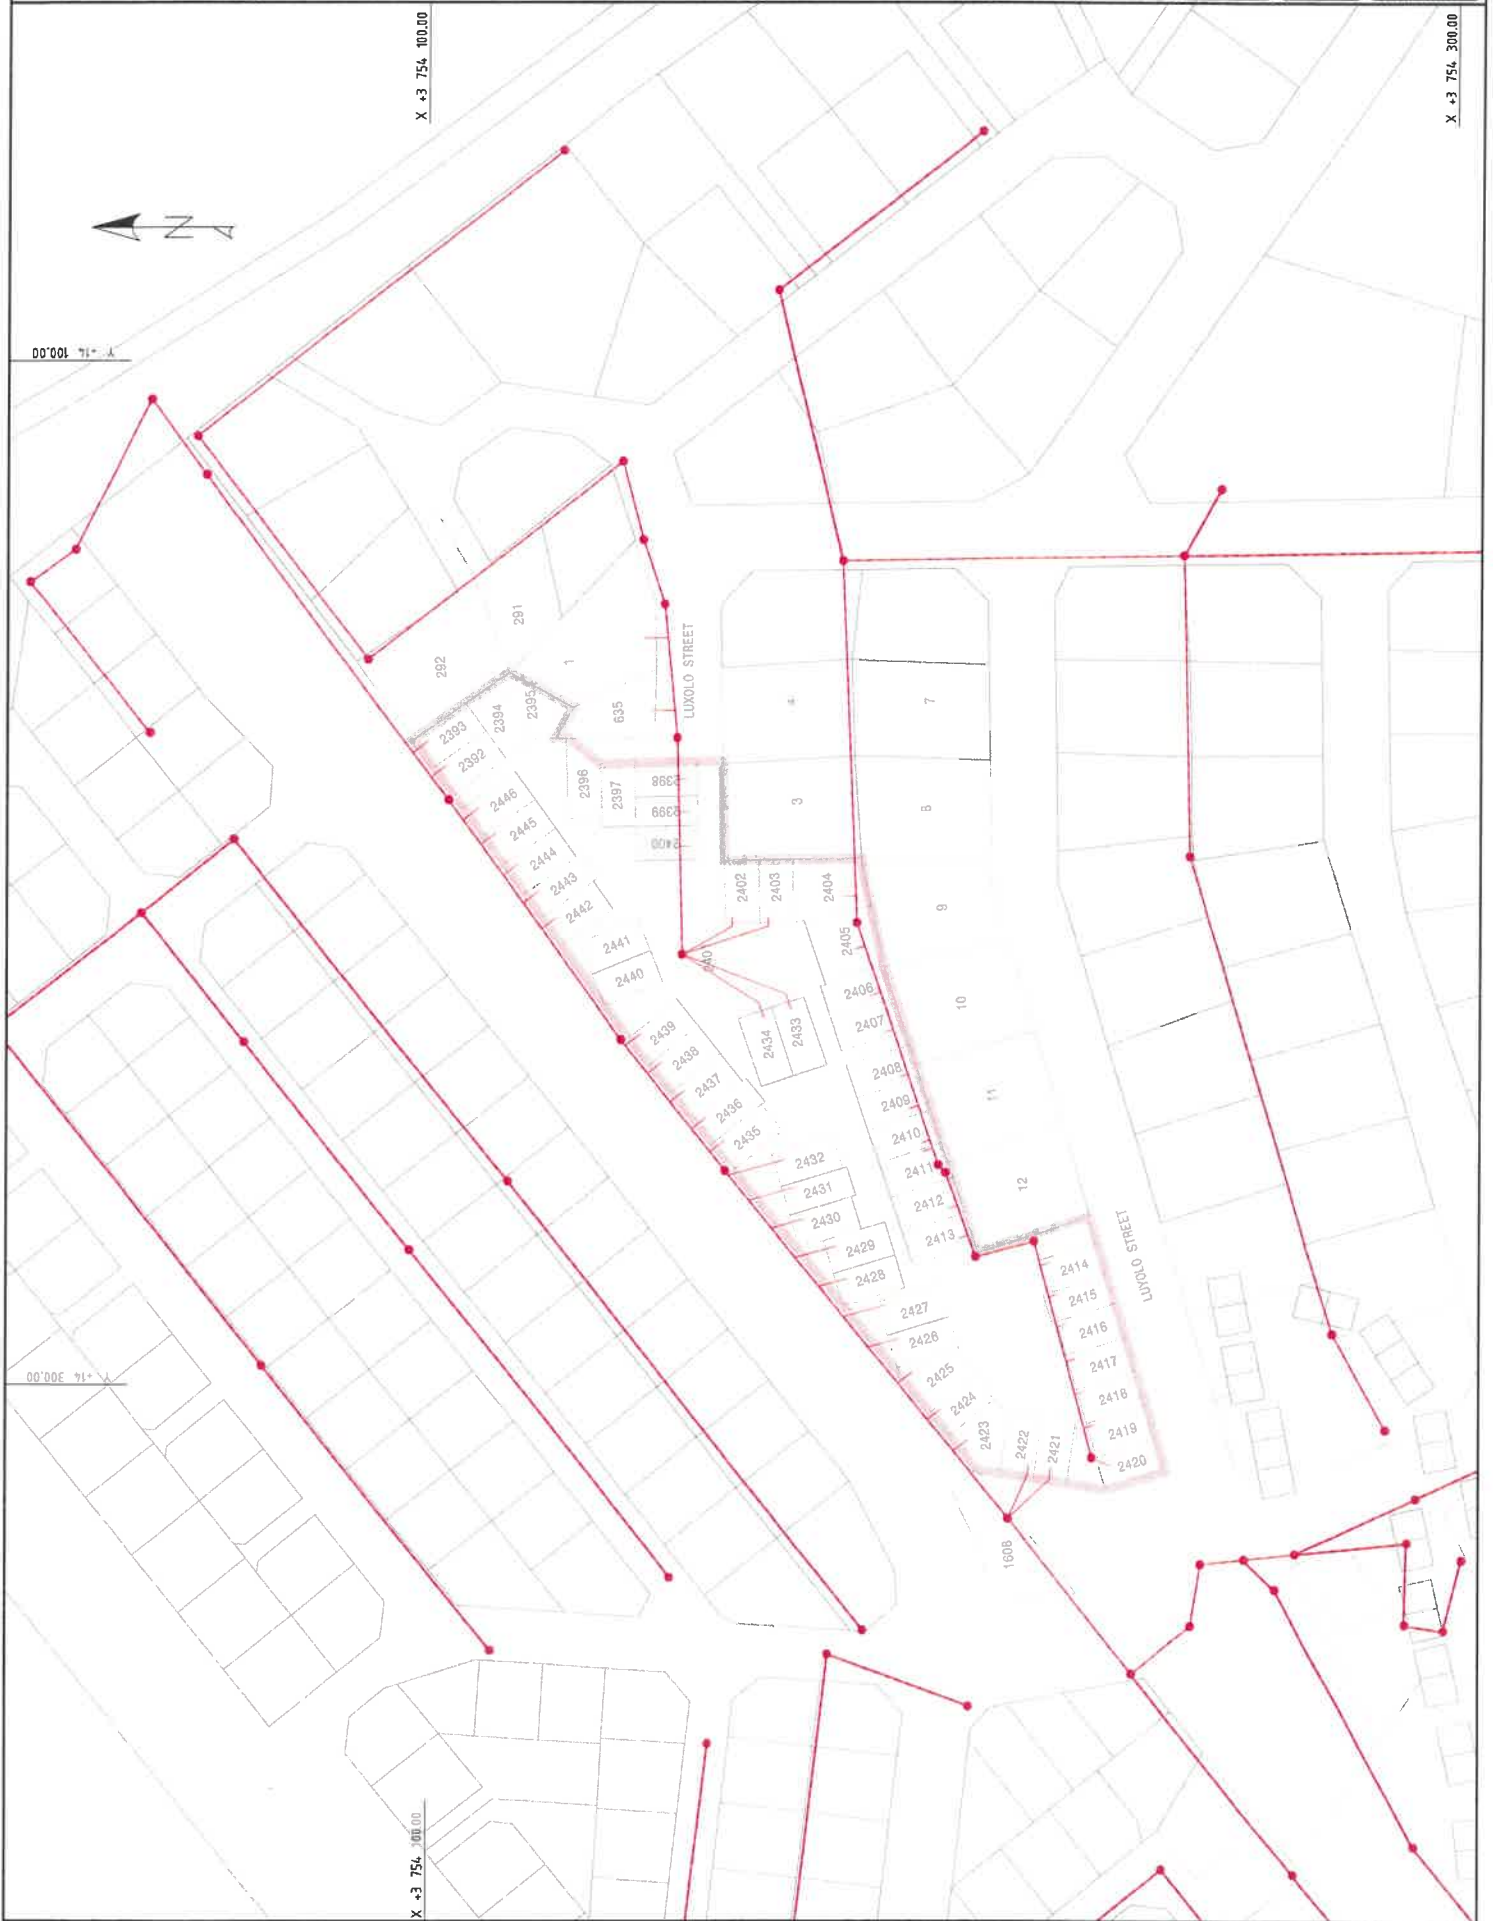

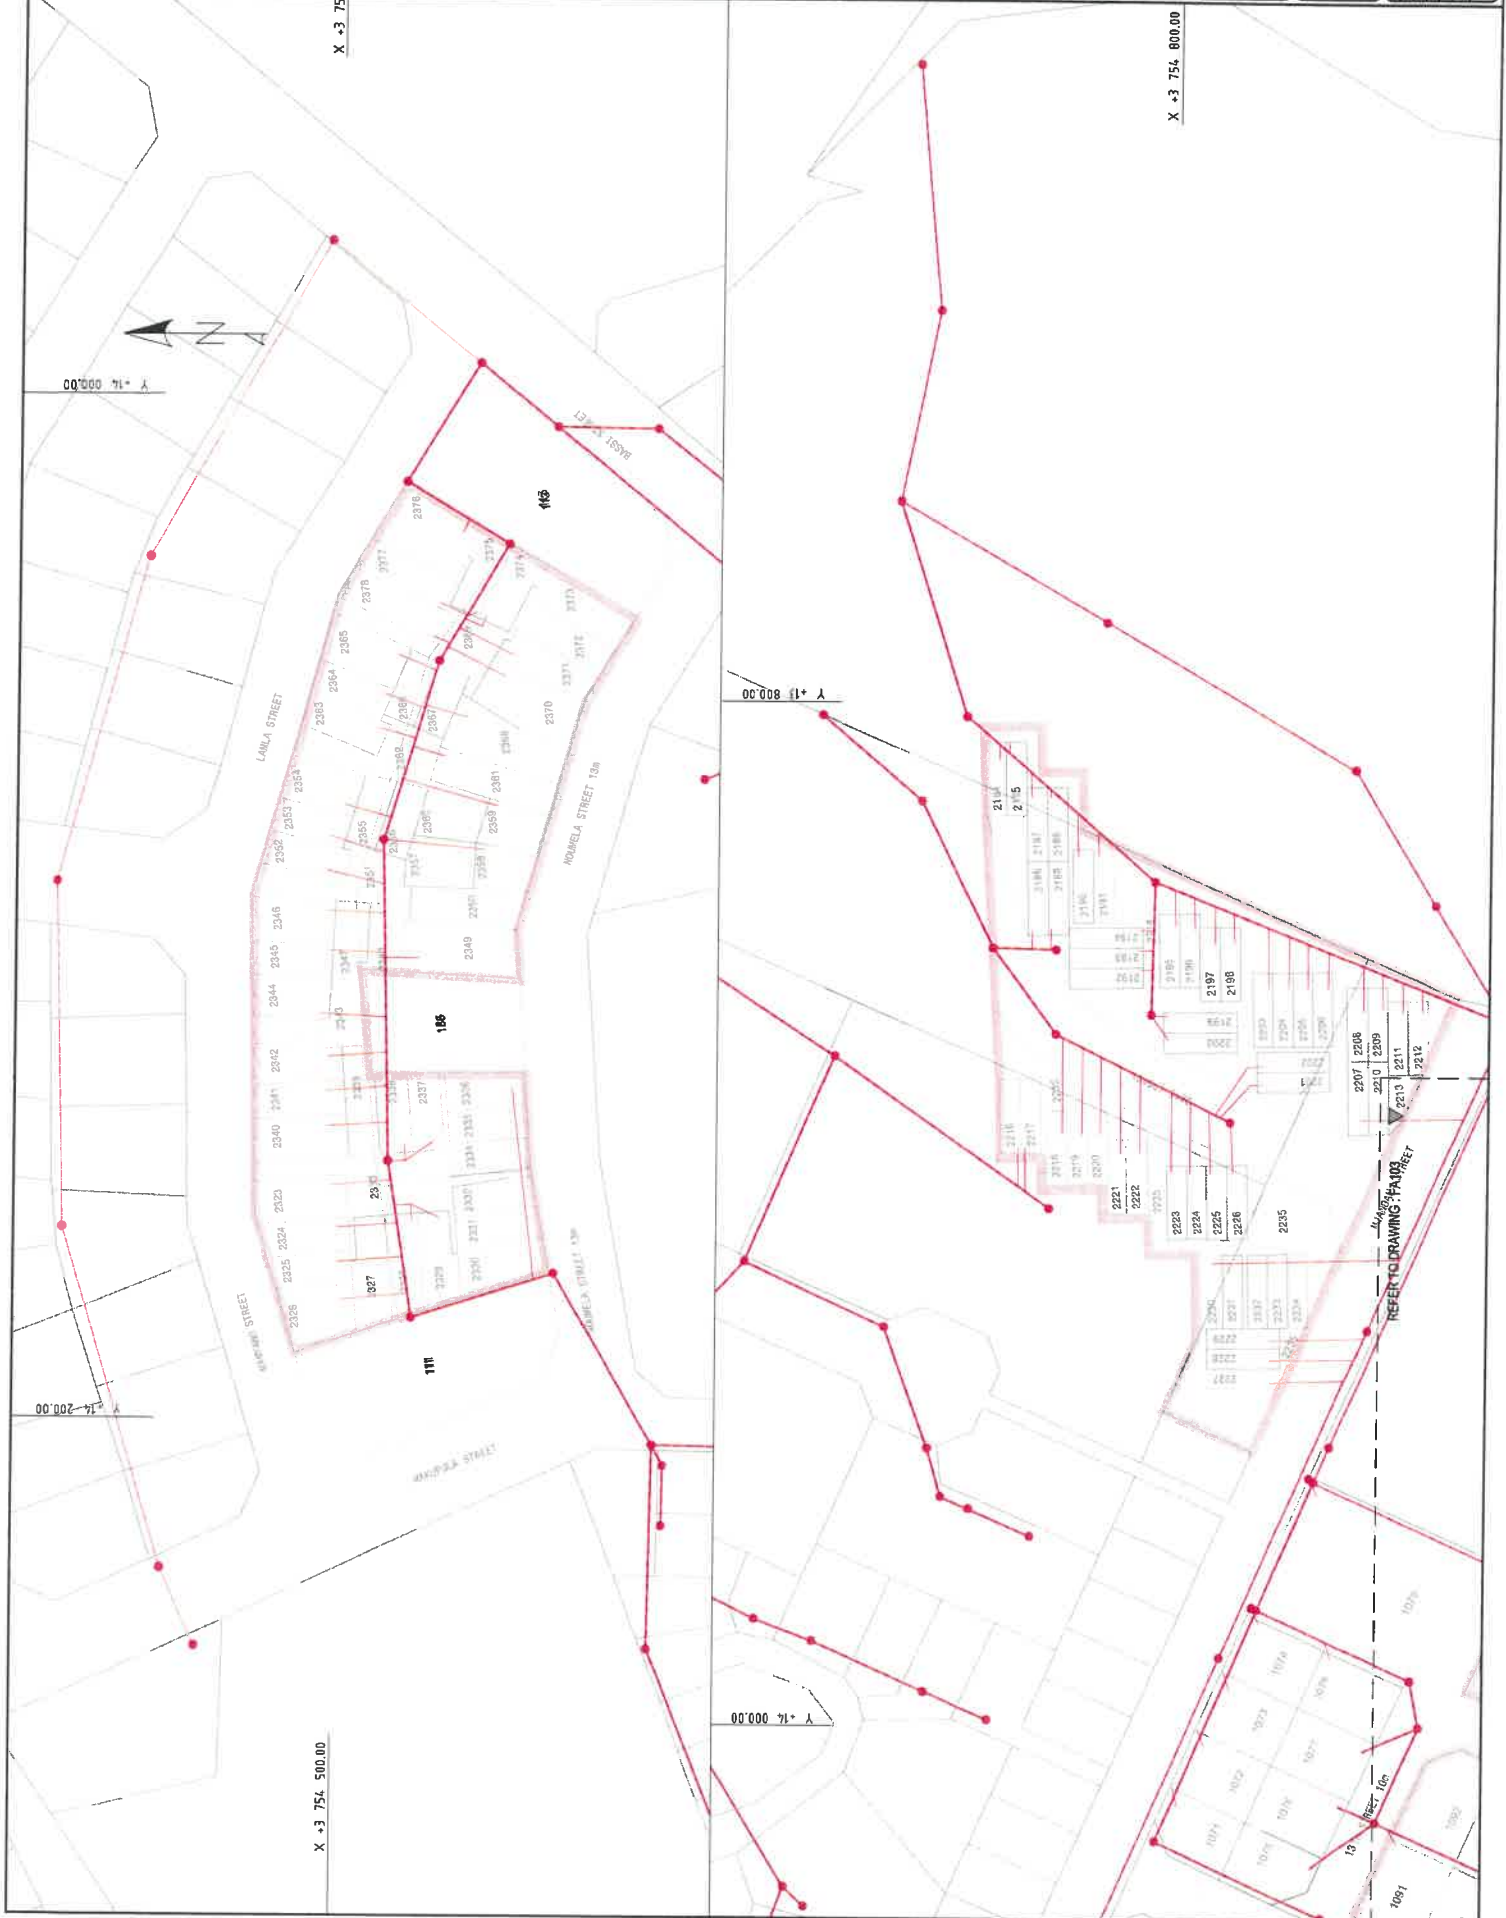

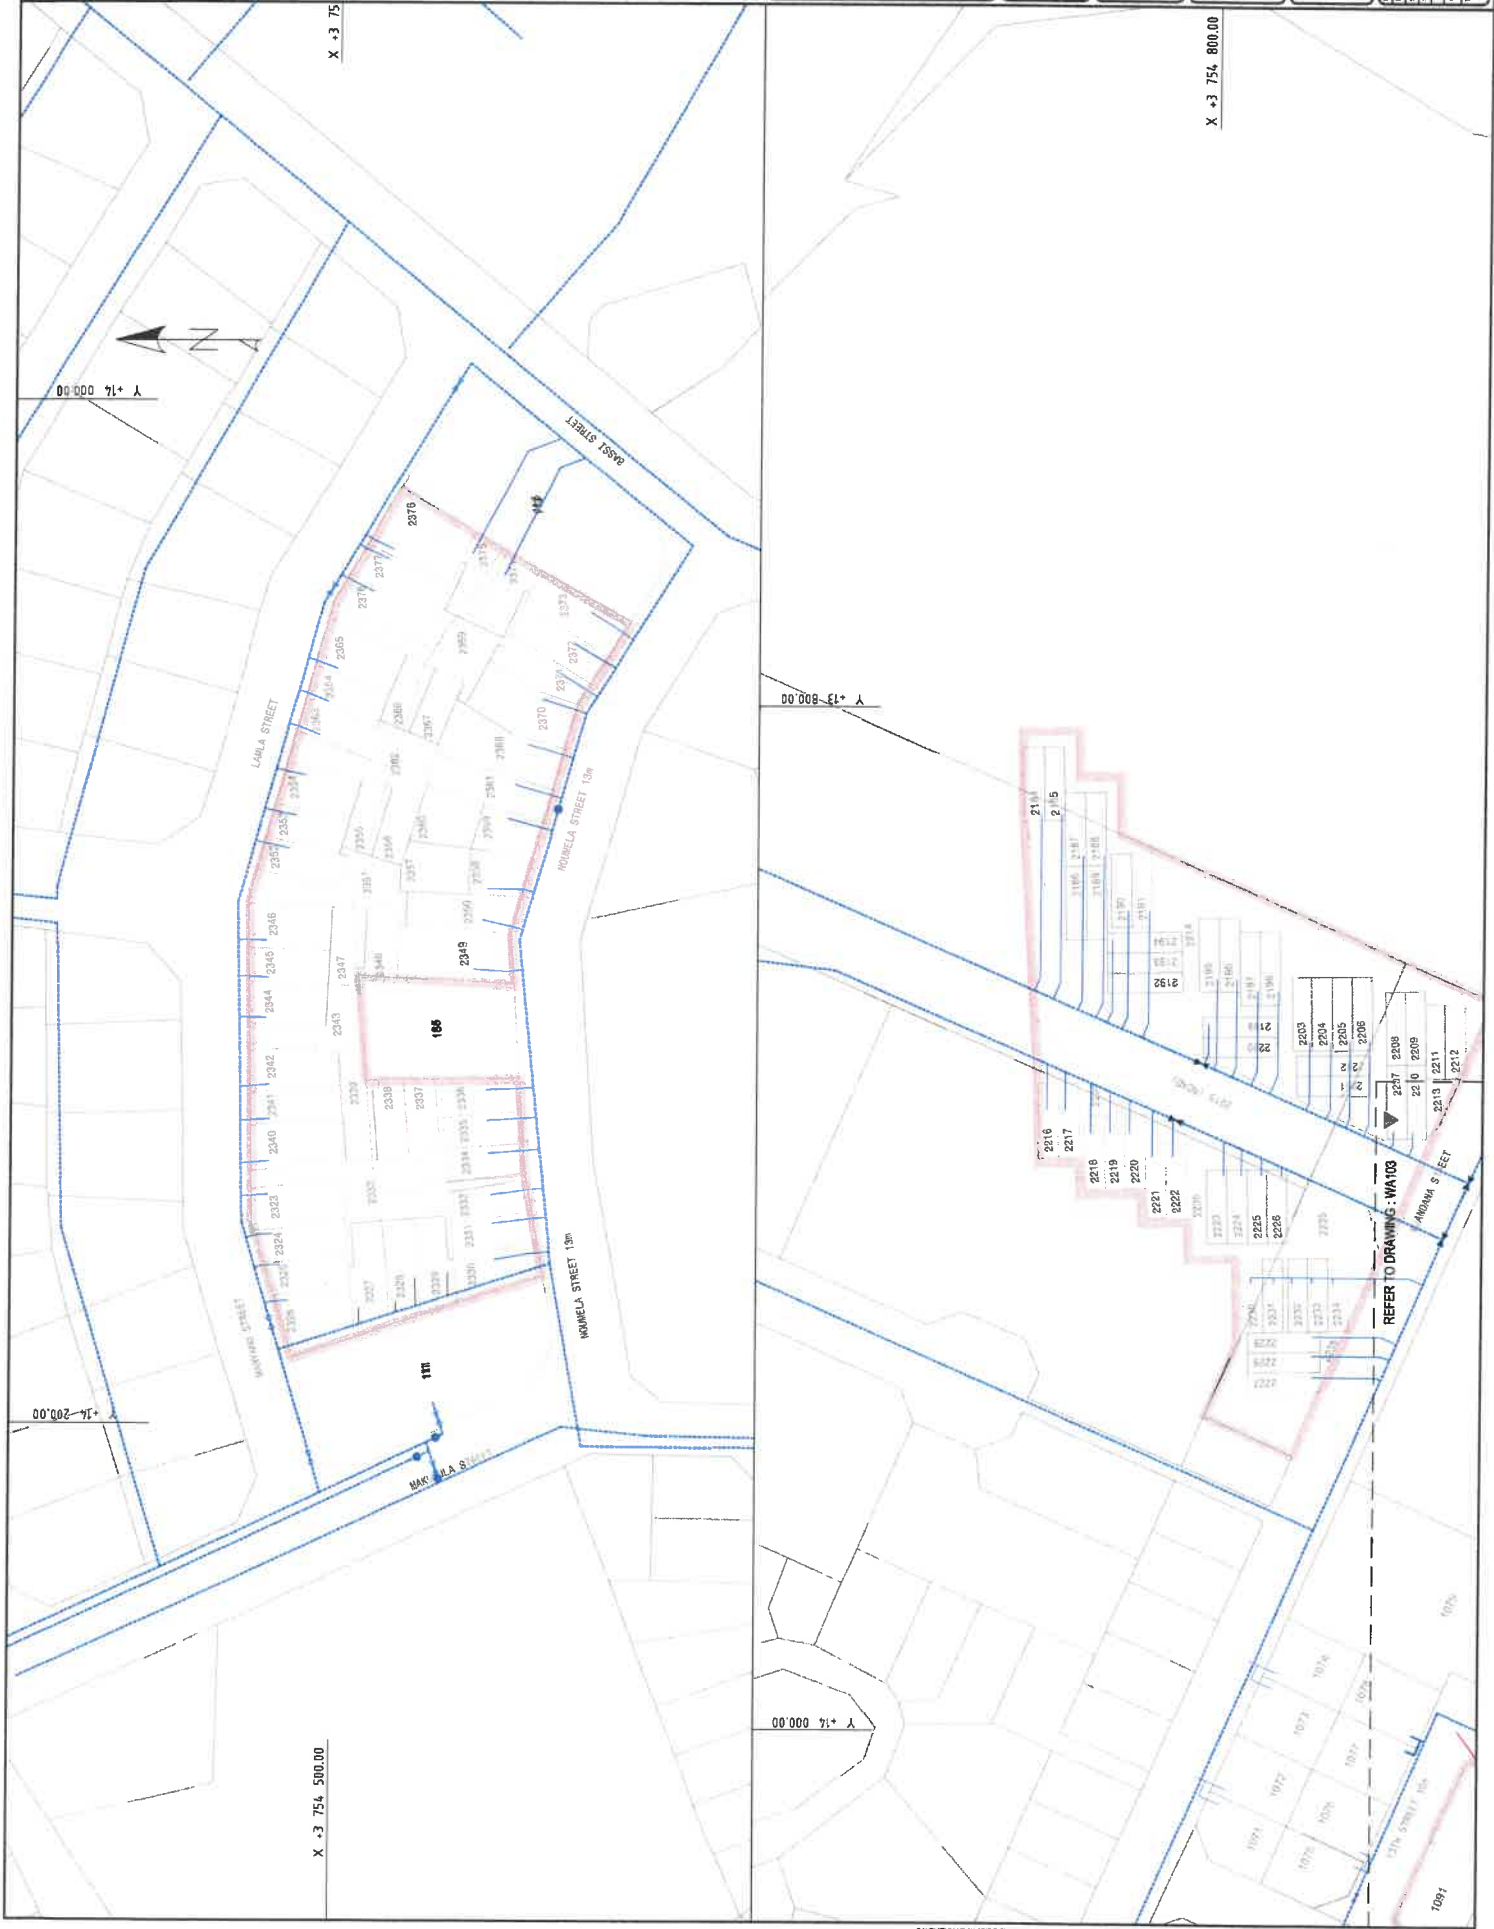

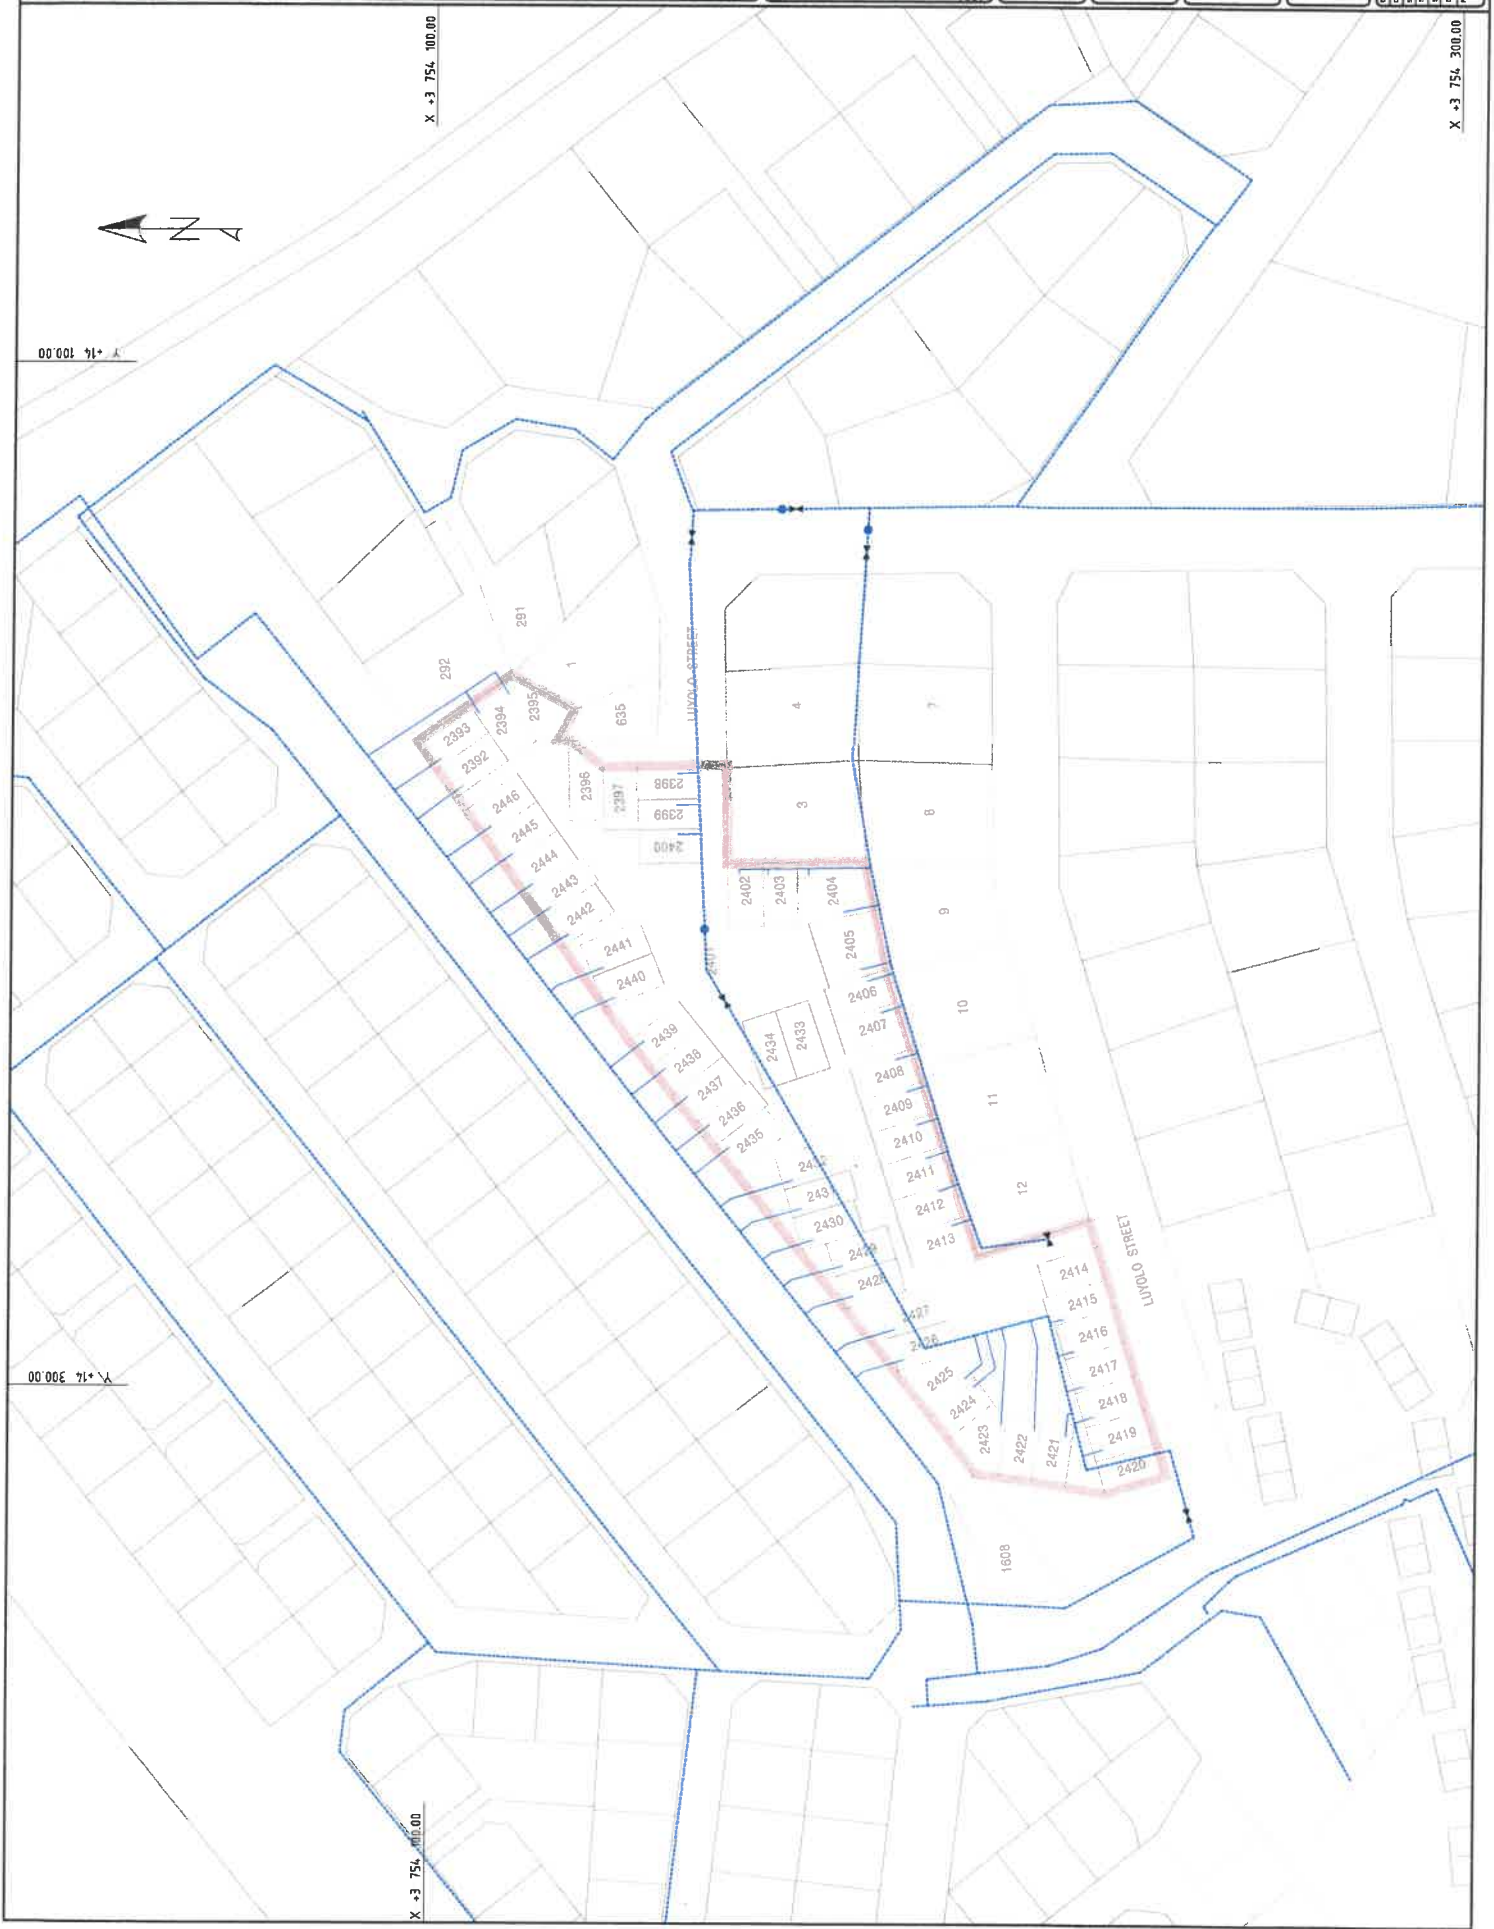



STELLENBOSCH MUNICIPALITY
STELLENBOSCH · PNIEL · FRANSCHHOEK

MEMORANDUM

DIREKTEUR: INFRASTRUKTUURDIENSTE
DIRECTORATE: INFRASTRUCTURE SERVICES

To ▫ Aan:

Director: Planning + Economic Development

Att Aandag

Salome Newman

From ▫ Van:

Principal Technician: Development (Infrastructure Services)

Author ▫ Skrywer:

Colin Taylor

Date ▫ Datum:

27 October 2022

Our Ref ▫ Ons Verw:

Civil LU 2342

Your Ref:

LU/14066

Re ▫ Insake:

Erf 288, Kayamandi: The application is made in terms of the

Stellenbosch Municipal Land Use Planning By-Law,

promulgated by notice number 354/2015, dated 20 October 2015, for the following: 1. Subdivision in terms of section 15(2)(d) of the said bylaw to subdivide Remainder Erf 288, Kayamandi in two portions, namely Portion A ($\pm 7\,158\text{m}^2$ in extent) and the Remainder of Erf 288, Kayamandi ($\pm 33,5828\text{ha}$ in extent). 2.

Closure of a public place in terms of section 15(2)(n) of the said bylaw of subdivided Portion A ($\pm 7\,158\text{m}^2$ in extent) of Remainder Erf 288, Kayamandi. 3. Rezoning in terms of section 15(2)(a) of the said bylaw of Portion A ($\pm 7\,158\text{m}^2$ in extent) from Public Road and Public Parking to Subdivisional Area to accommodate "Less Formal Residential Zone" erven and "Public Road and a Public Parking" erf. 4. Subdivision in terms of section 15(2)(d) of the said bylaw of closed Portion A ($\pm 7\,158\text{m}^2$) into the following: a) 54 x Less Formal Residential Zone erven; b) 1 x Public Road and Parking area. 5. Amendment of General Plan GP L149/1987 in terms of section 15(2)(k) of the said bylaw.

FILE NR:	STELLENBOSCH MUNICIPALITY
SCAN NR:	PLANNING AND DEVELOPMENT SERVICES
E 288 km	3 OCT 2021
COLLABORATOR NR:	737 508
RECEIVED	

6. Departure in terms of section 15(2)(b) of the said bylaw to increase the permissible coverage as follows: a) on unregistered Erf 2415 from 80% to 80,1%; b) on unregistered Erf 2432 and Erf 2443 from 80% to 81%; c) on unregistered Erf 2414 from 80% to 83%; d) on unregistered Erf 2420 from 80% to 85%; e) on unregistered Erf 2440 from 80% to 87%; f) on unregistered Erf 2426 from 80% to 88%; g) on unregistered Erf 2418 from 80% to 89%; h) on unregistered Erf 2408 from 80% to 92%; i) on unregistered Erf 2428 from 80% to 95%; j) on unregistered Erven 2403, 2407, 2410, 2422, 2424, 2429 & 2435 from 80% to 100%. 7.

Departure in terms of section 15(2)(b) of the said bylaw by reducing the minimum required on-site parking bays from one (1) parking bay per dwelling house to 0 bays per dwelling house on all residential erven. 8. Departure in terms of section 15(2)(b) of the said bylaw for the relaxation of the building lines (for all other buildings) as follows: a) the street building line from 1,0m to 0m on one of the streets for the following unregistered erven: 2394, 2395, 2400, 2402, 2407, 2408, 2412, 2416, 2418, 2421, 2425, 2427, 2432, 2439-2441, 2446; b) the street building line from 1,0m to 0m on two of the streets for the following unregistered erven: 2396, 2406, 2413, 2414, 2420, 2433, 2434; c) the common building lines from 1,0m to 0m on the following unregistered erven: 2393-2395, 2398, 2399, 2403, 2406, 2409, 2410, 2412, 2415, 2417, 2419, 2422, 2424, 2426, 2429, 2430, 2431, 2436, 2437, 2443-2445. 9.

Departure in terms of section 15(2)(b) of the said bylaw for the relaxation of the building line (for shelters) as follows: a) the street building lines from 1,0 to 0m on one street building line for the following unregistered erven: 2393, 2403, 2405, 2407, 2410, 2413, 2418-2424, 2426, 2430, 2438-2445; b) the street building line from 1,0m to 0m on two streets for the following erven: 2396, 2408, 2415, 2428, 2432, 2435; c) the street building line from 1,0 to 0m on three streets for unregistered Erf 2429;

d) the common building line from 1,0m to 0m for the following unregistered erven: 2392, 2396, 2403, 2404, 2418-2420, 2423, 2428, 2435, 2436, 2438-2440, 2442, 2445; e) the common building lines from 1,0m to 0m on two common building lines for the following unregistered erven: 2394, 2405, 2407-2409, 2411, 2413, 2422, 2424, 2426, 2429, 2430, 2443-2444; f) the common building lines from 1,0m to 0m on three common building lines for the following unregistered erven: 2395, 2410, 2412.

The application is not recommended for approval, the following information is required in order to fully assess the application:

1.1 A conceptual reticulation and erf connection layout for water and sewer must be provided to indicate how each erf is serviced. Drawing must indicate if there are any clashes of structures with the sewer/water and how it will be addressed. If sewer/water runs across a proposed erf, then a servitude must be indicated and registered, or it must be relocated if possible. The engineering layouts are therefore required in order to determine the way forward and if the application can be approved or not.



Colin Taylor Pr Tech Eng

PRINCIPAL TECHNICIAN: DEVELOPMENT (INFRASTRUCTURE SERVICES)

V:\2.0 DEVELOPMENT\00 Developments\2347 (CT) Erf 288 Kayamandi (LU-14066) Project 8\2342 (CT) Erf 288 Kayamandi (LU-14066).doc

ANNEXURE I

**APPLICATION FOR SUDIVISION, CLOSURE OF A
PUBLIC PLACE, REZONING, AMENDMENT OF
GENERAL PLAN & DEPARTURES: REMAINDER
ERF 288, KAYAMANDI (ALSO KNOWN AS
PROJECT 8: MPELAZWE)**

ENGINEERING SERVICES REPORTS



PROPOSED FORMALISATION OF EXISTING STRUCTURES IN KAYAMANDI

Bulk Services Report

Date: November 2021

Revision: 0

PROJECT NO. C1942-01

Cape Town Office

Address	Unit 8, 30 Bella Rosa Street Rosenpark, Bellville, 7530
Telephone	+27 21 110 0260
Website	www.inani.org.za

BULK SERVICES REPORT FOR PROPOSED FORMALISATION OF EXISTING STRUCTURES IN KAYAMANDI

Contents

List of Tables	3
List of Figures.....	3
List of Annexures	3
1 Introduction.....	4
2 Site descriptions	4
2.1 Project 4A.....	5
2.2 Project 4B.....	5
2.3 Project 5A.....	5
2.4 Project 5B.....	5
2.5 Project 8.....	6
3 Documents and guidelines	6
4 Existing and proposed engineering services	6
4.1 Water distribution system.....	6
4.1.1 Distribution zone	6
4.1.2 Water demand	8
4.1.3 Present situation	8
4.1.4 Master plan implementation	10
4.2 Sewer network	10
4.2.1 Drainage area	10
4.2.2 Sewer flow	11
4.2.3 Present situation	11
4.3 Traffic and access.....	11
4.4 Electrical	11
5 Cost items	14
6 Terms and conditions	15
7 Conclusions	15
8 References	16

List of Tables

Table 1 Summary of Project Sites	4
Table 2 Water Demand Estimations	8
Table 3 Electrical Demand Estimations	12
Table 4 Electrical Demand Estimations with backyard dwellers	12

List of Figures

Figure 1 Site locations of Projects 4A, 5A and 5B	4
Figure 2 Site location of Project 8 and Project 4B	5
Figure 3 Demand Zones PRV1 and PRV2	7
Figure 4 Demand Zones PRV3 and PRV4	7
Figure 5 Existing MV Network and Minisubs	13
Figure 6 Existing MV Network and Minisubs	14

List of Annexures

Annexure A – Locality Plans for Kayamandi Housing Development
Annexure B – Bulk water and sewer comment report from GLS Consulting
Annexure C – Kayamandi Housing Development Water Master Plan
Annexure D - GIS information for the Existing Water System
Annexure E – GIS information for the Existing Sewer System
Annexure F – Bulk electrical comment report from GLS Consulting
Annexure G – Existing 11kV Infrastructure in Cloeteville – Medium Voltage Layout

1 Introduction

Inani Infrastructure (Pty) Ltd was appointed by Stellenbosch Municipality as part of the professional team to provide civil engineering services for the planning phases to formalise the existing structures on five proposed project sites in Kayamandi.

2 Site descriptions

Stellenbosch Municipality intends to formalise these land parcels as there are already existing structures on these properties. Table 1 provides a summary of the project sites.

Table 1 Summary of Project Sites

Reference No.	Site Location and Description	Area (ha)	No. of Erven
Project 4A	Erven 1080-1090 along 13 th Street & 1091-1112 along 13 th Street and 10 th Street	0.93	144
Project 4B	Erven 1112 on Manyano Street and 114-116 along Noumela Street	0.71	56
Project 5A	Erven 113-1122 and 1123-1154	1.28	184
Project 5B	Portions of erven 66, 69 and 523 and erven 515-522 along Mjandana Street	4.53	52
Project 8	Portion of erf 288 along Sokuqala Road	34.30	55

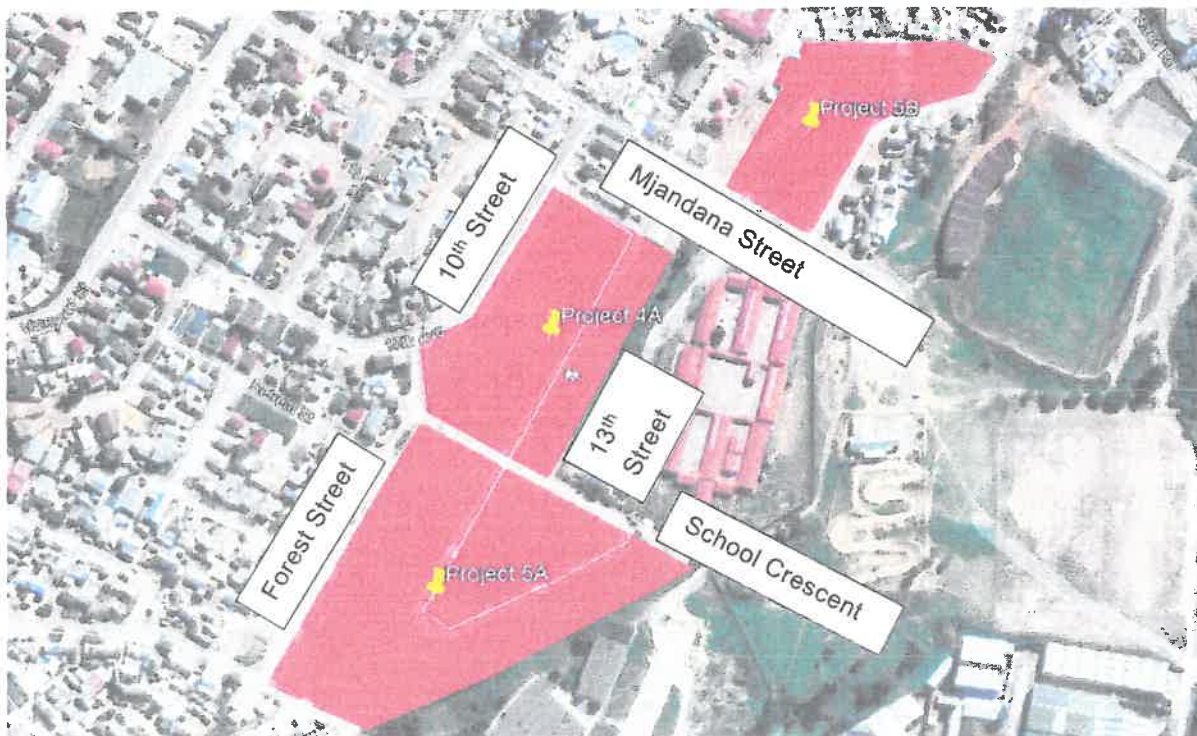


Figure 1 Site locations of Projects 4A, 5A and 5B

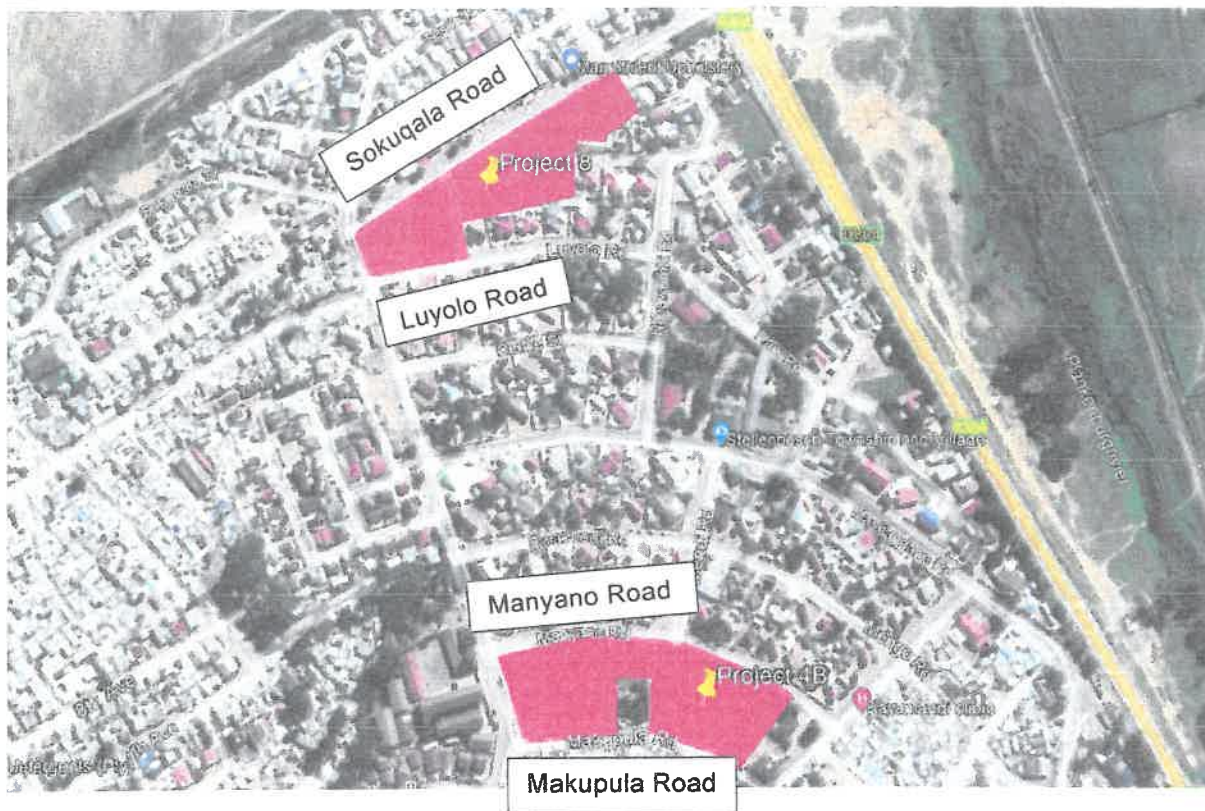


Figure 2 Site location of Project 8 and Project 4B

2.1 Project 4A

Project 4A is bounded by 10th Street and School Crescent with 13th Street separating the project site. The total site area is 0.93 ha. It is proposed to consolidate the erven 1080 to 1090 and 1091 to 1112 and to formalise the sectional title plans for the existing 144 apartments. (Freidland, Burger & Volkmann, 2021).

2.2 Project 4B

Project 4B is located between Manyano Road and Makupula Road and has a total site area of 0.71 ha. The site comprises of erven 112 to 116 and it is proposed to consolidate the erf into 56 erven which will include 51 residential plots and 5 public places (Freidland, Burger & Volkmann, 2021).

2.3 Project 5A

Project 5A is bounded by Forest Street and School Crescent and has a total site area of 1.28ha. It is proposed to close the public space on erf 1120, consolidate the erven 1113 to 1122 and 1123 to 1154. The municipality also proposes to consolidate erf 1980 into 130 erven (124 residential plots and 6 public places) and erf 1981 into 54 erven (51 residential plots with 3 public places) (Freidland, Burger & Volkmann, 2021).

2.4 Project 5B

Project 5B is situated along Mjandana Street with a site area of 4.53ha. It is proposed to subdivide erven 66, 69, 514, 515 and 523, and consolidate erven 516 to 522, which will be consolidated into 52 erven that will comprise of 48 residential plots and 4 public places (Freidland, Burger & Volkmann, 2021).

2.5 Project 8

Project 8 is located between Sokuqala Road and Luyolo Road with a total site area of 34.3ha. It is proposed to close erf 288 and close the road portion for erf 288 and subdivide this into 55 erven which will comprise of 54 residential plots and 1 public place (Freidland, Burger & Volkmann, 2021).

3 Documents and guidelines

The following documents and guidelines were referenced for calculations and design considerations:

- Stellenbosch Municipality's Design Guidelines and Minimum Standards for Civil Engineering Services, June 2015
- Red Book – Guidelines for Human Settlement Planning and Design, 2005 by CSIR for the Department of Human Settlements

4 Existing and proposed engineering services

The proposed project sites are located within an established suburb with infrastructure, which offers the possibility for service connections to assist with the formalisation of the sites. This section of the report discusses the existing services and the availability of services and connection points.

GLS Consulting provided the comments on the bulk water supply and sewer discharge for the proposed formalisation of existing structures project. GLS Consulting commented that the water demand for the existing structures was accounted for in the June 2019 master plans for water and sewer networks, however no provision was made for densification in these areas. Please note that comment is in some instances given as if the developments are still proposed.

4.1 Water distribution system

This section of the report discusses the water distribution network for Kayamandi and the proposed development areas by considering the distribution zones, the water demand and assesses the present situation.

4.1.1 Distribution zone

The Kayamandi reservoirs are divided into four distribution zones, namely PRV1, PRV2, PRV3 and PRV 4. Each project area falls within one of these water distribution zones and is also located within a water priority area.

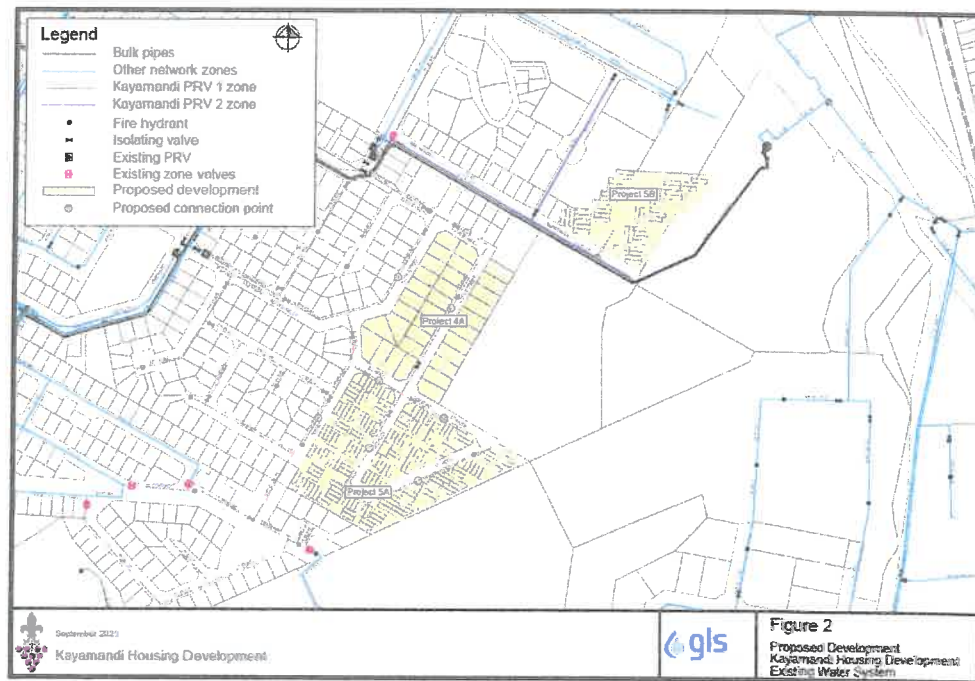


Figure 3 Demand Zones PRV1 and PRV2

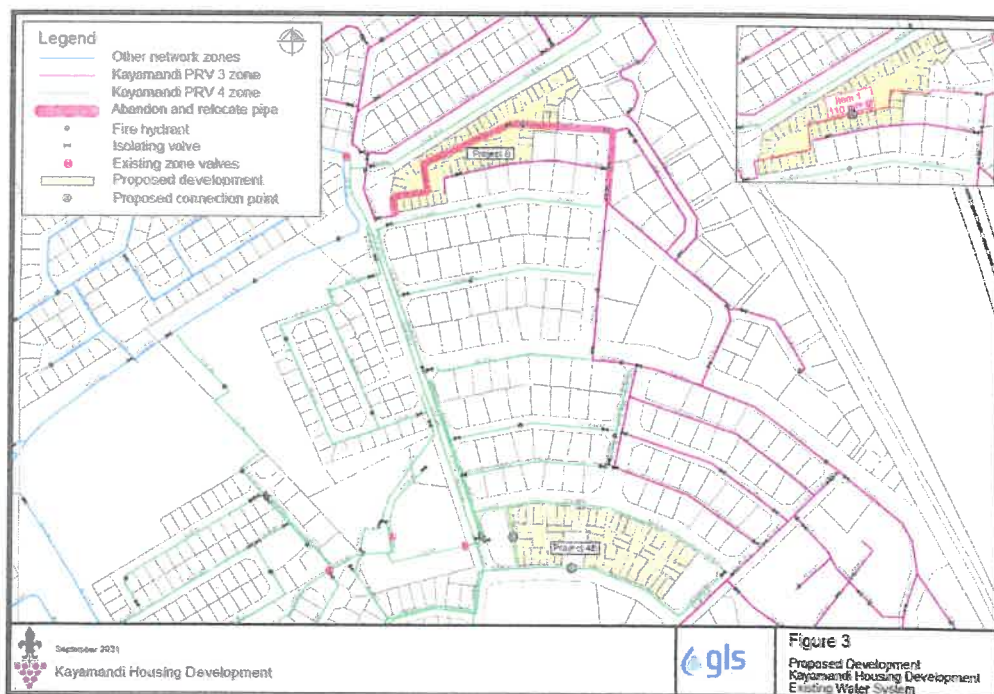


Figure 4 Demand Zones PRV3 and PRV4

a) Project 4A

This site is located within the Kayamandi Reservoir PRV 1 zone (see Figure 3 or Annexure D). There is an existing 100mm AC diameter pipeline in 10th Street, 13th Street and School Crescent for the supply to the area (GLS Consulting, 2021).

b) Project 4B

The site for Project 4B is situated within the Kayamandi reservoir PRV4 zone (see Figure 4 or Annexure D). There is an existing 75 / 100mm AC diameter pipeline in Lamla Street and Ndumela Street and an existing 75mm diameter pipe that runs parallel to Makupla Street (GLS Consulting, 2021).

c) Project 5A

Project 5A is situated within the Kayamandi reservoir PRV1 zone (see Figure 3 or Annexure D) and has an existing 100mm AC diameter pipeline in School Crescent and Forest Drive for supply (GLS Consulting, 2021).

d) Project 5B

Project 5B is located within the Kayamandi PRV2 zone (see Figure 3 or Annexure D) with a connection point on the existing 75mm AC diameter pipeline along Mjandana Street (GLS Consulting, 2021).

e) Project 8

Project 8 is located within the Kayamandi reservoir PRV3 and PRV4 zones. There is a 50mm AC diameter pipe that serves the properties on Sokuqala Road (PRV3) and a 110mm uPVC diameter pipe in Luyolo Street (PRV4) (GLS Consulting, 2021).

4.1.2 Water demand

In the original water master plan (June 2019), a 68.6 kL/d water demand allowance was made for the existing structures on the proposed development areas. GLS Consulting revised the annual average daily demand (AADD) and fire flow estimations. Table 2 provides a summary of the calculations.

Table 2 Water Demand Estimations

Project Area	No. Residential Units	Demand Factor (kL/unit/day)	AADD (kL/d)
Project 4A	144	0.4	57.6
Project 4B	51	0.45	23.0
Project 5A	175	0.45	78.8
Project 5B	48	0.45	21.6
Project 8	54	0.45	24.3
Total AADD for the proposed development			205.3
Fire flow criteria (Low risk)			15 L/s at 10m

Due to the densification of the project areas 4A, 4B, 5A, 5B and 8, the potential increase in water demand was calculated to be 136.7 kL/d (GLS Consulting, 2021).

4.1.3 Present situation

This section considered the current conditions of the water system and will discuss the water reticulation network, the bulk water supply, reservoir capacity and the implementation of the Water Master Plan.

4.1.3.1 Reticulation network

Within the existing Kayamandi reservoir water distribution network, there is sufficient capacity to accommodate the proposed development. The Kayamandi water reservoir network supplies water via an existing 250mm diameter and 315mm diameter water main from a top water level (TWL) of 224.3 m above mean sea level (GLS Consulting, 2021).

Each project will be supplied with water from different zones within the Kayamandi reservoir, specifically zones 1, 2, 3 and 4 (refer to Figure 3 and Figure 4 or Annexure D). The existing reticulation network of the Kayamandi distribution zones have sufficient spare capacity to accommodate the proposed development areas (GLS Consulting, 2021).

It is recommended that the small 50mm diameter AC water reticulation pipe that runs through the proposed development area of Project 8 be re-routed and replaced to accommodate the proposed development within the existing Kayamandi reservoir PRV 3 zone. This 50mm diameter pipe is located within the proposed development's building footprints and is not sufficient to supply the area (GLS Consulting, 2021). The cost to re-route and replace the pipe with a 110mm diameter pipe is listed in Section 5 in the cost summary as Link Services Item 1.

4.1.3.2 Bulk supply

The bulk water supply originates from Idas Valley no. 2 reservoir, located at the Idas Valley water treatment works (WTW) and is gravity fed to the Papegaaiberg reservoir, where it is then pumped to the Kayamandi no. 1 (2 ML) and Kayamandi no.2 (4 ML) reservoirs.

The bulk system, which includes the Papegaaiberg reservoirs to the Kayamandi reservoirs, has sufficient capacity to accommodate the proposed development areas. However, the existing bulk supply from Idas Valley reservoir no. 2 to the Papegaaiberg reservoir is at capacity and it is recommended to upgrade this in accordance with the water master plan to support any additional development within Kayamandi (GLS Consulting, 2021).

4.1.3.3 Reservoir capacity

The Stellenbosch Water Master Plan uses 48 hours of the AADD (of the reservoir supply zone) as a criterion for determining the total reservoir volume. Based on the 2019 water master plan figures, the combined AADD of Kayamandi reservoir supply areas is currently around 3 050 kL/d. The existing Kayamandi reservoirs have a capacity of 6 000 kL, so there is a storage capacity of approximately 48 hours regardless of the amount of AADD supplied. Consequently, the existing Kayamandi reservoirs do not have sufficient storage capacity (marginal) to accommodate additional development. It is important to note, however, that the proposed development areas will consume approximately 5% of the existing storage capacity of the Kayamandi reservoirs (GLS Consulting, 2021).

It is thus recommended that additional storage capacity be provided to support any additional development within the Kayamandi area.

As part of Stellenbosch's long-term planning to be more resilient to future droughts, to maximize the use of existing water resources, and to safeguard the town's water supply during power outages, a new 10

ML Kayamandi Upper reservoir is proposed (GLS Consulting, 2021). Refer to “Bulk Water Resources: Water Resilience Master Planning for the Stellenbosch System” report.

Within this newly proposed system, bulk water will be transferred from the Papegaaiberg reserve to the proposed Kayamandi Upper reservoir, which will enable Stellenbosch Municipality to supply water to new development projects to the north and to the west of the Kayamandi suburb. It is also proposed that surplus water from the Stellenbosch town system’s resources could possibly be transferred to the Koelenhof system from the Kayamandi Upper reservoir (GLS Consulting, 2021).

Furthermore, the proposed Kayamandi Upper reservoir will provide additional reservoir storage capacity to the existing Kayamandi and Enkanini suburbs that is currently supplied from the existing Kayamandi reservoirs. This system would allow that emergency storage capacity in the proposed Kayamandi Upper reservoir can be transferred to the existing Kayamandi reservoirs if required (GLS Consulting, 2021).

4.1.4 Master plan implementation

It is recommended that the bulk supply from Idas Valley no. 2 reservoir to the Papegaaiberg reservoir be upgraded. The following master plan items were proposed as part of the Helshoogte transfer scheme to augment the bulk water supply to the Papegaaiberg reservoir to support the proposed development areas as well as any other future developments. See Annexure C for the master plan schematic.

Bulk supply (Helshoogte transfer scheme)

- SSW6.8a: 240 m x 560 mm Ø New HDPE bulk supply pipe
- SSW.B20: 4 630 m x 450 mm Ø New HDPE bulk supply pipe

The Kayamandi Upper system is required to transfer bulk water from the Papegaaiberg reservoir to the proposed Kayamandi Upper reservoir. As part of the Kayamandi Upper system the following mater plan items were proposed:

Bulk supply (Kayamandi Upper system)

- SSW.B29 : 150 L/s @ 135 m new bulk pump station
- SSW.B30 : 3 200 m x 450 mm Ø New HDPE Pipe to install
- SSW.B31 : New 10,0 ML (TWL = 246,7 m) Kayamandi Upper reservoir

Note: the routes of the proposed pipelines and locations of the proposed pumpstations and reservoirs are schematically represented in Annexure C and must still be finalised during detail design.

The municipality has already appointed consultants for the design of the bulk pipeline from the Idas Valley reservoir no 2, the proposed pump station at the Papegaaiberg reservoir, the bulk pipeline to the Kayamandi Upper reservoir and the proposed 10,0 ML Kayamandi Upper reservoir (GLS Consulting, 2021).

4.2 Sewer network

This section will discuss the sewer network. Refer to Annexure E for the sewer network plans.

4.2.1 Drainage area

a) Project 4A

There is an existing 150mm diameter sewer outfall that runs parallel to 10th Street and 13th Street for connection (GLS Consulting, 2021).

b) Project 4B

There is an existing 150mm diameter outfall sewer pipe that runs through the development into in Lamla Street (GLS Consulting, 2021).

c) Project 5A

There is an existing 150mm diameter outfall sewer pipe that runs through and adjacent to the proposed project area (GLS Consulting, 2021).

d) Project 5B

There is an existing 200mm diameter outfall sewer pipe to the north of the proposed project area (GLS Consulting, 2021).

e) Project 8

There is an existing 200mm diameter outfall sewer pipe in Sokuqala Road and/or the existing 150mm diameter outfall sewer that run along in Luxolo Street or parallel to Luyolo Street (GLS Consulting, 2021).

4.2.2 Sewer flow

The original analysis of the master plan made allowance for a sewer demand of 48.0 kL/d for the existing structures on the proposed development areas. GLS Consulting revised these estimations and determined that the peak daily dry weather flow (PDDWF) for the proposed development areas is 164.2 kL/d (GLS Consulting, 2021).

Due to the densification of the project areas, the potential increase in sewage flow was estimated to be 116.2 kL/d (GLS Consulting, 2021).

4.2.3 Present situation

The existing Kayamandi sewer reticulation network and Adam Tas bulk sewer system that gravity feeds from Kayamandi to Stellenbosch waste water treatment works (WWTW) has sufficient capacity to accommodate the sewer demands of the proposed project areas (GLS Consulting, 2021).

4.3 Traffic and access

The development sites form part of the developed and build-up areas. All properties within the project sites can be accessed through the existing road network.

4.4 Electrical

4.4.1.1 Bulk Demand

According to the document provided by GLS and the requirements by Stellenbosch Municipality, the proposed units will be designed at an ADMD of 4kVA per unit.

Table 3 Electrical Demand Estimations

Project Area	No. Residential Units	Demand ADMD (kVA/unit)	Total (kVA)
Project 4A	144	4	576
Project 4B	51	4	204
Project 5A	175	4	700
Project 5B	48	4	192
Project 8	54	4	216
Total kVA proposed for the development			1888
Total Demand (MVA)			1.88MVA

As per the document, the by-laws allow for densification by allowing one additional dwelling on a single residential stand. For estimation GLS allowed one additional dwelling for every second residential stand thus the new estimated demand is as per Table 4 below.

Table 4 Electrical Demand Estimations with backyard dwellers

Project Area	No. Residential Units	Demand ADMD (kVA/unit)	Total (kVA)
Project 4A	144	4	576
Project 4B	77	4	308
Project 5A	263	4	1052
Project 5B	72	4	288
Project 8	81	4	324
Total kVA proposed for the development			2548
Total Demand (MVA)			2.548MVA

For the purposes of this report and as per GLS's information, we will work with a Total demand of 1.88MVA.

4.4.1.2 Bulk Supply

Cloeteville HV/MV Substation does have sufficient capacity for the development sites. Cloeteville supplies Curry Switching Station (SS) which in turn supplies Kayamandi SS, Watgang SS and RMU Costa. The proposed developments fall within the supply areas of Kayamandi SS, Watgang SS and RMU Costa. These Switching Stations have sufficient capacity for the proposed projects.

4.4.1.3 Internal MV Reticulation

The proposed developments are near existing electrical infrastructure. This infrastructure is currently supplying the existing customers in the area.

Projects 4A, 5A and 5B:

- Kayamandi SS: MS Corridor Feeder and MS 6th Avenue Feeder (Ring Network)
 - o The MS Corridor Feeder (35mm² PILC) has a capacity of 2.48MVA and MS 6th Avenue Feeder (35mm² PILC) has a capacity of 2.48MVA. These feeders form a ring therefore the total capacity is 5MVA.
 - o These feeders currently supply 14 miniature substations and have an installed capacity of 5.8MVA which exceeds the capacity of the feeders.
- The proposed additional load of 1.47MVA may not be able to be accommodated.

Note: From the information received and calculated, the feeders will not be able to accommodate the additional load unless the actual loading is less than the installed capacity. Information regarding the actual load vs the installed load is needed to determine the way forward with regards to the supply.

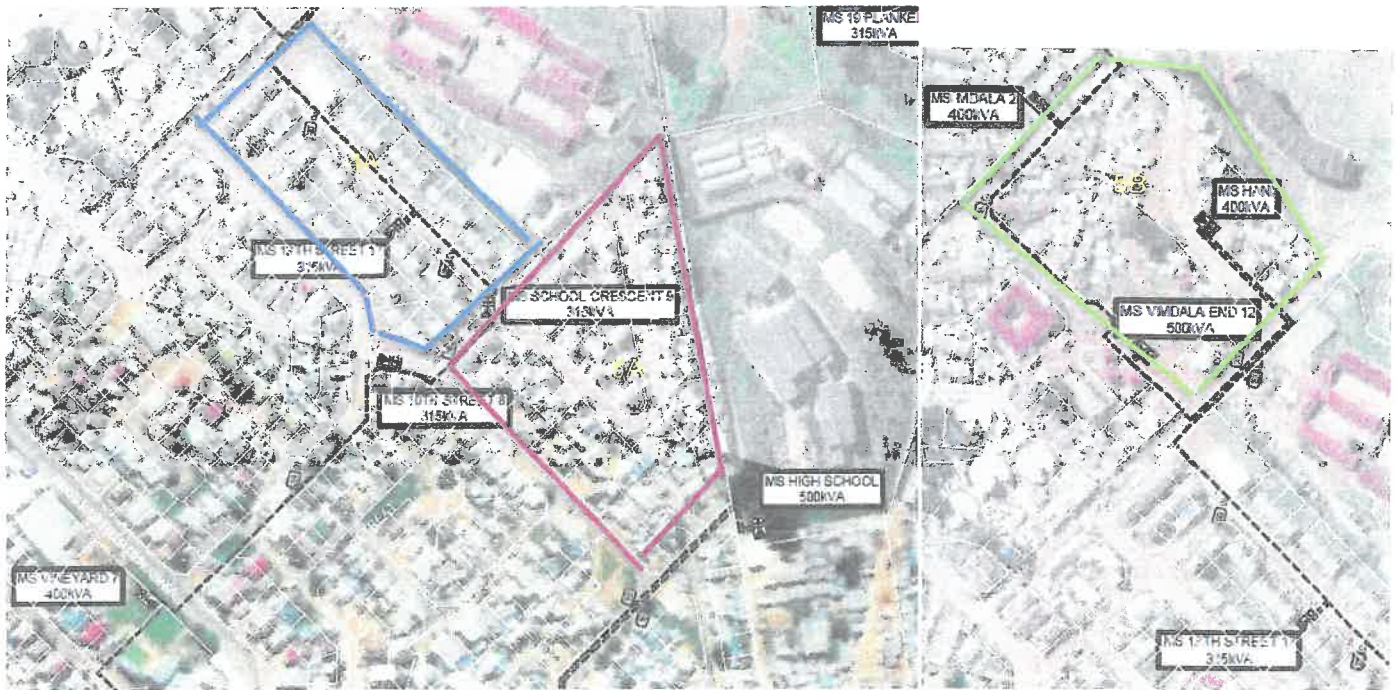


Figure 5 Existing MV Network and Minisubs

Projects 4B and 8:

- Kayamandi SS: MS Mode Crescent Feeder interconnecting with RMU Costa: MS Sesihlanu 16 Feeder
 - o The MS Mode Crescent Feeder (35mm² PILC) and RMU Costa MS Sesihlanu 16 Feeder (35mm² PILC) has a capacity of 2.48MVA. These feeders combined therefore have a capacity of 5MVA.
 - o These feeders currently supply 4 miniature substations and has an installed capacity of 1.8MVA. An additional load of 700kVA can be accommodated on these feeders
- The proposed load of 420kVA (0.42MVA) and can be accommodated by this feeder network.



Figure 6 Existing MV Network and Minisubs

4.4.1.4 Master Plan Implementation

According to the GLS report, part of the Master Planning is the implementation of the planned electrical redundancy project which will soon go out on tender to increase the reliability within the Kayamandi network, this will assist with splitting the load with newly installed feeders between Watergang SS within the ring and between Kayamandi SS.

5 Cost items

Estimated Cost of Water Upgrades

The water master plan proposed upgrades to augment the bulk water system to supply the Kayamandi area. These items are summarised in Table below. All costs include P & G, Contingencies and Fees, but excluding VAT - Year 2020/21 Rand Value. This is a rough estimate, which does not include major unforeseen costs.

Table 5 Water Master plan cost items

Item no.	Description	Price (ex VAT)
Reticulation Network		
Link Services Item 1	210m x 110mm Ø to replace the existing 50mm Ø AC pipe	R230 000
Bulk supply – Helshoogte transfer scheme		
SSW6.8a	240m x 560mm Ø New HDPE bulk supply pipe	R2 600 000
SSW.B20	4 630m x 450mm Ø New HDPE bulk supply pipe	R32 500 000
Bulk supply – Kayamandi Upper system		
SSW.B29	150 L/s @ 135m new bulk pump station	R30 000 000
SSW.B30	3 200m x 450mm Ø New HDPE Pipe to install	R22 500 000
SSW.B31	New 10,0 ML (TWL = 246,7 m) Kayamandi Upper reservoir	R26 500 000
Total		R114 330 000

Estimated Cost of MV Network Upgrade

Table 6 Electrical cost items

Item no.	Description	Price (ex VAT)
MV Reticulation Network		
1	Upgrade MV Cable: Supply and Install 4500m of Cable including terminations.	R4 580 000.00
Total		R4 580 000.00

Note: No upgrade cost estimates provided in Masterplan or GLS report for the Kayamandi SS MV Network.

6 Terms and conditions

The developer of the proposed development areas in Kayamandi may be liable for the payment of a Development Contribution as calculated by Stellenbosch Municipality for the bulk water and sewer infrastructure.

7 Conclusions

The reticulation networks for the appropriate zones have sufficient capacity for the development areas but the Kayamandi reservoir has marginally insufficient storage capacity.

Since the current Stellenbosch bulk supply to the Papegaaiberg reservoir is at capacity, it does not have sufficient capacity to supply bulk water to the proposed development areas. To augment this, the master plan items SSW6.8a & SSW.B20 (part of the larger Helshoogte transfer system) are proposed, and the

master plan items SSW.B29, SSW.B30 & SSW.B31 are required to augment the reservoir storage capacity of the Kayamandi water system.

The existing Kayamandi sewer reticulation network in Kayamandi and the existing Adam Tas bulk sewer system gravitating from Kayamandi to the Stellenbosch WWTW have sufficient capacity to accommodate the proposed development areas.

The Cloetesville HV/MV Electrical Substation and the Switching Stations for the supply areas have sufficient capacity for the development sites. However, the capacity of some of the Internal MV feeders is exceeded and the additional load of Projects 4A, 5A and 5B may not be able to be accommodated. The implementation of a masterplanning item is being planned that will increase the reliability of the internal network.


8 References


- CSIR. (2005). *Guidelines for Human Settlement Planning and Design*. Pretoria: Capture Press.
- Freidland, Burger & Volkmann. (2021). *Cadastral Plans*. Stellenbosch.
- GLS Consulting. (2021). *PROPOSED FORMALISATION OF EXISTING STRUCTURES ON ERVEN 1080–1090 & 1091–1112 (PROJECT 4A), ERVEN 112 & 114–116 (PROJECT 4B), ERVEN 1113–1122 & 1123–1154 (PROJECT 5A), PORTIONS OF ERVEN 66, 69 & 523 AND ERVEN 515 - 522 (PROJECT 5B) AND A PORTION OF ERF 288*. Stellenbosch.
- Stellenbosch Municipality. (2015). *Design Guidelines and Minimum Standards for Civil Engineering Services*. Stellenbosch.

ANNEXURES

ANNEXURE A

LOCALITY PLANS FOR KAYAMANDI HOUSING DEVELOPMENTS

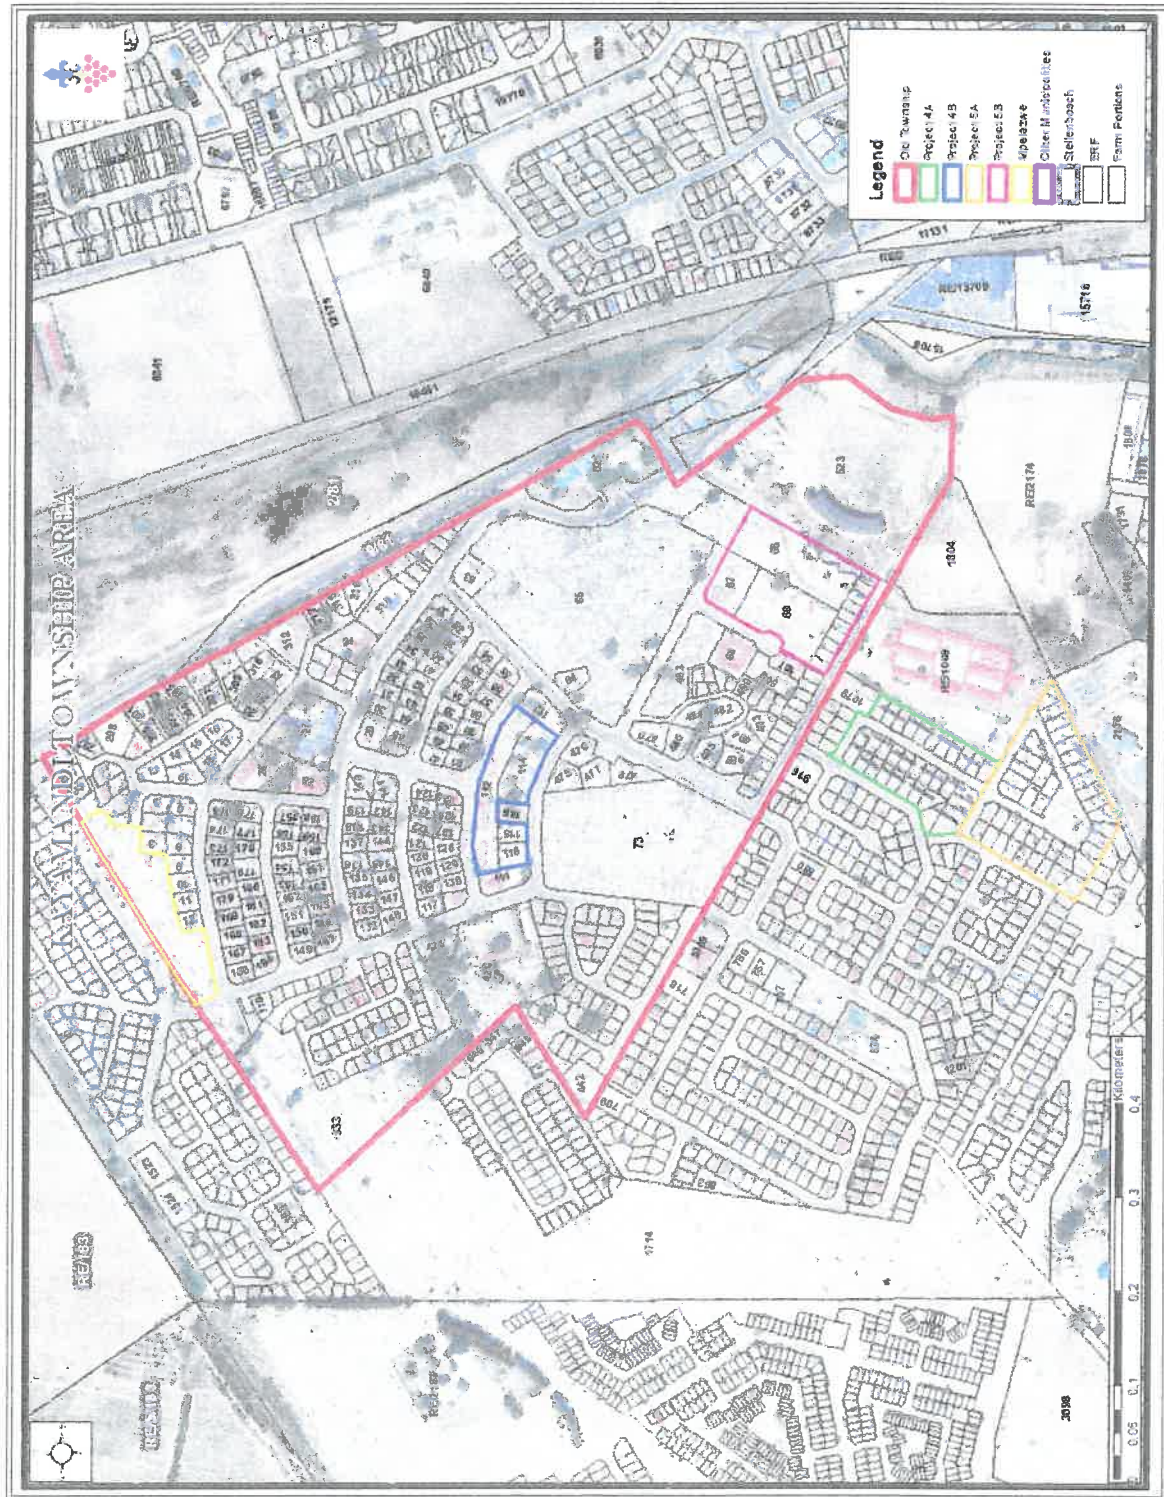

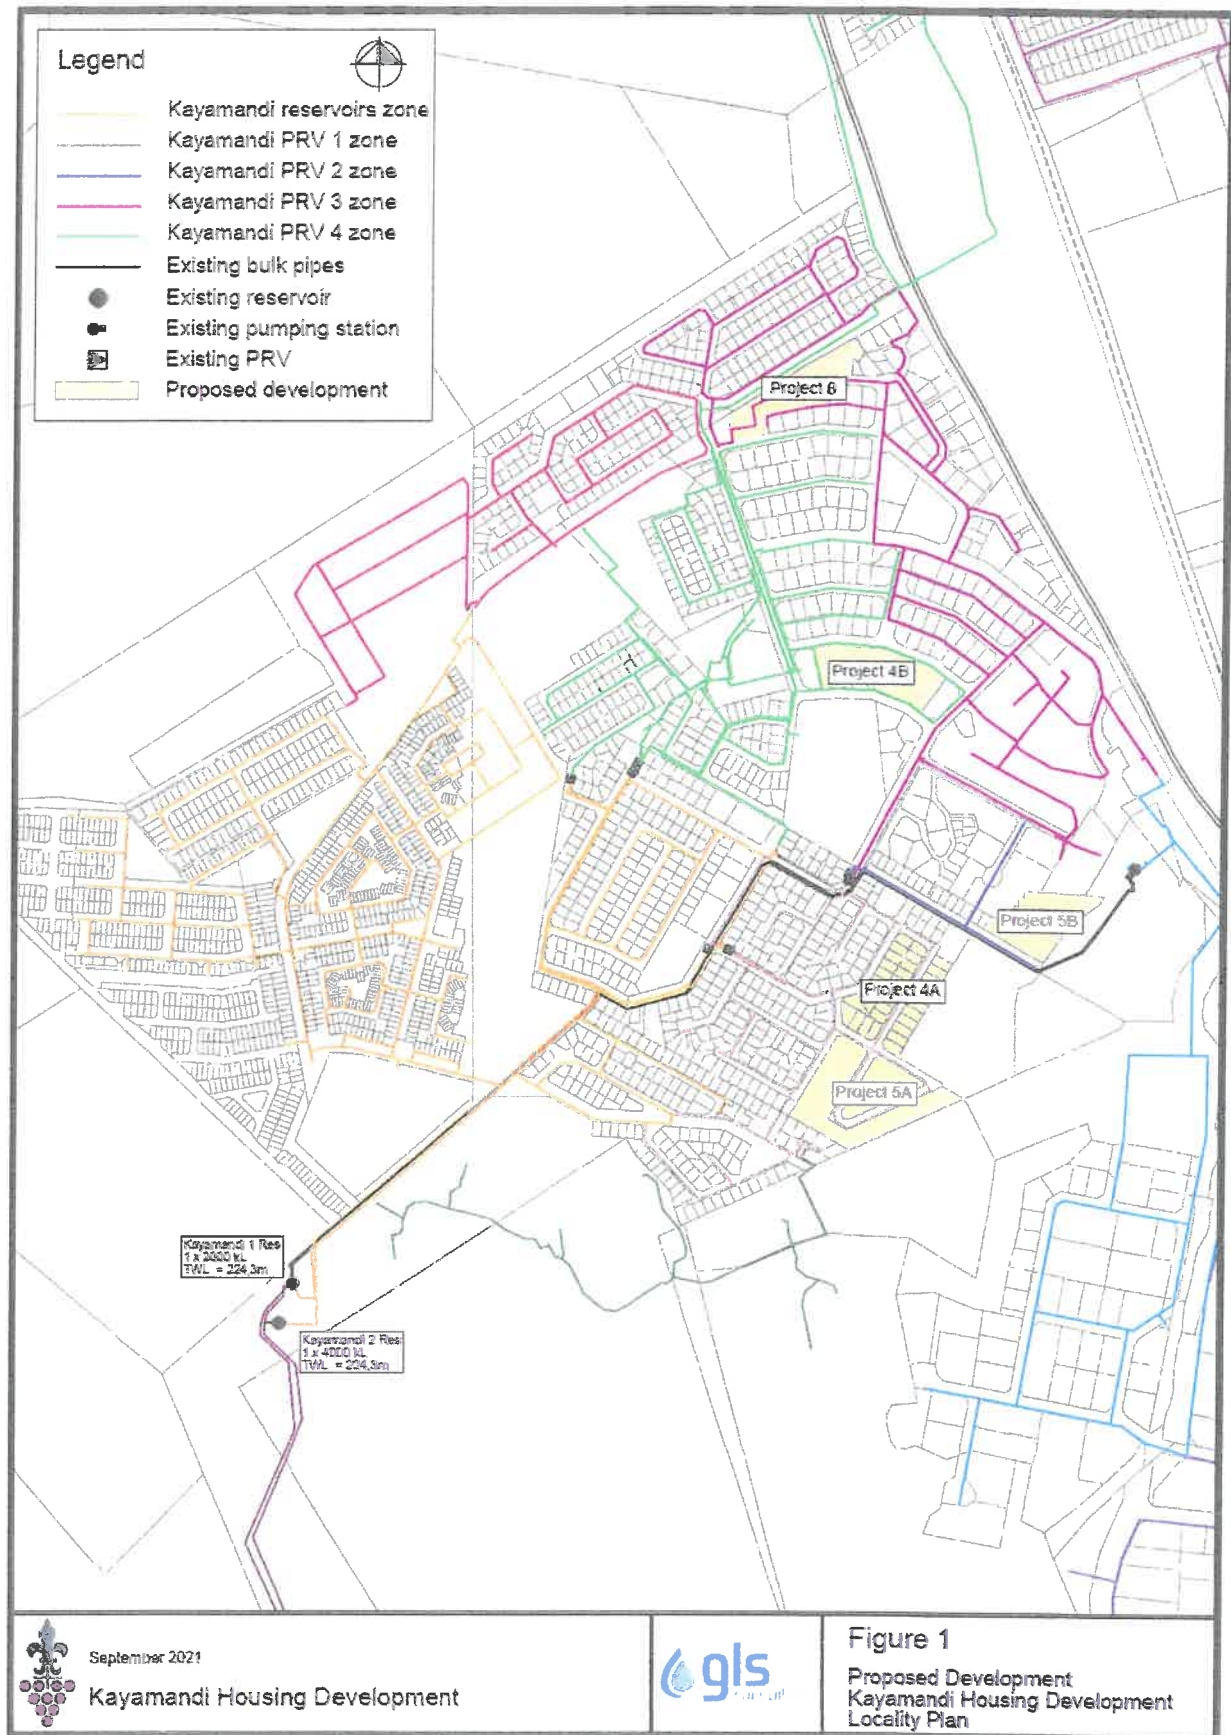

ANNEXURE B

BULK WATER AND SEWER COMMENTS FROM GLS CONSULTING



20 September 2021

Plan 4 SA (Pty) Ltd
PO Box 1152
Cape Gate
7562

Attention: Mr Martin Jonker

Dear Sir,

PROPOSED FORMALISATION OF EXISTING STRUCTURES ON ERVEN 1080–1090 & 1091–1112 (PROJECT 4A), ERVEN 112 & 114–116 (PROJECT 4B), ERVEN 1113–1122 & 1123–1154 (PROJECT 5A), PORTIONS OF ERVEN 66, 69 & 523 AND ERVEN 515 - 522 (PROJECT 5B) AND A PORTION OF ERF 288 (PROJECT 8), KAYAMANDI: CAPACITY ANALYSIS OF THE BULK WATER AND SEWER SERVICES

Your request regarding comments on the bulk water supply and sewer discharge of the proposed development (proposed formalisation of existing structures in Kayamandi), refers.

This document should inter alia be read in conjunction with the following documents:

- Water Master Plan (performed by GLS for the Stellenbosch Municipality) dated June 2019.
- Sewer Master Plan (performed by GLS for the Stellenbosch Municipality) dated June 2019
- Bulk Water Resources: Drought Intervention Projects (performed by GLS for the Stellenbosch Municipality) dated June 2019.
- Bulk Water Resources: Water Resilience Master Planning for the Stellenbosch System (performed by GLS for Zutari (Pty) Ltd) dated 15 September 2021.

The water demand of the existing structures on the proposed development areas (project areas 4A, 4B, 5A, 5B & 8) was taken into consideration for the June 2019 master plans for the water and sewer networks. No provision was however made in the June 2019 water and sewer master plans for densification on these areas.

1. WATER DISTRIBUTION SYSTEM

1.1 Distribution zone

The master plan indicated that the proposed development areas should be accommodated within the following water distribution zones as per Figures 2 & 3 attached:

Project 4A: Proceed by making connections to the existing 100 mm Ø pipes in 10th Street, 13th Street and School Crescent in the Kayamandi reservoir PRV 1 zone;

Project 4B: Proceed by making connections to the existing 75/100 mm Ø pipes in Lamla Street and Ndumela Street as well as the 75 mm Ø pipe running parallel to Makupla Street in the Kayamandi reservoir PRV 4 zone;

Project 5A: Proceed by making connections to the existing 100 mm Ø pipes in School Crescent and Forest Drive in the Kayamandi reservoir PRV 1 zone;

Project 5B: Proceed by making a connection to the existing 75 mm Ø pipe Mjandana Street in the Kayamandi reservoir PRV 2 zone; and

GLS Consulting (Pty) Ltd

T +27 21 880 0388

Stellenpark, Block D North, Cnr of R44 and School Rd, Jamestown, Stellenbosch, 7600, ZA | PO Box 814, Stellenbosch, 7599, ZA

Reg no: 2007/003039/07

www.gls.co.za

Directors: HA Baartman, AG Hingston

Project 8: Proceed by making a connection to the proposed 110 mm Ø pipe in the Kayamandi reservoir PRV 3 zone.

The proposed development is situated inside the water priority area.

1.2 Water demand

Allowance was made for a water demand of 68,6 kL/d for the existing structures on the proposed development areas (project areas 4A, 4B, 5A, 5B & 8) in the original analysis of the water master plan.

For this re-analysis, the average annual daily demand (AADD) and fire flows for the proposed development were calculated as follows:

- Project 4A: 144 Residential flat units @ 0,4 kL/d/unit = 57,6 kL/d
- Project 4B: 51 Residential erven @ 0,45 kL/d/unit = 23,0 kL/d
- Project 5A: 175 Residential erven @ 0,45 kL/d/unit = 78,8 kL/d
- Project 5B: 48 Residential erven @ 0,45 kL/d/unit = 21,6 kL/d
- Project 8: 54 Residential erven @ 0,45 kL/d/unit = 24,3 kL/d

- Total AADD of proposed development = 205,3 kL/d
- Fire flow criteria (Low risk) = 15 L/s @ 10 m

The potential increase in water demand due to the densification of project areas 4A, 4B, 5A, 5B & 8 is therefore calculated at 136,7 kL/d.

1.3 Present situation

1.3.1 Reticulation network

The existing Kayamandi reservoir water distribution network has sufficient capacity in order to accommodate the proposed development within the existing Kayamandi water system. The Kayamandi reservoir water network supplies water via the existing 250 mm Ø and 315 mm Ø water mains from a Top Water Level (TWL) of 224,3 metres above mean sea level (m.a.s.l.). The proposed projects should each be supplied by different water demand zones within the Kayamandi reservoir, namely: Kayamandi reservoir PRV zones 1, 2, 3 & 4 (refer to Par 1.1 above). The existing reticulation networks of the Kayamandi reservoir PRV zones have sufficient spare capacity available to accommodate the proposed development within the existing Kayamandi water system.

The small 50 mm Ø AC water reticulation pipe running through the proposed development area of Project 8 will however have to be replaced and re-routed to accommodate the proposed development within the existing Kayamandi reservoir PRV 3 zone. The 50 mm Ø pipe is not only insufficient to supply the development but is also located inside the building footprints of the current site development plan.

Link services item:

Item 1: 210m x 110 mm Ø replace existing 50 mm Ø AC pipe R 230 000 *

(* Including P & G, Contingencies and Fees, but excluding VAT - Year 2020/21 Rand Value. This is a rough estimate, which does not include major unforeseen costs).

Take note that the route of the proposed pipeline is schematically shown on Figure 3 attached, but have to be finalised subsequent to detail pipeline route investigations.

1.3.2 Bulk supply

Bulk water is supplied from the Idas Valley no. 2 reservoir (located at the Idas Vallei WTW site) to the Papegaaiberg reservoir under gravity and then pumped from the Papegaaiberg reservoir to the Kayamandi no. 1 (2.0 ML) and Kayamandi no. 2 (4.0 ML) reservoirs.

The bulk system from the Papegaaiberg reservoir to the Kayamandi reservoirs has sufficient capacity to accommodate the proposed development areas.

The existing bulk supply from the Idas Valley reservoir no. 2 to the Papegaaiberg reservoir is however at capacity and should be upgraded according to the water master plan in order to accommodate any additional development in Kayamandi.

1.3.3 Reservoir capacity

The criteria for total reservoir volume used in the Stellenbosch Water Master Plan is 48 hours of the AADD (of the reservoir supply zone).

According to the water master plan the combined AADD of the Kayamandi reservoirs supply areas is currently approximately 3 050 kL/d (based on the 2019 Water Master Plan demand figures). The capacity of the existing Kayamandi reservoirs is 6 000 kL, which results in a current reservoir storage capacity of approximately 48 hours of the AADD supplied.

The existing Kayamandi reservoirs therefore have insufficient storage capacity (only marginally) to accommodate additional development. The impact of the proposed development areas on the existing Kayamandi reservoirs storage capacity is however significant as the development areas will use approximately 5% of the existing storage capacity available.

Additional reservoir storage capacity should therefore be provided in order to accommodate any additional development in Kayamandi.

As part of the longer term planning of Stellenbosch town to be more resilient against future droughts, to utilise existing water resources optimally and to plan for water security during potential power outages, a new 10,0 ML Kayamandi Upper reservoir is proposed as part of the Kayamandi Upper system (refer to "Bulk Water Resources: Water Resilience Master Planning for the Stellenbosch System" report).

The Kayamandi Upper system is required to transfer bulk water from the Papegaaiberg reservoir to the proposed Kayamandi Upper reservoir. This will enable the SM to supply water to affordable housing projects to the north and west of the existing Kayamandi suburb. Surplus water from the Stellenbosch town system's resources could possibly be transferred to the Koelenhof system from the Kayamandi Upper reservoir.

The proposed Kayamandi Upper reservoir will provide additional reservoir storage capacity for the existing Kayamandi and Enkanini suburbs that is supplied with water from the existing Kayamandi reservoirs (the system allows that emergency storage capacity in the proposed Kayamandi Upper reservoir can be transferred to the existing Kayamandi reservoirs if required)..

1.4 Implementation of the master plan

Bulk supply from the Idas Valley no. 2 reservoir (located at the Idas Vallei WTW site) to the Papegaaiberg reservoir is at capacity and should be upgraded. The following master plan items are proposed as part of the so-called "Helshoogte transfer scheme" (refer to "Bulk Water Resources: Water Resilience Master Planning for the Stellenbosch System" report) to augment bulk supply to the Papegaaiberg reservoir in order to accommodate the proposed development together with other future development areas, as shown on Figure 4:

Bulk supply (part of Helshoogte transfer scheme)

• SSW6.8a:	240 m x 560 mm Ø New HDPE bulk supply pipe	R 2 600 000 *
• SSW.B20:	4 630 m x 450 mm Ø New HDPE bulk supply pipe	R 32 500 000 *
Total		R 35 100 000 *

The following master plan items are proposed to implement the so-called "Kayamandi Upper system" (refer to the "Bulk Water Resources: Water Resilience Master Planning for the Stellenbosch System" report). The Kayamandi Upper system is required to transfer bulk water from the Papegaaiberg reservoir to the proposed Kayamandi Upper reservoir. This will enable the SM to supply water to affordable housing projects to the north and west of the existing Kayamandi suburb and will provide additional reservoir storage capacity for the existing Kayamandi and Enkanini suburbs that is supplied with water from the existing Kayamandi reservoirs:

Bulk supply (Kayamandi Upper system)

• SSW.B29 :	150 L/s @ 135 m new bulk pump station	R 30 000 000 *
• SSW.B30 :	3 200 m x 450 mm Ø New HDPE Pipe to install	R 22 500 000 *
• SSW.B31 :	New 10,0 ML (TWL = 246,7 m) Kayamandi Upper reservoir	R 26 500 000 *
Total		R 79 000 000 *

(* Including P & G, Contingencies and Fees, but excluding VAT - Year 2020/21 Rand Value. This is a rough estimate, which does not include major unforeseen costs).

Take note that the routes of the proposed pipelines and locations of the proposed pump station and reservoir are schematically shown on Figure 4 attached, but have to be finalised subsequent to detail pipeline route and location investigations.

Stellenbosch Municipality has already appoint consultants for the design of the bulk pipeline from the Idas Valley reservoir no. 2, the proposed pump station at the Papegaaiberg reservoir, the bulk pipeline to the Kayamandi Upper reservoir and the proposed 10,0 ML Kayamandi Upper reservoir.

2. SEWER NETWORK

2.1 Drainage area

The development falls within the existing Adam Tas sewer drainage area. The connections to the existing Kayamandi sewer system can be done as per Figures 5 & 6 attached.

Project 4A: Proceed by making connections to the existing 150 mm Ø outfall sewer pipes running parallel to 10th Street and 13th Street;

Project 4B: Proceed by making connections to the existing 150 mm Ø outfall sewer pipe running through the development into Lamla Street;

Project 5A: Proceed by making connections to the existing 150 mm Ø outfall sewer pipes running through and adjacent to the proposed development;

Project 5B: Proceed by making a connection to the existing 200 mm Ø outfall sewer pipe to the north of the proposed development; and

Project 8: Proceed by making a connection to the existing 200 mm Ø in Sokuqala Street and/or 150 mm Ø outfall sewers running in Luxolo Street or parallel to Luyolo Street.

The proposed development is situated inside the sewer priority area.

2.2 Sewer flow

Allowance was made for a sewer demand of 48,0 kL/d for the existing structures on the proposed development areas (project areas 4A, 4B, 5A, 5B & 8) in the original analysis of the sewer master plan..

For this re-analysis, the peak daily dry weather flow (PDDWF) for the proposed development was calculated as 164,2 kL/d.

The potential increase in sewage flow due to the densification of project areas 4A, 4B, 5A, 5B & 8 is therefore calculated at 116,2 kL/d.

2.3 Present situation

The existing Kayamandi sewer reticulation network in Kayamandi and the existing Adam Tas bulk sewer system gravitating from Kayamandi to the Stellenbosch waste water treatment works (WWTWs) have sufficient capacity to accommodate the proposed development areas.

3. CONCLUSION

The developer of the proposed development areas in Kayamandi may be liable for the payment of a Development Contribution (as calculated by Stellenbosch Municipality) for bulk water and sewer infrastructure as per Council Policy.

The existing reticulation networks of the Kayamandi reservoir PRV zones have sufficient spare capacity available to accommodate the proposed development within the existing Kayamandi water system. The existing Kayamandi reservoir has insufficient storage capacity (only marginally) to accommodate the proposed development. Connections to the existing water system can be made as stated in Paragraph 1.1 and shown on Figures 1 & 2.

The existing Stellenbosch bulk supply to the Papegaaiberg reservoir is at capacity and therefore has insufficient capacity in order to accommodate the proposed development.

Master plan items SSW6.8a & SSW.B20 (part of the larger Helshoogte transfer system) are proposed to augment bulk water supply to the Papegaaiberg reservoir. Master plan items SSW.B29, SSW.B30 & SSW.B31 are required to augment the reservoir storage capacity of the Kayamandi water system.

The existing Kayamandi sewer reticulation network in Kayamandi and the existing Adam Tas bulk sewer system gravitating from Kayamandi to the Stellenbosch WWTW have sufficient capacity to accommodate the proposed development areas. Connections to the existing sewer system can be made as stated in Paragraph 2.1 and shown on Figures 5 & 6.

We trust you find this of value.

Yours sincerely

GLS CONSULTING (PTY) LTD
REG. NO.: 2007/003039/07



Per: PC DU PLESSIS

cc. The Director:
Directorate: Public Works
Stellenbosch Municipality
P.O. Box 17
STELLENBOSCH
7599


Attention: Mr Adriaan Kurtz


KAYAMANDI HOUSING DEVELOPMENT WATER MASTER PLAN



ANNEXURE D


GIS INFORMATION FOR THE EXISTING WATER SYSTEM

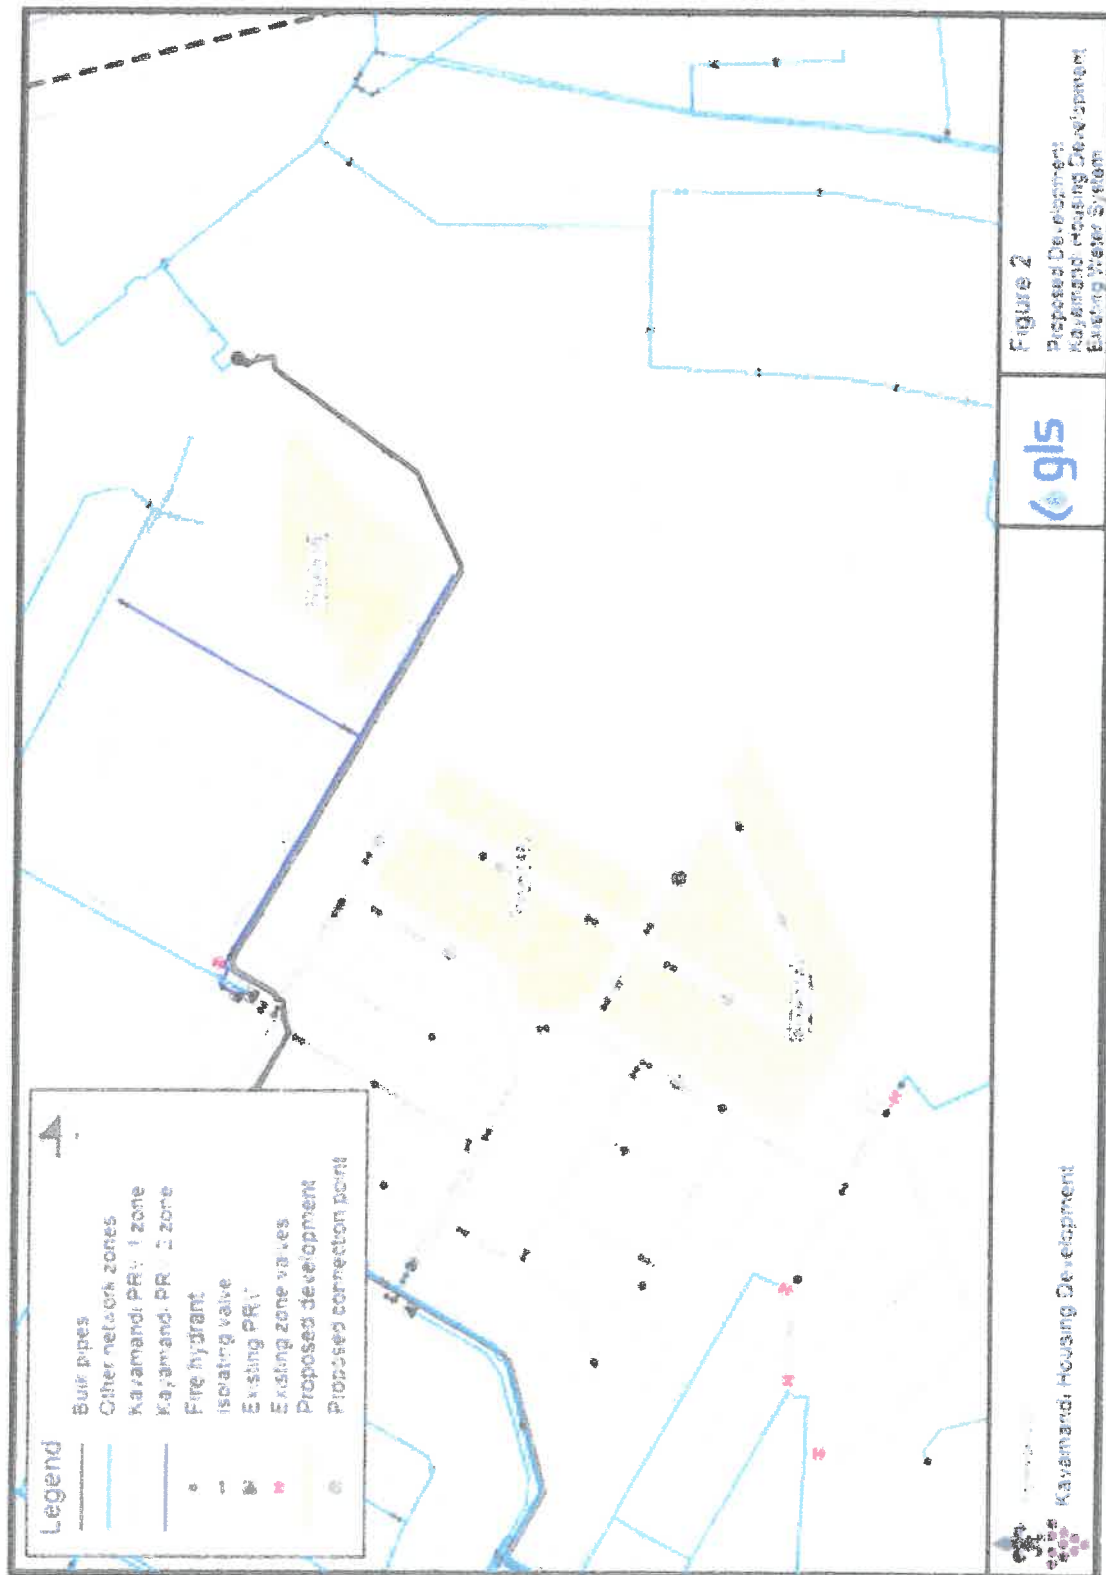


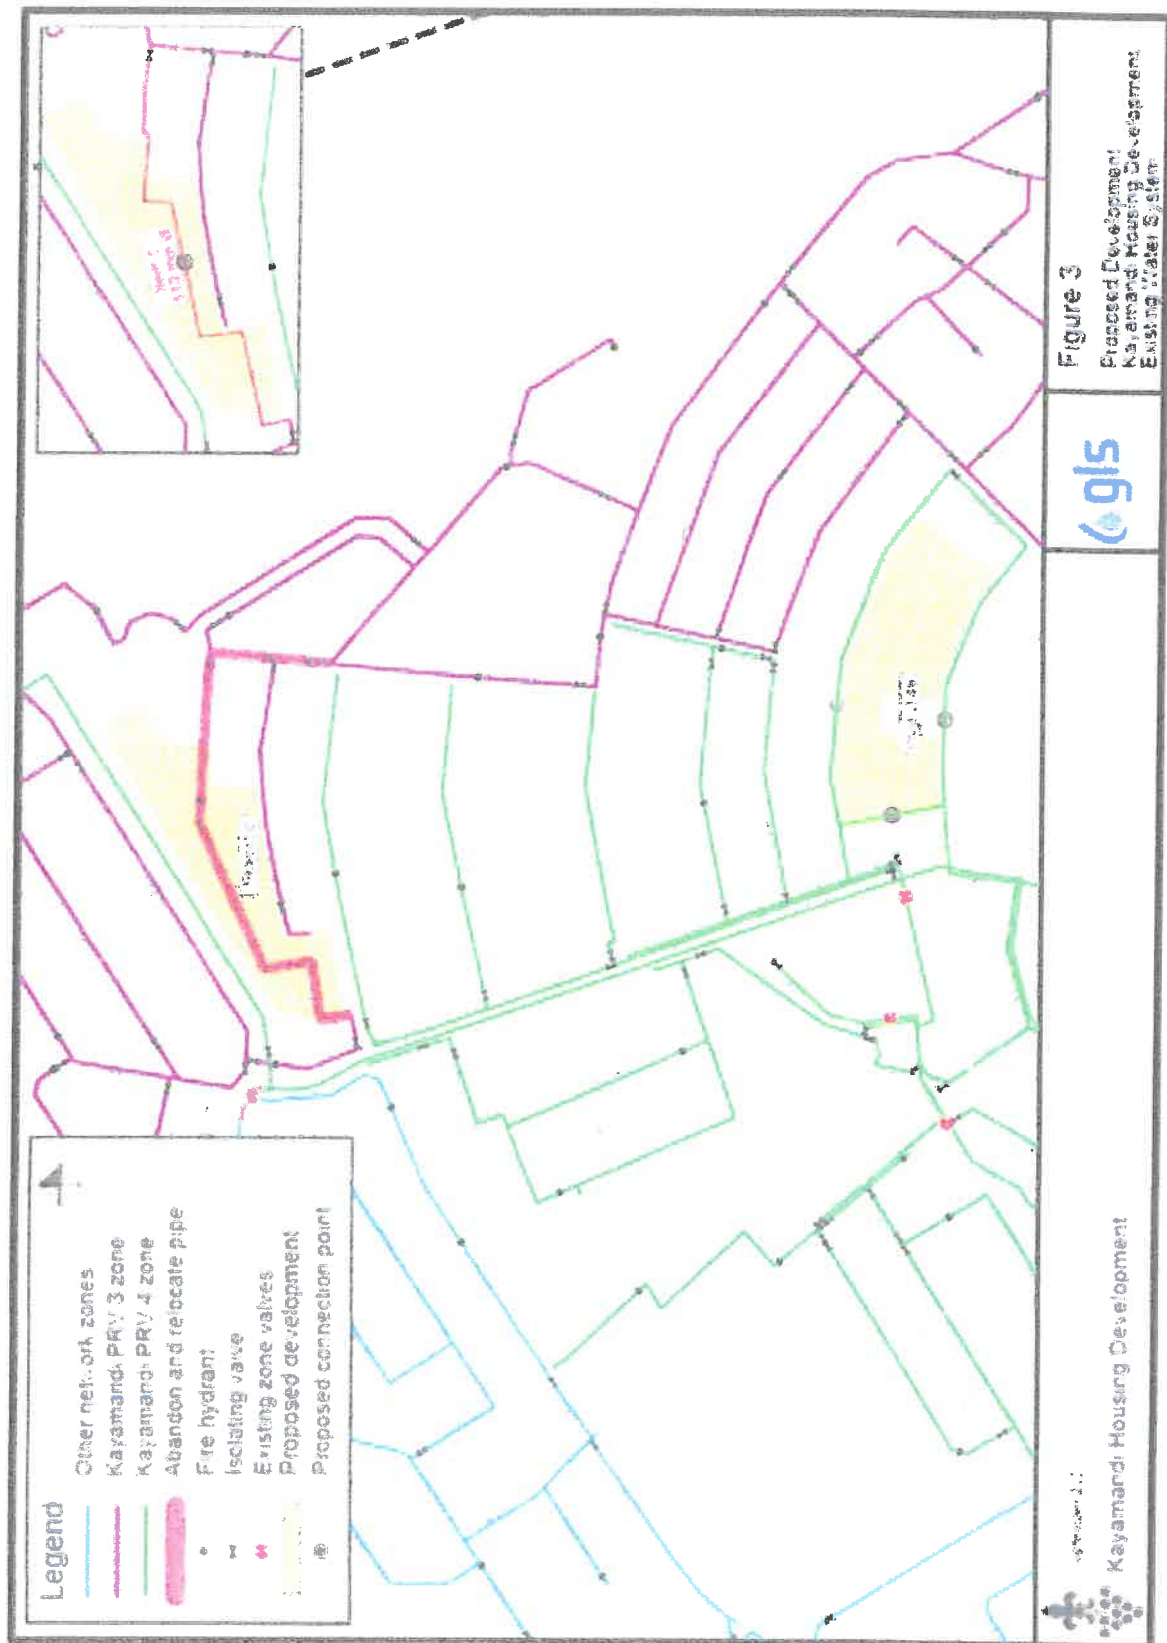

ANNEXURE E

GIS INFORMATION FOR THE EXISTING SEWER SYSTEM

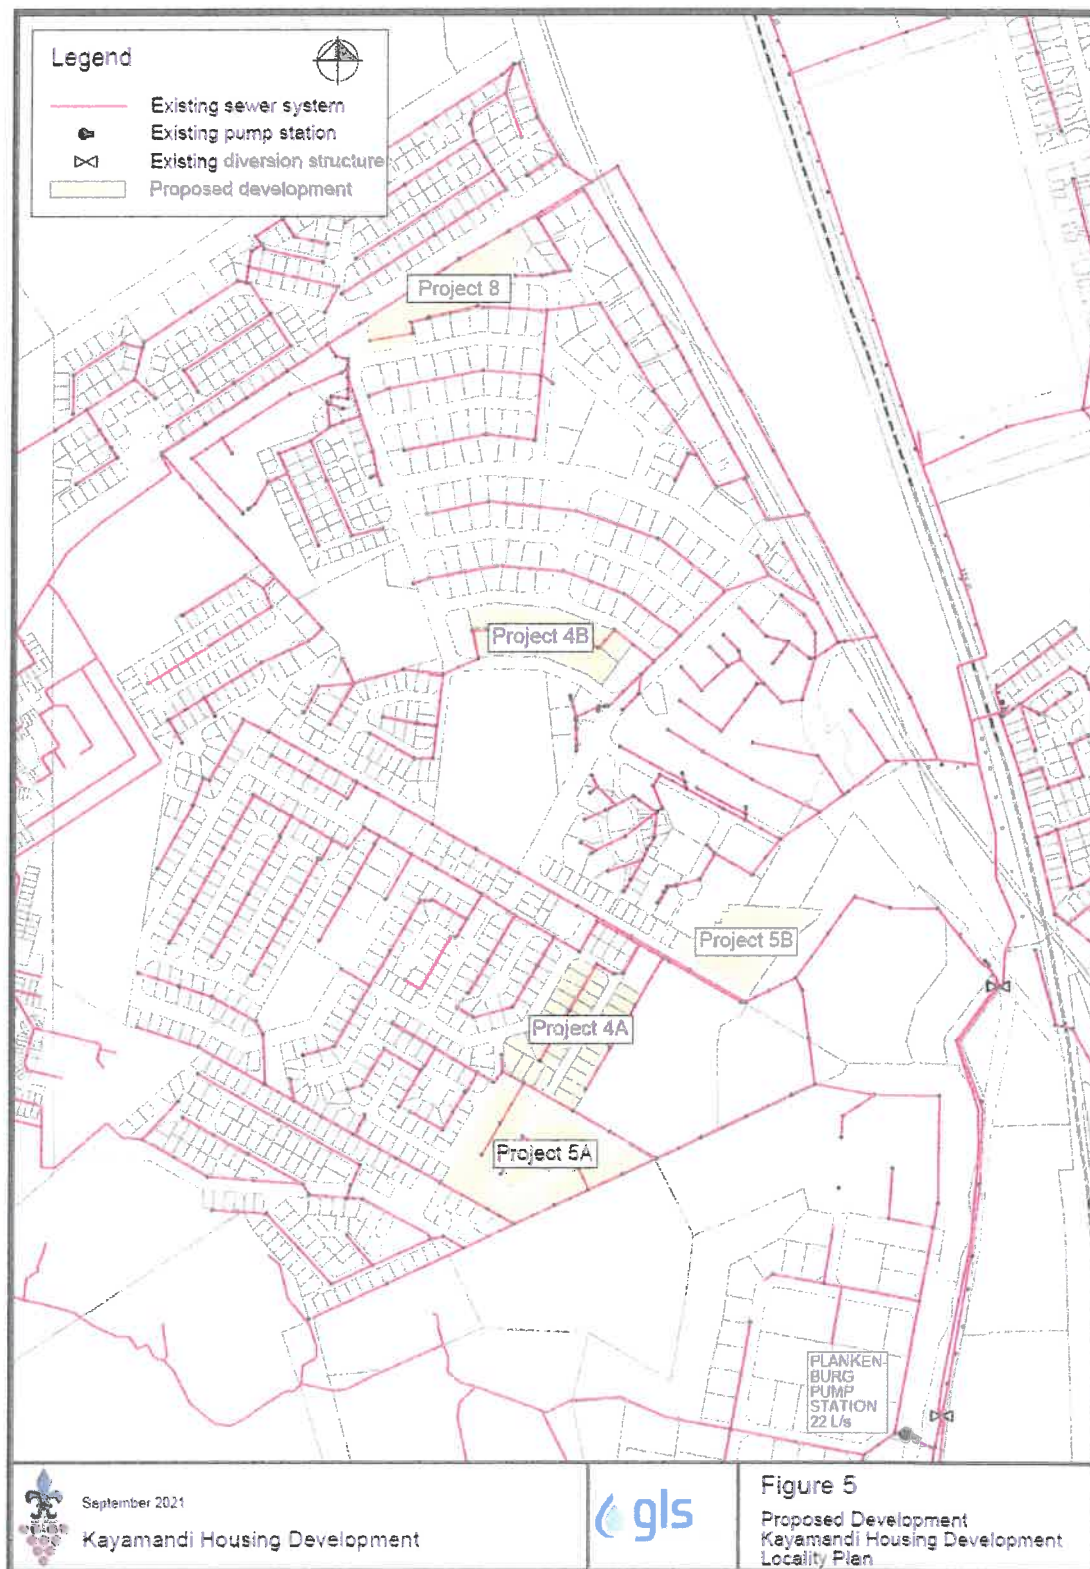

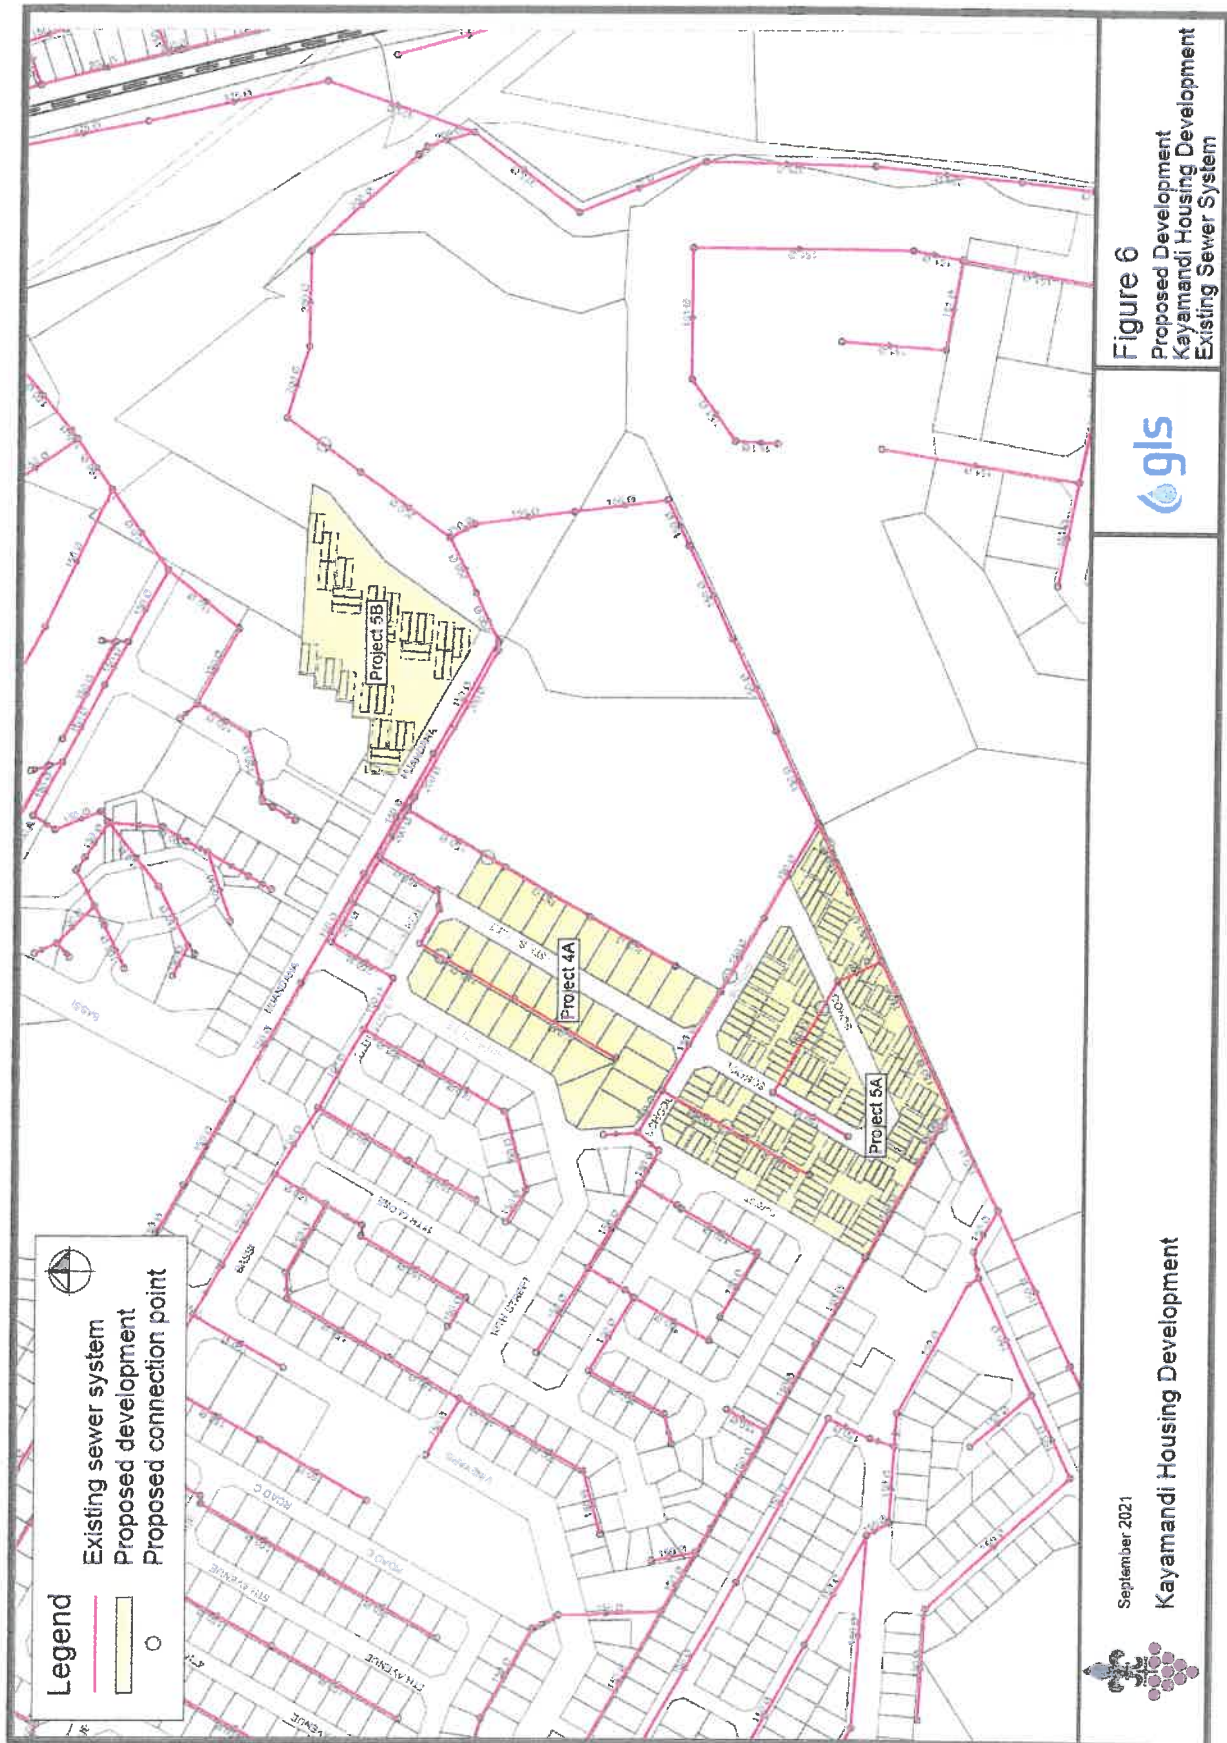



ANNEXURE F

BULK ELECTRICAL COMMENT REPORT FROM GLS CONSULTING



10 November 2021

Plan 4 SA (Pty) Ltd
PO Box 1152
Cape Gate
7562

Attention: Mr Martin Jonker

Dear Sir,

PROPOSED FORMALISATION OF EXISTING STRUCTURES ON ERVEN 1080–1090 & 1091–1112 (PROJECT 4A), ERVEN 112 & 114–116 (PROJECT 4B), ERVEN 1113–1122 & 1123–1154 (PROJECT 5A), PORTIONS OF ERVEN 66, 69 & 523 AND ERVEN 515 - 522 (PROJECT 5B) AND A PORTION OF ERF 288 (PROJECT 8), KAYAMANDI: CAPACITY ANALYSIS OF THE BULK ELECTRICAL SERVICES

Your request regarding comments on the bulk electrical supply and reticulation of the proposed development (proposed formalisation of existing structures in Kayamandi), refers.

This document should inter alia be read in conjunction with the following documents:

- Electrical Master Plan (performed by Royal HaskoningDHV for the Stellenbosch Municipality) dated September 2015.
- NRS 034-1 (2007) /SANS 507 (2007): Electricity distribution — Guidelines for the provision of electricity distribution networks in residential areas
- Information document no 1 Stellenbosch Municipality zoning scheme by-law November 2016
- Latest electrical network diagrams for Stellenbosch Municipality from Lyners and Partners:
 - E19191-01 Existing MV Layout - OVERALL (4000)
 - E19191-02 Existing Single line Diagram - Colours

The calculated demand of the existing structures on the proposed development areas (project areas 4A, 4B, 5A, 5B & 8) were considered in this assessment. Some provision was however made in the September 2015 electrical master plan for densification on these areas and there is an existing load demand for the proposed formalised areas.

1. HIGH AND MEDIUM VOLTAGE DISTRIBUTION SYSTEM

1.1. Distribution Zone

The proposed formalised areas resides in the Kayamandi suburb. The suburb falls within the Cloetesville HV (High Voltage)/MV (Medium Voltage) Substation distribution zone. The 2015 electrical master plan indicated that the proposed development areas should be accommodated within the Cloetesville HV/MV Substation distribution zone. The Cloetesville HV/MV Substation has two incoming feeders from Eskom supplying the substation at 66kV. The substation is currently fitted with 2x 20 MVA 66/11 kV Transformers, and 1x 300kVA local transformer. The substation has an installed capacity of 40 MVA, firm capacity of 20 MVA and a NMD (Notified Maximum Demand) of 16 MVA.

As per the latest MV reticulation diagrams created by Lyners and Partners, the Cloetesville HV/MV Substation transforms the incoming 66kV to 11kV and distributes the power through the Curry SS(Switching Station) to Kayamandi SS. Curry SS is fed through 4x 11kV 95mm² copper cables from Cloetesville HV/MV Substation. There are two switching stations supplying power in the area and a RMU (Ring Main Unit), these include Kayamandi SS, Watergang SS and Costa RMU respectively. The Kayamandi SS is the station supplying to the proposed formalised area and receives 11kV through 2x 185mm² copper conductors.

GLS Consulting (Pty) Ltd

T +27 21 880 0388

Stellenpark, Block D North, Cnr of R44 and School Rd, Jamestown, Stellenbosch, 7600, ZA | PO Box 814, Stellenbosch, 7599, ZA

Reg no: 2007/003039/07

www.gls.co.za

Directors: HA Baartman, AG Hingston

1.2. Electrical Demand

The Stellenbosch Municipality electrical master plan utilises the SANS 507 recommendations (Standards South Africa, 2007) to guide the After Diversity Maximum Demand (ADMD) estimates for developments. The ADMD used for the future demand of 4 kVA/Unit for Lower Income Residential Areas is used. The existing structures on the proposed development region of Kayamandi will be assessed based on the latest demand provided by the Stellenbosch Municipality.

For this re-analysis, the demand for the proposed development were calculated as follows: With a ADMD of 4 kVA/unit:

Table 1: Demand calculation

Project	No. Units	Estimated Demand [kVA]
Project 4A	144	576
Project 4B	51	204
Project 5A	175	700
Project 5B	48	192
Project 8	54	216
Total	472	1,888

The estimated demand utilised in these proposed formalised areas due to the densification of project areas 4A, 4B, 5A, 5B & 8 is therefore calculated at 1888 kVA.

According to the Stellenbosch 2017-2022 Integrated Development Plan, Kayamandi has experienced significant population growth with the number of residents having more than doubled in the past ten years. This has created a backlog in housing needs within the municipality. Another key feature is the cost of housing in Stellenbosch has become expensive with many opting to commute from outside of the Stellenbosch municipal area to work. For those who cannot afford to commute from outside of Stellenbosch for work, affordable rental accommodation is still the best option.

Due to the nature of the land use in the area, there is a high possibility of backyard dwellers occupying some of these estimated number of units. This will result in the increase in demand as there will be more electricity users occupying these units. For this report, the number of dwellings on one residential dwelling will be guided by the Stellenbosch municipal zoning scheme by-laws for conventional residential zones. The by-law allows limited densification through allowing one additional dwelling on a single residential dwelling. For this assessment an assumption that only the second erven will have an additional dwelling. An increase of 1.5 times the units will represent this assumed uptake of back dwellers is utilised to estimate the potential increase in the number of units on these proposed projects.

With the potential backyard dwellers, the demand for the proposed formal development were calculated as follows: With a ADMD of 4 kVA/unit:

Table 2: Demand calculation including the potential of backyard dwellers

Project	No. Units (Including potential backyard dwellers)	Estimated Demand [kVA]
Project 4A	144	576
Project 4B	77	306
Project 5A	263	1050
Project 5B	72	288
Project 8	81	324
Total	637	2,544

The estimated demand utilised due to the impact of backyard dwellers for the project areas 4A, 4B, 5A, 5B & 8 is therefore calculated at 2544 kVA. This is an increase of 656 kVA.

1.3. Present Situation

1.3.1. Reticulation Network

The existing Cloetesville HV/MV Substation distribution network has sufficient capacity to accommodate the proposed development within the existing Kayamandi area. The loading on the substation is sitting at around 16 MVA and the substation installed capacity is 40 MVA. The Kayamandi SS and Watergang SS supply electricity through the Kayamandi area via the existing 35mm² Cu PILC network. The proposed project areas are supplied by different miniature substations in the suburb.

Project 4A: The proposed project is situated between 13th and School Streets. The area has 3x 315 kVA Miniature substations (MS) installed in close proximity, namely, MS 13th Street, MS School Crescent and MS 10th Street; The estimated demand for this project is 576 kVA as calculated above in 1.2

Project 4B: The proposed project is situated between Noumela and Manyano Streets. The area has 2x 500 kVA Miniature substations installed in close proximity, namely MS Makapula and MS Mondi Crescent End; The estimated demand for this project is 204 kVA as calculated above in 1.2

Project 5A: Situated between School and Forest Streets. The area has 2x 315 kVA and 1x 500 kVA Miniature substations installed in close proximity, namely, MS School Crescent, MS 10th Street and MS Highschool; The estimated demand for this project is 700 kVA as calculated above in 1.2

Project 5B: Situated along Mjandana Street. The area has 1x 400 kVA and 1x 500 kVA Miniature substations installed in proximity, namely, MS Hani and MS VMdala End; The estimated demand for this project is 192 kVA as calculated above in 1.2 and,

Project 8: Situated along Luyolo Street. The area has 1x 400 kVA Miniature substation installed in proximity, namely, MS Luyolo. The estimated demand for this project is 216 kVA as calculated above in 1.2

The total miniature substation installed capacity in the proposed formalised areas is 4060 kVA. The estimated electrical demand for the projects is sitting at 1888 kVA. This leaves an excess of 2172 kVA. This is not including the other existing loads within the area.

The medium voltage reticulation is connected via of 11 kV 35mm² copper cables as per the E19191-02 Existing Single line Diagram from Lyners and Partners. The network is primarily fed from Kayamandi SS at the moment, with the exception of MS Mondi Crescent and MS Luyolo, the rest of the miniature substations form a ring from Kayamandi SS. The feeder supplying MS Mondi Crescent and MS Luyolo interconnects Costa RMU which is also supplied by Curry SS through 1x 11 kV 70mm² copper cable with Kayamandi SS.

1.3.2. Substation Capacity

The existing Stellenbosch northern region 11 kV distribution network is supplied from a 66 kV HV network from Eskom which has adequate capacity and provides good operational flexibility under contingency conditions. Eskom's 66 kV rural network supplies Cloetessville HV/MV Substation. According to the Stellenbosch electrical master plan, the HV/MV substations has sufficient transformer capacity and the voltage regulation within the network is within accepted limits.

1.3.3. Switching Station Capacity

The Kayamandi residential area is supplied 11 kV by two switching stations, namely Kayamandi SS and Watergang SS. Kayamandi SS is fed from two 185mm² copper PILC conductors from Curry SS. The total carrying capacity of the feeders supplying power to the switching station is 12 MVA as calculated in the below Table 1 and the loading on the switching station currently is sitting on 5.5 MVA from the loading data provided by Lyners and Partners.

The switching station feeds all the proposed project areas with one ring feeding Projects 4A, 5A and 5B and one feeder supplying Projects 4B and 8 which is interconnected with Costa RMU. The ring which feeds Projects 4A, 5A and 5B has a total of 14 miniature substation connected on the ring with a total capacity of 5.8 MVA and the feeders connecting the ring are made up of 35mm² copper PILC conductors, the capacity of this conductor is 2.45MVA and since it forms a ring, it is 5 MVA. This implies the full capacity of the miniature substation exceed the maximum capacity of the conductors which is a cause of concern.

Table 3: Kayamandi SS Intake Carrying Capacity

Intake Feeder	Conductor Type	Material	Size (mm ²)	Voltage (V)	Ampacity	MVA
Feeder 1	PILC	Copper	185	11000	335	6.38
Feeder 2	PILC	Copper	185	11000	335	6.38
Total Installed Capacity						12.77

The N-1 intake feeder capacity for the switching station is sitting on 6.4 MVA. The loading on the switching station is around 5.5 MVA.

Watergang SS is also supplied by Curry SS but by two 70mm² copper PILC conductors. The total carrying capacity of the feeders supplying the Watergang SS is 7.43 MVA in total as calculated in the below Table 2 and the loading on the switching station is currently sitting on 0.8 MVA from the loading data provided by Lyners and Partners. The switching station does not directly supply power to any of the proposed projects.

Table 4: Watergang SS Intake Carrying Capacity

Intake Feeder	Conductor Type	Material	Size (mm ²)	Voltage (V)	Ampacity	MVA
Feeder 1	PILC	Copper	70	11000	195	3.72
Feeder 2	PILC	Copper	70	11000	195	3.72
Total Installed Capacity						7.43

The N-1 intake feeder capacity for the switching station is sitting at 3.72 MVA. With the current loading on the switching station, the feeder has enough capacity to carry this contingency load.

Costa RMU also receives a supply of power from Curry SS through two 70mm² copper PILC conductors. The RMU feeds a portion of the Kayamandi area network. Particularly the line feeding Projects 4B and 8, this line is interconnected with Kayamandi SS. The line has a total of 4 miniature substations connected with a total

capacity of 1.8 MVA. The feeders connecting the line is also made up of 35mm² copper PILC conductors, this means the total carrying capacity for the line is 3.72 MVA as calculated in the below Table 3, a total of almost 7.43 MVA. There is not much concern as this line can carry a higher capacity than the full load from the miniature substations.

Table 5: Costa RMU Intake Carrying Capacity

Intake Feeder	Conductor Type	Material	Size (mm ²)	Voltage (V)	Ampacity	MVA
Feeder 1	PILC	Copper	70	11000	195	3.72
Feeder 2	PILC	Copper	70	11000	195	3.72
Total Installed Capacity						7.43

The N-1 intake feeder capacity for the RMU feeders is 3.72 kVA. This capacity is sufficient to sustain portions of the loads carried by Kayamandi SS and Watergang SS.

1.3.4. Network Feeder Capacity

The individual rings feeding the proposed project areas include a ring connected to and from Kayamandi SS, and a feeder interconnecting Kayamandi SS and Costa RMU. The first ring connected to and from Kayamandi SS, is made up of 35mm² copper PILC conductors connected through the ring. The ring feeds the 4A, 5A and 5B projects. The total carrying capacity of the ring is 4.95 MVA.

Table 6: Ring 1 feeding proposed projects 4A, 5A, and 5B

Feeder Number	Conductor Type	Material	Size (mm ²)	Voltage (V)	Ampacity	MVA
Feeder 1	PILC	Copper	35	11000	130	2.48
Feeder 2	PILC	Copper	35	11000	130	2.48
Ring 1 Total Installed Capacity						4.95
Ring 1 Firm (N-1) Capacity						2.48

The N-1 capacity of the ring supplying the proposed projects 4A, 5A and 5B is sitting on 2.48 MVA. This value is lower than the installed capacity of the ring. The total installed capacity of miniature substations on the ring is 5.76 MVA and the estimated demand for the above-mentioned projects is 1.47 MVA. During a contingency, the feeder will be constraint and will potentially carry a load higher than it's carrying capacity as the load continues to grow.

The second ring feeding the proposed project area is the feeder interconnecting Kayamandi SS and Costa RMU. The line is comprised of 35mm² copper PILC conductors. The line feeds the 4B and 8 projects. The total carrying capacity of the line is 4.95 MVA.

Table 7: Ring 2 feeding proposed projects 4B and 8

Feeder Number	Conductor Type	Material	Size (mm ²)	Voltage (V)	Ampacity	MVA
Feeder 1 (Kayamandi SS)	PILC	Copper	35	11000	130	2.48
Feeder 2 (Costa RMU)	PILC	Copper	35	11000	130	2.48
Ring 2 Total Installed Capacity						4.95
Ring 2 Firm (N-1) Capacity						2.48

The N-1 capacity of the ring supplying the proposed projects 4B and 8 is sitting on 2.48 MVA. This value is sufficient to carry the installed capacity of the ring. The total installed capacity of miniature substations on the

ring is 1.8 MVA and the estimated demand for the above-mentioned projects is 0.42 MVA. During a contingency, the feeder will be able to carry this load and higher as the load continues to grow.

1.4. Implementation of Planned Projects

The Stellenbosch integrated development plan signals out several land that may be available for potential future housing and industrial developments. Kayamandi and Groendal expansions are the notable low-income housing developments with 4600 and 1500 units planned for each. The Stellenbosch electrical master plan makes mention of the planned housing projects and pro-active electrical redundancy projects in the Kayamandi area have been proposed and planned to accommodate this anticipated growth. This electrical redundancy will protect the reliability and ensure the integrity of the network.

A tender for the first phase will be advertised soon, which will include a new PILC cable feeder from Cloeteville HV/MV substation directly to Watergang switching station. This project will increase the capacity of the switching station, provide redundancy, and share the load in the Kayamandi area between the Watergate and Kayamandi switching station, allowing for further development projects in the Kayamandi area. If there is sufficient funding available, the first phase will also include additional feeders between the Watergate and Kayamandi switching stations.

2. CONCLUSION

Cloeteville HV/MV Substation currently has enough capacity to carry the estimated existing load on the proposed formalised ervens. The network supplying the proposed projects area is said not to be experiencing major trips, recurring failures, and power interruptions due to overloading.


The ervens identified for formalisation are situated on an existing area which is currently utilising demand. The network around these ervens are currently mainly supplied by the Kayamandi SS. The switching stations supplying the Kayamandi area has sufficient capacity to carry the existing load including the proposed projects capacities and other existing loads.

One concern within the Kayamandi area network is the capacity of the ring feeding Projects 4A, 5A and 5B from Kayamandi SS, the estimated demand from the projects is higher than the N-1 carrying capacity of the feeder connected on the ring. This can potentially pose a problem with overloading the feeder and any future increased loads on that ring. A possible solution will be implementing the planned electrical redundancy project which will soon go out on tender to increase the reliability within the Kayamandi network, this will assist with splitting the load with newly installed feeders between Watergang SS within the ring and between Kayamandi SS.

We trust you find this of value.

Yours sincerely


GLS CONSULTING (PTY) LTD
REG. NO.: 2007/003039/07

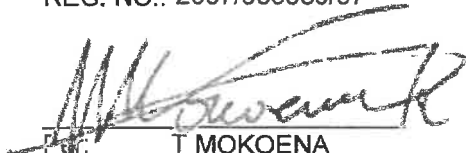

T. MOKOENA

ANNEXURE G

EXISTING 11KV INFRASTRUCTURE IN CLOETESVILLE – MEDIUM VOLTAGE LAYOUT

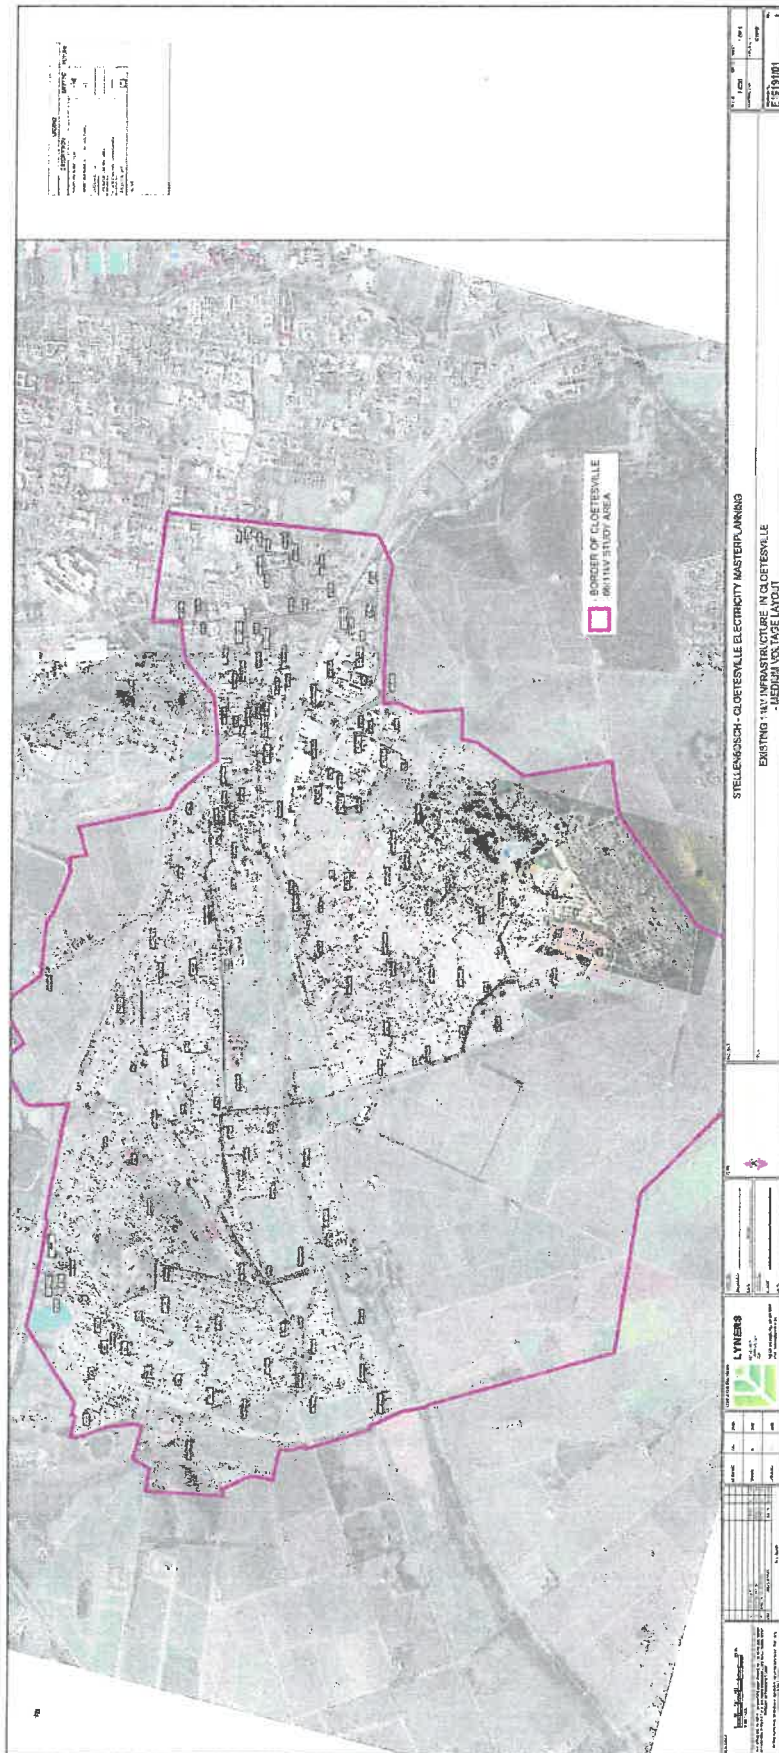

ANNEXURE J

**APPLICATION FOR SUDIVISION, CLOSURE OF A
PUBLIC PLACE, REZONING, AMENDMENT OF
GENERAL PLAN & DEPARTURES: REMAINDER
ERF 288, KAYAMANDI (ALSO KNOWN AS
PROJECT 8: MPELAZWE)**

PHOTOS

