



Application Number: LU/17497 (TP794/2024)

Our File Reference Number: Erf 4917, Stellenbosch

Your Reference Number: None

Enquiries: Ulrich von Molendorff

Contact No: 021 – 808 8682

Email address: Ulrich.Vonmolendorff@stellenbosch.gov.za

PER E-MAIL

Sir / Madam

APPLICATION FOR A CONSENT USE: ERF 4917, STELLENBOSCH

1. The above application refers.
 2. The duly authorised decision maker has decided on the above application as follows:
 - 2.1 That the following application(s) in terms of Section 15(2) of the Stellenbosch Municipal Land Use Planning Bylaw on Erf 4917, Stellenbosch for:
 - 2.1.1 a consent use required in terms of the zoning scheme in terms of Section 15(2)(o) of the said Bylaw to allow for additional rooftop telecommunication antennas and ancillary structures to be erected.
- BE APPROVED** in terms of Section 60 of the said Bylaw.
3. **The approval is subject to the following conditions imposed in terms of Section 66 of the said Bylaw:**
 - 3.1 The approval only applies to the proposed application under consideration and shall not be construed as authority to depart from any other legal prescriptions or requirements from Council or other legislation or Bylaws or Regulations that may be applicable.
 - 3.2 The approval granted shall not exempt the applicant from complying with any other legal prescriptions or requirements that might have a bearing on the proposed use.
 - 3.3 Access to the rooftop telecommunication infrastructure and associated equipment be strictly controlled at all times to the satisfaction of the Municipality.

3.4 No unauthorised person be able to come within 5m in front of the rooftop antennae's.

3.5 The consent use be restricted to the compound of the infrastructure as depicted on Drawing Number BS_76590, Sheets 1-11 dated 2021-09-20 and drawn by WPP Town and Regional Planning Consultants, attached as **APPENDIX A**.

3.6 The rooftop structures must not be utilized for outdoor advertising purposes.

3.7 Adequate warning signs in the three official languages be displayed on the access door or gate to the facilities, defining it as a no-go zone.

3.8 The applicant/operators be responsible for ongoing maintenance of the entire installation as well as all costs with respect to such maintenance or future decommissioning of the telecommunication infrastructure.

3.9 If the site is decommissioned the applicant/operators to remove all site infrastructure and the site to be rehabilitated to its former state or to a condition that is in line with the land use and character of the area at the time of decommissioning to the satisfaction of the Municipality.

3.10 The landowner/operator grants the Municipality access at all reasonable times to the installation, for the purpose of monitoring inspection and compliance certification.

3.11 The approval will lapse if not implemented within five years from the date of final notification of approval of the application.

3.12 Building plans be submitted to this Municipality for consideration and approval for all new, extensions and alterations prior to construction commencing on site.

4. The reasons for the above decision are as follows:

4.1 The `rooftop telecommunication infrastructure is needed to fill in the connectivity radius gap and the increase in coverage and capacity will be beneficial to the broader community and customer base.

4.2 It is not envisaging that the health, safety and welfare of the community will be affected negatively by the proposed telecommunication structures.

5. You are hereby informed in terms of section 79(2) of the Stellenbosch Municipal Land Use Planning Bylaw of your right to appeal the above decision to the Appeal Authority within 21

days from the date of notification of the above decision. Please note that no late appeals or an extension of time for the submission of appeals are permitted in terms of Section 80(1)(a) of the said By-Law.

6. Appeals must be submitted by completing the required form with the prescribed information to satisfy the requirements of Section 80(2) of the said By-law, failing which the appeal will be invalid in terms of Section 81(1)(b) of the said By-Law.
7. **Appeals must be addressed to the Municipal Manager and submitted to his/ her designated official by means of e-mail at the following address: landuse.appeals@ Stellenbosch.gov.za**
8. Any party (applicant or other) who lodges an appeal must pay the applicable appeal fee in terms of the approved municipal tariffs and submit the proof of payment together with the appeal. The **LU** Reference number on this correspondence, or the applicable Erf/ Farm Number must be used as the reference for the payment of the appeal fee.
9. The appeal form and approved tariff structure and the banking details for the General Account can be accessed and viewed on the municipal website. For any enquiries the office can be contacted at landuse.appeals@ Stellenbosch.gov.za or 021 – 808 8684.
10. An applicant who lodges an appeal must also adhere to the following requirements stipulated in terms of section 80(3) to (7) of the said By-law:
 - (a) Simultaneously serve the appeal on any person who commented on the application concerned and any other person as the municipality may determine.
 - (b) The notice by the applicant must invite persons to comment on the appeal within 21 days from date of notification of the appeal.
 - (c) The notice must be served in accordance with section 35 of the said legislation and in accordance with the prescripts or such additional requirements as may be determined by the Municipality.
 - (d) Proof of serving the notification must be submitted to the Municipality at the above E-mail address within 14 days of serving the notification.
11. Kindly note that no appeal right exists in terms of Section 62 of the Local Government Municipal Systems Act, No 32 of 2000.
12. Kindly note the above decision in the case of any approval, is suspended, and may therefore not be acted on, until such time as the period for lodging appeals has lapsed, any appeal has been finalised and you've been advised accordingly.




Yours faithfully



FOR DIRECTOR PLANNING AND ECONOMIC DEVELOPMENT

21/10/2024
DATE

APPENDIX A

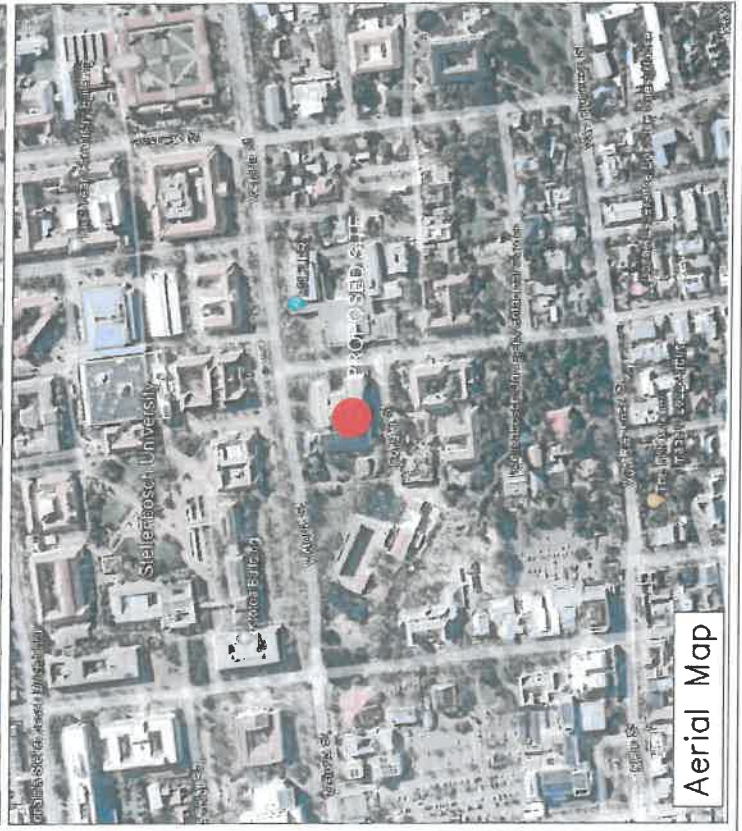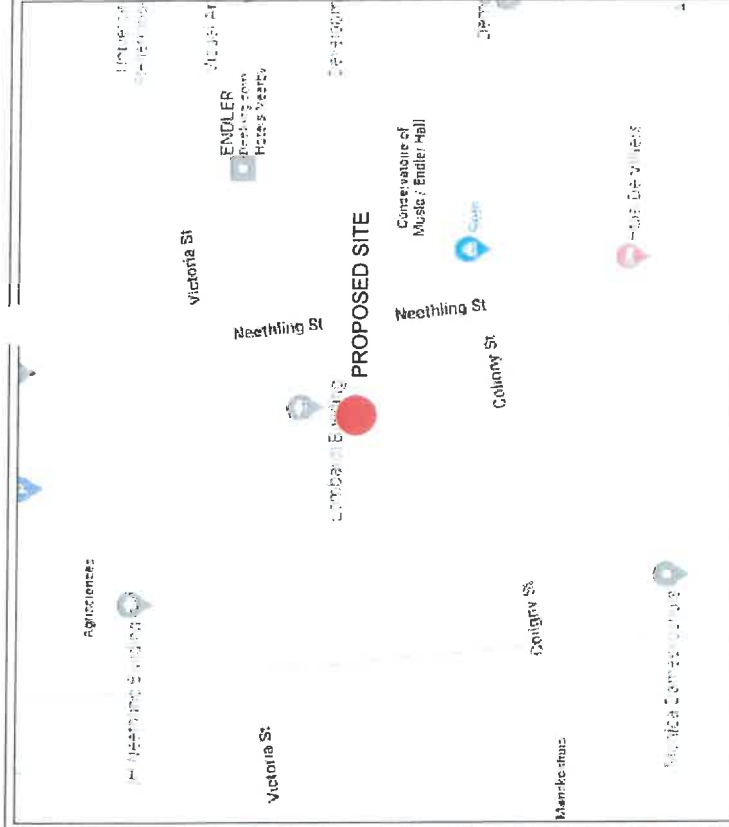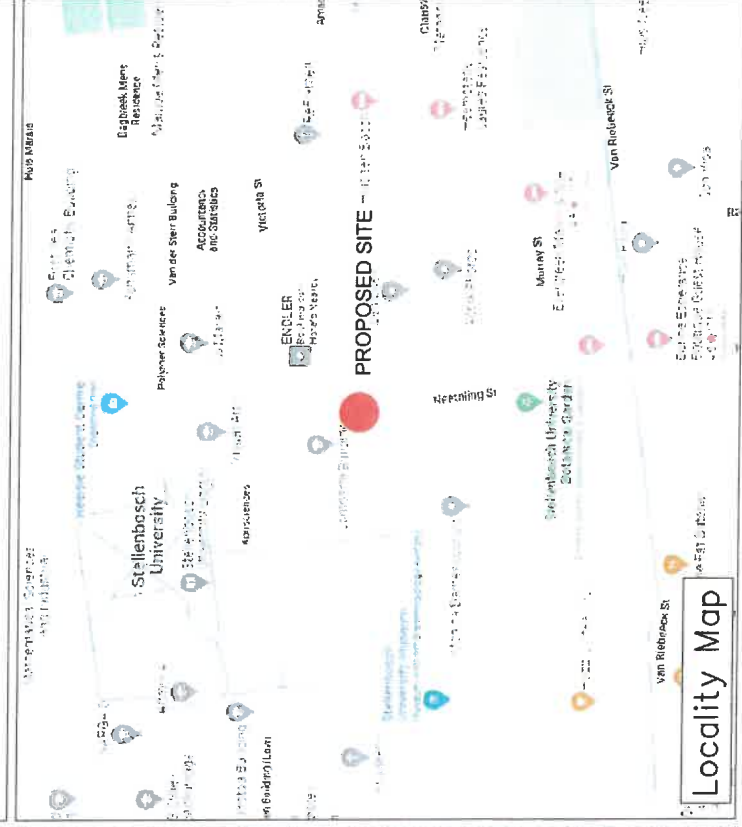

 vodacom		
VODACOM SITE ID:	BS_76590	
VODACOM SITE NAME:	SUN LOMBARDI	
PROPERTY DESCRIPTION:	ERF 4817, STELLENBOSCH	
ADDRESS:	COLIGNY STREET, STELLENBOSCH	
CO-ORDINATES:	ELEVATION:	
Lat: -33.934560°	121m	
Long: 18.865272°		
		
3X PROPOSED NEW VODACOM ROOFTOP OF CELLULAR ANTENNA (AEQB)		
APPROVED MAST:	3X PROPOSED NEW 5G AEQB ANTENNA	
NOTES:	<p>A) 3X NEW ADDITIONAL VC ROOFTOP ANTENNA</p> <p>B) EXISTING 2.7m ANTENNA TO BE REPLACED WITH NEW 2m HEXABAND</p> <p>C) NEW 5G AEQB TO BE INSTALLED ABOVE NEW HEXABAND ANTENNA</p> <p>D) ZONING: EDUCATION ZONE</p> <p>ADDITIONAL NOTE:</p> <p>THE CUMULATIVE ELECTROMAGNETIC RADIO FREQUENCY EMISSIONS (EMF) DO NOT EXCEED THE ICNIRP PUBLIC EXPOSURE GUIDELINES AS RECOMMENDED BY THE NATIONAL DEPARTMENT OF HEALTH</p>	
DATE	DESCRIPTION	REVISION
20-09-2022	1st Issue	0
DRAWING NUMBER: BS_76590		SHEET: 1 OF 11
DRAWING TITLE: LOCALITY MAP		
DRAWN: A RODRIGUES		SCALE: NTS
DATE: 2021-09-20		REVISION: 0

Site Plan



vodacom

VODACOM SITE ID:

BS_76590

VODACOM SITE NAME:

SUN LOMBARDI

PROPERTY DESCRIPTION:

ERF 4917, STELLENBOSCH

ADDRESS:

COLIGNY STREET, STELLENBOSCH

CO-ORDINATES:

Lat: -33.934560°

ELEVATION:

121m

3X PROPOSED NEW VODACOM ROOFTOP CELLULAR ANTENNA (AEQB)

APPROVED MAST:

3X PROPOSED NEW 5G AEQB ANTENNA

NOTES:

A) 3X NEW ADDITIONAL VC ROOFTOP ANTENNA
B) EXISTING 2.7m ANTENNA TO BE REPLACED WITH NEW
2"m HEXABAND
C) NEW 5G AEQB TO BE INSTALLED ABOVE NEW

ABAND ANTENNA

ADDITIONAL NOTE:
THE CUMULATIVE ELECTROMAGNETIC RADIO
FREQUENCY EMISSIONS (EMF) DO NOT EXCEED THE
ICNIRP PUBLIC EXPOSURE GUIDELINES AS
RECOMMENDED BY THE NATIONAL DEPARTMENT OF
HEALTH

DATE	DESCRIPTION	REVISION
------	-------------	----------

DATE	DESCRIPTION
20-09-2022	1st Issue

1

0
EVS

DRAWING NUMBER: BS_76590

DRAWING TITLE:


DRAWN: A. RODRIGUES

[illegible]


DATE: 2021-09-20

REVISION

VISION:

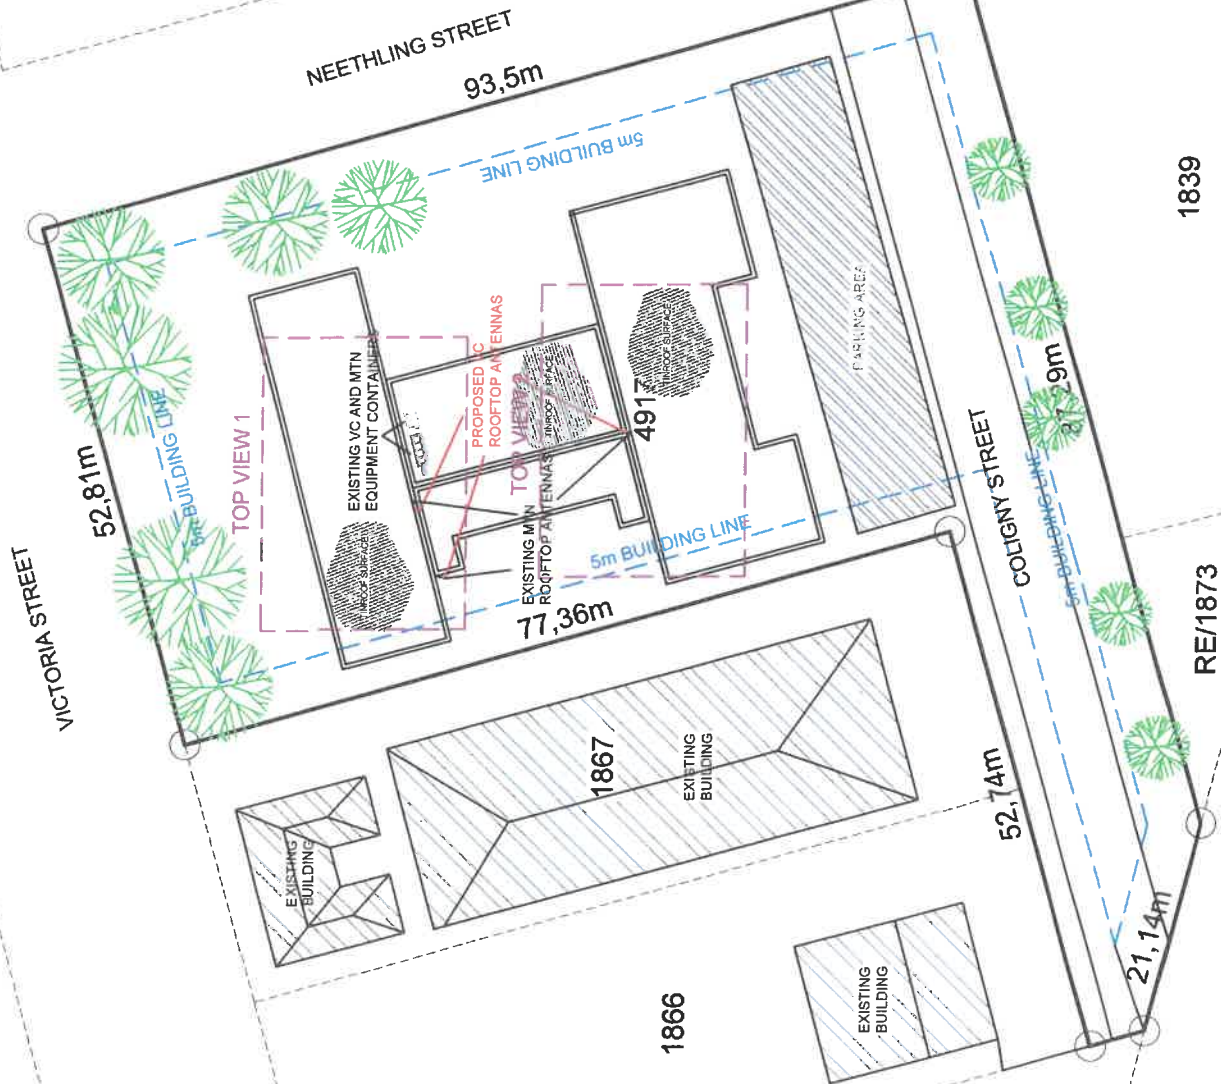

Top View 1

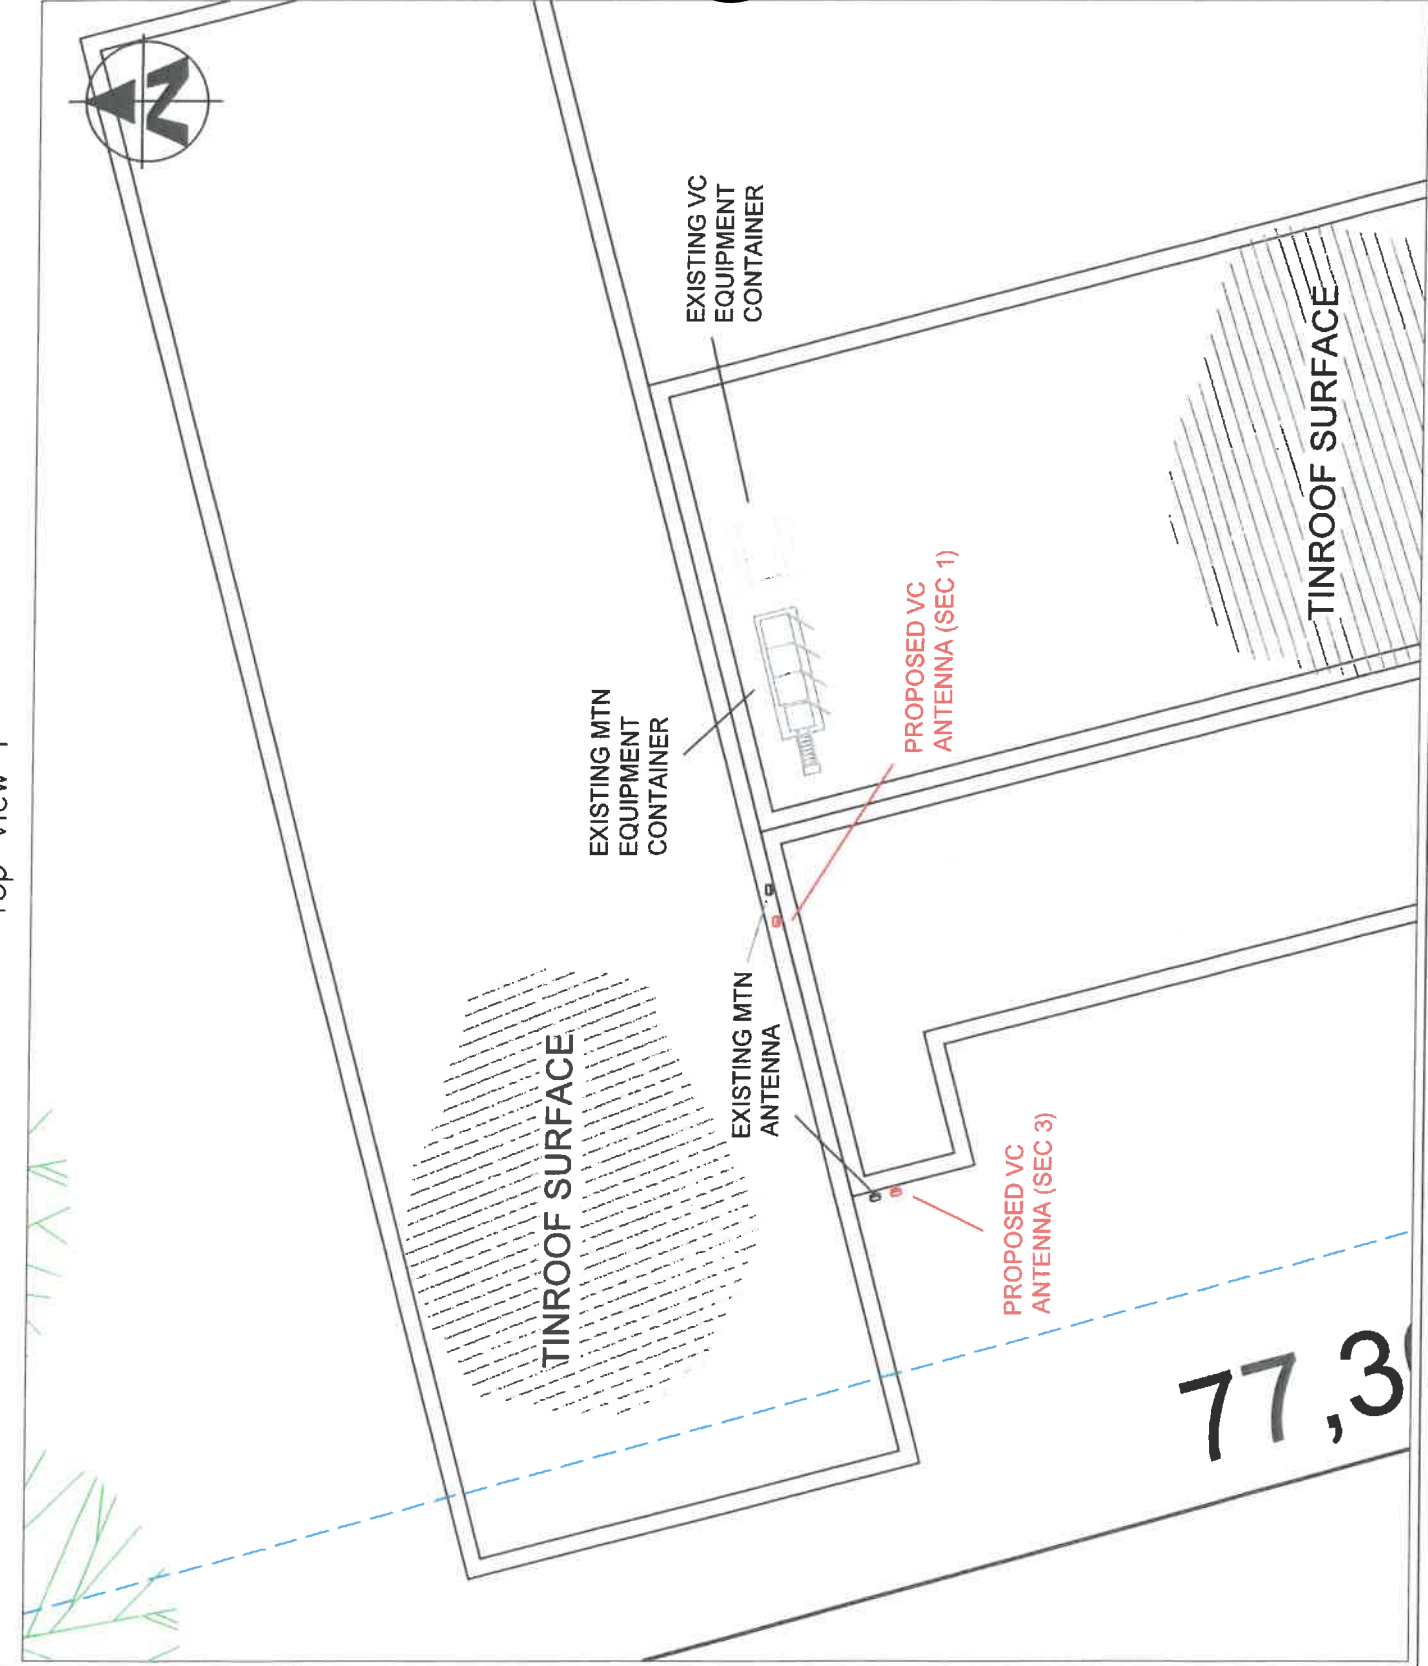

vodacom

VODACOM SITE ID:

BS_76590

VODACOM SITE NAME:

SUN LOMBARDI

PROPERTY DESCRIPTION:

ERF 4917, STELLENBOSCH

ADDRESS:

COLOGNY STREET, STELLENBOSCH

CO-ORDINATES:

Lat: -33.934560°

Long: 18.865272°

ELEVATION:

121m

WPP

PROJECT:
3X PROPOSED NEW VODACOM ROOFTOP CELLULAR
ANTENNA (AEQB)

APPROVED MAST:

3X PROPOSED NEW 5G AEQB ANTENNA

NOTES:

- A) 3X NEW ADDITIONAL VC ROOFTOP ANTENNA
- B) EXISTING 2.7m ANTENNA TO BE REPLACED WITH NEW 2m HEXABAND
- C) NEW 5G AEQB TO BE INSTALLED ABOVE NEW HEXABAND ANTENNA
- D) ZONING: EDUCATION ZONE

ADDITIONAL NOTE:
THE CUMULATIVE ELECTROMAGNETIC RADIO
FREQUENCY EMISSIONS (EMF) DO NOT EXCEED THE
ICNIRP PUBLIC EXPOSURE GUIDELINES AS
RECOMMENDED BY THE NATIONAL DEPARTMENT OF
HEALTH

DATE	DESCRIPTION	REVISION
20-09-2022	1st Issue	0

DRAWING NUMBER: BS_76590

SHEET:
3 OF 11

DRAWING TITLE:

TOP VIEW


DRAWN: A. RODRIGUES

SCALE:
NTS

DATE: 2021-09-20

REVISION:
0

Top View 2

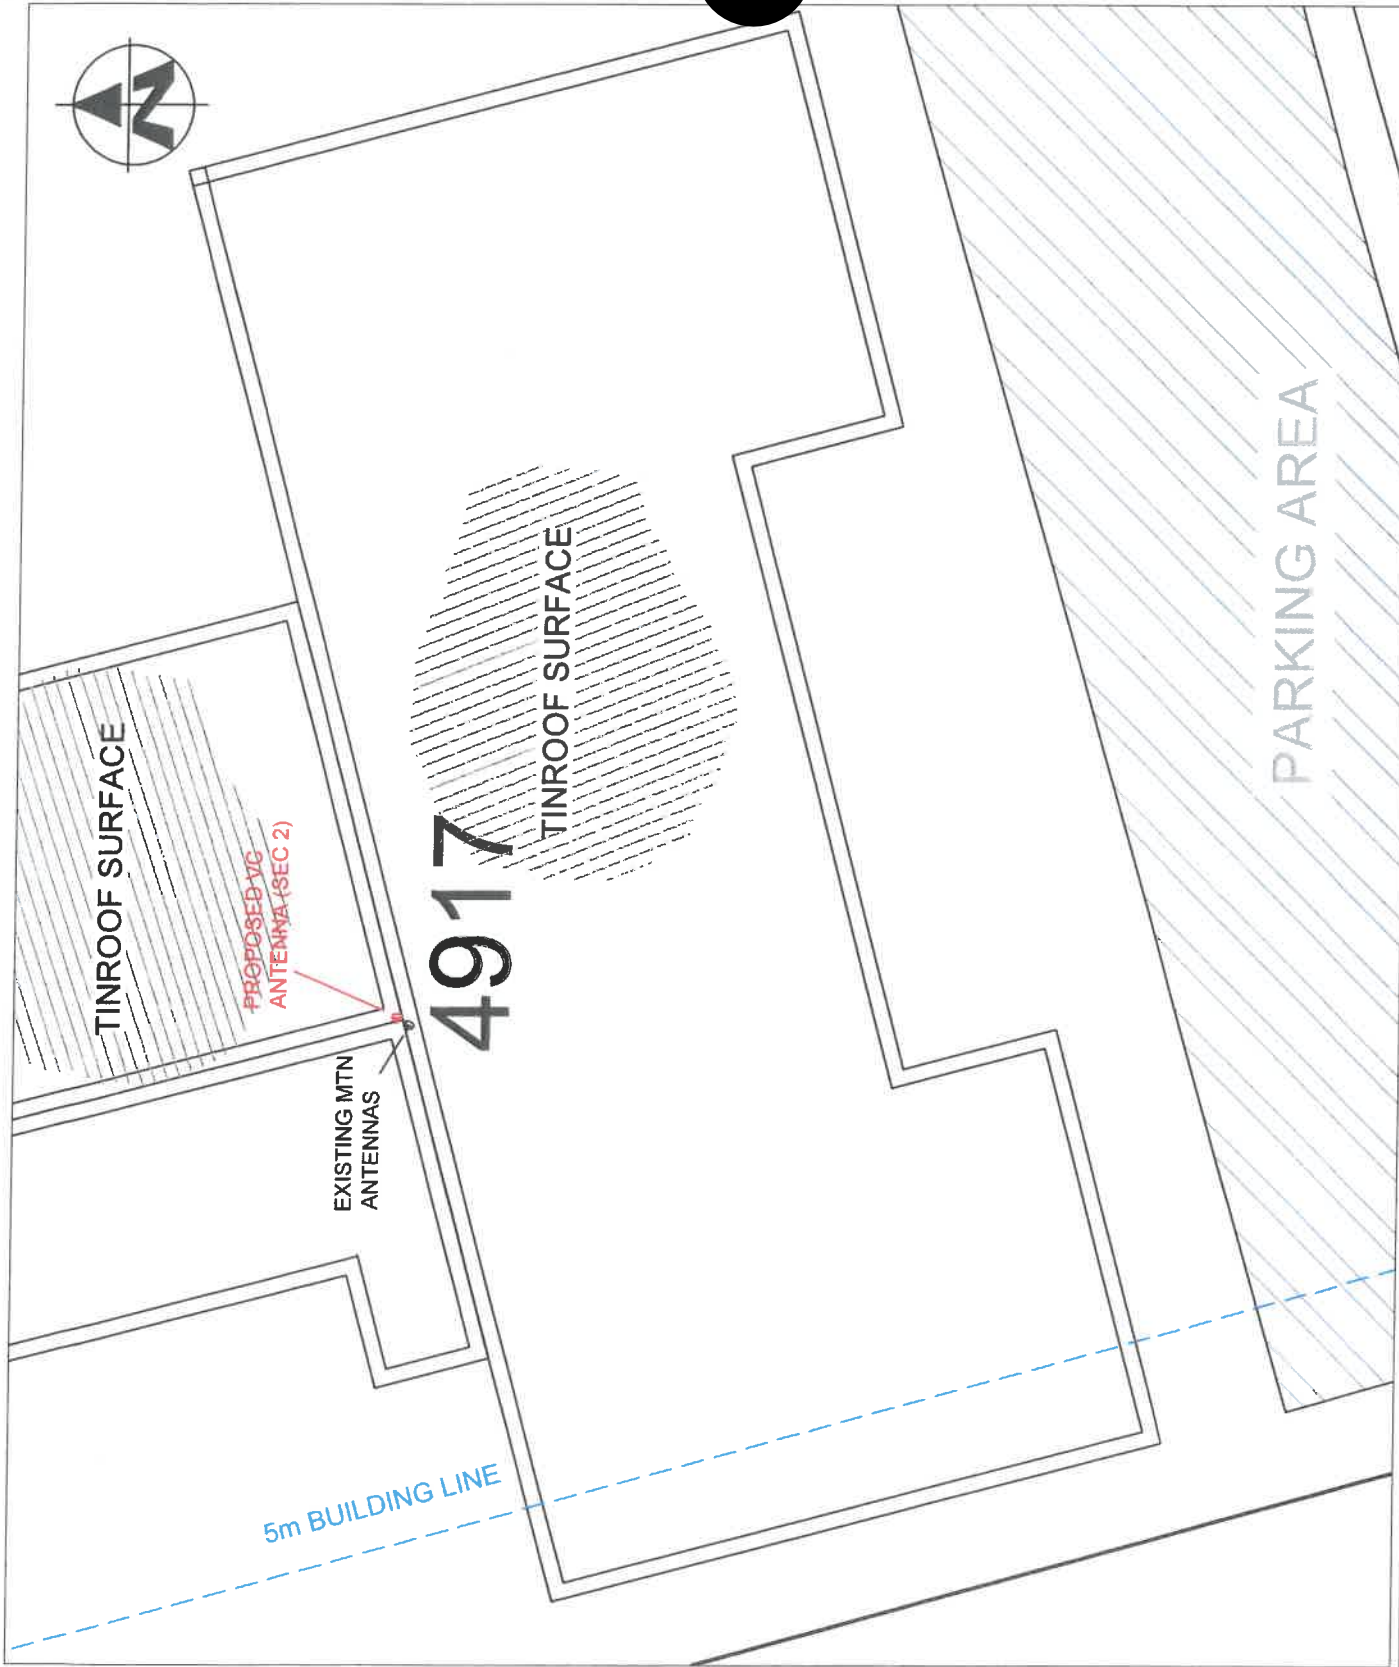

vodacom

VODACOM SITE ID:

BS_76590

VODACOM SITE NAME:

SUN LOMBARDI

PROPERTY DESCRIPTION:

ERF 4917, STELLENBOSCH

ADDRESS:

COLIOGNY STREET, STELLENBOSCH

CO-ORDINATES:

Lat: -33.934560°

Long: 18.865272°

ELEVATION:

121m



ANTENNA (AEQB)

APPROVED MAST:

3X PROPOSED NEW 5G AEQB ANTENNA

NOTES:

A) 3X NEW ADDITIONAL VC ROOFTOP ANTENNA
B) EXISTING 2.7m ANTENNA TO BE REPLACED WITH NEW
2m HEXABAND

C) NEW 5G AEQB TO BE INSTALLED ABOVE NEW
HEXABAND ANTENNA

D) ZONING: EDUCATION ZONE

ADDITIONAL NOTE:

THE CUMULATIVE ELECTROMAGNETIC RADIO
FREQUENCY EMISSIONS (EMF) DO NOT EXCEED THE
ICNIRP PUBLIC EXPOSURE GUIDELINES AS
RECOMMENDED BY THE NATIONAL DEPARTMENT OF
HEALTH

DATE DESCRIPTION

20-09-2022 1st Issue

REVISION

0

DRAWING NUMBER: BS_76590

SHEET:

4 OF 11

DRAWING TITLE:

TOP VIEW

DRAWN: A. RODRIGUES

SCALE:

NTS

DATE: 2021-09-20

REVISION:

0

Southern Elevation

PROPOSED NEW
5G AEQB

PROPOSED NEW
5G AEQB

EXISTING MTN
ANTENNA

EXISTING MTN EQUIPMENT
CONTAINER

EXISTING VC
EQUIPMENT
CONTAINER

EXISTING BUILDING

PROPOSED NEW
HEXABAND ANTENNA
(SECTOR 3)

PROPOSED NEW
HEXABAND ANTENNA
(SECTOR 2)

0.5m

2.0m

0.5m

2.0m

NOTE:
Advisory of warning signage including a pictogram may be a requirement for TMI. Such signage shall identify the property and shall warn the general public as required. Such signage shall be to the Municipality satisfaction and may not be larger than 400mm x 500mm.

This application will comply with the Stellenbosch, Telecommunication Mast Infrastructure Policy, as approved by the Municipality.

PROPOSED VC ANTENNA
(SECTOR 3)

EXISTING MTN
ANTENNA

PROPOSED VC ANTENNA
(SECTOR 2)

EXISTING EQUIPMENT
CONTAINERS

3.0m

15.0m



vodacom

VODACOM SITE ID:

BS_76590

VODACOM SITE NAME:

SUN LOMBARDI

PROPERTY DESCRIPTION:

ERF 4917, STELLENBOSCH

ADDRESS:

COLOGNY STREET, STELLENBOSCH

CO-ORDINATES:

Lat: -33.934560°

Long: 18.865272°

ELEVATION:

121m



APPROVED MAST:

3X PROPOSED NEW 5G AEQB ANTENNA

NOTES:

- A) 3X NEW ADDITIONAL VC ROOFTOP ANTENNA
- B) EXISTING 2.7m ANTENNA TO BE REPLACED WITH NEW 2m HEXABAND
- C) NEW 5G AEQB TO BE INSTALLED ABOVE NEW HEXABAND ANTENNA
- D) ZONING: EDUCATION ZONE

ADDITIONAL NOTE:
THE CUMULATIVE ELECTROMAGNETIC RADIO FREQUENCY EMISSIONS (EMF) DO NOT EXCEED THE ICNIRP PUBLIC EXPOSURE GUIDELINES AS RECOMMENDED BY THE NATIONAL DEPARTMENT OF HEALTH

DATE	DESCRIPTION	REVISION
20-09-2022	1st Issue	0

DRAWING NUMBER: BS_76590

SHEET:
5 OF 11

DRAWING TITLE: ELEVATION


DRAWN: A. RODRIGUES

SCALE:
NTS

DATE: 2021-09-20

REVISION:
0


Eastern Elevation

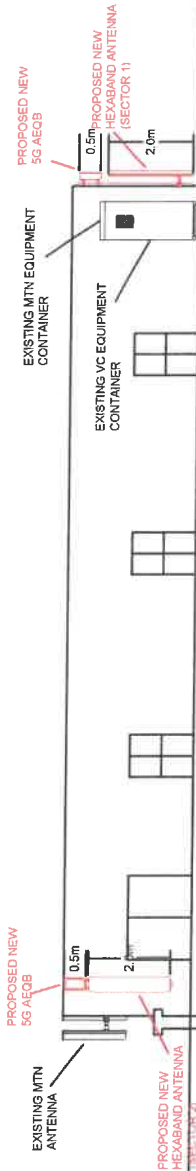

EXISTING BUILDING

NOTE:
Advisory of warning signage including a pictogram may be a requirement for TMI. Such signage shall identify the property and shall warn the general public as required. Such signage shall be to the Municipality satisfaction and may not be larger than 400mm x 500mm.

This application will comply with the Stellenbosch, Telecommunication Mast Infrastructure Policy, as approved by the Municipality.

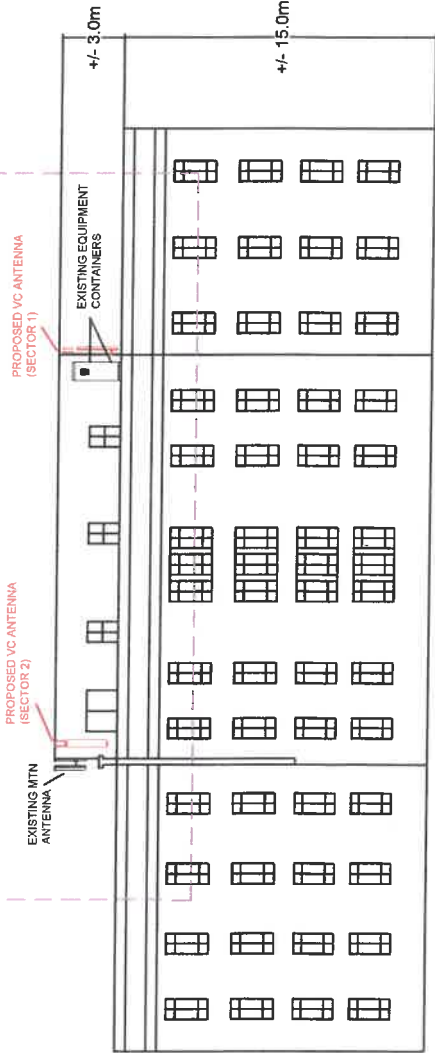

VODACOM SITE ID:

BS_76590

VODACOM SITE NAME:

SUN LOMBARDI

PROPERTY DESCRIPTION:

ERF 4917, STELLENBOSCH

ADDRESS:

COLLOIGNY STREET, STELLENBOSCH

CO-ORDINATES:

Lat: -33.934560°

Long: 18.865272°

ELEVATION:

121m



3X PROPOSED NEW VODACOM ROOFTOP CELLULAR ANTENNA (AEQB)

APPROVED MAST:

3X PROPOSED NEW 5G AEQB ANTENNA

NOTES:

A) 3X NEW ADDITIONAL VC ROOFTOP ANTENNA
B) EXISTING 2.7m ANTENNA TO BE REPLACED WITH NEW 2m HEXABAND
C) NEW 5G AEQB TO BE INSTALLED ABOVE NEW HEXABAND ANTENNA
D) ZONING: EDUCATION ZONE

ADDITIONAL NOTE:
THE CUMULATIVE ELECTROMAGNETIC RADIO FREQUENCY EMISSIONS (EMF) DO NOT EXCEED THE ICNIRP PUBLIC EXPOSURE GUIDELINES AS RECOMMENDED BY THE NATIONAL DEPARTMENT OF HEALTH

DATE	DESCRIPTION	REVISION
20-09-2022	1st Issue	0


DRAWING NUMBER: BS_76590	SHEET: 6 OF 11
--------------------------	----------------

DRAWING TITLE: ELEVATION

DRAWN: A. RODRIGUES	SCALE: NTS
---------------------	------------


DATE: 2021-09-20	REVISION: 0
------------------	-------------

Surrounding Base Station Map

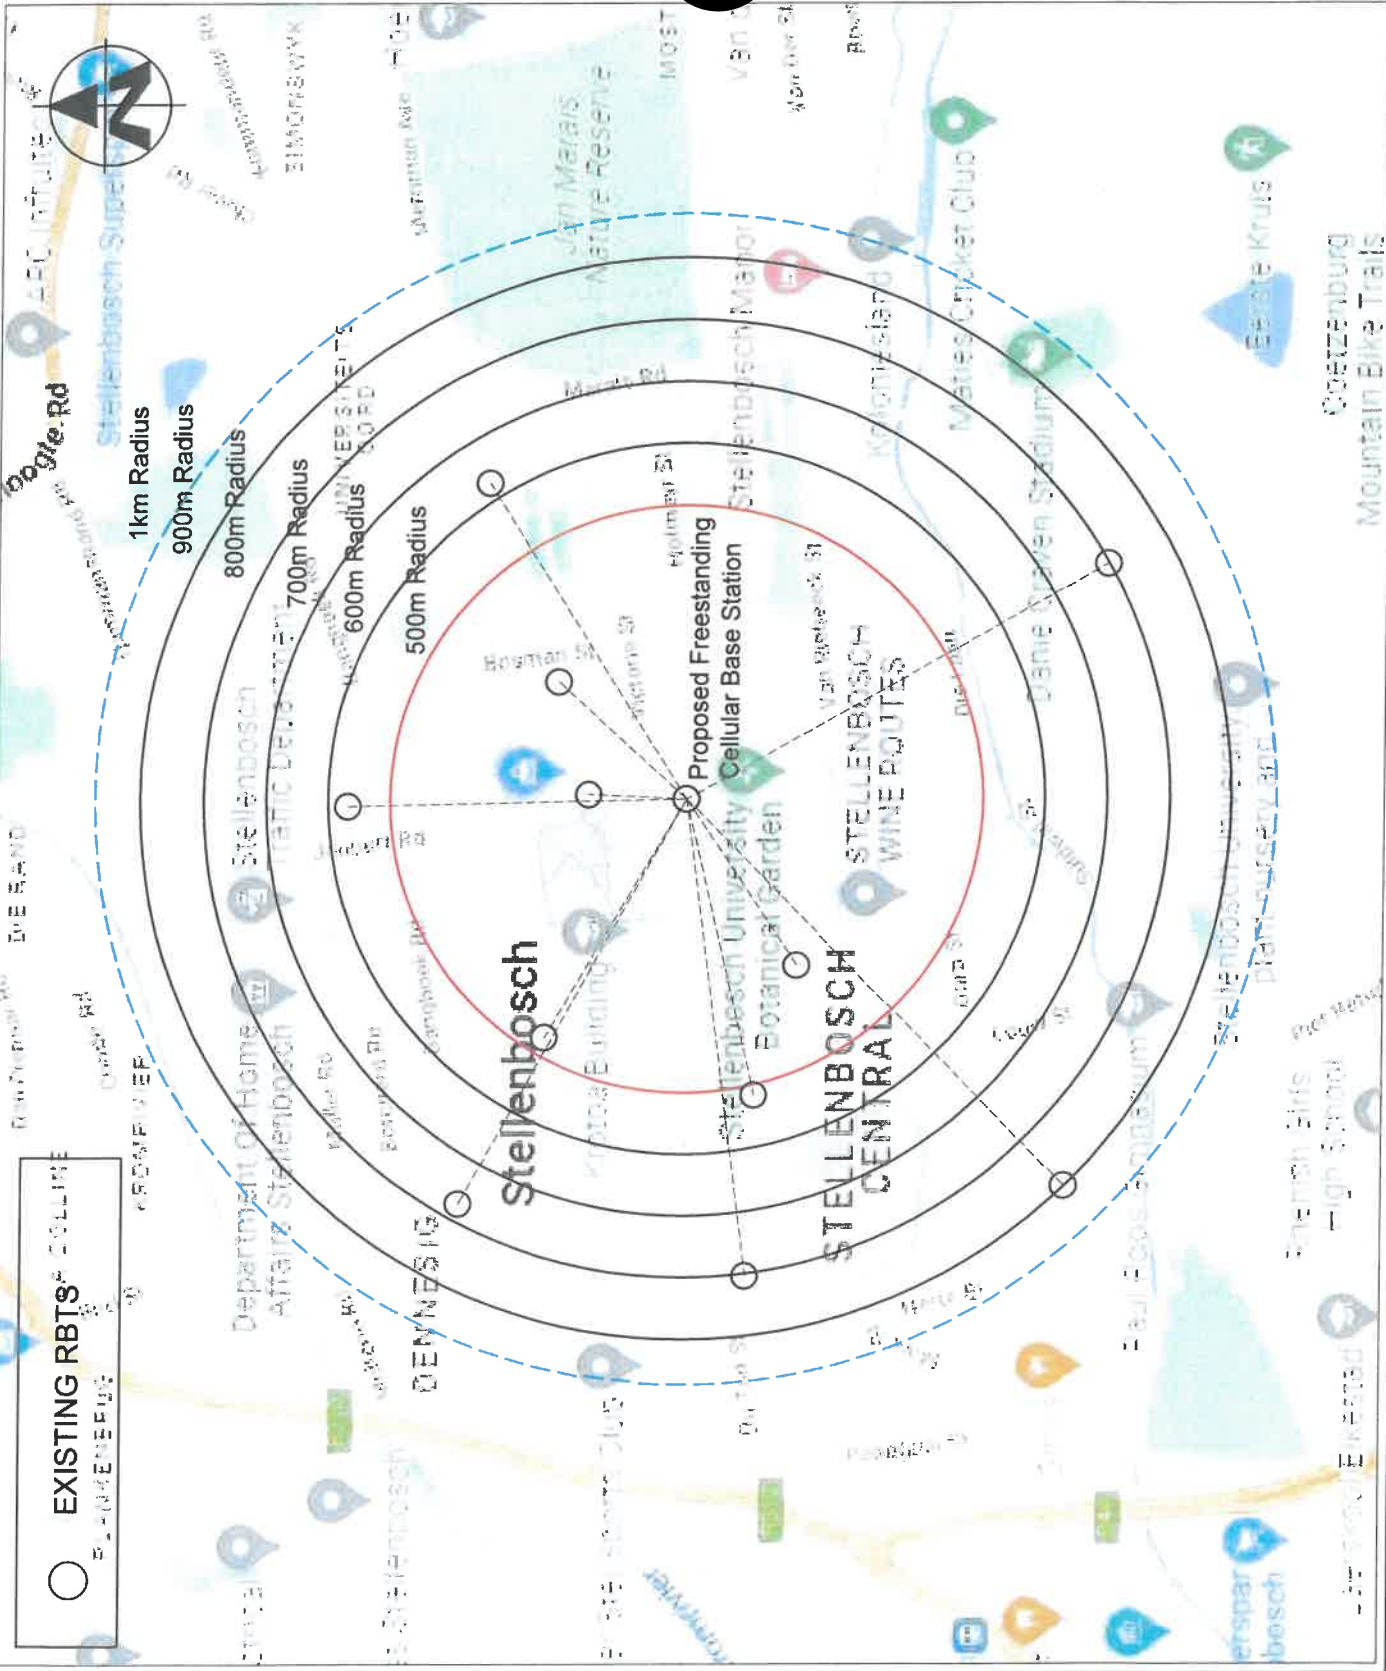

VODACOM SITE ID:	BS_76590	
VODACOM SITE NAME:	SUN LOMBARDI	
PROPERTY DESCRIPTION:	ERF 4917, STELLENBOSCH	
ADDRESS:	COLOGY STREET, STELLENBOSCH	
CO-ORDINATES:	ELEVATION: 121m	
3X PROPOSED NEW VODACOM ROOFTOP CELLULAR ANTENNA (AEQB)		
APPROVED MAST:	3X PROPOSED NEW 5G AEQB ANTENNA	
NOTES:	A) 3X NEW ADDITIONAL VC ROOFTOP ANTENNA B) EXISTING 2.7m ANTENNA TO BE REPLACED WITH NEW 2m HEXABAND C) NEW 5G AEQB TO BE INSTALLED ABOVE NEW HEXABAND ANTENNA D) ZONING: EDUCATION ZONE ADDITIONAL NOTE: THE CUMULATIVE ELECTROMAGNETIC RADIO FREQUENCY EMISSIONS (EMF) DO NOT EXCEED THE ICRNRP PUBLIC EXPOSURE GUIDELINES AS RECOMMENDED BY THE NATIONAL DEPARTMENT OF HEALTH	
DATE	DESCRIPTION	REVISION
20-09-2022	1st Issue	0
DRAWING NUMBER: BS_76590		
SHEET: 7 OF 11		
DRAWING TITLE: SURROUNDING BASE STATIONS		
DRAWN: A. RODRIGUES		
SCALE: NTS		
DATE: 2021-09-20		
REVISION: 0		

Public Safety Zone Map

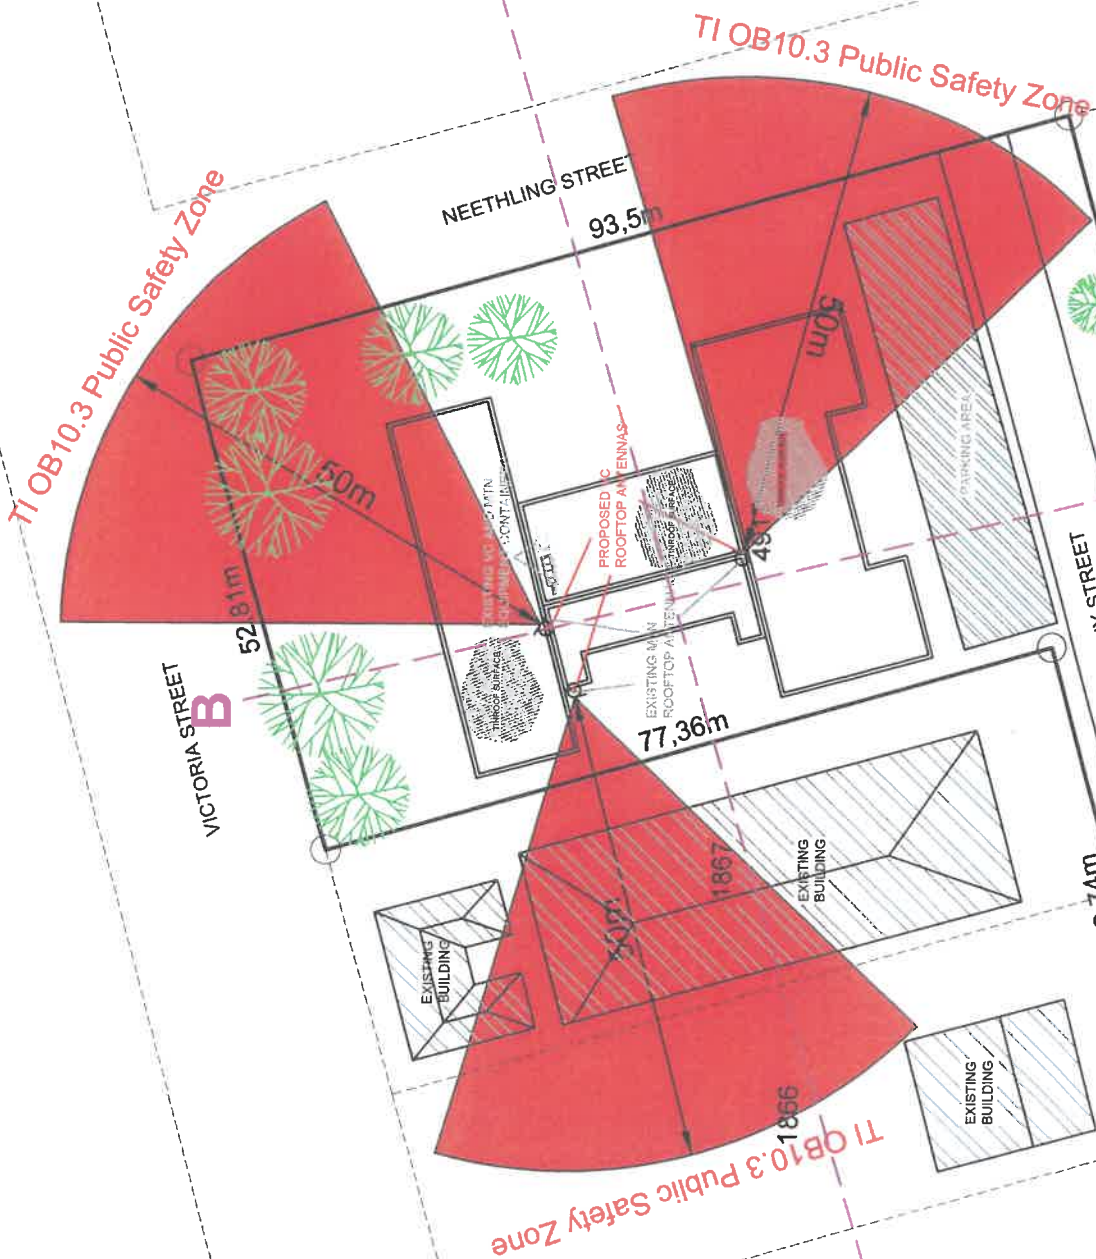


VODACOM SITE ID:	BS_76590	
VODACOM SITE NAME:	SUN LOMBARDI	
PROPERTY DESCRIPTION:	ERF 4917, STELLENBOSCH	
ADDRESS:	COLOGNY STREET, STELLENBOSCH	
CO-ORDINATES:	ELEVATION: Lat: -33.934560° Long: 18.865272° 121m	
TOWN AND REGIONAL PLANNING CONSULTANTS		
APPROVED MAST:	3X PROPOSED NEW 5G AEQB ANTENNA	
NOTES:	A) 3X NEW ADDITIONAL VC ROOFTOP ANTENNA B) EXISTING 2.7m ANTENNA TO BE REPLACED WITH NEW 2m HEXABAND C) NEW 5G AEQB TO BE INSTALLED ABOVE NEW HEXABAND ANTENNA D) ZONING: EDUCATION ZONE ADDITIONAL NOTE: THE CUMULATIVE ELECTROMAGNETIC RADIO FREQUENCY EMISSIONS (EMF) DO NOT EXCEED THE ICNIRP PUBLIC EXPOSURE GUIDELINES AS RECOMMENDED BY THE NATIONAL DEPARTMENT OF HEALTH	
DATE	DESCRIPTION	REVISION
20-09-2023	1st Issue	0
DRAWING NUMBER: BS_76590		SHEET: 8 OF 11
DRAWING TITLE: PUBLIC SAFETY ZONE MAP		SCALE: NTS
DRAWN: A. RODRIGUES		REVISION: 0
DATE: 2021-09-20		

Southern Public Safety Zone Elevation



VODACOM SITE ID:	BS_76590	
VODACOM SITE NAME:	SUN LOMBARDI	
PROPERTY DESCRIPTION:	ERF 4917, STELLENBOSCH	
ADDRESS:	COLOGNY STREET, STELLENBOSCH	
CO-ORDINATES:	ELEVATION: 121m Lat: -33.934560° Long: 18.865272°	
[Redacted]		
APPROVED MAST:	ANTENNA (AEQB) 3X PROPOSED NEW 5G AEQB ANTENNA	
NOTES:	A) 3X NEW ADDITIONAL VC ROOFTOP ANTENNA B) EXISTING 2.7m ANTENNA TO BE REPLACED WITH NEW 2m HEXABAND C) NEW 5G AEQB TO BE INSTALLED ABOVE NEW HEXABAND ANTENNA D) ZONING: EDUCATION ZONE ADDITIONAL NOTE: THE CUMULATIVE ELECTROMAGNETIC RADIO FREQUENCY EMISSIONS (EMF) DO NOT EXCEED THE ICNIRP PUBLIC EXPOSURE GUIDELINES AS RECOMMENDED BY THE NATIONAL DEPARTMENT OF HEALTH	
DATE	DESCRIPTION	REVISION
20-09-2022	1st Issue	0
DRAWING NUMBER: BS_76590		
SHEET: 9 OF 11		
DRAWING TITLE: PUBLIC SAFETY ZONE ELEVATION		
DRAWN: A. RODRIGUES		
SCALE: NTS		
DATE: 2021-09-20		
REVISION: 0		


Eastern Public Safety Zone Elevation

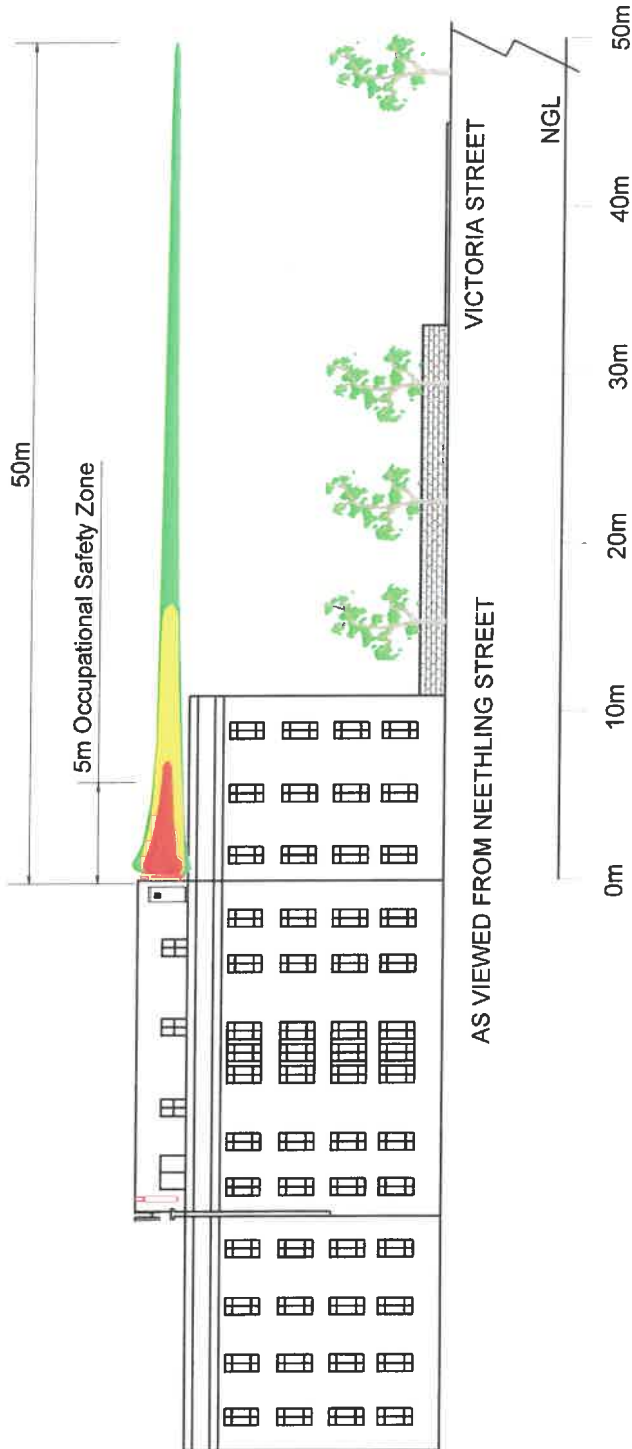


AS VIEWED FROM NEETHLING STREET

PUBLIC SAFETY ZONE EASTERN ELEVATION (B-B)

VODACOM SITE ID:	BS_76590	
VODACOM SITE NAME:	SUN LOMBARDI	
PROPERTY DESCRIPTION:	ERF 4917, STELLENBOSCH	
ADDRESS:	COLIOGNY STREET, STELLENBOSCH	
CO-ORDINATES:	ELEVATION:	
Lat: -33.934560° Long: 18.865272°	121m	
APPROVED MAST:	3X PROPOSED NEW 5G AEQB ANTENNA	
NOTES:	A) 3X NEW ADDITIONAL VC ROOFTOP ANTENNA B) EXISTING 2.7m ANTENNA TO BE REPLACED WITH NEW 2m HEXABAND C) NEW 5G AEQB TO BE INSTALLED ABOVE NEW HEXABAND ANTENNA D) ZONING: EDUCATION ZONE ADDITIONAL NOTE: THE CUMULATIVE ELECTROMAGNETIC RADIO FREQUENCY EMISSIONS (EMF) DO NOT EXCEED THE ICRIRP PUBLIC EXPOSURE GUIDELINES AS RECOMMENDED BY THE NATIONAL DEPARTMENT OF HEALTH	
DATE	DESCRIPTION	REVISION
20-09-2022	1st Issue	0
DRAWING NUMBER: BS_76590		
SHEET: 10 OF 11		
DRAWING TITLE: PUBLIC SAFETY ZONE ELEVATION		
DRAWN: A. RODRIGUES		
SCALE: NTS		
DATE: 2021-09-20		
REVISION: 0		

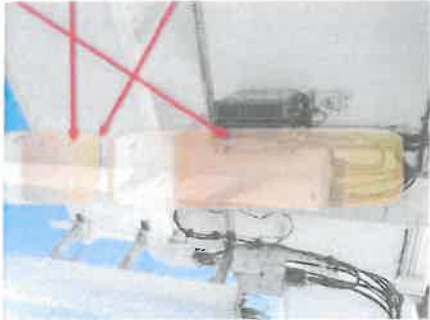


SECTOR 1

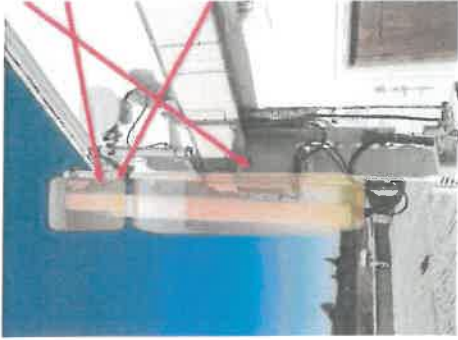

SECTOR 2



SECTOR 3

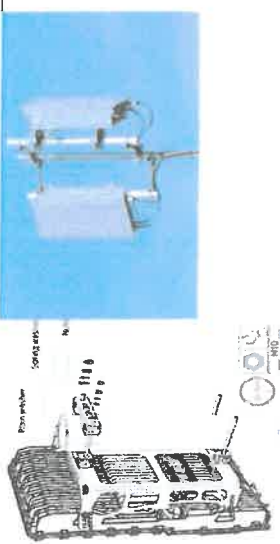

EQUIPMENT SPECIFICATIONS

Superimposition of Proposed 3x New VC Antenna and Equipment Specifications

VODACOM SITE ID:	BS_76590	
VODACOM SITE NAME:	SUN LOMBARDI	
PROPERTY DESCRIPTION:	ERF 4917 STELLENBOSCH	
ADDRESS:	COLIOGNY STREET, STELLENBOSCH	
CO-ORDINATES:	ELEVATION: 121m	
Lat: -33.934560°	Long: 18.865272°	
3X PROPOSED NEW VODACOM ROOFTOP ANTENNA (AEQB)		
APPROVED MAST:	3X PROPOSED NEW 5G AEQB ANTENNA	
NOTES:	A) 3X NEW ADDITIONAL VC ROOFTOP ANTENNA B) EXISTING 2.7m ANTENNA TO BE REPLACED WITH NEW 2m HEXABAND C) NEW 5G AEQB TO BE INSTALLED ABOVE NEW HEXABAND ANTENNA D) ZONING: EDUCATION ZONE ADDITIONAL NOTE: THE CUMULATIVE ELECTROMAGNETIC RADIO FREQUENCY EMISSIONS (EMF) DO NOT EXCEED THE ICRP PUBLIC EXPOSURE GUIDELINES AS RECOMMENDED BY THE NATIONAL DEPARTMENT OF HEALTH	
DATE	DESCRIPTION	REVISION
20-09-2022	1st Issue	0
DRAWING NUMBER: BS_76590		SHEET: 11 OF 11
DRAWING TITLE: ARTIST IMPRESSION		SCALE: NTS
DRAWN: A. RODRIGUES		REVISION: 0
DATE: 2021-09-20		