



STELLENBOSCH

STELLENBOSCH • PNIEL • FRANSCHHOEK

MUNISIPALITEIT • UMASIPALA • MUNICIPALITY

Application Number: LU/17722 (TP867/2024)

Our File Reference Number: Erf 15827, Stellenbosch

Your Reference Number:

Enquiries: Ulrich von Molendorff

Contact No: 021 – 808 8682

Email address: Ulrich.Vonmolendorff@stellenbosch.gov.za

PER E-MAIL [REDACTED]

Sir/Madam

APPLICATION FOR CONSENT USE : ERF 15827, STELLENBOSCH

1. The above application refers.
2. The duly authorised decision maker has decided on the above application as follows:

2.1 That the following application(s) in terms of Section 15(2) of the Stellenbosch Municipal Land Use Planning Bylaw on Erf 15827, Stellenbosch for:

- 2.1.1 a consent use required in terms of the zoning scheme in terms of Section 15(2)(o) of the said Bylaw to allow for additional rooftop telecommunication antennas and ancillary structures to be erected.

BE APPROVED in terms of Section 60 of the said Bylaw and subject to conditions of approval.

2.2 The approval is subject to the following **conditions** imposed in terms of Section 66 of the said Bylaw:

- 2.2.1 The approval only applies to the proposed application under consideration and shall not be construed as authority to depart from any other legal prescriptions or requirements from Council or other legislation or Bylaws or Regulations that may be applicable.
- 2.2.2 The approval granted shall not exempt the applicant from complying with any other legal prescriptions or requirements that might have a bearing on the proposed use.

- 2.2.3 Access to the rooftop telecommunication infrastructure and associated equipment be strictly controlled at all times to the satisfaction of the Municipality.
- 2.2.4 No unauthorised person be able to come within 5m in front of the rooftop antennae's.
- 2.2.5 The consent use be restricted to the compound of the infrastructure as depicted on Drawing Number T1891, dated 2024-07-26 and drawn by WPP Town and Regional Planning Consultants and Drawings No L1, C1-4 dated 06/05/2024 and drawn by MTN., attached as **APPENDIX A**.
- 2.2.6 The rooftop structures must not be utilized for outdoor advertising purposes.
- 2.2.7 Adequate warning signs in the three official languages be displayed on the access door or gate to the facilities, defining it as a no-go zone.
- 2.2.8 The applicant/operators be responsible for ongoing maintenance of the entire installation as well as all costs with respect to such maintenance or future decommissioning of the telecommunication infrastructure.
- 2.2.9 If the site is decommissioned the applicant/operators to remove all site infrastructure and the site to be rehabilitated to its former state or to a condition that is in line with the land use and character of the area at the time of decommissioning to the satisfaction of the Municipality.
- 2.2.10 The landowner/operator grants the Municipality access at all reasonable times to the installation, for the purpose of monitoring inspection and compliance certification.
- 2.2.11 The approval will lapse if not implemented within five years from the date of final notification of approval of the application.
- 2.2.12 Building plans be submitted to this Municipality for consideration and approval for all new, extensions and alterations prior to construction commencing on site.

3. The **reasons** for the above decision are as follows:

- 3.1. The rooftop telecommunication infrastructure is needed to fill in the connectivity radius gap and the increase in coverage and capacity will be beneficial to the broader community and customer base.
- 3.2. It is not envisaging that the health, safety and welfare of the community will be affected negatively by the proposed telecommunication structures.


4. Matters **to be noted**:

4.1. None.

5. You are hereby informed in terms of section 79(2) of the Stellenbosch Municipal Land Use Planning Bylaw of your right to appeal the above decision to the Appeal Authority within 21 days from the date of notification of the above decision. Please note that no late appeals or an extension of time for the submission of appeals are permitted in terms of Section 80(1)(a) of the said By-Law.
6. Appeals must be submitted by completing the required form with the prescribed information to satisfy the requirements of Section 80(2) of the said By-law, failing which the appeal will be invalid in terms of Section 81(1)(b) of the said By-Law.
7. **Appeals must be addressed to the Municipal Manager and submitted to his/ her designated official by means of e-mail at the following address: landuse.appeals@stellenbosch.gov.za**
8. Any party (applicant or other) who lodges an appeal must pay the applicable appeal fee in terms of the approved municipal tariffs and submit the proof of payment together with the appeal. The **LU** Reference number on this correspondence, or the applicable Erf/ Farm Number must be used as the reference for the payment of the appeal fee.
9. The appeal form and approved tariff structure and the banking details for the General Account can be accessed and viewed on the municipal website. For any enquiries the office can be contacted at landuse.appeals@stellenbosch.gov.za or 021- 808 8684.
10. An applicant who lodges an appeal must also adhere to the following requirements stipulated in terms of section 80(3) to (7) of the said By-law:
 - (a) Simultaneously serve the appeal on any person who commented on the application concerned and any other person as the municipality may determine.
 - (b) The notice by the applicant must invite persons to comment on the appeal within 21 days from date of notification of the appeal.
 - (c) The notice must be served in accordance with section 35 of the said legislation and in accordance with the prescripts or such additional requirements as may be determined by the Municipality.
 - (d) Proof of serving the notification must be submitted to the Municipality at the above E-mail address within 14 days of serving the notification.
11. Kindly note that no appeal right exists in terms of Section 62 of the Local Government Municipal Systems Act, No 32 of 2000.

12. Kindly note the above decision in the case of any approval, is suspended, and may therefore not be acted on, until such time as the period for lodging appeals has lapsed, any appeal has been finalised and you've been advised accordingly.

Yours faithfully

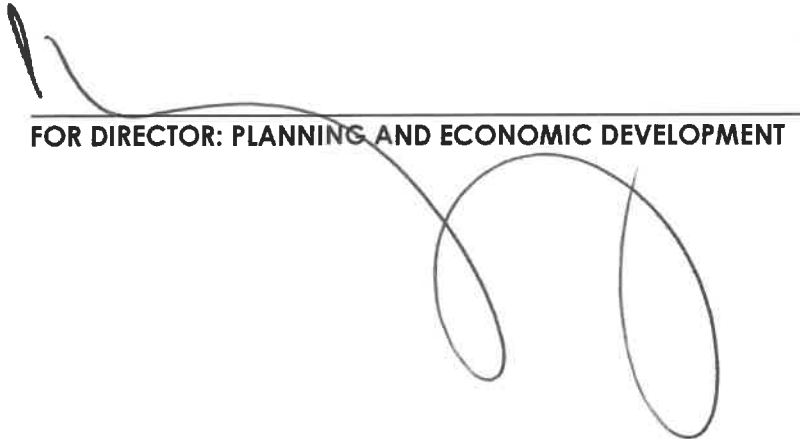


A large, stylized handwritten signature in black ink, consisting of a series of loops and curves, positioned above a horizontal line.

FOR DIRECTOR: PLANNING AND ECONOMIC DEVELOPMENT

15/11/2024
DATE

APPENDIX A

5/1/2007

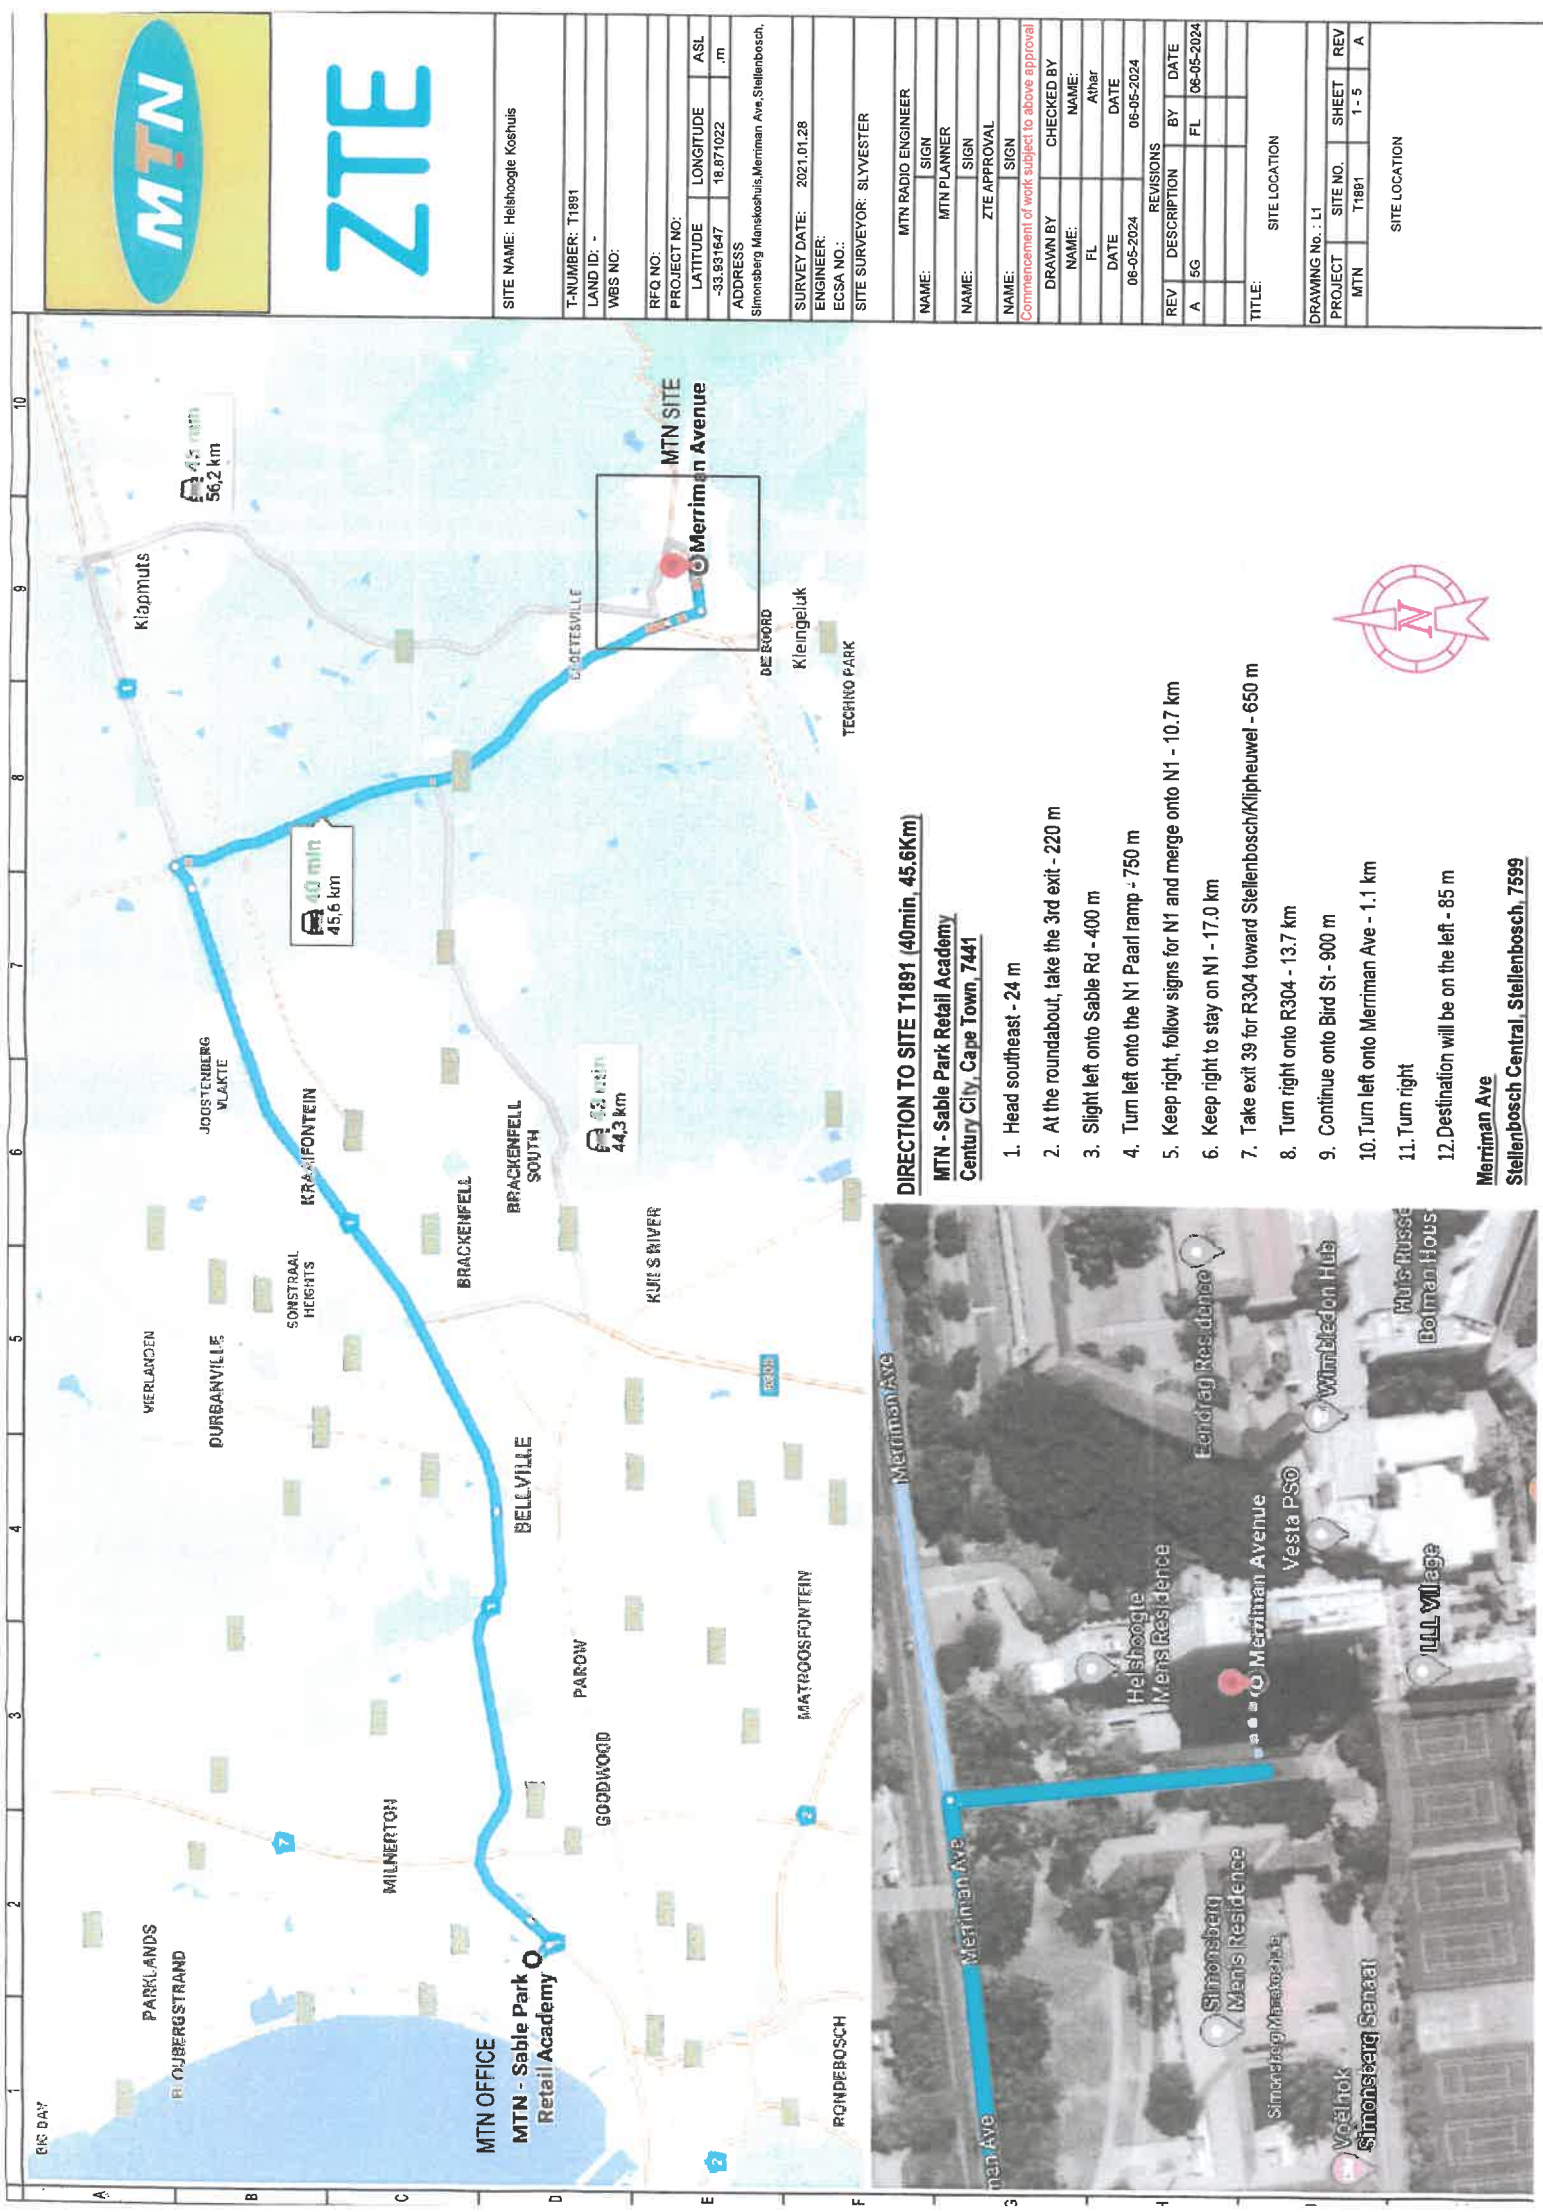


								
SITE NAME: Heishoogte Koshuis								
T-NUMBER: T1891								
LAND ID: -								
WBS NO:								
RFQ NO:								
PROJECT NO:		LONGITUDE		ASL				
		-33.931647		18.871022		.m		
ADDRESS		Simonseberg Manskoshuis, Merriman Ave, Stellenbosch,						
SURVEY DATE: 2021.01.28								
ENGINEER:								
ECSA NO.:								
SITE SURVEYOR: SLYVESTER								
MTN RADIO ENGINEER		SIGN						
MTN PLANNER		SIGN						
NAME:		SIGN						
ZTE APPROVAL		SIGN						
NAME:		SIGN						
Commencement of work subject to above approval								
DRAWN BY		CHECKED BY						
NAME:		NAME:						
FL		Altter						
DATE		DATE						
06-05-2024		06-05-2024						
REVISIONS								
REV	DESCRIPTION	BY	DATE					
A	5G	FL	06-05-2024					
TITLE:								
SITE LOCATION								
DRAWING No.: L1								
PROJECT	SITE NO.	SHEET	REV					
MTN	T1891	1 - 5	A					
SITE LOCATION								




DIRECTION TO SITE T1891 (40min, 45.6Km)

MTN - Sable Park Retail Academy
Century City, Cape Town, 7441

1. Head southeast - 24 m
2. At the roundabout, take the 3rd exit - 220 m
3. Slight left onto Sable Rd - 400 m
4. Turn left onto the N1 Paarl ramp - 750 m
5. Keep right, follow signs for N1 and merge onto N1 - 10.7 km
6. Keep right to stay on N1 - 17.0 km
7. Take exit 39 for R304 toward Stellenbosch/Klipheuwel - 650 m
8. Turn right onto R304 - 13.7 km
9. Continue onto Bird St - 900 m
10. Turn left onto Merriman Ave - 1.1 km
11. Turn right
12. Destination will be on the left - 85 m

Merriman Ave
Stellenbosch Central, Stellenbosch, 7599

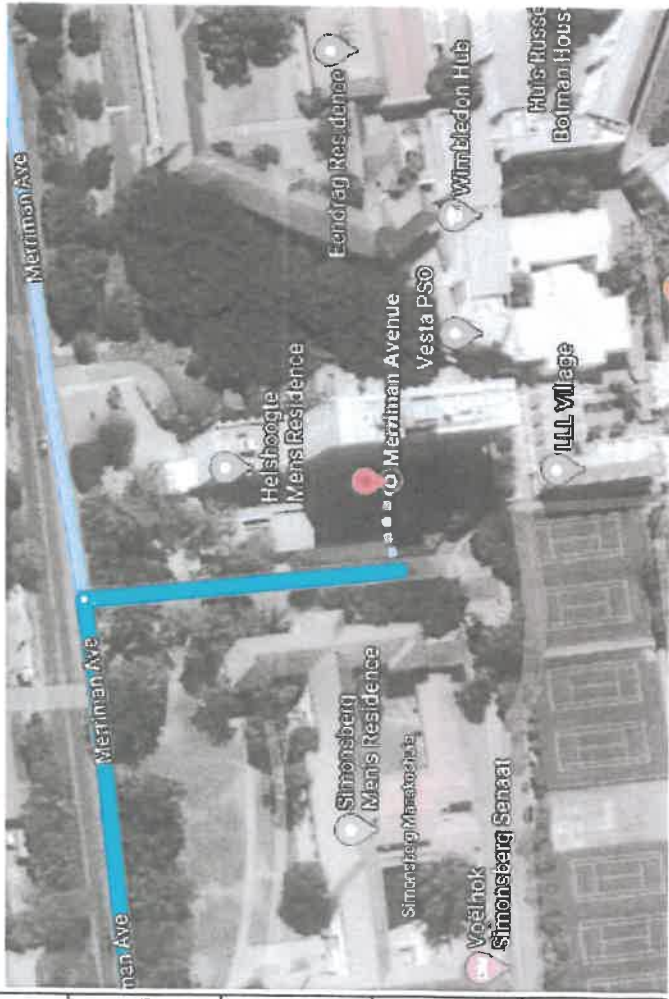

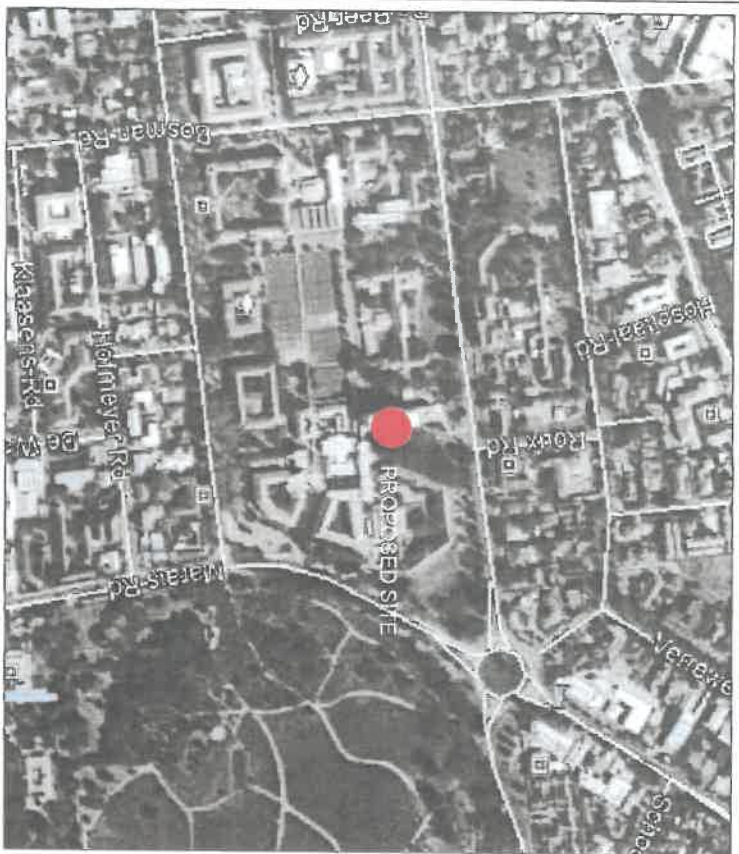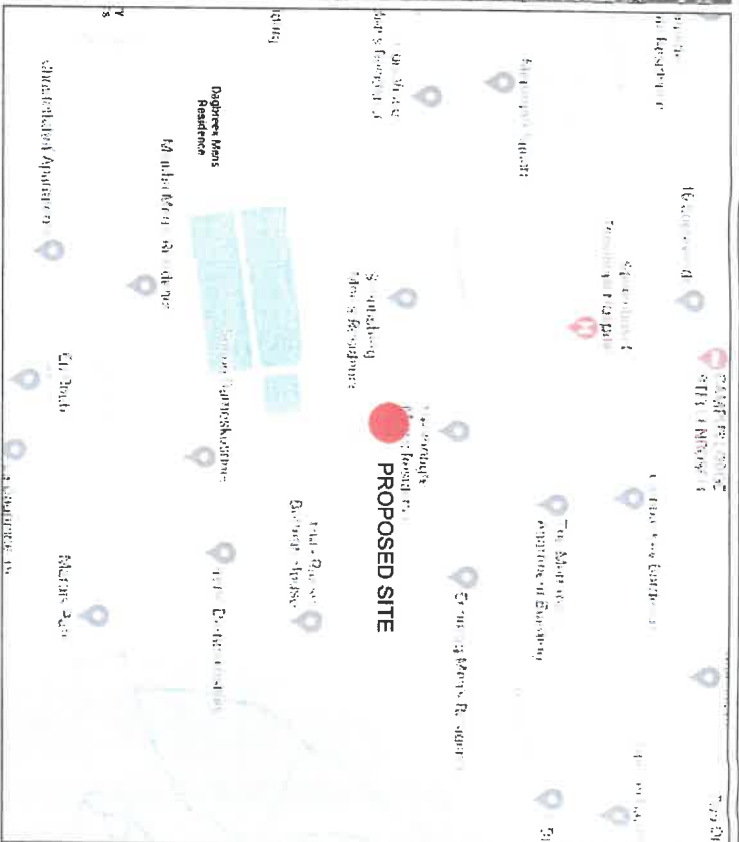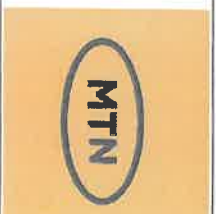

MTN SITE ID: T 1891

MTN SITE NAME: HELSHOOGTE KOSHUIS

PROPERTY DESCRIPTION: ERF 15827, STELLENBOSCH

ADDRESS: MERRIMAN AVENUE, STELLENBOSCH

CO-ORDINATES: Lat: -33.931647° Long: 18.871022° ELEVATION: 126m



TOWN AND REGIONAL PLANNING CONSULTANTS

Unit H, 3rd Floor, Office Building, Ridgeway, Century City, Cape Town, 7945

PROJECT: 3X PROPOSED NEW MTN ROOFTOP CELLULAR ANTENNA (A9851H S36 AAU)

APPROVED MAST: 3X PROPOSED NEW MTN ROOFTOP CELLULAR ANTENNA (A9851H S36 AAU)

NOTES: A) 3X NEW ADDITIONAL MTN ROOFTOP ANTENNA B) TYPE OF ANTENNA (A9851H S36 AAU) C) CUSTOM BASE STATION D) ZONING: EDUCATION ZONE

ADDITIONAL NOTE: THE CUMULATIVE ELECTROMAGNETIC RADIO FREQUENCY EMISSIONS (EMF) DO NOT EXCEED THE ICNIRP PUBLIC EXPOSURE GUIDELINES AS RECOMMENDED BY THE NATIONAL DEPARTMENT OF HEALTH

DATE	DESCRIPTION	REVISION
26-07-2024	1st Issue	0

DRAWING NUMBER: T1891 SHEET: 1 OF 10

DRAWING TITLE: LOCALITY MAP

DRAWN: R. CHIPS SCALE: NTS

DATE: 2024-07-26 REVISION: 0



T 1891

HELSHOOGTE KOSHUIS

ERF 15827, STELLENBOSCH

MERRIMAN AVENUE, STELLENBOSCH

CO-ORDINATES: ELEVATION:

Lat: -33.931647°
Long: 18.871022°
126m



TOWN AND REGIONAL PLANNING CONSULTANTS

Tel: (021) 552 5255
Fax: 086 537 8187

**Urn H, 3rd Floor
Matrix Building, Bridgeway,
Century City, Cape Town
7446**

3X PROPOSED NEW MTN ROOFTOP CELLULAR

ANTENNA (A9651H S36 AAU)

3X PROPOSED NEW MTN ROOFTOP CELLULAR
ANTENNA (A9651H S36 AAU)

- A) 3X NEW/ADDITIONAL MTN ROOFTOP ANTENNA
- B) TYPE OF ANTENNA: (4965 1H S36 AAU)
- C) CUSTOM BASE STATION
- D) ZONING: EDUCATION ZONE

ADDITIONAL NOTE:
THE CUMULATIVE ELECTROMAGNETIC RADIO FREQUENCY EMISSIONS (EMF) DO NOT EXCEED THE ICNIRP PUBLIC EXPOSURE GUIDELINES AS RECOMMENDED BY THE NATIONAL DEPARTMENT OF HEALTH

DATE	DESCRIPTION	REVISION
26-07-2024	1st Issue	0
DRAWING NUMBER: T1891		SHEET: 2 OF 9
DRAWING TITLE: SITE PLAN		
DRAWING: R.CHIPS		SCALE: 1:3000
DATE: 26-07-26	REVISION: 0	



MTN SITE ID:

MTN SITE NAME:
HELSHOOGTE KOSHUIS

ERF 15827, STELLENBOSCH

ADDRESS:
MERRIMAN AVENUE, STELLENBOSCH

CO-ORDINATES: Lat: -33.931647°
Long: 18.871022°

ELEVATION: 126m



TOWN AND REGIONAL PLANNING CONSULTANTS

Tel: (021) 562 5255
Fax: 086 537 9187

**Unit H, 3rd Floor
Matrix Building, Bridgeway,
Century City, Cape Town
7446**

PROJECT:
3X PROPOSED NEW MTN ROOFTOP CELLULAR
ANTENNA (A9651H S36 AAU)

3X PROPOSED NEW MTN ROOFTOP CELLULAR ANTENNA (A9651H S36 AAU)

NOTES:

- A) 3X NEW ADDITIONAL MTN ROOFTOP ANTENNA
B) TYPE OF ANTENNA: (A9651H S36 AAU)
C) CUSTOM BASE STATION
D) ZONING: EDUCATION ZONE

ADDITIONAL NOTE:
THE CUMULATIVE ELECTROMAGNETIC RADIO FREQUENCY EMISSIONS (EMF) DO NOT EXCEED THE ICNIRP PUBLIC EXPOSURE GUIDELINES AS RECOMMENDED BY THE NATIONAL DEPARTMENT OF HEALTH

DATE	DESCRIPTION	REVISION
26-07-2024	1st Issue	0

DRAWING NUMBER: T1891

SHEET:
3 OF 9

DRAWING TITLE:



DRAWN: R.CHIPPS

SCALE:
1:300

DATE: 2024-07-26

REVISION:
0

Top View

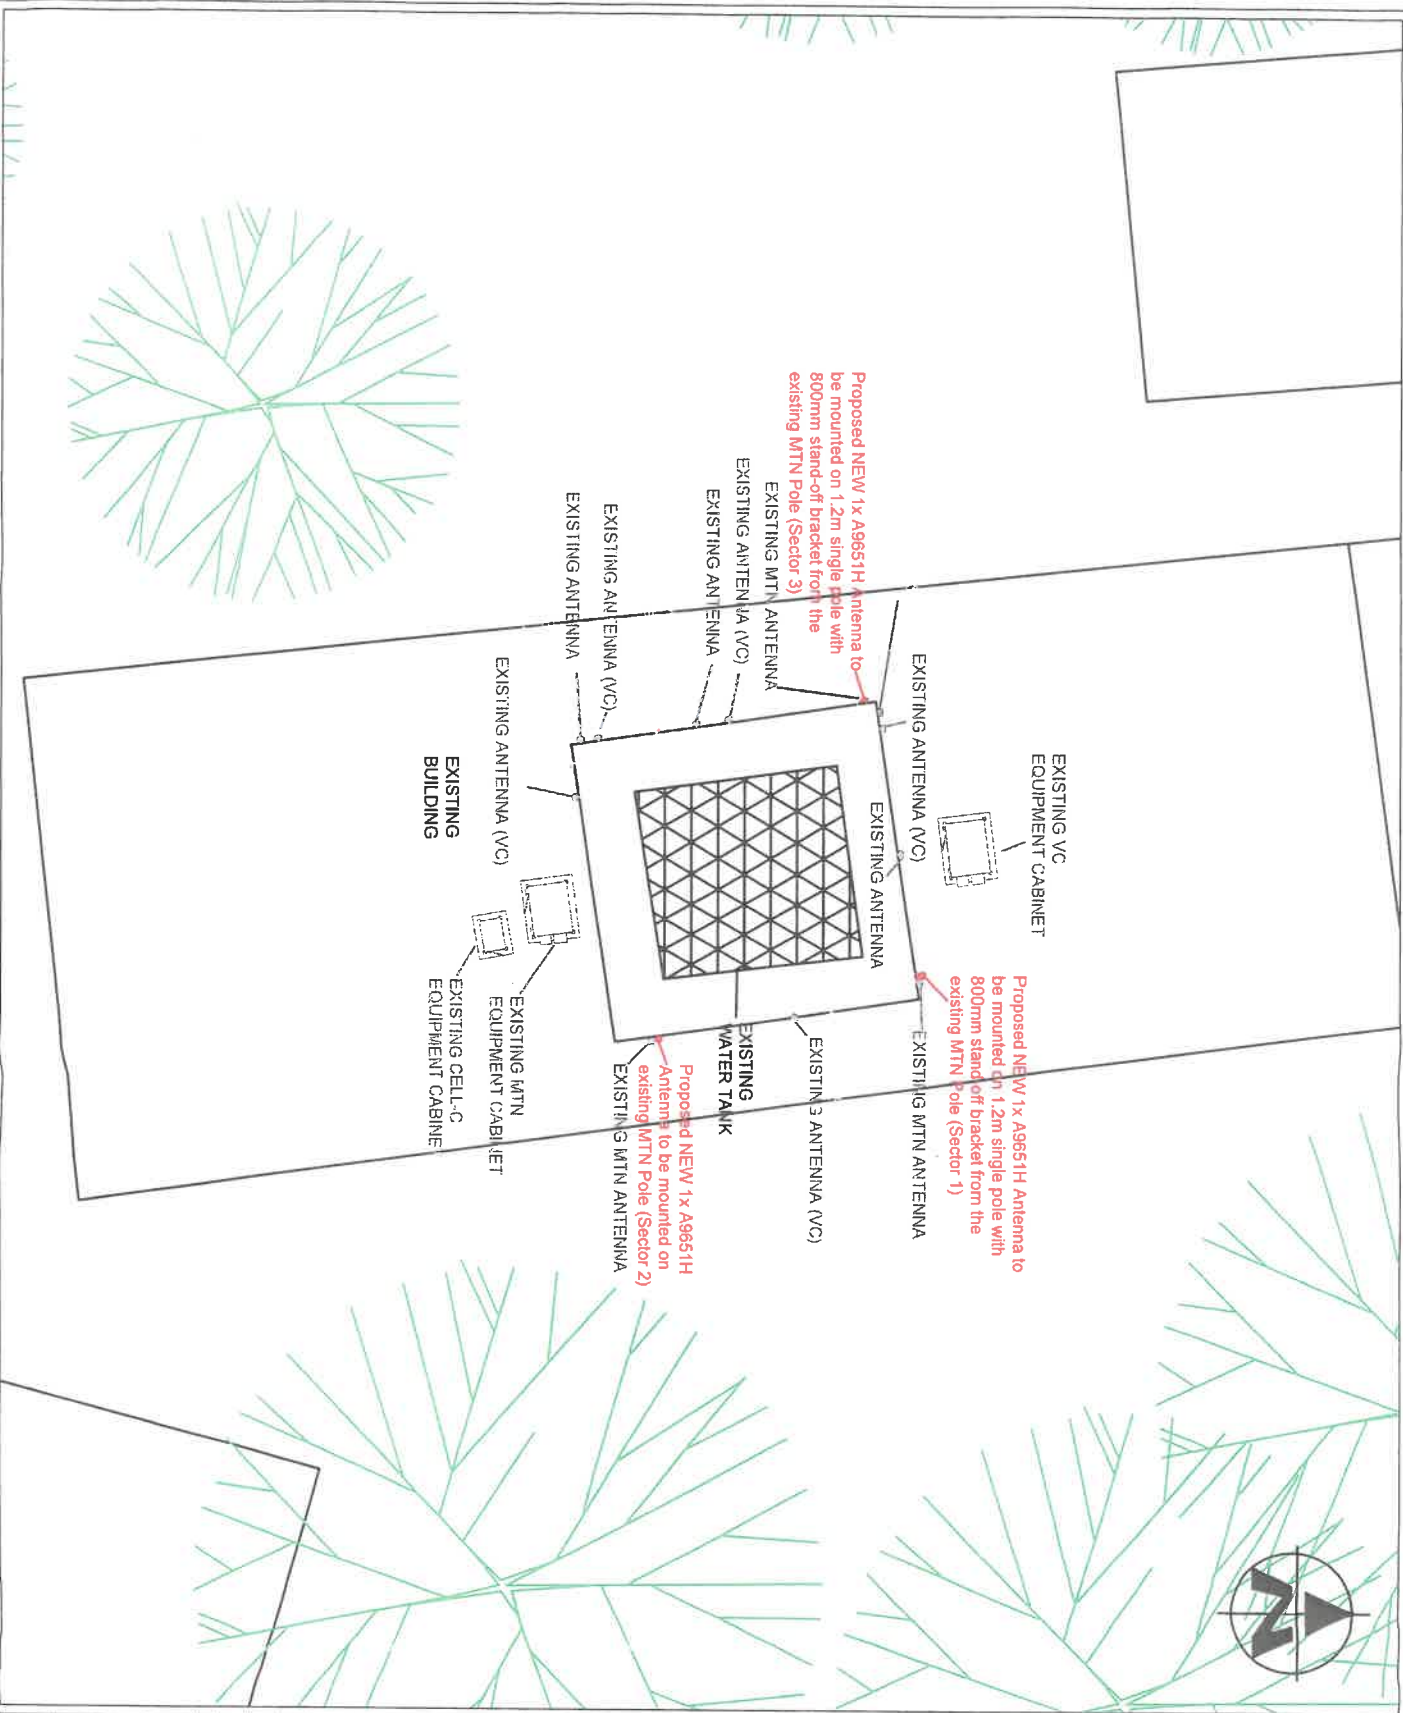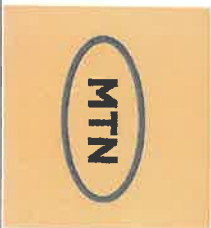

MTN SITE ID: T 1891

MTN SITE NAME: HELSHOOGTE KOSHUIS

PROPERTY DESCRIPTION:

ERF 15827 STELLENBOSCH

ADDRESS:

MERRIMAN AVENUE, STELLENBOSCH

CO-ORDINATES:

ELEVATION:

Lat: -33.931647°
Long: 18.871022°

126m



TOWN AND REGIONAL PLANNING CONSULTANTS

Tel: (021) 552 5335 Unit H, 3rd Floor, Gateway, Century City, Cape Town, 7445
Fax: (021) 510 7107

PROJECT:

3X PROPOSED NEW MTN ROOFTOP CELLULAR ANTENNA (A9651H S36 AAU)

APPROVED MAST:

3X PROPOSED NEW MTN ROOFTOP CELLULAR ANTENNA (A9651H S36 AAU)

NOTES:

- A) 3X NEW ADDITIONAL MTN ROOFTOP ANTENNA
- B) TYPE OF ANTENNA (A9651H S36 AAU)
- C) CUSTOM BASE STATION
- D) ZONING: EDUCATION ZONE

ADDITIONAL NOTE:

THE CUMULATIVE ELECTROMAGNETIC RADIO FREQUENCY EMISSIONS (EMF) DO NOT EXCEED THE ICNIRP PUBLIC EXPOSURE GUIDELINES AS RECOMMENDED BY THE NATIONAL DEPARTMENT OF HEALTH

DATE	DESCRIPTION	REVISION
26-07-2024	1st Issue	0


DRAWING NUMBER: T1891	SHEET: 4 OF 9
-----------------------	---------------

DRAWING TITLE: TOP VIEW

DRAWN: R.CHIPPS SCALE: 1:300

DATE: 2024-07-26 REVISION: 0

Southern Elevation

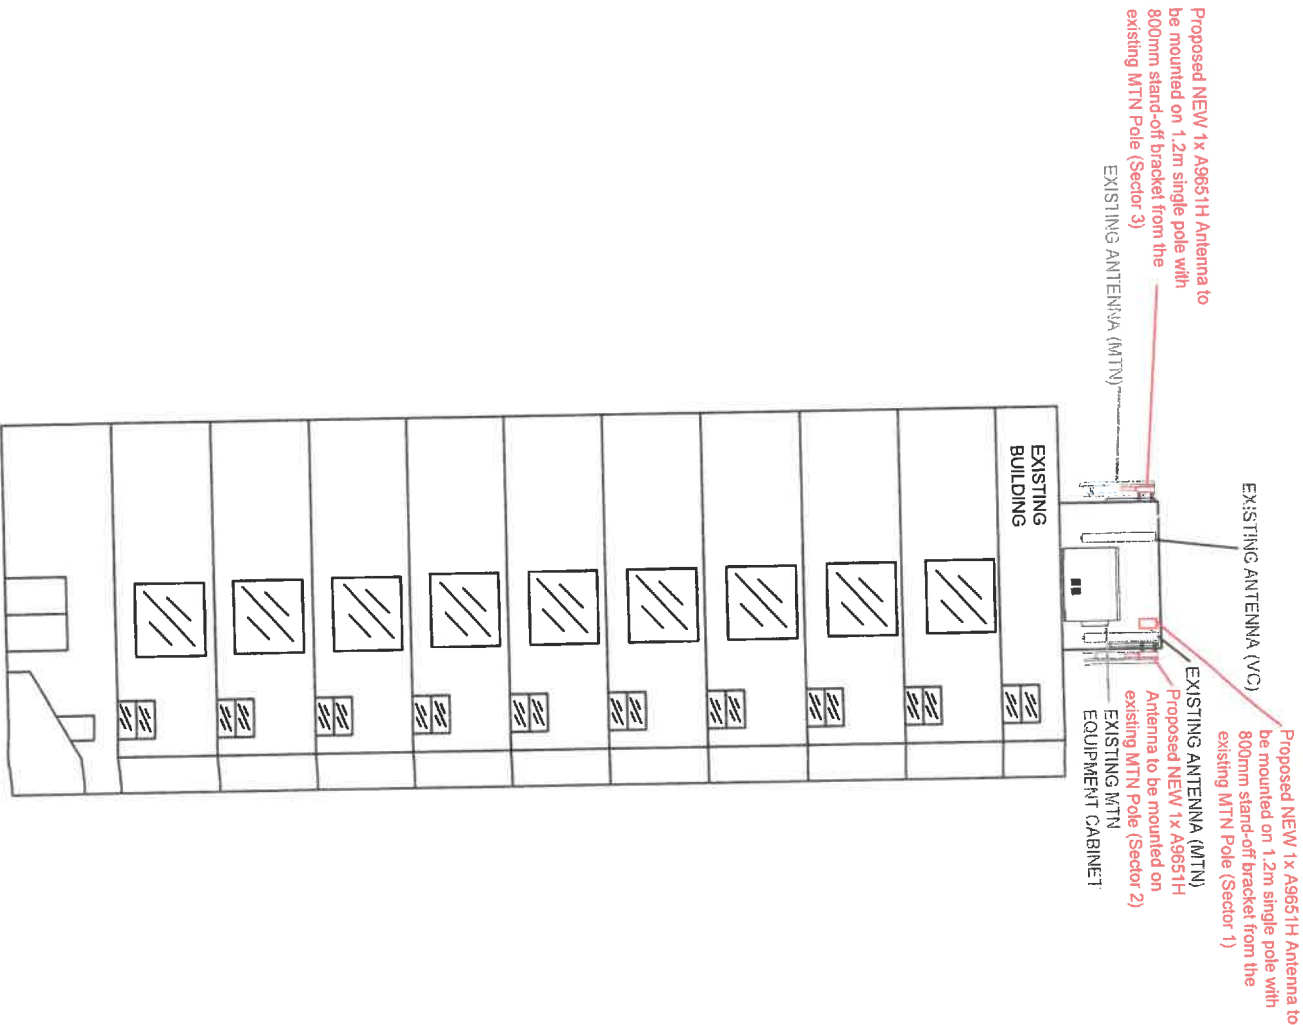

MTN SITE ID: T 1891

MTN SITE NAME: HELSHOOGTE KOSHUIS

PROPERTY DESCRIPTION:

ERF 15827, STELLENBOSCH

ADDRESS: MERRIMAN AVENUE, STELLENBOSCH

CO-ORDINATES: ELEVATION: Lat: -33.931607° Long: 18.871022° 126m

TOWN AND REGIONAL PLANNING CONSULTANTS
T: 021 525 5255
F: 021 525 5255
P: 021 525 5255
E: info@wpp.co.za
W: www.wpp.co.za
111 Main Road, 7448
Glenelg, Cape Town

PROJECT:

3X PROPOSED NEW MTN ROOFTOP CELLULAR ANTENNA (A9651H S36 AAU)

APPROVED MAST:

3X PROPOSED NEW MTN ROOFTOP CELLULAR ANTENNA (A9651H S36 AAU)

NOTES:

- A) 3X NEW ADDITIONAL MTN ROOFTOP ANTENNA
- B) TYPE OF ANTENNA: (A9651H S36 AAU)
- C) CUSTOM BASE STATION
- D) ZONING: EDUCATION ZONE

ADDITIONAL NOTE:
THE CUMULATIVE ELECTROMAGNETIC RADIO FREQUENCY EMISSIONS (EMF) DO NOT EXCEED THE ICNIRP PUBLIC EXPOSURE GUIDELINES AS RECOMMENDED BY THE NATIONAL DEPARTMENT OF HEALTH

DATE	DESCRIPTION	REVISION
26-07-2024	1st Issue	0


DRAWING NUMBER: T1891 SHEET: 5 OF 9

DRAWING TITLE: ELEVATION

DRAWN: R. CHIPPS SCALE: 1:300


DATE: 2024-07-26 REVISION: 0

Surrounding Base Station Map

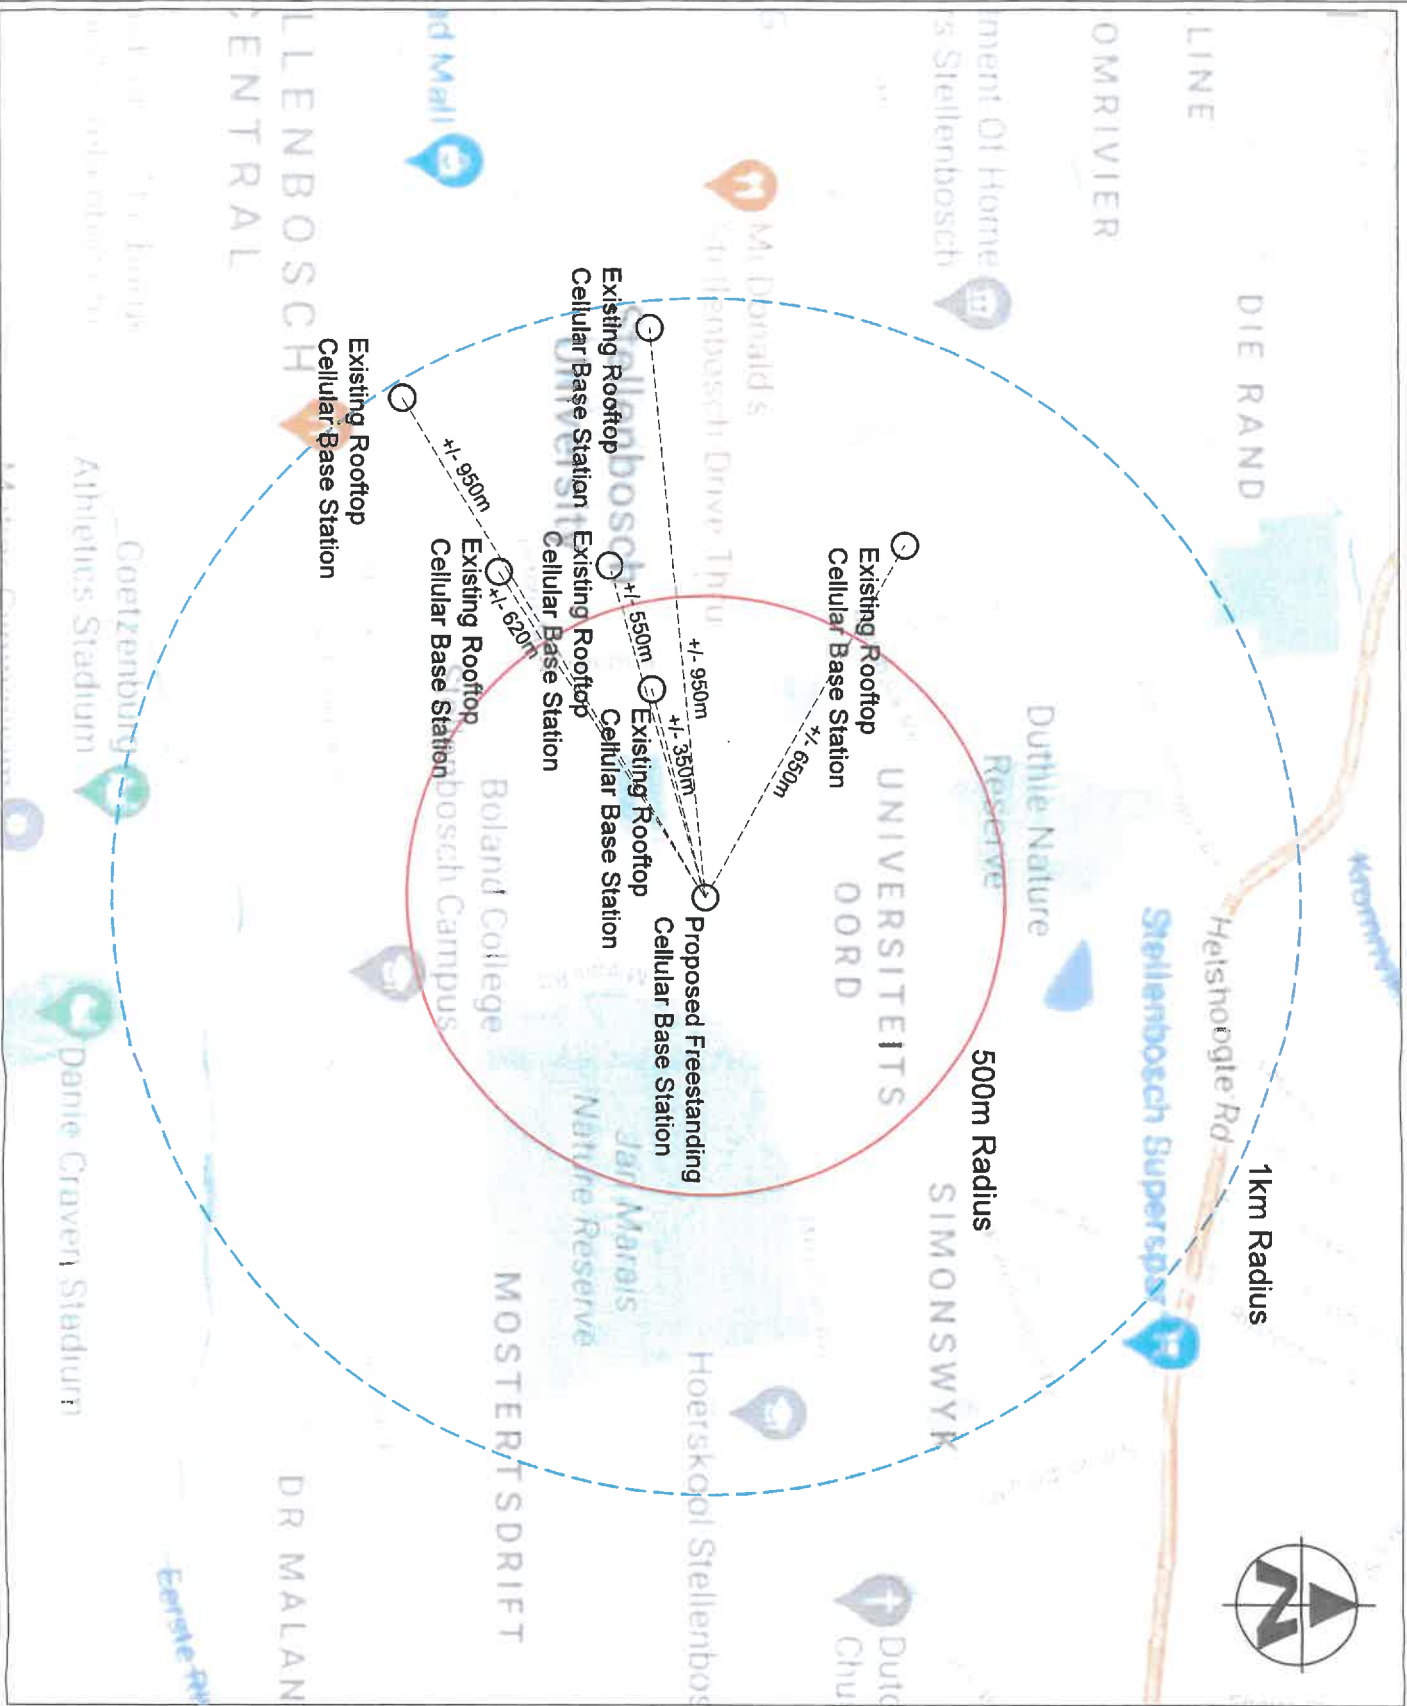

		
MTN SITE ID: T 1891		
MTN SITE NAME: HELSHOOGTE KOSHUIS		
PROPERTY DESCRIPTION: ERF 15827, STELLENBOSCH		
ADDRESS: MERRIMAN AVENUE, STELLENBOSCH		
CO-ORDINATES: Lat: -33.931647° Long: 18.871022°	ELEVATION: 126m	
		
TOWN AND REGIONAL PLANNING CONSULTANTS Tel: (021) 555 5255 Fax: 086 527 7417 Unit H, 3rd Floor Merriman Building, Burgsway, Century City, Cape Town 7446		
PROJECT: 3X PROPOSED NEW MTN ROOFTOP CELLULAR ANTENNA (A9651H S36 AAU)		
APPROVED MAST: 3X PROPOSED NEW MTN ROOFTOP CELLULAR ANTENNA (A9651H S36 AAU)		
NOTES: A) 3X NEW ADDITIONAL MTN ROOFTOP ANTENNA B) TYPE OF ANTENNA (A9651H S36 AAU) C) CUSTOM BASE STATION D) ZONING: EDUCATION ZONE		
ADDITIONAL NOTE: THE CUMULATIVE ELECTROMAGNETIC RADIO FREQUENCY EMISSIONS (EMF) DO NOT EXCEED THE ICNIRP PUBLIC EXPOSURE GUIDELINES AS RECOMMENDED BY THE NATIONAL DEPARTMENT OF HEALTH		
DATE	DESCRIPTION	REVISION
20-07-2024	1st Issue	0
DRAWING NUMBER: T1891		SHEET: 6 OF 9
DRAWING TITLE: SURROUNDING BASE STATIONS		SCALE: NTS
DRAWN: R. CHIPPS		REVISION: 0
DATE: 2024-07-26		

Public Safety Zone Map

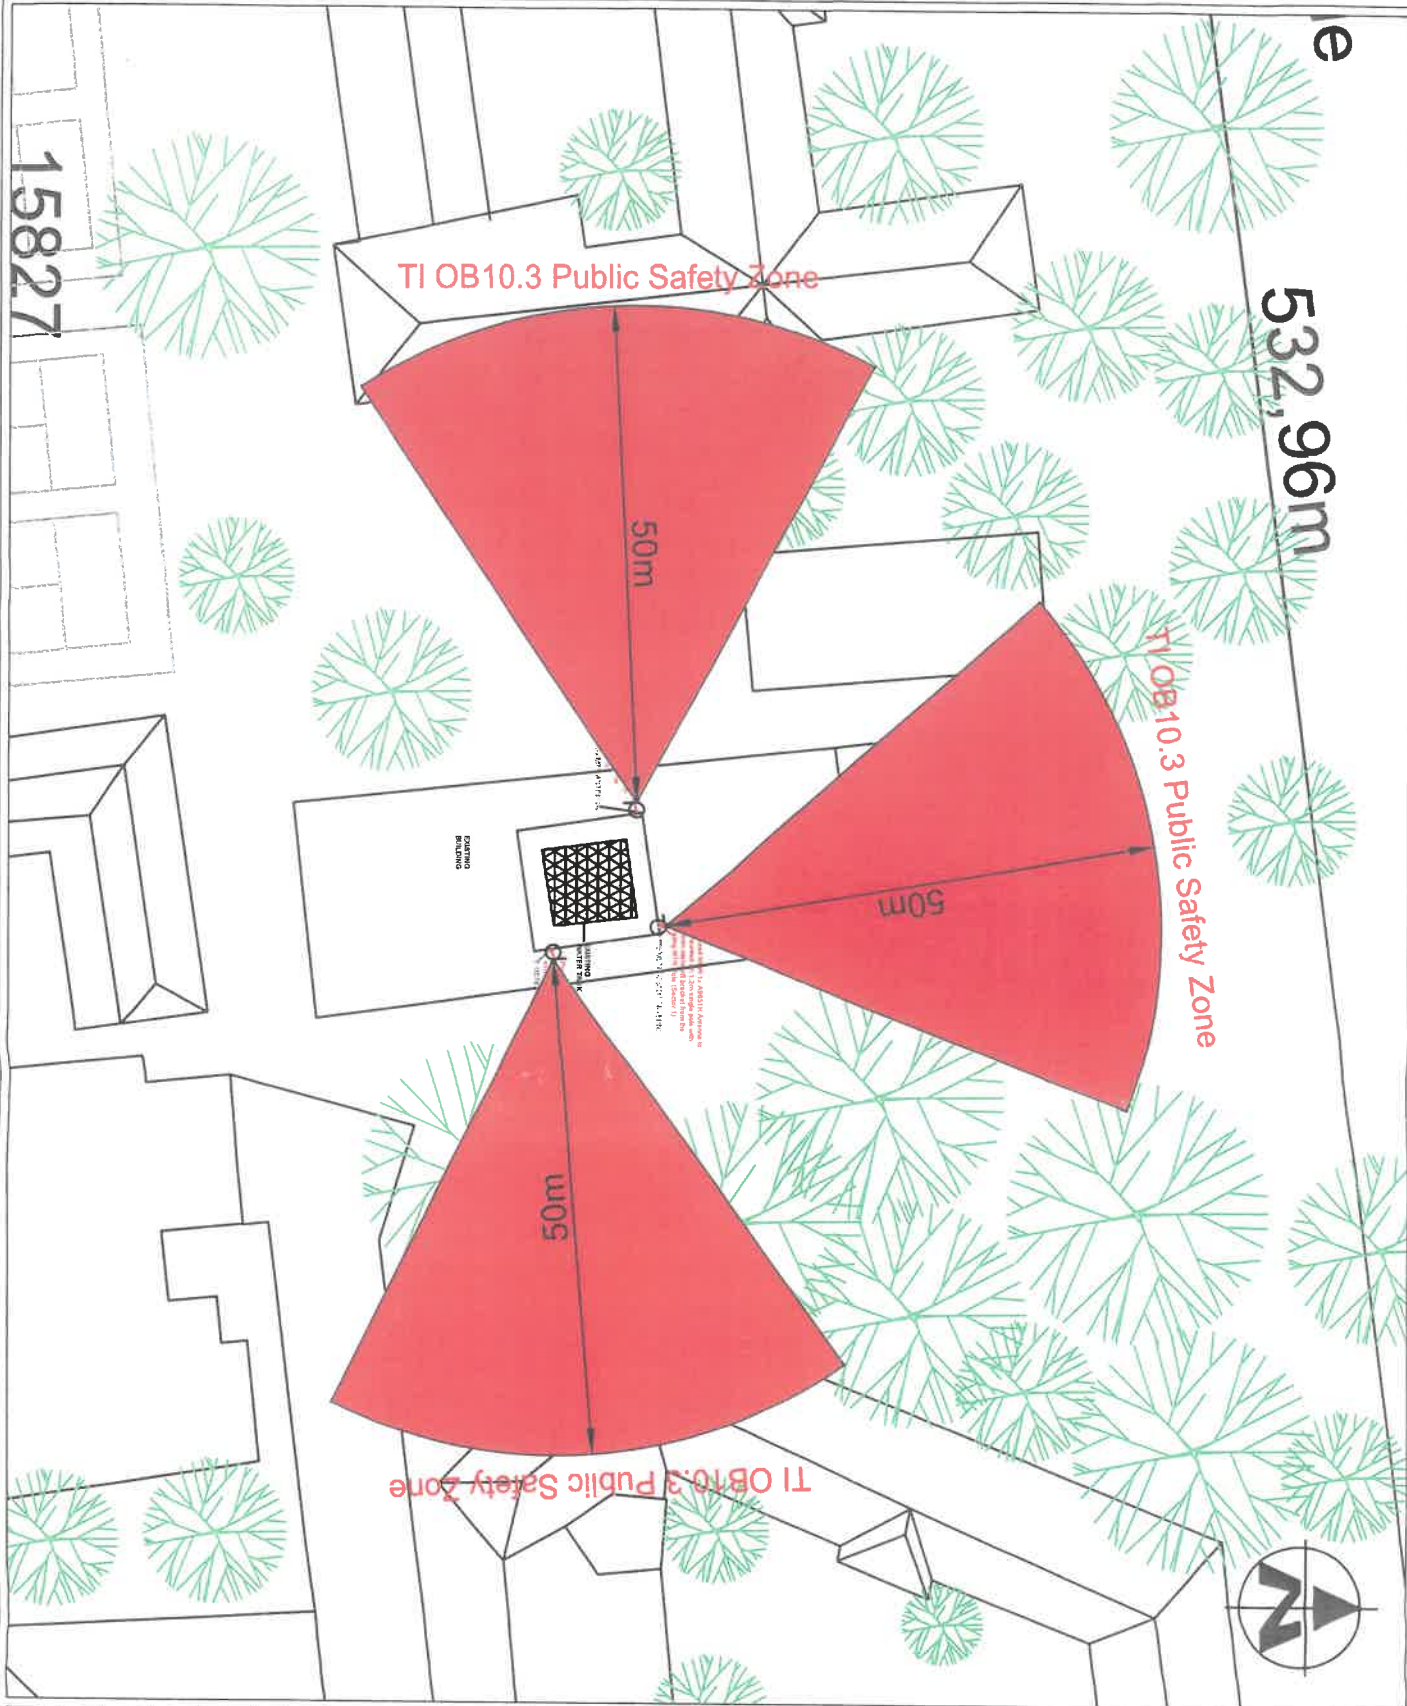

MTN SITE ID: T 1891

MTN SITE NAME: HELSHOOGTE KOSHUS

PROPERTY DESCRIPTION:

ERF 15827, STELLENBOSCH

ADDRESS: MERRIMAN AVENUE, STELLENBOSCH

COORDINATES: ELEVATION: 126m
Lat: -33.931647°
Long: 18.871022°



TOWN AND REGIONAL PLANNING CONSULTANTS
Tel: (021) 532 6265 Unit H, 3rd Floor
Fax: (021) 537 9197 Maitland Business Park
Century City, Cape Town 7446

PROJECT:

3X PROPOSED NEW MTN ROOFTOP CELLULAR ANTENNA (A9651H S36 AAU)

APPROVED MAST:

3X PROPOSED NEW MTN ROOFTOP CELLULAR ANTENNA (A9651H S36 AAU)

NOTES:


- A) 3X NEW ADDITIONAL MTN ROOFTOP ANTENNA
- B) TYPE OF ANTENNA (A9651H S36 AAU)
- C) CUSTOM BASE STATION
- D) ZONING: EDUCATION ZONE

ADDITIONAL NOTE:
THE CUMULATIVE ELECTROMAGNETIC RADIO FREQUENCY EMISSIONS (EMF) DO NOT EXCEED THE ICNIRP PUBLIC EXPOSURE GUIDELINES AS RECOMMENDED BY THE NATIONAL DEPARTMENT OF HEALTH

DATE	DESCRIPTION	REVISION
26-07-2024	1st Issue	0
DRAWING NUMBER: T1891		
DRAWING TITLE: PUBLIC SAFETY ZONE MAP		
DRAWN: R.CHIPPS		
DATE: 2024-07-26		
SHEET: 7 OF 9		
SCALE: NTS		
REVISION: 0		

Western Public Safety Zone Elevation

PUBLIC SAFETY ZONE

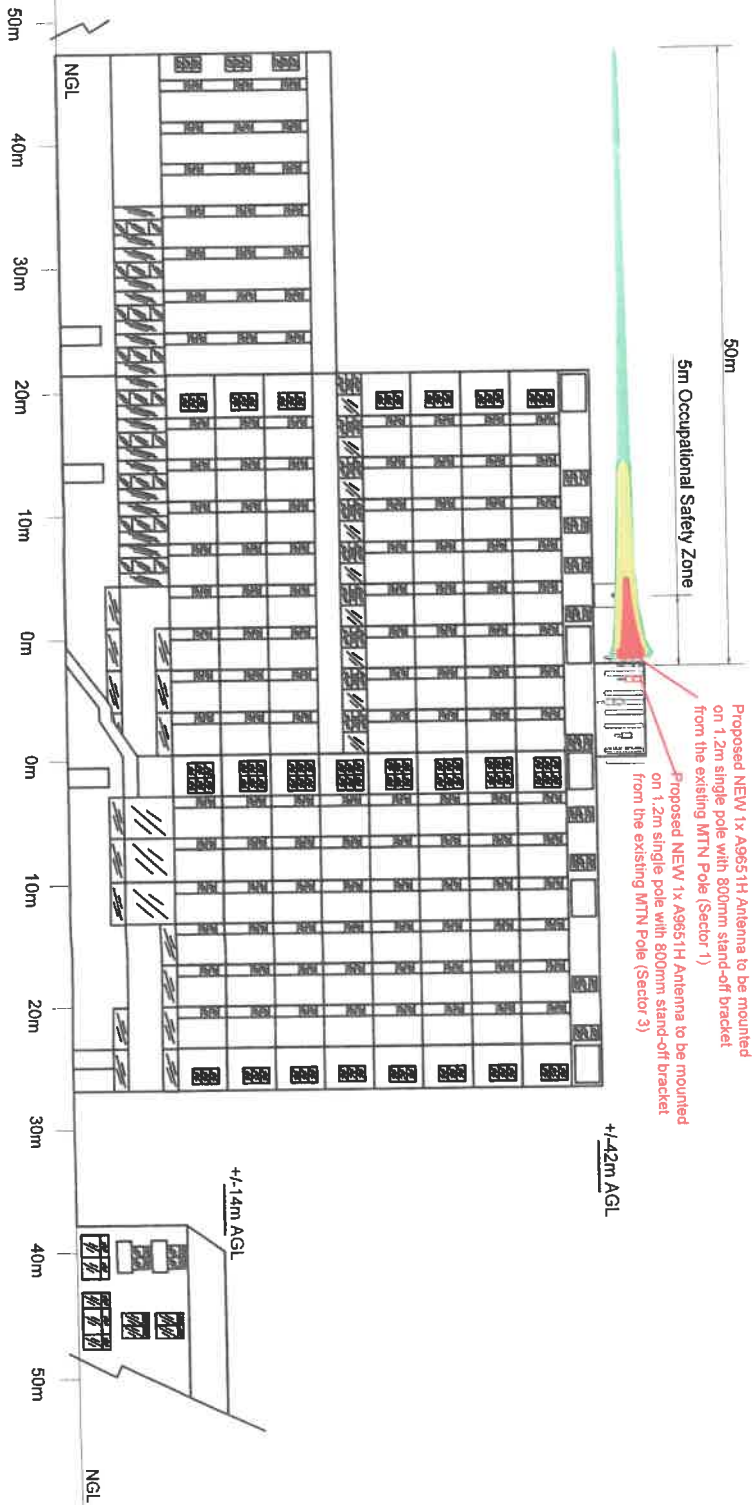

MTN SITE ID: T 1891

MTN SITE NAME: HELSHOOGTE KOSHUIS

PROPERTY DESCRIPTION: ERF 15827, STELLENBOSCH

ADDRESS: MERRIMAN AVENUE, STELLENBOSCH

CO-ORDINATES: ELEVATION: 128m
Lat: -33.931647°
Long: 18.871022°



TOWN AND REGIONAL PLANNING CONSULTANTS
Tel: 021 562 5265
Fax: 086 537 9167
Unit H, 3rd Floor
Main Building, Bridgeway,
Century City, Cape Town, 7446
Pg Box 132,
Century City,

PROJECT: 3X PROPOSED NEW MTN ROOFTOP CELLULAR ANTENNA (A9651H S36 AAU)

APPROVED MAST: 3X PROPOSED NEW MTN ROOFTOP CELLULAR ANTENNA (A9651H S36 AAU)

- NOTES:
- A) 3X NEW ADDITIONAL MTN ROOFTOP ANTENNA
 - B) TYPE OF ANTENNA: (A9651H S36 AAU)
 - C) CUSTOM BASE STATION
 - D) ZONING: EDUCATION ZONE

ADDITIONAL NOTE: THE QUANTITATIVE ELECTROMAGNETIC RADIO FREQUENCY EMISSIONS (EMF) DO NOT EXCEED THE IONIRP PUBLIC EXPOSURE GUIDELINES AS RECOMMENDED BY THE NATIONAL DEPARTMENT OF HEALTH

DATE	DESCRIPTION	REVISION
26-07-2024	1st Issue	0

DRAWING NUMBER: T1891

DRAWING TITLE: PUBLIC SAFETY ZONE ELEVATION

DRAWN: R. CHIPPS

DATE: 2024-07-26

SHEET: 8 OF 9

SCALE: 1:600

REVISION: 0

Site ID: T1891

Site Name:Helshoogte Koshuis

Site Type: Rooftop

SITE

SITE ID	T1891
LONGITUDE	18.871022
LATITUDE	-33.931647

ADDRESS DETAILS

BUILDING NAME	-
STREET	Simonsberg Manskoshuis Merriman Ave
SITE TYPE	Roof Top
CITY	CAPE TOWN
DISTRICT	Stellenbosch
REGION	WESTERN CAPE

SITE ACCESS INFORMATION

ACCESS RESTRICTION	YES
24/7 ACCESS	NO
PRIOR APPOINTMENT FOR ACCESS	-
CONTACT PERSON	FACILITIES MANAGEMENT
PHONE NUMBER	-
FAX NUMBER	-
EMAIL	-
TIMELINE FOR APPOINTMENT	09:00-16:30
ACCESS KEY REQUIRED?	YES
LANDLORD KEY REQUIRED?	-
OTHER KEYS REQUIRED?	-
SPECIFIC SITE ACCESS	-
PARKING SPACE AVAILABLE	-
EQUIPMENT DELIVERY METHOD	Normal

SITE ENVIRONMENT CHECK

PROPERTY TYPE	Rooftop
INSTALLATION TYPE	5G

GOOGLE EARTH PHOTO



ZTE

SITE NAME: Helshoogte Koshuis

T-NUMBER: T1891
LAND ID: -
WBS NO:

RFO NO:
PROJECT NO:
LATITUDE 18.871022
LONGITUDE 18.871022
ASL .m

ADDRESS
Simonsberg Manskoshuis, Merriman Ave, Stellenbosch,

SURVEY DATE: 2021.01.28
ENGINEER:
ECSA NO.:
SITE SUPERVISOR: SL.YESTER

MTN RADIO ENGINEER
NAME: SIGN
NAME: MTN PLANNER
NAME: SIGN
NAME: ZTE APPROVAL
NAME: SIGN


DRAWN BY CHECKED BY
NAME: NAME:
FL Alhar
DATE DATE
06-05-2024

REVISIONS
REV DESCRIPTION BY DATE
A 5G FL 06-05-2024

TITLE: SITE INFORMATION

DRAWING No.: C1
PROJECT SITE NO. SHEET REV
MTN T1891 2-5 A

CONSTRUCTION

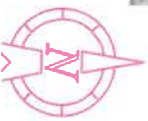

PROPOSED AAU RF ANTENNA DATA

Cell	Sector1	Sector2	Sector3
Cell	S1	S2	S3
Antenna Type	AAU	AAU	AAU
Antenna Config	A9651H S36	A9651H S36	A9651H S36
Antenna Height	20	120	240
Height(AGL,m)	36.8	36.8	36.8
Mechanical Tilt	0	0	4

PROPOSED DC ANF FIBER Information

AAU-BBU LG(m)	20	20	20
AAU-DCPD to LG(m)	20	20	20

NOTE:
EXISTING 3x MTN HEXA-BAND RRV4-6SC-R6 ANTENNAS.

PROPOSED NEW 1x A9651H S36 AAU SECTOR 1 ANTENNA TO BE MOUNTED ON 1x 1.2m SINGLE POLE WITH 800mm STAND-OFF BRACKET FROM EXISTING MTN POLE. NEW POLE STAYED BACK TO WALL FOR SUPPORT.

PROPOSED 1x A9651H S36 AAU SECTOR 2 ANTENNA MOUNTED ON EXISTING POLE.

PROPOSED NEW 1x A9651H S36 AAU SECTOR 3 ANTENNA TO BE MOUNTED ON 1x 1.2m SINGLE POLE WITH 800mm STAND-OFF BRACKET FROM EXISTING MTN POLE. NEW POLE STAYED BACK TO WALL FOR SUPPORT.

PROPOSED V9200 BBU TO BE INSTALLED IN EXISTING BTS CABINET.
PROPOSED V9200 DCPD-108 INSIDE EXISTING TX CABINET.
-EXISTING SPUL
-ENGINEERS CERTIFICATION REQUIRED.



SITE NAME: Heshooghe Koshus

T-NUMBER: T1891

LAND ID: -

WBS NO:

REQ. NO.	PROJECT NO.
LATITUDE	LONGITUDE
ASL	ASL
ADDRESS	

Simonsberg Marikosthuis, Merriman Ave Stellenbosch.

SURVEY DATE: 2021.01.28

ENGINEER:

ECSSA NO.:

SITE SURVEYOR: SLVESTER

MTN RADIO ENGINEER

NAME: MTN PLANNER

NAME: SIGN

NAME: ZTE APPROVAL

NAME: SIGN

NAME: CHECKED BY

NAME: NAME:

DATE: DATE

REV DESCRIPTION BY DATE

REV DESCRIPTION BY DATE

ZTE

SITE NAME: Heishoogje Koshuis

T-NUMBER: T1891
LAND ID: -
WBS NO:
RFQ NO:
PROJECT NO:
LATITUDE LONGITUDE ASL
-33.891647 18.871022 .m
ADDRESS
Sinnoussing Idenkoshuis, Marman Ave, Stellenbosch,

SURVEY DATE: 2021.01.28
ENGINEER:
ECSA NO.:
SITE SURVEYOR: SILVYESTER

MTN RADIO ENGINEER
NAME: SIGN
NAME: MTN PLANNER SIGN
NAME: ZTE APPROVAL SIGN
NAME: SIGN

DRAWN BY CHECKED BY
NAME: NAME:
FL ALIAS
DATE DATE
06-05-2024 06-05-2024

REVISIONS
REV DESCRIPTION BY DATE
A 5G FL 06-05-2024

TITLE: FRONT & SIDE VIEW

DRAWING NO.: C4
PROJECT SITE NO. SHEET REV
MTN T1891 5-5 A

CONSTRUCTION

