



STELLENBOSCH

STELLENBOSCH • PNIEL • FRANSCHHOEK

MUNISIPALITEIT • UMASIPALA • MUNICIPALITY

Application Number: LU/16323 (TP434/2023)

Our File Reference Number: Erf 5884, Stellenbosch

Your Reference Number:

Enquiries: Ulrich von Molendorff

Contact No: 021 – 808 8682

Email address: Ulrich.Vonmolendorff@stellenbosch.gov.za

PER E-MAIL [REDACTED]

Sir

APPLICATION FOR THE SUSPENSION OF RESTRICTIVE TITLE DEED CONDITION AND PERMANENT DEPARTURE : ERF 5884, STELLENBOSCH

1. The above application refers.

2. The duly authorised decision maker has decided on the above application as follows:

2.1 That the following application in terms of Section 15(2) of the Stellenbosch Municipal Land Use Planning Bylaw, 2023 on Erf 5884, Stellenbosch for:

2.1.1 An application in terms of Section 15(2)(f) of the said By-law for the suspension of restrictive title deed condition B6(b) as contained in Deed of Transfer No. T23400/2023 to permit:

- a) The pergola to be **0m** in lieu of **4.6m** from the street building line (Swellengrebel Road),
- b) The entrance hall to be **0m** in lieu of **4.6m** from the street building line (Swellengrebel Road),
- c) The pool pump to be **0.2m** in lieu of **2.5m** from the rear building line adjacent to Erf 5881 & 5883,
- d) The carport to be **0m** in lieu of **2.5m** from the side building line adjacent to Erf 5885.
- e) The shed to be **0.55m** in lieu of **2.5m** from the side building line adjacent to Erf 5885.

2.1.2 A permanent departure in terms of Section 15(2)(b) of the said bylaw in order to permit:

- a) The entrance structure to be **0m** in lieu of **4m** from the street building line (Swellengrebel Road).

b) To exceed the permissible height of the street boundary wall from **1,8m** to **3,9m**.

c) To allow for **less than 50%** permeability of the area of the boundary wall.

BE APPROVED in terms of Section 60 of the said Bylaw and subject to conditions of approval.

2.2 The approval is subject to the following **conditions** imposed in terms of Section 66 of said Bylaw:

2.2.1 The approval only applies to the applications under consideration and shall not be construed as authority to depart from any other legal prescriptions or requirements from the Municipality or other legislation or By-laws or Regulations that may be applicable.

2.2.2 The approval granted shall not exempt the applicant from complying with any other legal prescriptions or requirements that might have a bearing on the proposed use.

2.2.3 The development and building plans be generally in accordance with the site plan / floor layout plans as referenced on Drawing No. MUN -01.02, Elevations & sections Drawing No. MUN- 02.02 all dated 04/07/2023 and drawn by S.G Henning, attached as **Annexure A**.

2.2.4 Building plans must be submitted for all work, as well as changes of use of the existing buildings / structures and which building plan(s) must be approved and related occupancy certificates be issued prior to the vesting of any of the related approvals.

2.2.5 No structure or any portion thereof may encroach over the erf boundary.

2.2.6 A contravention penalty, as stipulated in terms of section 88(1)(g) of the Stellenbosch Municipal Land Use Planning Bylaw, 2023 and the Stellenbosch Tariff Structure 2024/25, of R25000 is payable within 30 days from date of approval of the land use application, and prior to building plan approval. No occupancy certificate for the building construction will be issued unless proof of payment of the contravention penalty is submitted by the applicant.

3. The **reasons** for the above decision are as follows:

3.1 The proposal is in keeping with the current land use of the subject property.

3.2 The encroachment of the building line does not undermine the character of the area

3.3 It is a logical extension to the residential activity and will add value to the existing building.

4. **Matters to be noted:**


4.1. The applicant, after publication of a notice in Provincial Gazette to apply to the Registrar of Deeds to make appropriate entries in, and endorsements on, any relevant register or title deed to reflect the suspension of the restrictive conditions.

5. You are hereby informed in terms of section 79(2) of the Stellenbosch Municipal Land Use Planning Bylaw of your right to appeal the above decision to the Appeal Authority within 21 days from the date of notification of the above decision. Please note that no late appeals or an extension of time for the submission of appeals are permitted in terms of Section 80(1)(a) of the said By-Law.
6. Appeals must be submitted by completing the required form with the prescribed information to satisfy the requirements of Section 80(2) of the said By-law, failing which the appeal will be invalid in terms of Section 81(1)(b) of the said By-Law.
7. **Appeals must be addressed to the Municipal Manager and submitted to his/ her designated official by means of e-mail at the following address: landuse.appeals@stellenbosch.gov.za**
8. Any party (applicant or other) who lodges an appeal must pay the applicable appeal fee in terms of the approved municipal tariffs and submit the proof of payment together with the appeal. The **LU** Reference number on this correspondence, or the applicable Erf/ Farm Number must be used as the reference for the payment of the appeal fee.
9. The appeal form and approved tariff structure and the banking details for the General Account can be accessed and viewed on the municipal website. For any enquiries the office can be contacted at landuse.appeals@stellenbosch.gov.za or 021- 808 8684.
10. An applicant who lodges an appeal must also adhere to the following requirements stipulated in terms of section 80(3) to (7) of the said By-law:
 - (a) Simultaneously serve the appeal on any person who commented on the application concerned and any other person as the municipality may determine.
 - (b) The notice by the applicant must invite persons to comment on the appeal within 21 days from date of notification of the appeal.
 - (c) The notice must be served in accordance with section 35 of the said legislation and in accordance with the prescripts or such additional requirements as may be determined by the Municipality.
 - (d) Proof of serving the notification must be submitted to the Municipality at the above E-mail address within 14 days of serving the notification.

11. Kindly note that no appeal right exists in terms of Section 62 of the Local Government Municipal Systems Act, No 32 of 2000.

12. Kindly note the above decision in the case of any approval, is suspended, and may therefore not be acted on, until such time as the period for lodging appeals has lapsed, any appeal has been finalised and you've been advised accordingly.

Yours faithfully

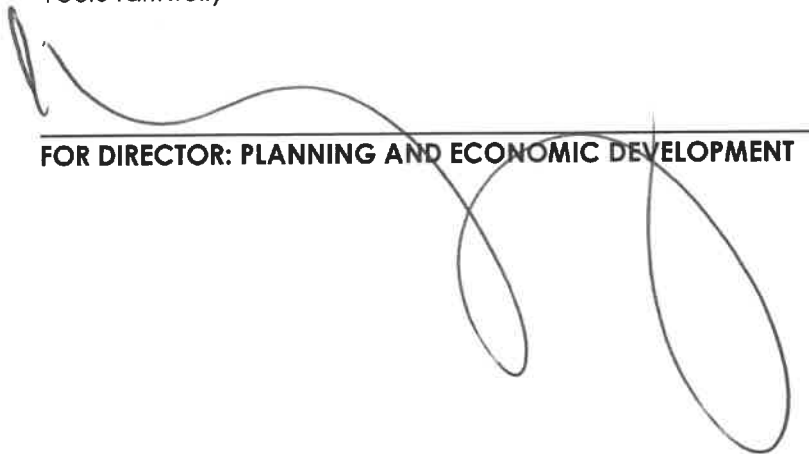

A large, stylized handwritten signature in black ink, consisting of several loops and a long horizontal stroke, positioned over a horizontal line.

FOR DIRECTOR: PLANNING AND ECONOMIC DEVELOPMENT

13/11/2024
DATE

COPIES TO:

Stellenbosch Interest group

Email: interestgroupstellenbosch@gmail.com



STELLENBOSCH
STELLENBOSCH • PNIEL • FRANSCHHOEK

MUNICIPALITY • UMASIPALA • MUNISIPALITEIT

ANNEXURE A


FLOOR PLANS & ELEVATIONS

PURPOSE OF USE: MUNICIPAL SUBMISSION

1. ALL DIMENSIONS MUST BE GIVEN TO THE CENTRE OF THE WALL OR TO THE FACE OF THE WALL AS SPECIFIED.
ARCHITECTURAL PROFESSIONAL:

Henry Brath, Principal Architect (SACAP Registered)

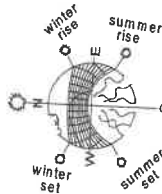

DOXAH

ATC 3117-7-77

Address:

18 Van Ryneveld Street,
Strand, 7140

Call 079 892 6126
or 072 233 6704

Principal:

H. Enslin PrArch 44336682

PROJECT No: 2331
PROJECT NAME: HOUSE BROWN


PROJECT DESCRIPTION:
New Additions
& Alterations

On Erf. 5884
7 Swellengrebel Road,
Die Boord, Stellenbosch


DRAWING No: MUN - 02.02
DRAWING TITLE: Elevations & Sections

PAPER SIZE: A1
REV: 01


DATE: 04.07.2023
DRAWN BY: S.G. HENNING
PAD 42553449

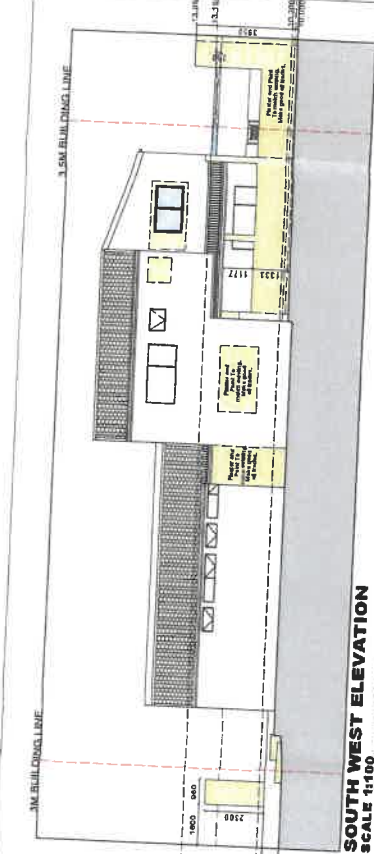


SOUTH WEST ELEVATION
SCALE 1:100

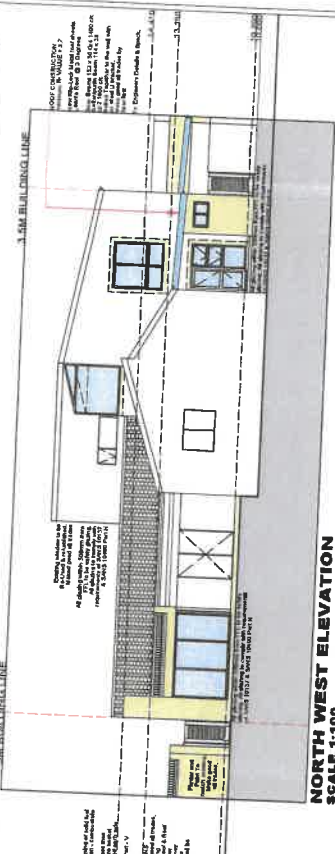


NORTH WEST ELEVATION
SCALE 1:100

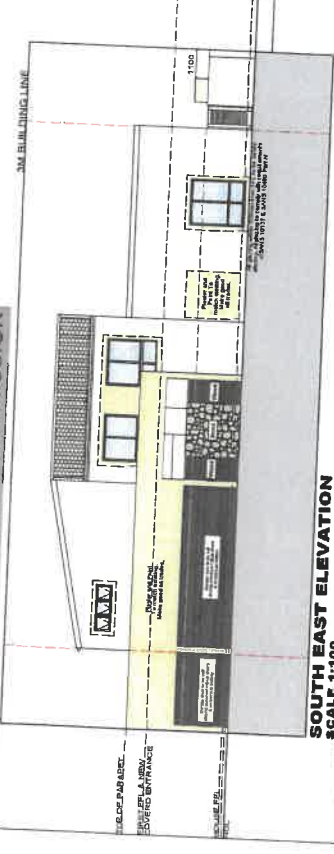


SOUTH EAST ELEVATION
SCALE 1:100

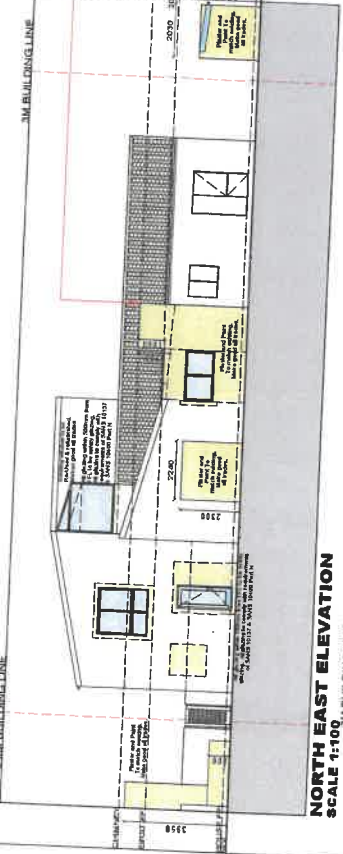


NORTH EAST ELEVATION
SCALE 1:100

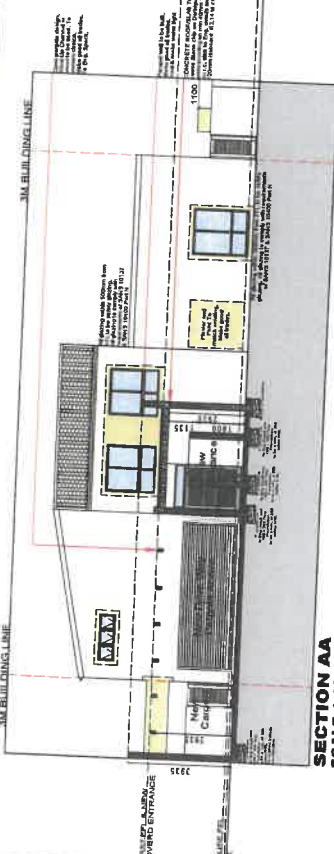


SECTION AA
SCALE 1:100

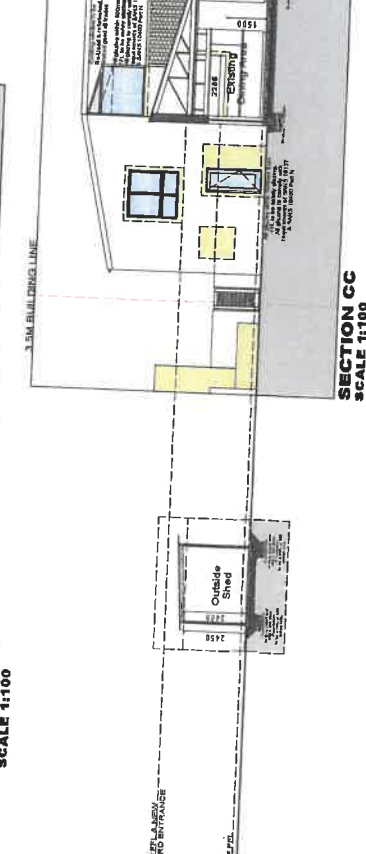


SECTION BB
SCALE 1:100

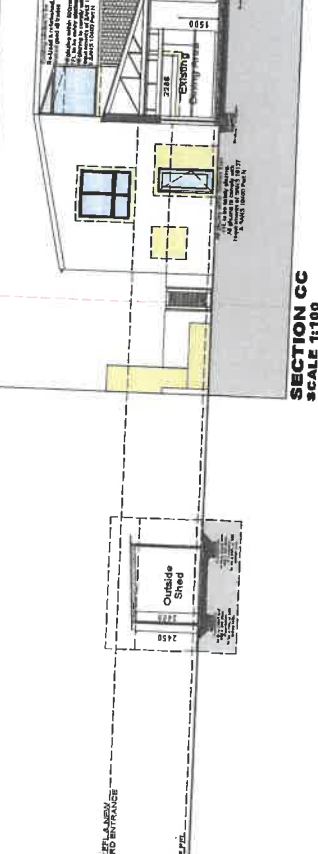

SECTION CC
SCALE 1:100

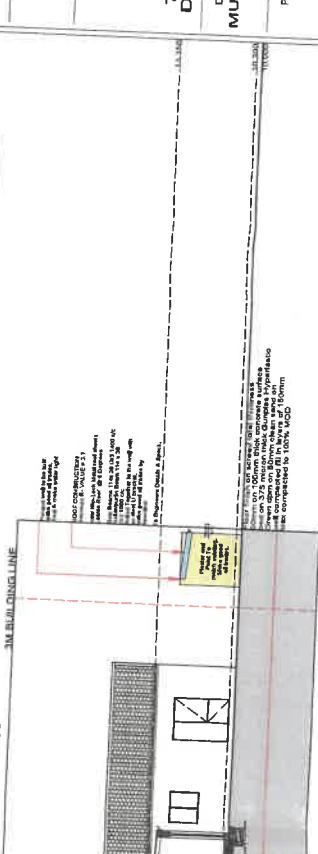

SECTION BB
SCALE 1:100

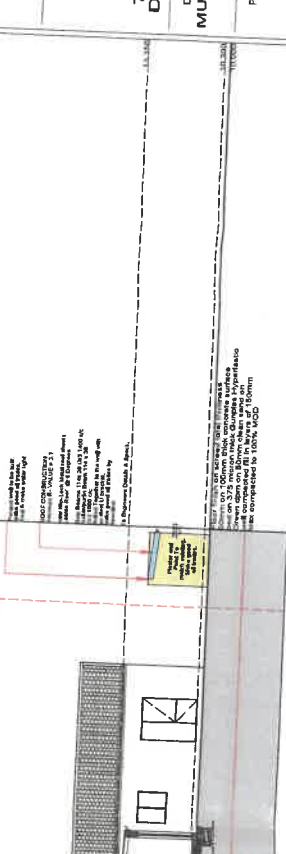

SECTION CC
SCALE 1:100