



STELLENBOSCH

STELLENBOSCH • PNIEL • FRANSCHHOEK

MUNISIPALITEIT • UMASIPALA • MUNICIPALITY

Application Number: TP1296/2025

Our File Reference Number: Erf 224, Johannesdal

Your Reference Number:

Enquiries: Ulrich von Molendorff

Contact No: 021 – 808 8682

Email address: Ulrich.Vonmolendorff@stellenbosch.gov.za

PER E-M

Sir / Madam

APPLICATION FOR DEPARTURE AND A PERMISSION IN TERMS OF THE ZONING SCHEME BYLAW: ERF 224, JOHANNESDAL.

1. The above application refers.
 2. The duly authorised decision maker **hereby decides** on the above application as follows.
 3. That the following application(s) in terms of Section 15(2) of the Stellenbosch Municipal Land Use Planning Bylaw on Erf 224, Johannesdal;
 - 3.1. **Departure** in terms of Section 15(2)(b) of the said by-law, to relax the;
 - 3.1.1 4m street building line to 3m to accommodate the proposed new planter box structures,
 - 3.1.2 2.5m common building to 1.5m adjacent to Erf 220 and Erf 223 to accommodate the proposed main dwelling.
 - 3.2 **Permission** in terms of the zoning scheme bylaw, in terms of Section 15(2)(g) of the said bylaw, to allow an additional use for a second dwelling.
- BE APPROVED** in terms of Section 60 of the said Bylaw and subject to conditions of approval.
- 4 The approval is subject to the following conditions imposed in terms of Section 66 of the said Bylaw:
 - 4.1 The approval only applies to the applications under consideration and shall not be construed as authority to depart from any other legal prescriptions or requirements from Council or other legislation or Bylaws or Regulations that may be applicable.

- 4.2 The approval granted shall not exempt the applicant from complying with any other legal prescriptions or requirements that might have a bearing on the proposed use.
- 4.3 Building plans be submitted and approved by the Municipality prior to the commencing of any building works, which will only be approved when all relevant conditions of approval have been complied with.
- 4.4 The development and building plans be generally in accordance with plans as referenced on Project No. 24-021, Sheets 001-002, 101-102 & 202-203, dated 2026/03/26 drawn by red Atlantic Architecture, attached as **Appendix 2**.
- 4.5 The existing sewer and water connection points must be used for the proposed second dwelling unit.
- 4.6 Development charges, where applicable are payable in accordance with the prevailing and applicable Council Tariffs at the time of payment prior to approval of any building plans, to the satisfaction of the Directorate Infrastructure Services.
- 4.7 Sufficient on-site parking be provided in accordance with the provisions of the Zoning Scheme Bylaw and to be illustrated on the building plan to the satisfaction of the Municipality.
- 5 The reasons for the above decision are as follows:
- 5.1 The proposal is in keeping with the current residential land use of the subject property and surrounding properties.
- 5.2 The proposed second dwelling unit complies with all the required development parameters of the Stellenbosch Zoning Scheme Bylaw, 2023 for an additional use.
- 5.3 The additional building work and specifically the departures will not detract from the residential character and street scape of the area, as buildings of similar design are found in the street.
- 5.4 No municipal engineering services are impact by the proposals.
- 6 Matters to be noted:
- 6.1 None.
- 7 You are hereby informed in terms of section 79(2) of the Stellenbosch Municipal Land Use Planning Bylaw of your right to appeal the above decision to the Appeal Authority within 21 days from the date of notification of the above decision. Please note that no late appeals or an extension of time for the submission of appeals are permitted in terms of Section 80(1)(a) of the said By-Law.
- 8 Appeals must be submitted by completing the required form with the prescribed information to satisfy the requirements of Section 80(2) of the said By-law, failing which the appeal will be invalid in terms of Section 81(1)(b) of the said By-Law.
- 9 **Appeals must be addressed to the Municipal Manager and submitted to his/ her designated official by means of e-mail at the following address: landuse.appeals@stellenbosch.gov.za**
- 10 Any party (applicant or other) who lodges an appeal must pay the applicable appeal fee in terms of the approved municipal tariffs and submit the proof of payment together with the appeal. The **TP** Reference number on this correspondence, or the applicable Erf/ Farm Number must be used as the reference for the payment of the appeal fee.

- 11 The appeal forms and approved tariff structure and the banking details for the General Account can be accessed and viewed on the municipal website. For any enquiries the office can be contacted at landuse.appeals@stellenbosch.gov.za or 021 – 808 8684.
- 12 An applicant who lodges an appeal must also adhere to the following requirements stipulated in terms of section 80(3) to (7) of the said By-law:
- (a) Simultaneously serve the appeal on any person who commented on the application concerned and any other person as the municipality may determine.
 - (b) The notice by the applicant must invite persons to comment on the appeal within 21 days from date of notification of the appeal.
 - (c) The notice must be served in accordance with section 35 of the said legislation and in accordance with the prescripts or such additional requirements as may be determined by the Municipality.
 - (d) Proof of serving the notification must be submitted to the Municipality at the above E-mail address within 14 days of serving the notification.
- 13 Kindly note that no appeal right exists in terms of Section 62 of the Local Government Municipal Systems Act, No 32 of 2000.
- 14 Kindly note the above decision in the case of any approval, is suspended, and may therefore not be acted on, until such time as the period for lodging appeals has lapsed, any appeal has been finalised and you've been advised accordingly.

Yours faithfully



MANAGER: LAND USE MANAGEMENT (Chrizelle Kriel)

14.07.2026

DATE:

APPENDIX 1

Locality Plan

Erf 224, Johannesburg




- Legend
- Parent Farms
 - Farm Portions
 - Erf

Map Center: Lon: 18°56'52"E
Lat: 33°54'8.9"S
Scale: 1:2,257
Date created: 2026/02/06



APPENDIX 2

Building Plans.

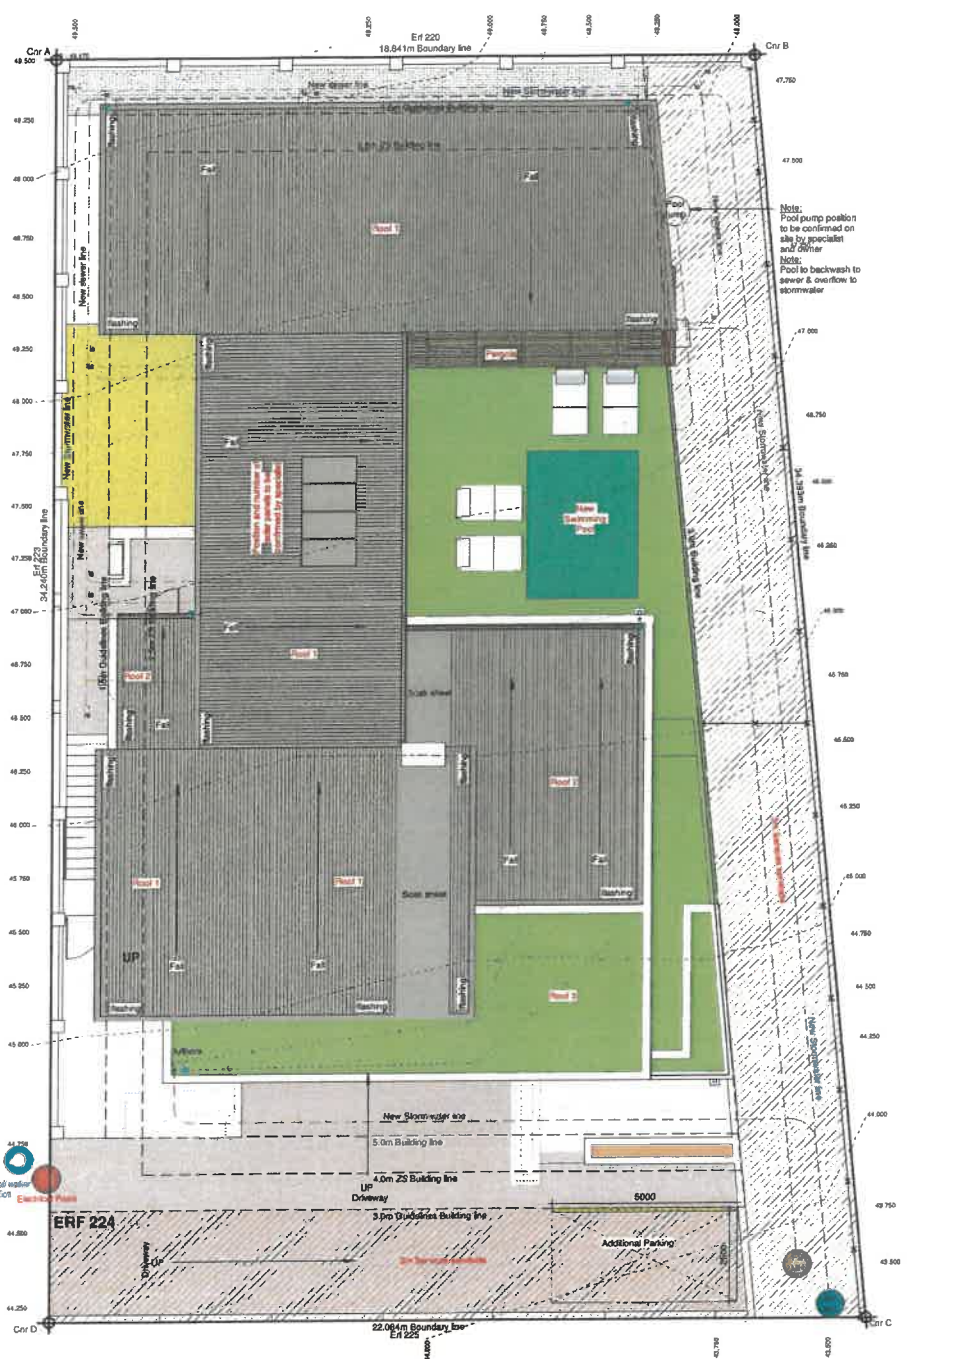[illegible]

XA Calculations

[illegible]

XA Calculations

Case 10-2 (20%)		An analysis report for International Products, an asset-exchanging company with 60,000 shares of \$10 par value common stock outstanding at year-end 2012. The company's 2012 financial data are as follows:									
International Products Inc. (2012)		Shareholders' Equity									
Assets and Liabilities on the Balance Sheet		Assets					Liabilities				
Assets	Liabilities	Cash	Notes receivable	Prepaid expenses	Inventory	Plant and equipment	Accounts payable	Notes payable	Accrued liabilities	Long-term debt	Common stock
1,000,000	1,000,000	100,000	100,000	20,000	200,000	580,000	100,000	100,000	100,000	100,000	600,000
Income Statement		Revenue					Expenses				
Sales	Cost of goods sold	1,000,000	600,000	20,000	200,000	180,000	100,000	100,000	100,000	100,000	600,000
1,000,000	600,000	1,000,000	600,000	20,000	200,000	180,000	100,000	100,000	100,000	100,000	600,000
Additional Information:		1. Sales revenue was \$1,000,000. 2. Net income was \$100,000. 3. Dividend income was \$10,000. 4. Depreciation expense was \$20,000.									

LEADS CALCULATION										COMPLIANCE	
3.1 BALANCE & RISKY		3.2 RISKY & RISKY		3.3 RISKY & RISKY		3.4 RISKY & RISKY		3.5 RISKY & RISKY		3.6 RISKY & RISKY	
Assets	Liabilities	Assets	Liabilities	Assets	Liabilities	Assets	Liabilities	Assets	Liabilities	Assets	Liabilities
1,000,000	1,000,000	1,000,000	1,000,000	1,000,000	1,000,000	1,000,000	1,000,000	1,000,000	1,000,000	1,000,000	1,000,000
1,000,000	1,000,000	1,000,000	1,000,000	1,000,000	1,000,000	1,000,000	1,000,000	1,000,000	1,000,000	1,000,000	1,000,000
Copyright © 2011 (Red Atlantic Architecture). Copyright subsists in this drawing. The person or entity whose name appears in the title block of this drawing is the author of the drawing. No part of this drawing may be copied or reproduced this drawing to the extent necessary to carry out and complete the project described in the title block of this drawing.
No license is granted by the copyright owner to use, to display, print and/or to reproduce this drawing to the extent necessary to be limited to grant subsistence in respect of the copyright in this drawing to any other entity. This license confers no ownership rights in the copyright work of this drawing and the owner of this drawing is not required to assign, at all times, remain the property of (Red Atlantic Architecture).
Any unauthorized reproduction, publication, transmission, adaptation and/or distribution of this drawing without the written consent of the copyright owner is an act of copyright infringement which will render the door of the act liable for civil law copyright infringement and may in certain circumstances render the door liable to criminal prosecution.
Requests and enquiries concerning this drawing and the rights subsisting therein should be addressed to the copyright owner.

DISCLAIMER
All drawings and dimensions must be completed by the owner and contractor before any building is ordered or building works commence. Any differences must be brought to the attention of the Architect in writing immediately. Upon submitting this document to the Local Authority for approval, the owner of this drawing warrants that the drawing is a true and accurate representation of the final (fixed) and to their satisfaction. The owner understands that any changes hereafter for whatever reason, must be resubmitted to the Local Authority for approval.
The owner of this property acknowledges that they will be responsible and liable for any deviation from this document without the Architect's knowledge.

<u>Development Data:</u>	
Site Area	700.69 sqm
<u>Ground:</u>	<u>156.00 sqm</u>
- House	81.00 sqm
- Garage	61.00 sqm
- Covered Entrance	14.00 sqm

First:	285.00 sqm
- House	219.00 sqm
- Covered Terrace	27.00 sqm
- Covered Balcony	39.00 sqm

<u>Grand Total</u>	<u>441.00 ggm</u>
---------------------------	--------------------------

Coverage (45.81%) 321.00 sqm

<u>Open Areas:</u>	
- Open Terrace	58.00 sqm
- Pergola	12.00 sqm
- Swimming Pool	12.00 sqm

HOA Approval Stamps

Municipal Approval Stamps

Owner Signature  Date 2026 / 03 / 26

Architect Signature  2026 03 26

H4 - Dwelling House

House Muilwijk

Property description

Erf 224, Mentoors Estate,
Stellenbosch

Project description
New Dwelling
Boundary Wall, Swimming Pool,
Pergola, Timber Deck

Sheet description

Site and Roof Plan

Project number	Sheet nr	Rev	Project status
----------------	----------	-----	----------------


24-021	001	Control
--------	-----	---------

Project Date	Designed by	Scale
--------------	-------------	-------


Issue Date	RwJ	as Indicated

Issue Date	Drawn by	Page Size
2025/03/26 16:38:08	RW/CM	A1


2002-03	100	100
2003-04	100	100
2004-05	100	100
2098-99	100	100
2099-00	100	100
2100-01	100	100
2101-02	100	100
2102-03	100	100
2103-04	100	100
2104-05	100	100
2105-06	100	100
2106-07	100	100
2107-08	100	100
2108-09	100	100
2109-10	100	

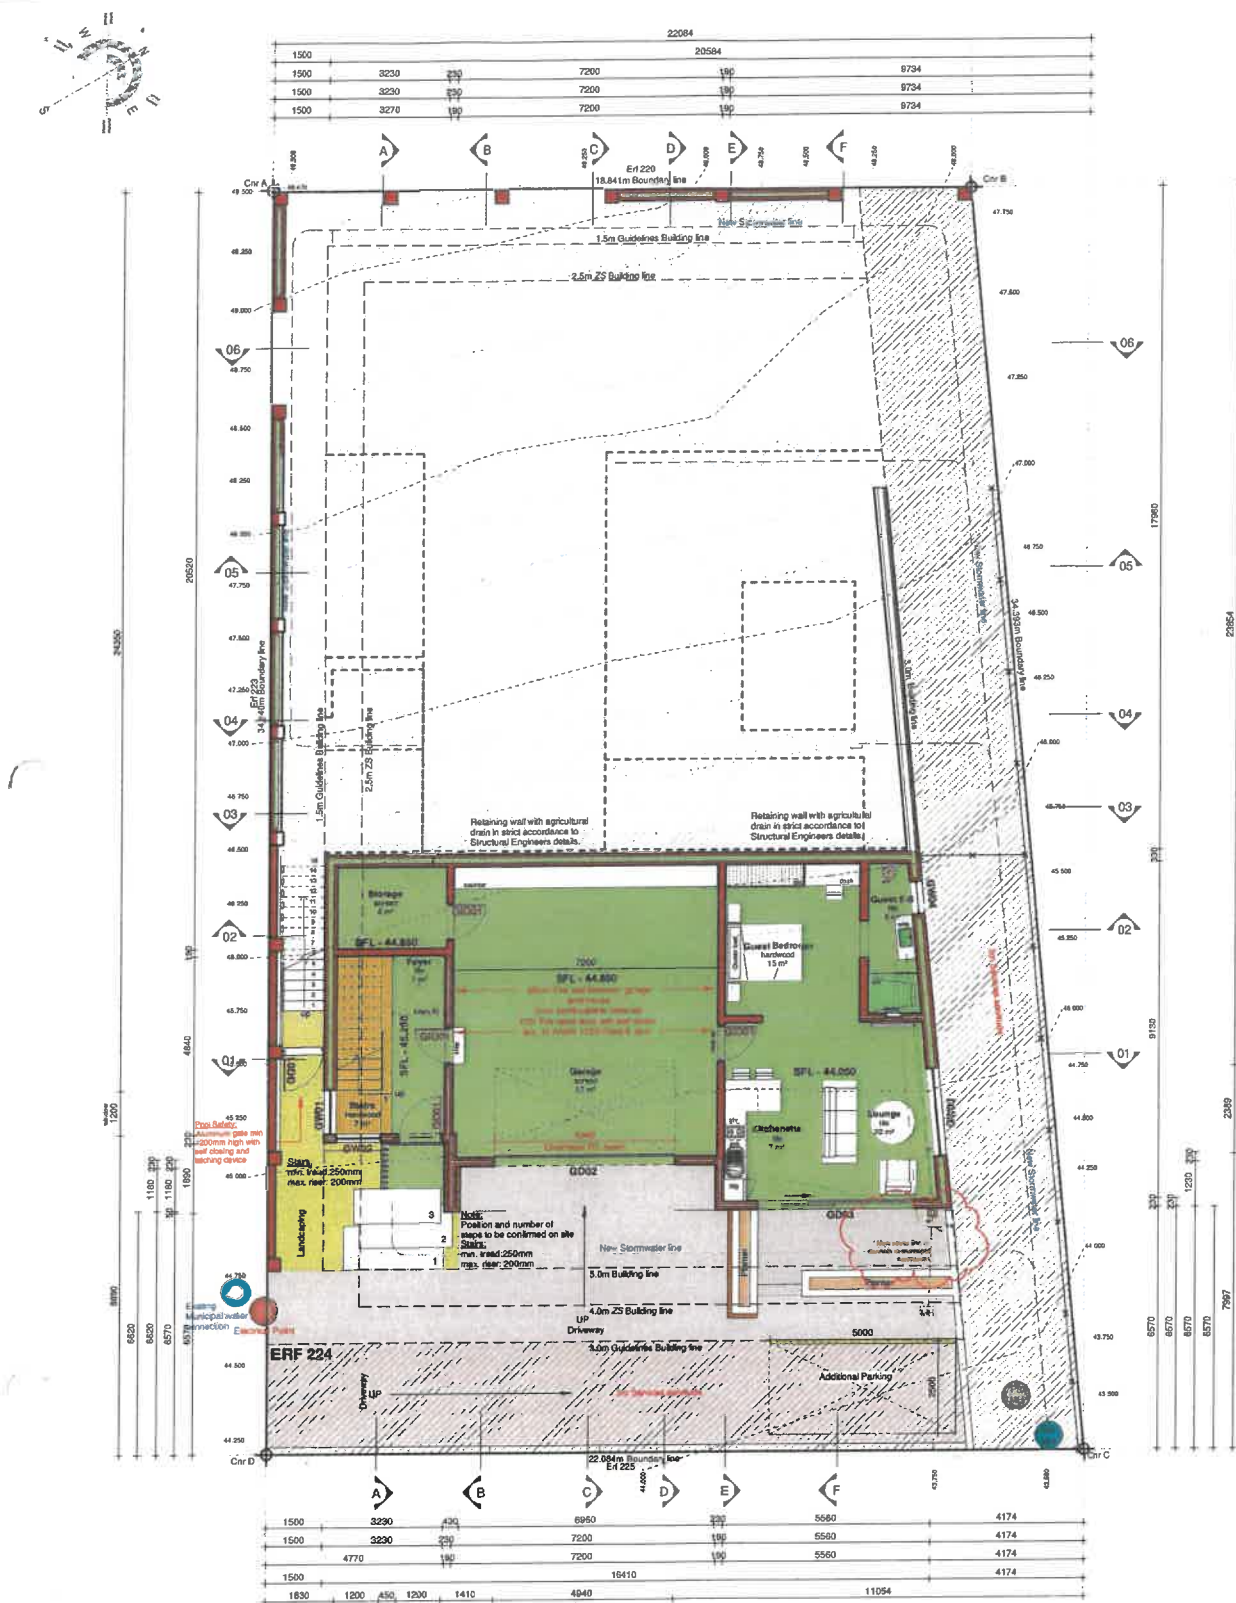

Ground Storey Plan
Scale 1:100

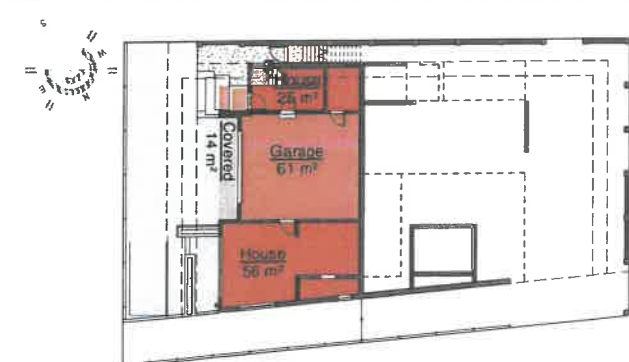


Ground Storey Gross Area Plan
Scale 1:250

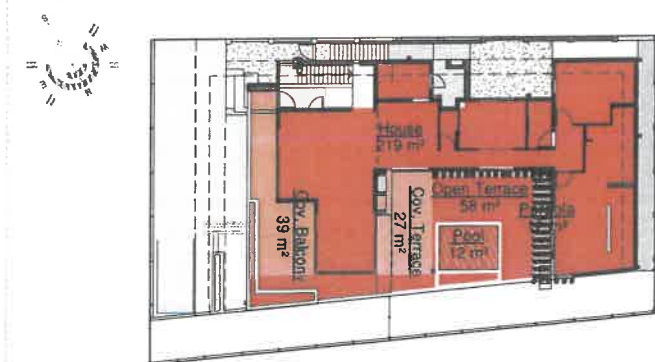


First Storey Gross Area Plan
Scale 1:250



First Storey Plan
Scale 1:100

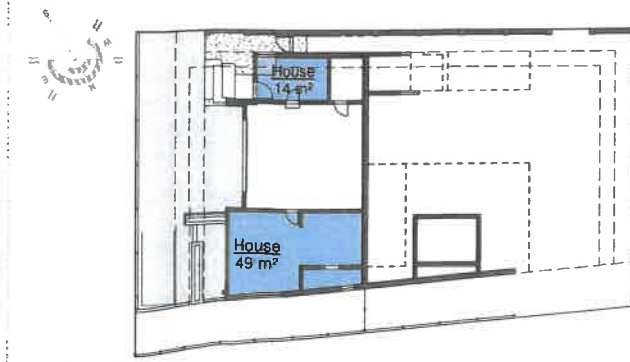

Ground Storey Nett Area Plan
Scale 1:250

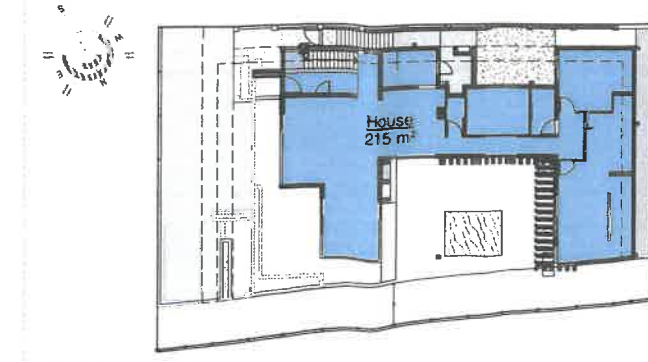

First Storey Nett Area Plan
Scale 1:250

COPYRIGHT NOTICE
Copyright © 2011 (Red Atlantic Architecture). Copyright subsists in this drawing. The person or entity whose name appears in the title block of this drawing, is hereby granted a non-exclusive license to use, display, print and / or reproduce this drawing to the extent necessary to carry out and complete the project described in the title block of this drawing. This license is limited to the copyright in the drawing and the person and/or entity referred to above shall not be entitled to grant sub-licenses in respect of the copyright in this drawing to any other entity. This license confers no ownership rights in the copyright vesting in the drawing and this drawing and the copyright subsisting therein will, at all times, remain the property of (Red Atlantic Architecture). Any unauthorized reproduction, publication, transmission, adaptation and/or inclusion of this drawing in a cinematograph film or television broadcast is an act of copyright infringement which will render the doer of the act liable for civil law copyright infringement and may in certain circumstances render the doer liable to criminal prosecution. Requests and enquiries concerning this drawing and the rights subsisting therein should be addressed to the copyright owner.

DISCLAIMER
All drawings and dimensions must be correlated by the owner and contractor before any materials are ordered or building work commences. Any differences must be brought to the attention of the Architect in writing immediately. Upon submitting this document to the Local Authority for approval, the owner of this property confirms that all the information on this document is to the owner's final wishes and to their satisfaction. The owner understands that any changes hereafter for whatever reason, must be resubmitted to the Local Authority for approval. The owner of this property acknowledges that they will be responsible and liable for any deviation from this document without the Architect's knowledge.

Development Data:
Site Area 700.69 sqm
Ground:
- House 155.00 sqm
- Garage 61.00 sqm
- Covered Entrance 14.00 sqm

First:
- House 285.00 sqm
- Covered Terrace 219.00 sqm
- Covered Balcony 27.00 sqm
- Swimming Pool 39.00 sqm

Grand Total 441.00 sqm
Coverage (45.81%) 321.00 sqm

Open Areas:
- Open Terrace 58.00 sqm
- Pergola 12.00 sqm
- Swimming Pool 12.00 sqm

HOA Approval Stamps

Municipal Approval Stamps

Owner Signature _____ Date 2026 / 03 / 26

Architect Signature _____ Date 2026 / 03 / 26

H4 - Dwelling House


House Muilwijk

Property description
Erf 224, Mentor Estate, Stellenbosch


Project description
New Dwelling
Boundary Wall, Swimming Pool, Pergola, Timber Deck

Sheet description
Ground Floor, First Floor and Area Plans


Project number	Sheet nr	Rev	Project status
24-021	002		Original
Project Date	Designed by	Scale	
Issue Date	RW	as Indicated	
Issue Date	Drawn by	Page Size	
2026/03/26 16:38:11	RW/JCM	A1	

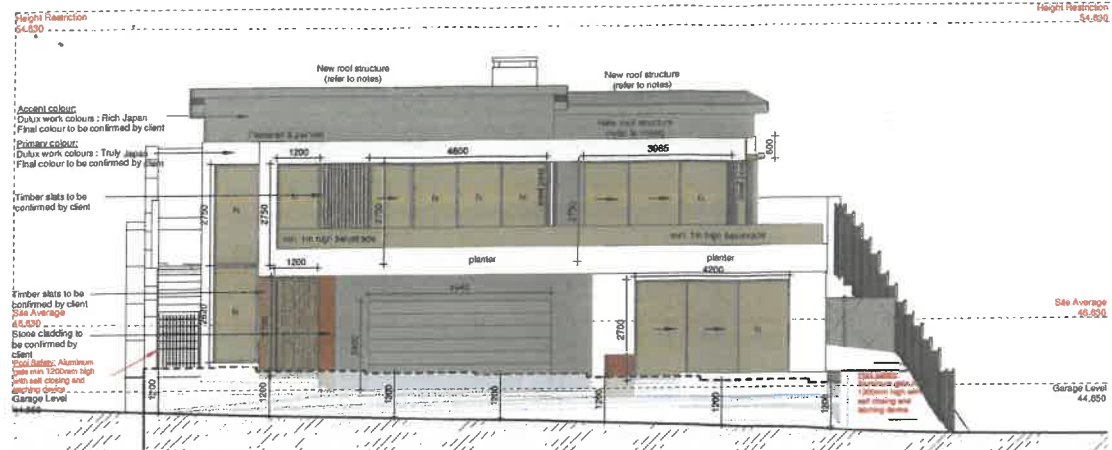


East Elevation
Scale 1:100

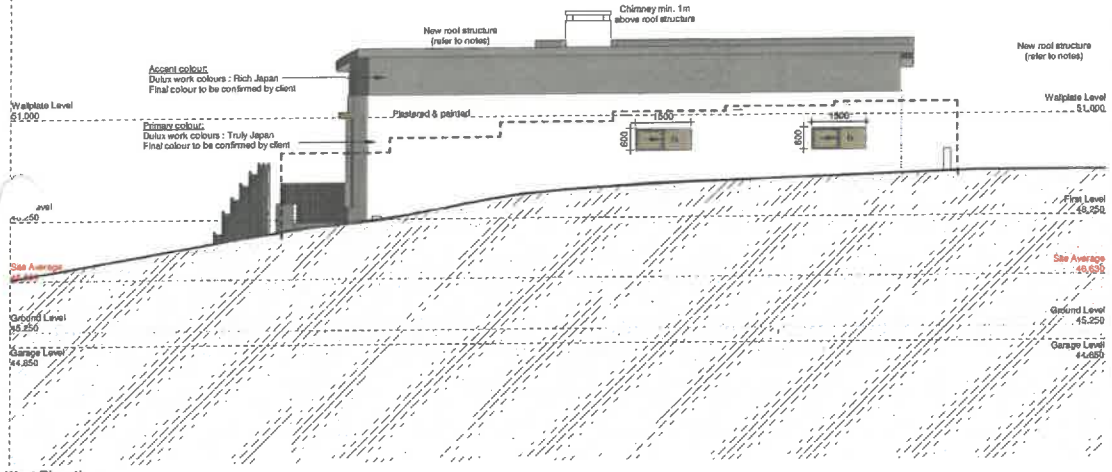


West Elevation
Scale 1:100

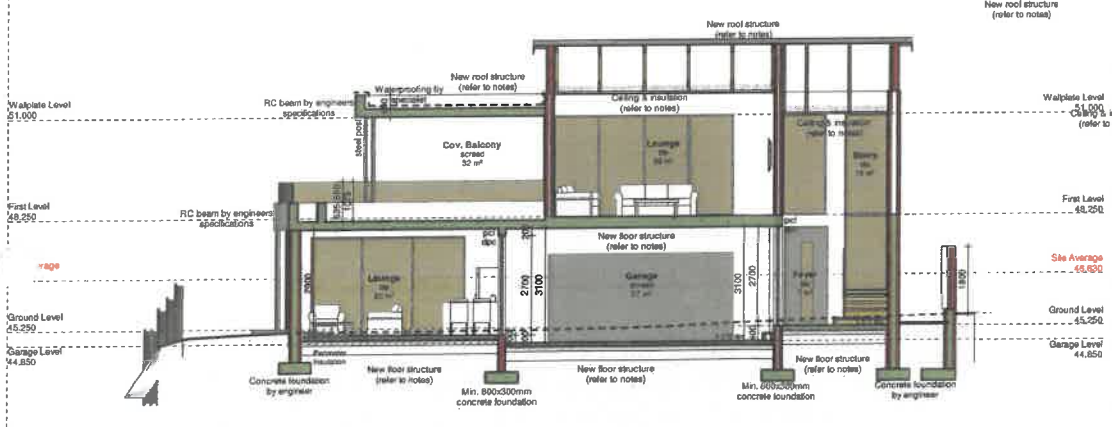


Section 01
Scale 1:100

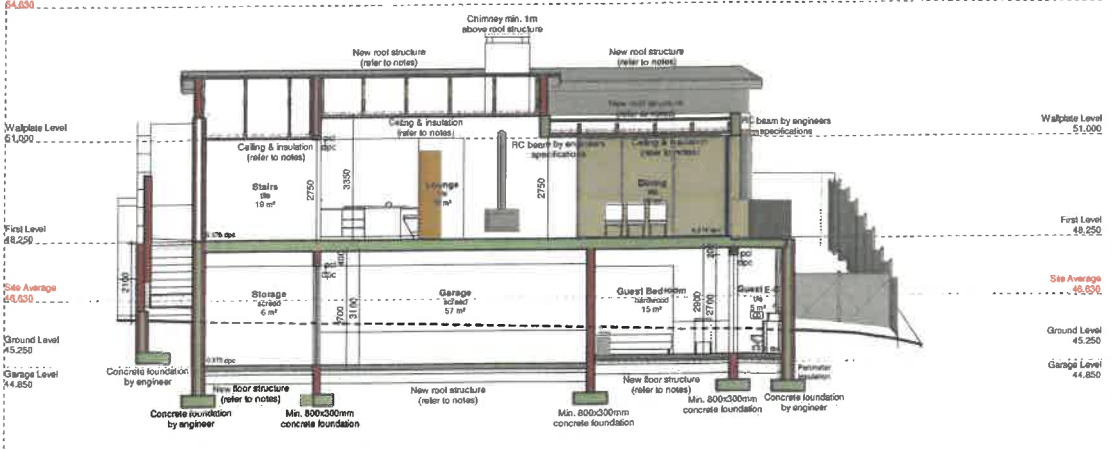


Section 02
Scale 1:100

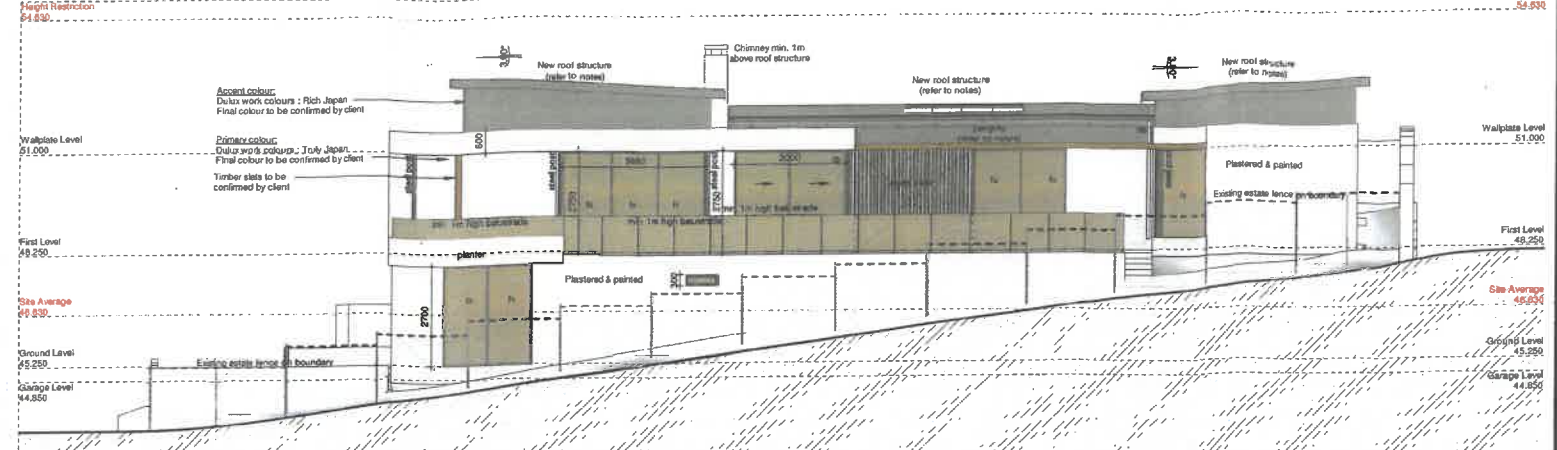


North Elevation
Scale 1:100

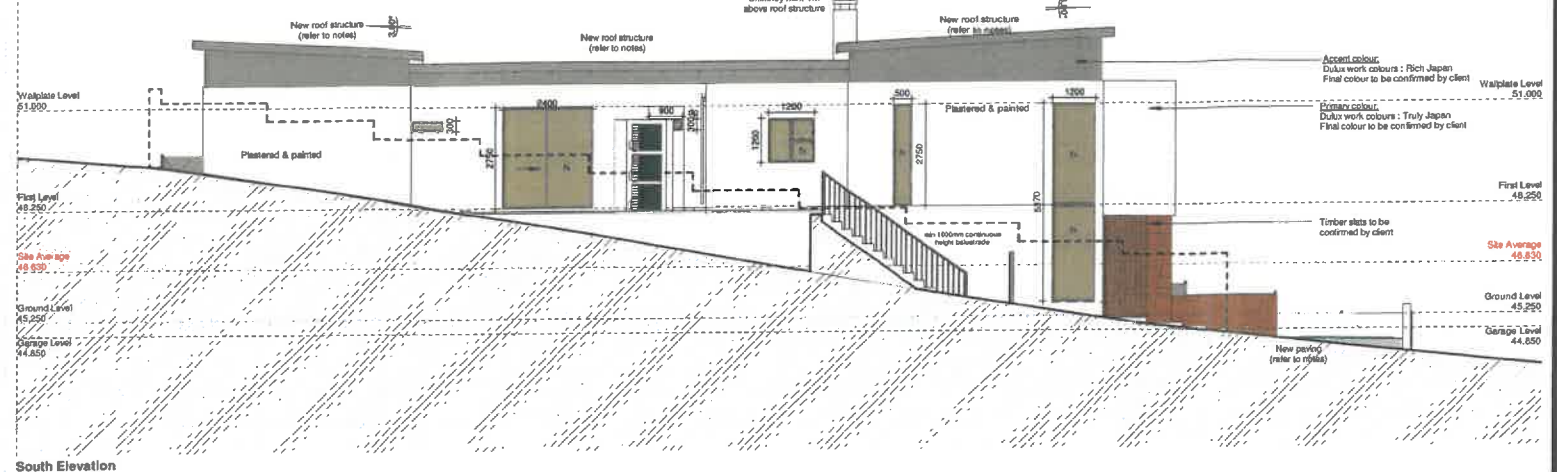

South Elevation
Scale 1:100

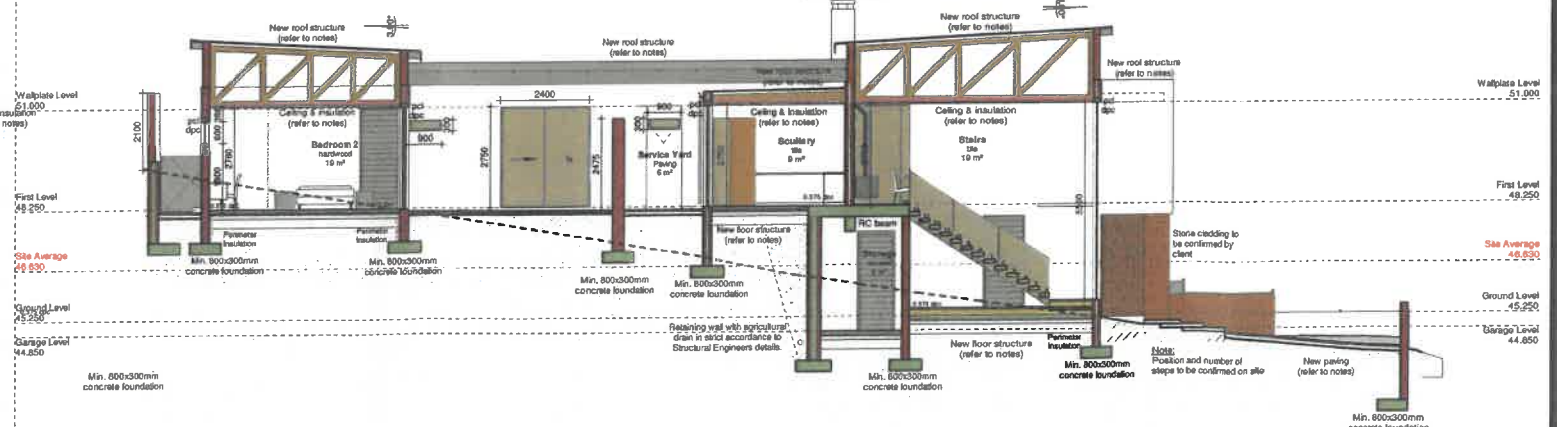

Section A
Scale 1:100

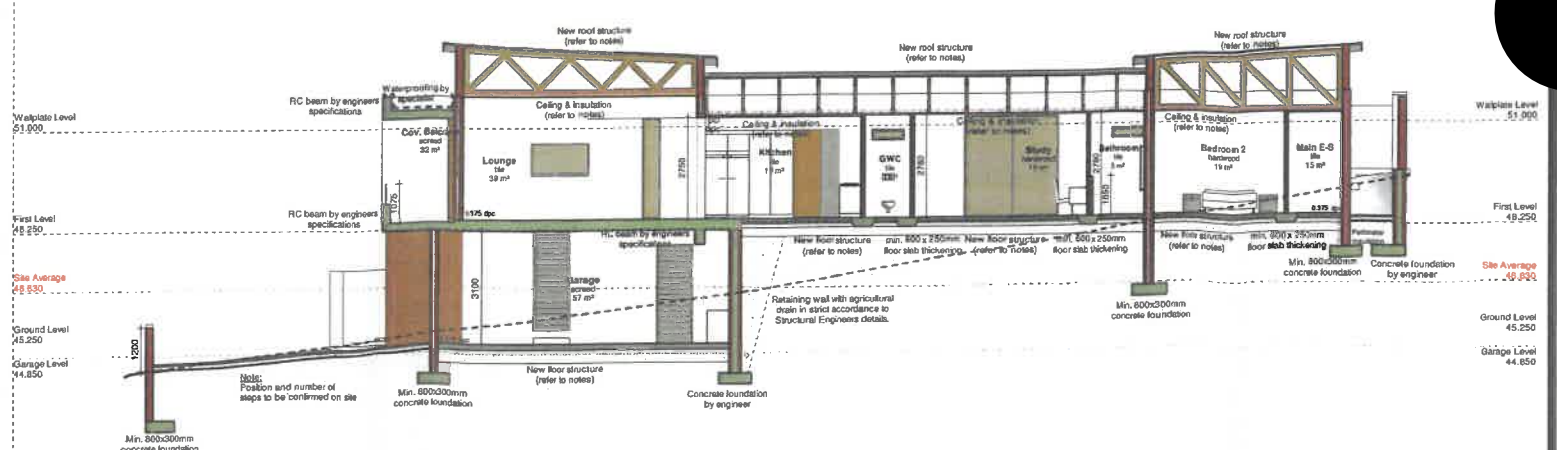

Section B
Scale 1:100

COPYRIGHT NOTICE
Copyright © 2011 (Red Atlantic Architecture). Copyright subsists in this drawing. The person or entity whose name appears in the title block of this drawing, is hereby granted a non-exclusive license to use, display, print and / or reproduce this drawing to the extent necessary to carry out and complete the project described in the title block of this drawing.
This license in respect of the copyright is expressly limited as to the use and the person and/or entity referred to above shall not be entitled to grant sub-licenses in respect of the copyright in this drawing to any other entity.
This license contains no ownership rights in the copyright vesting in the drawing and this drawing and the copyright subsisting therein will, at all times, remain the property of (Red Atlantic Architecture).
Any unauthorized reproduction, publication, transmission, adaptation and/or inclusion of this drawing in a cinematograph film or television broadcast is an act of copyright infringement which will render the doer of the act liable for civil law copyright infringement and may in certain circumstances render the doer liable to criminal prosecution.
Requests and enquiries concerning this drawing and the rights subsisting therein should be addressed to the copyright owner.

DISCLAIMER
All drawings and dimensions must be completed by the owner and contractor before any materials are ordered or building work commences. Any differences must be brought to the attention of the Architect in writing immediately. Upon submitting this document to the Local Authority for approval, the owner of this property confirms that all the information on this document is to the owner's final and sole satisfaction. The owner understands that any changes hereafter for whatever reason, must be resubmitted to the Local Authority for approval.
The owner of this property acknowledges that they will be responsible and liable for any deviation from this document without the Architect's knowledge.

HOA Approval Stamps

Municipal Approval Stamps

Owner Signature: _____ Date: 2026 / 03 / 26
Architect Signature: _____ SACAP Reg No.: ST0918
Date: 2026 / 03 / 26

H4 - Dwelling House


House Muiwijk

Property description
Erf 224, Mentoor Estate, Stellenbosch


Project description
New Dwelling
Boundary Wall, Swimming Pool, Pergola, Timber Deck

Sheet description
Elevations & Sections


Project number	Sheet nr	Rev	Project status
214-021	101		Crud
Project Date	Designed by	Scale	
Issue Date	RJ	as indicated	
Issue Date	Drawn by	Page Size	
2026/03/26 16:38:13	RJ/CM	A1	

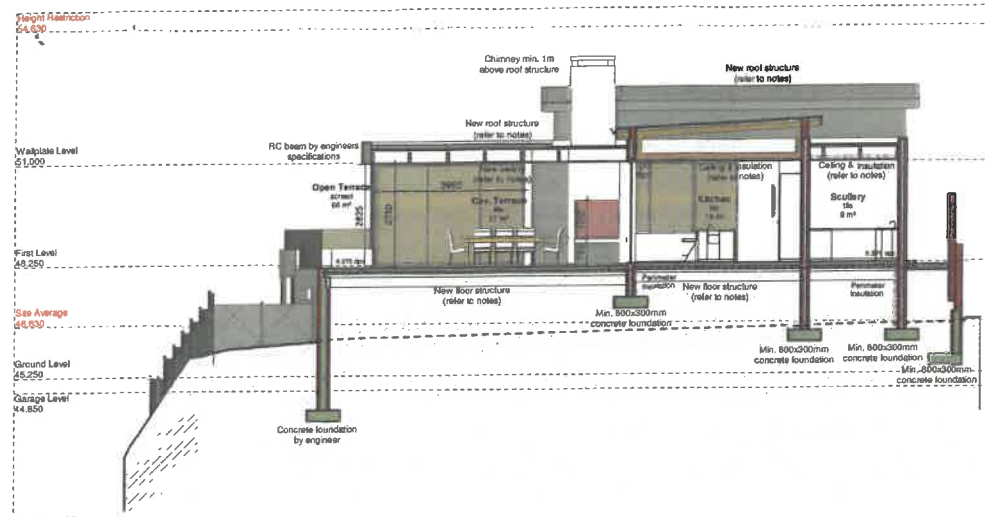


Section 03
Scale 1:100

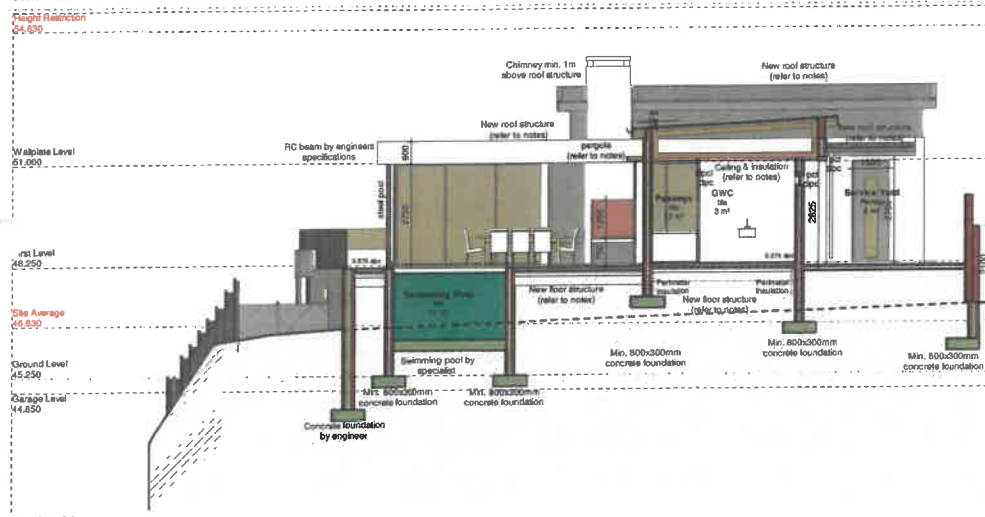


Section 04
Scale 1:100

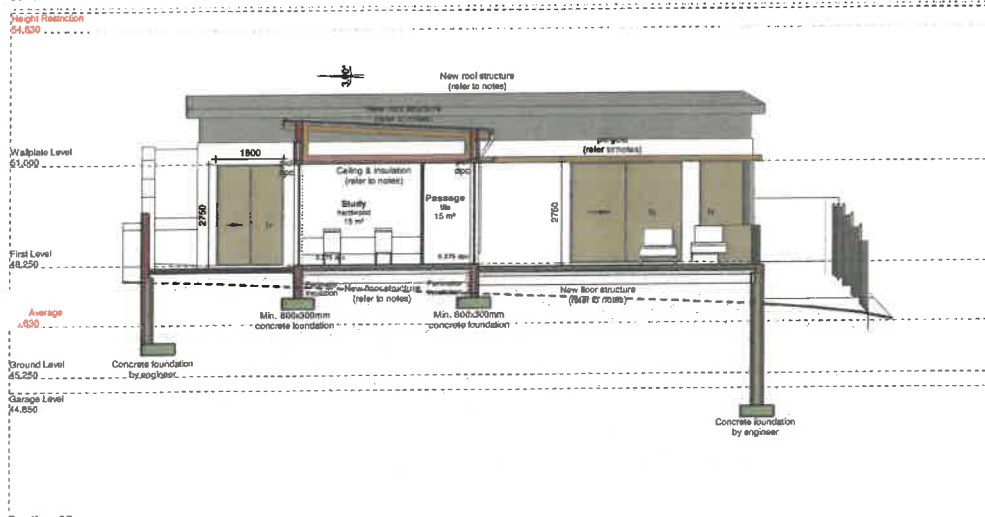


Section 05
Scale 1:100

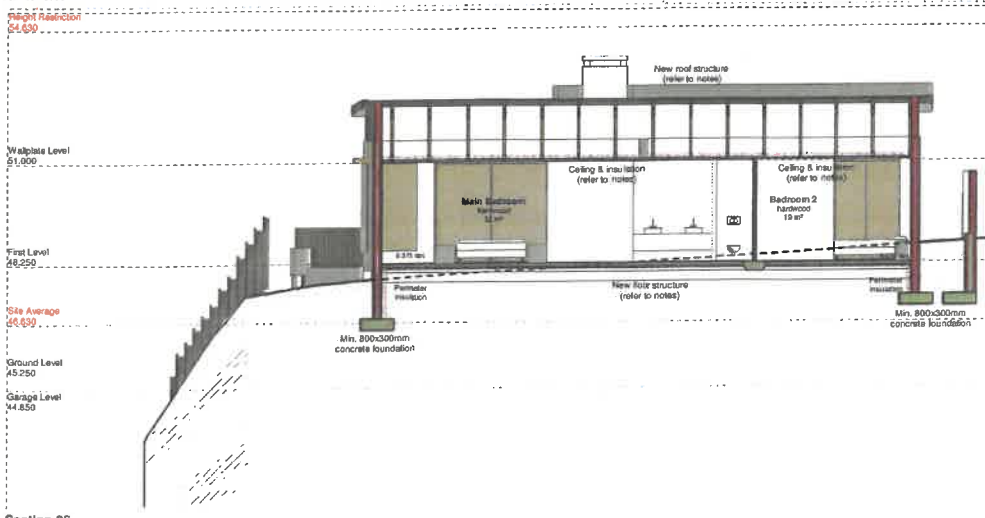


Section 06
Scale 1:100

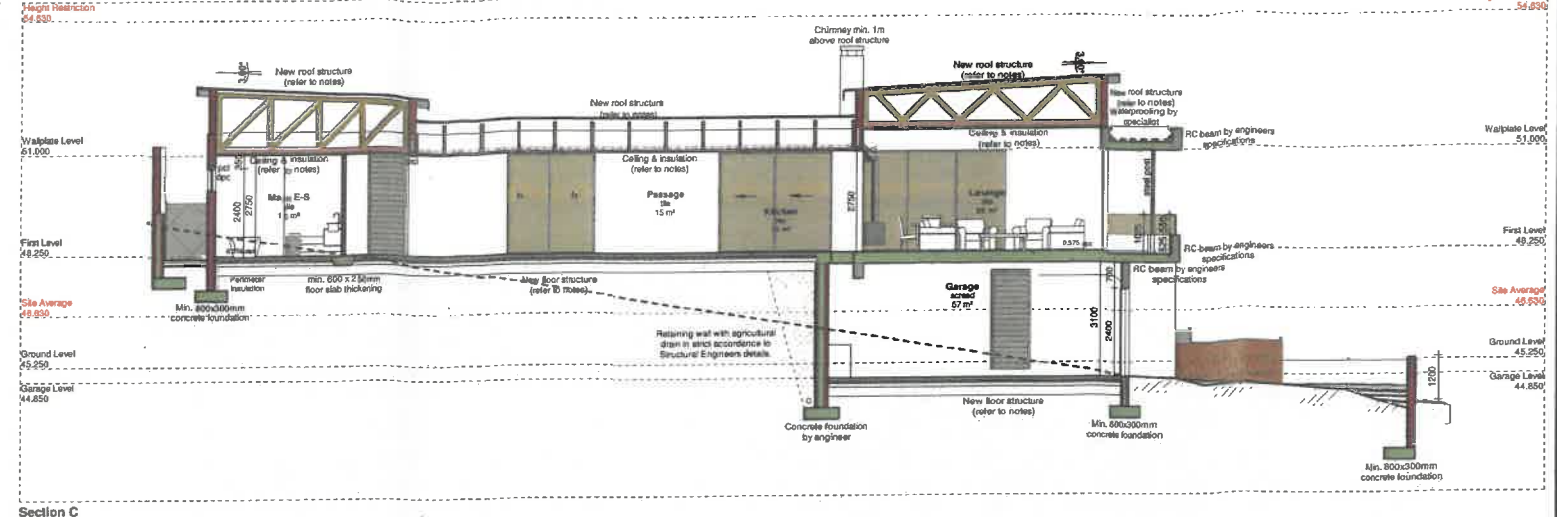


Section C
Scale 1:100

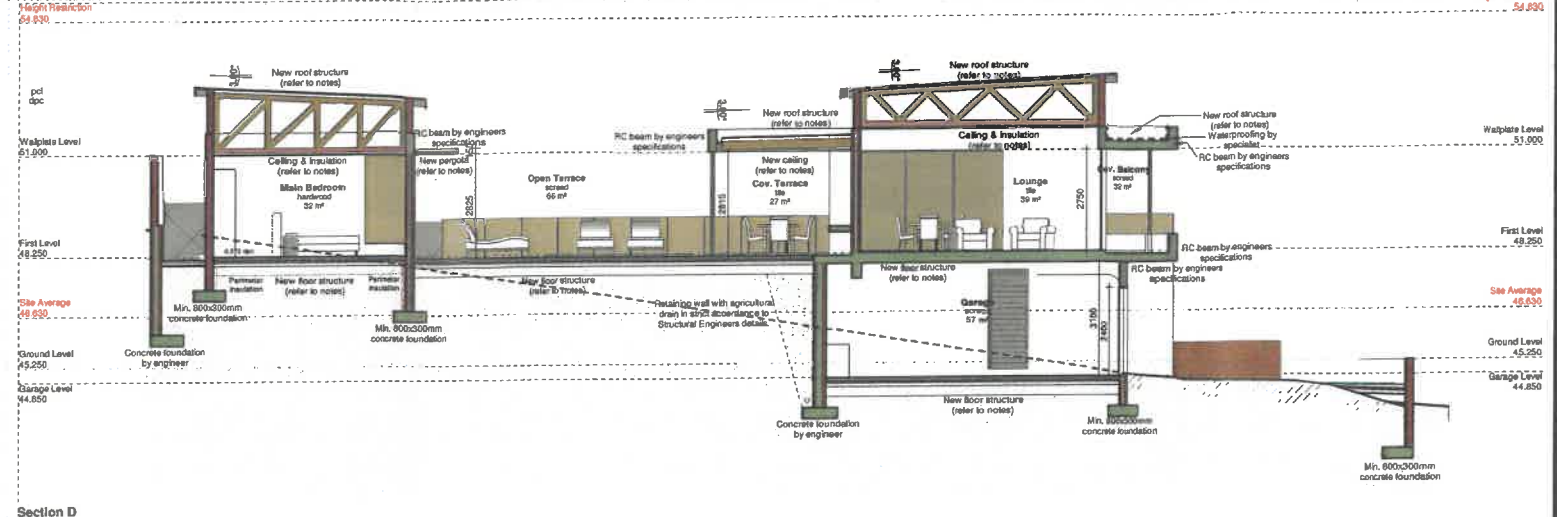

Section D
Scale 1:100

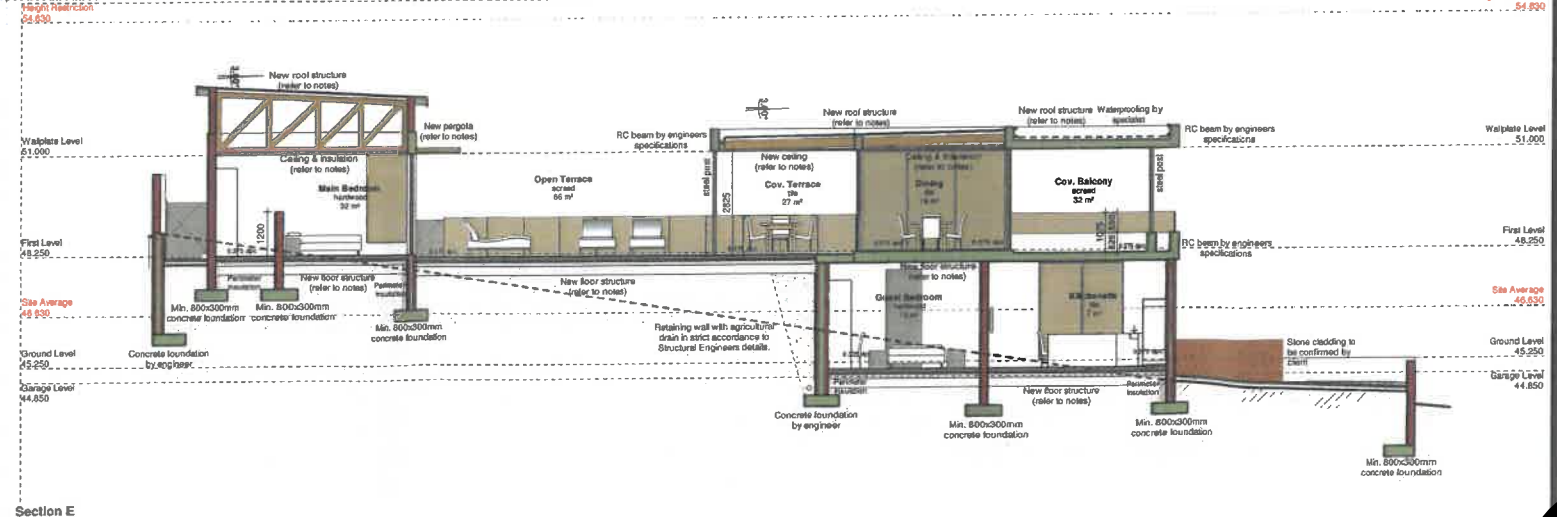

Section E
Scale 1:100

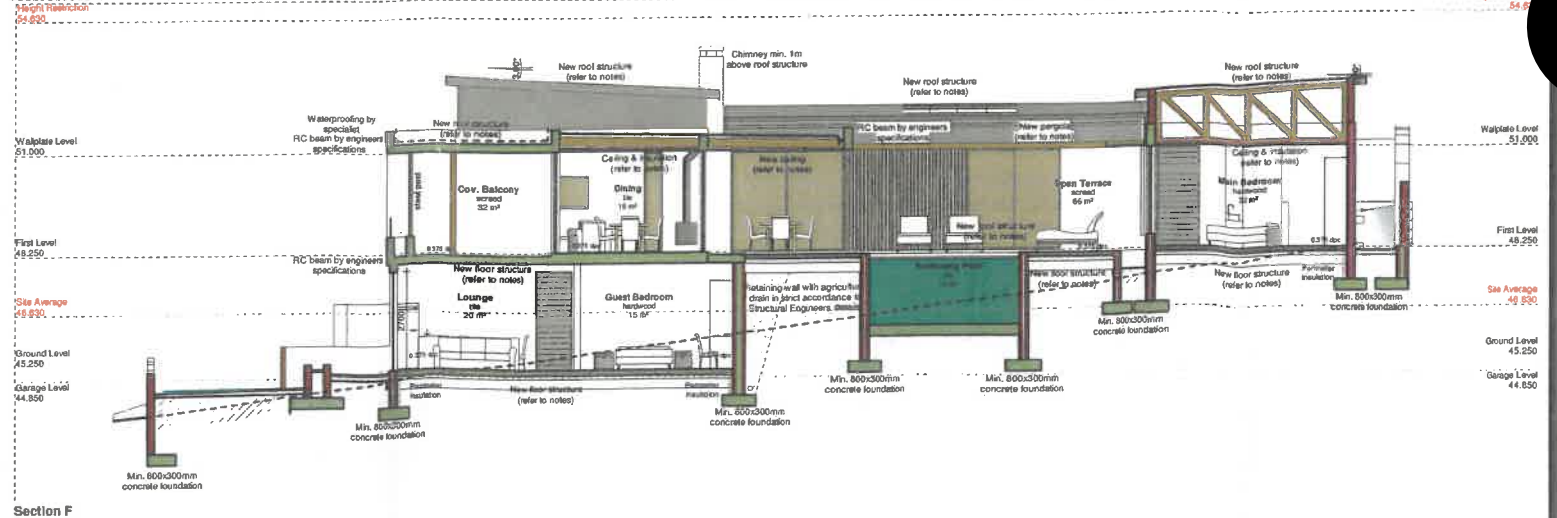

Section F
Scale 1:100

COPYRIGHT NOTICE
Copyright © 2011 (Red Atlantic Architecture). Copyright subsists in this drawing. The person or entity whose name appears in the title block of this drawing, is hereby granted a non-exclusive license to use, display, print and / or reproduce this drawing to the extent necessary to carry out and complete the project described in the title block of this drawing.
This license in respect of the copyright is expressly limited as aforesaid and the person and/or entity referred to above shall not be entitled to grant sub-licenses in respect of the copyright in this drawing to any other entity.
This license confers no ownership rights in the copyright vesting in the drawing and this drawing and the copyright subsisting therein will, at all times, remain the property of (Red Atlantic Architecture).
Any unauthorized reproduction, publication, transmission, adaptation and/or inclusion of this drawing in a cinematograph film or television broadcast is an act of copyright infringement which will render the doer of the act liable for civil law copyright infringement and may in certain circumstances render the doer liable to criminal prosecution.
Requests and enquiries concerning this drawing and the rights subsisting therein should be addressed to the copyright owner.
DISCLAIMER
All drawings and dimensions must be correlated by the owner and contractor before any materials are ordered or building work commences. Any differences must be brought to the attention of the Architect in writing immediately. Upon submitting this document to the Local Authority for approval, the owner of this property confirms that all the information on this document is to the owner's final belief and to their satisfaction. The owner understands that any changes hereafter for whatever reason, must be resubmitted to the Local Authority for approval.
The owner of this property acknowledges that they will be responsible and liable for any deviation from this document without the Architect's knowledge.

HOA Approval Stamps

Municipal Approval Stamps

Owner Signature: 
Date: 2026 03 26
Architect Signature: 
SACAP Reg No.: ST0918
Date: 2026 03 26

H4 - Dwelling House


House Muilwijk

Property description
Erf 224, Mentoor Estate, Stellenbosch


Project description
New Dwelling
Boundary Wall, Swimming Pool, Pergola, Timber Deck

Sheet description


Project number	Sheet nr	Rev	Project status
24-021	102		Final
Project Date	Designed by	Scale	
Issue Date	RWJ	as indicated	
Issue Date	Drawn by	Page Size	
2026/03/26 15:38:16	RWJ/CM	A1	

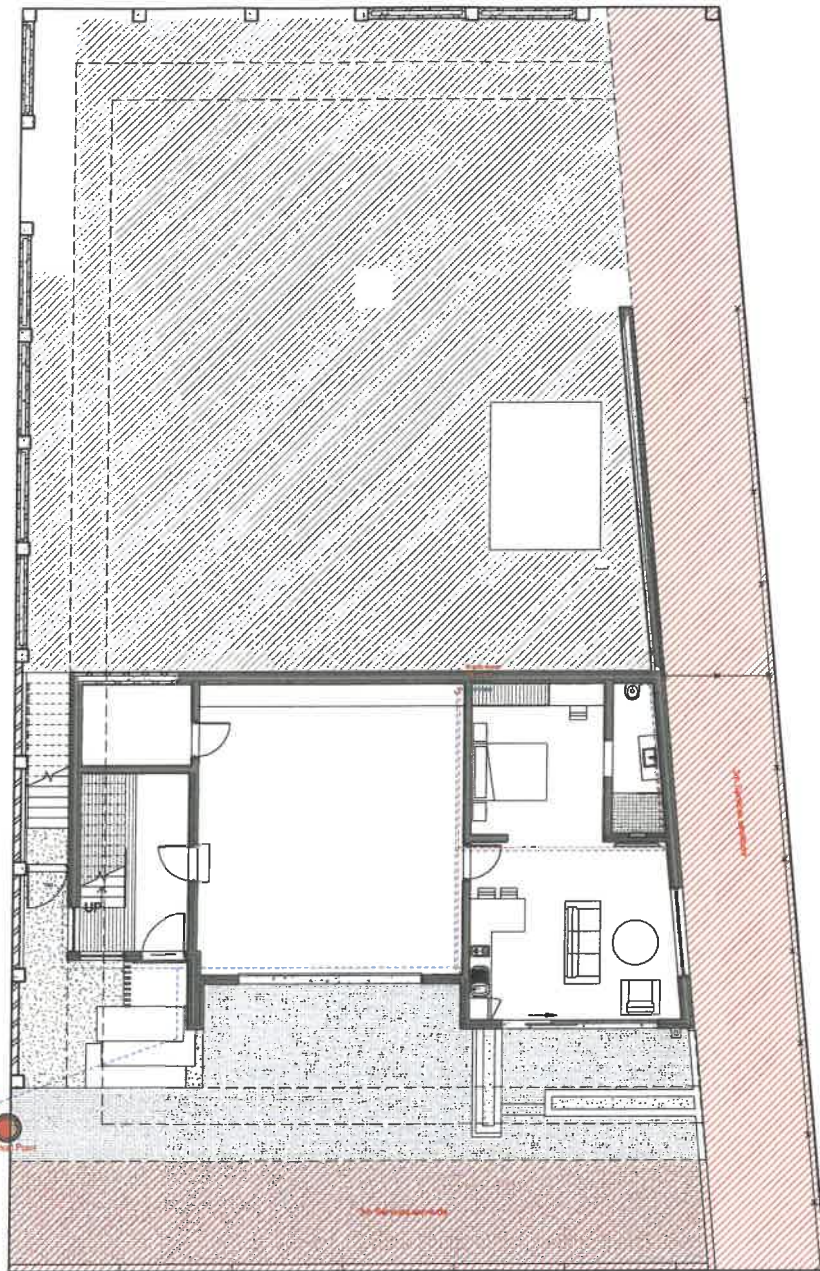


Ground Storey Plan - Water reticulation
Scale 1:100

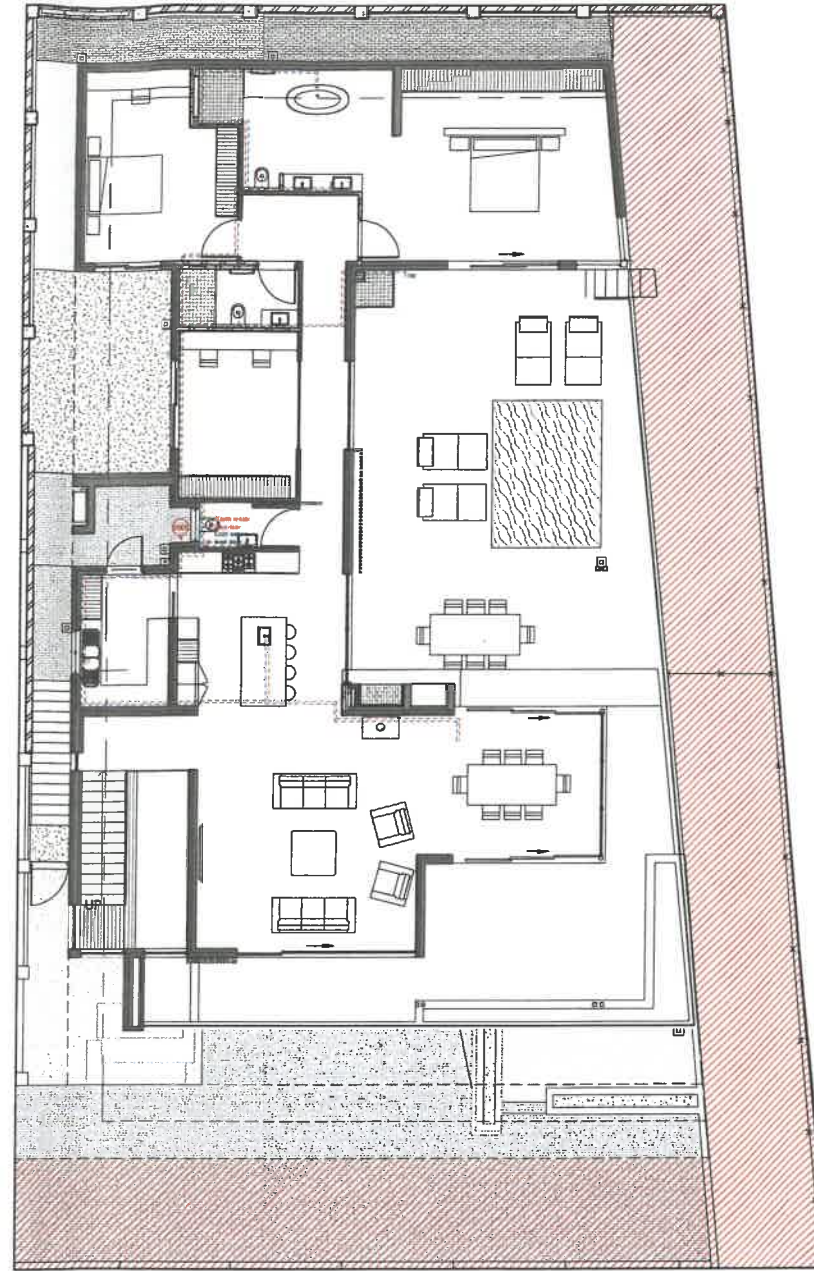

First Storey Plan - Water reticulation
Scale 1:100

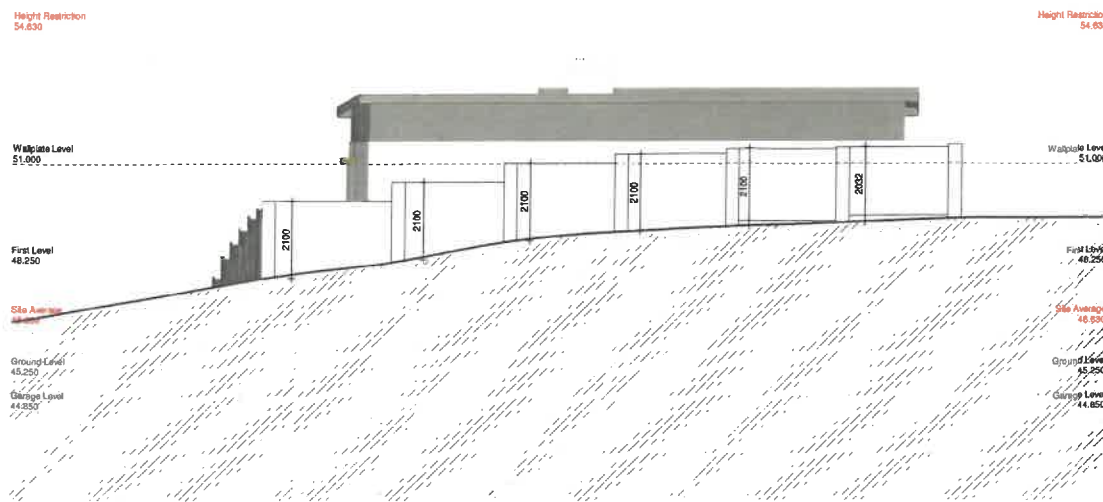

West Elevation - Boundary Wall
Scale 1:100

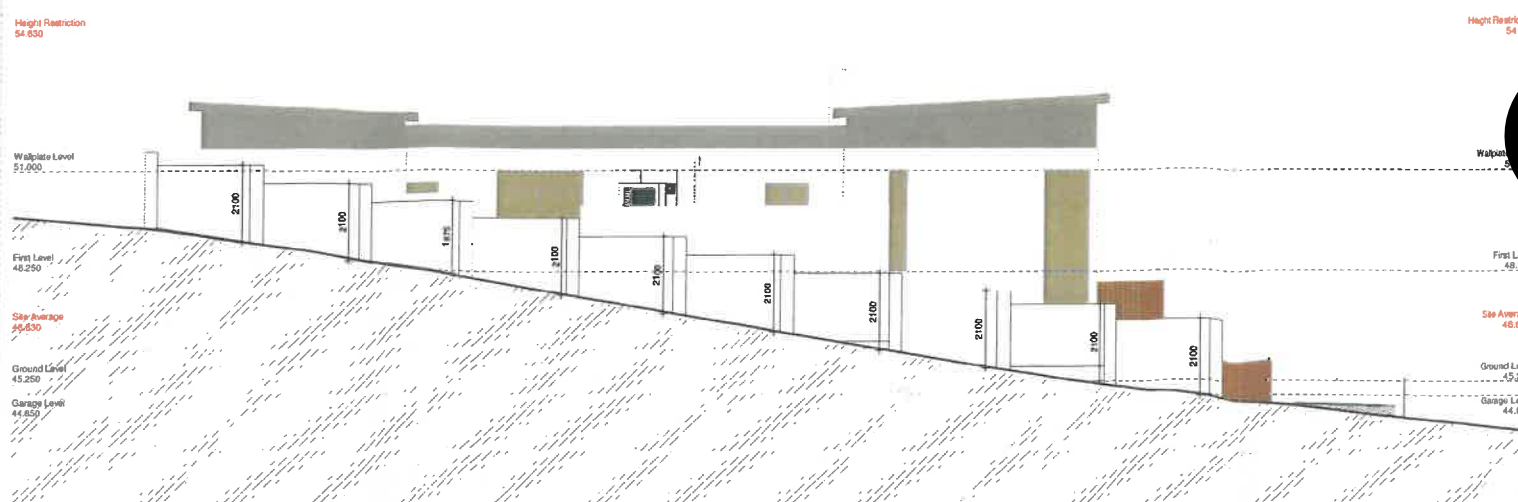

South Elevation - Boundary Wall
Scale 1:100

COPYRIGHT NOTICE
Copyright © 2011 (Red Atlantic Architecture). Copyright subsists in this drawing. The person or entity whose name appears in the title block of this drawing, is hereby granted a non-exclusive license to use, display, print and / or reproduce this drawing to the extent necessary to carry out and complete the project described in the title block of this drawing.
This license in respect of the copyright is expressly limited as aforesaid and the person and/or entity referred to above shall not be entitled to grant sub-licenses in respect of the copyright in this drawing to any other entity.
This license confers no ownership rights in the copyright vesting in the drawing and this drawing and the copyright subsisting therein will, at all times, remain the property of (Red Atlantic Architecture).
Any unauthorized reproduction, publication, transmission, adaptation and/or inclusion of this drawing in a cinematograph film or television broadcast is an act of copyright infringement which will render the doer of the act liable for civil law copyright infringement and may in certain circumstances render the doer liable to criminal prosecution.
Requests and enquiries concerning this drawing and the rights subsisting therein should be addressed to the copyright owner.
DISCLAIMER
All drawings and dimensions must be completed by the owner and contractor before any materials are ordered or building work commences. Any differences must be brought to the attention of the Architect in writing immediately. Upon submitting this document to the Local Authority for approval, the owner of this property confirms that all the information on this document is to the owner's final wish and to their satisfaction. The owner understands that any changes hereafter for whatever reason, must be resubmitted to the Local Authority for approval.
The owner of this property acknowledges that they will be responsible and liable for any deviation from this document without the Architect's knowledge.

HOA Approval Stamps

Municipal Approval Stamps

Owner Signature  Date 2026_03_26

Architect Signature  Date 2026_03_26

H4 - Dwelling House

House Muilwijk

Property description

Erf 224, Mentoer Estate,
Stellenbosch

Project description

New Dwelling
Boundary Wall, Swimming Pool,
Pergola, Timber Deck

Sheet description

Elevations and 3D Views

Project number	Sheet nr	Rev	Project status
24-021	202		Issued
Project Date	Designed by	Scale	
Issue Date	RvJ	as indicated	Page Size
2026/03/26 15:38:22	Drawn by		A1
	RvJ/CM		

COLOUR SCHEME (to be confirmed by client)

Roof: Klapk Metal Roof Sheeting - Charcoal
Cladding: To match roof colour - to be confirmed by client
Clutter: To match roof colour - to be confirmed by client
Downpipes: To match wall colour

Walls: Main Core Building: External wall paint colour: Dulux work colours: Truly Japan. To be confirmed by client.
Abutments: External wall paint colour: Dulux work colours: Truly Japan. To be confirmed by client.
Accent walls: Dulux work colours: Rich Japan. To be confirmed by client.

Doors & Windows:

Door: Aluminium - To match roof colour - Charcoal
Window: Aluminium - To match roof colour - Charcoal
Glass: Aluminium - To match roof colour - Charcoal

External Finishes: Paving: Edge - Paving blocks (match paving to existing)
Balustrade: Glass balustrade

LEVELS AND DIMENSIONS: Land surveyor to confirm all boundary pegs and to check all levels before construction commences. The building to be laid out and erected in the position and to the levels as indicated on site.

General: All top soil must be removed from the area to be built upon. All grading and leveling of ground will be done by qualified civil contractor. All levels and dimensions to be checked on site prior to commencement of any building work or reworking of any building material. Read final dimensions in preference to scaling. All work to comply with SANS 10400. All finishes to comply with the HOME OWNERS ASSOCIATION.

GENERAL PRINCIPLES AND REQUIREMENTS

BUILDING CLASSIFICATION: (SANS 10400 - Part A)
Occupancy - H4 - Dwelling House.
Population - 2 persons per bedroom

STRUCTURAL DESIGN: (SANS 10400 - Part B)
A competent person, Structural Engineer, will design, specify and certify parts H, J, K, L, and M.

DIMENSIONS: (SANS 10400 - Part C)
Minimum ceiling height to be 2.40m. Minimum Habitable Room size to be 8.00m²

PUBLIC SAFETY: (SANS 10400 - Part D)
Any floor level higher than 1.00m above adjacent ground or floor level must be provided with a balustrade or wall. Balustrade or wall may not be less than 1.00m high, must not have openings that will permit the passage of a 100mm diameter ball.

POOL: (to be confirmed by client)
Salt chlorinator pool with rim overflow by specialist. 270mm wall with 25 MPa concrete cavity R-300mm thick concrete footing with Y12 reinforcement. Gully reinforcement Y12 at 400mm c/c. R.O.C. brickwork with brickwork every course. Pool to be secured with gate with self-closing and locking device. Pool must backwash to be connected with the stormwater. Final design of pool by specialist and to be confirmed by client. Pool - SABS Part D: Public Safety, Clause 4.4.2

RAMPS AND DRIVEWAYS
H4 - Dwelling house are exempted from specific gradient.

WEAVAY: (ing paving used by developer and approved by client) to be laid on a wet sand bed with min. 1 degree fall (driveway ramp with a max fall of 1:12) made grid channel and connected to storm water channel.

SITE OPERATIONS: (SANS 10400 - Part F)
PREPARATION OF SITE: Before any foundation is laid the area to be covered by any building shall be properly cleared of vegetable matter, tree stumps, timber and other cellular material, debris or refuse and any material contaminated with faecal matter.

Any building that is situated on a site where water will drain naturally towards it, drainage shall be provided to direct such water away from such site or building to a stormwater drain or to dispose of it in some safe approved manner. Sanitary facilities must be provided by the owner and be available for use for any personnel employed for the work to be done.

EXCAVATIONS: (SANS 10400 - Part G)
Where any excavation related to a building is carried out or is to be carried out on any site and such excavation may impair the safety or stability of any property or service. The owner of such site shall take adequate precautionary measures to ensure that the safety and stability of such property or service is maintained.

While any excavation remains open, and during the placing of any foundation within it, the excavation shall be maintained in a safe condition by the owner or person carrying out the excavation.

FOUNDATIONS: (SANS 10400 - Part H)
Foundation must consist of at least 14.5 nominal m² having a compressive strength of 20MPa at 28 days, consisting of ordinary Portland cement, sand and 20mm stone bedding. Foundation walls to be filled with concrete up to floor level. Minimum requirements: load bearing walls min. 300x300mm and non load bearing walls minimum 300 x 250mm.

30mm neoboard on inside of foundation wall between foundation and surfaced. (Plasterboard insulation, refer to XA-notes)
Where there is underfloor heating specified on the ground floor level 30mm insulation to be layered below surfaced.

(Underfloor insulation, refer to XA-notes)
Foundation walls higher than 1m to be 240mm thick. Foundation walls higher than 1.5m to be in accordance with Structural Engineers details and specifications. Provide min. 900x900x300mm concrete footings to all freestanding columns.

A competent person is required to design and inspect files where the maximum height of fill beneath floors measured at any point, exceeds 400mm.

The foundation may be stepped in order to reduce the extent of the excavation or fill, provided that at the change of elevation, the ground behind any step is adequately drained and the step waterproofed.

A competent person is required to design and inspect the installation of sub-surface drains that might be required to prevent the passage of moisture into the interior of the building footprint.

Service trenches to be 1500mm away from building where possible.

FLOOR CONSTRUCTION: (SANS 10400 - Part J)
GENERAL NOTES: The floor of any laundry, kitchen, shower-room, bathroom or room containing a toilet pan or urinal shall be water-resistant.

Any concrete floor slab supported on ground or filling must be constructed so any moisture present is prevented from penetrating the concrete floor slab.

FLOOR GROUND STOREY: (suspended bed)
Floor finish as indicated on plans on 35mm cement screed on 100mm concrete slab (grade 25 or higher) on 250 micron U.S.B. green water-pooling membrane - install with D.P.C. 50mm Clear cover sandbed on well compacted R.F. fill from suitable material compacted in layers to 95 MOD.A.S.H.T.O. Timber slatting according to client specifications screwed to walls at 900mm C-C max. Brick cavity on masonry sub-base with edge restraint.

Finished floor level to be min. 150mm above natural ground level.

GROUND STOREY: (suspended floor)
Reinforced concrete slab according to Structural Engineer's details and specifications. In-situ or precast concrete floor construction type to be confirmed by client. Provide 25mm Nyltec cement bedding horizontally between brickwork and concrete slabs on load bearing walls.

Provide 10mm Sages vertically between brickwork and concrete slabs and surface bed. (All according to STR ENG design). Timber slatting according to client specifications screwed to walls at 900mm C-C max.

Finished floor level to be min. 150mm above natural ground level.

WALL CONSTRUCTION: (SANS 10400 - Part K)
External: 270mm clay brick cavity wall. The internal and external skin must be laid together with butterfly ties at 5/2.5 sqm max. The cavity must be less than 50mm wide and clear of any cement. Cavity to be filled with concrete between foundations and ground floor DPC and 3 brick courses below wall plate.

Wegholes at floor level at 450mm centres and above windows at 450mm centres. Internal: plastered and painted. External: Smooth plastered and painted. No vertical face may be higher than 6.50m measured externally from the NGL, verandah below it.

Any wall measured more than 8000mm in length must be strengthened or supported by a wall, a wall stiffener or a brick column.

BOUNDARY WALLS: Heights for boundary walls are measured from ground level to top of wall. 200mm thick boundary wall with 340x340mm columns.

Side boundary walls: 1200mm max. x 1800mm max. (80% max.) Brick Wall
Rear boundary walls: 2100mm max. Brick Wall

ROOF CONSTRUCTION: (SANS 10400 - Part L)
Roof - (Main Building) - Prefabricated Trusses: Pack of roof 3" Brownboard "Tap Lok" or similar approved metal roof sheeting, on 76 x 50mm purlins @ 1200mm c/c max. to be confirmed by specialist on steelation 420 roof insulation bed per suppliers specification on prefabricated gungulated timber trusses at 750mm c/c on 114x38mm wallplate with 4.5 deg cross bracing, to manufacturers specification.

Trusses to be laid down with hoop galvanized steel nail minimum 800mm into brickwork @ 900mm c/c (to be confirmed by specialist) and to be wrapped in dpc. Counter flashing to be introduced where applicable (chimneys). Details of roof construction to be supplied by roof specialist. Steelation 420 insulation between purlins and roof sheeting.

(See Roof insulation construction and specification, refer to XA-notes)

ROOF 2 - (Abutments) - Refrains: Pitch of roof 1" Brownboard "Tap Lok" or similar approved metal roof sheeting, on 76 x 50mm purlins @ 1200mm c/c max. to be confirmed by specialist on steelation 420 roof insulation bed per suppliers specification on prefabricated 76x220mm GA Purlin rafters (grade 5) at 1000mm c/c on 114x38mm wallplate with 4.5 deg cross bracing, to manufacturers specification.

Rafter to be laid down with hoop galvanized steel nail minimum 600mm into brickwork @ 900mm c/c (to be confirmed by specialist) and to be wrapped in dpc. Counter flashing to be introduced where applicable (chimneys). Details of roof construction to be supplied by roof specialist. Steelation 420 insulation between purlins and roof sheeting.

(See Roof insulation construction and specification, refer to XA-notes)

ROOF - (Balkons) - Concrete Roof

Smooth chip stone with protective clear paint and 10mm² stone chips, waterproofing on 35mm cement screed with 1" fall to fallouts on reinforced concrete slab according to Engineer's details and specifications. Minimum 150mm upward to be introduced. Future connected to 75mm dia. downpipe to be built into brick column service duct and connected to storm water drain. One new water spout to be built in upward.

(See Roof insulation construction and specification, refer to XA-notes)

BARNWATER GOODS: (SANS 10400 - Part L)
Pre painted Aluminium "Coper" gutters, fixed to 220 x 12mm "Everts Nufel" track, at rafter ends with brass screws. 70mm Diameter Aluminium down pipes. Back to back with down pipe clips. Refer to plan for down pipe positions.

RETAINING WALLS: Retaining wall as per structural engineers detail and design. To be waterproofed by specialist

CONCRETE/PLASTER/STAIRCASE: Structural concrete mix must be 1 part cement, 4 parts sand and 5 parts 19mm gravel/stone. A concrete strength of 10 mpa on day 28 is required. Plaster cement must be mix 1 part cement, 1.5 parts lime and 6 parts sand. Sand for plaster must be clean with no vegetable matter like seeds, etc.

WATERPROOFING: Apply 300g/m² FDBA 1 torch-on membrane on concrete primed with BITUPRAME. After minimum 6 weeks of weathering, apply reflective coat of SILVADAT bitumen-based aluminium paint. All of the above to be according to manufacturer's specification (ABE). All waterproofing specifications to be overseen and approved by specialist contractor.

CEILING CONSTRUCTION: (SANS 10400 - Part L)
Sort of concrete slab to be slumped and painted. Comes to later specification.

Ground Level: Ceiling Board: Slumped and painted 6.4mm Fibro board calling on alucation on 38 x 38 brackwork at max. 400mm c/c battens. Comes to later specification.

Best term insulation over calling brackwork. (Roof insulation, refer to XA-notes)

DOORS AND WINDOWS: External doors and windows to be aluminium (see door & window schedule for final finish).

Internal doors to be solid timber doors with profile, in timber frames profile to be confirmed by client (see door & window schedule for final finish & size)

Fire door between house and garage to be solid timber doors. Aluminium sectional overhead panel door horizontal pattern (see door & window schedule for final finish & size).

Aluminium sectional overhead panel door horizontal pattern (see door & window schedule for final finish & size).

Roof Window (SL0111000 x 1500mm) with standard PVB which is a 6.38mm laminated safety glass. Final specification by specialist.

WALLS: Plastered and painted concrete finish with 230mm min. bearing on both sides, for plastered and painted walls.

Brickwork as follows: 2.1m - 3.0m = 4 layers of brickwork 3.0m - 5.1m = 5 5.1m - 5.1m = 6

B.C beams above openings wider than 2000mm according to Structural Engineers specification.

GLASS / GLAZING: (SANS 10400 - Part M)
Standard 4mm clear float glass throughout, except safety glass to all glass balustrades below 500mm above GFL and panels larger than 1.00m sqm. Doors and sashings shall be glazed with safety glass. Glass types according to Penetration Schedule (Calculations, refer to XA-notes)

STAIRS: (SANS 10400 - Part M)
External: Finish: Level: Ground to Ground: 2100mm. Finish of stairs to clients specification. Design of stairs to be finalized between Client and specialist.

Floor to floor: - See sections for final levels
Risers: - 200mm (max)
Treads: - 250mm (min)
Width: - See plans for final widths

Refer to plans for specific dimensions for each stairs or staircase.

BALUSTRADE: (SANS 10400 - Part M)
STAIRS 1: Balustrade to be safety glass to be max. 1000mm high. To be confirmed by client. Final glass balustrade design as per client specification.

External Balustrade: Balustrade to be safety glass to be max. 1000mm high. To be confirmed by client. Final glass balustrade design as per client specification.

Light and Ventilation: (SANS 10400 - Part D)
The total area of any opening(s) for natural light shall be no less than 10% of the volume of the room and for natural ventilation no less than 1/50th the same area. Enclosed usable areas to mechanically ventilate to outside wall.

DRAINAGE: (SANS 10400 - Part P)
110mm UPVC drainage connected to existing manhole to min. 1.80 and max. 15 fall as indicated on site and ground floor plans. Invert level to be min. 450mm. Rodding Eye at every bend and min. every 25.0m. Each drainline to ventilate with 50mm dia. ventpipe.

Drainage fixtures to be underground or deep seal traps provided (where applicable).

Drainage to be installed in 300mm concrete surround when underground constructed floor and/or driveway. No visible pipes on outside of building, all pipework to be concealed. Dual flush toilets to be used.

SANITARY FIXTURES HEIGHTS: Install fixtures on the following heights: 1. Sink: 900mm 2. Bath: 450mm 3. Hand Basin: 750mm 3. Water Closet: 400mm

PLUMBING FINISHES / NOTES: All mirrors above vanities to be recessed into wall niche, detail to be confirmed with client.

Shower head height to be confirmed between contractor and client before construction starts.

WC pan heights to be confirmed between contractor and client before construction starts.

Shelves at bath, final detail and finish to be confirmed by client.

STORMWATER: (SANS 10400 - Part R)
New stormwater downpipes to be routed to join up with 160mm dia. pipe stormwater lines on kerbside roadways.

Stormwater emanating from the roof, paving or area in the immediate vicinity of a building shall not cause damage to the building interior, structure or structural elements, or accumulate in a manner that is inconvenient on the property.

Stormwater disposal shall not result in the underlying of structures due to erosion or flooding and must drain away from the building under the action of gravity and shall not accumulate against or in close proximity to an external wall.

Stormwater from roof to be stored in Basement, to go through cleaning process, system to be confirmed by client.

Stormwater from ground to be stored in Basement, to go through cleaning process, system to be confirmed by client.

BRICKS AND PRECASTS: (SANS 10400 - Part V)
Bricks to have internal steel hood, smoke gatherer with five closer. By specialists design. Bricks to be brick bulk. Finishes type to be confirmed by client.

CHIMNEYS: (SANS 10400 - Part V)
Install chimneys on roof and chimney. All chimneys must be fitted with stainless steel gauge spark restrictors a five closer. (Five closer, refer to SANS 10400 & XA-notes)

EXTERNAL WALL FINISHES:

1. Natural Stone dry pack cladding, type stone to be confirmed by client, to be done by specialist.
2. Smooth Plastered and Painted wall with colours confirmed by client and approved by HOA.

FINISHES: (SANS 10400 - Part V)
External wall finishes for buildings with natural environmental control: The wall finish (A) of external vertical glazing in each story of a public occupancy unit, public space other occupied spaces shall be assessed separately. The aggregate conductance and solar heat gain (SHGC) of the glazing in each story shall not exceed the values obtained by multiplying the net floor area measured with the enclosing walls with the constraints, CU for conductance and SHGC for solar heat gain.

CONCRETE/PLASTER/STAIRCASE: Structural concrete mix must be 1 part cement, 4 parts sand and 5 parts 19mm gravel/stone. A concrete strength of 10 mpa on day 28 is required. Plaster cement must be mix 1 part cement, 1.5 parts lime and 6 parts sand. Sand for plaster must be clean with no vegetable matter like seeds, etc.

WATERPROOFING: Apply 300g/m² FDBA 1 torch-on membrane on concrete primed with BITUPRAME. After minimum 6 weeks of weathering, apply reflective coat of SILVADAT bitumen-based aluminium paint. All of the above to be according to manufacturer's specification (ABE). All waterproofing specifications to be overseen and approved by specialist contractor.

CEILING CONSTRUCTION: (SANS 10400 - Part L)
Sort of concrete slab to be slumped and painted. Comes to later specification.

Ground Level: Ceiling Board: Slumped and painted 6.4mm Fibro board calling on alucation on 38 x 38 brackwork at max. 400mm c/c battens. Comes to later specification.

Best term insulation over calling brackwork. (Roof insulation, refer to XA-notes)

DOORS AND WINDOWS: External doors and windows to be aluminium (see door & window schedule for final finish).

Internal doors to be solid timber doors with profile, in timber frames profile to be confirmed by client (see door & window schedule for final finish & size)

Fire door between house and garage to be solid timber doors. Aluminium sectional overhead panel door horizontal pattern (see door & window schedule for final finish & size).

Aluminium sectional overhead panel door horizontal pattern (see door & window schedule for final finish & size).

Roof Window (SL0111000 x 1500mm) with standard PVB which is a 6.38mm laminated safety glass. Final specification by specialist.

WALLS: Plastered and painted concrete finish with 230mm min. bearing on both sides, for plastered and painted walls.

Brickwork as follows: 2.1m - 3.0m = 4 layers of brickwork 3.0m - 5.1m = 5 5.1m - 5.1m = 6

B.C beams above openings wider than 2000mm according to Structural Engineers specification.

GLASS / GLAZING: (SANS 10400 - Part M)
Standard 4mm clear float glass throughout, except safety glass to all glass balustrades below 500mm above GFL and panels larger than 1.00m sqm. Doors and sashings shall be glazed with safety glass. Glass types according to Penetration Schedule (Calculations, refer to XA-notes)

STAIRS: (SANS 10400 - Part M)
External: Finish: Level: Ground to Ground: 2100mm. Finish of stairs to clients specification. Design of stairs to be finalized between Client and specialist.

Floor to floor: - See sections for final levels
Risers: - 200mm (max)
Treads: - 250mm (min)
Width: - See plans for final widths

Refer to plans for specific dimensions for each stairs or staircase.

BALUSTRADE: (SANS 10400 - Part M)
STAIRS 1: Balustrade to be safety glass to be max. 1000mm high. To be confirmed by client. Final glass balustrade design as per client specification.

External Balustrade: Balustrade to be safety glass to be max. 1000mm high. To be confirmed by client. Final glass balustrade design as per client specification.

Light and Ventilation: (SANS 10400 - Part D)
The total area of any opening(s) for natural light shall be no less than 10% of the volume of the room and for natural ventilation no less than 1/50th the same area. Enclosed usable areas to mechanically ventilate to outside wall.

DRAINAGE: (SANS 10400 - Part P)
110mm UPVC drainage connected to existing manhole to min. 1.80 and max. 15 fall as indicated on site and ground floor plans. Invert level to be min. 450mm. Rodding Eye at every bend and min. every 25.0m. Each drainline to ventilate with 50mm dia. ventpipe.

Drainage fixtures to be underground or deep seal traps provided (where applicable).

Drainage to be installed in 300mm concrete surround when underground constructed floor and/or driveway. No visible pipes on outside of building, all pipework to be concealed. Dual flush toilets to be used.

SANITARY FIXTURES HEIGHTS: Install fixtures on the following heights: 1. Sink: 900mm 2. Bath: 450mm 3. Hand Basin: 750mm 3. Water Closet: 400mm

PLUMBING FINISHES / NOTES: All mirrors above vanities to be recessed into wall niche, detail to be confirmed with client.

Shower head height to be confirmed between contractor and client before construction starts.

WC pan heights to be confirmed between contractor and client before construction starts.

Shelves at bath, final detail and finish to be confirmed by client.

STORMWATER: (SANS 10400 - Part R)
New stormwater downpipes to be routed to join up with 160mm dia. pipe stormwater lines on kerbside roadways.

Stormwater emanating from the roof, paving or area in the immediate vicinity of a building shall not cause damage to the building interior, structure or structural elements, or accumulate in a manner that is inconvenient on the property.

Stormwater disposal shall not result in the underlying of structures due to erosion or flooding and must drain away from the building under the action of gravity and shall not accumulate against or in close proximity to an external wall.

Stormwater from roof to be stored in Basement, to go through cleaning process, system to be confirmed by client.

Stormwater from ground to be stored in Basement, to go through cleaning process, system to be confirmed by client.

BRICKS AND PRECASTS: (SANS 10400 - Part V)
Bricks to have internal steel hood, smoke gatherer with five closer. By specialists design. Bricks to be brick bulk. Finishes type to be confirmed by client.

CHIMNEYS: (SANS 10400 - Part V)
Install chimneys on roof and chimney. All chimneys must be fitted with stainless steel gauge spark restrictors a five closer. (Five closer, refer to SANS 10400 & XA-notes)

Roof Trusses/Refrains - (Roof Sheetting)

Required R-value: (SANS 10400, part L)
Minimum total R-value required: 2.700
Direction of heat flow: UP

Construction type R-value: Roof covering material - (metal) 0,300
SANS 10400 - XA (metal sheathing roof assemblies - Table R) Ceiling board 0,050
Insulation material (require 3.35 total) 3,375
135mm Flexible Fibre Glass Barrier - Radiant Barrier (100%) (over ceiling construction) 0,750
Minimum total R-value provided: 4,425
Total insulation provided: 4,425

Roof - Concrete Roof
Required R-value: (SANS 10400, part L)
Minimum total R-value required: 3.700
Direction of heat flow: UP

Construction type R-value: Roof covering material - (concrete) 1,000
Insulation material (require 3.35 total) 3,375
135mm Flexible Fibre Glass Barrier - Radiant Barrier (100%) (over ceiling construction) 0,750
Minimum total R-value provided: 4,425
Total insulation provided: 4,425