



STELLENBOSCH

STELLENBOSCH • PNIEL • FRANSCHHOEK

MUNISIPALITEIT • UMASIPALA • MUNICIPALITY

Application Number: LU/17082 (TP766/2024)

Our File Reference Number: Erf 276, Franschhoek

Your Reference Number: None

Enquiries: Ulrich von Molendorff

Contact No: 021 – 808 8682

Email address: Ulrich.Vonmolendorff@stellenbosch.gov.za

PER E-MAIL

Sir / Madam

APPLICATION FOR A DEPARTURE AND PERMISSION IN TERMS OF THE ZONING SCHEME: ERF 276, FRANSCHHOEK

1. The above application refers.
2. The duly authorised decision maker has decided on the above application as follows:
 - 2.1 That the following application(s) in terms of Section 15(2) of the Stellenbosch Municipal Land Use Planning Bylaw, 2023 on Erf 276, Franschhoek for:
 - 2.1.1 a **Departure** in terms of Section 15(2)(b) of the said bylaw in order to relax the street building line to be 2.57m in lieu of 4m from Akademie Street boundary for the proposed swimming pool.
 - 2.1.2 a **Permission** in terms of Section 15(2)(g) of the said bylaw in order to permit the proposed additions within the Urban Conservation Overlay Zone (Franschhoek Urban Conservation Area).
 - BE APPROVED** in terms of Section 60 of the said Bylaw.
3. **The approval is subject to the following conditions imposed in terms of Section 66 of the said Bylaw:**
 - 3.1 The approval only applies to the proposed applications under consideration and shall not be construed as authority to depart from any other legal prescriptions or requirements from Council or other legislation or Bylaws or Regulations that may be applicable.

3.3 The approval granted shall not exempt the applicant from complying with any other legal prescriptions or requirements that might have a bearing on the proposed use.

4. The reasons for the above decision are as follows:

4.1 The proposal is in line with the existing land use of the property and will not have a negative impact on the character of the surrounding area.

4.2 The proposed development would not negatively affect the aesthetic appearance of the structure, property or surrounding environment and the primary use of the property will remain residential.

5. You are hereby informed in terms of section 79(2) of the Stellenbosch Municipal Land Use Planning Bylaw of your right to appeal the above decision to the Appeal Authority within 21 days from the date of notification of the above decision. Please note that no late appeals or an extension of time for the submission of appeals are permitted in terms of Section 80(1)(a) of the said By-Law.

6. Appeals must be submitted by completing the required form with the prescribed information to satisfy the requirements of Section 80(2) of the said By-law, failing which the appeal will be invalid in terms of Section 81(1)(b) of the said By-Law.

7. **Appeals must be addressed to the Municipal Manager and submitted to his/ her designated official by means of e-mail at the following address: landuse.appeals@ Stellenbosch.gov.za**

8. Any party (applicant or other) who lodges an appeal must pay the applicable appeal fee in terms of the approved municipal tariffs and submit the proof of payment together with the appeal. The **LU** Reference number on this correspondence, or the applicable Erf/ Farm Number must be used as the reference for the payment of the appeal fee.

9. The appeal form and approved tariff structure and the banking details for the General Account can be accessed and viewed on the municipal website. For any enquiries the office can be contacted at landuse.appeals@ Stellenbosch.gov.za or 021 – 808 8684.


10. An applicant who lodges an appeal must also adhere to the following requirements stipulated in terms of section 80(3) to (7) of the said By-law:

- (a) Simultaneously serve the appeal on any person who commented on the application concerned and any other person as the municipality may determine.
- (b) The notice by the applicant must invite persons to comment on the appeal within 21 days from date of notification of the appeal.
- (c) The notice must be served in accordance with section 35 of the said legislation and in accordance with the prescripts or such additional requirements as may be determined by the Municipality.

(d) Proof of serving the notification must be submitted to the Municipality at the above E-mail address within 14 days of serving the notification.

11. Kindly note that no appeal right exists in terms of Section 62 of the Local Government Municipal Systems Act, No 32 of 2000.
12. Kindly note the above decision in the case of any approval, is suspended, and may therefore not be acted on, until such time as the period for lodging appeals has lapsed, any appeal has been finalised and you've been advised accordingly.


Yours faithfully

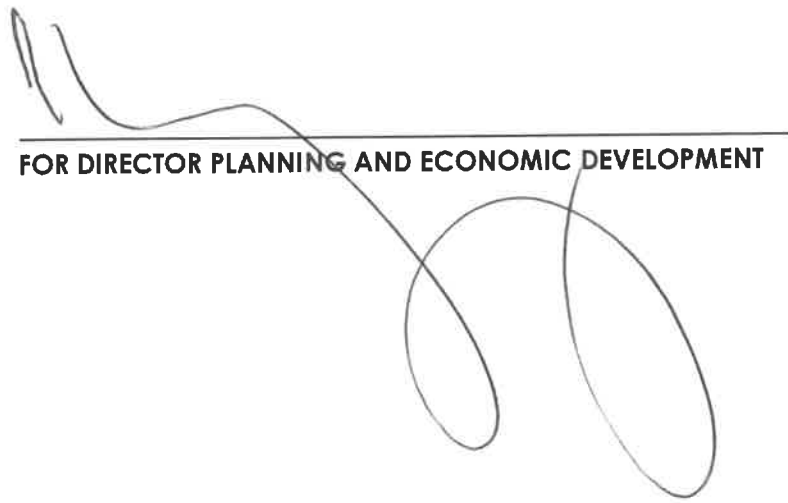


FOR DIRECTOR PLANNING AND ECONOMIC DEVELOPMENT

21/10/2024
DATE

ANNEXURE A
SITE AND GROUND FLOOR

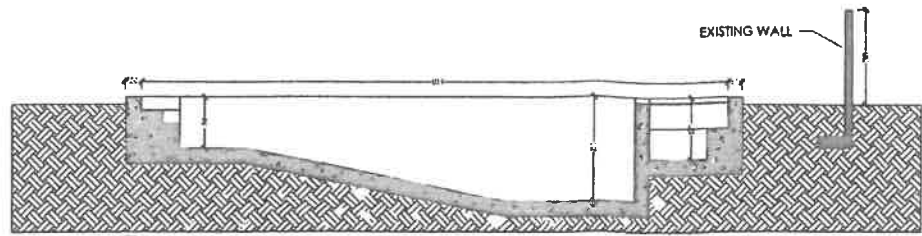

6 POOL SECTION C.C.
SCALE 1:50

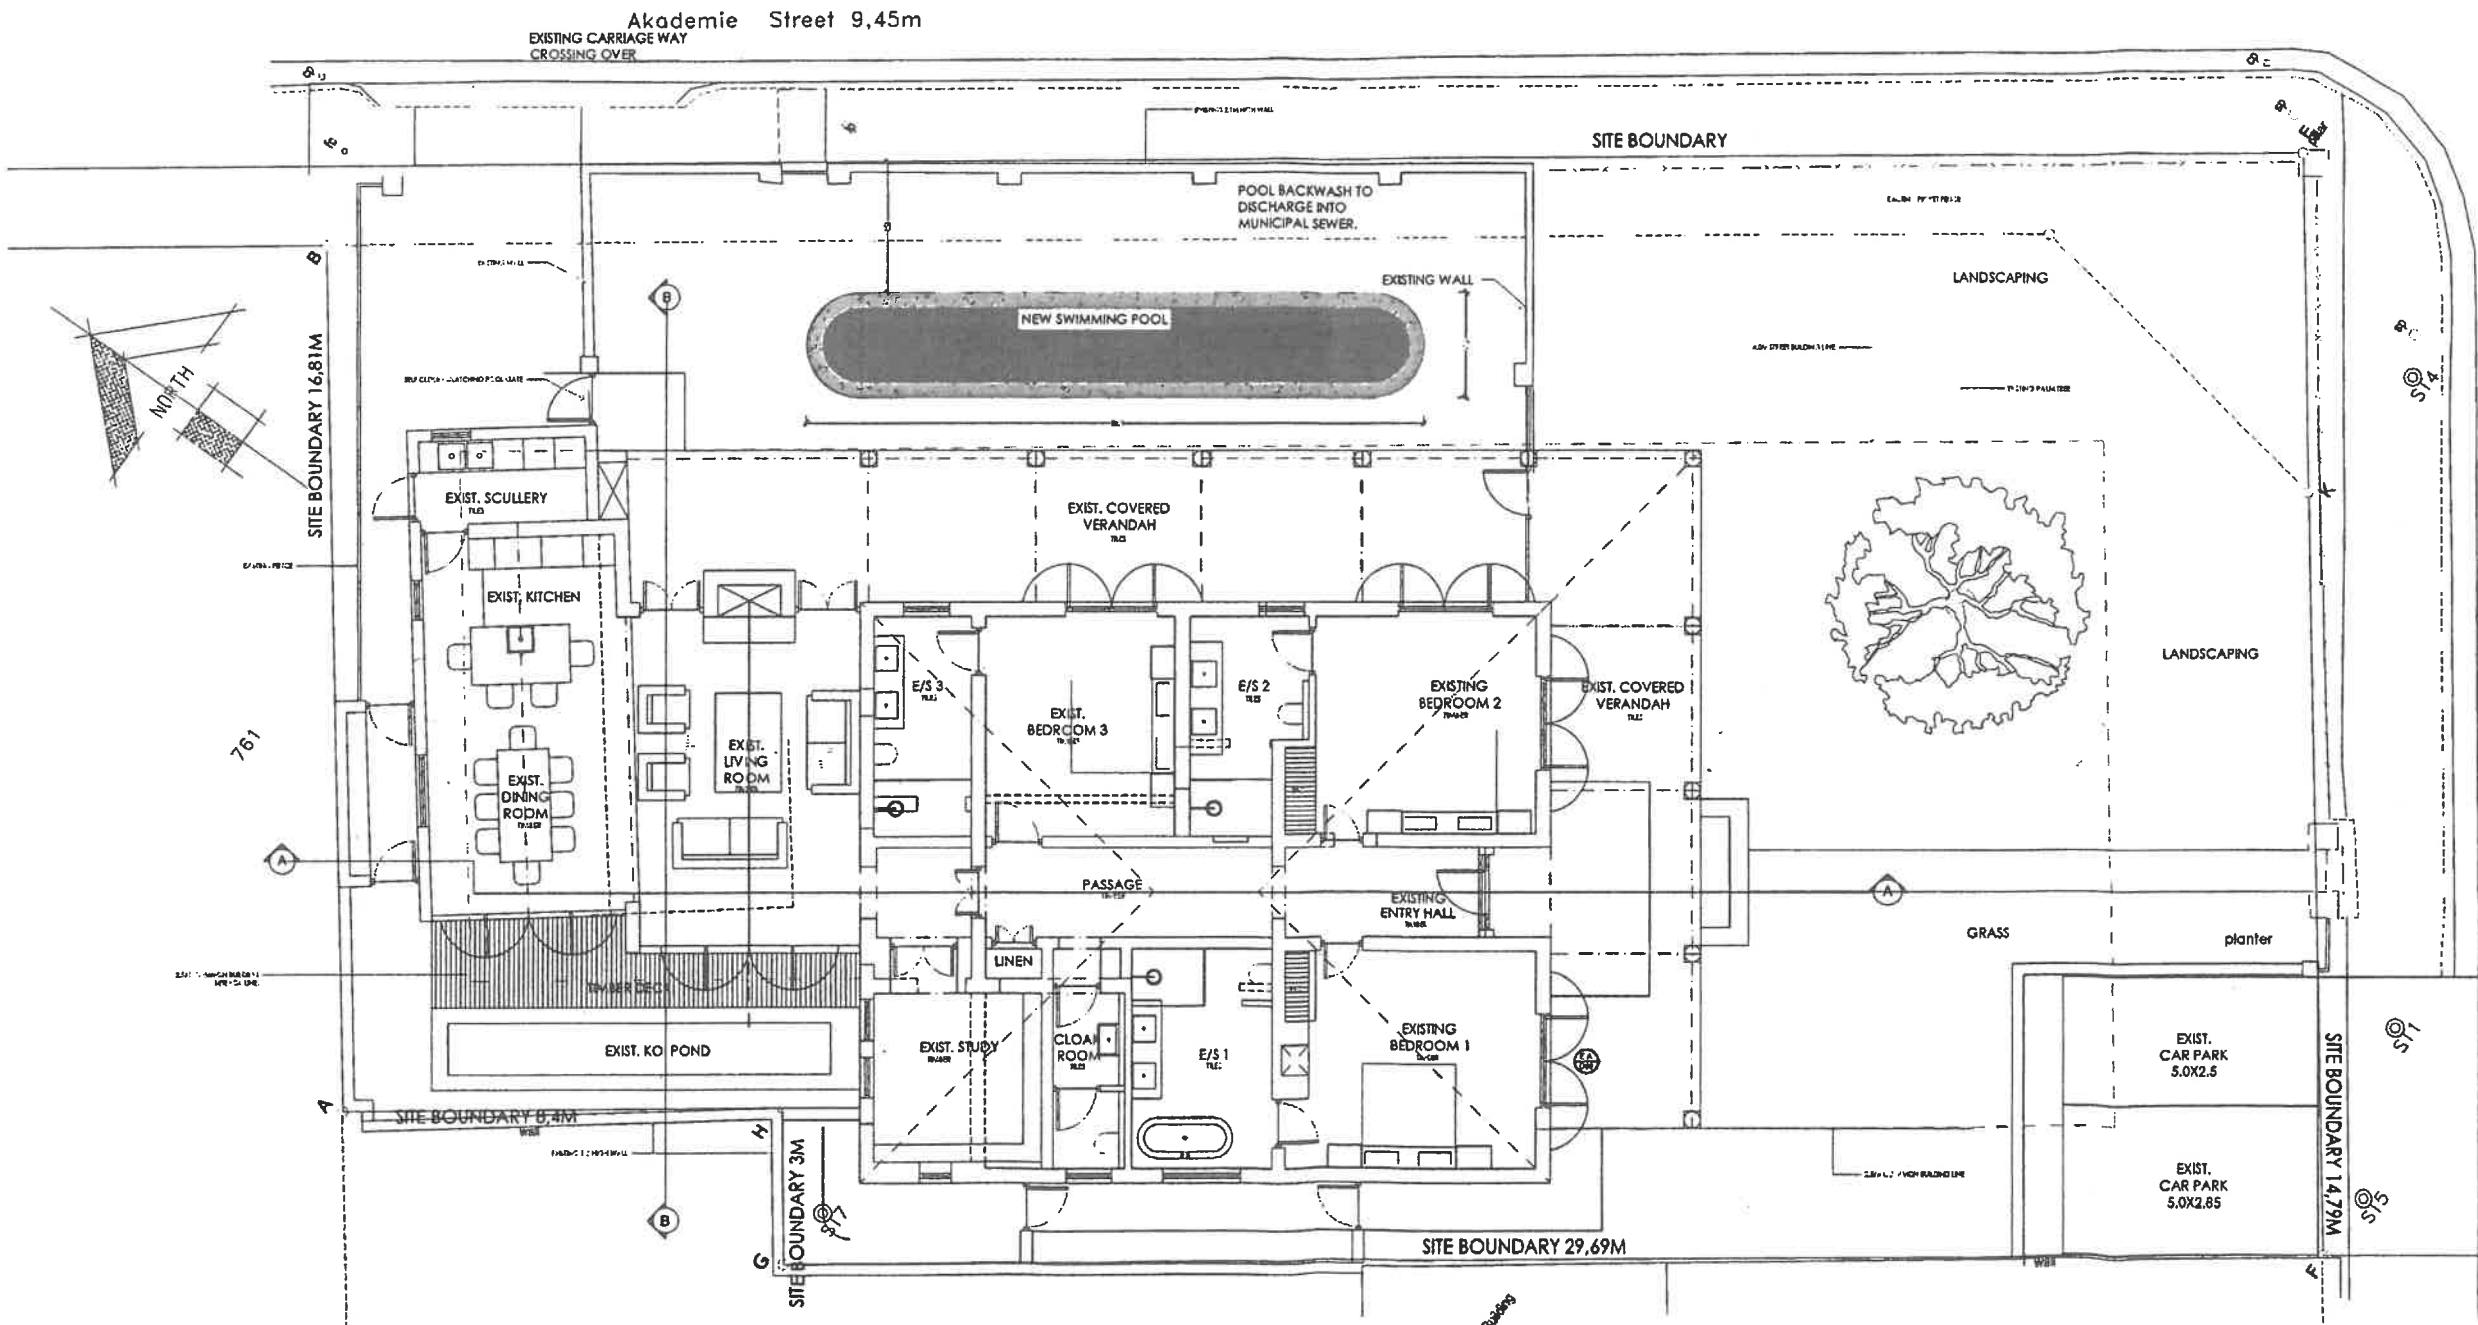

1 GROUND FLOOR PLAN
SCALE 1:50

NOTES:
1. ALL DIMENSIONS ARE IN METERS UNLESS OTHERWISE SPECIFIED.
2. ALL DIMENSIONS ARE TO FACE UNLESS OTHERWISE SPECIFIED.
3. ALL DIMENSIONS ARE TO FACE UNLESS OTHERWISE SPECIFIED.
4. ALL DIMENSIONS ARE TO FACE UNLESS OTHERWISE SPECIFIED.
5. ALL DIMENSIONS ARE TO FACE UNLESS OTHERWISE SPECIFIED.

REVISIONS
DATE
RE.
DESCRIPTION

PLANNING SUBMISSION

CLIENT'S SIGNATURE.....

ARCHITECT'S SIGNATURE.....
(SIGNED BY: 1541)

young
ARCHITECTURE

ADDS AND ALTERATIONS TO
EXISTING HOUSE
ERF: 276 FRANSCHHOEK

DATE
RE.
DESCRIPTION