



STELLENBOSCH

STELLENBOSCH • PNIEL • FRANSCHHOEK

MUNISIPALITEIT • UMASIPALA • MUNICIPALITY

Application Number: LU/17491 (TP795/2024)

Our File Reference Number: Erf 4854, Stellenbosch

Your Reference Number:

Enquiries: Ulrich von Molendorff

Contact No: 021 – 808 8682

Email address: Ulrich.Vonmolendorff@stellenbosch.gov.za

PER E-MAIL:



Sir

APPLICATION FOR CONSENT USE ON ERF 4854, STELLENBOSCH

1. The above application refers.

2. The duly authorised decision maker has decided on the above application as follows:

2.1 That the following application(s) in terms of Section 15(2) of the Stellenbosch Municipal Land Use Planning Bylaw on Erf 4854, Stellenbosch for:

2.1.1 A consent use required in terms of the zoning scheme in terms of Section 15(2)(o) of the said Bylaw to allow for additional rooftop telecommunication antennas and ancillary structures to be erected.

BE APPROVED in terms of Section 60 of the said Bylaw and subject to conditions of approval.

2.2 The approval is subject to the following **conditions** imposed in terms of Section 66 of the said Bylaw:

2.2.1 The approval only applies to the proposed application under consideration and shall not be construed as authority to depart from any other legal prescriptions or requirements from Council or other legislation or Bylaws or Regulations that may be applicable.

2.2.2 The approval granted shall not exempt the applicant from complying with any other legal prescriptions or requirements that might have a bearing on the proposed use.

- 2.2.3 Access to the rooftop telecommunication infrastructure and associated equipment be strictly controlled at all times to the satisfaction of the Municipality.
- 2.2.4 No unauthorised person be able to come within 5m in front of the rooftop antennae's.
- 2.2.5 The consent use be restricted to the compound of the infrastructure as depicted on Drawing Number BC_76610, Sheets 1-11 dated 2022-06-10 and drawn by WPP Town and Regional Planning Consultants, attached as **APPENDIX A.**
- 2.2.6 The rooftop structures must not be utilized for outdoor advertising purposes.
- 2.2.7 Adequate warning signs in the three official languages be displayed on the access door or gate to the facilities, defining it as a no-go zone.
- 2.2.8 The applicant/operators be responsible for ongoing maintenance of the entire installation as well as all costs with respect to such maintenance or future decommissioning of the telecommunication infrastructure.
- 2.2.9 If the site is decommissioned the applicant/operators to remove all site infrastructure and the site to be rehabilitated to its former state or to a condition that is in line with the land use and character of the area at the time of decommissioning to the satisfaction of the Municipality.
- 2.2.10 The landowner/operator grants the Municipality access at all reasonable times to the installation, for the purpose of monitoring inspection and compliance certification.
- 2.2.11 The approval will lapse if not implemented within five years from the date of final notification of approval of the application.
- 2.2.12 Building plans be submitted to this Municipality for consideration and approval for all new, extensions and alterations prior to construction commencing on site.

3. The **reasons** for the above decision are as follows:

3.1. The rooftop telecommunication infrastructure is needed to fill in the connectivity radius gap and the increase in coverage and capacity will be beneficial to the broader community and customer base.

3.2. It is not envisaging that the health, safety and welfare of the community will be affected negatively by the proposed telecommunication structures.

4. Matters **to be noted**:

4.1. None.

5. You are hereby informed in terms of section 79(2) of the Stellenbosch Municipal Land Use Planning Bylaw of your right to appeal the above decision to the Appeal Authority within 21 days from the date of notification of the above decision. Please note that no late appeals or an extension of time for the submission of appeals are permitted in terms of Section 80(1)(a) of the said By-Law.

6. Appeals must be submitted by completing the required form with the prescribed information to satisfy the requirements of Section 80(2) of the said By-law, failing which the appeal will be invalid in terms of Section 81(1)(b) of the said By-Law.

7. **Appeals must be addressed to the Municipal Manager and submitted to his/ her designated official by means of e-mail at the following address:** landuse.appeals@ Stellenbosch.gov.za

8. Any party (applicant or other) who lodges an appeal must pay the applicable appeal fee in terms of the approved municipal tariffs and submit the proof of payment together with the appeal. The **LU** Reference number on this correspondence, or the applicable Erf/ Farm Number must be used as the reference for the payment of the appeal fee.

9. The appeal form and approved tariff structure and the banking details for the General Account can be accessed and viewed on the municipal website. For any enquiries the office can be contacted at landuse.appeals@ Stellenbosch.gov.za or 021- 808 8684.

10. An applicant who lodges an appeal must also adhere to the following requirements stipulated in terms of section 80(3) to (7) of the said By-law:


(a) Simultaneously serve the appeal on any person who commented on the application concerned and any other person as the municipality may determine.

- (b) The notice by the applicant must invite persons to comment on the appeal within 21 days from date of notification of the appeal.
- (c) The notice must be served in accordance with section 35 of the said legislation and in accordance with the prescripts or such additional requirements as may be determined by the Municipality.
- (d) Proof of serving the notification must be submitted to the Municipality at the above E-mail address within 14 days of serving the notification.

11. Kindly note that no appeal right exists in terms of Section 62 of the Local Government Municipal Systems Act, No 32 of 2000.

12. Kindly note the above decision in the case of any approval, is suspended, and may therefore not be acted on, until such time as the period for lodging appeals has lapsed, any appeal has been finalised and you've been advised accordingly.



Yours faithfully

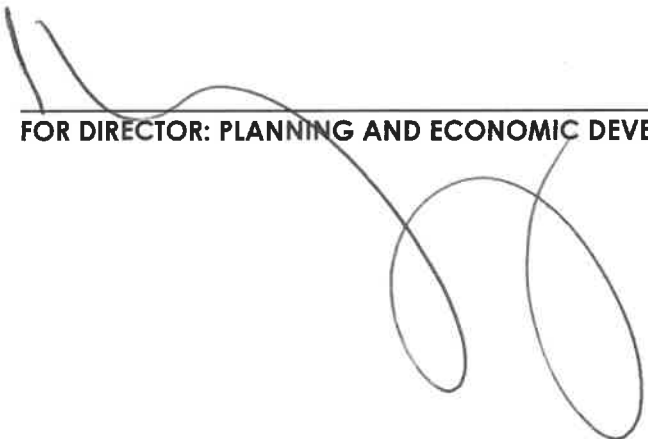

FOR DIRECTOR: PLANNING AND ECONOMIC DEVELOPMENT


DATE

APPENDIX A

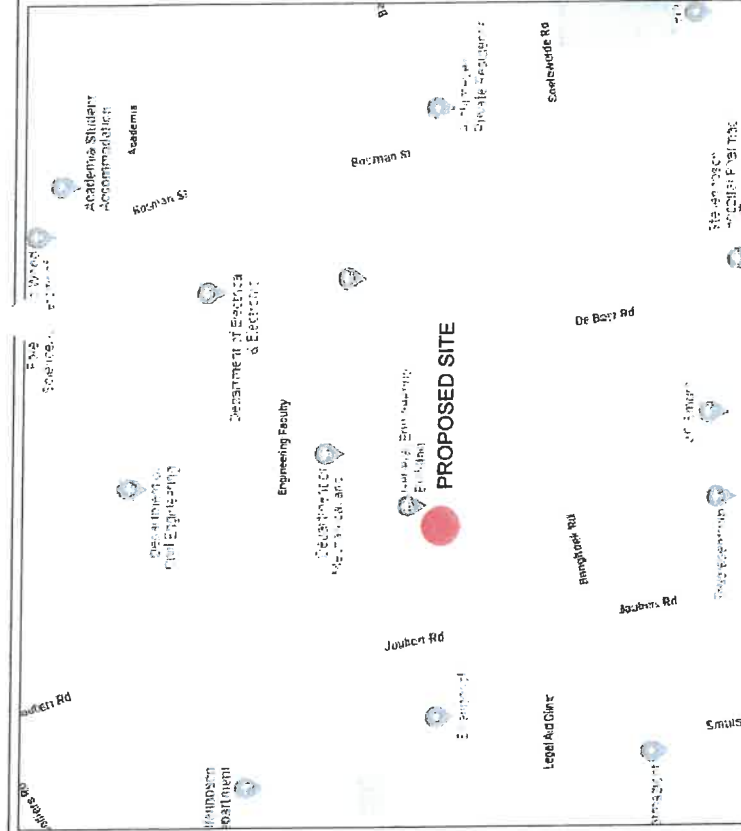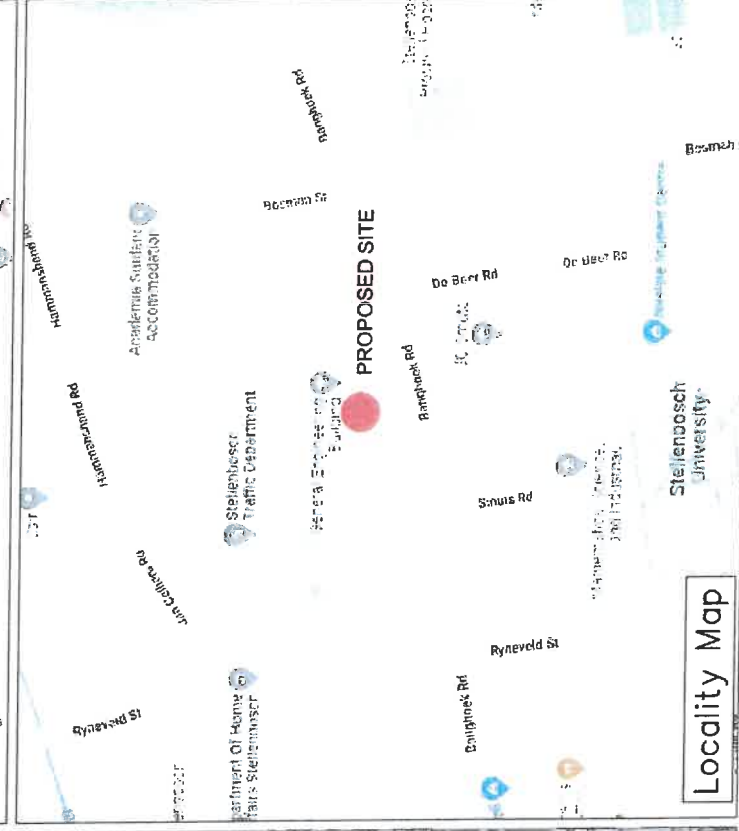

 vodacom		
VODACOM SITE ID:	BC_76610	
VODACOM SITE NAME:	SUN ENGINEERING	
PROPERTY DESCRIPTION:	ERF 4854, STELLENBOSCH	
ADDRESS:	JOUBERT ROAD, STELLENBOSCH	
CO-ORDINATES:	ELEVATION: Lat: -33.929393° Long: 18.864972° 432m	
		
TOWN AND REGIONAL PLANNING CONSULTANTS		
PROJECT: 3X PROPOSED NEW VODACOM ROOFTOP CELLULAR ANTENNA (AEQB)		
APPROVED MAST:	3X PROPOSED NEW 5G AEQB ANTENNA	
NOTES:		
A) 3X NEW ADDITIONAL VC ROOFTOP ANTENNA EXISTING 2.7m ANTENNA TO BE REPLACED WITH NEW 2m HEXABAND C) NEW 5G AEQB TO BE INSTALLED ABOVE NEW HEXABAND ANTENNA D) ZONING: EDUCATION ZONE ADDITIONAL NOTE: THE CUMULATIVE ELECTROMAGNETIC RADIO FREQUENCY EMISSIONS (EMRP) DO NOT EXCEED THE ICNIRP PUBLIC EXPOSURE GUIDELINES AS RECOMMENDED BY THE NATIONAL DEPARTMENT OF HEALTH		
DATE	DESCRIPTION	REVISION
10-06-2022	1st Issue	0
DRAWING NUMBER:	BC_76610	SHEET: 1 OF 11
DRAWING TITLE:	LOCALITY MAP	
DRAWN: A. RODRIGUES	SCALE:	NTS
DATE: 2022-06-10	REVISION:	0



vodacom

VODACOM SITE ID:

BC_76610

VODACOM SITE NAME:

SUN ENGINEERING

PROPERTY DESCRIPTION:

ERF 4854, STELLENBOSCH

ADDRESS:

JOUBERT ROAD, STELLENBOSCH

CO-ORDINATES:

Lat: -33.929393°

EVALUATION.

432m



TOWN AND REGIONAL PLANNING CONSULTANTS

PROJECT:
3X PROPOSED NEW VODACOM ROOFTOP CELLULAR ANTENNA (AEQB)

APPROVED MAST:

3X PROPOSED NEW 5G AEQB ANTENNA

NOTES:

A) 3X NEW ADDITIONAL VC ROOFTOP ANTENNA
B) EXISTING 2.7m ANTENNA TO BE REPLACED WITH NEW
2m HEXABAND
C) NEW 5G AEGB TO BE INSTALLED ABOVE NEW
HEXABAND ANTENNA
D) ZONING: EDUCATION ZONE

ADDITIONAL NOTE:
THE CUMULATIVE ELECTROMAGNETIC RADIO
FREQUENCY EMISSIONS (EMF) DO NOT EXCEED THE
CNIRP PUBLIC EXPOSURE GUIDELINES AS
RECOMMENDED BY THE NATIONAL DEPARTMENT OF
HEALTH

DATE	DESCRIPTION	REVISION
10-06-2022	1st Issue	0

DRAWING NUMBER: BC_76610


DRAWING TITLE:

DRAWN: A. RODRIGUES SCALE:


DATE: 2022-06-10	REVISION: 0
------------------	-------------



Top View 1

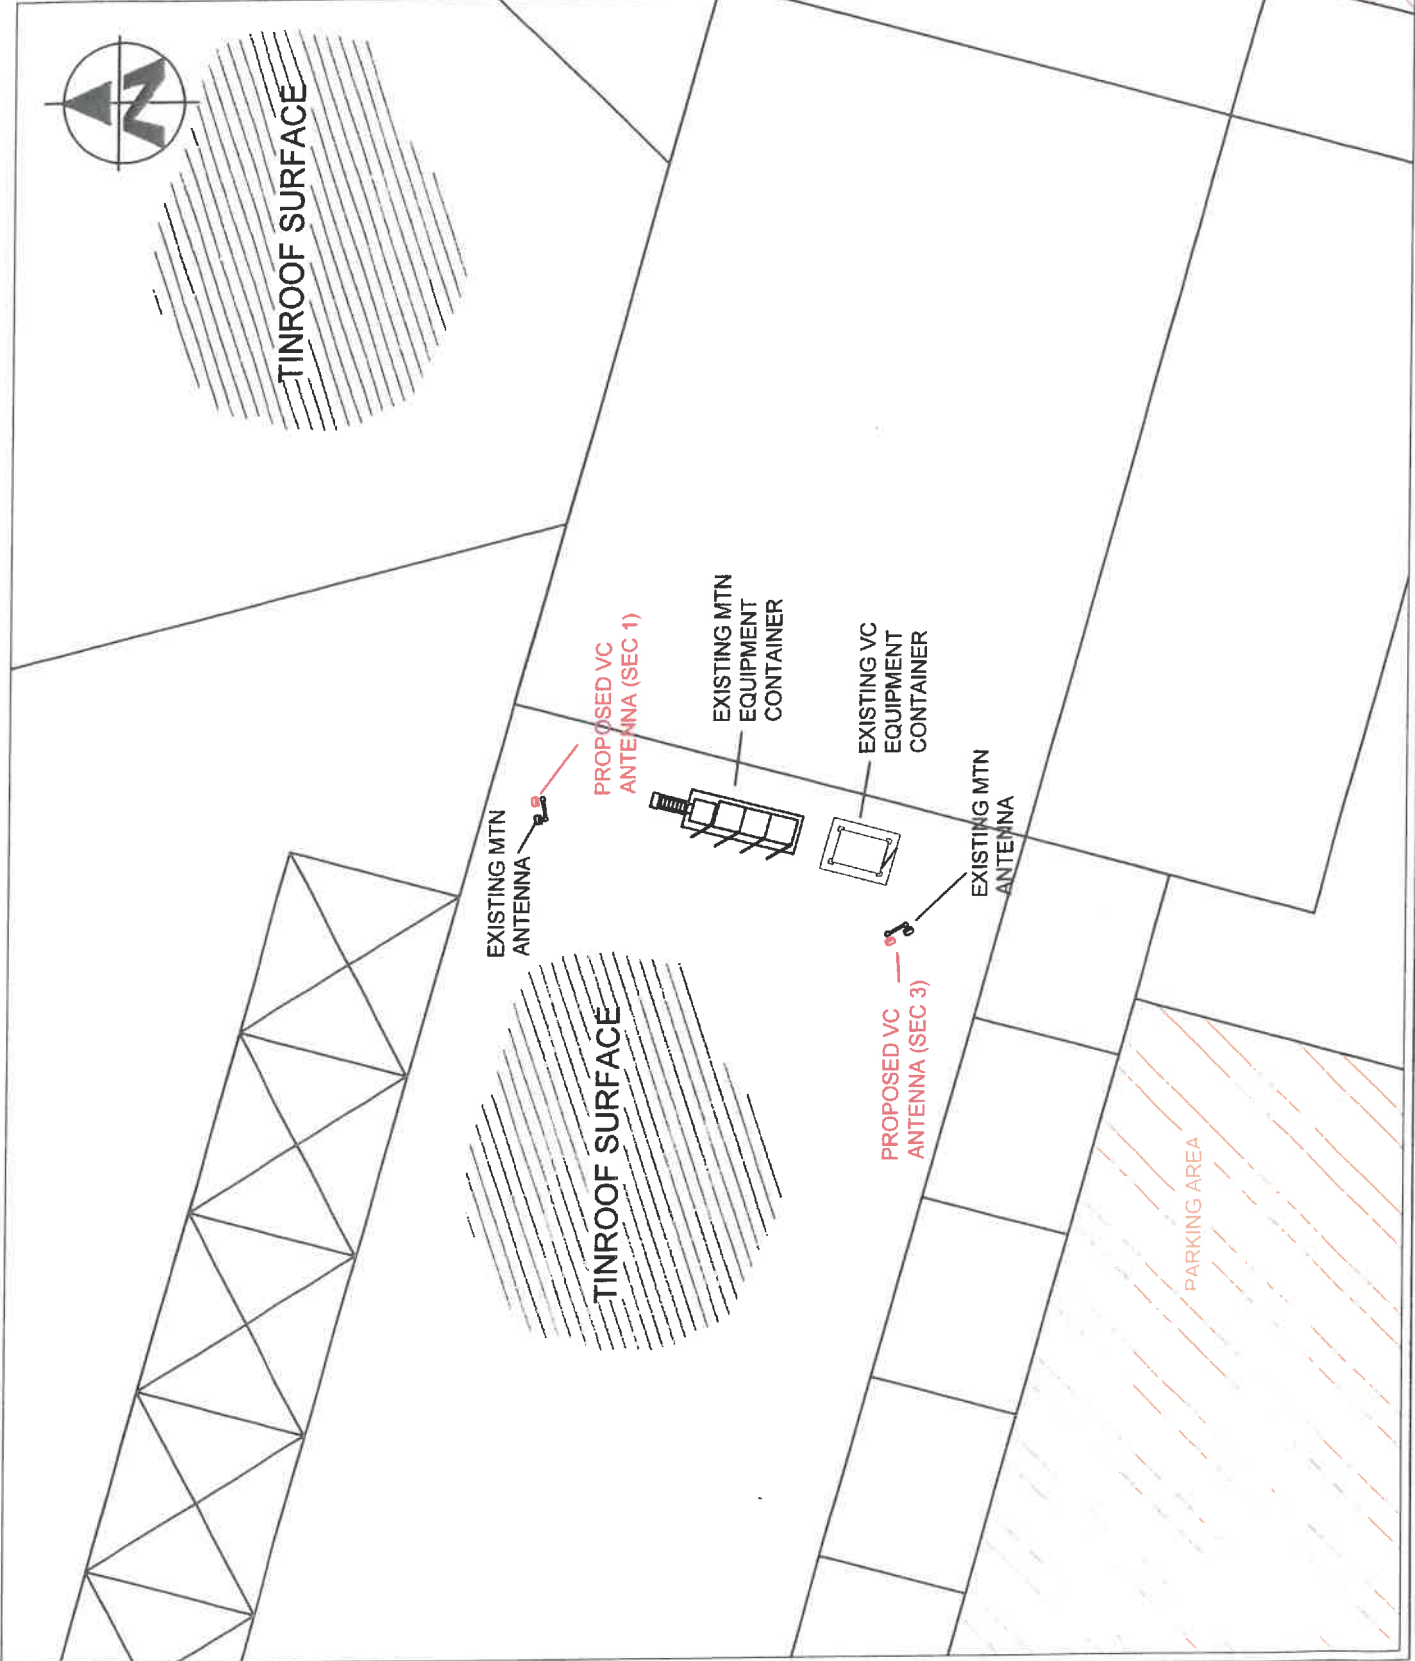

VODACOM SITE ID:	BC_76610	
VODACOM SITE NAME:	SUN ENGINEERING	
PROPERTY DESCRIPTION:	ERF 4854, STELLENBOSCH	
ADDRESS:	JOUBERT ROAD, STELLENBOSCH	
CO-ORDINATES:	ELEVATION: 432m Lat: -33.929393° Long: 18.864972°	
TOWN AND REGIONAL PLANNING CONSULTANTS		
3X PROPOSED NEW VODACOM ROOFTOP CELLULAR ANTENNA (AEQB)		
APPROVED MAST:	3X PROPOSED NEW 5G AEQB ANTENNA	
NOTES:	A) 3X NEW ADDITIONAL VC ROOFTOP ANTENNA B) EXISTING 2.7m ANTENNA TO BE REPLACED WITH NEW 2m HEXABAND C) NEW 5G AEQB TO BE INSTALLED ABOVE NEW HEXABAND ANTENNA D) ZONING: EDUCATION ZONE ADDITIONAL NOTE: THE CUMULATIVE ELECTROMAGNETIC RADIO FREQUENCY EMISSIONS (EMF) DO NOT EXCEED THE ICNIRP PUBLIC EXPOSURE GUIDELINES AS RECOMMENDED BY THE NATIONAL DEPARTMENT OF HEALTH	
DATE	DESCRIPTION	REVISION
10-06-2022	1st Issue	0
DRAWING NUMBER: BC_76610		
SHEET: 3 OF 11		
DRAWING TITLE: TOP VIEW		
DRAWN: A. RODRIGUES		
SCALE:		
DATE: 2022-06-10		
REVISION: 0		

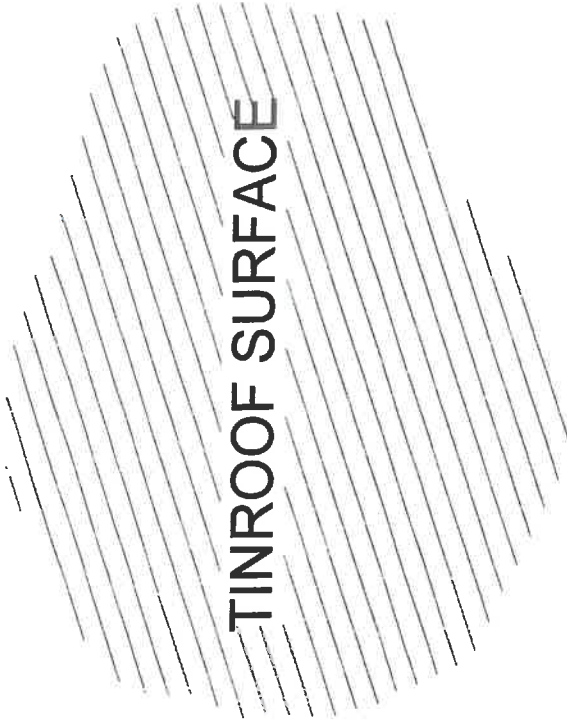

TINROOF SURFACE

— PROPOSED VC
ANTENNA (SEC 2)



EXISTING MTN
ANTENNAS

PARKING AREA



vodacom

VODACOM SITE ID: BC_76610

VODACOM SITE NAME: SUN ENGINEERING

PROPERTY DESCRIPTION:

ERF 4854, STELLENBOSCH

ADDRESS: JOUBERT ROAD, STELLENBOSCH

CO-ORDINATES:
Lat: -33.929393°
Long: 18.864972°

ELEVATION:
432m



TOWN AND REGIONAL PLANNING CONSULTANTS

Tel: 021 559 1255 Fax: 021 559 1256

PROJECT:
3X PROPOSED NEW VODACOM ROOFTOP CELLULAR
ANTENNA (AEQB)

APPROVED MAST:

3X PROPOSED NEW 5G AeqB ANTENNA

NOTES:

- A) 3X NEW ADDITIONAL VC ROOFTOP ANTENNA
 - B) EXISTING 2.7m ANTENNA TO BE REPLACED WITH NEW 2m HEXABAND
 - C) NEW 5G AeqB TO BE INSTALLED ABOVE NEW HEXABAND ANTENNA
 - D) ZONING: EDUCATION ZONE
- ADDITIONAL NOTE:
THE CUMULATIVE ELECTROMAGNETIC RADIO FREQUENCY EMISSIONS (EMF) DO NOT EXCEED THE ICNIRP PUBLIC EXPOSURE GUIDELINES AS RECOMMENDED BY THE NATIONAL DEPARTMENT OF HEALTH

DATE	DESCRIPTION	REVISION
10-06-2022	1st Issue	0


DRAWING NUMBER: BC_76610
SHEET: 4 OF 11

DRAWING TITLE: TOP VIEW

DRAWN: A.RODRIGUES
SCALE: -

DATE: 2022-06-10
REVISION: 0

Southern Elevation

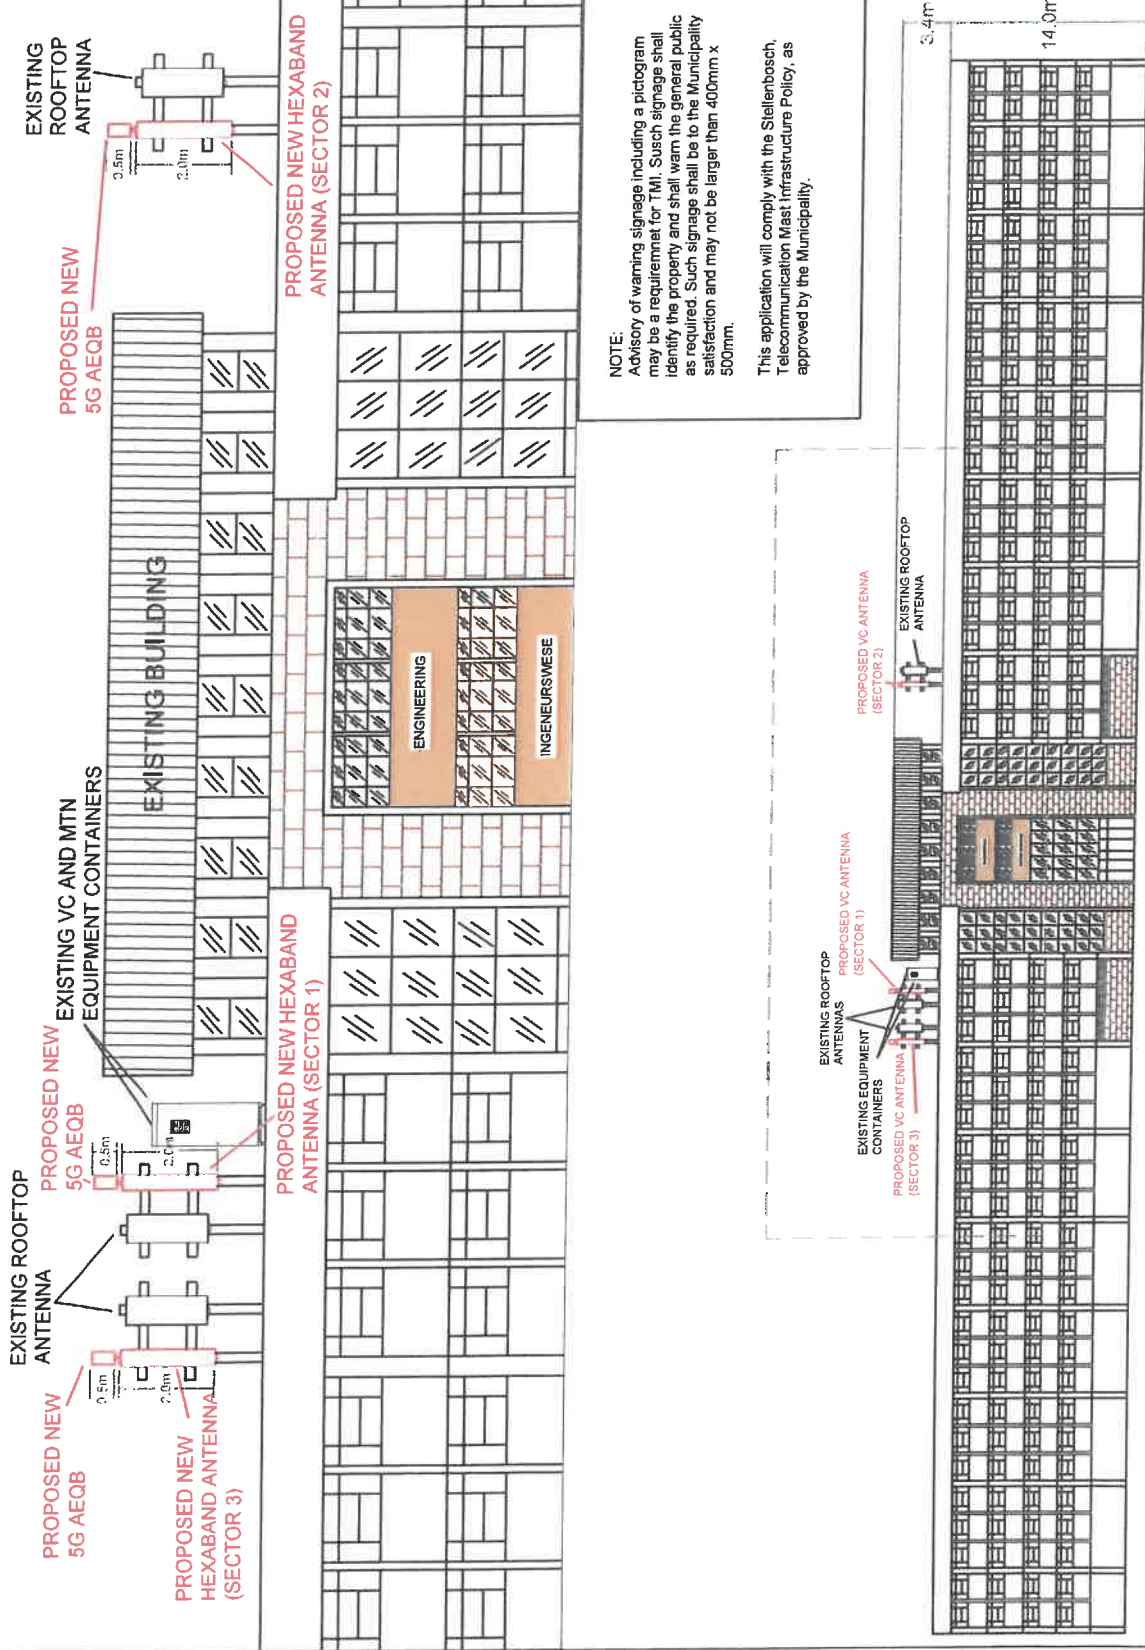

vodacom

VODACOM SITE ID: BC_76610

VODACOM SITE NAME: SUN ENGINEERING

PROPERTY DESCRIPTION:

ERF 4854, STELLENBOSCH

ADDRESS: JOUBERT ROAD, STELLENBOSCH

CO-ORDINATES:
Lat: -33.929393°
Long: 18.864972°
ELEVATION: 432m



TOWN AND REGIONAL PLANNING CONSULTANTS

Tel: (021) 552 4255 Vrh: 14 3rd Floor P.O. Box 450

PROJECT:
3X PROPOSED NEW VODACOM ROOFTOP CELLULAR ANTENNA (AEQB)

APPROVED MAST:

3X PROPOSED NEW 5G AEQB ANTENNA

NOTES:

- A) 3X NEW ADDITIONAL VC ROOFTOP ANTENNA
- B) EXISTING 2.7m ANTENNA TO BE REPLACED WITH NEW 2m HEXABAND
- C) NEW 5G AEQB TO BE INSTALLED ABOVE NEW HEXABAND ANTENNA
- D) ZONING: EDUCATION ZONE

ADDITIONAL NOTE:
THE CUMULATIVE ELECTROMAGNETIC RADIO FREQUENCY EMISSIONS (EMF) DO NOT EXCEED THE ICNIRP PUBLIC EXPOSURE GUIDELINES AS RECOMMENDED BY THE NATIONAL DEPARTMENT OF HEALTH

DATE	DESCRIPTION	REVISION
10-06-2022	1st issue	0

DRAWING NUMBER: BC_76610 SHEET: 5 OF 11

DRAWING TITLE: ELEVATION

DRAWN: A. RODRIGUES SCALE: -

DATE: 2022-06-10 REVISION: 0

Western Elevation



VODACOM SITE ID: BC_76610

VODACOM SITE NAME: SUN ENGINEERING

PROPERTY DESCRIPTION: ERF 4854, STELLENBOSCH

ADDRESS: JOUBERT ROAD, STELLENBOSCH

CO-ORDINATES: Lat: -33.929993° Long: 18.864972° ELEVATION: 432m



TOWN AND REGIONAL PLANNING CONSULTANTS

Tel: 021 552 5255

Unit 14, 3rd Floor

De Wet St

PROJECT: 3X PROPOSED NEW VODACOM ROOFTOP CELLULAR ANTENNA (AEQB)

APPROVED MAST: 3X PROPOSED NEW 5G AEQB ANTENNA

NOTES:

- A) 3X NEW ADDITIONAL VC ROOFTOP ANTENNA
- B) EXISTING 2.7m ANTENNA TO BE REPLACED WITH NEW 2m HEXABAND
- C) NEW 5G AEQB TO BE INSTALLED ABOVE NEW HEXABAND ANTENNA
- D) ZONING: EDUCATION ZONE

ADDITIONAL NOTE:
THE CUMULATIVE ELECTROMAGNETIC RADIO FREQUENCY EMISSIONS (EMF) DO NOT EXCEED THE ICNIRP PUBLIC EXPOSURE GUIDELINES AS RECOMMENDED BY THE NATIONAL DEPARTMENT OF HEALTH


DATE	DESCRIPTION	REVISION
10-06-2022	1st Issue	0

DRAWING NUMBER: BC_76610 SHEET: 6 OF 11

DRAWING TITLE: ELEVATION


DRAWN: A. RODRIGUES SCALE: -

DATE: 2022-06-10 REVISION: 0

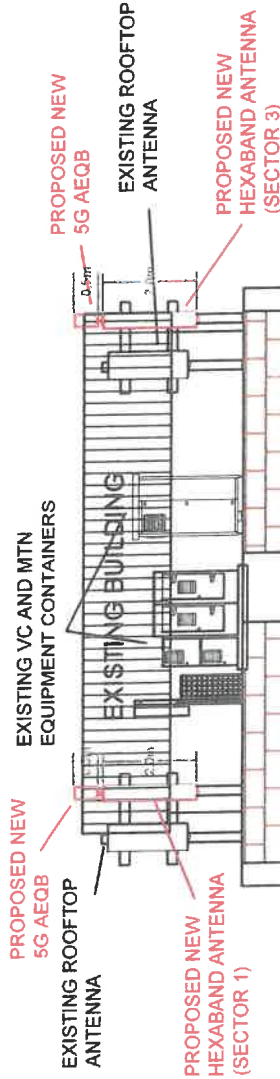


NOTE:
Advisory of warning signage including a pictogram may be a requirement for TMI. Such signage shall identify the property and shall warn the general public as required. Such signage shall be to the Municipality satisfaction and may not be larger than 400mm x 500mm.

This application will comply with the Stellenbosch, Telecommunication Mast Infrastructure Policy, as approved by the Municipality.

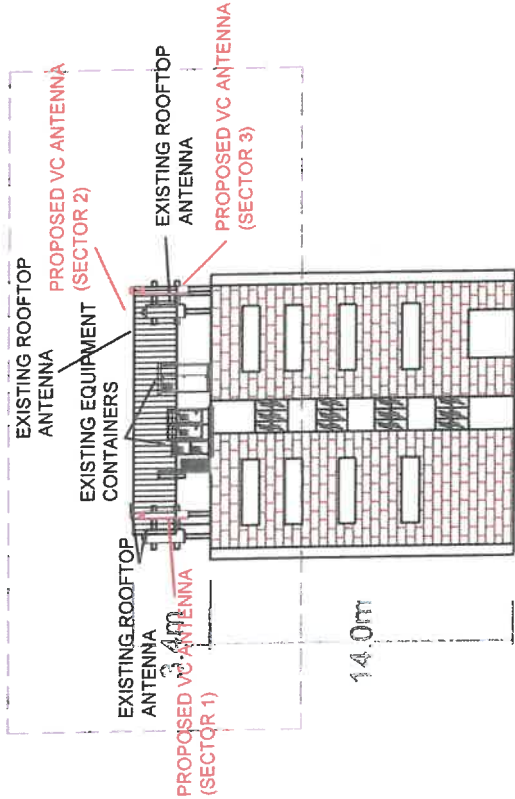

Surrounding Base Station Map

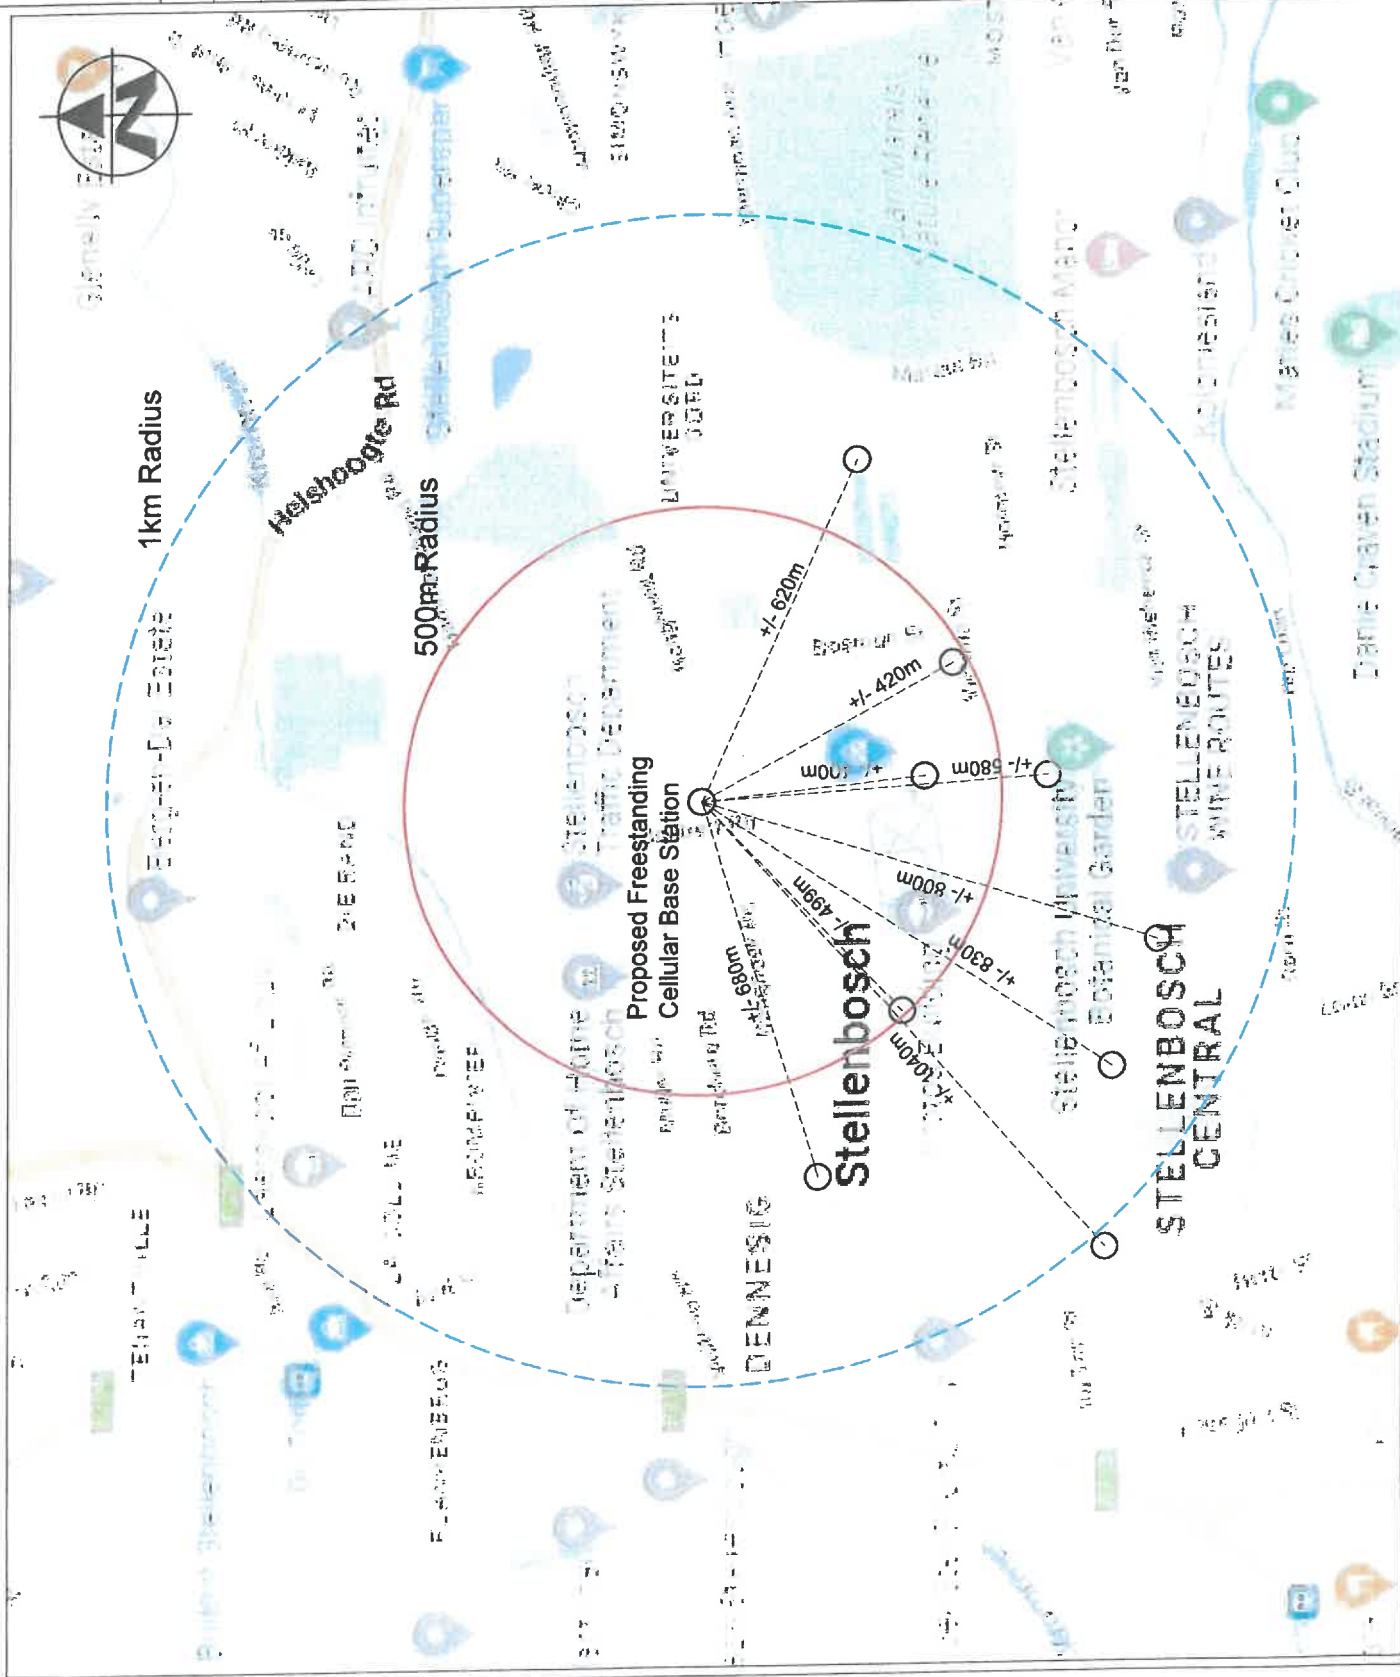

vodacom

VODACOM SITE ID:

BC 76610

VODACOM SITE NAME:

SUN ENGINEERING

PROPERTY DESCRIPTION:

ERF 4854. STELLENBOSCH

ADDRESS:

JOUBERT ROAD, STELLENBOSCH

CO-ORDINATES:

lat. -33 979393°

ELEVATION:

432m



TOWN AND REGIONAL PLANNING CONSULTANTS

11/04/14 15:52 5255 11/04/14 2nd Floor

1

PROJECT:

3X PROPOSED NEW VODACOM ROOFTOP CELLULAR ANTENNA (AEQB)

APPROVED MAST:

3X PROPOSED NEW 5G AEOB ANTENNA

NOTES:

- 3) 3X NEW ADDITIONAL VC ROOFTOP ANTENNA EXISTING 2.7m ANTENNA TO BE REPLACED WITH NEW 2.7m ANTENNA
4) NEW 5G ACGB TO BE INSTALLED ABOVE NEW 2.7m ANTENNA
5) ZONING EXISTATION ZONE
- ADDITIONAL NOTE:**
THE CUMULATIVE ELECTROMAGNETIC RADIO FREQUENCY EXPOSURES (EMF) DO NOT EXCEED THE NCI/NIH/WHO/FAO/ICNIRP PUBLIC EXPOSURE GUIDELINES AS RECOMMENDED BY THE NATIONAL DEPARTMENT OF HEALTH.

DATE	DESCRIPTION	REVISION
0-06-2022	1st Issue	0

DRAWING NUMBER: BC_76610	SHEET: 7 OF 11
DRAWING TITLE:	


DRAWING TITLE: SURROUNDING BASE STATIONS

DRAWN: A. RODRIGUES

SCALE: 1"=40'

DATE: 2022-06-10	NIS
	REVISION: 0

Public Safety Zone Map

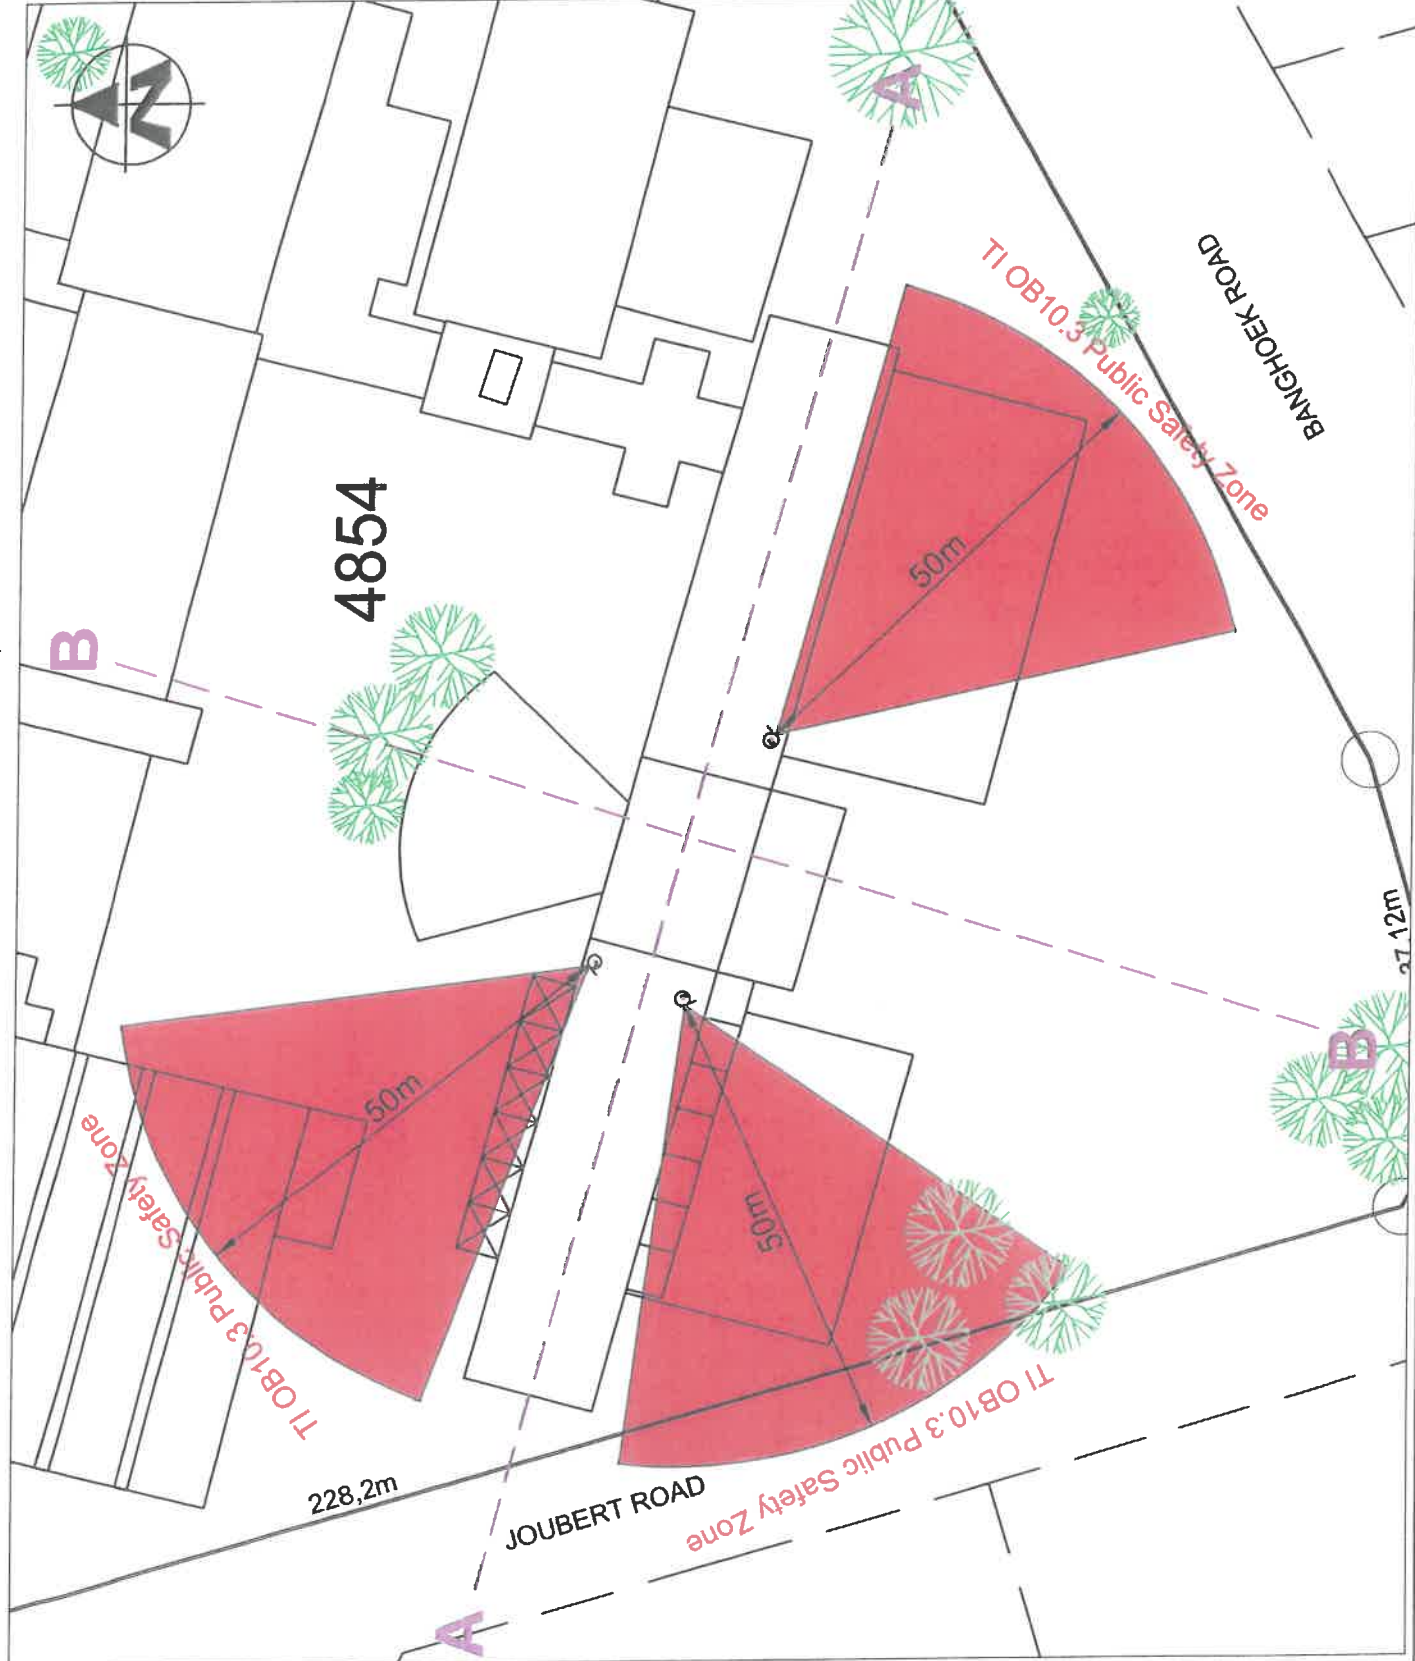

vodacom

VODACOM SITE ID:

BC_76610

VODACOM SITE NAME:

SUN ENGINEERING

PROPERTY DESCRIPTION:

ERF 4854, STELLENBOSCH

ADDRESS:

JOUBERT ROAD, STELLENBOSCH

CO-ORDINATES:

Lat: -33.925933°

Long: 18.864972°

ELEVATION:

432m



TOWN AND REGIONAL PLANNING CONSULTANTS

Tel: 021 553 8555

Email: info@wpp.co.za

PROJECT:

3X PROPOSED NEW VODACOM ROOFTOP CELLULAR ANTENNA (AEQB)

APPROVED MAST:

3X PROPOSED NEW 5G AEQB ANTENNA

NOTES:

- A) 3X NEW ADDITIONAL VC ROOFTOP ANTENNA
- B) EXISTING 2.7m ANTENNA TO BE REPLACED WITH NEW 2m HEXABAND
- C) NEW 5G AEQB TO BE INSTALLED ABOVE NEW HEXABAND ANTENNA
- D) ZONING: EDUCATION ZONE

ADDITIONAL NOTE:
THE CUMULATIVE ELECTROMAGNETIC RADIO FREQUENCY EMISSIONS (EMF) DO NOT EXCEED THE ICNIRP PUBLIC EXPOSURE GUIDELINES AS RECOMMENDED BY THE NATIONAL DEPARTMENT OF HEALTH

DATE	DESCRIPTION	REVISION
10-06-2022	1st Issue	0

DRAWING NUMBER: BC_76610

SHEET: 8 OF 11

DRAWING TITLE: PUBLIC SAFETY ZONE MAP

DRAWN: A. RODRIGUES

SCALE: NTS

DATE: 2022-06-10

REVISION: 0

Public Safety Zone Southern Elevation



vodacom

VODACOM SITE ID: BC_76610

VODACOM SITE NAME: SUN ENGINEERING

PROPERTY DESCRIPTION: ERF 4854, STELLENBOSCH

ADDRESS: JOUBERT ROAD, STELLENBOSCH

CO-ORDINATES: Lat: -33.925993° Long: 18.864972° ELEVATION: 432m

PROJECT: 3X PROPOSED NEW VODACOM ROOFTOP CELLULAR ANTENNA (AEQB)

APPROVED MAINT: 3X PROPOSED NEW 5G AEQB ANTENNA

NOTES:
A) 3X NEW ADDITIONAL VC ROOFTOP ANTENNA
B) EXISTING 2.7m ANTENNA TO BE REPLACED WITH NEW 2m HEXABAND
C) NEW 5G AEQB TO BE INSTALLED ABOVE NEW HEXABAND ANTENNA
D) ZONING: EDUCATION ZONE
E) ADDITIONAL NOTE:
THE CUMULATIVE ELECTROMAGNETIC RADIO FREQUENCY EMISSIONS (EMF) DO NOT EXCEED THE ICNIRP PUBLIC EXPOSURE GUIDELINES AS RECOMMENDED BY THE NATIONAL DEPARTMENT OF HEALTH


DATE	DESCRIPTION	REVISION
10-06-2022	1st Issue	0

DRAWING NUMBER: BC_76610 SHEET: 9 OF 11

DRAWING TITLE: PUBLIC SAFETY ZONE ELEVATION

DRAWN: A. RODRIGUES SCALE: NTS

DATE: 2022-06-10 REVISION: 0

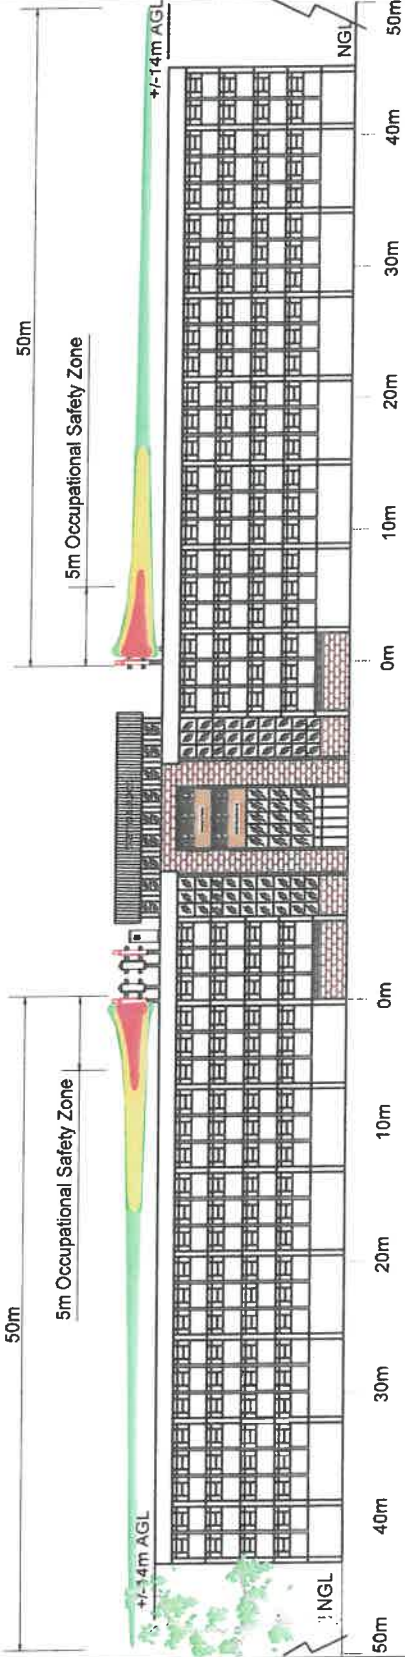

PUBLIC SAFETY ZONE SOUTHERN ELEVATION (A-A)

Public Safety Zone Western Elevation



vodacom

VODACOM SITE ID: BC_76610

VODACOM SITE NAME:
SUN ENGINEERING

PROPERTY DESCRIPTION:

ERF 4854, STELLENBOSCH

ADDRESS: JOUBERT ROAD, STELLENBOSCH

CO-ORDINATES:
Lat: -33.929393°
Long: 18.864972°

ELEVATION: 432m



TOWN AND REGIONAL PLANNING CONSULTANTS

Tel: (021) 543 8066 | 1111 2nd Floor

PROJECT:
3X PROPOSED NEW VODACOM ROOFTOP CELLULAR ANTENNA (AEQB)

APPROVED MAST:

3X PROPOSED NEW 5G AEQB ANTENNA

NOTES:

- A) 3X NEW ADDITIONAL VC ROOFTOP ANTENNA
- B) EXISTING 2.7m ANTENNA TO BE REPLACED WITH NEW 2m HEXABAND
- C) NEW 5G AEQB TO BE INSTALLED ABOVE NEW HEXABAND ANTENNA
- D) ZONING: EDUCATION ZONE

ADDITIONAL NOTE:
THE CUMULATIVE ELECTROMAGNETIC RADIO
FREQUENCY EMISSIONS (EMF) DO NOT EXCEED THE
ICNIRP PUBLIC EXPOSURE GUIDELINES AS
RECOMMENDED BY THE NATIONAL DEPARTMENT OF
HEALTH


DATE	DESCRIPTION	REVISION
10-06-2022	1st Issue	0

DRAWING NUMBER: BC_76610

DRAWING TITLE: PUBLIC SAFETY ZONE ELEVATION


DRAWN: A. RODRIGUES

DATE: 2022-06-10	REVISION: 0
------------------	-------------

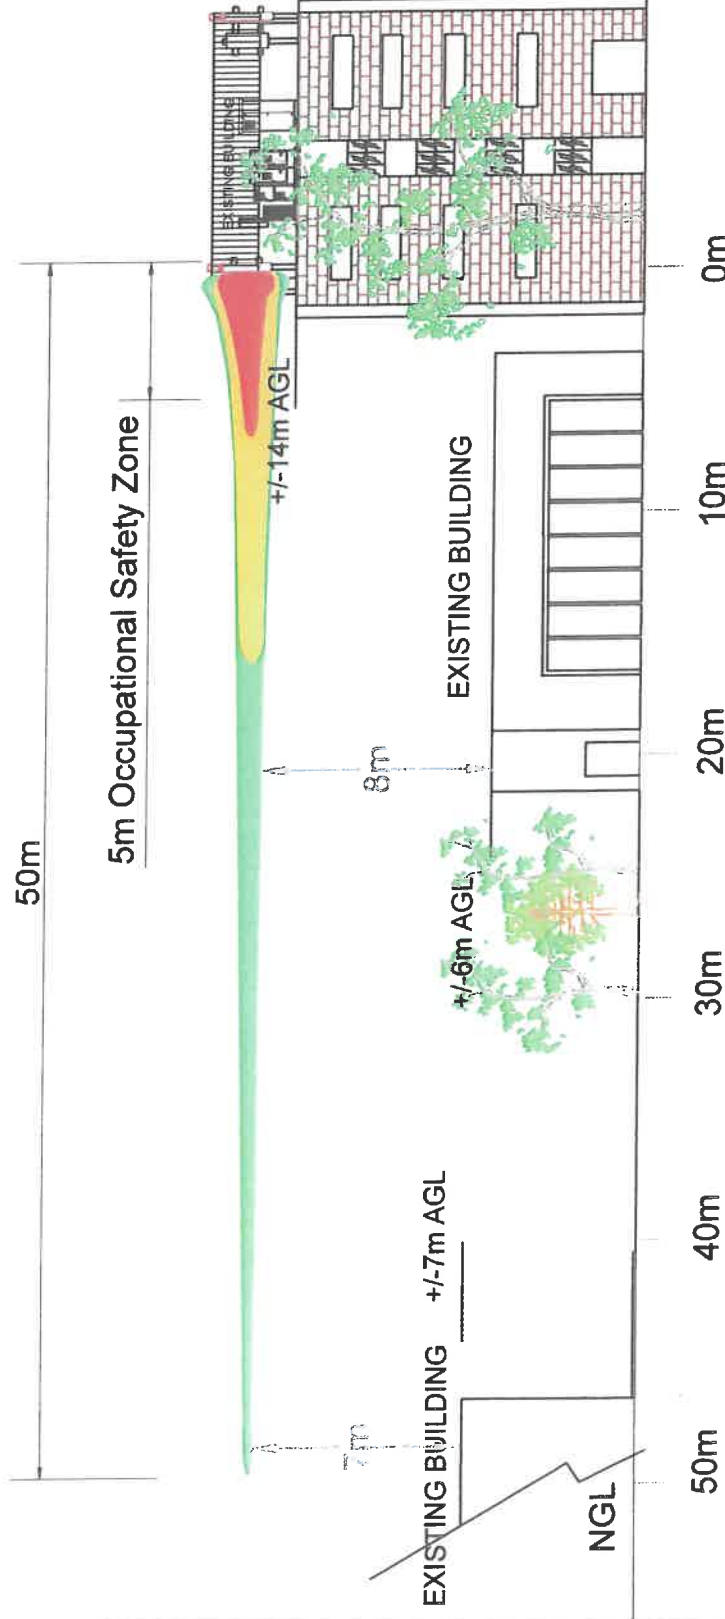

PUBLIC SAFETY ZONE WESTERN ELEVATION (B-B)


Artist Impression

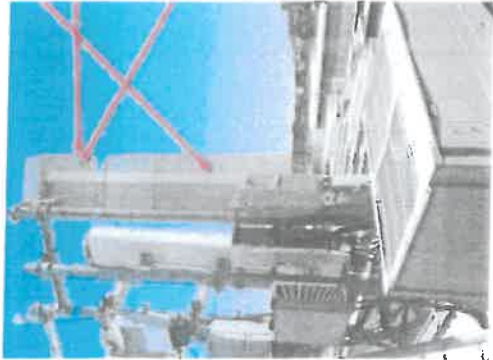


SECTOR 1



SECTOR 2

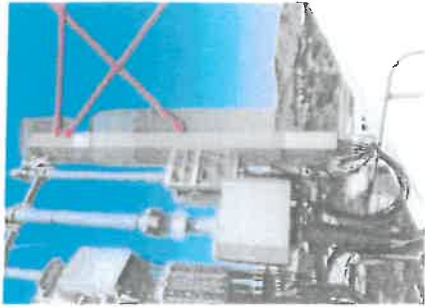

SECTOR 3

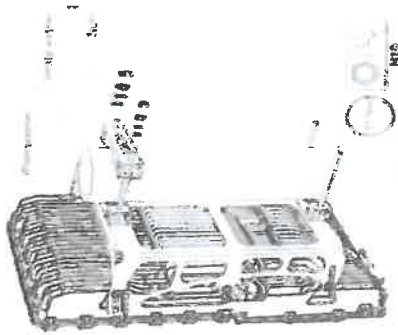

EQUIPMENT SPECIFICATIONS

Superimposition of Proposed 3x New VC Antenna and Equipment Specifications



VODACOM SITE ID: BC_76610

VODACOM SITE NAME: SUN ENGINEERING

PROPERTY DESCRIPTION:

ERF 4854, STELLENBOSCH

ADDRESS: JOUBERT ROAD, STELLENBOSCH

CO-ORDINATES: ELEVATION: 432m
Lat: -33.929393°
Long: 18.864972°



TOWN AND REGIONAL PLANNING CONSULTANTS

Tel: 021 550 5255

100011340

PROJECT: 3X PROPOSED NEW VODACOM ROOFTOP CELLULAR ANTENNA (AEQB)

APPROVED MAST: 3X PROPOSED NEW 5G AEQB ANTENNA

NOTES:

A) 3X NEW ADDITIONAL VC ROOFTOP ANTENNA
B) EXISTING 2.7m ANTENNA TO BE REPLACED WITH NEW 2m HEXABAND
C) NEW 5G AEQB TO BE INSTALLED ABOVE NEW HEXABAND ANTENNA
D) ZONING: EDUCATION ZONE

ADDITIONAL NOTE:
THE CUMULATIVE ELECTROMAGNETIC RADIO FREQUENCY EMISSIONS (EMF) DO NOT EXCEED THE ICNIRP PUBLIC EXPOSURE GUIDELINES AS RECOMMENDED BY THE NATIONAL DEPARTMENT OF HEALTH

DATE: 10-06-2022 DESCRIPTION: 1st Issue REVISION: 0

DRAWING NUMBER: BC_76610 SHEET: 11 OF 11

DRAWING TITLE: ARTIST IMPRESSION

DRAWN: A. RODRIGUES SCALE: NTS

DATE: 2022-06-10 REVISION: 0