

Note:
Aerial Servitude:

The line A B represents the Centre Line of a Servitude Overhead Cableway 30m wide to be registered over Erf 1467 Franschoek i.f.o The Franschoek Cableway Company (Pty) Ltd

X+3754200

X+3754400


Ref : 1) Co-ordinate System WGS 84/19°
2) S. G. Noting 1605, 1607, 3897

dh&a
david hellig & abrahamse
professional land surveyors
258 Main Street
PAARL 7646

Telephone : 021-8724086
web site : www.dhale.co.za
e-mail : david@dhaa.co.za

project
SERVITUDE PLAN
FRANSCHHOEK SKYTRAM
Erf 1467 Franschoek

Scale	1 / 3000 @A3
Date	July 2023
File No	P3619/19(A)
Plan No	10

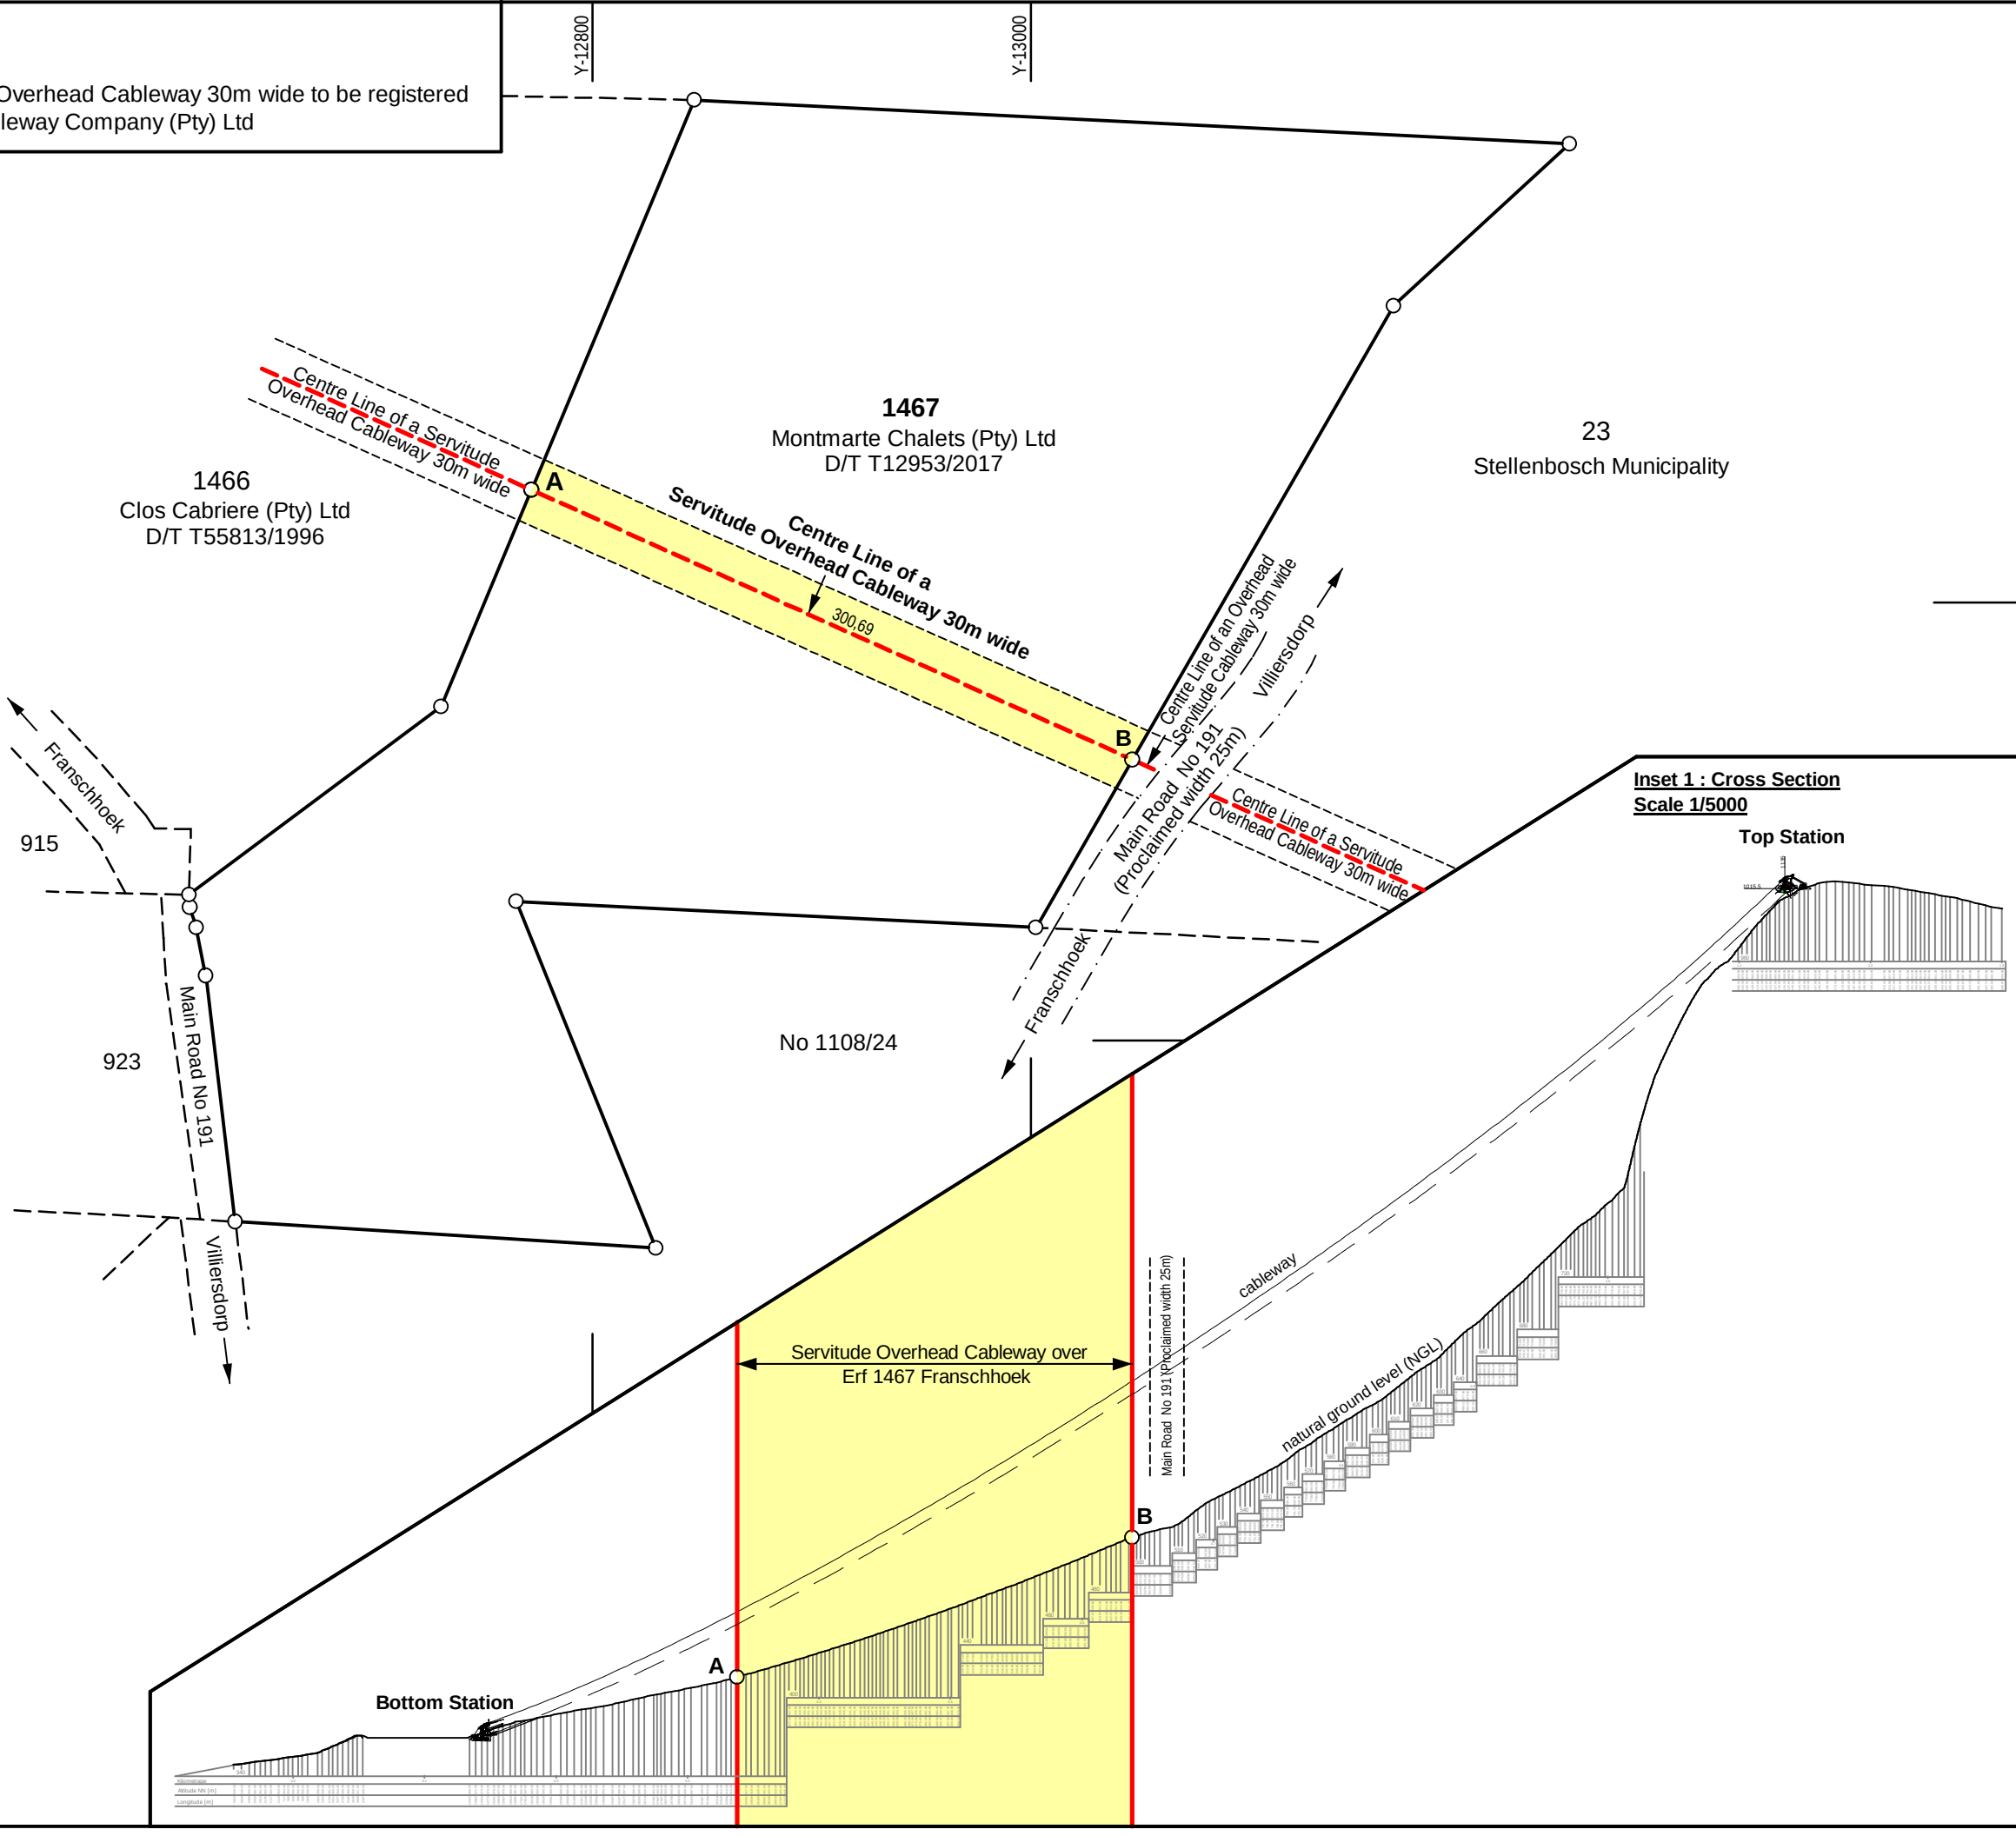

Inset 1 : Cross Section
Scale 1/5000

Top Station

Bottom Station