



STELLENBOSCH

STELLENBOSCH • PNIEL • FRANSCHHOEK

MUNISIPALITEIT • UMASIPALA • MUNICIPALITY

Application Number: LU/18878 – TP1143/2025

Our File Reference Number: Erf 3561, Stellenbosch

Your Reference Number: None

Enquiries: Ulrich von Molendorff

Contact No: 021 – 808 8682

Email address: Ulrich.Vonmolendorff@stellenbosch.gov.za

PER E-M

Sir / Madam

APPLICATION FOR ADMINISTRATOR'S CONSENT: ERF 3561, STELLENBOSCH

1. The above application refers.
2. The duly authorised decision maker has decided on the above application as follows:
3. That the following application(s) in terms of the Stellenbosch Municipal Land Use Planning Bylaw, 2023, namely the:
 - 3.1 The **Administrator's consent** in terms of the restrictive title deed condition, clause III(f)(6)(c) as contained in Title Deed No. T046066/2023 to:
 - 3.1.1 Increase the allowable coverage from 33.3% to 43.4% to regularize the existing development on Erf 3561, Karindal- Stellenbosch.
 - 3.2 The **Administrator's consent** in terms of the restrictive title deed condition, clause III(f)(6)(d) as contained in Title Deed No. T046066/2023 on Erf 3561, Karindal-Stellenbosch to:
 - 3.2.1 Relax the 6.3m street building line to 5.3m for the first floor bedrooms and stairs foyer.
 - 3.2.2 Relax the common building line adjacent to Farm No. 1087 from 3.15m to 2.5m for the first floor stoep and bathroom.

BE GRANTED

4. The approval is subject to the following **conditions** imposed in terms of Section 66 of said Bylaw:
 - 4.1 The approval only applies to the proposed departure under consideration and shall not be construed as authority to depart from any other legal prescriptions or requirements from Council or other legislation or Bylaws or Regulations that may be applicable.
 - 4.2 The development and building plans generally be in accordance with the site plan/floor layout plans as referenced on Drawing No. Erf 3561, Drawn by Premo Building Industry Professionals, Dated 22 August 2025, March 2025 **Annexure B**.
 - 4.3 The approval granted shall not exempt the applicant from complying with any other legal prescriptions or requirements that might have a bearing on the proposed use.
5. **The reasons for the above decision are as follows:**
 - 5.1 The proposal is in line with the existing land use of the property and will not have a negative impact on the character of the surrounding area.
6. You are hereby informed in terms of section 79(2) of the Stellenbosch Municipal Land Use Planning Bylaw of your right to appeal the above decision to the Appeal Authority within 21 days from the date of notification of the above decision. Please note that no late appeals or an extension of time for the submission of appeals are permitted in terms of Section 80(1)(a) of the said By-Law.
7. Appeals must be submitted by completing the required form with the prescribed information to satisfy the requirements of Section 80(2) of the said By-law, failing which the appeal will be invalid in terms of Section 81(1)(b) of the said By-Law.
8. **Appeals must be addressed to the Municipal Manager and submitted to his/ her designated official by means of e-mail at the following address: landuse.appeals@ Stellenbosch.gov.za**
9. Any party (applicant or other) who lodges an appeal must pay the applicable appeal fee in terms of the approved municipal tariffs and submit the proof of payment together with the appeal. The **LU** Reference number on this correspondence, or the applicable Erf/ Farm Number must be used as the reference for the payment of the appeal fee.
10. The appeal form and approved tariff structure and the banking details for the General Account can be accessed and viewed on the municipal website. For any enquiries the office can be contacted at landuse.appeals@ Stellenbosch.gov.za or 021 – 808 8684.


11. An applicant who lodges an appeal must also adhere to the following requirements stipulated in terms of section 80(3) to (7) of the said By-law:

- (a) Simultaneously serve the appeal on any person who commented on the application concerned and any other person as the municipality may determine.
- (b) The notice by the applicant must invite persons to comment on the appeal within 21 days from date of notification of the appeal.
- (c) The notice must be served in accordance with section 35 of the said legislation and in accordance with the prescripts or such additional requirements as may be determined by the Municipality.
- (d) Proof of serving the notification must be submitted to the Municipality at the above E-mail address within 14 days of serving the notification.

12. Kindly note that no appeal right exists in terms of Section 62 of the Local Government Municipal Systems Act, No 32 of 2000.

13. Kindly note the above decision in the case of any approval, is suspended, and may therefore not be acted on, until such time as the period for lodging appeals has lapsed, any appeal has been finalised, and you've been advised accordingly.

Yours faithfully

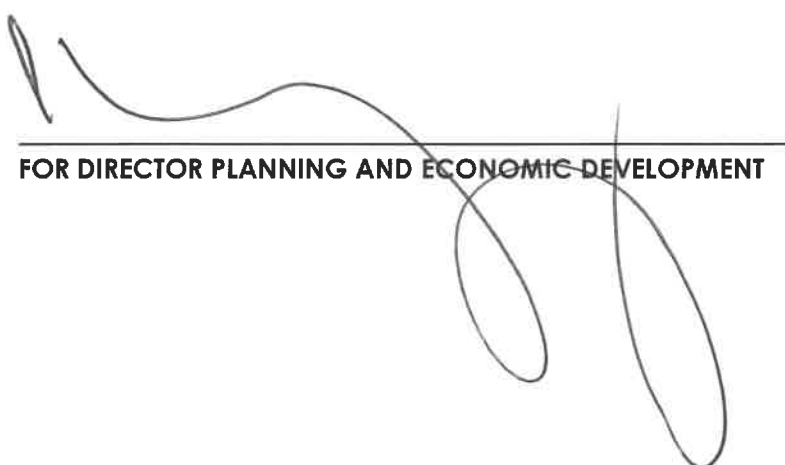

FOR DIRECTOR PLANNING AND ECONOMIC DEVELOPMENT

17/8/2026

DATE


COPIES TO OBJECTORS

[REDACTED]

[REDACTED]

[REDACTED]

[REDACTED]

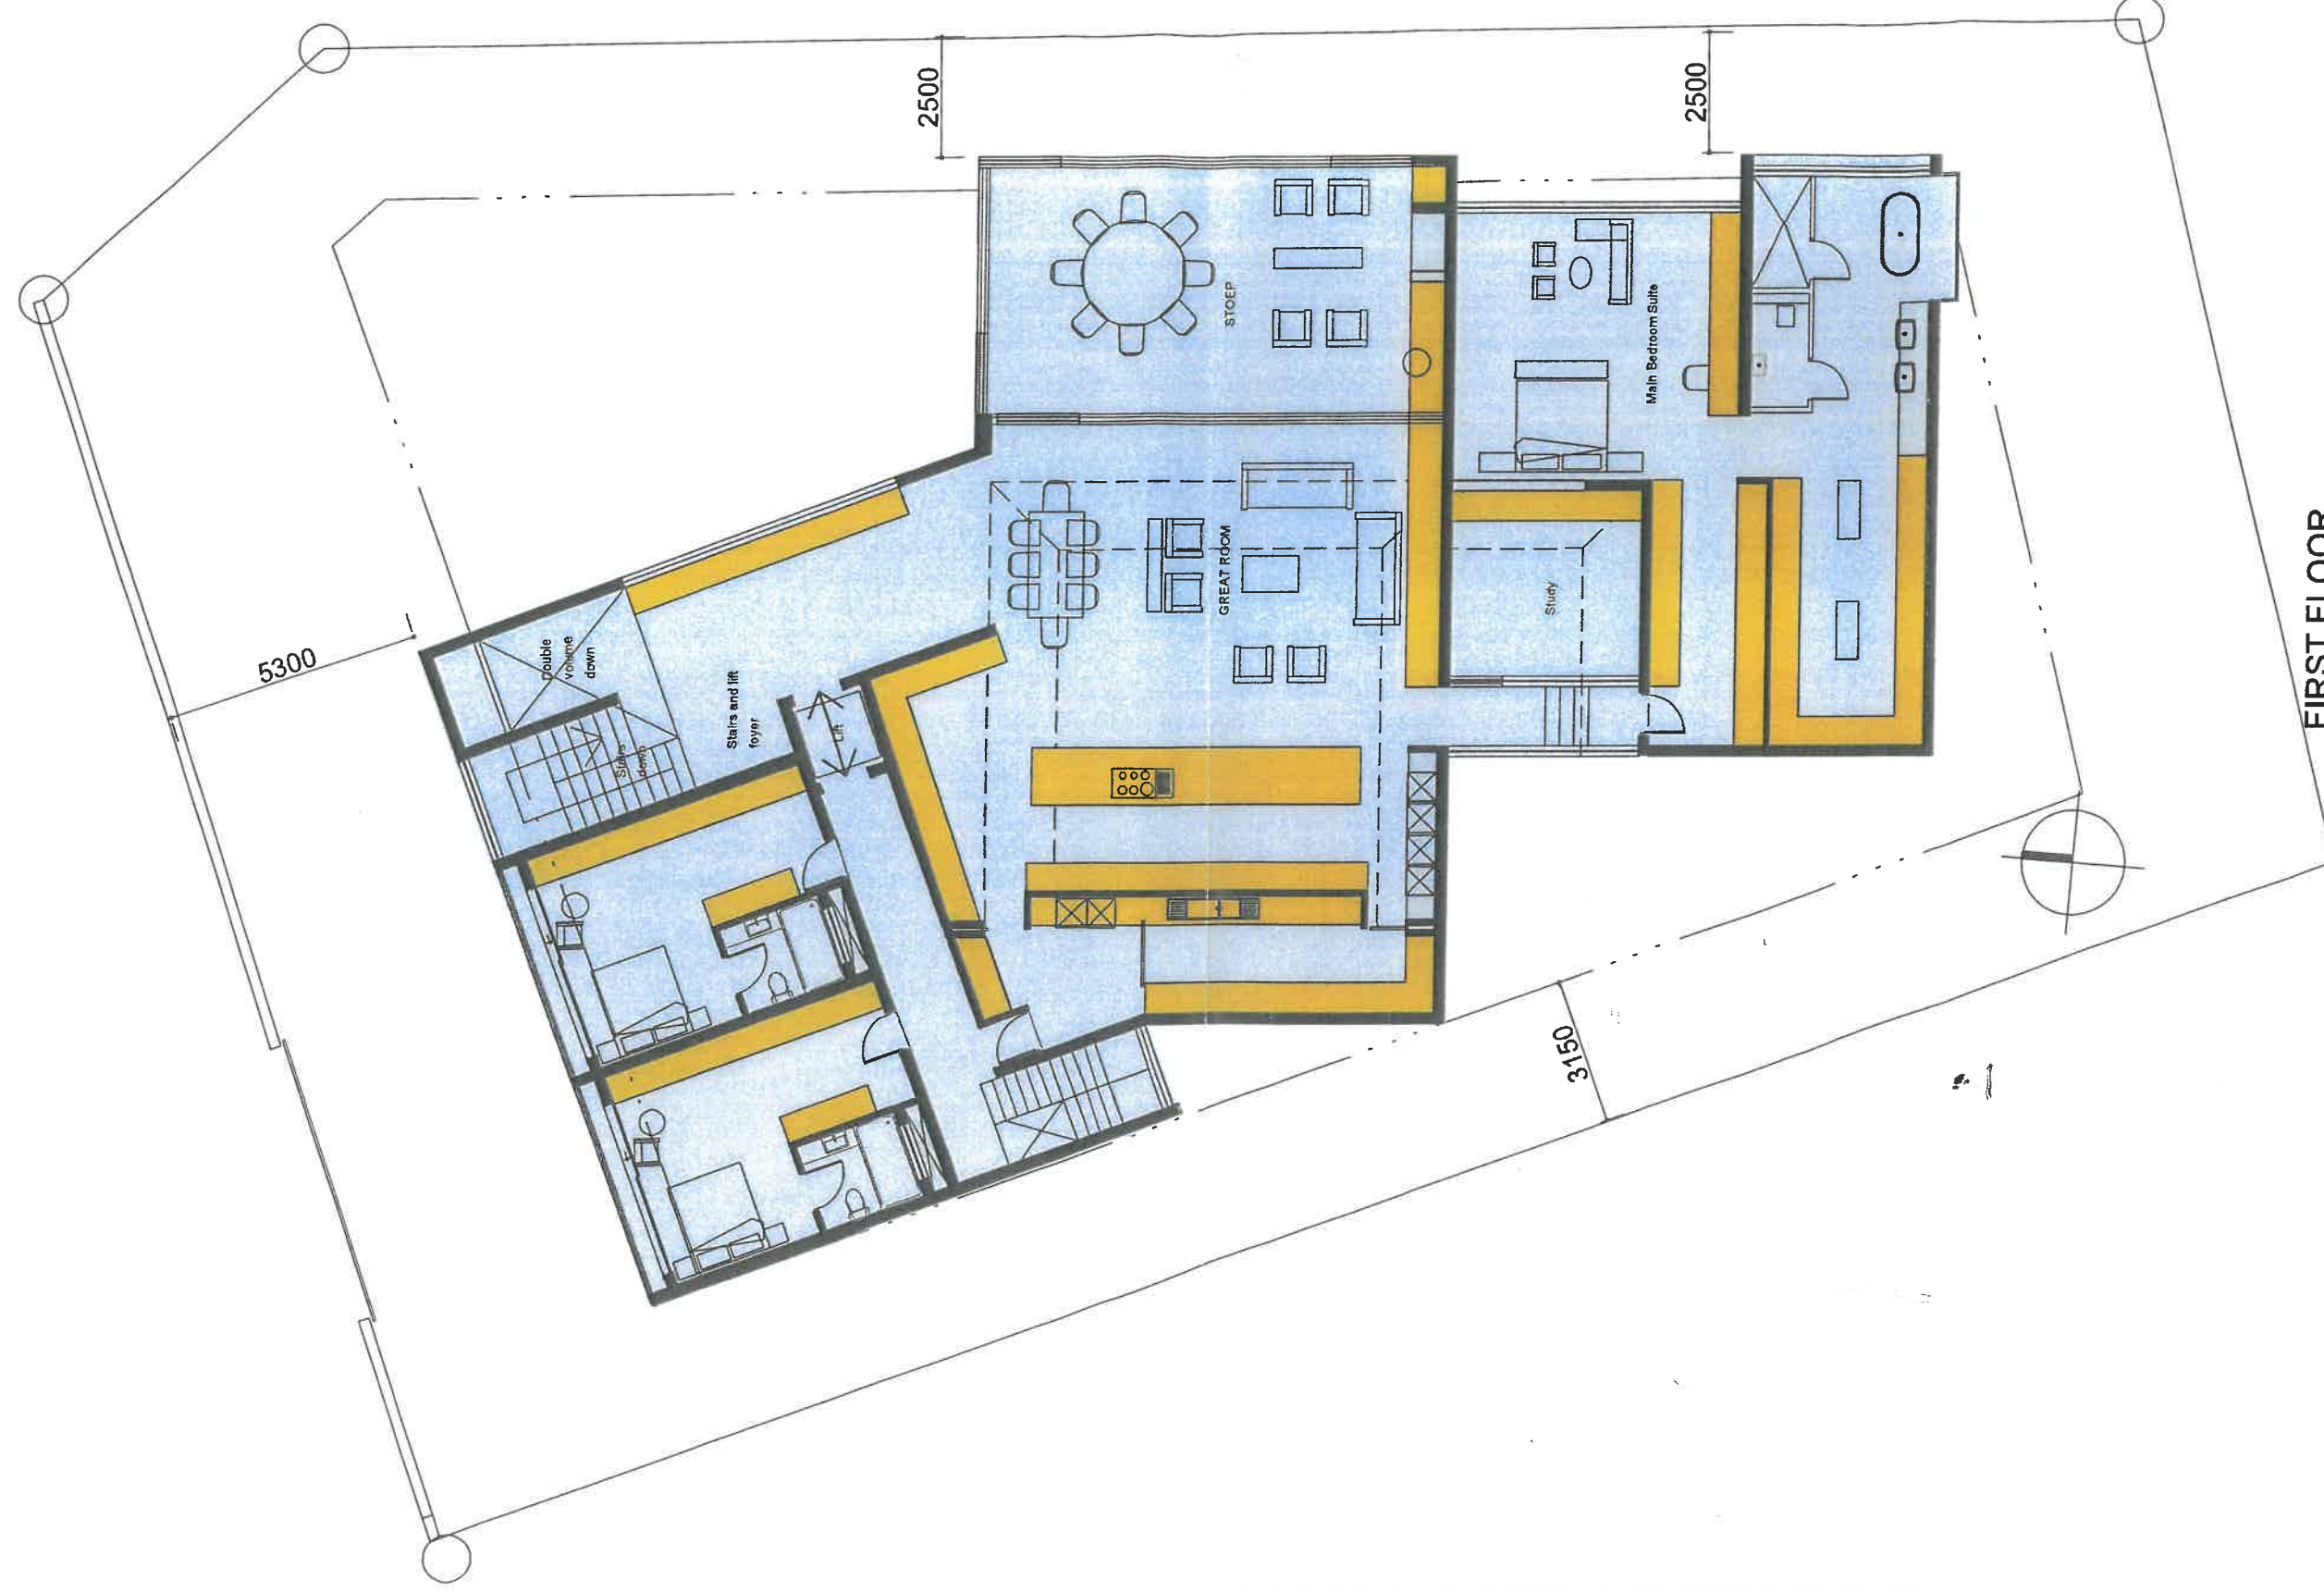

FIRST FLOOR
scale 1:100 on A3

DRAFT PLAN26 MARCH. 2025