Notes:

A) Lease Area:

A1) See Plan No 9.

B) Cableway Servitude:

B1) The line A B represents the Centre Line of a Servitude Overhead Cableway 30m wide to be registered over Erf 1466 Franschhoek i.f.o The Franschhoek Cableway Company (Pty) Ltd.

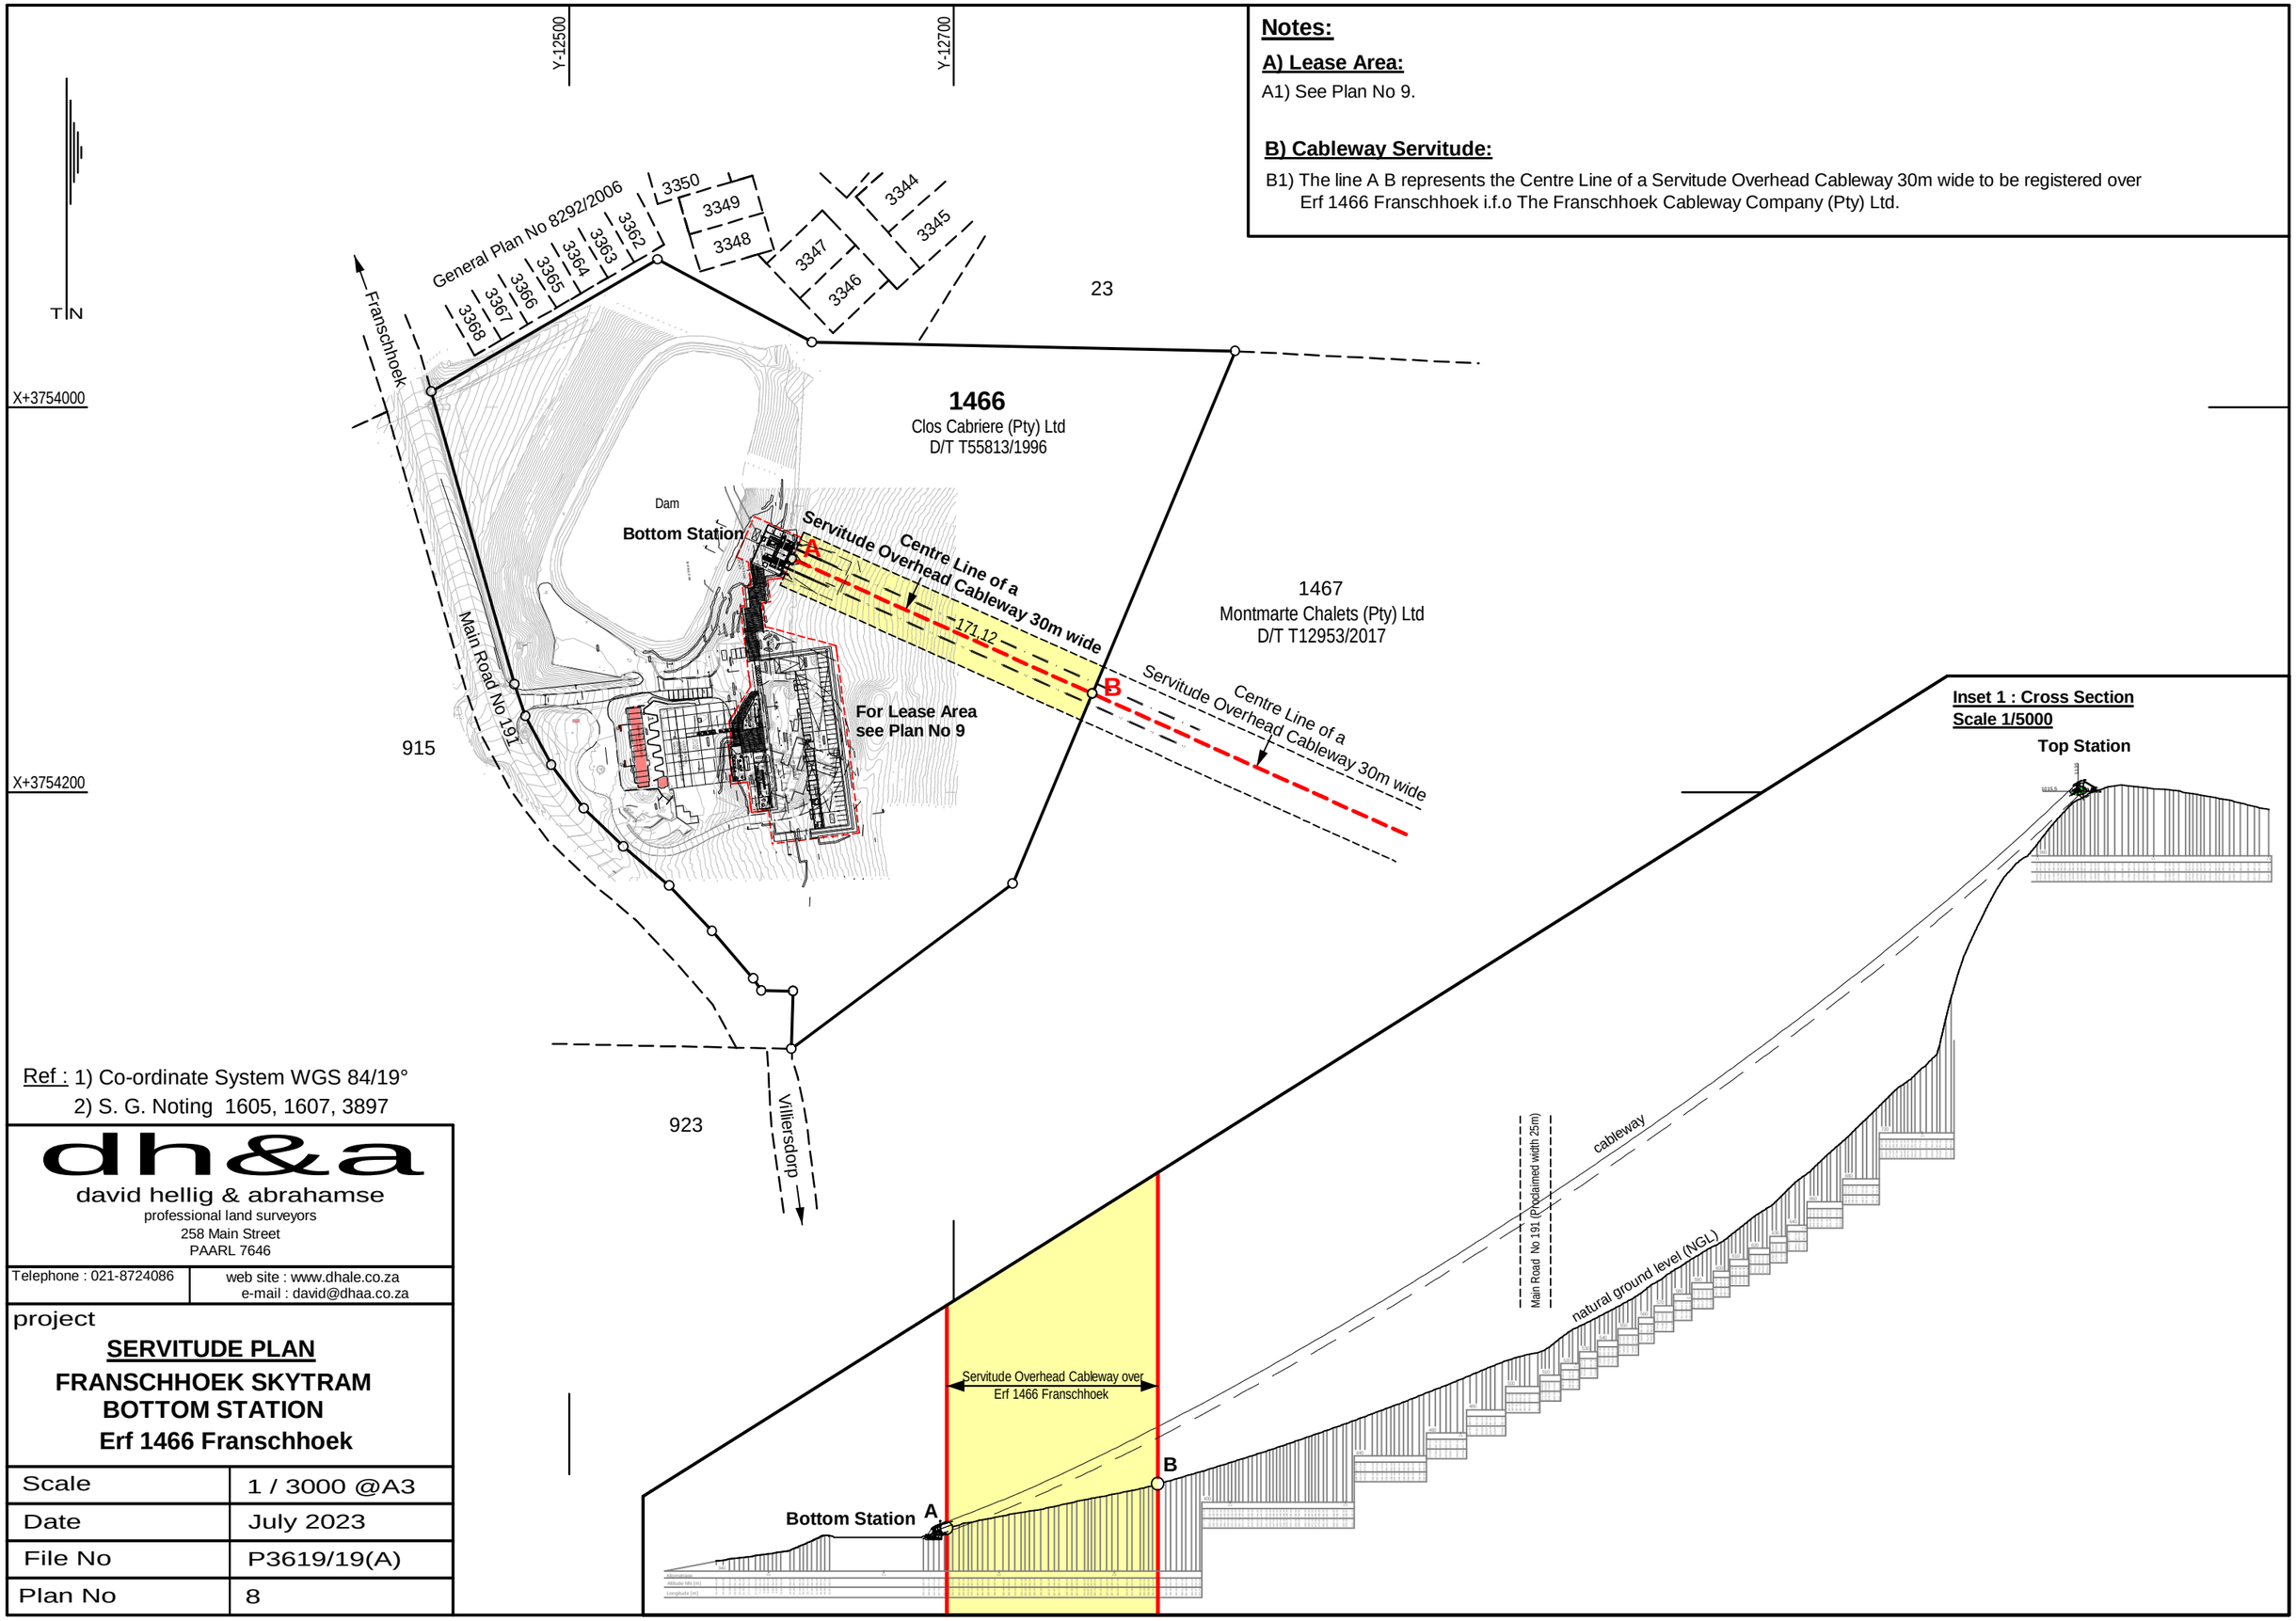

Ref : 1) Co-ordinate System WGS 84/19°
2) S. G. Noting 1605, 1607, 3897

dh&a
david hellig & abrahamse
professional land surveyors
258 Main Street
PAARL 7646

Telephone : 021-8724086
web site : www.dhale.co.za
e-mail : david@dhaa.co.za

project

SERVITUDE PLAN

FRANSCHHOEK SKYTRAM
BOTTOM STATION
Erf 1466 Franschhoek

Scale	1 / 3000 @A3
Date	July 2023
File No	P3619/19(A)
Plan No	8