


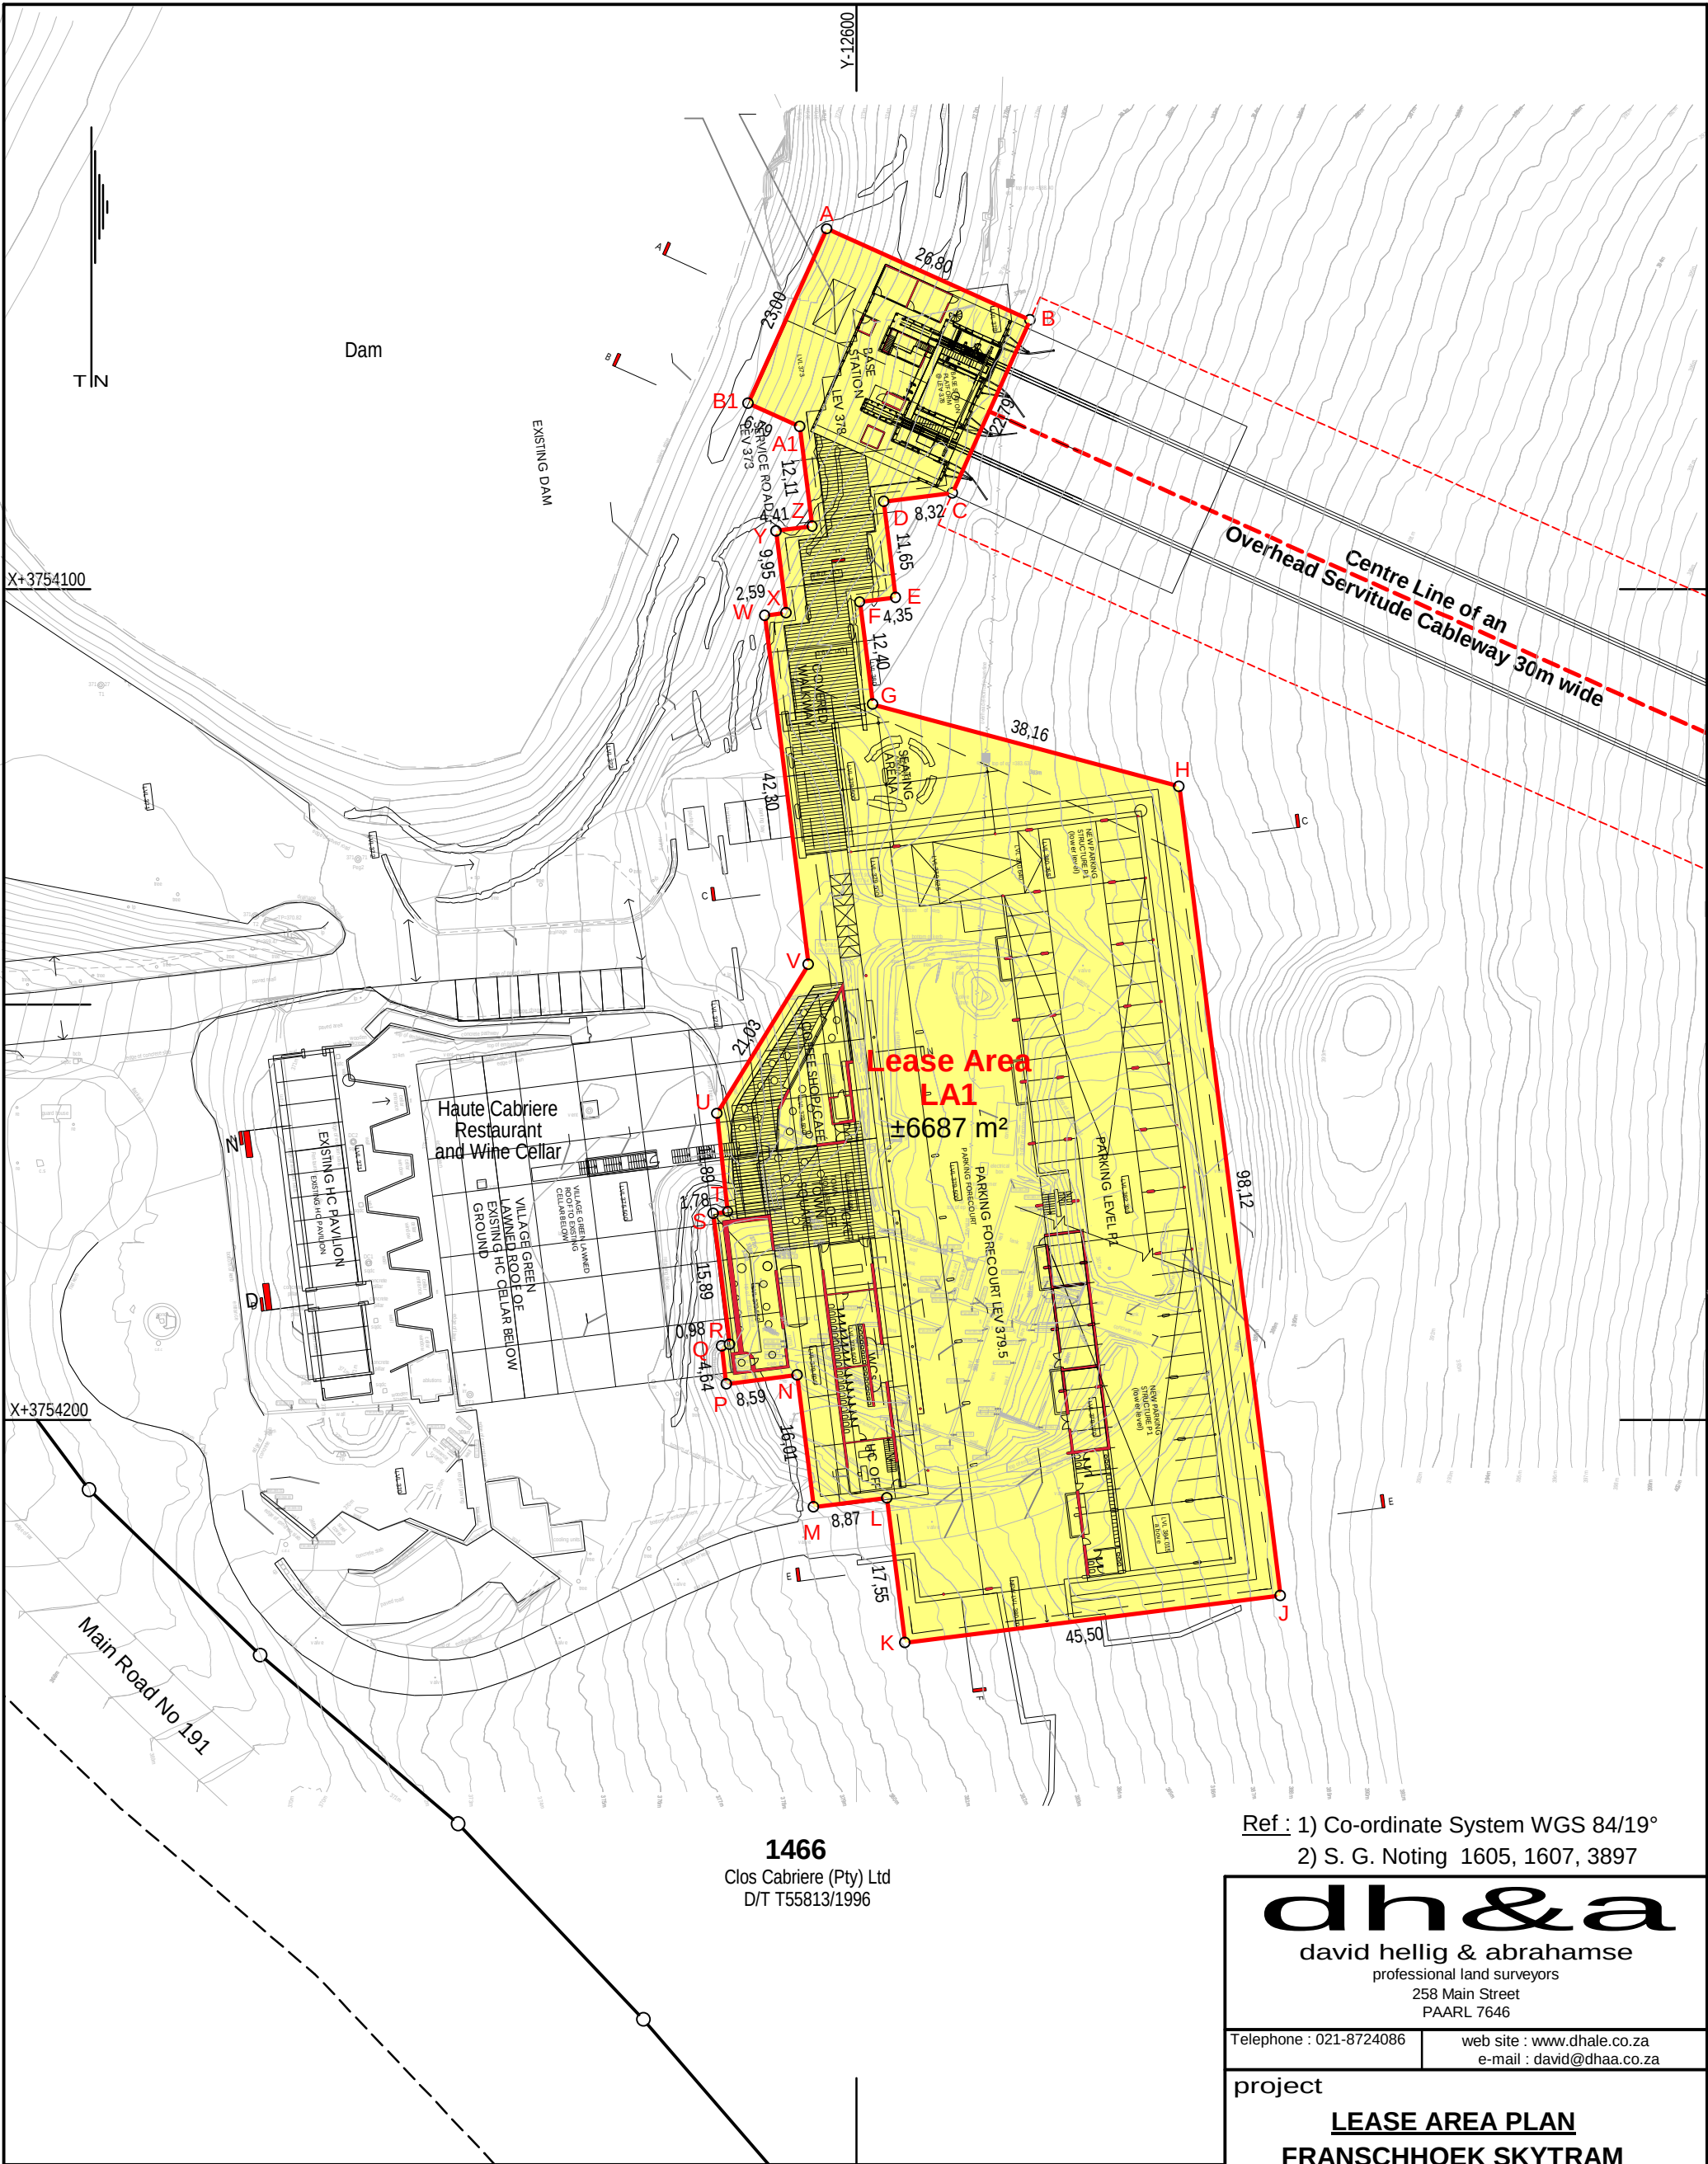

Ref : 1) Co-ordinate System WGS 84/19°  
2) S. G. Noting 1605, 1607, 3897

**dh&a**  
david hellig & abrahamse  
professional land surveyors  
258 Main Street  
PAARL 7646

Telephone : 021-8724086  
web site : [www.dhale.co.za](http://www.dhale.co.za)  
e-mail : [david@dhaa.co.za](mailto:david@dhaa.co.za)

|   |             |
|---|-------------|
| project   |             |
| <b>LEASE AREA PLAN</b><br><b>FRANSCHHOEK SKYTRAM</b><br><b>BOTTOM STATION</b><br><b>Erf 1466 Franschhoek</b> |             |
| Scale   | 1 / 750 @A3 |
| Date   | July 2023   |
| File No   | P3619/19(A) |
| Plan No   | 9           |

**Notes:**

**A) Lease Area:**

A1) The figure A B C D E F G H J K L M N P Q R S T U V W X Y Z A1 B1 represents Lease Area No 1, measuring ±6687 square metres in extent, to be registered over Erf 1466 Franschhoek i.f.o The Franschhoek Cableway Company (Pty) Ltd

**B) Cableway Servitude:**

B1) See Plan No 8.