


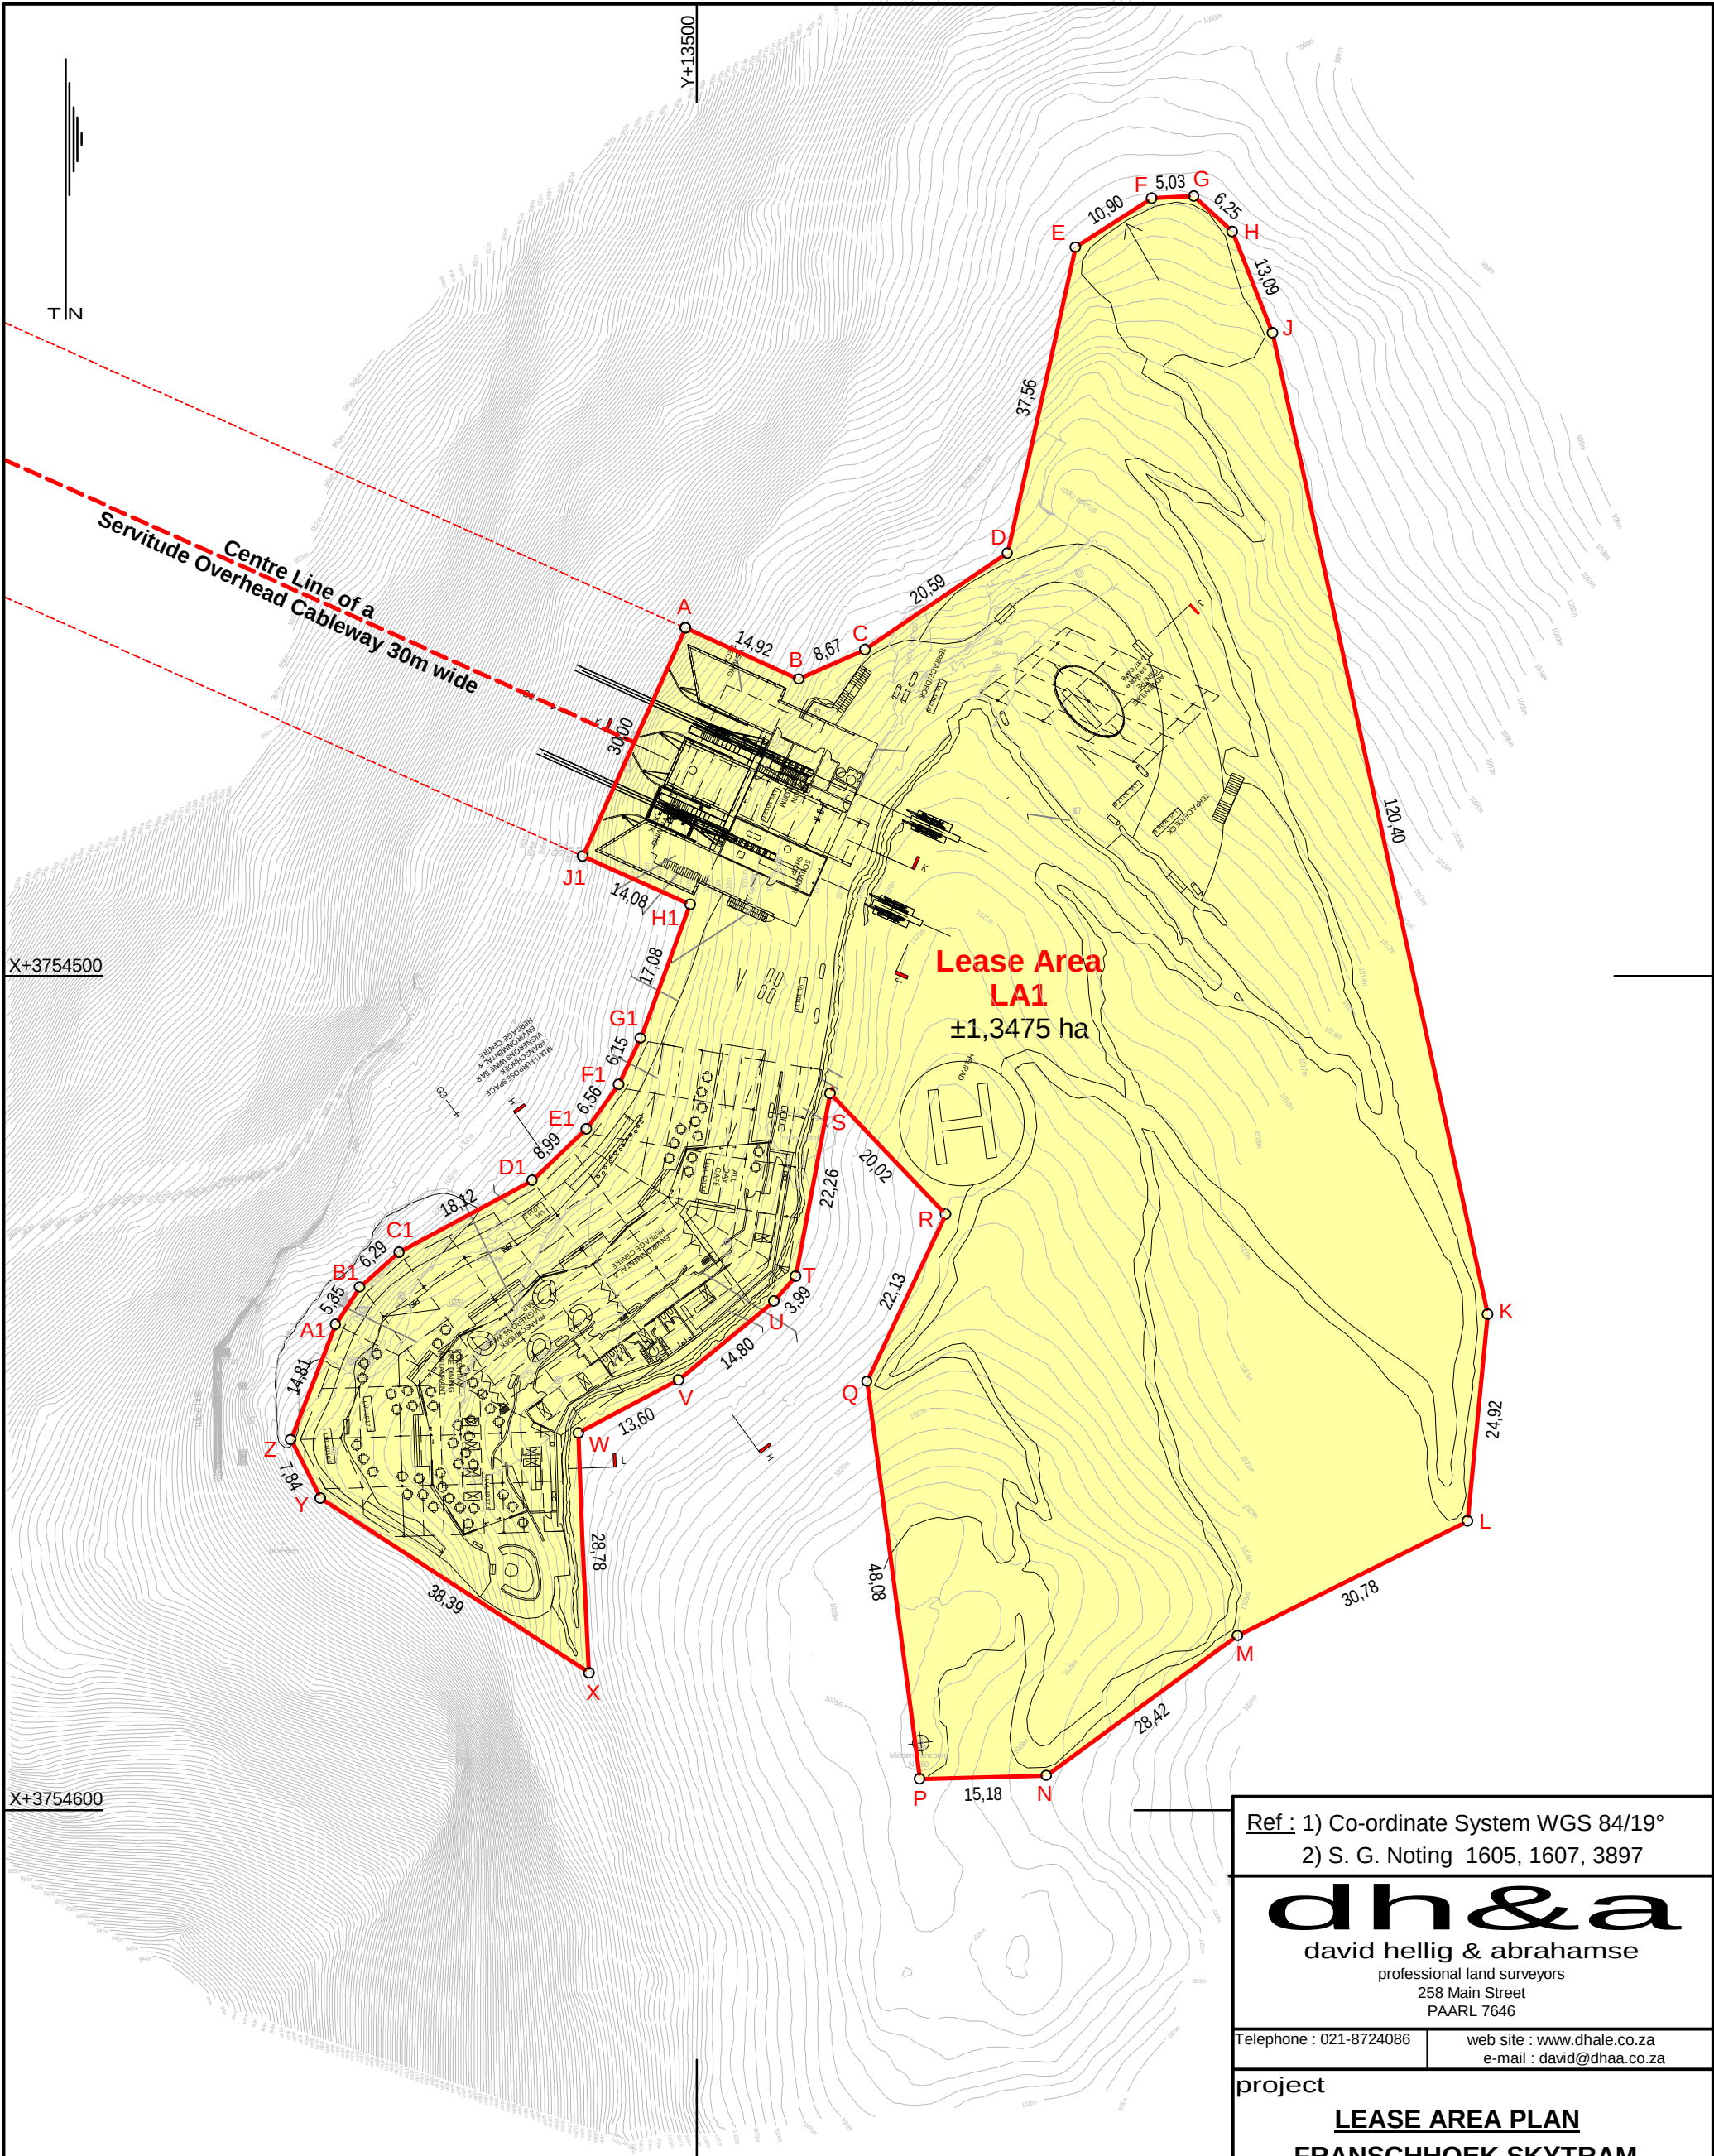

Notes:

A) Lease Area:

A1) The figure A B C D E F G H J K L M N P Q R S T U V W X Y Z A1 B1 C1 D1 E1 F1 G1 H1 J1 represents Lease Area No 1, measuring ±1,3475 hectares in extent, to be registered over the Remainder of Erf 23 Franschhoek i.f.o The Franschhoek Cableway Company (Pty) Ltd.

B) Cableway Servitude:

B1) See Plan No 11.

Ref : 1) Co-ordinate System WGS 84/19°
2) S. G. Noting 1605, 1607, 3897

dh&a
david hellig & abrahamse
professional land surveyors
258 Main Street
PAARL 7646

Telephone : 021-8724086
web site : www.dhale.co.za
e-mail : david@dhaa.co.za

project

LEASE AREA PLAN

FRANSCHHOEK SKYTRAM

TOP STATION

Remainder of Erf 23 Franschhoek

Scale	1 / 750@A3
Date	July 2023
File No	P3619/19(A)
Plan No	12