


NPK BUILDING – REVENUE BACK-OFFICE : (Ground Floor) - TOTAL FLOOR AREA - 69 M²

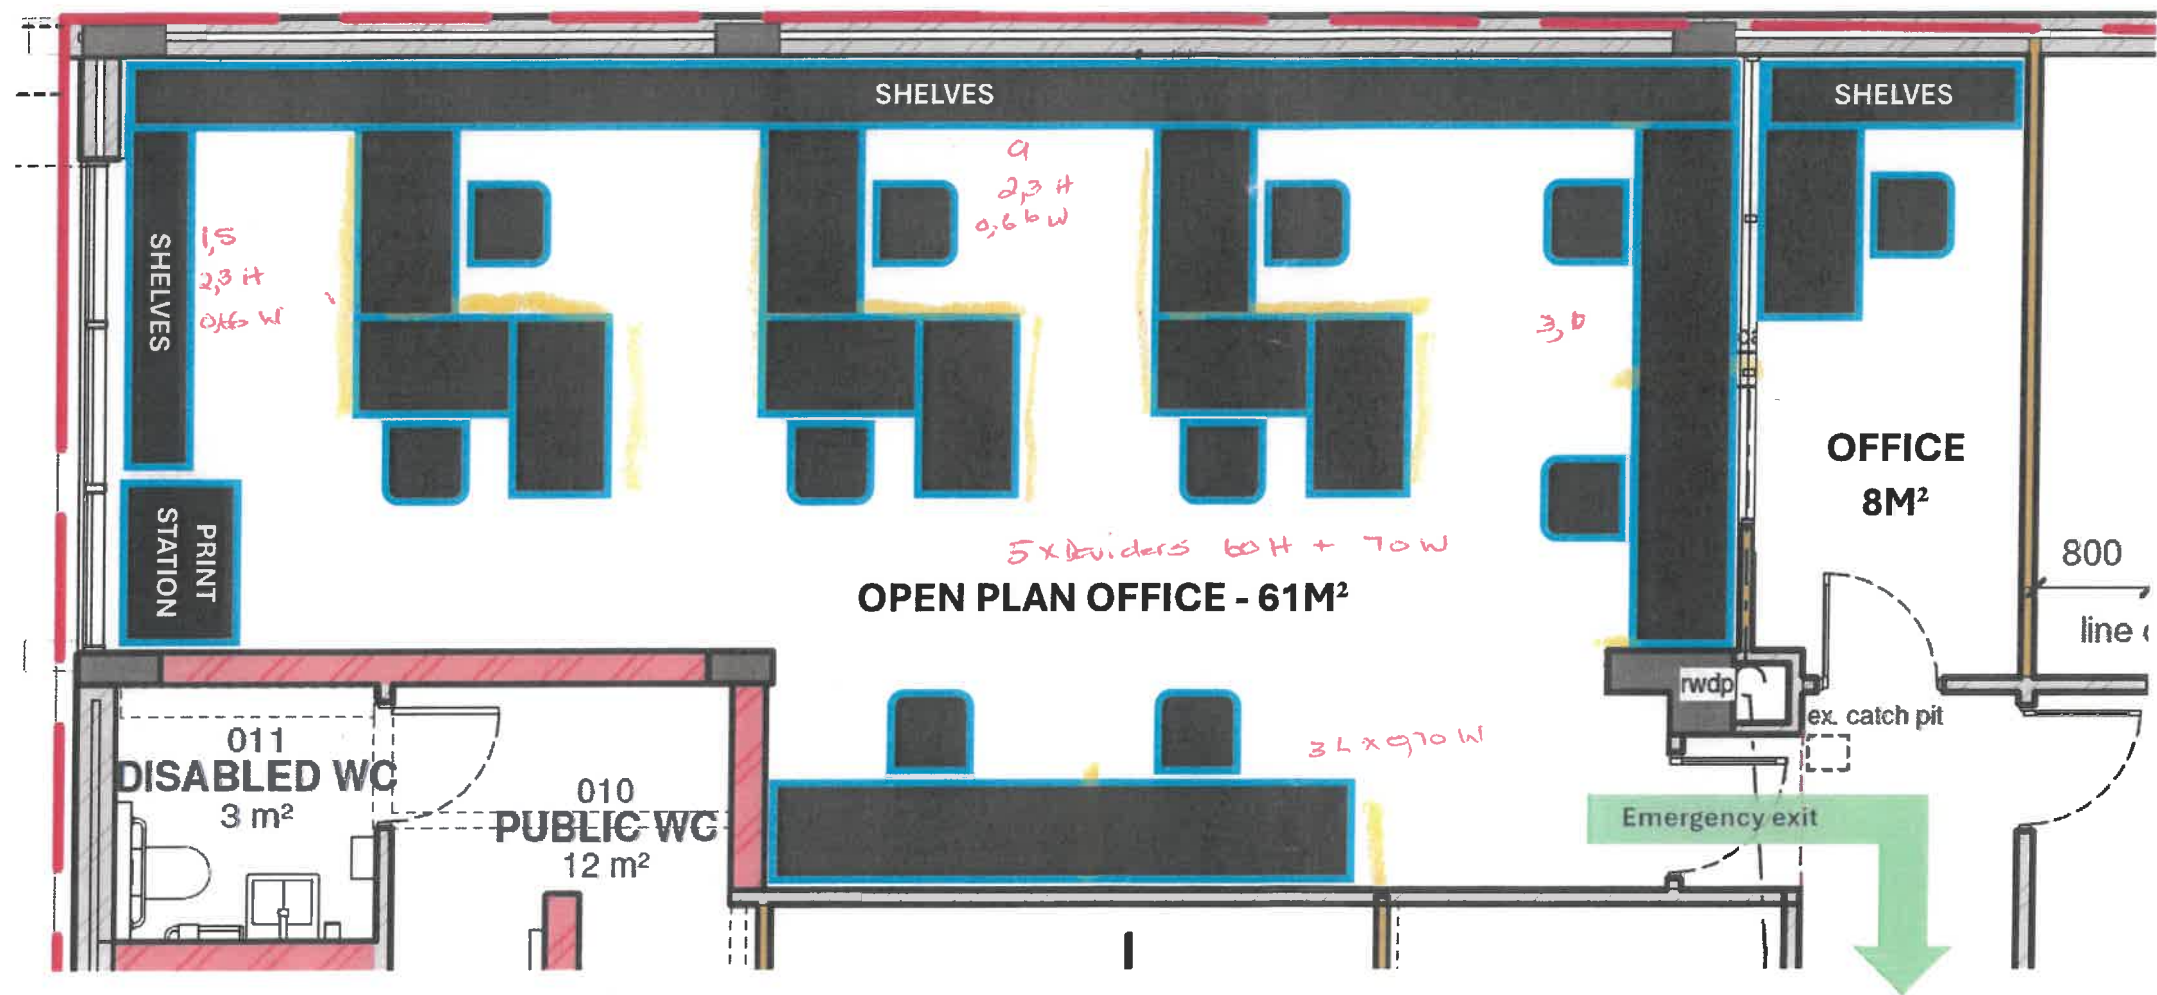

NOTES:

- 1. Taking into consideration 1.2m Part-T compliance.
- 2. Type of desks and filing cabinets will affect the allowable occupancy space.
- 3. Department to specify type of furniture for inferred layout concept.

DESK SIZE:

Typical desk dimensions = 1.5m x 0.7m

CONCEPT 02 - SPACE DESIGN LAYOUT

11 People @ 6.3 m² per person

Figure 1. Desk type considered in concept layout.



